

NM1 - 35

Part 36


**MAJOR
MODIFICATION
Application**

5 of 5

July 30, 2019

LEA LAND, LLC. SURFACE WASTE MANAGEMENT FACILITY PERMIT APPLICATION

LEA COUNTY, NEW MEXICO

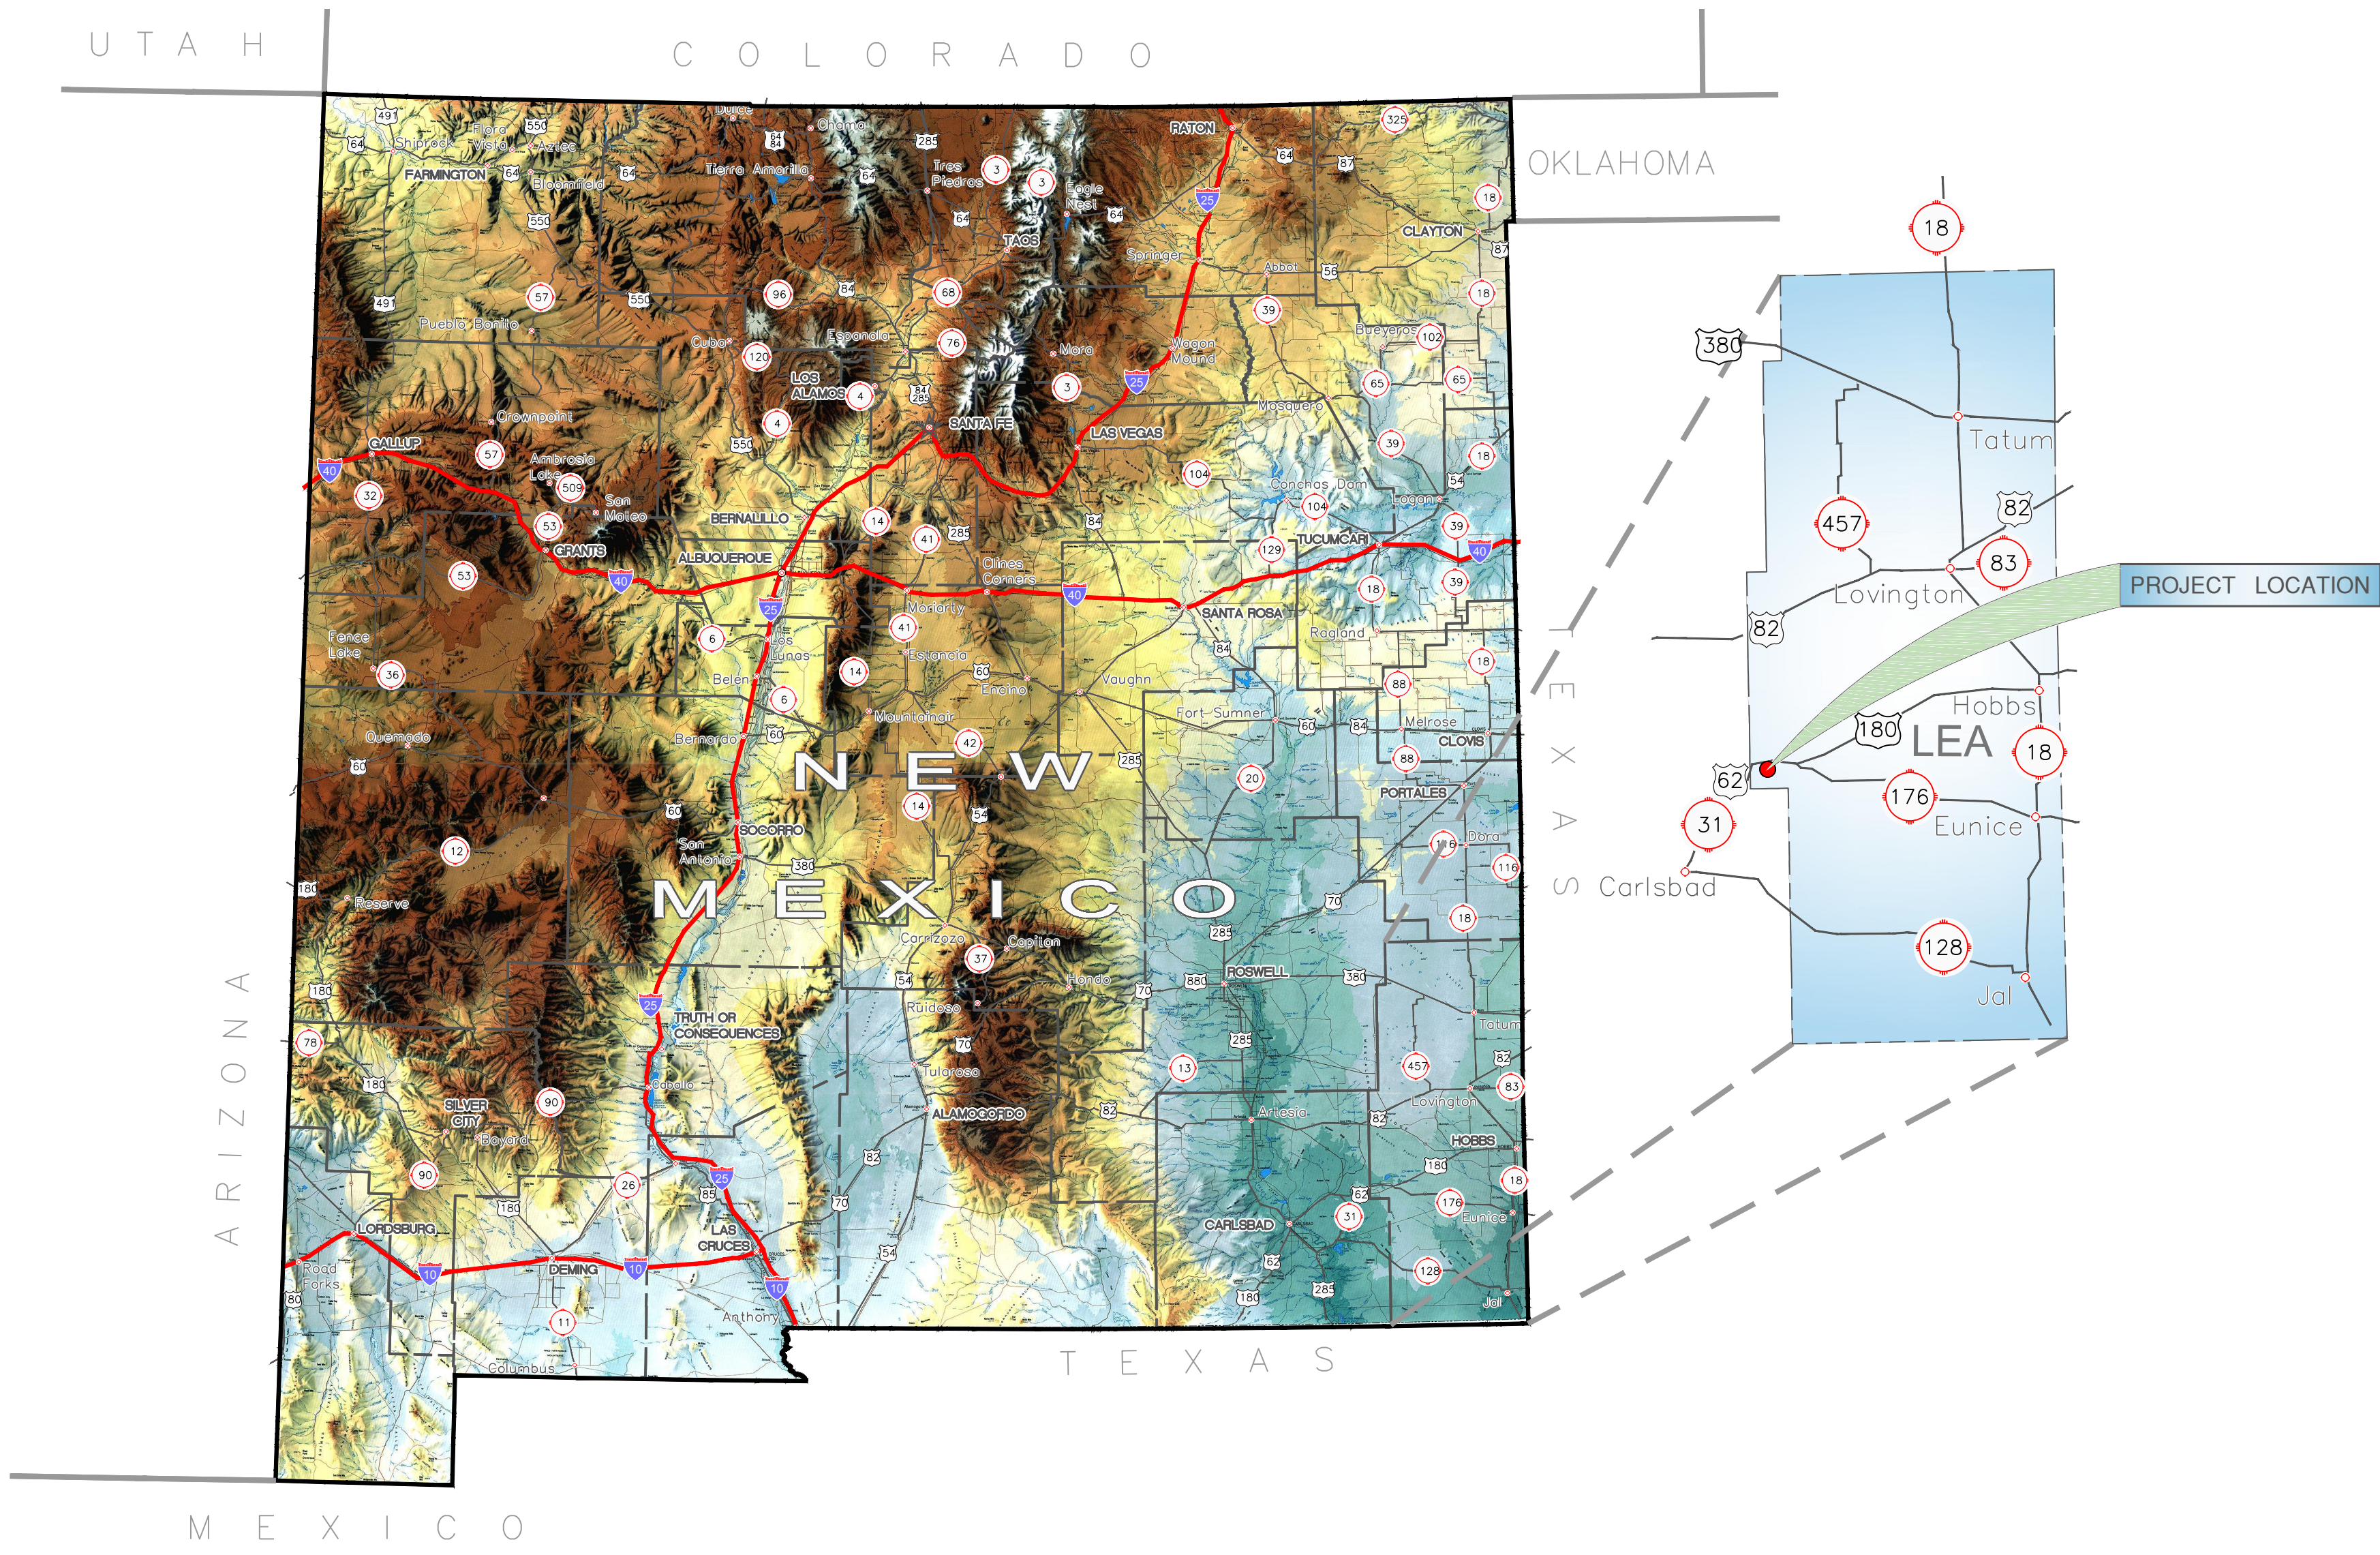

GORDONPSC
ENVIRONMENTAL
333 Rio Rancho Blvd. NE
Suite 400
Rio Rancho, NM 87124
505.867.6990

SHEET INDEX

GENERAL


G-001 COVER SHEET AND INDEX

CIVIL

C-101 SITE PLAN - EXISTING CONDITIONS
C-102 SITE DEVELOPMENT PLAN
C-103 EXISTING PERMIT - COMPLETION GRADING PLAN
C-104 LANDFILL BASE GRADING PLAN
C-105 LANDFILL FINAL GRADING PLAN
C-106 LANDFILL COMPLETION DRAINAGE PLAN
C-107 PROCESS AREA LAYOUT
C-108 EVAPORATION POND LAYOUT
C-109 LIQUID PROCESS AREA EQUIPMENT LAYOUT
C-301 LANDFILL CROSS-SECTIONS

DETAILS

C-501 LANDFILL LINER SYSTEM AND FINAL COVER DETAILS
C-502 LEACHATE COLLECTION SYSTEM DETAILS
C-503 EVAPORATION PONDS DETAILS
C-504 TANK MANAGEMENT AREA CROSS-SECTIONS & DRYING PAD LEAK DETECTION DETAILS

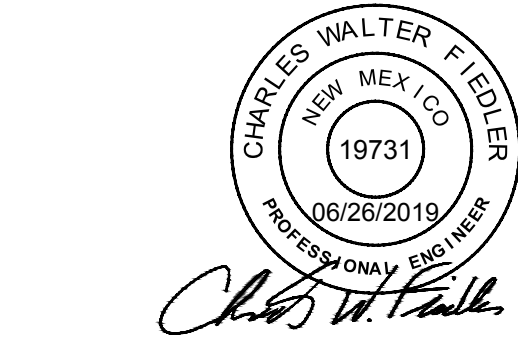

THIS DOCUMENT IS RELEASED UNDER THE AUTHORITY OF CHARLES WALTER FIEDLER, P.E., NEW MEXICO LICENSE #19731 EXCLUSIVELY FOR THE PURPOSES CITED BELOW. IT IS NOT TO BE USED FOR ANY ADDITIONAL PURPOSES UNDER ANY CONDITION.

ALL REPORTS, DRAWINGS, SPECIFICATIONS, COMPUTER FILES, FIELD DATA, NOTES AND OTHER DOCUMENTS PREPARED BY THE ENGINEER AS INSTRUMENTS OF SERVICE SHALL REMAIN THE PROPERTY OF THE ENGINEER. THE ENGINEER SHALL RETAIN ALL COMMON LAW, STATUTORY AND OTHER RESERVED RIGHTS, INCLUDING THE COPYRIGHT THEREON.

GORDON ENVIRONMENTAL | PSC

LEA LAND LLC SURFACE WASTE MANAGEMENT FACILITY

PERMIT APPLICATION



LEA COUNTY, NEW MEXICO

KEY PLAN

1	06/03/2019	REVISIONS PER OCD REVIEW
-	04/10/19	OCD PERMIT APPLICATION REVIEW
NO.	DATE	DESCRIPTION
ISSUING OFFICE: RIO RANCHO		PROJECT NO: 0416.18


COVER SHEET AND INDEX

G-001

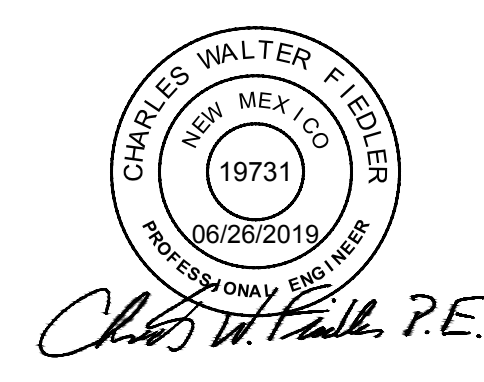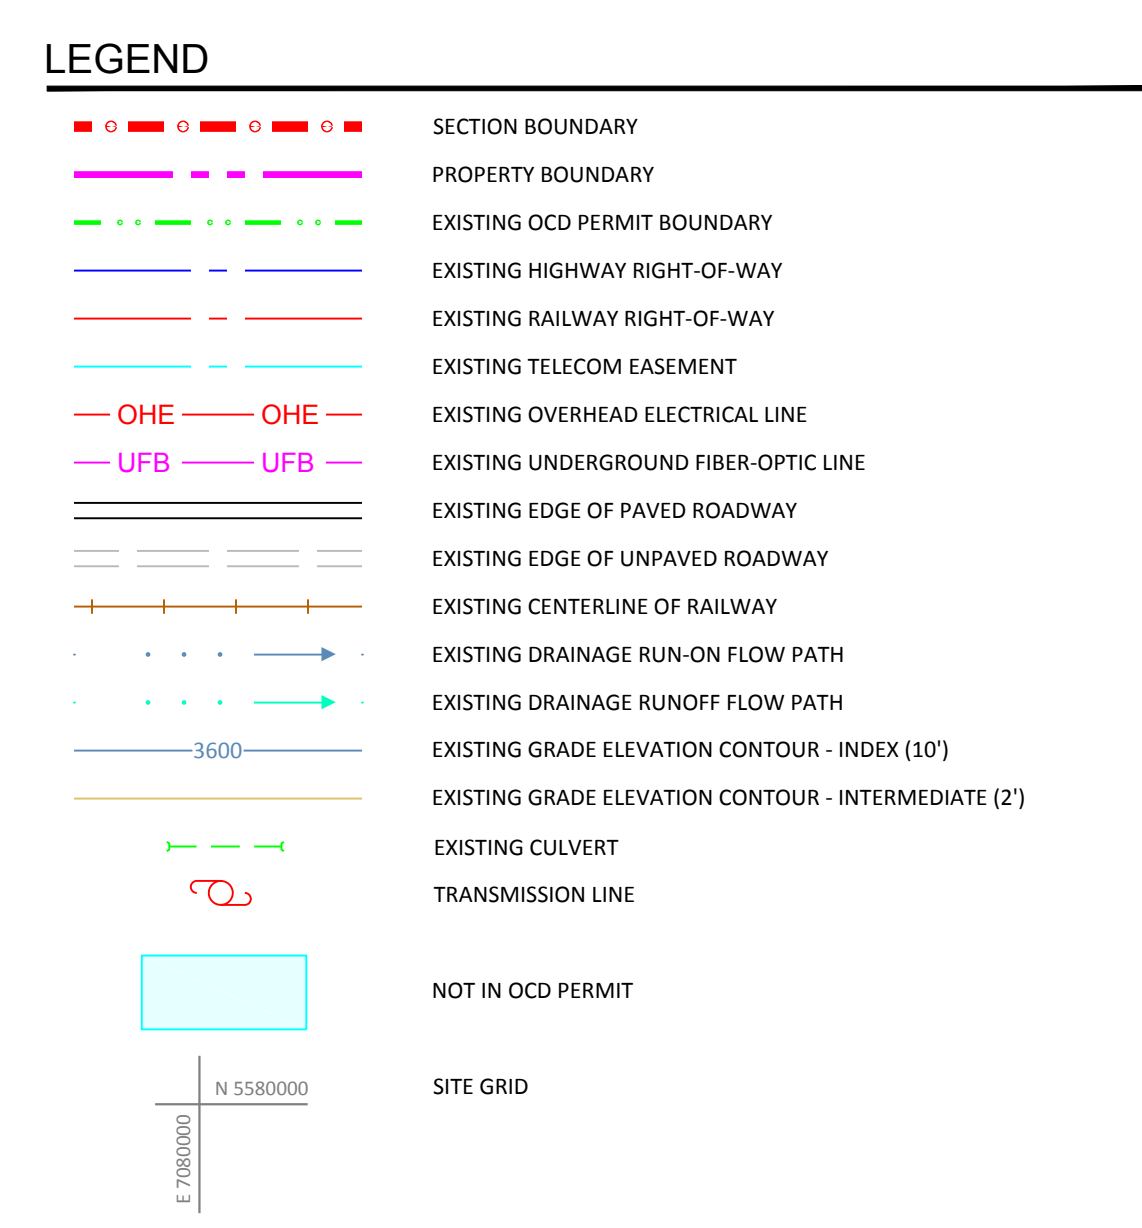


**LEA LAND LLC
SURFACE WASTE
MANAGEMENT
FACILITY**

LEA COUNTY, NEW MEXICO

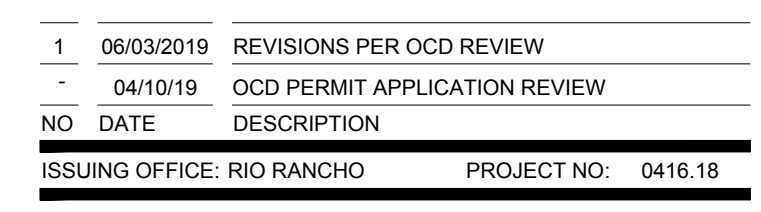

C-101

FILE NAME: X:12018/0416.18/02_DSGN02_DWG050_CIVIL03_SHEETSC-102-0416-18 REVISED.dwg LAYOUT NAME: C-102 PRINTED: Wednesday, June 26, 2019 - 10:35am USER: cmlil

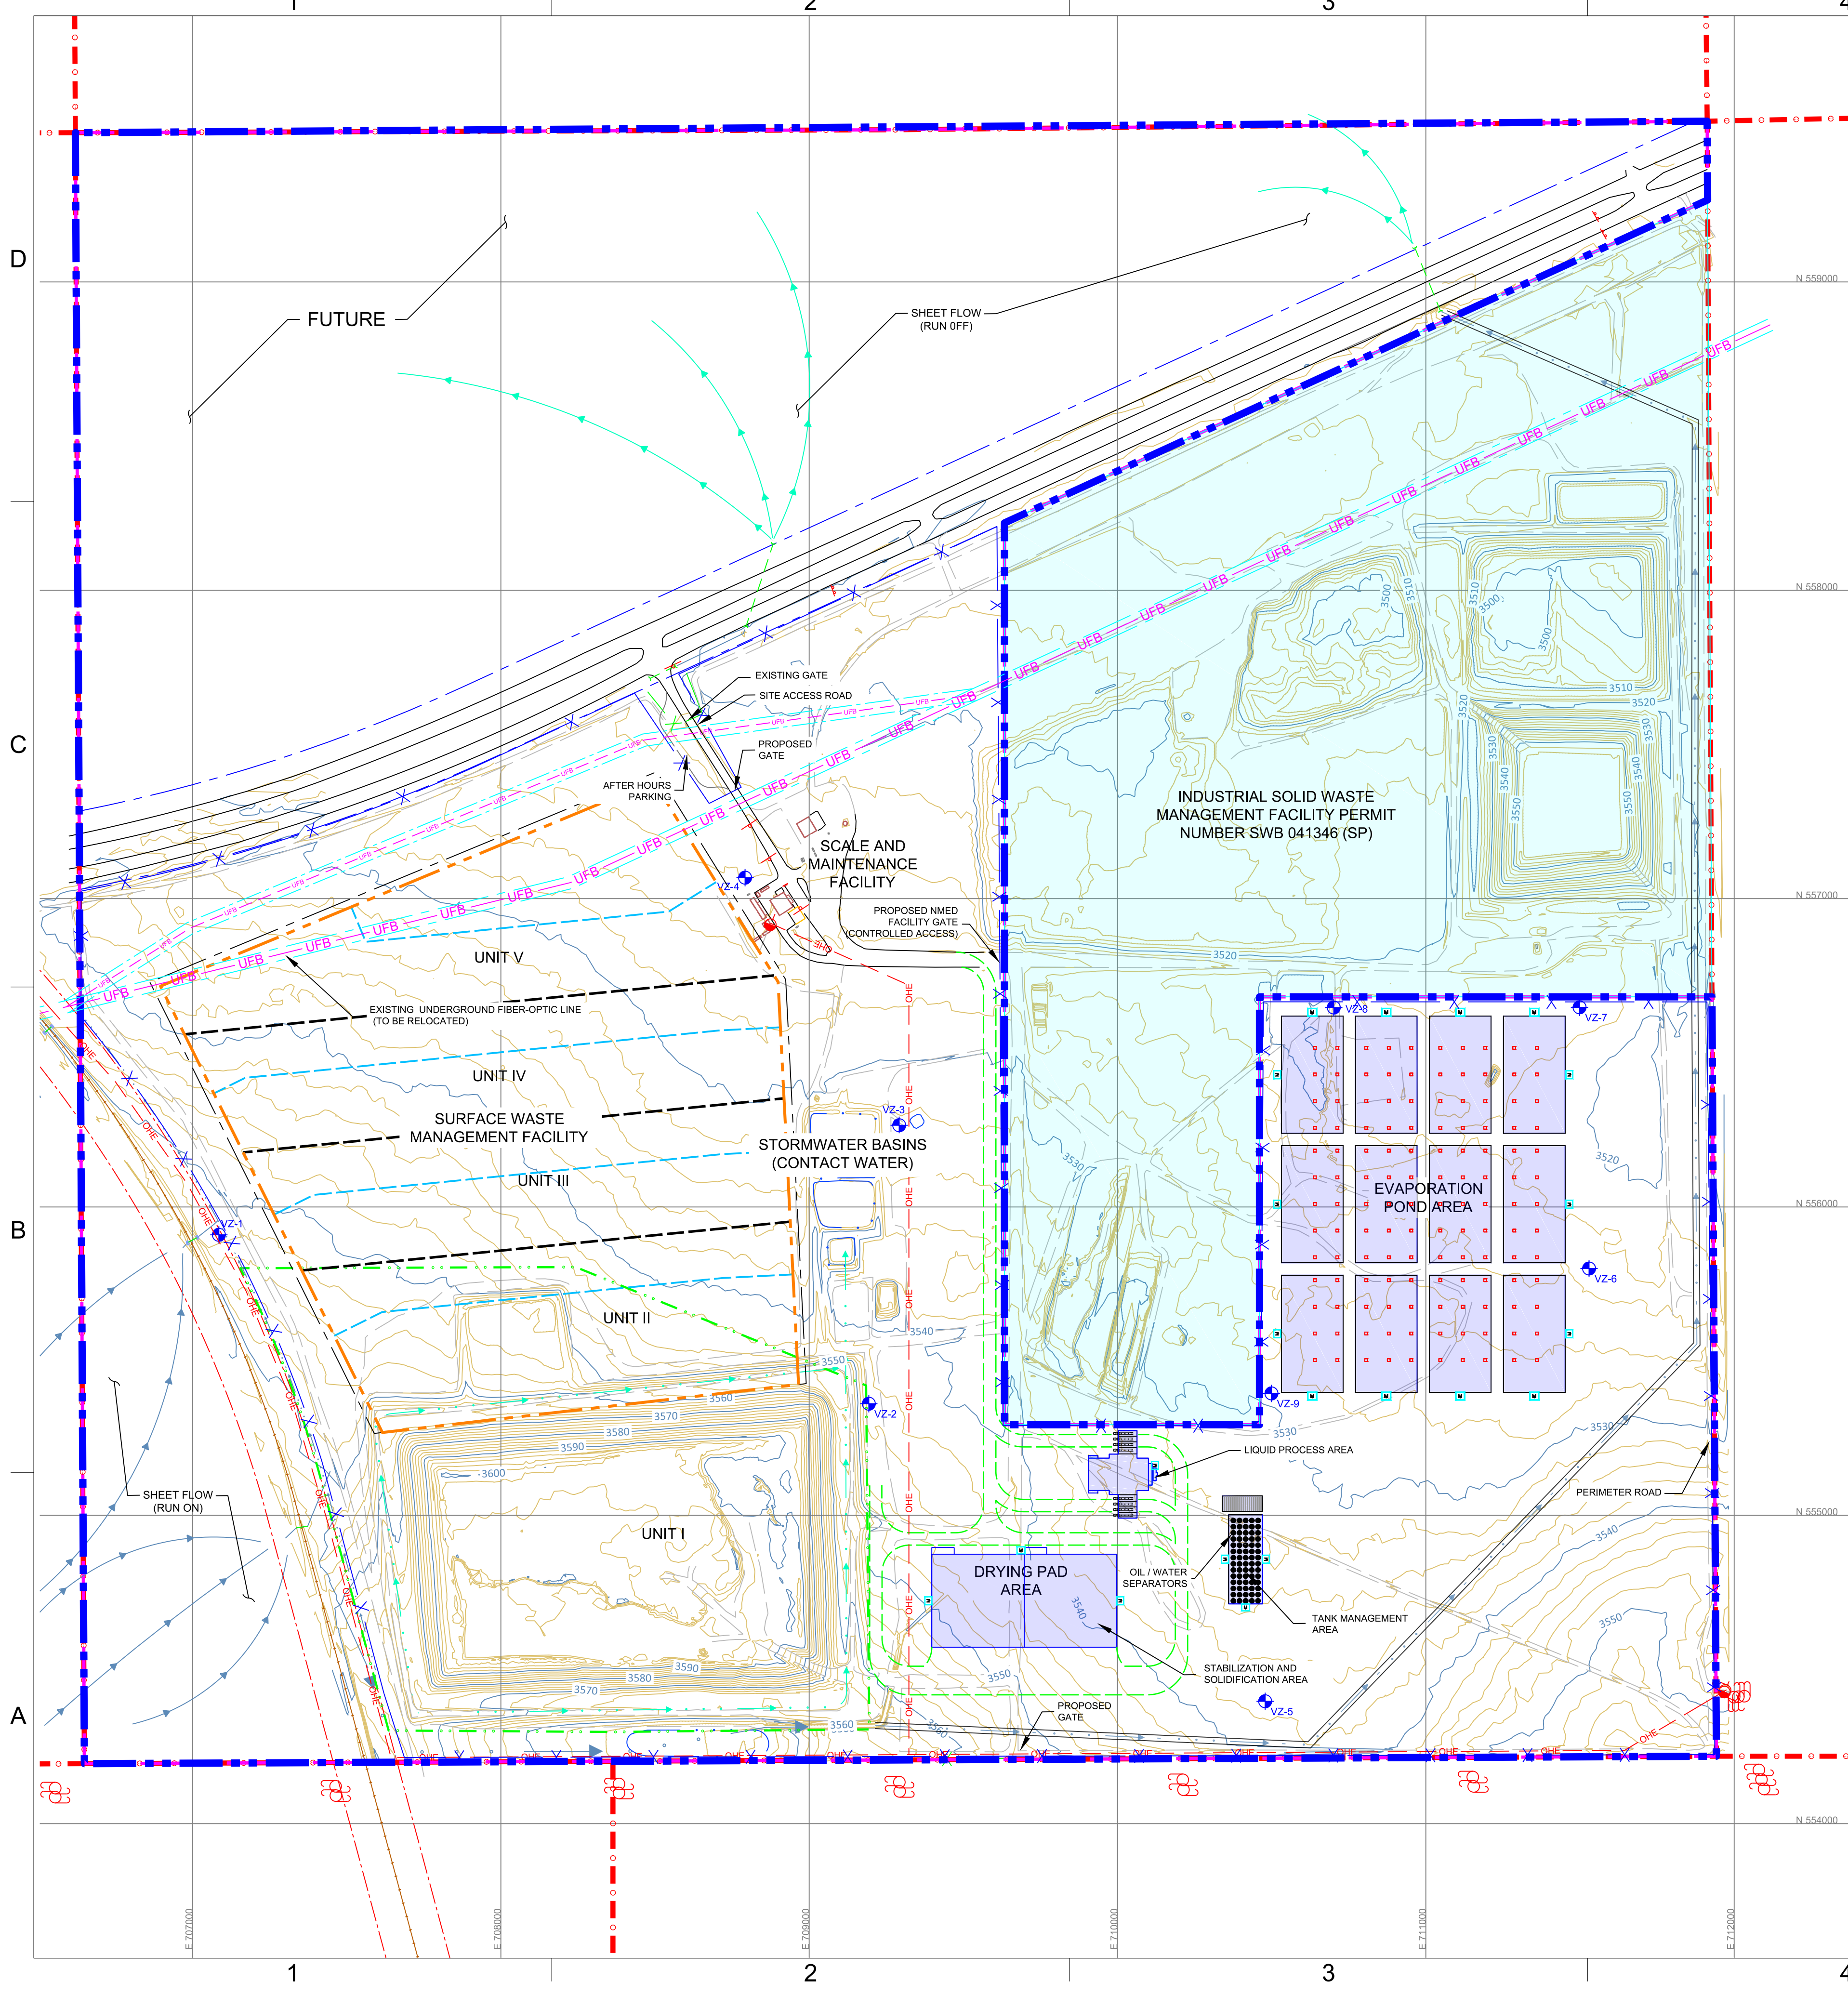

LEGEND

- SECTION BOUNDARY
- PROPERTY BOUNDARY
- EXISTING OCD PERMIT BOUNDARY
- EXISTING HIGHWAY RIGHT-OF-WAY
- EXISTING RAILWAY RIGHT-OF-WAY
- EXISTING TELECOM EASEMENT
- EXISTING UNDERGROUND FIBER-OPTIC LINE
- EXISTING EDGE OF PAVED ROADWAY
- EXISTING EDGE OF UNPAVED ROADWAY
- EXISTING CENTERLINE OF RAILWAY
- EXISTING DRAINAGE RUN-ON FLOW PATH
- EXISTING DRAINAGE RUNOFF FLOW PATH
- EXISTING GRADE ELEVATION CONTOUR - INDEX (10')
- EXISTING GRADE ELEVATION CONTOUR - INTERMEDIATE (2')
- PROPOSED NEW PERMIT LINED LANDFILL BOUNDARY
- PROPOSED NEW PERMIT UNIT BOUNDARY
- PROPOSED LEACHATE COLLECTION PIPE
- EXISTING FENCE
- PROPOSED FENCE
- NOT IN OCD PERMIT
- PROPOSED SURFACE WASTE MANAGEMENT BOUNDARY
- PROPOSED TELECOM EASEMENT
- PROPOSED UNDERGROUND FIBER-OPTIC LINE ROUTE
- PROPOSED OVERHEAD ELECTRICAL LINE
- PROPOSED EDGE OF UNPAVED ROADWAY
- PROPOSED DRAINAGE RUN-ON FLOW PATH
- PROPOSED DRAINAGE RUNOFF CHANNEL
- EXISTING CULVERT
- H2S MONITORING LOCATION
- PROPOSED VADOSE WELL LOCATION
- POWER POLE
- SITE GRID



Charles W. Fiedler, P.E.

THIS DOCUMENT IS RELEASED UNDER THE AUTHORITY OF CHARLES WALTER FIEDLER, P.E., NEW MEXICO LICENSE #19731 EXCLUSIVELY FOR THE PURPOSES CITED BELOW. IT IS NOT TO BE USED FOR ANY ADDITIONAL PURPOSES UNDER ANY CONDITION.


ALL REPORTS, DRAWINGS, SPECIFICATIONS, COMPUTER FILES, FIELD DATA, NOTES AND OTHER DOCUMENTS PREPARED BY THE ENGINEER AS INSTRUMENTS OF SERVICE SHALL REMAIN THE PROPERTY OF THE ENGINEER. THE ENGINEER SHALL RETAIN ALL COMMON LAW, STATUTORY AND OTHER RESERVED RIGHTS, INCLUDING THE COPYRIGHT THEREOF.

GORDON ENVIRONMENTAL | PSC

LEA LAND LLC SURFACE WASTE MANAGEMENT FACILITY

PERMIT APPLICATION

LEA COUNTY, NEW MEXICO

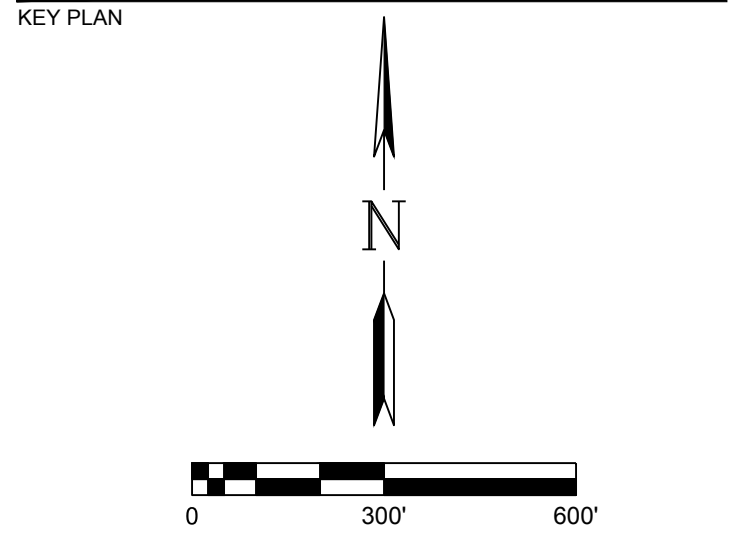


1	06/03/2019	REVISIONS PER OCD REVIEW
-	04/10/19	OCD PERMIT APPLICATION REVIEW
NO	DATE	DESCRIPTION
ISSUING OFFICE: RIO RANCHO		PROJECT NO: 0416.18

SITE DEVELOPMENT PLAN

C-102

FILE NAME: X:\2018\0416.18\02_DSGN02_DWG050_CIVIL03_SHEETSC-103-0416-18 REVISED.dwg LAYOUT NAME: C-103 PRINTED: Wednesday, June 28, 2019 - 10:43am USER: dmll

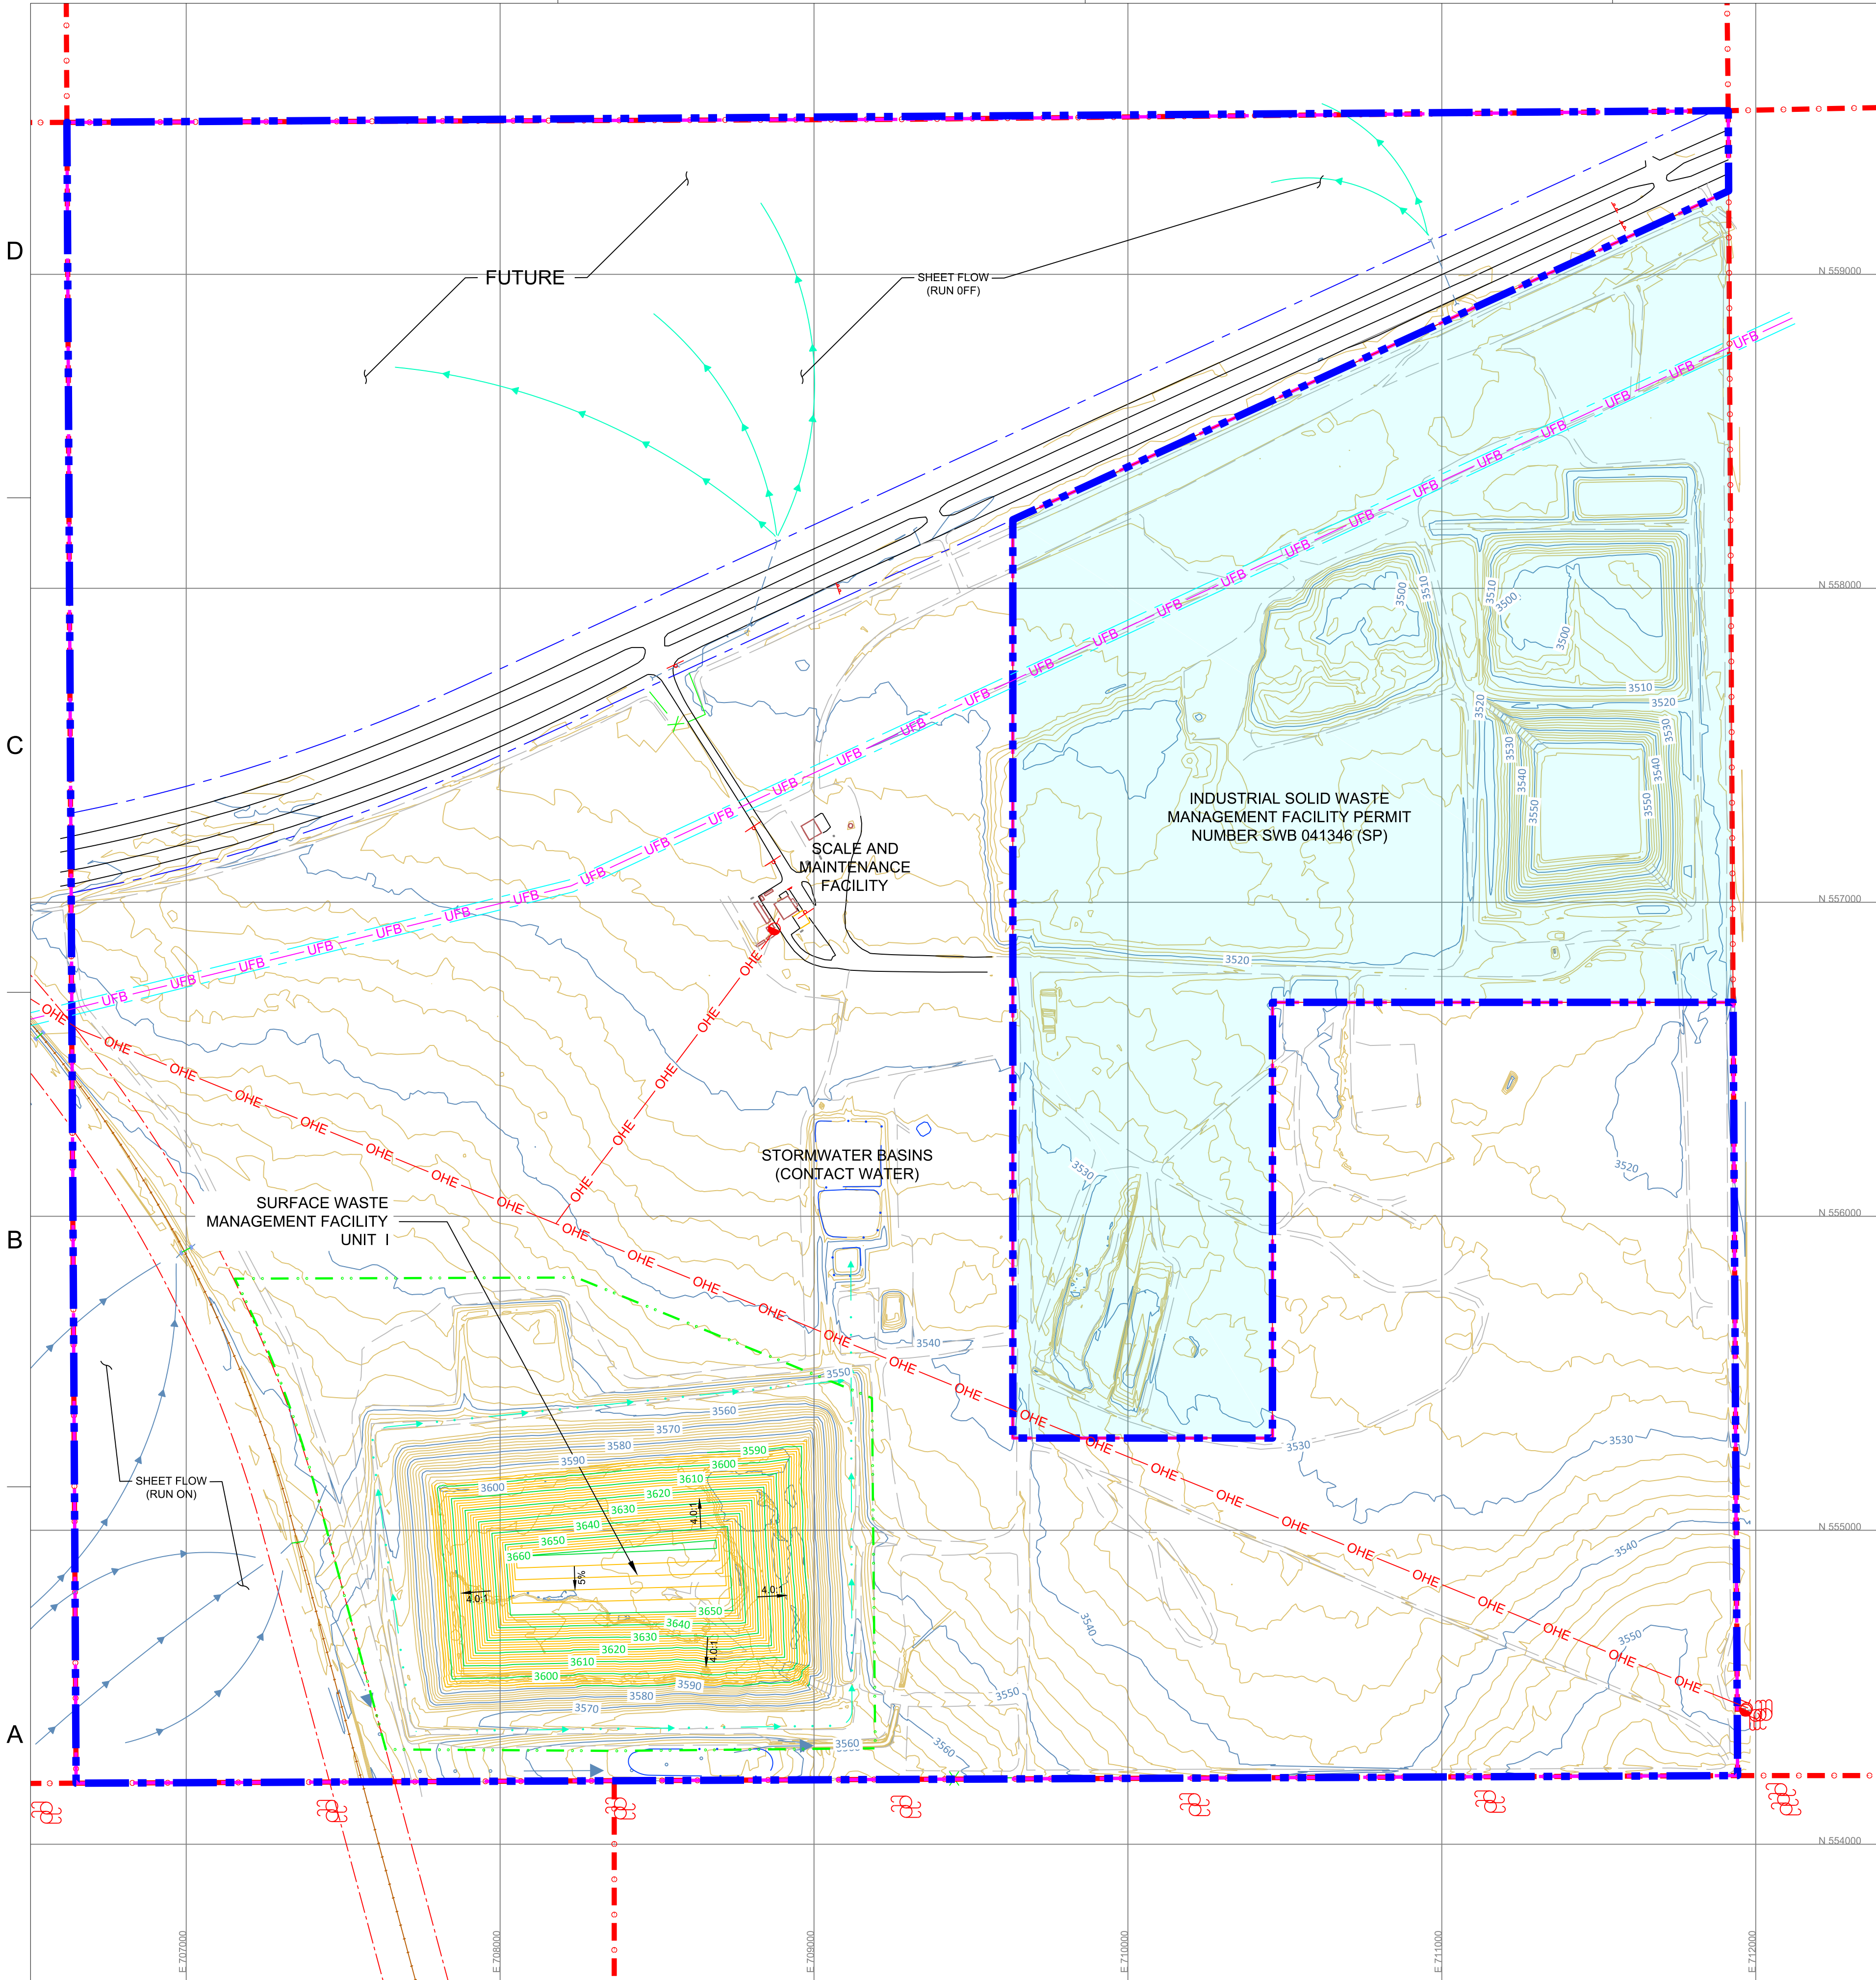

LEGEND

[Red dashed line]	SECTION BOUNDARY
[Blue dashed line]	PROPERTY BOUNDARY
[Green dashed line]	EXISTING OCD PERMIT BOUNDARY
[Blue dashed line]	EXISTING HIGHWAY RIGHT-OF-WAY
[Red dashed line]	EXISTING RAILWAY RIGHT-OF-WAY
[Cyan dashed line]	EXISTING TELECOM EASEMENT
[Red dashed line]	EXISTING OVERHEAD ELECTRICAL LINE
[Pink dashed line]	EXISTING UNDERGROUND FIBER-OPTIC LINE
[Black dashed line]	EXISTING EDGE OF PAVED ROADWAY
[Grey dashed line]	EXISTING EDGE OF UNPAVED ROADWAY
[Orange dashed line]	EXISTING CENTERLINE OF RAILWAY
[Blue dashed line]	EXISTING DRAINAGE RUN-ON FLOW PATH
[Green dashed line]	EXISTING DRAINAGE RUNOFF FLOW PATH
[Blue dashed line]	EXISTING GRADE ELEVATION CONTOUR - INDEX (10')
[Orange dashed line]	EXISTING GRADE ELEVATION CONTOUR - INTERMEDIATE (2')
[Light blue box]	NOT IN OCD PERMIT
[Thick blue dashed line]	PROPOSED SURFACE WASTE MANAGEMENT BOUNDARY
[Green dashed line]	EXISTING PERMIT COMPLETION GRADE CONTOUR - INDEX (10')
[Orange dashed line]	EXISTING PERMIT COMPLETION GRADE CONTOUR - INTERMEDIATE (2')
[Red circle]	POWER POLE
[Grid lines]	SITE GRID

GORDONPSC
ENVIRONMENTAL

CHARLES WALTER FIEDLER
NEW MEXICO
19731
06/28/2019
PROFESSIONAL ENGINEER

Charles W. Fiedler, P.E.

THIS DOCUMENT IS RELEASED UNDER THE AUTHORITY OF CHARLES WALTER FIEDLER, P.E., NEW MEXICO LICENSE #19731 EXCLUSIVELY FOR THE PURPOSES CITED BELOW. IT IS NOT TO BE USED FOR ANY ADDITIONAL PURPOSES UNDER ANY CONDITION.

ALL REPORTS, DRAWINGS, SPECIFICATIONS, COMPUTER FILES, FIELD DATA, NOTES AND OTHER DOCUMENTS PREPARED BY THE ENGINEER AS INSTRUMENTS OF SERVICE SHALL REMAIN THE PROPERTY OF THE ENGINEER. THE ENGINEER SHALL RETAIN ALL COMMON LAW, STATUTORY AND OTHER RESERVED RIGHTS, INCLUDING THE COPYRIGHT THEREON.

GORDON ENVIRONMENTAL, PSC

LEA LAND LLC SURFACE WASTE MANAGEMENT FACILITY

PERMIT APPLICATION

LEA COUNTY, NEW MEXICO

KEY PLAN

N


0 300' 600'

1	06/03/2019	REVISIONS PER OCD REVIEW
-	04/10/19	OCD PERMIT APPLICATION REVIEW
NO	DATE	DESCRIPTION
ISSUING OFFICE: RIO RANCHO		PROJECT NO: 0416.18

EXISTING PERMIT - COMPLETION GRADING PLAN

C-103

FILE NAME: X:\2018\0416.18\02_DSGN02_DWG050_CIVIL03_SHEETSC-104-0416-18 REVISED.dwg LAYOUT NAME: C-104 PRINTED: Wednesday, June 28, 2019 - 10:48am USER: dmll

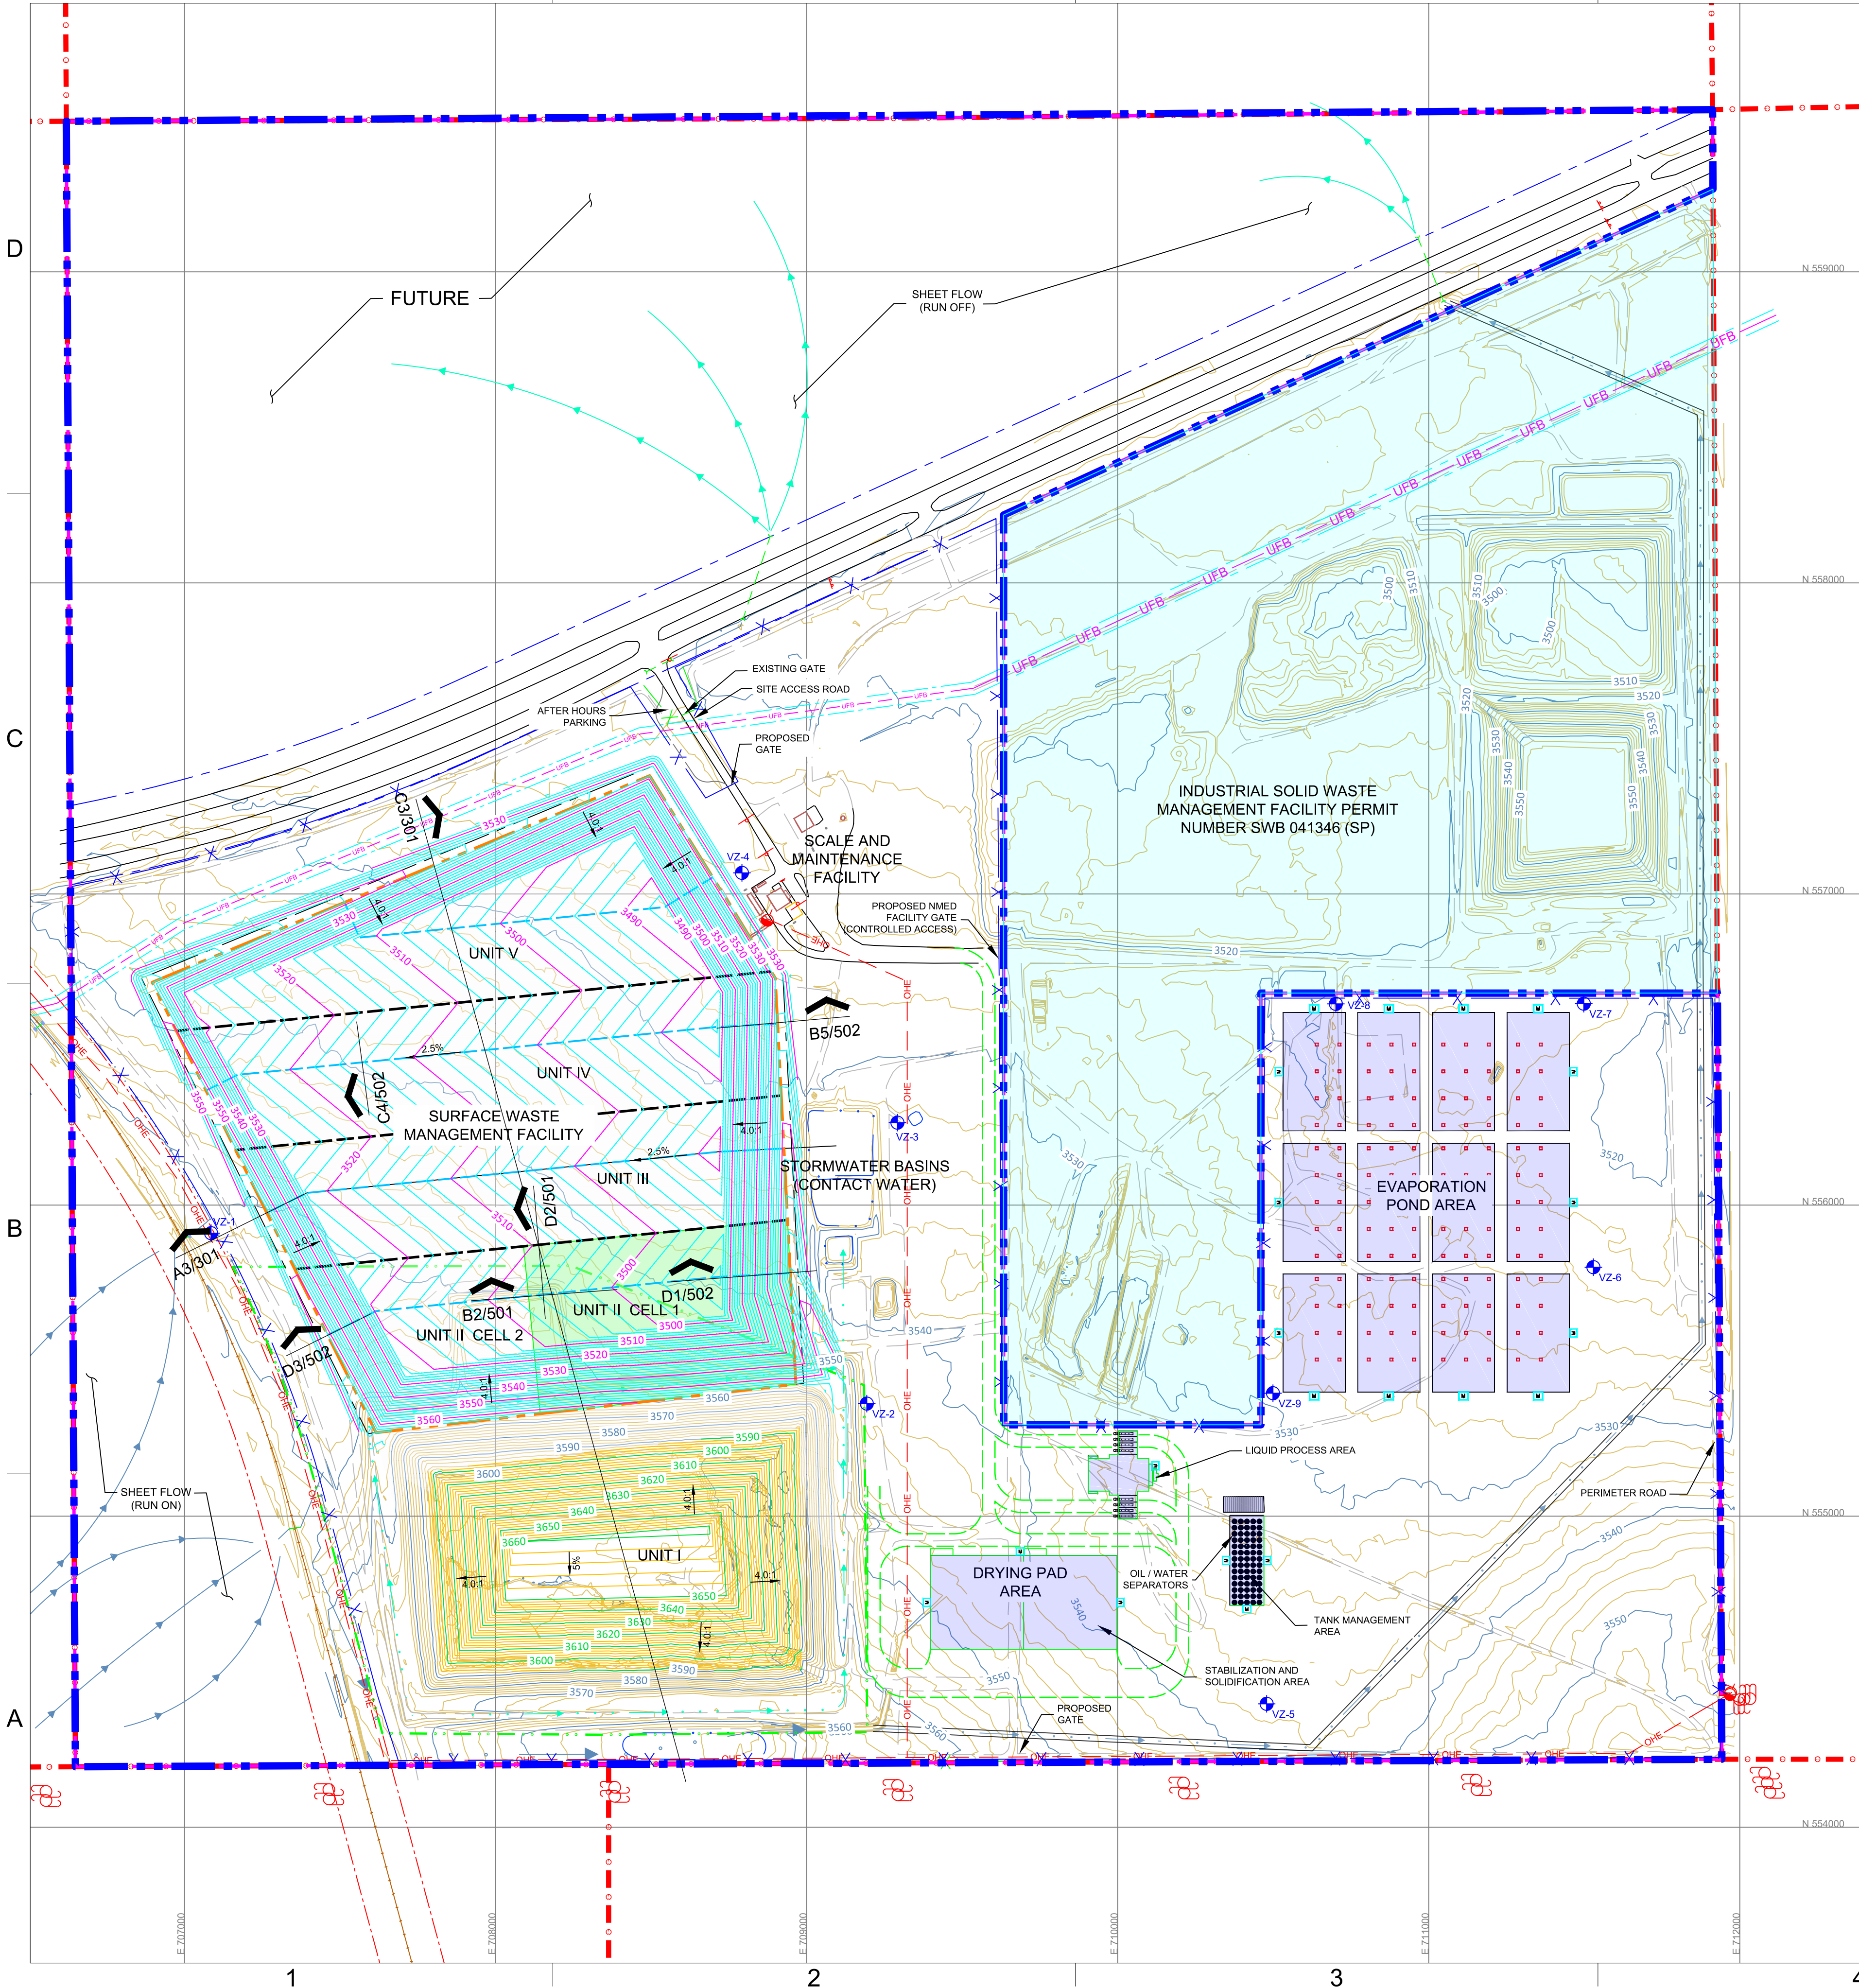

LEGEND

- SECTION BOUNDARY
- PROPERTY BOUNDARY
- EXISTING OCD PERMIT BOUNDARY
- EXISTING HIGHWAY RIGHT-OF-WAY
- EXISTING RAILWAY RIGHT-OF-WAY
- EXISTING TELECOM EASEMENT
- EXISTING UNDERGROUND FIBER-OPTIC LINE
- EXISTING EDGE OF PAVED ROADWAY
- EXISTING EDGE OF UNPAVED ROADWAY
- EXISTING CENTERLINE OF RAILWAY
- EXISTING DRAINAGE RUN-ON FLOW PATH
- EXISTING DRAINAGE RUNOFF FLOW PATH
- EXISTING GRADE ELEVATION CONTOUR - INDEX (10')
- EXISTING GRADE ELEVATION CONTOUR - INTERMEDIATE (2')
- PROPOSED BASEGRADE ELEVATION CONTOUR - INDEX (10')
- PROPOSED BASEGRADE ELEVATION CONTOUR - INTERMEDIATE (2')
- EXISTING PERMIT COMPLETION GRADE CONTOUR - INDEX (10')
- EXISTING PERMIT COMPLETION GRADE CONTOUR - INTERMEDIATE (2')
- PROPOSED NEW PERMIT LINED LANDFILL BOUNDARY
- PROPOSED NEW PERMIT UNIT BOUNDARY
- PROPOSED LEACHATE COLLECTION PIPE
- EXISTING FENCE
- PROPOSED FENCE
- NOT IN OCD PERMIT
- PROPOSED SURFACE WASTE MANAGEMENT BOUNDARY
- PROPOSED TELECOM EASEMENT
- PROPOSED UNDERGROUND FIBER-OPTIC LINE ROUTE
- PROPOSED OVERHEAD ELECTRICAL LINE
- PROPOSED EDGE OF UNPAVED ROADWAY
- PROPOSED DRAINAGE RUN-ON FLOW PATH
- PROPOSED DRAINAGE RUNOFF CHANNEL
- EXISTING CULVERT
- H2S MONITORING LOCATION
- PROPOSED VADOSE WELL LOCATION
- POWER POLE
- CROSS-SECTION LOCATION
- SITE GRID

GORDONPSC
ENVIRONMENTAL

CHARLES WALTER FIEDLER
NEW MEXICO
19731
06/28/2019
PROFESSIONAL SEAL

Charles W. Fiedler, P.E.


THIS DOCUMENT IS RELEASED UNDER THE AUTHORITY OF CHARLES WALTER FIEDLER, P.E., NEW MEXICO LICENSE #19731 EXCLUSIVELY FOR THE PURPOSES CITED BELOW. IT IS NOT TO BE USED FOR ANY ADDITIONAL PURPOSES UNDER ANY CONDITION.

ALL REPORTS, DRAWINGS, SPECIFICATIONS, COMPUTER FILES, FIELD DATA, NOTES AND OTHER DOCUMENTS PREPARED BY THE ENGINEER AS INSTRUMENTS OF SERVICE SHALL REMAIN THE PROPERTY OF THE ENGINEER. THE ENGINEER SHALL RETAIN ALL COMMON LAW, STATUTORY AND OTHER RESERVED RIGHTS, INCLUDING THE COPYRIGHT THERE TO.

LEA LAND LLC SURFACE WASTE MANAGEMENT FACILITY

PERMIT APPLICATION


LEA COUNTY, NEW MEXICO

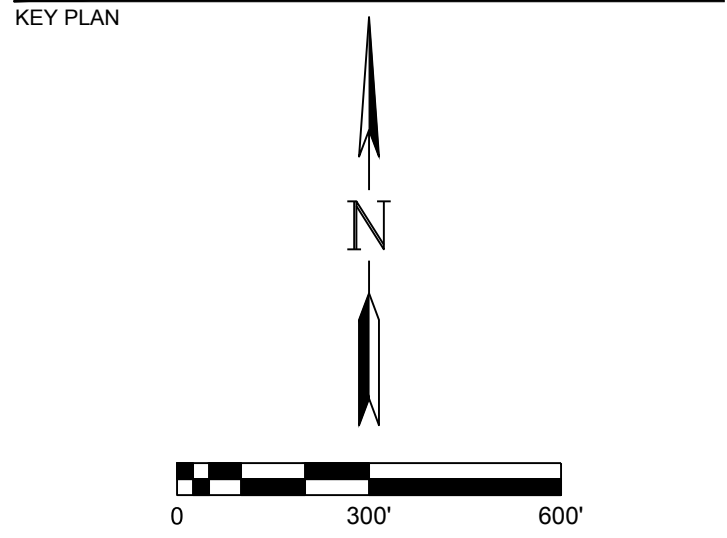

1	06/03/2019	REVISIONS PER OCD REVIEW
-	04/10/19	OCD PERMIT APPLICATION REVIEW
NO	DATE	DESCRIPTION
ISSUING OFFICE: RIO RANCHO		PROJECT NO: 0416.18


LANDFILL BASE GRADING PLAN C-104

FILE NAME: X:\2018\0416_18\02_DSGN02_DWG050_CIVIL03_SHEETSC-105-0416-18 REVISED.dwg LAYOUT NAME: C-105 PRINTED: Wednesday, June 28, 2019 - 10:54am USER: dml

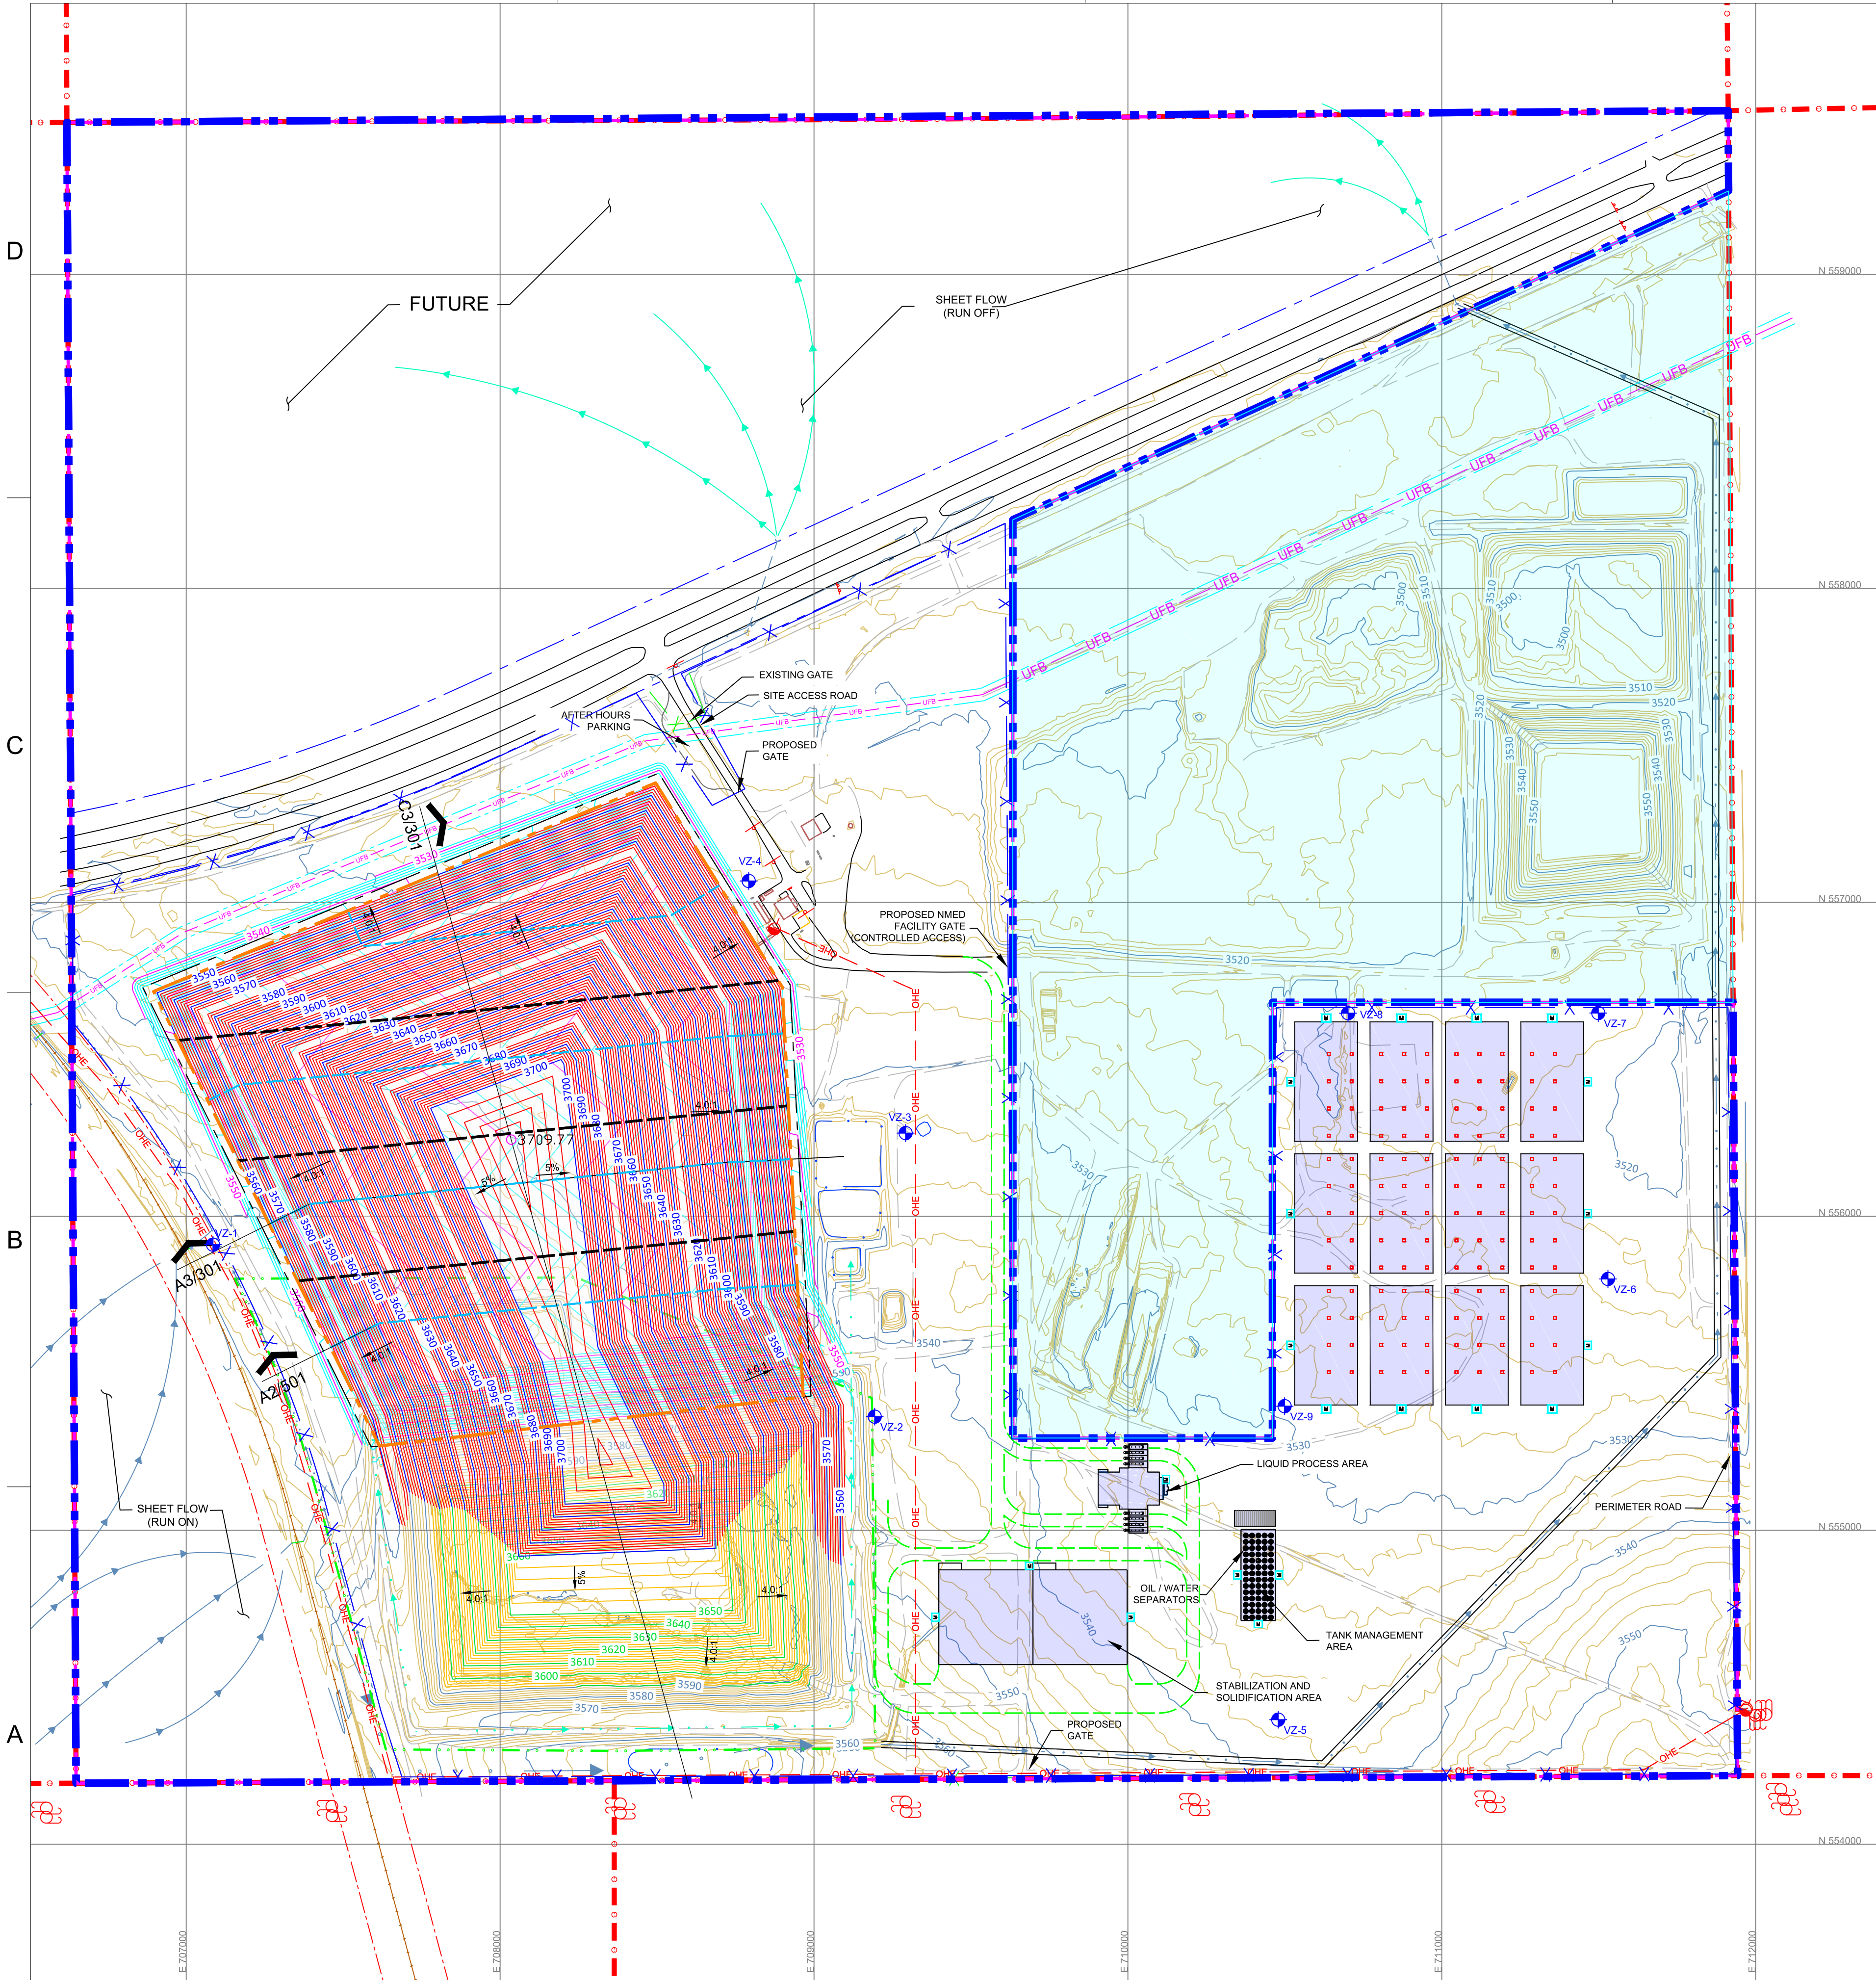

LEGEND

- SECTION BOUNDARY
- PROPERTY BOUNDARY
- EXISTING OCD PERMIT BOUNDARY
- EXISTING HIGHWAY RIGHT-OF-WAY
- EXISTING RAILWAY RIGHT-OF-WAY
- EXISTING TELECOM EASEMENT
- EXISTING UNDERGROUND FIBER-OPTIC LINE
- EXISTING EDGE OF PAVED ROADWAY
- EXISTING EDGE OF UNPAVED ROADWAY
- EXISTING CENTERLINE OF RAILWAY
- EXISTING DRAINAGE RUN-ON FLOW PATH
- EXISTING DRAINAGE RUNOFF FLOW PATH
- PROPOSED FINAL GRADE ELEVATION CONTOUR - INDEX (10')
- PROPOSED FINAL GRADE ELEVATION - INTERMEDIATE (2')
- EXISTING GRADE ELEVATION CONTOUR - INDEX (10')
- EXISTING GRADE ELEVATION CONTOUR - INTERMEDIATE (2')
- EXISTING PERMIT COMPLETION GRADE CONTOUR - INDEX (10')
- EXISTING PERMIT COMPLETION GRADE CONTOUR - INTERMEDIATE (2')
- EXISTING FENCE
- PROPOSED FENCE
- NOT IN OCD PERMIT
- PROPOSED SURFACE WASTE MANAGEMENT BOUNDARY
- PROPOSED TELECOM EASEMENT
- PROPOSED UNDERGROUND FIBER-OPTIC LINE ROUTE
- PROPOSED OVERHEAD ELECTRICAL LINE
- PROPOSED EDGE OF UNPAVED ROADWAY
- PROPOSED DRAINAGE RUN-ON FLOW PATH
- PROPOSED DRAINAGE RUNOFF CHANNEL
- EXISTING CULVERT
- H2S MONITORING LOCATION
- PROPOSED VADOSE WELL LOCATION
- POWER POLE
- CROSS-SECTION LOCATION
- SITE GRID

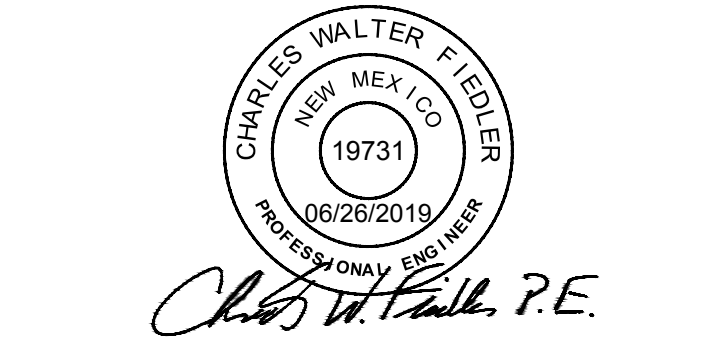

THIS DOCUMENT IS RELEASED UNDER THE AUTHORITY OF CHARLES WALTER FIEDLER, P.E., NEW MEXICO LICENSE #19731 EXCLUSIVELY FOR THE PURPOSES CITED BELOW. IT IS NOT TO BE USED FOR ANY ADDITIONAL PURPOSES UNDER ANY CONDITION.


ALL REPORTS, DRAWINGS, SPECIFICATIONS, COMPUTER FILES, FIELD DATA, NOTES AND OTHER DOCUMENTS PREPARED BY THE ENGINEER AS INSTRUMENTS OF SERVICE SHALL REMAIN THE PROPERTY OF THE ENGINEER. THE ENGINEER SHALL RETAIN ALL COMMON LAW, STATUTORY AND OTHER RESERVED RIGHTS, INCLUDING THE COPYRIGHT THERE TO.

GORDON ENVIRONMENTAL, PSC

LEA LAND LLC
SURFACE WASTE
MANAGEMENT
FACILITY

PERMIT APPLICATION


LEA COUNTY, NEW MEXICO

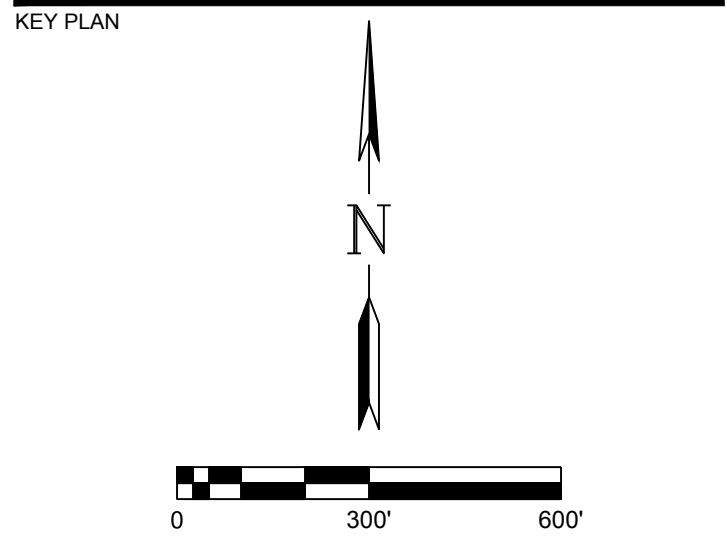

1	06/03/2019	REVISIONS PER OCD REVIEW
-	04/10/19	OCD PERMIT APPLICATION REVIEW
NO	DATE	DESCRIPTION
ISSUING OFFICE: RIO RANCHO		PROJECT NO: 0416.18

LANDFILL
FINAL
GRADING
PLAN
C-105

FILE NAME: X:2018\0416_18\02_DSGN02_DWG\050_CIVIL\03_SHEET\SC-106-0416-18 REVISED FLOW DATA 7-23-2019.dwg LAYOUT NAME: C-106 PRINTED: Tuesday, July 23, 2019 - 10:13am USER: dmlil

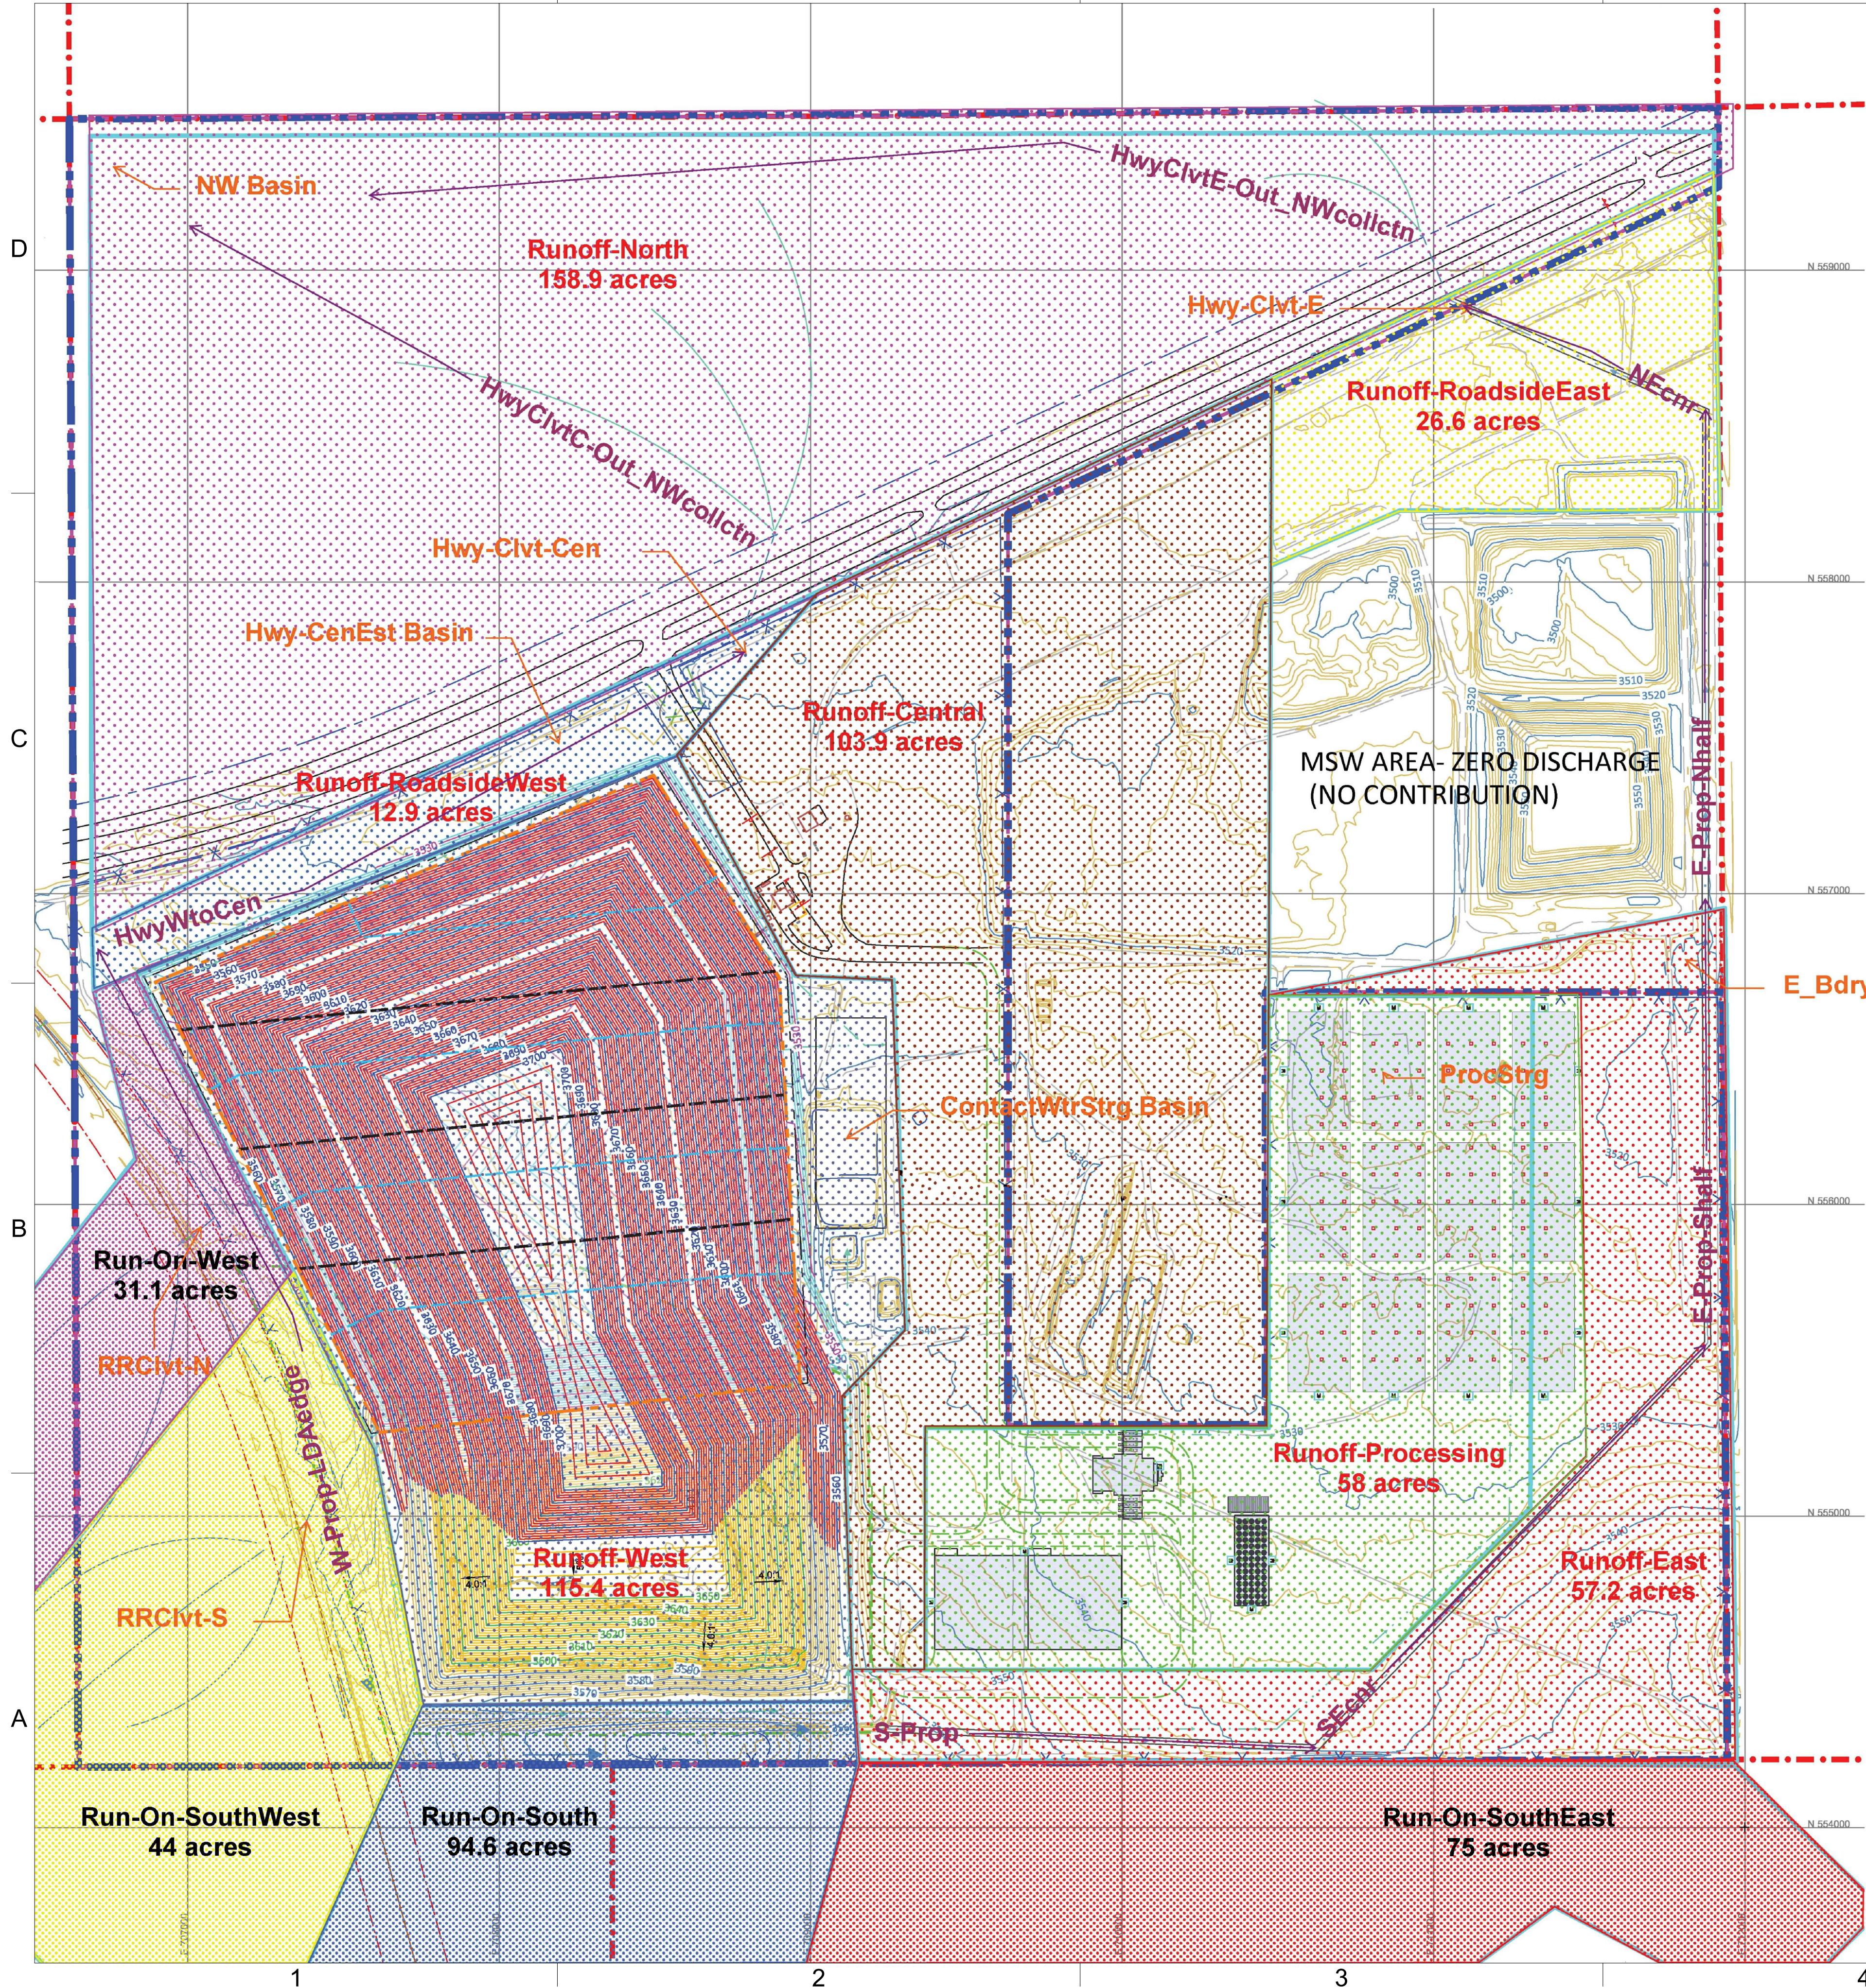

LEGEND

- SECTION BOUNDARY
- PROPERTY BOUNDARY
- EXISTING OCD PERMIT BOUNDARY
- EXISTING HIGHWAY RIGHT-OF-WAY
- EXISTING RAILWAY RIGHT-OF-WAY
- EXISTING TELECOM EASEMENT
- EXISTING EDGE OF PAVED ROADWAY
- EXISTING EDGE OF UNPAVED ROADWAY
- EXISTING CENTERLINE OF RAILWAY
- EXISTING DRAINAGE RUN-ON FLOW PATH
- EXISTING DRAINAGE RUNOFF FLOW PATH
- PROPOSED FINAL GRADE ELEVATION CONTOUR - INDEX (10')
- PROPOSED FINAL GRADE ELEVATION CONTOUR - INTERMEDIATE (2')
- PROPOSED SURFACE WASTE MANAGEMENT BOUNDARY
- EXISTING GRADE ELEVATION CONTOUR - INDEX (10')
- EXISTING GRADE ELEVATION CONTOUR - INTERMEDIATE (2')
- PROPOSED EDGE OF UNPAVED ROADWAY
- PROPOSED DRAINAGE RUN-ON FLOW PATH
- PROPOSED DRAINAGE RUN-OFF CHANNEL
- EXISTING PERMIT COMPLETION GRADE CONTOUR - INDEX (10')
- EXISTING PERMIT COMPLETION GRADE CONTOUR - (2')
- PROPOSED NEW PERMIT LINED LANDFILL BOUNDARY
- PROPOSED NEW PERMIT UNIT BOUNDARY
- PROPOSED LEACHATE COLLECTION PIPE
- PROPOSED DRAINAGE CATCHMENT BOUNDARY



- RUN-ON DRAINAGE
- RUN-OFF DRAINAGE

Channel Flow Results and Sizing

Element ID	Length (ft)	(H) Height (ft)	(W) Width (ft)	Peak Flow (cfs)	Peak Flow Depth (ft)	Design Flow Capacity (cfs)
E-Prop-Nhalf	1,499.64	3.00	20.00	107.63	1.53	384.13
E-Prop-Shalf	1,284.15	3.00	20.00	86.72	1.36	384.13
HwyCivC-Out_NWcolcltn	2,194.11	2.00	32.00	33.26	0.43	465.74
HwyCivE-Out_NWcolcltn	3,882.48	2.00	32.00	164.32	1.11	465.74
HwyWtoCen	2,375.24	1.00	14.00	15.13	0.41	69.56
NEcnr	905.56	3.00	20.00	107.61	1.43	432.15
NWcolcltn_NWban	5,342.82	2.00	34.00	336.84	1.38	620.76
SEcnr	1,816.82	3.00	20.00	86.73	1.36	384.13
S-Prop	1,421.18	3.00	20.00	65.42	1.16	384.13
W-Prop-LDAedge	863.84	1.00	10.00	7.54	0.36	43.90

Subbasin Summary

Subbasin ID	Area (ac)	Peak Runoff (cfs)	Total Runoff Volume (ac-in)
Processing	57.98	54.06	127.21
RoadsideEast	26.63	90.89	58.42
RoadsideW	12.87	21.99	28.23
Runoff-Central	103.88	183.00	227.91
Runoff-East	57.16	82.47	125.42
Runoff-North	158.86	200.79	348.55
Runoff-West	115.39	159.59	253.16
RunOn-South	94.60	65.68	207.56
RunOn-SouthEast	75.01	30.52	164.57
RunOn-SouthWest	43.95	69.02	96.43
RunOn-West	31.10	78.93	68.22

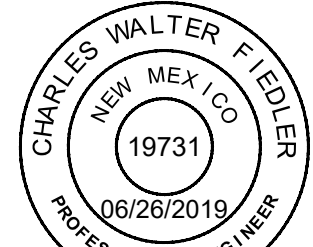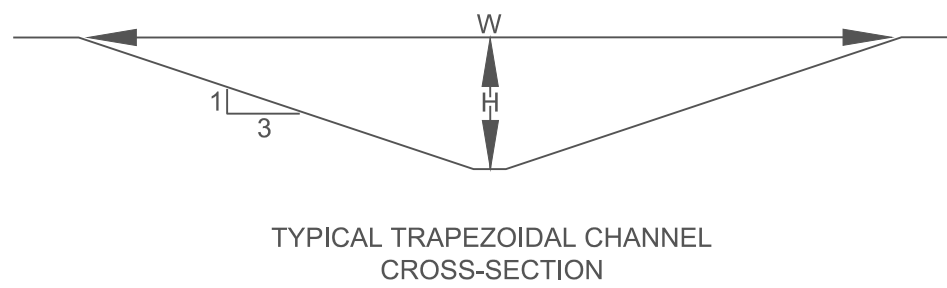

Charles W. Fiedler, P.E.

THIS DOCUMENT IS RELEASED UNDER THE AUTHORITY OF CHARLES WALTER FIEDLER, P.E., NEW MEXICO LICENSE #19731 EXCLUSIVELY FOR THE PURPOSES CITED BELOW. IT IS NOT TO BE USED FOR ANY ADDITIONAL PURPOSES UNDER ANY CONDITION.

ALL REPORTS, DRAWINGS, SPECIFICATIONS, COMPUTER FILES, FIELD DATA, NOTES AND OTHER DOCUMENTS PREPARED BY THE ENGINEER AS INSTRUMENTS OF SERVICE SHALL REMAIN THE PROPERTY OF THE ENGINEER. THE ENGINEER SHALL RETAIN ALL COMMON LAW, STATUTORY AND OTHER RESERVED RIGHTS, INCLUDING THE COPYRIGHT THEREON.


GORDON ENVIRONMENTAL | PSC

LEA LAND LLC SURFACE WASTE MANAGEMENT FACILITY

PERMIT APPLICATION

LEA COUNTY, NEW MEXICO

KEY PLAN

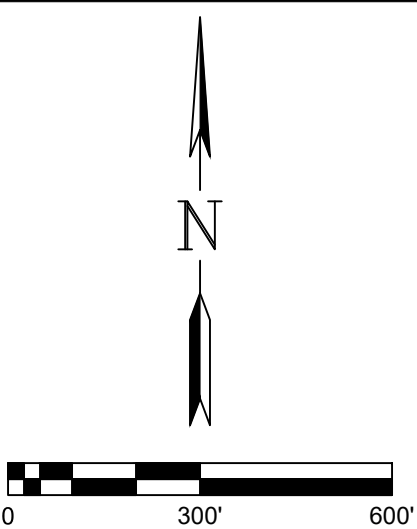



1	06/03/2019	REVISIONS PER OCD REVIEW
-	04/10/19	OCD PERMIT APPLICATION REVIEW
NO	DATE	DESCRIPTION
ISSUING OFFICE: RIO RANCHO		PROJECT NO: 0416.18

LANDFILL COMPLETION DRAINAGE PLAN


C-106

FILE NAME: X:\2018\0416_1802_DSGN02_DWG050_CIVIL03_SHEET\SC-107-0416-18 REVISED.dwg LAYOUT NAME: C-107 PRINTED: Wednesday, June 26, 2019 - 11:24am USER: dmll

LIQUID PROCESS AREA

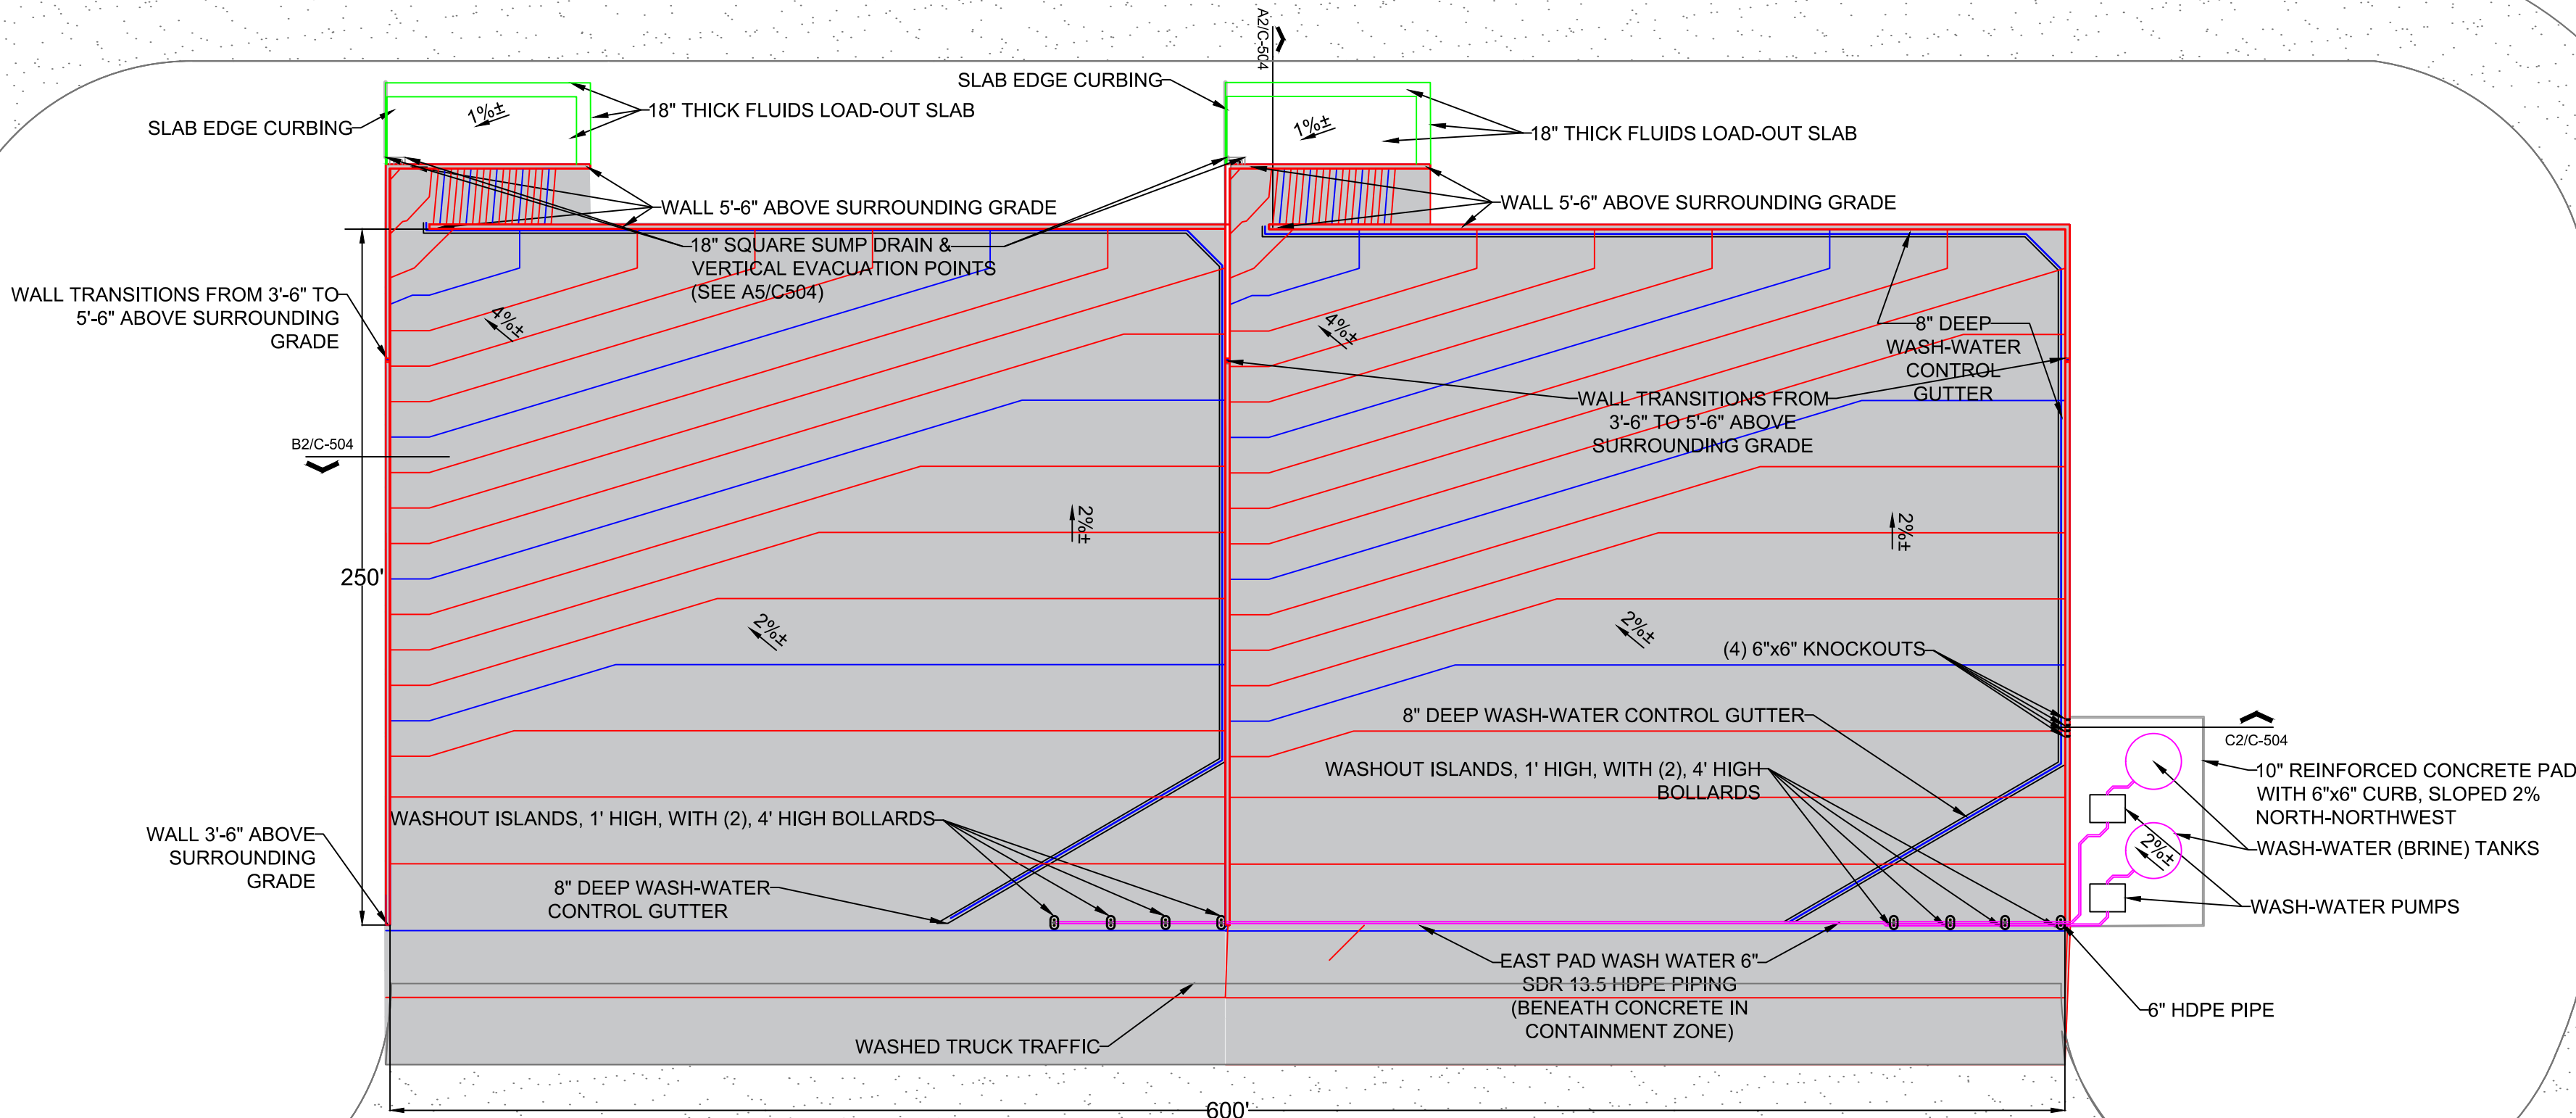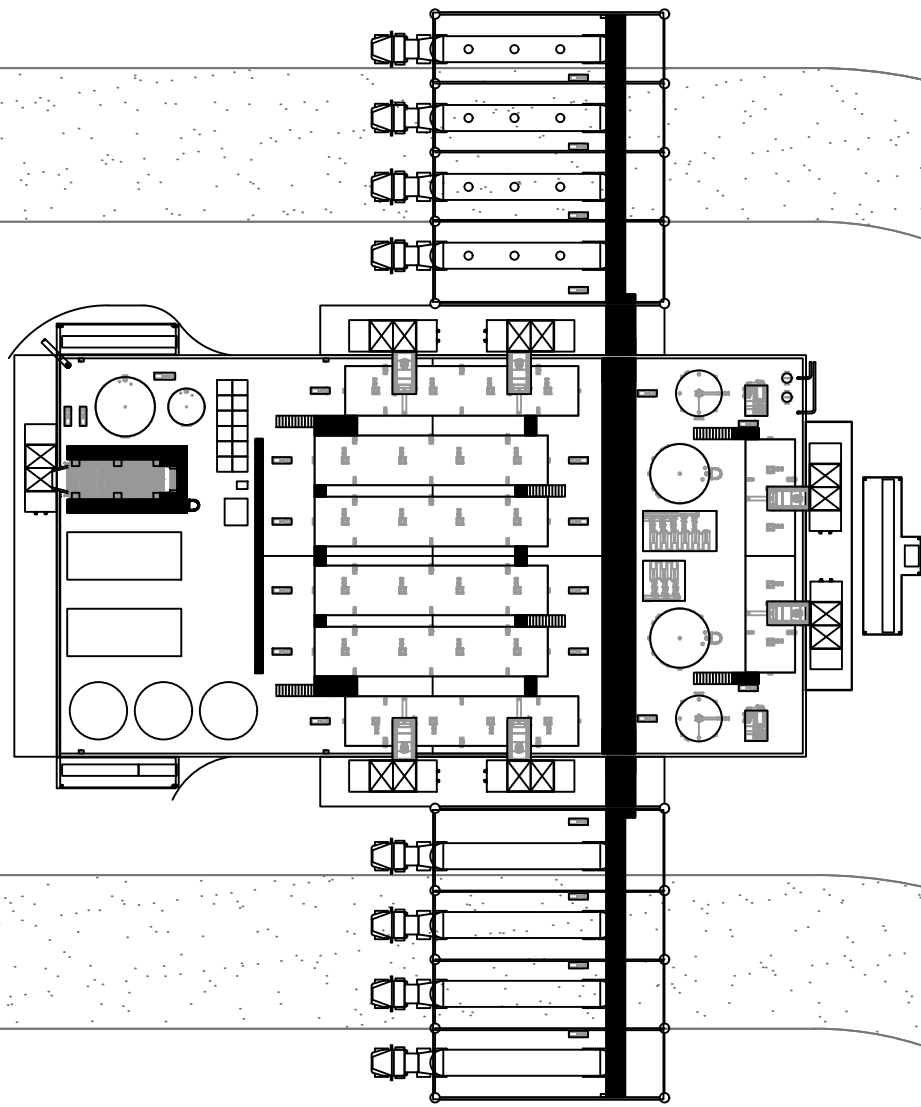


DRYING PAD AREA

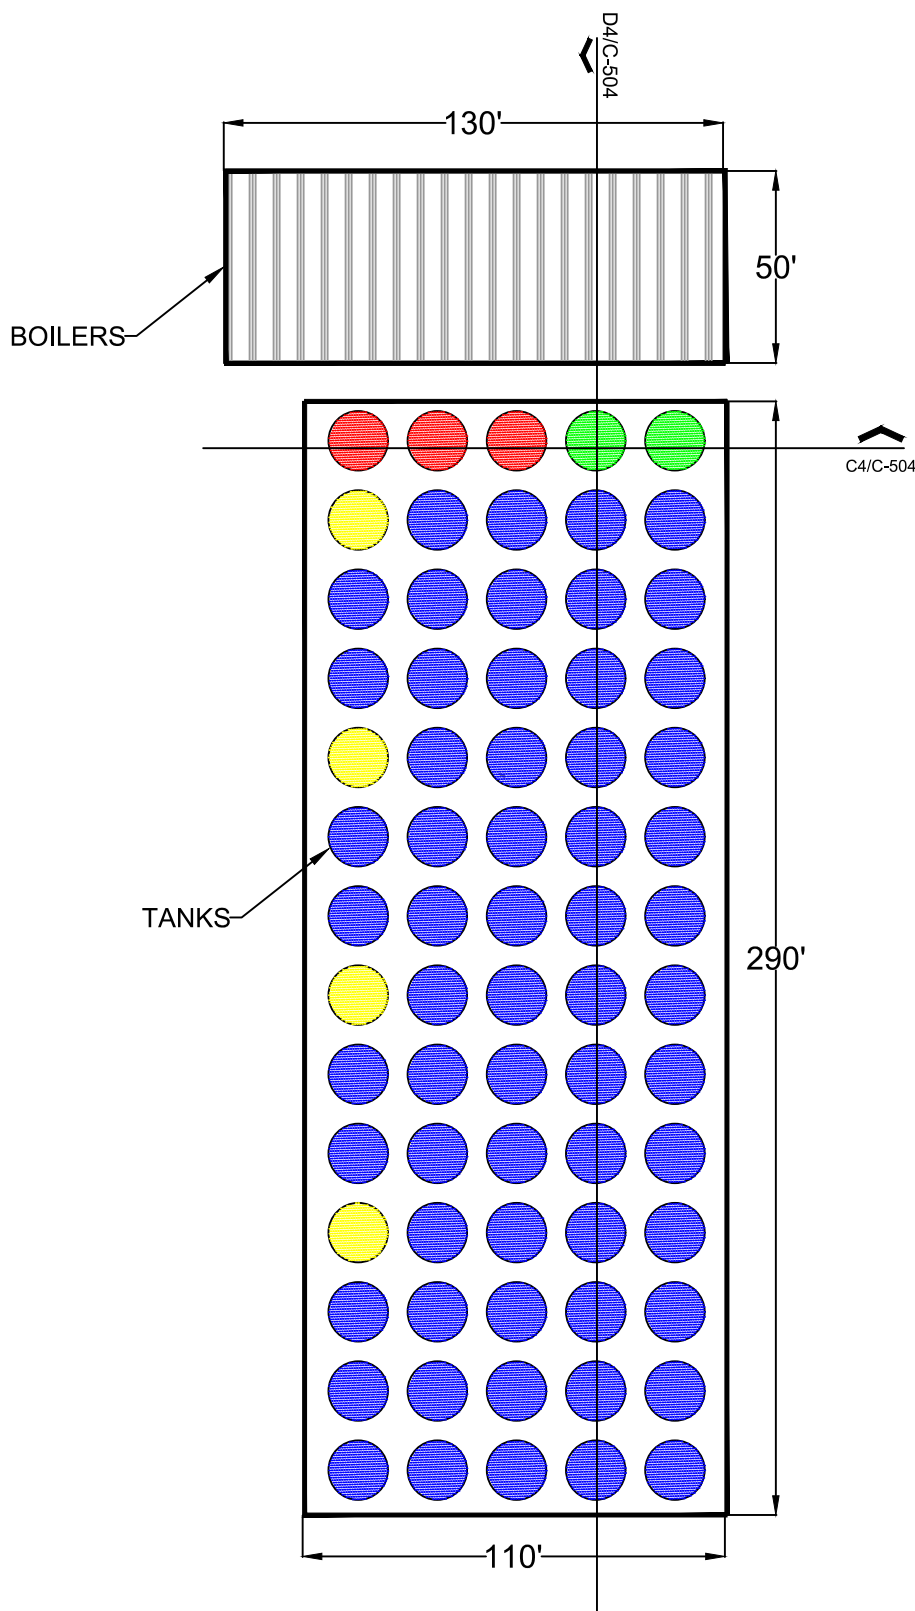

TANK MANAGEMENT AREA

LEGEND

- SUBGRADE CONTOUR - INDEX (10')
- SUBGRADE CONTOUR - INTERMEDIATE (2')
- CONCRETE WALLS AND SLAB BREAKLINES
- PROPOSED CALICHE PAD ROADWAY
- OIL SALES TANK
- PRODUCED WATER TANK
- CRUDE OIL RECOVERY TANK
- OIL WASTE SEPARATOR (GUN BARREL)

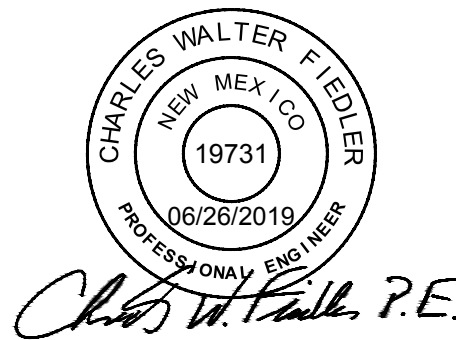

THIS DOCUMENT IS RELEASED UNDER THE AUTHORITY OF CHARLES WALTER FIEDLER, P.E., NEW MEXICO LICENSE #19731 EXCLUSIVELY FOR THE PURPOSES CITED BELOW. IT IS NOT TO BE USED FOR ANY ADDITIONAL PURPOSES UNDER ANY CONDITION.

ALL REPORTS, DRAWINGS, SPECIFICATIONS, COMPUTER FILES, FIELD DATA, NOTES AND OTHER DOCUMENTS PREPARED BY THE ENGINEER AS INSTRUMENTS OF SERVICE SHALL REMAIN THE PROPERTY OF THE ENGINEER. THE ENGINEER SHALL RETAIN ALL COMMON LAW, STATUTORY AND OTHER RESERVED RIGHTS, INCLUDING THE COPYRIGHT THERE TO.

GORDON ENVIRONMENTAL PSC

LEA LAND LLC
SURFACE WASTE
MANAGEMENT
FACILITY

PERMIT APPLICATION


LEA COUNTY, NEW MEXICO

KEY PLAN

1	06/03/2019	REVISIONS PER OCD REVIEW
-	04/10/19	OCD PERMIT APPLICATION REVIEW
NO	DATE	DESCRIPTION
ISSUING OFFICE: RIO RANCHO		PROJECT NO: 0416.18

PROCESS AREA
LAYOUT

FILE NAME: X:\20180416.1802_DSGN02_DWG050_CIVIL03_SHEETS\C-108-0416-16-REVISED 7-23-2019.dwg LAYOUT NAME: C-108 PRINTED: Tuesday, July 23, 2019 - 8:48am USER: dmil

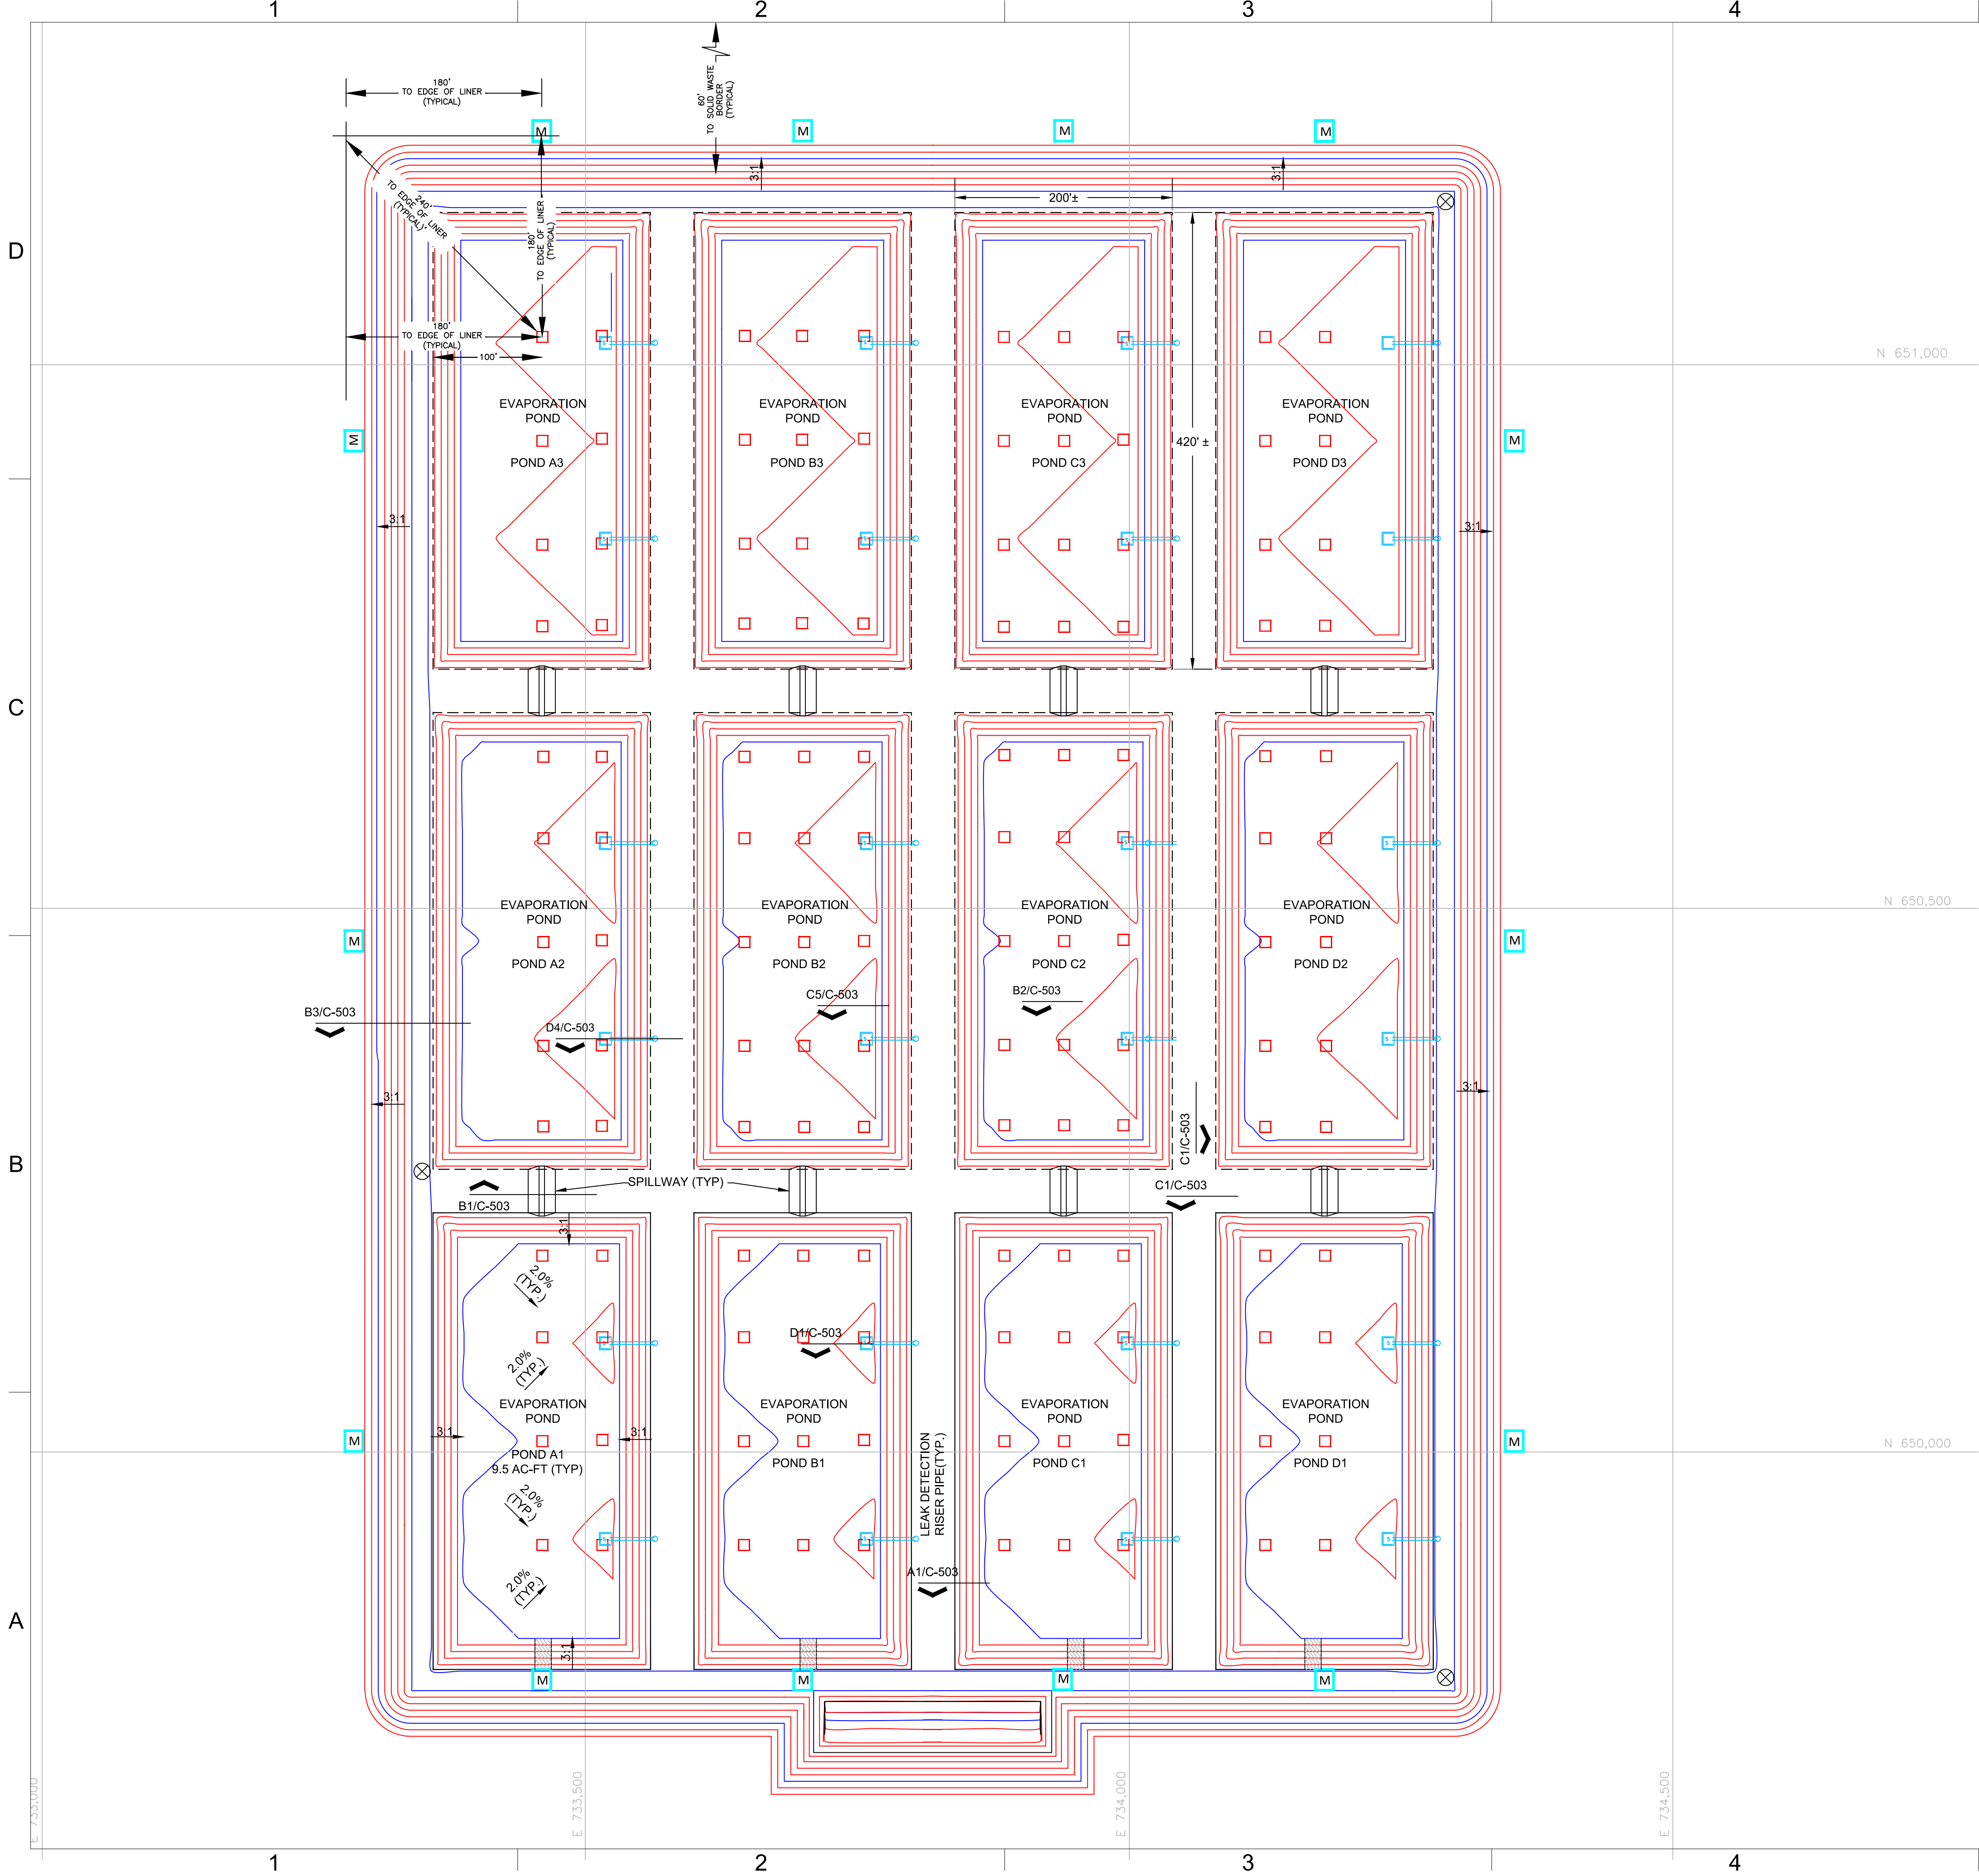

LEGEND

- 10' DESIGN CONTOUR
- 2' DESIGN CONTOUR
- TOP/TOE OF SLOPE
- PROPOSED FACILITY ACCESS ROAD
- HYDROGEN SULFIDE MONITORING STATION
- EVAPORATORS
- PPE AND EMERGENCY EQUIPEMENT
- PUMP DISCHARGE PROTECTION (60 mil TEXTURED HDPE TO WATERLINE ELEVATION)
- LEAK DETECTION SUMP & RISER PIPE
- DETAIL NUMBER
- SHEET NUMBER
- SITE GRID

B3/C-503

E 733,500 N 650,500

GORDONPSC
ENVIRONMENTAL

CHARLES WALTER FIEDLER
NEW MEXICO
19731
06/26/2019
PROFESSIONAL ENGINEER

Charles W. Fiedler, P.E.

THIS DOCUMENT IS RELEASED UNDER THE AUTHORITY OF CHARLES WALTER FIEDLER, P.E., NEW MEXICO LICENSE #19731 EXCLUSIVELY FOR THE PURPOSES CITED BELOW. IT IS NOT TO BE USED FOR ANY ADDITIONAL PURPOSES UNDER ANY CONDITION.

ALL REPORTS, DRAWINGS, SPECIFICATIONS, COMPUTER FILES, FIELD DATA, NOTES AND OTHER DOCUMENTS PREPARED BY THE ENGINEER AS INSTRUMENTS OF SERVICE SHALL REMAIN THE PROPERTY OF THE ENGINEER. THE ENGINEER SHALL RETAIN ALL COMMON LAW, STATUTORY AND OTHER RESERVED RIGHTS, INCLUDING THE COPYRIGHT THEREOF.

GORDON ENVIRONMENTAL | PSC

LEA LAND LLC
SURFACE WASTE
MANAGEMENT
FACILITY

PERMIT APPLICATION

LEA COUNTY, NEW MEXICO

KEY PLAN

N

0 80' 160'



NO	DATE	DESCRIPTION
1	06/03/2019	REVISIONS PER OCD REVIEW
-	04/10/19	OCD PERMIT APPLICATION REVIEW

ISSUING OFFICE: RIO RANCHO PROJECT NO: 0416.18

EVAPORATION POND
LAYOUT

C-108

FILE NAME: X:\2018\0416.18\02_DSGN02_DWG\060_CIVIL\03_SHEETS\C-109-0416-18 REVISED.dwg LAYOUT NAME: C-109 PRINTED: Thursday, July 18, 2019 - 1:30pm USER: dmll

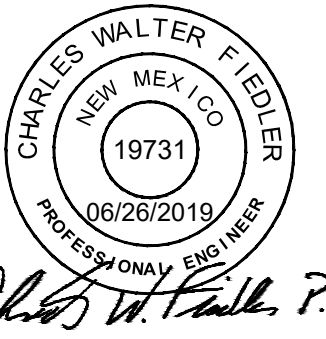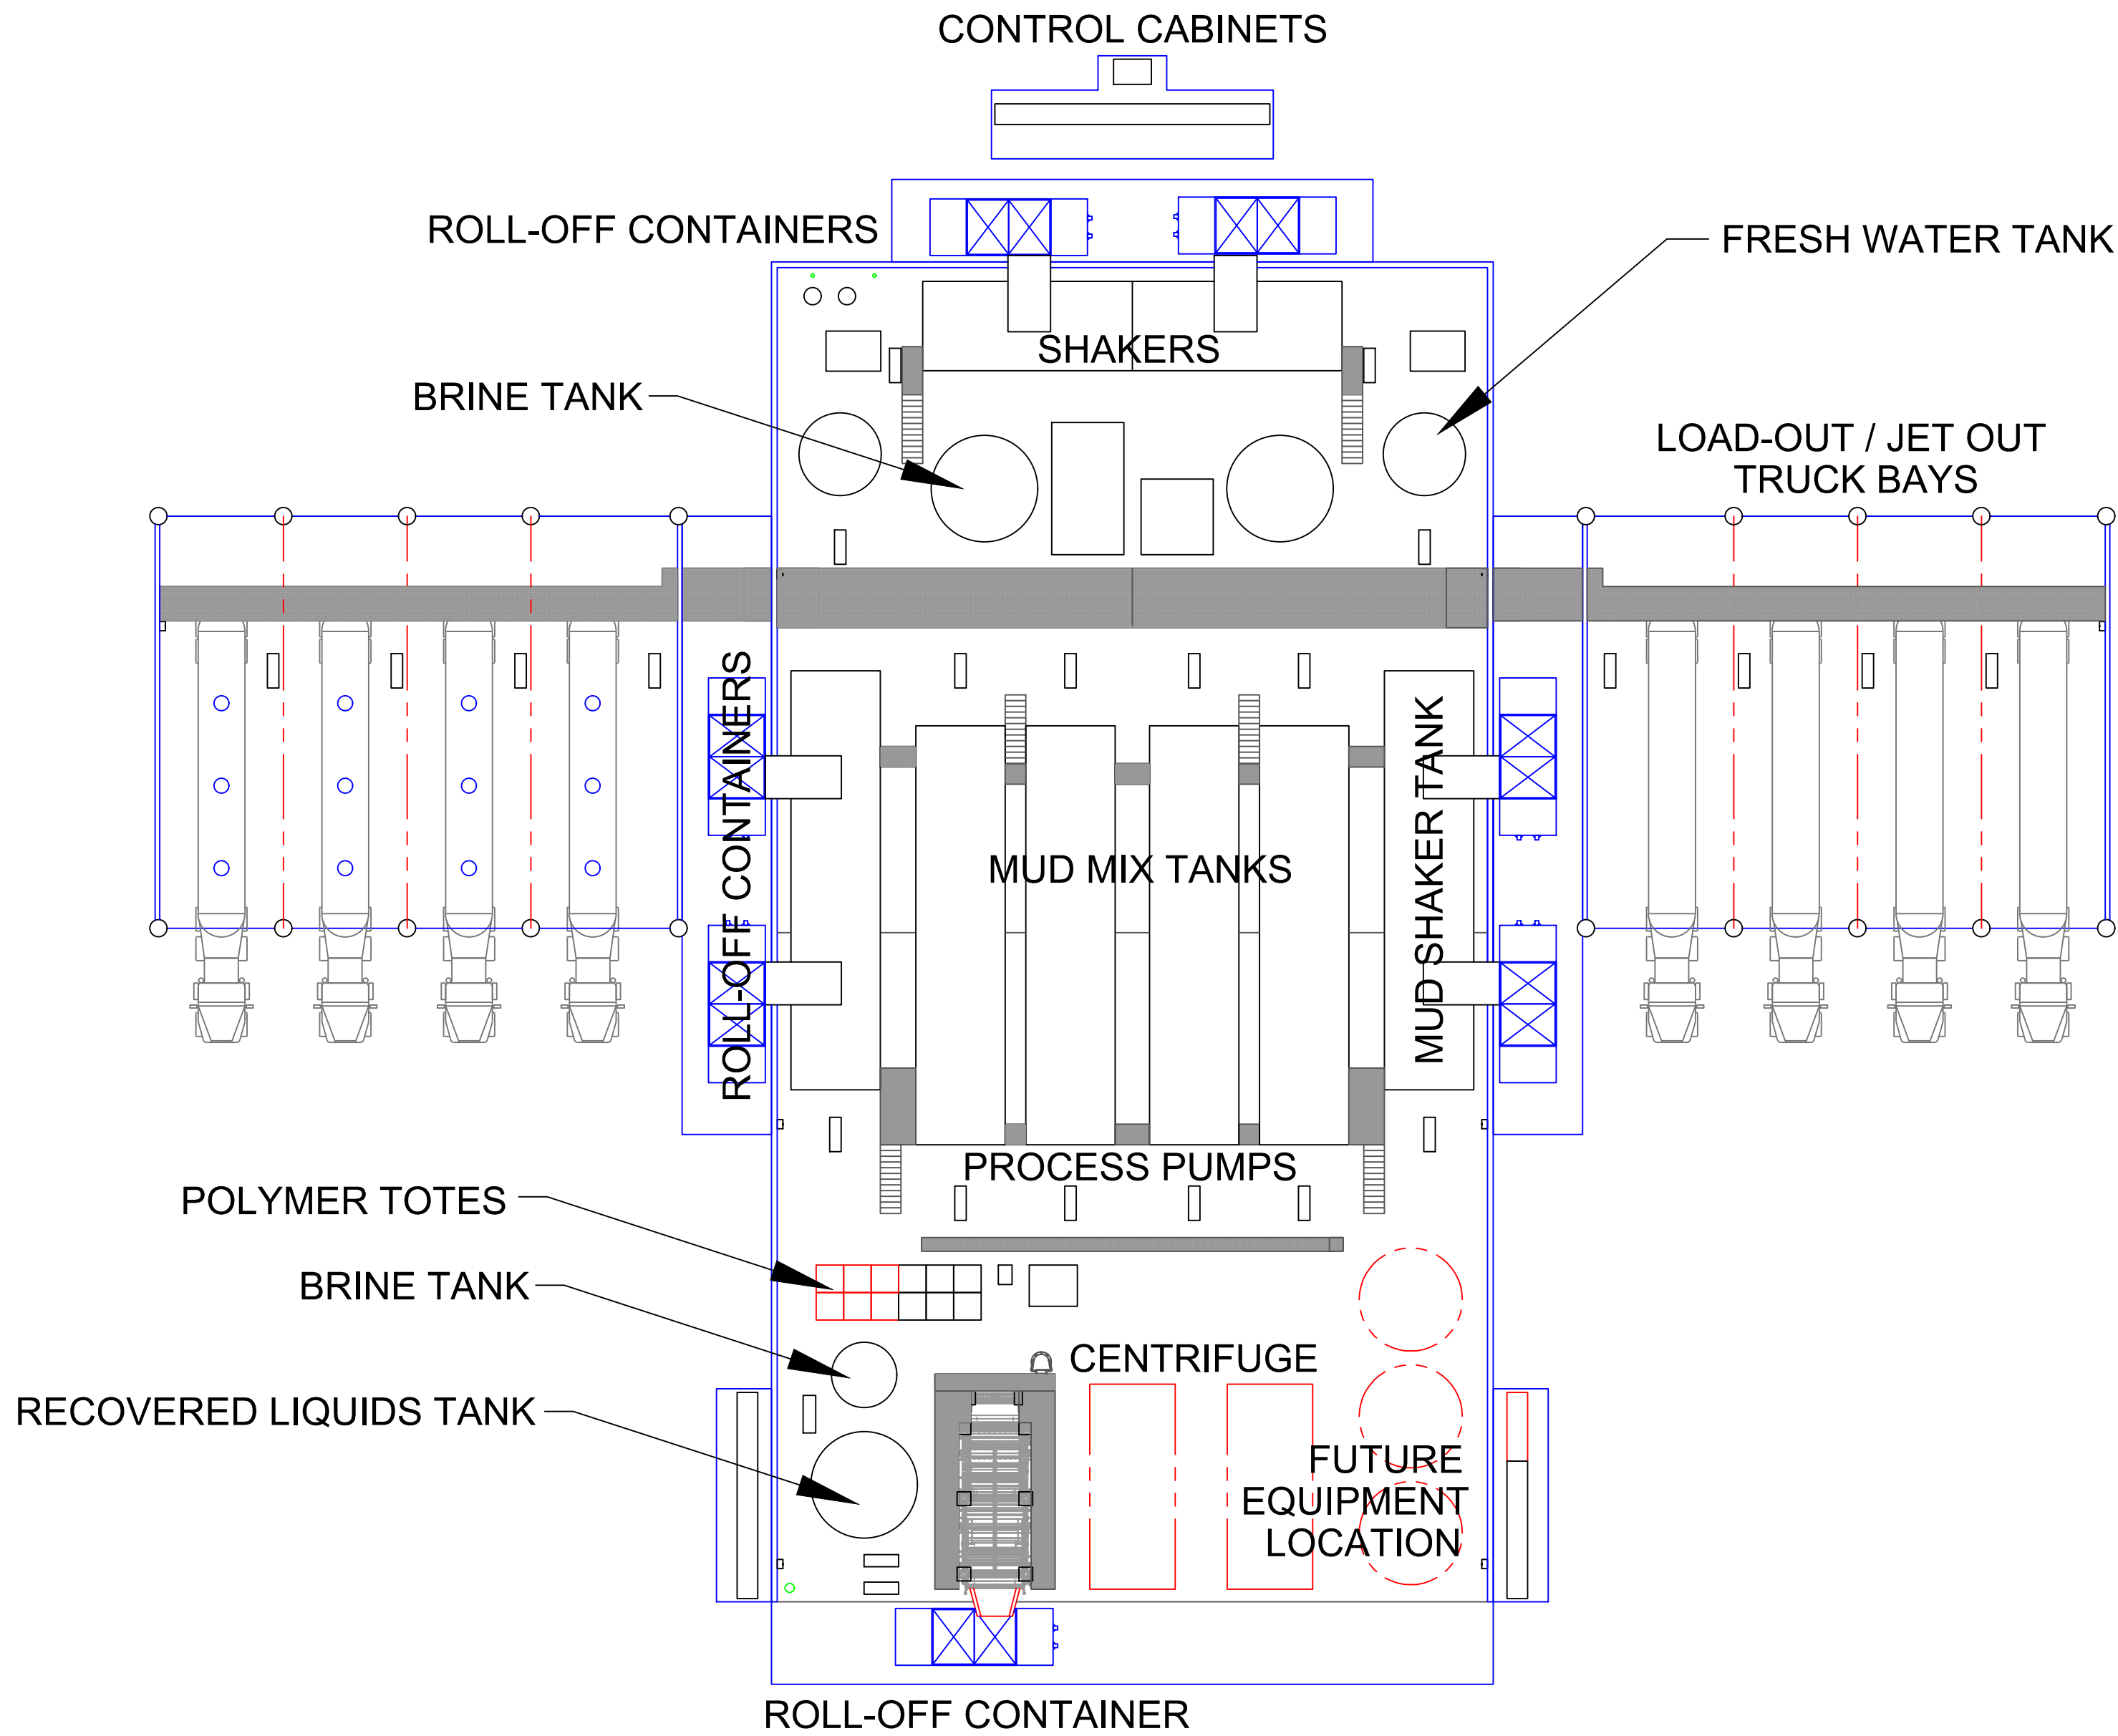

THIS DOCUMENT IS RELEASED UNDER THE AUTHORITY OF
CHARLES WALTER FIEDLER, P.E., NEW MEXICO LICENSE #19731
EXCLUSIVELY FOR THE PURPOSES CITED BELOW. IT IS NOT TO BE
USED FOR ANY ADDITIONAL PURPOSES UNDER ANY CONDITION.


ALL REPORTS, DRAWINGS, SPECIFICATIONS, COMPUTER FILES, FIELD DATA, NOTES AND
OTHER DOCUMENTS PREPARED BY THE ENGINEER AS INSTRUMENTS OF SERVICE SHALL
REMAIN THE PROPERTY OF THE ENGINEER. THE ENGINEER SHALL RETAIN ALL COMMON LAW,
STATUTORY AND OTHER RESERVED RIGHTS, INCLUDING THE COPYRIGHT THEREON.

GORDON ENVIRONMENTAL | PSC

LEA LAND LLC SURFACE WASTE MANAGEMENT FACILITY

PERMIT APPLICATION



LEA COUNTY, NEW MEXICO

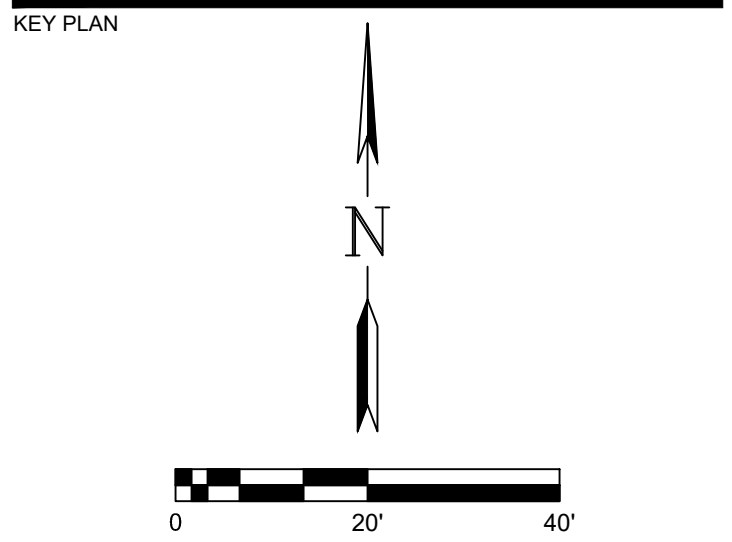

NO	DATE	DESCRIPTION
1	06/03/2019	REVISIONS PER OCD REVIEW
-	04/10/19	OCD PERMIT APPLICATION REVIEW

ISSUING OFFICE: RIO RANCHO PROJECT NO: 0416.18

LIQUID PROCESS AREA EQUIPMENT LAYOUT C-109

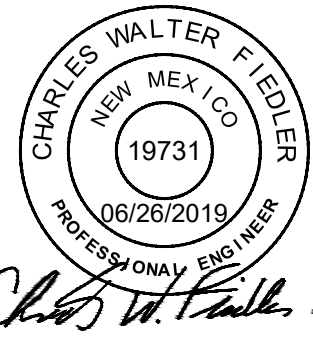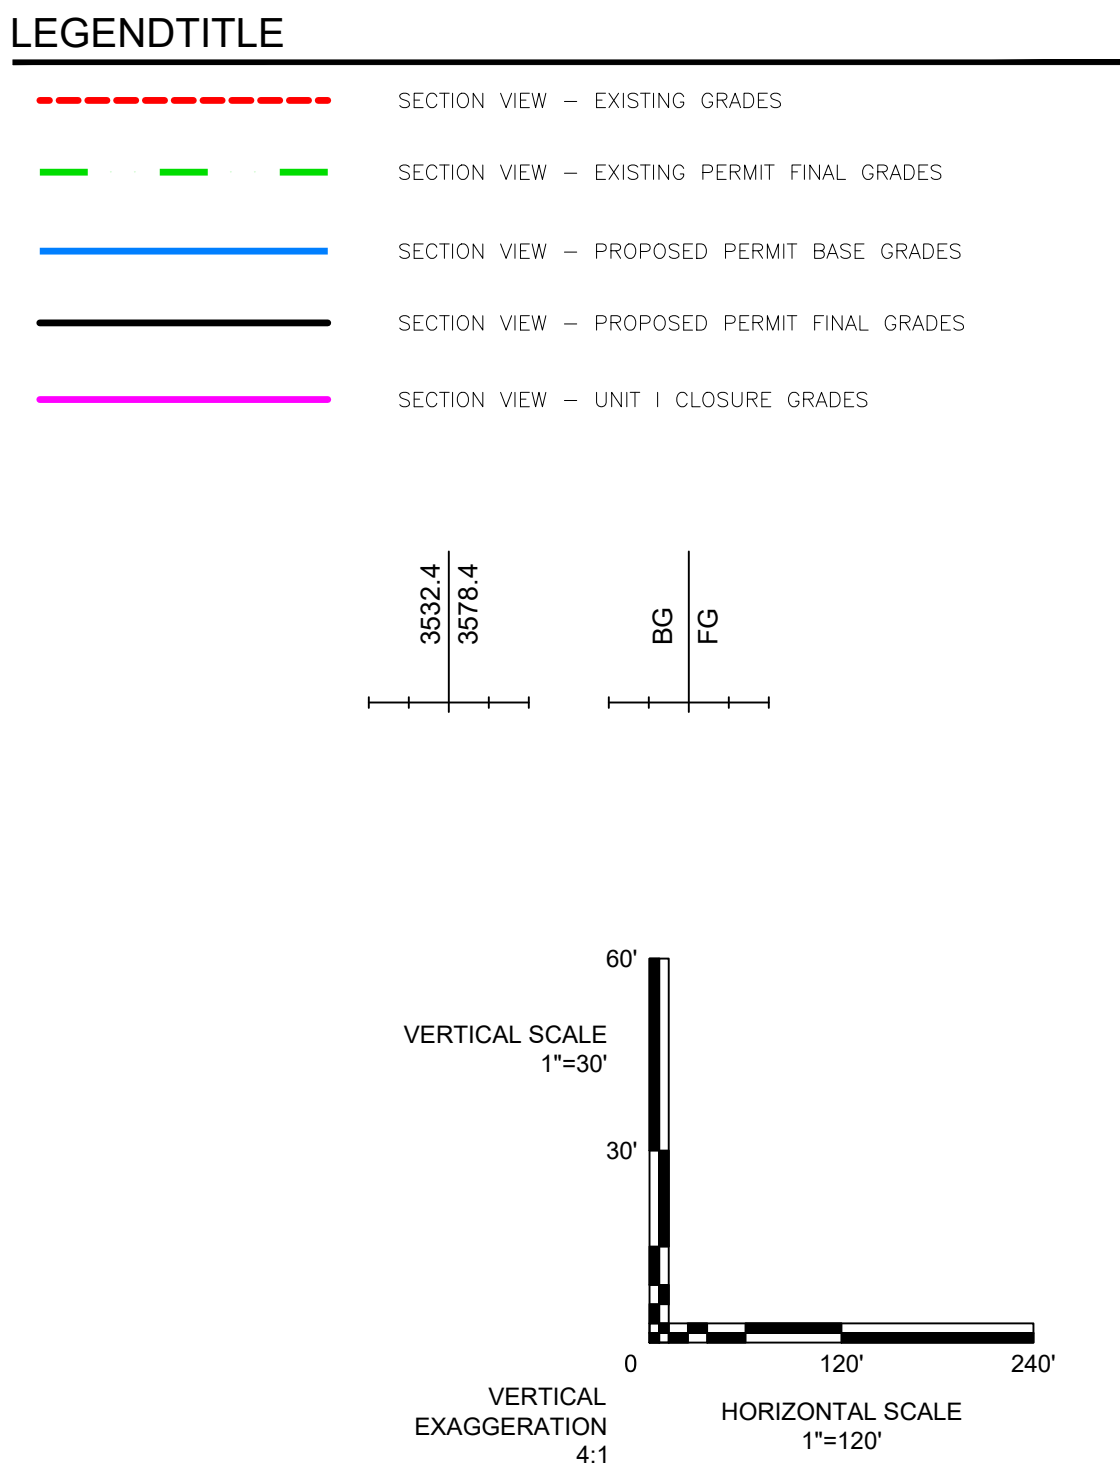


THIS DOCUMENT IS RELEASED UNDER THE AUTHORITY OF CHARLES WALTER FIEDLER, P.E., NEW MEXICO LICENSE #19731 EXCLUSIVELY FOR THE PURPOSES CITED BELOW. IT IS NOT TO BE USED FOR ANY ADDITIONAL PURPOSES UNDER ANY CONDITION.

ALL REPORTS, DRAWINGS, SPECIFICATIONS, COMPUTER FILES, FIELD DATA, NOTES AND OTHER DOCUMENTS PREPARED BY THE ENGINEER AS INSTRUMENTS OF SERVICE SHALL REMAIN THE PROPERTY OF THE ENGINEER. THE ENGINEER SHALL RETAIN ALL COMMON LAW, STATUTORY AND OTHER RESERVED RIGHTS, INCLUDING THE COPYRIGHT THERE TO.

**LEA LAND LLC
SURFACE WASTE
MANAGEMENT
FACILITY**

PERMIT APPLICATION

LEA COUNTY, NEW MEXICO

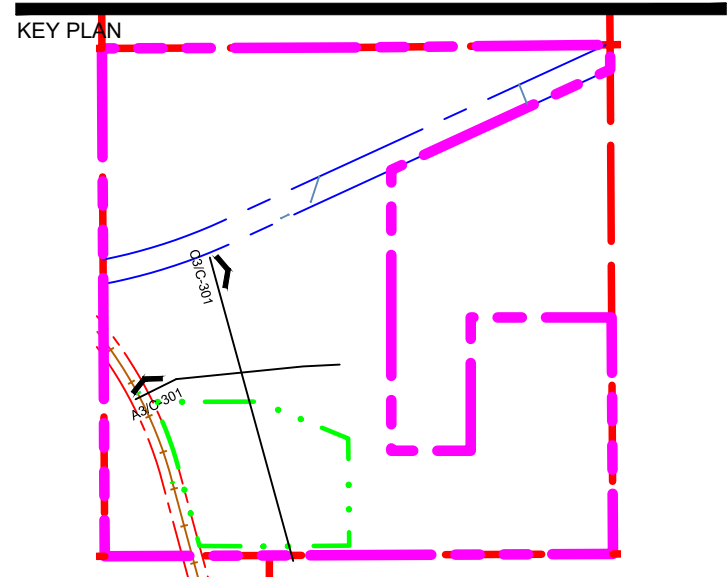


1	06/03/2019	REVISIONS PER OCD REVIEW
-	04/10/19	OCD PERMIT APPLICATION REVIEW
NO	DATE	DESCRIPTION
ISSUING OFFICE: RIO RANCHO		PROJECT NO: 0416.18

LANDFILL CROSS-SECTIONS

C-301

FILE NAME: X:\20180416.1802_DSGN02_DWG050_CIVIL03_SHEETS\C-501-0416-18 REVISED 7-18-2019.dwg LAYOUT NAME: C-501 PRINTED: Friday, July 19, 2019 - 9:13am USER: dmll

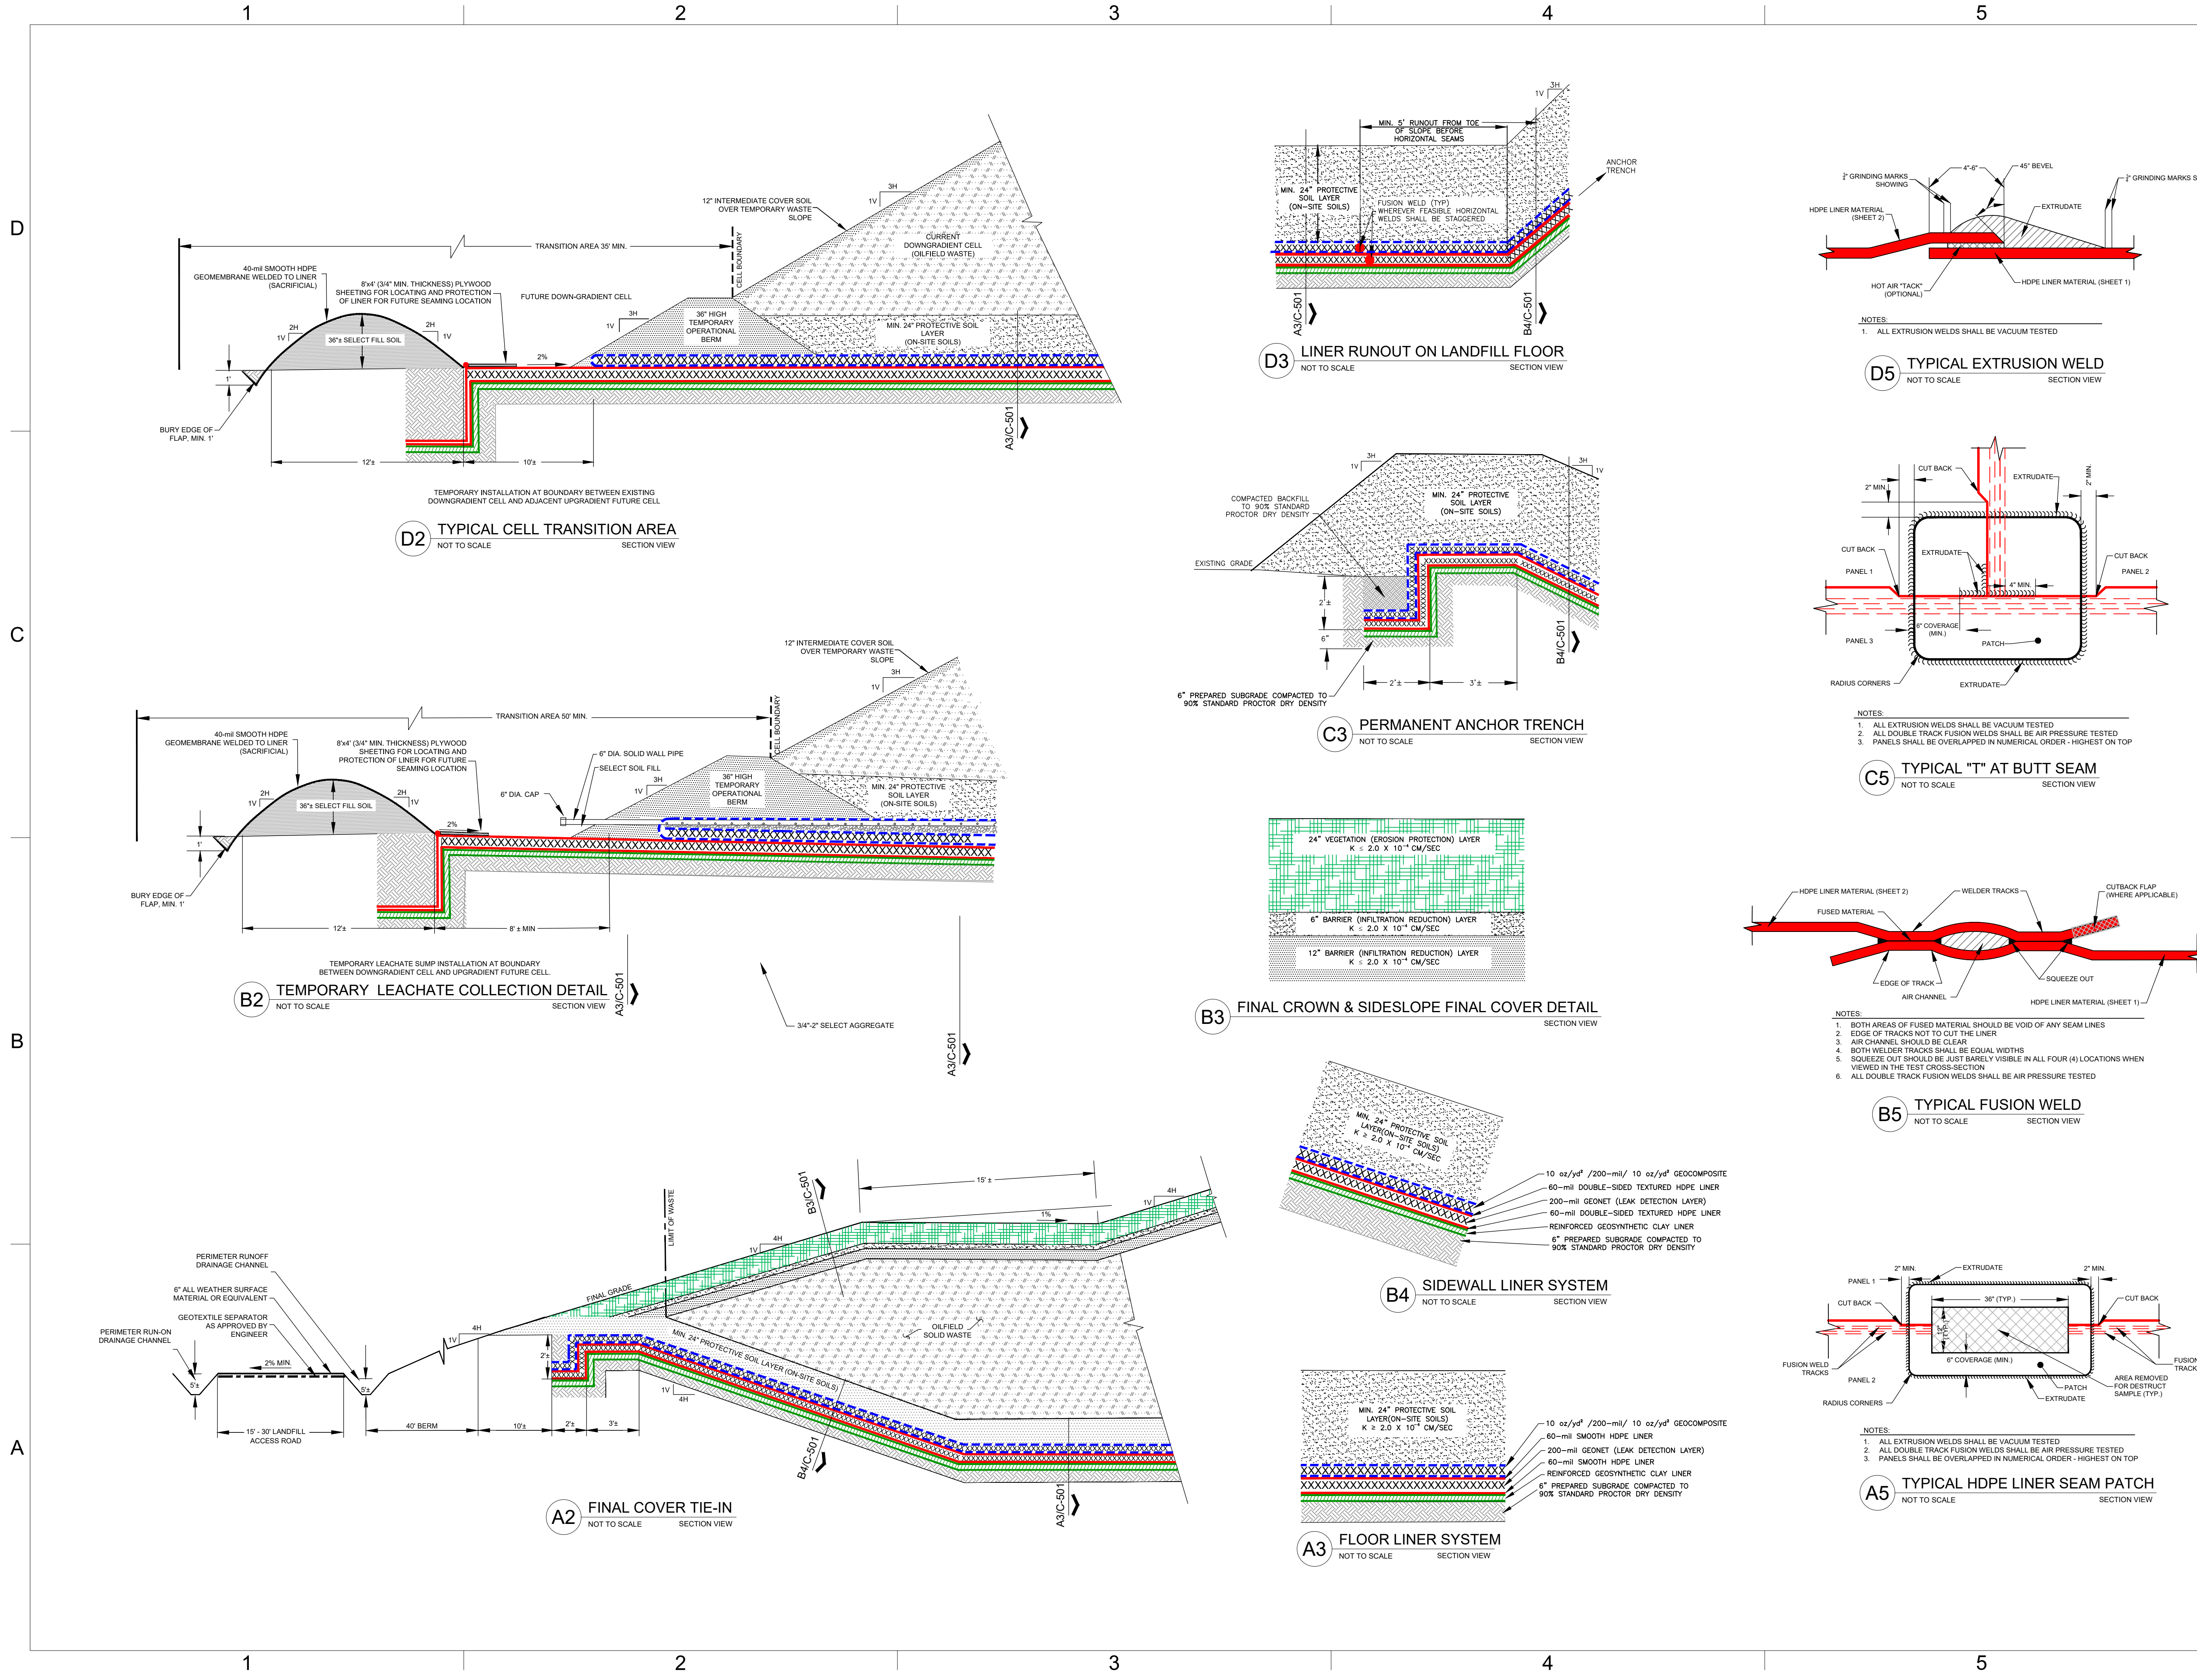

GORDONPSC
ENVIRONMENTAL

CHARLES WALTER FIEDLER
NEW MEXICO
19731
06/26/2019
PROFESSIONAL ENGINEER

Charles W. Fiedler, P.E.

THIS DOCUMENT IS RELEASED UNDER THE AUTHORITY OF CHARLES WALTER FIEDLER, P.E., NEW MEXICO LICENSE #19731 EXCLUSIVELY FOR THE PURPOSES CITED BELOW. IT IS NOT TO BE USED FOR ANY ADDITIONAL PURPOSES UNDER ANY CONDITION.

ALL REPORTS, DRAWINGS, SPECIFICATIONS, COMPUTER FILES, FIELD DATA, NOTES AND OTHER DOCUMENTS PREPARED BY THE ENGINEER AS INSTRUMENTS OF SERVICE SHALL REMAIN THE PROPERTY OF THE ENGINEER. THE ENGINEER SHALL RETAIN ALL COMMON LAW, STATUTORY AND OTHER RESERVED RIGHTS, INCLUDING THE COPYRIGHT THEREIN.

GORDON ENVIRONMENTAL | PSC

LEA LAND LLC SURFACE WASTE MANAGEMENT FACILITY

PERMIT APPLICATION

LEA COUNTY, NEW MEXICO

KEY PLAN



NO	DATE	DESCRIPTION
1	06/03/2019	REVISIONS PER OCD REVIEW
-	04/10/19	OCD PERMIT APPLICATION REVIEW

ISSUING OFFICE: RIO RANCHO PROJECT NO: 0416.18

LANDFILL LINER SYSTEM AND FINAL COVER DETAILS

C-501

FILE NAME: X:20180416.1802_DSGN02_DWG050_CIVIL03_SHEETS-C-502-0416-18 REVISED.dwg LAYOUT NAME: C-502 PRINTED: Thursday, July 18, 2019 - 1:03pm USER: dmll

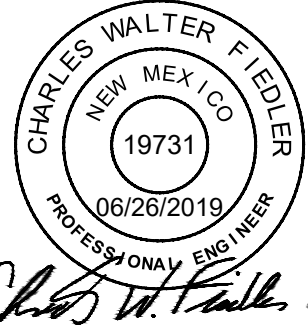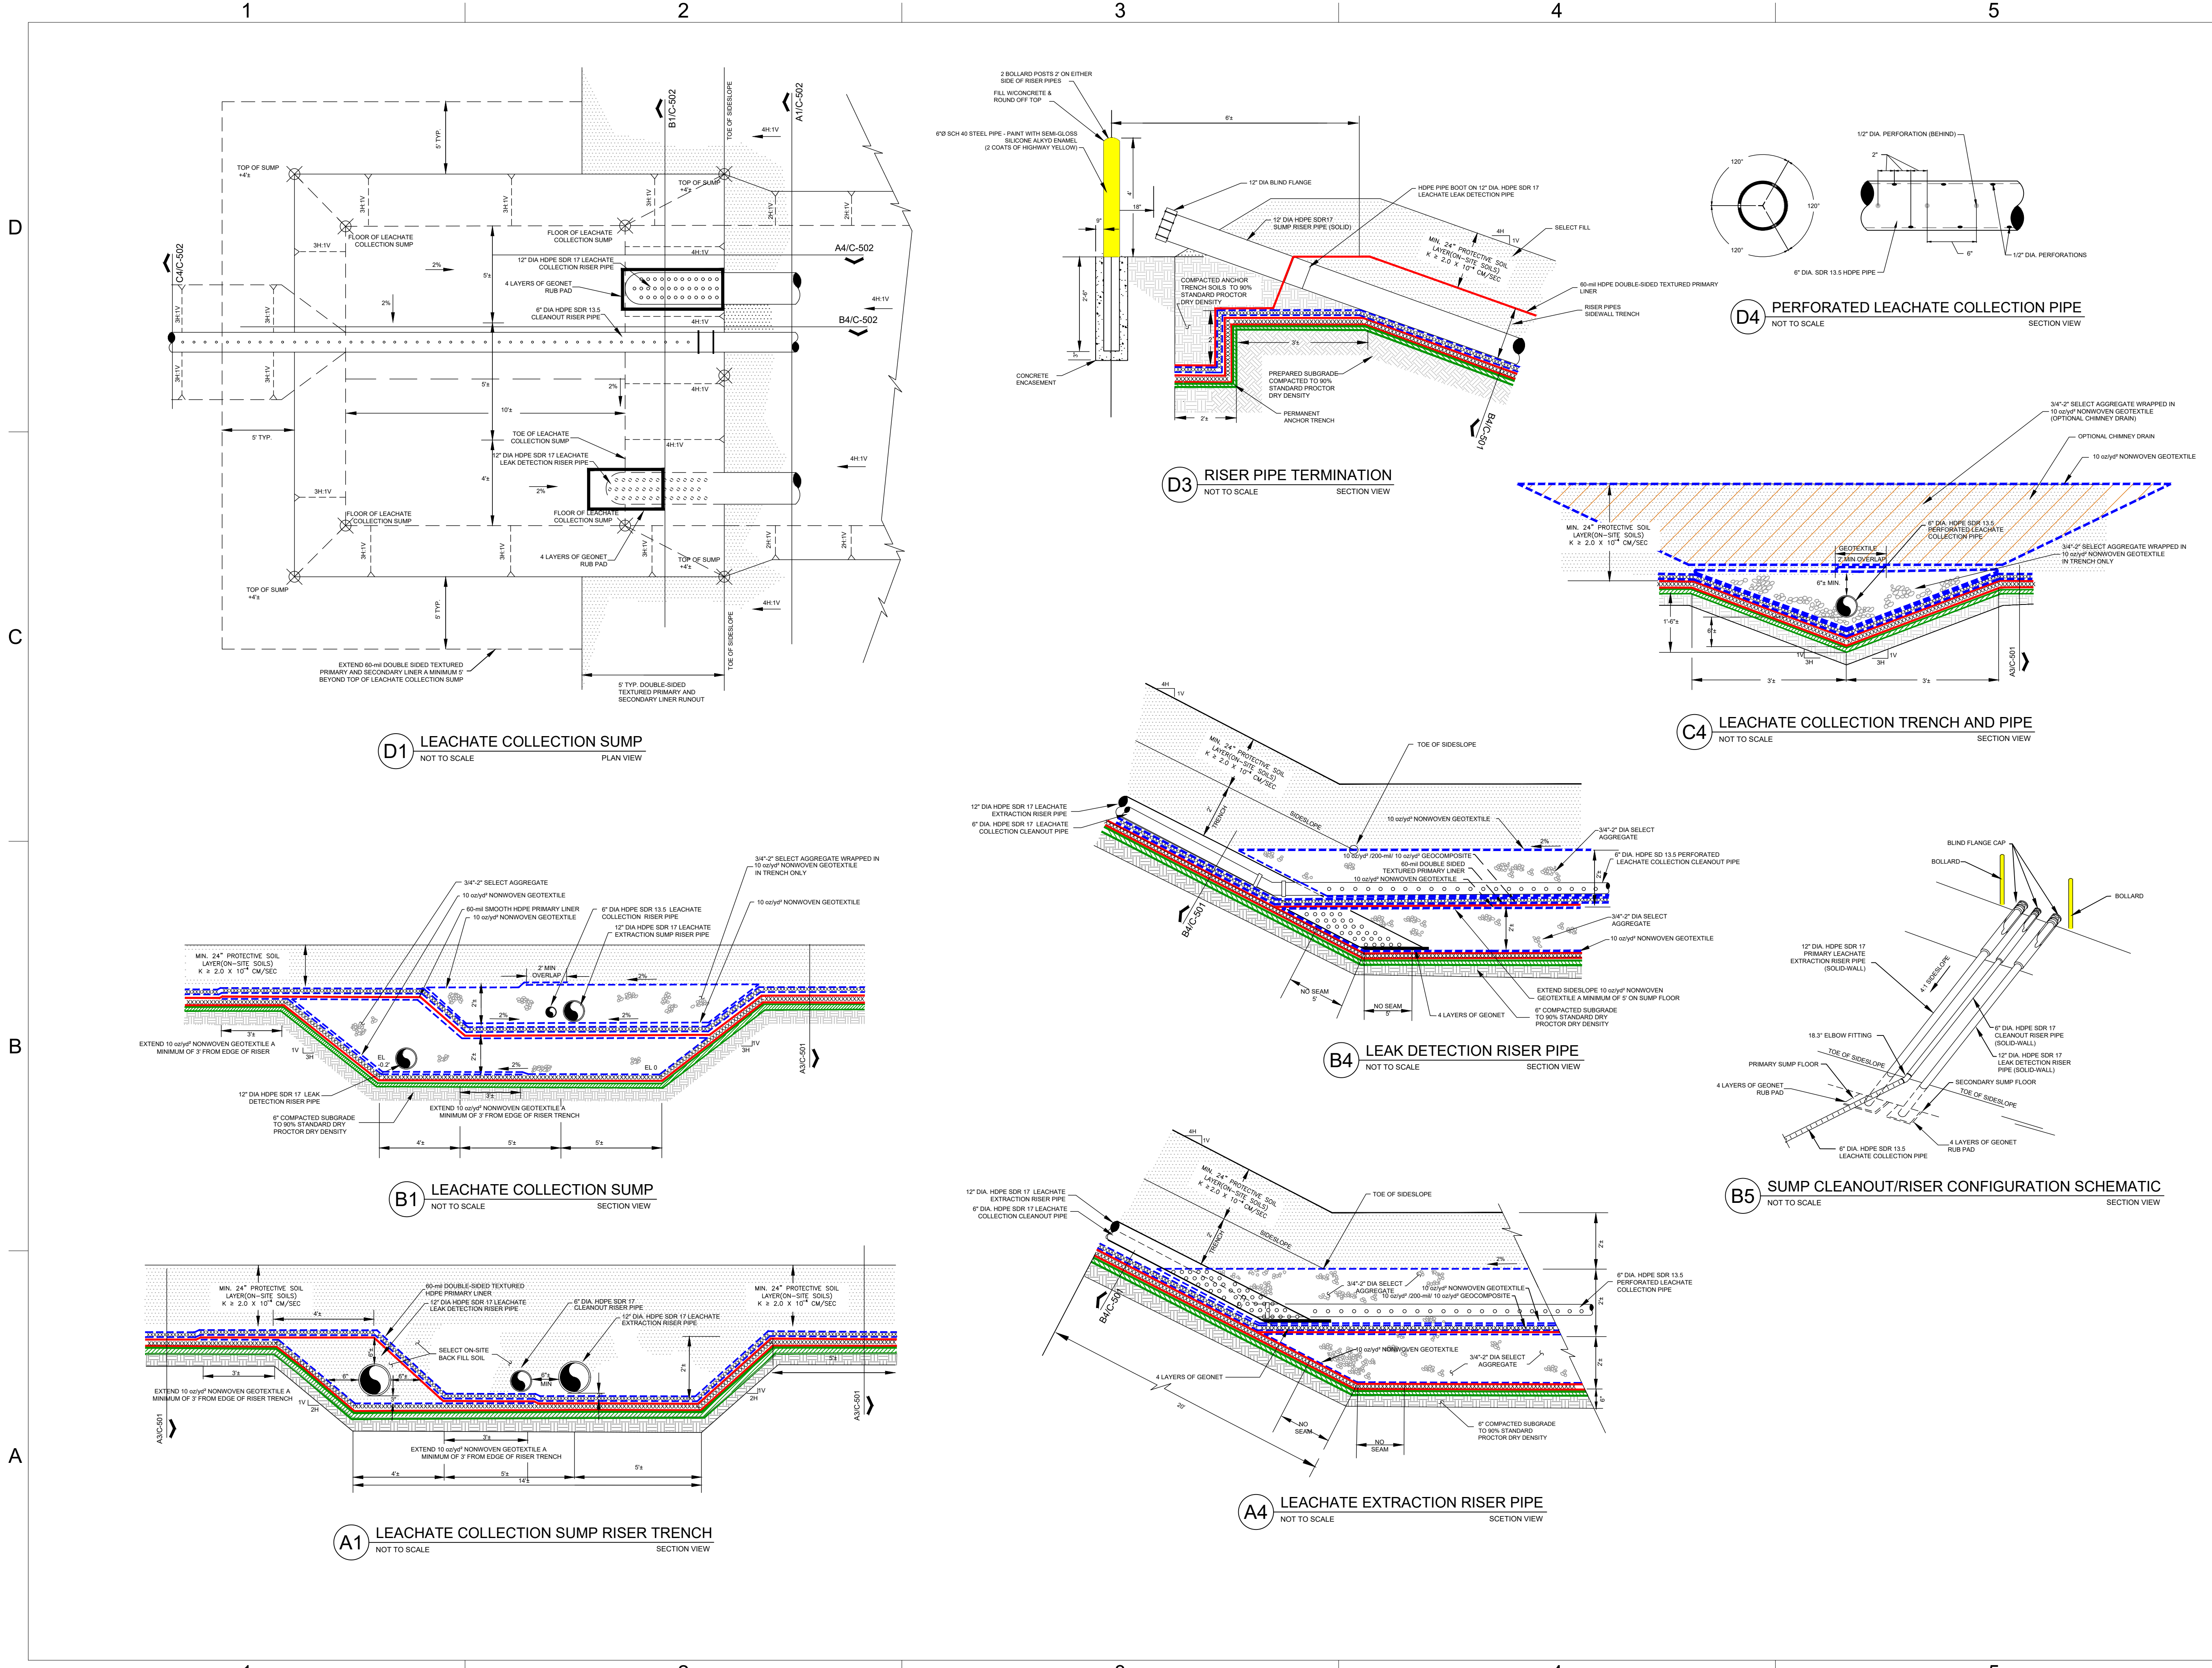

THIS DOCUMENT IS RELEASED UNDER THE AUTHORITY OF CHARLES WALTER FIEDLER, P.E. NEW MEXICO LICENSE #19731 EXCLUSIVELY FOR THE PURPOSES CITED BELOW. IT IS NOT TO BE USED FOR ANY ADDITIONAL PURPOSES UNDER ANY CONDITION. ALL REPORTS, DRAWINGS, SPECIFICATIONS, COMPUTER FILES, FIELD DATA, NOTES AND OTHER DOCUMENTS PREPARED BY THE ENGINEER AS INSTRUMENTS OF SERVICE SHALL REMAIN THE PROPERTY OF THE ENGINEER. THE ENGINEER SHALL RETAIN ALL COMMON LAW, STATUTORY AND OTHER RESERVED RIGHTS, INCLUDING THE COPYRIGHT THEREOF.

GORDON ENVIRONMENTAL (PSC)

LEA LAND LLC SURFACE WASTE MANAGEMENT FACILITY

PERMIT APPLICATION

LEA COUNTY, NEW MEXICO



KEY PLAN

NO	DATE	DESCRIPTION
1	06/03/2019	REVISIONS PER OCD REVIEW
-	04/10/19	OCD PERMIT APPLICATION REVIEW
NO	DATE	DESCRIPTION
ISSUING OFFICE: RIO RANCHO		PROJECT NO.: 0416.18

LEACHATE COLLECTION SYSTEM DETAILS

C-502

FILE NAME: X:20180416.1802_DSGN02_DWG050_CIVIL03_SHEETS/C-503-0416-18 REVISED.dwg LAYOUT NAME: C-503 PRINTED: Thursday, July 18, 2019 - 1:41 pm USER: dmll

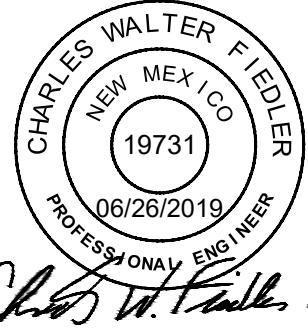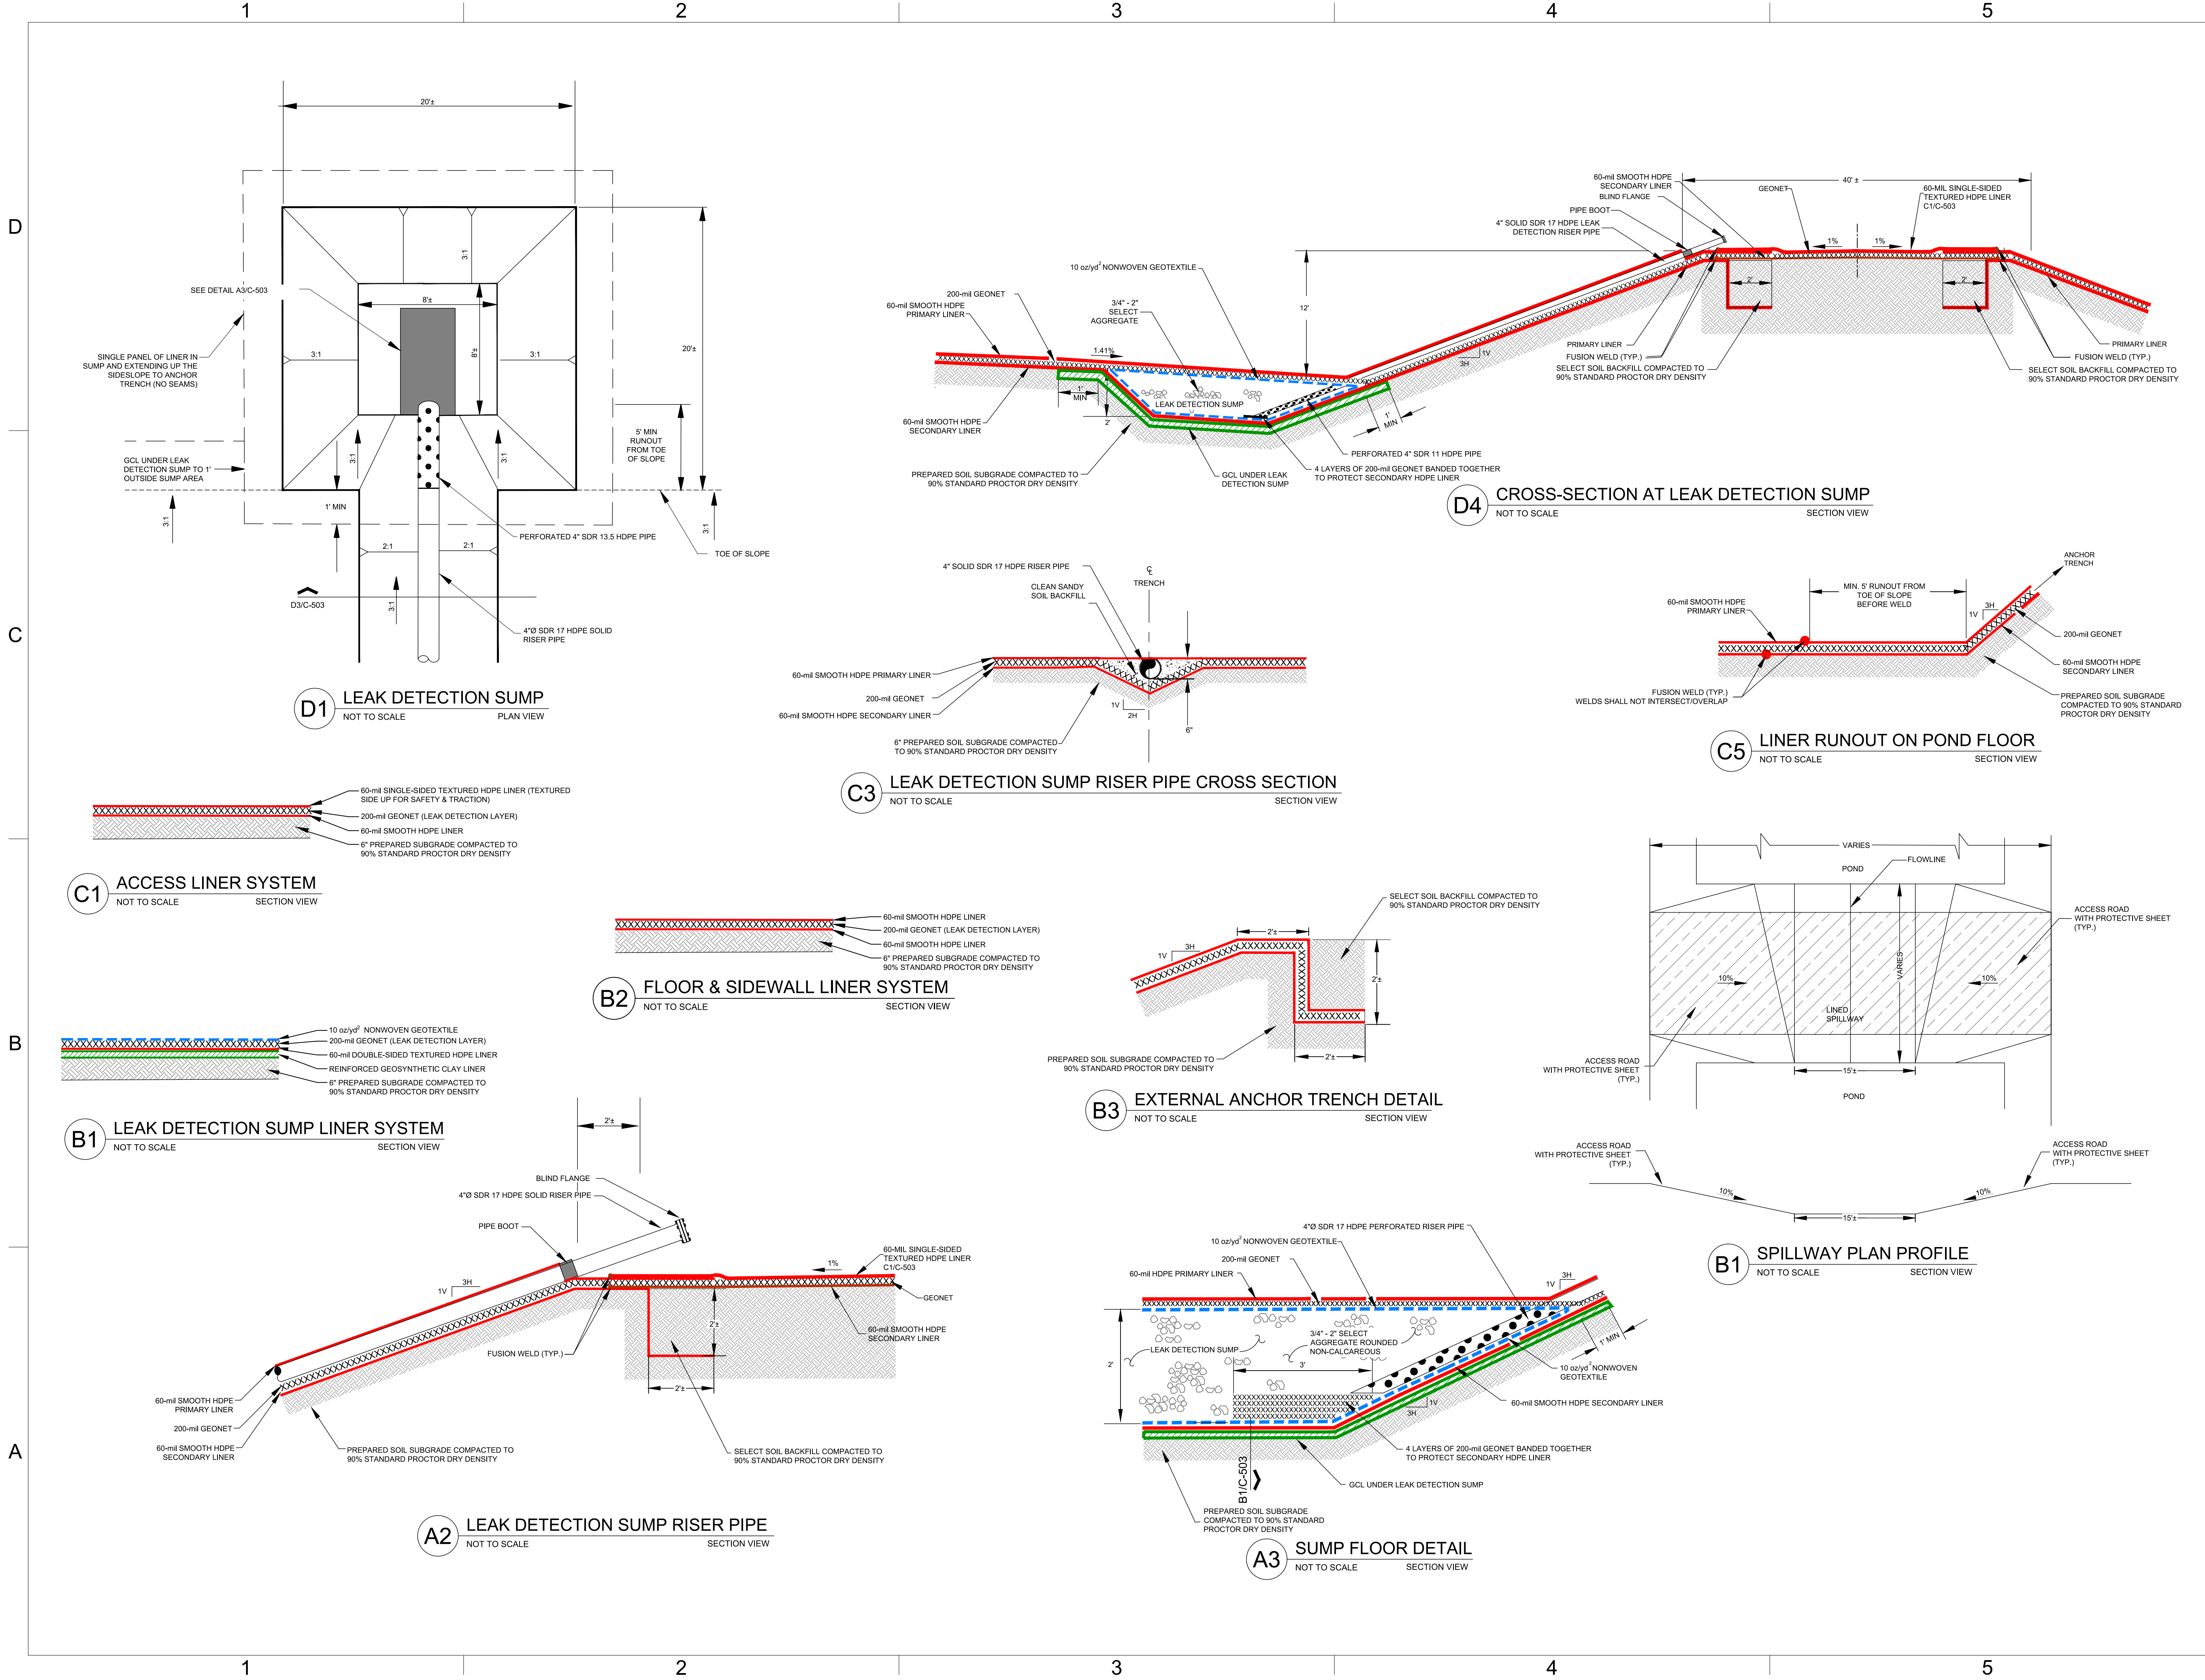

THIS DOCUMENT IS RELEASED UNDER THE AUTHORITY OF CHARLES WALTER FIEDLER, P.E., NEW MEXICO LICENSE #19731 EXCLUSIVELY FOR THE PURPOSES CITED BELOW. IT IS NOT TO BE USED FOR ANY ADDITIONAL PURPOSES UNDER ANY CONDITION. ALL REPORTS, DRAWINGS, SPECIFICATIONS, COMPUTER FILES, FIELD DATA, NOTES AND OTHER DOCUMENTS PREPARED BY THE ENGINEER AS INSTRUMENTS OF SERVICE SHALL REMAIN THE PROPERTY OF THE ENGINEER. THE ENGINEER SHALL RETAIN ALL COMMON LAW, STATUTORY AND OTHER RESERVED RIGHTS, INCLUDING THE COPYRIGHT THEREIN.

GORDON ENVIRONMENTAL | PSC

LEA LAND LLC SURFACE WASTE MANAGEMENT FACILITY

PERMIT APPLICATION

LEA COUNTY, NEW MEXICO

KEY PLAN

NO	DATE	DESCRIPTION
1	06/03/2019	REVISIONS PER OCD REVIEW
-	04/10/19	OCD PERMIT APPLICATION REVIEW
NO	DATE	DESCRIPTION
ISSUING OFFICE: RIO RANCHO		PROJECT NO: 0416.18

EVAPORATION PONDS DETAILS

FILE NAME: X:\2018\0416.18\02.DSG\02.DWG\050_CIVIL\03_SHEETS\C-504-0416-18 REVISED 7-22-2019.dwg LAYOUT NAME: C-504 PRINTED: Monday, July 22, 2019 - 10:06am USER: dml

D

C

B

A









1

2

3

4

5

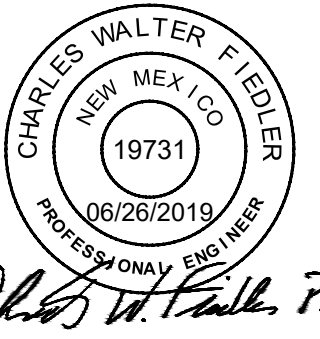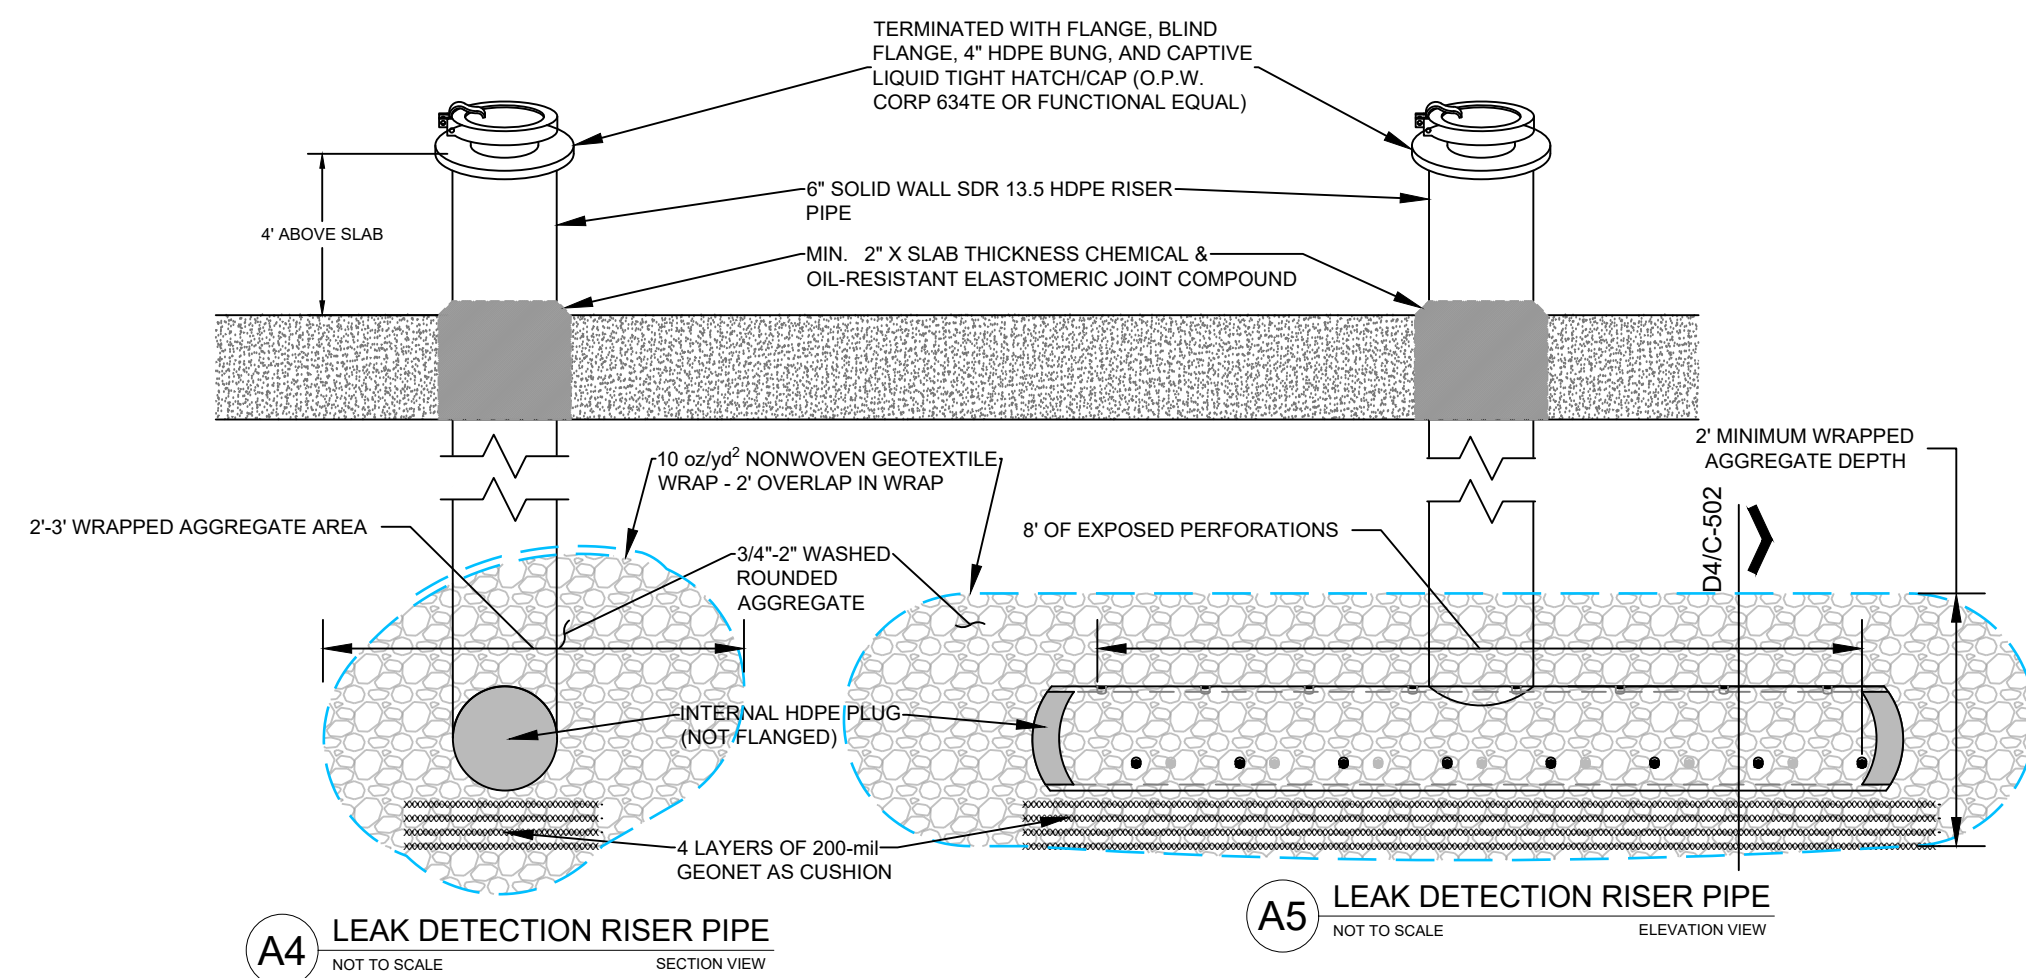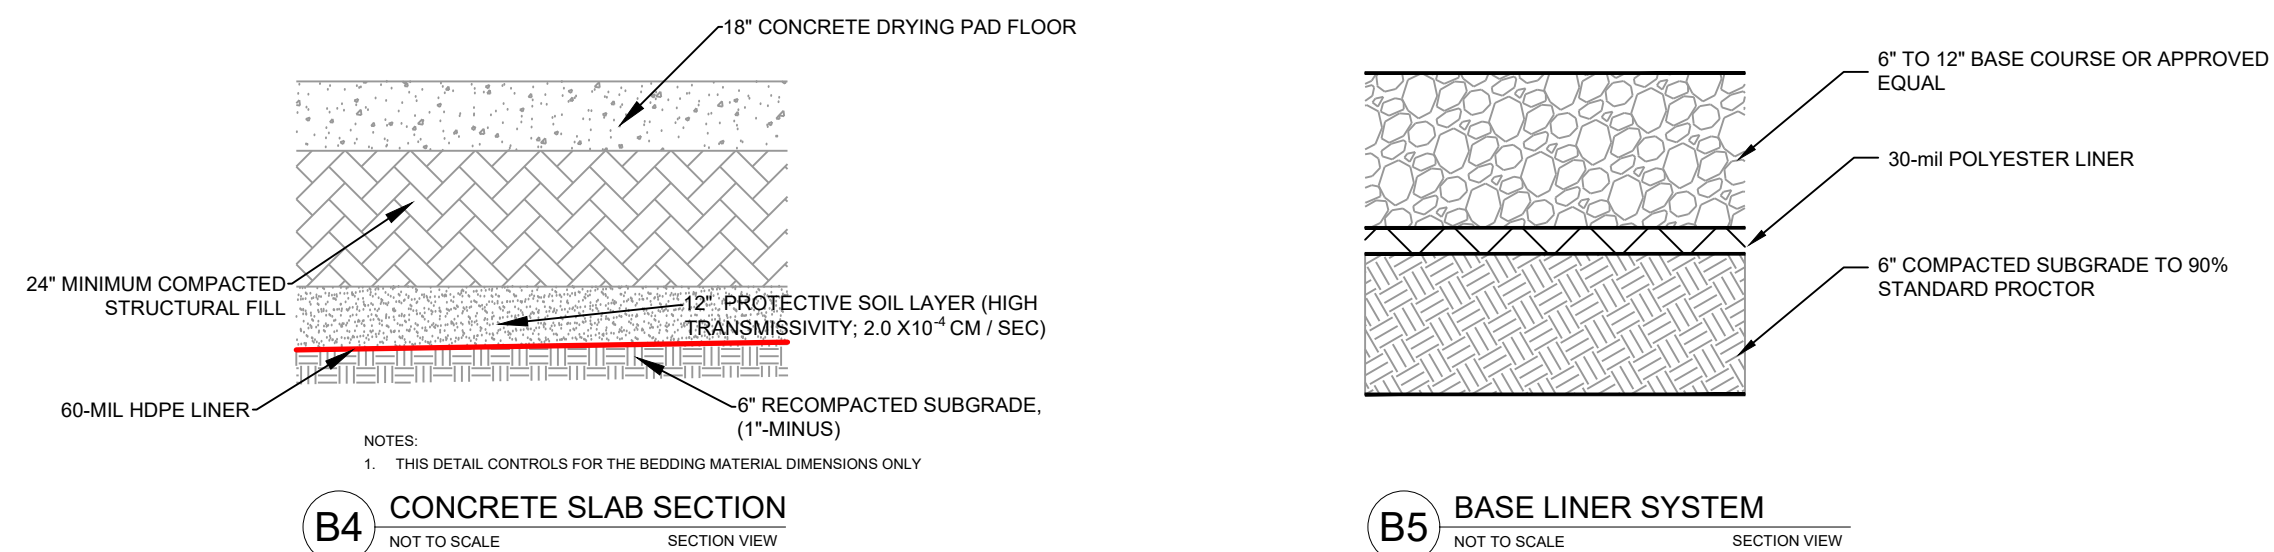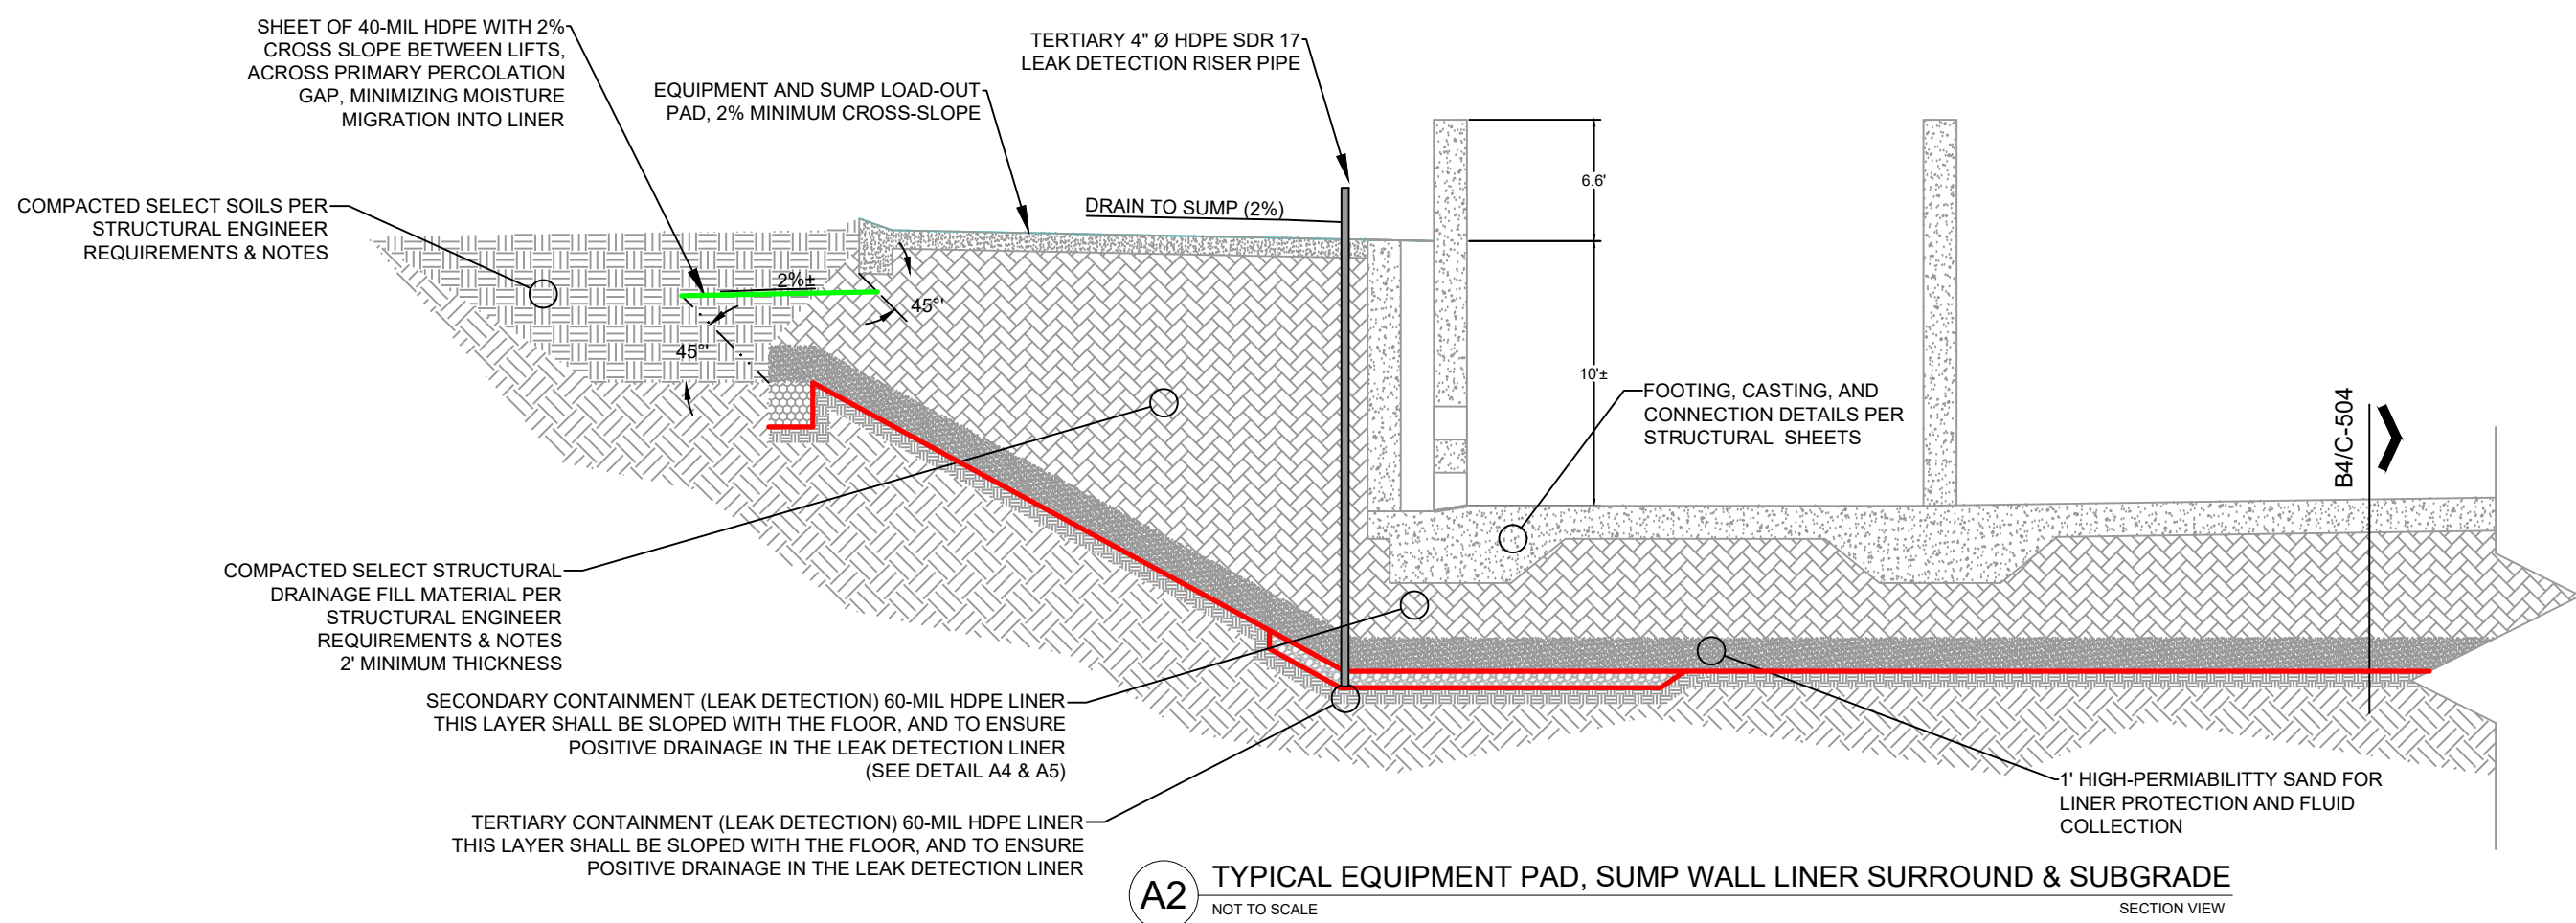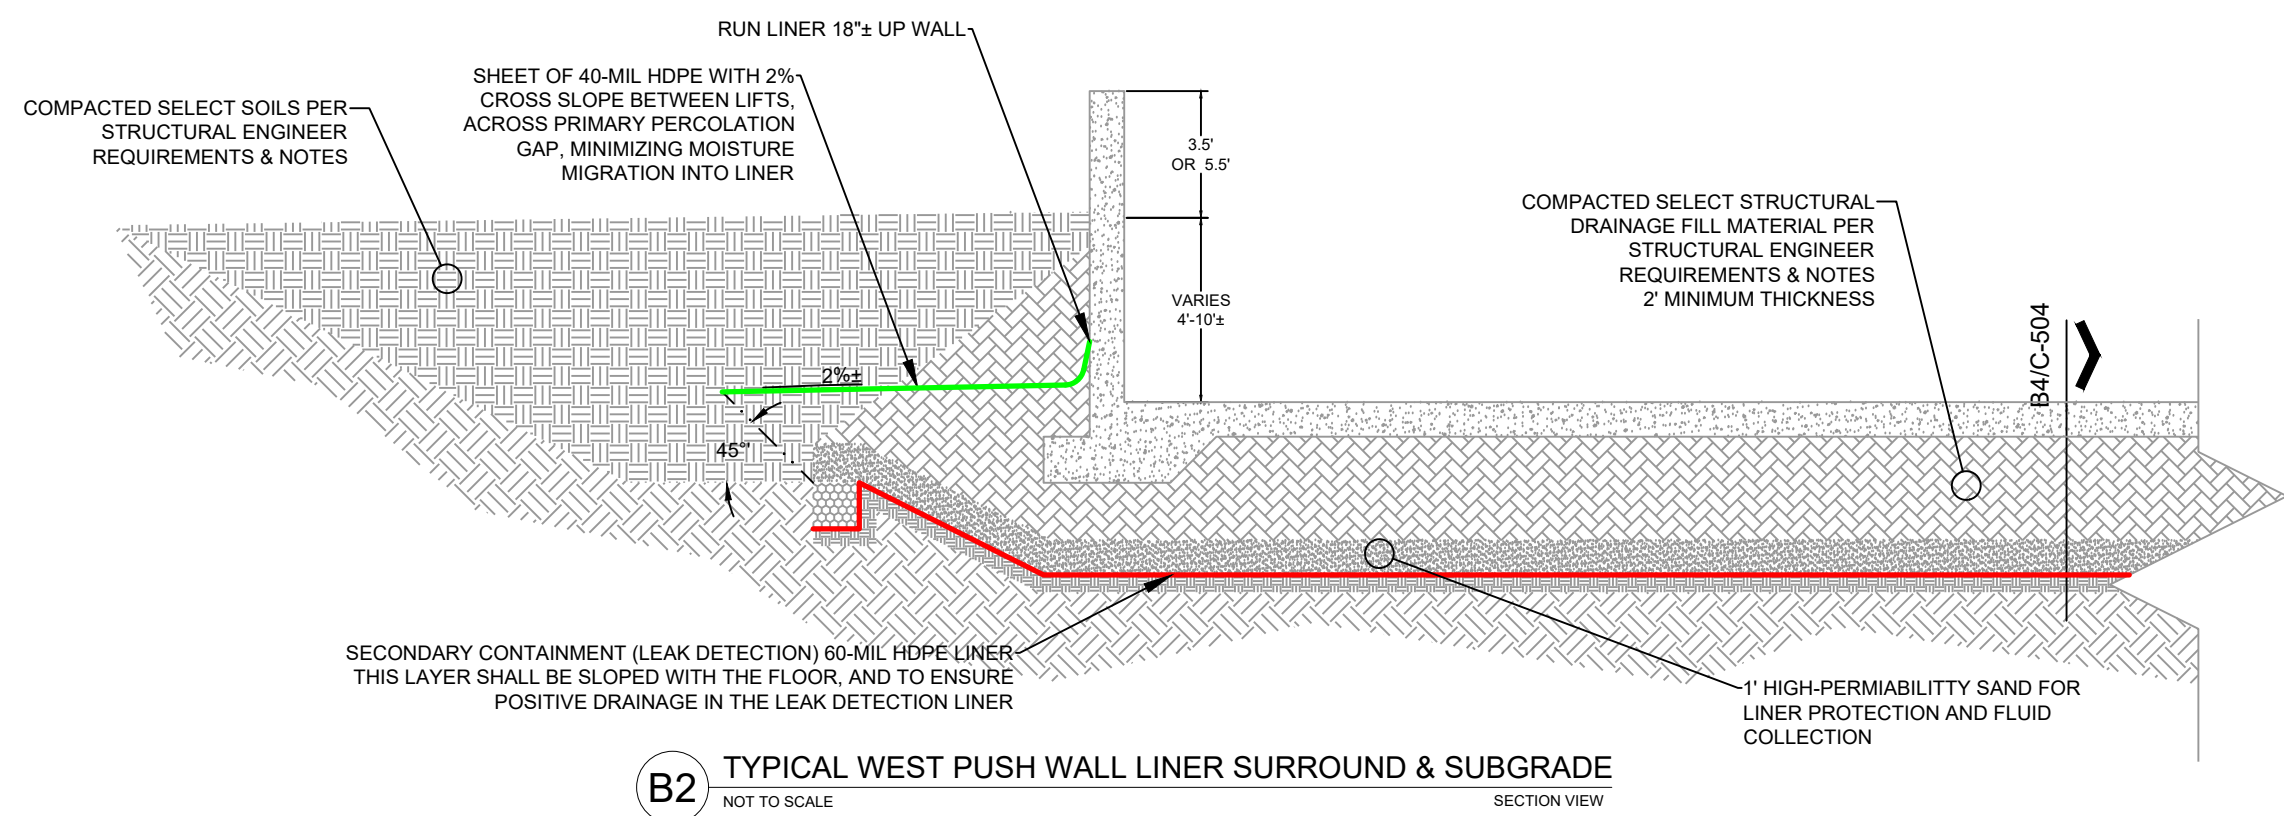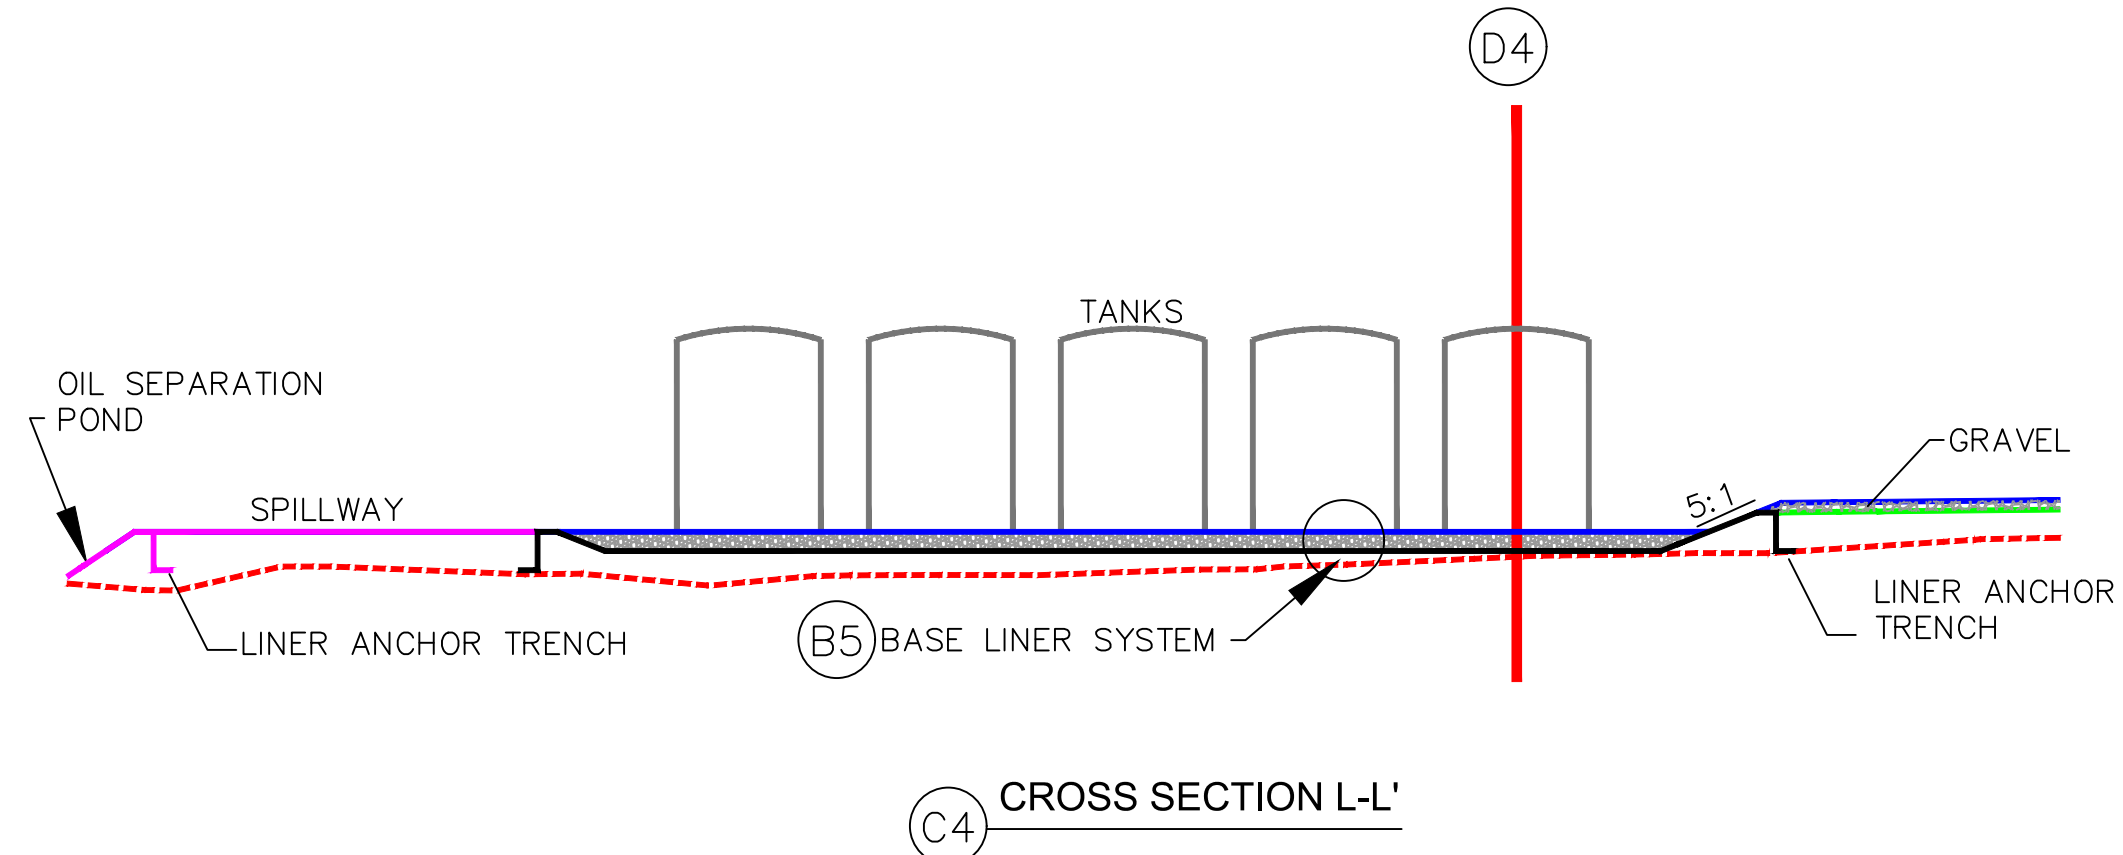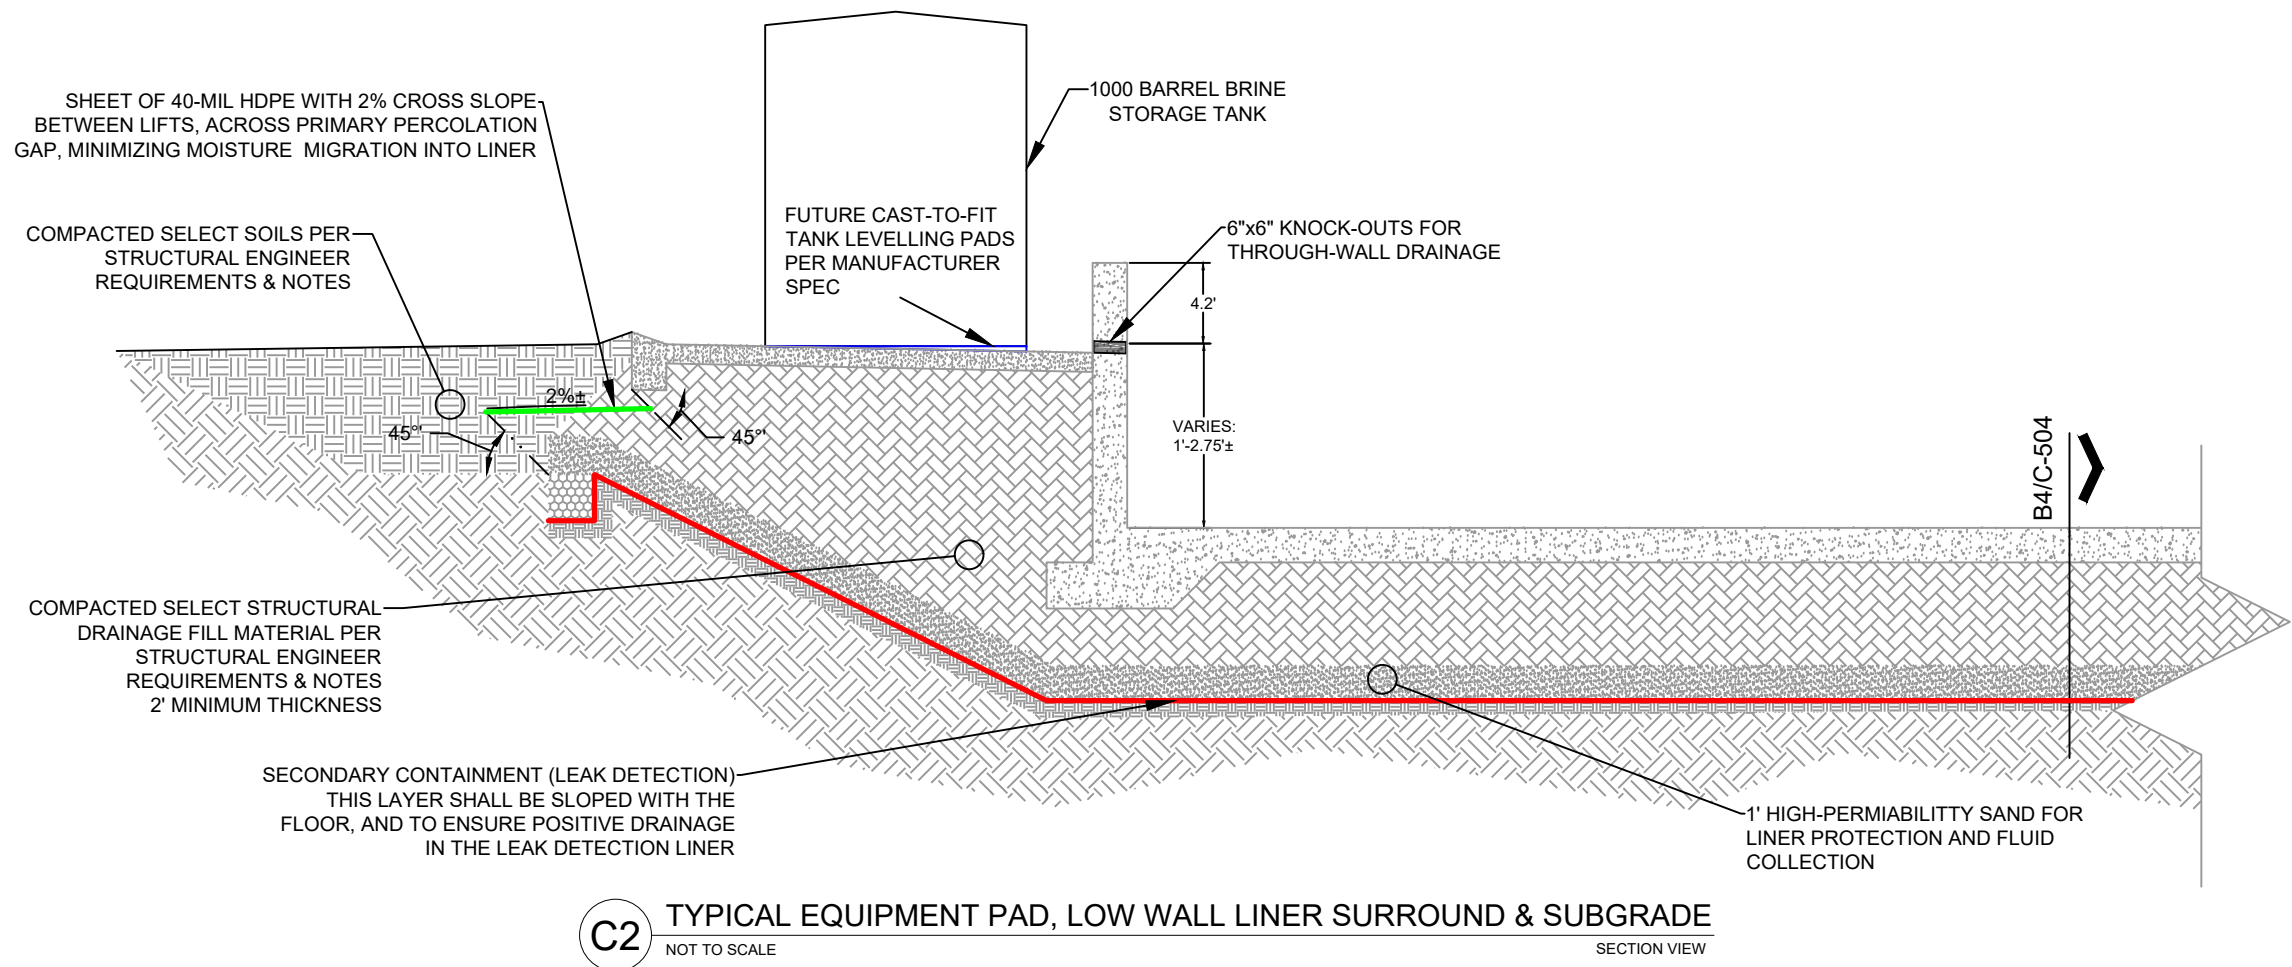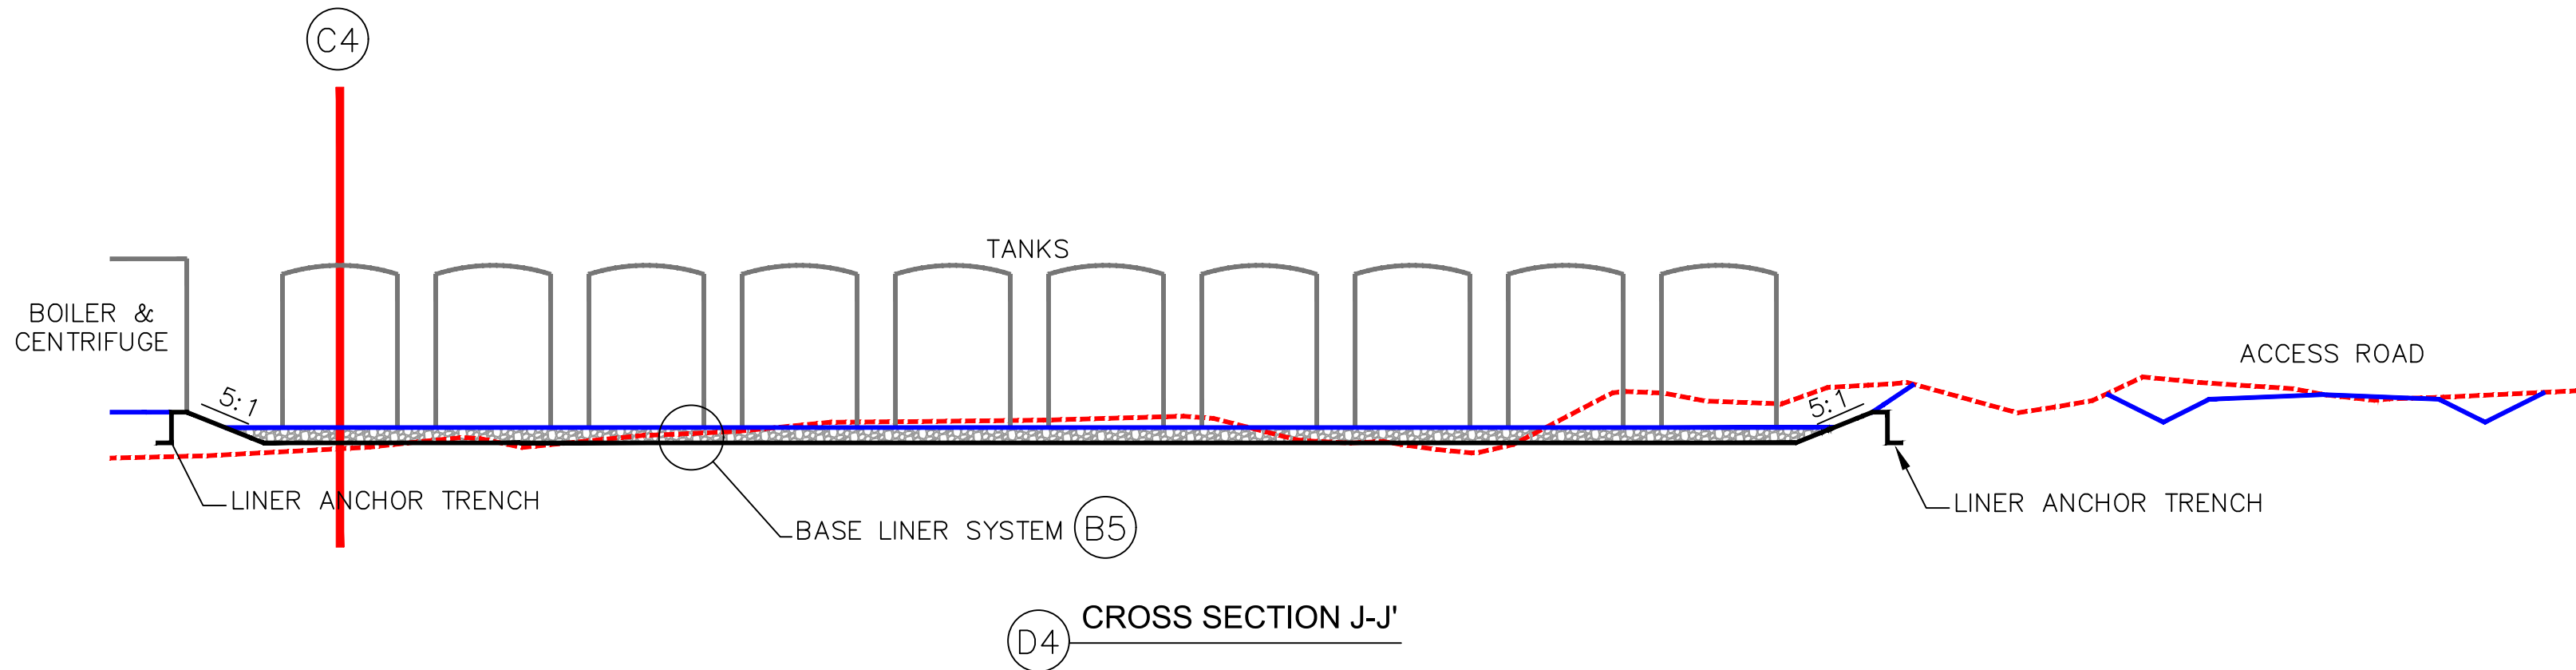

THIS DOCUMENT IS RELEASED UNDER THE AUTHORITY OF CHARLES WALTER FIEDLER, P.E., NEW MEXICO LICENSE #19731 EXCLUSIVELY FOR THE PURPOSES CITED BELOW. IT IS NOT TO BE USED FOR ANY ADDITIONAL PURPOSES UNDER ANY CONDITION.

ALL REPORTS, DRAWINGS, SPECIFICATIONS, COMPUTER FILES, FIELD DATA, NOTES AND OTHER DOCUMENTS PREPARED BY THE ENGINEER AS INSTRUMENTS OF SERVICE SHALL REMAIN THE PROPERTY OF THE ENGINEER. THE ENGINEER SHALL RETAIN ALL COMMON LAW, STATUTORY AND OTHER RESERVED RIGHTS, INCLUDING THE COPYRIGHT THEREOF.

GORDON ENVIRONMENTAL | PSC

LEA LAND LLC SURFACE WASTE MANAGEMENT FACILITY

PERMIT APPLICATION

LEA COUNTY, NEW MEXICO

KEY PLAN

NO	DATE	DESCRIPTION
1	06/03/2019	REVISIONS PER OCD REVIEW
-	04/10/19	OCD PERMIT APPLICATION REVIEW

ISSUING OFFICE: RIO RANCHO PROJECT NO: 0416.18

TANK MANAGEMENT AREA CROSS-SECTIONS & DRYING PAD LEAK DETECTION DETAILS

C-504