

AP-419 38

3Q and 4Q GW Monitor Report

**DATE:
March 2010**



RECEIVED DOCUMENT TRANSMITTAL FORM

TO: Mr. Glenn von Gonten Energy, Minerals, & Natural Resources Dept. NM Oil Conservation Div. 1220 S. St. Francis, Drive. Santa Fe, NM 87505	2010 APR 15	Pages 5 / Transmittal 1	OF 371
	TRANSMITTAL DATE:		04/14/10
	TRANSMITTAL DCN:		100947.0611H - ODM10TS001
RETURN RESPONSES/COMMENTS TO:		Aaron Hale	
RETURN RESPONSES/COMMENTS BY:		48 hours from date of transmission	

PROJECT NO.:	100949	PROJECT NAME:	XOM-GRMP09 GLADIOLA STATION
ACTIVITY/DESCRIPTION:	3Q & 4Q 2009 GWM Monitoring /Site Activity Reports		

DOCUMENTS BEING TRANSMITTED				
ITEM	REV.	PAGES	DATE	DESIGNATOR
3Q 2009 GWM Monitoring /Site Activity Reports	0	215	04/08/10	100947.0611H-ALB09RP001
4Q 2009 GWM Monitoring /Site Activity Reports	0	155	04/08/10	100947.0611H-ALB09RP002

INSTRUCTIONS/REMARKS PLEASE VERIFY RECEIPT OF THIS DELIVERABLE BY REPLYING TO THIS E-MAIL. YOUR REPLY WILL SERVE AS VERIFICATION OF SUCCESSFUL RECEIPT OF THE ATTACHED DOCUMENT.	☐ Mark previous issues "obsolete", "superseded", or uncontrolled" ☐ Destroy previous affected material ☐ Return old material with this record ☒ New issue (no previous copies received) ☐ Replace with revised/new material ☐ Maintain as controlled copy ☐ Not Applicable
	RECEIPT AND READ ACKNOWLEDGEMENT PLEASE COMPLETE AND RETURN WITHIN 15 WORKING DAYS TO: KLEINFELDER DOCUMENT CONTROL CENTER

CLIENT RECEIPT	PRINT NAME	SIGNATURE	DATE
Complete & Return this page via Fax/Mail/Email			

KLEINFELDER RECEIPT	PRINT NAME	SIGNATURE	DATE
Complete this section upon receipt from client			

ExxonMobil
Environmental Services Company
3217 Pine Needle Cove
Round Rock, Texas 78681-2363

Joe Ibanez
Major Projects

RECEIVED OCD
2010 APR 15 A 11:15
ExxonMobil

March 23, 2010

Glenn von Gonten
Energy, Minerals and Natural Resources Department
New Mexico Oil Conservation Division
1220 South St. Francis Drive, P.O. Box 13087
Santa Fe, NM 87505

Re: Transmittal of the 3Q and 4Q 2009 Groundwater Monitoring / Site Activity Reports;
Former ExxonMobil Gladiola Station; Lea County, New Mexico; OCD No. AP038

Dear Mr. von Gonten:

I am writing this letter on behalf of the ExxonMobil Pipeline Company (ExxonMobil). In accordance with the Revised Stage 1 Abatement Plan dated March 2, 2006, please find enclosed the above referenced routine reports for your review. As you recall, the site is owned and operated by Centurion Pipeline, LP. In summary, groundwater monitoring and soil investigation activities were conducted in August and October of 2009. During this time period, six additional monitoring wells and two soil borings were drilled for delineation purposes.

Finally, please note that for this site insofar as ExxonMobil is involved, the environmental project management has transitioned effective 1Q 2010 to a new ExxonMobil Environmental Services project manager and technical consultant. The new team will progress the work in 2010. The new contacts are as follows:


For ExxonMobil

Mr. Dale Gomm, Project Manager
ExxonMobil Environmental Services
17001 Northchase Drive, Rm 1119
Houston, Texas 77060
Telephone: (713) 819-6879
Email: dale.l.gomm@exxonmobil.com

Technical Consultant

Mr. Vincent D. Swadis
Groundwater & Environmental Services, Inc.
13003 Southwest Freeway, Suite 190
Stafford, TX 77477
Telephone: (888) 540-0804, ext 3196
Email: VSwadis@gesonline.com

Sincerely,

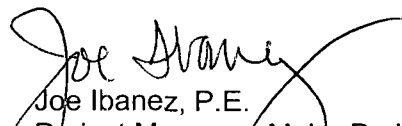
Joe Ibanez, P.E.
Project Manager, Major Projects
ExxonMobil Environmental Services

cc: Larry Johnson, OCD District 1, 1625 N. French Drive, Hobbs, NM 88240
Tommy and Sara Burrus, 07 Ranch Property, P.O. Box 1090, Plains, TX 79355
Kurt Fischer, EMES (w/o attachments)
Dale Gomm, EMES (Houston) and Vincent Swadis, GES (Stafford, TX)
Dave Mazzanti, Kleinfelder (Tempe, AZ) and Bob Davis, RPS (Austin)

**AUGUST 2009 GROUNDWATER
MONITORING AND SITE ACTIVITIES
REPORT
GLADIOLA STATION
LEA COUNTY, NEW MEXICO
OCD NO. AP038
KLEINFELDER PROJECT NO. 100947**

APRIL 8, 2010

Prepared for: Mr. Joe Ibanez
ExxonMobil Environmental Services Company
3217 Pine Needle Cove
Round Rock, Texas 78681-2363

RECEIVED OCD
2010 APR 15 A 11:16



Prepared by:


8300 Jefferson St. NE, Suite B
Albuquerque, NM 87113

August 2009 Groundwater Monitoring and Site Activities Report Prepared for:

ExxonMobil Environmental Services Company
3217 Pine Needle Cove
Round Rock, Texas 78681-2363

August 2009 Groundwater Monitoring and Site Activities Report
Gladiola Station
Lea County, New Mexico
OCD No. AP038

Kleinfelder Project No: 100947

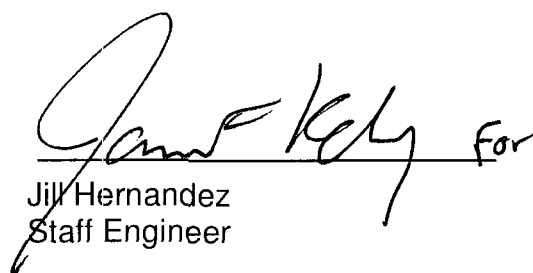
Jill Hernandez
Staff Engineer


Aaron M. Hale, P.G.
Location Manager

KLEINFELDER WEST, INC.
8300 Jefferson NE, Suite B
Albuquerque, New Mexico 87113

April 8, 2010

TABLE OF CONTENTS

<u>SECTION</u>	<u>PAGE</u>
1.0 INTRODUCTION.....	1
2.0 PREVIOUS SOIL AND GROUNDWATER INVESTIGATION ACTIVITIES	2
3.0 REGULATORY FRAMEWORK AND SITE CLASSIFICATION	3
4.0 MONITORING WELL AND SOIL BORING INSTALLATION	6
4.1 FIELD METHODOLOGY	6
4.2 SUBSURFACE LITHOLOGY	7
4.3 SOIL SAMPLING RESULTS.....	7
5.0 GROUNDWATER MONITORING AND SAMPLING	9
5.1 FIELD METHODOLOGY	9
5.2 GROUNDWATER GRADIENT AND LNAPL THICKNESS.....	9
5.3 GROUNDWATER ANALYTICAL RESULTS.....	10
6.0 INVESTIGATION DERIVED WASTE	12
7.0 SUMMARY OF FINDINGS	13
8.0 LIMITATIONS.....	14

LIST OF TABLES

TABLE 1	WATER WELL LOCATION INFORMATION
TABLE 2	RANKING CRITERIA AND SCORING, GLADIOLA STATION
TABLE 3	SOIL REMEDIATION LEVELS, GLADIOLA STATION
TABLE 4	MWQCC HUMAN HEALTH STANDARDS FOR GROUNDWATER, GLADIOLA STATION
TABLE 5	MONITORING WELL AND SOIL BORING IDENTIFICATION

LIST OF FIGURES

FIGURE 1	GENERAL LOCATION MAP
FIGURE 2	SITE PLAN
FIGURE 3	SOIL CONCENTRATION MAP, AUGUST 2009
FIGURE 4	HISTORICAL SOIL CONCENTRATION MAP, 2004 - 2008
FIGURE 5	CORRECTED GROUNDWATER ELEVATION AND LNAPL THICKNESS MAP (AUGUST 2009)
FIGURE 6	BENZENE ISOCONCENTRATION MAP (AUGUST 2009)
FIGURE 7	TOTAL NAPHTHALENE ISOCONCENTRATION MAP (AUGUST 2009)
FIGURE 8	DISSOLVED BARIUM ISOCONCENTRATION MAP (AUGUST 2009)

LIST OF APPENDICES

APPENDIX A	SOIL BORING/WELL LOGS
APPENDIX B	WEST COMPANY OF MIDLAND, INC. SURVEY
APPENDIX C	DATA TABLES
	DATA TABLE 1 SOIL ANALYTICAL SUMMARY – BTEX/TPH, MAY 2004 – AUGUST 2009
	DATA TABLE 2 GROUNDWATER GAUGING SUMMARY, MAY 2004 - AUGUST 2009

DATA TABLE 3 SUMMARY OF GROUNDWATER ANALYTICAL
DATA, BTEX AND NAPHTHALENES, JULY 2006 - AUGUST 2009

DATA TABLE 4 SUMMARY OF GROUNDWATER ANALYTICAL
DATA, SEMIVOLATILE ORGANICS, JULY 2006 – AUGUST 2009

DATA TABLE 5 SUMMARY OF GROUNDWATER ANALYTICAL
DATA, INORGANICS AND METALS, JULY 2006 – AUGUST 2009

DATA TABLE 6 SOIL WASTE CHARACTERIZATION
ANALYTICAL SUMMARY, AUGUST 2009

APPENDIX D LABORATORY ANALYTICAL REPORTS

APPENDIX E MIDWESTERN VACUUM TRUCK COMPANY CARGO MANIFEST

1.0 INTRODUCTION

The Gladiola Station crude oil pipeline release site (Site) is located in eastern Lea County, New Mexico (Figure 1). The legal description of the Site is the SE 1/4 of Section 5, T12S, R38E. The location of the initial release is south of Tank # 2857 (Figure 2). The Site consists of approximately 0.54 acres and was operated as a crude oil pipeline pumping station by ExxonMobil Pipeline Company until its purchase by Trojan Pipeline L.P. (Trojan) in February 2004. Trojan changed their name to Centurion Pipeline L.P. (Centurion) in July 2004. The Site is currently operated by Centurion.

The initial release occurred on November 18, 2002 and was the result of the former western sump over-flow/bleeder valve leak. A *Leak, Maintenance and Exposed Pipe Report* dated November 18, 2002 indicated the crude oil release consisted of 15 barrels lost and five barrels recovered.

Centurion reported a release of crude oil on May 21, 2007 from a strainer valve failure which caused the eastern sump to overfill. Soil remediation activities, including excavation, were conducted from May 18 through June 27, 2007. In a letter dated April 2, 2009, Conestoga-Rovers and Associates, on behalf of Centurion, recommended no further action be conducted related to the May 2007 release. Based upon groundwater monitoring data collected by Kleinfelder during 2008 and 2009 (refer to section 5.0) and a soil boring conducted in August 2009 (refer to section 4.0), it appears hydrocarbon impact related to the Centurion May 2007 release or another release in the area is present on the Site.

Climate at the Site is semi-arid to arid and topography of the Site and adjoining land gently dips to the southeast with little relief. The Site is surrounded by rangeland with the surface primarily covered by range grasses.

This report summarizes soil investigation and groundwater assessment activities conducted in August 2009.

2.0 PREVIOUS SOIL AND GROUNDWATER INVESTIGATION ACTIVITIES

Initial remedial excavation activities to remove impacted soil were conducted at the Site by E.D. Walton in August 2003 (Figure 2). The excavation, located in the northwestern portion of the Site, remains open to this day.

A soil boring investigation was also conducted in August 2003 by B&H Maintenance and Construction following the above described remedial excavation activities. An investigation report was submitted to ExxonMobil Pipeline Company to document total petroleum hydrocarbon (TPH) concentrations at the Site.

BNC Environmental Services conducted soil and groundwater assessment activities in 2004 and installed three monitoring wells. Soil hydrocarbon concentrations were in excess of New Mexico Oil Conservation Division (NMOCD) regulatory guidelines, and groundwater hydrocarbon concentrations were in excess of New Mexico Water Quality Control Commission (NMWQCC) regulatory guidelines in the three monitoring wells. Research conducted in 2004 found no water wells located on the Gladiola Station property or land immediately adjacent to the Site.

In 2006, seven groundwater monitoring wells were installed and two soil borings were completed by Conestoga-Rovers and Associates. In addition, a site-wide groundwater monitoring and sampling event was conducted. Soil samples from four of the newly-drilled monitoring wells contained concentrations of TPH that exceeded NMOCD soil recommended remediation action levels (RRALs). Light non-aqueous phase liquid (LNAPL) was encountered in the three wells installed in 2004. Groundwater samples collected from eight of the ten wells contained hydrocarbons in excess of NMWQCC regulatory limits. Barium was detected in four wells in excess of the NMWQCC regulatory limit, and chromium was detected in one well in excess of the NMWQCC regulatory limit.

Groundwater monitoring activities were conducted in February 2007 and groundwater samples collected during this event exceeded NMWQCC regulatory limits in seven of the monitor wells (MW-1 through MW-5, MW-7, and MW-10).

Monitor wells MW-11 through MW-16 were installed in April 2008 for hydrocarbon plume delineation. Kleinfelder supervised the installation. Soil samples collected during installation exceeded NMOCD TPH RRALs in three of the westernmost borings (MW-13, MW-14, and MW-15). Groundwater monitoring activities were conducted in April 2008 through May 2009. Nine of the groundwater samples collected in May 2009 exceeded the NMWQCC regulatory limits.

3.0 REGULATORY FRAMEWORK AND SITE CLASSIFICATION

The NMOCD has regulatory jurisdiction over oil and gas production operations including crude oil pipeline releases and closure activities in the State of New Mexico. This investigation was conducted in accordance with a "Revised Stage 1 Abatement Plan", submitted to the NMOCD on March 2, 2006. The NMOCD requires that soil impacted by a crude oil release be remediated in such a manner that the potential for future impacts to groundwater or the environment are minimized. The NMOCD hydrocarbon soil remediation levels are determined by ranking criteria on a site-by-site basis, outlined in the NMOCD Guidelines for Remediation of Spills, Leaks, and Releases, dated August 13, 1993. The ranking criteria are based on three site characteristics: depth to groundwater; wellhead protection; and distance to surface water.

The NMOCD guidelines require groundwater to be analyzed for potential contaminants as defined by NMWQCC regulatory limits. Human health standards for groundwater with total dissolved solids (TDS) concentration of less than 10,000 milligrams per liter (mg/L) can be found in New Mexico Administrative Code (NMAC) 20.6.2.3103, sections A and B.

A water well search was conducted on May 28, 2008. According to the New Mexico Office of the State Engineer Water Administration Technical Engineering Resource System database, 18 wells are located within approximately one mile of the Site. Three of those wells are within 2,000 feet of the Site. Two were natural resource exploratory wells (likely petroleum exploration) and one was installed as a livestock watering well. According to the Water Administration Technical Engineering Resource System database, no wells are located within 1,000 feet of the Site.

Kleinfelder contacted Mr. Tommy Burrus, an adjacent property owner, on March 13 and April 15, 2009 to obtain information regarding water well locations and usage. According to Mr. Burrus, water supply wells are located as indicated in Table 1 on the following page.

Table 1
Water Well Location Information

LOCATION	USAGE	OWNER
approximately 0.5 miles to the northeast	livestock watering well	Tommy Burrus
between approximately 0.5-0.75 miles to the southeast	livestock watering well	Tommy Burrus
approximately 0.4 miles to the east	domestic well at an abandoned ranch (no longer in use)	Tommy Burrus
between approximately 0.5-0.75 miles to the northwest	livestock watering well	Clinton Houston

Data collected during the soil and groundwater assessments indicate that the depth-to-groundwater at the Site ranges from approximately 26 to 39 feet below ground surface (bgs), that the site is not within 1,000 feet of a wellhead protection area, and surface water is more than 1,000 feet from the site. This gives the Site a ranking criteria score of 20 as summarized below:

Table 2
Ranking Criteria and Scoring
Gladiola Station

CHARACTERISTIC	SELECTION	SCORE
Depth to Groundwater	<50 feet	20
Wellhead Protection Area	>1,000 feet	0
Distance to Surface Water	>1,000 feet	0

Total Score = 20

Based on a score of 20, the following soil hydrocarbon RRALs apply to this site:

Table 3
Soil Remediation Levels
Gladiola Station

Contaminant of Concern	RRALs (mg/kg)
Benzene	10
Total BTEX	50
TPH	100

mg/kg = milligrams per kilogram

Groundwater samples collected as part of assessment activities were evaluated using NMWQCC regulatory limits for the following analytical parameters:

Table 4
NMWQCC Human Health Standards for Groundwater
Gladiola Station

Contaminant of Concern	Concentration (mg/L)
Benzene	0.01
Toluene	0.75
Ethylbenzene	0.75
Total Xylenes	0.62
Benzo (a) pyrene	0.0007
Total Naphthalene ¹	0.030
Arsenic	0.1
Barium	1.0
Cadmium	0.01
Chromium	0.05
Lead	0.05
Mercury	0.002
Selenium	0.05
Silver	0.05

¹ Total Naphthalene = naphthalene + 1-methylnaphthalene + 2-methylnaphthalene

4.0 MONITORING WELL AND SOIL BORING INSTALLATION

On August 13-14, 2009, White Drilling Company, Inc., a New Mexico-licensed water well driller (License No. WD-1456), conducted soil boring and well installation activities. A total of six monitoring wells were proposed to assess the horizontal extent of the dissolved-phase constituents in the groundwater. Five monitoring wells (MW-17, MW-18, MW-19, MW-20 and MW-21) were successfully installed to the north, northwest and southwest of the site (Figure 2). One proposed monitoring well was not installed due to lack of observed hydrocarbon impact. Two soil borings (SB-14 and SB-15) were installed near MW-2 and the May 2007 Centurion release, in the northeast portion of the Site.

4.1 FIELD METHODOLOGY

An air-rotary drilling rig was used to advance the seven borings, five of which were completed as monitoring wells. The utility location service was notified at least 48 hours prior to drilling activity. Prior to drilling, each monitoring well location was probed and hand-cleared to approximate depths of four to five feet bgs.

Soil samples were retrieved in five-foot intervals by collecting split spoon samples. The subsurface lithology was logged on a continuous basis from the drill cuttings. The split spoon samples were field screened for volatile organic compounds (VOCs) with a photo-ionization detector (PID) by the heated headspace method. Additionally, Kleinfelder's field geologist recorded soil lithology based on descriptions of soil cuttings encountered during drilling activities. Descriptions were derived using the Unified Soil Classification System. The monitoring wells were advanced into the saturated zone and were completed to a depth of 45 feet bgs. Soil borings were drilled to a depth of 32 feet bgs. Soil samples were submitted for laboratory analysis based on the field observations and PID headspace readings.

Soil samples collected during the assessment were immediately placed in appropriate sample containers, preserved on ice in insulated coolers and chilled to a temperature of approximately 4°C (40°F) for laboratory analysis. The coolers were sealed for shipment and proper chain-of-custody documentation accompanied the samples to the laboratory. The soil samples were submitted to TestAmerica in Nashville, Tennessee by overnight courier.

Monitoring wells (MW-17, MW-18, MW-19, MW-20 and MW-21) were constructed using four-inch diameter, flush-threaded, schedule 40 PVC casing with 15 feet of 0.020-inch screened casing. The well annulus was filled with a 10/20 silica sand filter pack to approximately 1.5 to two feet above the top of the screened interval. A bentonite seal (3/8-inch hydrated bentonite chips) was placed on top of the sand, and the well annulus was backfilled with hydrated bentonite chips to the surface. Upon completion, the monitoring wells were developed by removal of approximately 25 to 35 gallons of water. Soil borings (SB-14 and SB-15) were drilled to a depth of 32 feet bgs. The soil borings were backfilled on August 14, 2009 with a bentonite seal (3/8-inch hydrated bentonite chips) from the boring depth to 10 feet bgs and cement grout to the surface. Boring logs and monitoring well completion details are included in Appendix A.

Pertinent areas of the drilling rig and sampling tools were steam-cleaned prior to advancing the borings, between samples and between borings, to reduce the potential for cross-contamination.

The locations of the monitor wells and the two new soil borings (SB-14 and SB-15) were surveyed on August 18, 2009 by a licensed New Mexico surveyor (West Company of Midland, Inc.) to New Mexico State Plane Coordinates. Monitoring well top of casing elevations were surveyed to the National Geodetic Vertical Datum of 1929. The survey data are provided in Appendix B.

The identification of the monitoring wells and soil borings was modified after completion of the drilling, soil sampling, and surveying activities, as indicated on Table 5. The monitoring well and soil boring logs in Appendix A provide the soil sample identifications, as identified during field activities.

Table 5
Monitoring Well and Soil Boring Identification

Previous Identification	Current Identification
PMW17	MW-17
PMW18	MW-18
PMW19	MW-19
PMW NW2	MW-20
PMW NW3	MW-21
SB1	SB-14
SB2	SB-15

4.2 SUBSURFACE LITHOLOGY

Soil samples were logged by a Kleinfelder field geologist on a continual basis. The general subsurface soil and rock lithologies are presented in the boring logs included in Appendix A. The interval thicknesses, depths, and occurrences for the soil and rock types are presented within the boring logs for each soil boring/monitoring well. The Site is underlain by poorly graded to silty to clayey sands interbedded with caliche and calcrete (calcified/cemented soils).

4.3 SOIL SAMPLING RESULTS

Twenty-two soil samples were collected during the monitor well and soil boring installation. These samples were analyzed for TPH by EPA Method 8015B Modified and for benzene, toluene, ethylbenzene, and xylenes (BTEX) by EPA 8021B. Soil sample analytical results are summarized in Appendix C, Data Table 1 and on Figure 3. The NMOCD RRALs are also presented for comparison to the analytical results. Historical soil analytical results from soil investigations conducted between 2004 and 2008 are provided on Figure 4.

Soil samples from MW-18, SB-14, and SB-15 exceeded NMOCD TPH regulatory limits for total gasoline- and diesel-range organics (Table 1). For groundwater monitoring well MW-18 (which is located to the east of the Site), a TPH concentration of 299.89 mg/kg was reported near the groundwater table in the 25-30 foot sample. For soil boring SB-14 (which is located approximately seven feet from the May 2007 Centurion release), a TPH concentration of 357.43 mg/kg was reported in the 24-26 foot sample.

For soil samples collected from boring SB-15 (which is located adjacent to the May 2007 Centurion release), TPH concentrations of 1,359.89, 1246.8, and 756.1 mg/kg were reported in

the 8-10, 12-14, and 22-24 foot samples, respectively. These data suggest a near surface release in this area. The other detected compounds were below NMOCD RRALs. The analytical report and chain-of-custody documentation are attached in Appendix D.

5.0 GROUNDWATER MONITORING AND SAMPLING

The Site is monitored with a network of 21 monitoring wells. Groundwater monitoring and sampling activities were conducted in August 2009. Fluid levels were measured and groundwater samples were collected from monitoring wells MW-1 through MW-21.

5.1 FIELD METHODOLOGY

Static fluid levels were measured with an interface probe to the nearest hundredth of a foot. After recording fluid levels, three well volumes of groundwater were removed from the wells that did not contain LNAPL. The groundwater was removed by hand bailing or until the well bailed dry, whichever occurred first.

Monitor wells that contained measurable (>0.01 feet) LNAPL were sampled below the LNAPL using PVC piping with plastic wrap secured to the end of the piping. A miniature disposable bailer was inserted through the PVC piping and plastic wrap. A new disposable bailer was used for each well to reduce the possibility of cross-contamination.

Following the purging process, laboratory-supplied sample containers were filled directly from the disposable bailer. Groundwater samples were placed in ice-chilled insulated coolers and chilled to a temperature of approximately 4°C (40°F). The coolers were sealed for shipment and proper chain-of-custody documentation accompanied the samples to TestAmerica in Nashville, Tennessee via overnight courier. Samples collected for dissolved metals were filtered in the laboratory using a 0.45 micron filter.

5.2 GROUNDWATER GRADIENT AND LNAPL THICKNESS

Depth to groundwater at the Site ranged from 29.95 to 39.00 feet below top of casing. Crude oil LNAPL was observed in monitor wells MW-1 through MW-4, MW-13, and MW-15 in thicknesses ranging from 0.12 (MW-13) to 4.85 (MW-2) feet. The presence of LNAPL in MW-13 on August 18, 2009 was the first occurrence of LNAPL in MW-13. A summary of the groundwater depths, LNAPL thicknesses, and corrected groundwater elevations are included in Appendix C; Data Table 2. Groundwater elevations in monitor wells that contained LNAPL were corrected using a specific gravity of 0.83. Gauging data indicates the direction of groundwater flow at the Site is generally to the northeast. The average gradient is approximately 0.005 foot per foot to the northeast (Figure 5).

The groundwater elevation in the monitoring wells appears to be decreasing when compared to historical Site data. LNAPL thicknesses remained relatively consistent with the previous measured thicknesses in monitoring wells MW-1 through MW-4 and MW-15. The presence of LNAPL was not historically observed in MW-13. The LNAPL thickness in MW-2 increased from 0.12 feet in February 2007 to 6.44 feet in April 2008. In August 2009 the LNAPL thickness in MW-2 (4.85 feet) measured 1.59 feet less than in April 2008.

The increased LNAPL thickness in MW-2 appears to be related to the Centurion May 2007 release from the eastern sump, located just north of MW-2. The thickness of LNAPL decreased in MW-2 and increased in MW-4 from April 2008 to August 2009, possibly indicating migration of LNAPL from the MW-2 area.

5.3 GROUNDWATER ANALYTICAL RESULTS

Groundwater samples were analyzed for general chemistry parameters, including total alkalinity by EPA Method SM2320B; TDS by EPA Method SM2540C; and chloride and sulfate by EPA Method 9056. The samples were also analyzed for dissolved metals by EPA Methods 6010B and 7470A; for volatile organic compounds (VOC) by EPA Method 8260B; and for semi-volatile organic compounds (SVOC) by EPA Method 8270C. Groundwater laboratory analytical reports, quality control and chain-of-custody documentation are included in Appendix D.

Groundwater BTEX and naphthalene analytical results are summarized in Appendix C, Data Table 3. Groundwater analytical results for semi-volatile organics are summarized in Appendix C, Data Table 4. Groundwater analytical results for inorganics and metals are summarized in Appendix C, Data Table 5.

Benzene concentrations in 12 monitoring wells (MW-1 through MW-5, MW-7, MW-12 through MW-15, MW-17, and MW-18) exceeded the NMWQCC regulatory limit of 0.01 mg/L (Appendix C, Data Table 3). Benzene concentrations have remained relatively consistent with historical data. The extent of benzene is not delineated to the north of the Site (Figure 6). The highest benzene concentration in the August 2009 groundwater samples, 8.13 mg/L, was detected in MW-13, located in the northwestern portion of the site.

Ethylbenzene concentrations observed in monitoring wells MW-12, MW-13, MW-15, and MW-17 exceeded the NMWQCC regulatory limit of 0.75 mg/L (Appendix C, Data Table 3). The detected ethylbenzene concentrations ranged from 0.00318 (MW-8) to 0.950 mg/L (MW-13). Toluene concentrations from monitor wells MW-2 and MW-15 exceeded the NMWQCC regulatory limit of 0.75 mg/L (Appendix C, Data Table 3). The detected toluene concentrations ranged from 0.00987 mg/L (MW-12) to 2.44 mg/L (MW-2). Total xylenes concentrations from monitor wells MW-1, MW-2, MW-5, MW-12, MW-13, MW-15, MW-17, and MW-18 exceeded the NMWQCC regulatory limit of 0.62 mg/L (Appendix C, Data Table 3). The detected total xylenes concentrations ranged from 0.0062 (MW-8) to 2.25 mg/L (MW-15). Toluene, ethylbenzene and total xylenes concentrations have remained relatively consistent with historical data. The extent of toluene, ethylbenzene and total xylenes concentrations in the groundwater appear to be delineated to the east, south, and southwest, but not to the north.

Total naphthalene concentrations, obtained by EPA Method 8270C, ranged from below detection limits in four monitoring wells to 8.5 mg/L (MW-2). Naphthalene concentrations are provided in Appendix C, Data Table 3. Although overall concentrations remain relatively consistent with previous monitoring events, naphthalene concentrations increased in MW-1 and MW-2. Total naphthalene in the groundwater is not defined to the north and northwest (Figure 7). Total naphthalene concentrations exceeded NMWQCC regulatory limits during the August 2009 groundwater monitoring event (Appendix C, Data Table 3). The SVOC concentrations are provided in Appendix C, Data Table 4.

Groundwater samples were also analyzed for general chemistry parameters, including total alkalinity per Method SM2320 B, chloride and sulfate per EPA Method 9056, and TDS per Method SM2540 C. Total alkalinity concentrations ranged from 519 (MW-6) to 979 mg/L (MW-1). Chloride concentrations ranged from 2.25 (MW-1) to 517 mg/L (MW-11). Sulfate concentrations ranged from below the detection limit in seven monitoring wells to 666 mg/L (MW-21). Total dissolved solids concentrations ranged from 554 (MW-19) to 1,580 mg/L (MW-20). Concentrations of inorganic constituents are presented in Appendix C, Data Table 5.

Groundwater samples analyzed for dissolved metals did not exceed the NMWQCC regulatory limits, with the exception of barium. Dissolved barium concentrations exceeded the NMWQCC regulatory limit of 1.0 mg/L in 11 monitoring wells (Appendix C, Data Table 5). Barium concentrations ranged from 0.0263 (MW-21) to 8.19 mg/L (MW-4). Barium concentrations in the groundwater are not defined to the north (Figure 8).

6.0 INVESTIGATION DERIVED WASTE

The soil cuttings from the August 2009 drilling activities were stockpiled on plastic in the northeast portion of the Site pending analytical results. A composite soil sample was collected from the soil stockpile. The composite soil sample was analyzed for BTEX by EPA Method 8021B; and diesel and gasoline range organics by EPA Method 8015B Modified. The composite soil sample was also analyzed for general chemistry parameters including: chloride by EPA Method 9056; and paint filter liquids by EPA Method 9095B. The soil laboratory analytical report, quality control and chain-of-custody documentation are included in Appendix D. Soil stockpile composite analytical results are summarized in Appendix C, Data Table 6. Chloride, BTEX and gasoline range organics were not detected above the laboratory detection limits. Paint filter liquids were absent in the composite soil sample. The concentration of diesel range organics was 12.0 mg/kg, which is below the NMOCD TPH RRAL.

The fluids recovered during the sampling event were containerized onsite in properly labeled drums and sealed. After completion of sampling activities, containerized fluids were picked up by Midwestern Vacuum Truck Company on August 27, 2009 and transported to their reclamation facility located in Snyder, Texas for recycling. The cargo manifest is included in Appendix E.

Twenty empty drums from former Site investigation activities were transported to Hobbs Iron and Metal in Hobbs, New Mexico on September 24, 2009 by Gandy Corporation. The drums previously contained drill cuttings from a soil investigation believed to have been conducted by CRA. The contents of the soil drums were spread on Site February 6, 2009 as discussed in the Groundwater Monitoring Report dated March 12, 2009.

7.0 SUMMARY OF FINDINGS

Based on groundwater assessment activities performed at the Site, Kleinfelder presents the following summary of findings.

- Depth to groundwater ranged from 29.95 to 39.00 feet below top of casing;
- The thickness of LNAPL ranged from 0.12 feet in MW-13 to 4.85 feet in MW-2;
- Of the 21 wells sampled, the following groundwater exceedances of the site standards were reported:
 - benzene (MW-1, through MW-5, MW-7, MW-12 through MW-15, MW-17, and MW-18);
 - ethylbenzene (MW-12, MW-13, MW-15, and MW-17);
 - toluene (MW-2 and MW-15)
 - total xylenes (MW-1, MW-2, MW-5, MW-12, MW-13, MW-15, MW-17, and MW-18);
 - total naphthalene (MW-1, MW-2, MW-3, MW-4, MW-5, MW-12, MW-13, MW-14, MW-15, MW-17, and MW-18); and
 - dissolved barium (MW-1, MW-3 through MW-5, MW-7, MW-8, MW-12, MW-13, MW-15, MW-16, and MW-17).
- During May 2007 Centurion reported a release from a sump located near the eastern side of the Site adjacent to groundwater monitoring well MW-2. By April 2008, the LNAPL thickness increased from 0.12 feet to 6.44 feet in MW-2, and remains greater than four feet. Additionally, the laboratory reported TPH concentrations in soil samples collected at 8-10, 12-14, and 22-24 foot samples from SB-15 (located adjacent to the eastern sump). *Based upon these data it appears that petroleum hydrocarbons reported in the vicinity of monitoring well MW-2 are related to the May 2007 Centurion release or another release in that area.*

8.0 LIMITATIONS

Kleinfelder performed the services for this project under the Standard Procurement Agreement with Procurement, a division of ExxonMobil Global Services Company (signed on June 21, 2007). Kleinfelder states that the services performed are consistent with professional standard of care defined as that level of services provided by similar professionals under like circumstances. This report is based on the regulatory standards in effect on the date of the report. It has been produced for the primary benefit of Exxon Mobil Global Services Company and its affiliates.

ExxonMobil - Gladiola Station
Lea County, New Mexico




SOURCE: Map created by nationalatlas.com. NTS

LEGEND

★ = Site Location
Lat 33°18'02" N
Long 103°06'39" W

SE 1/4 OF SECTION 5,
T12S, R38E
IN LEA COUNTY, NEW MEXICO

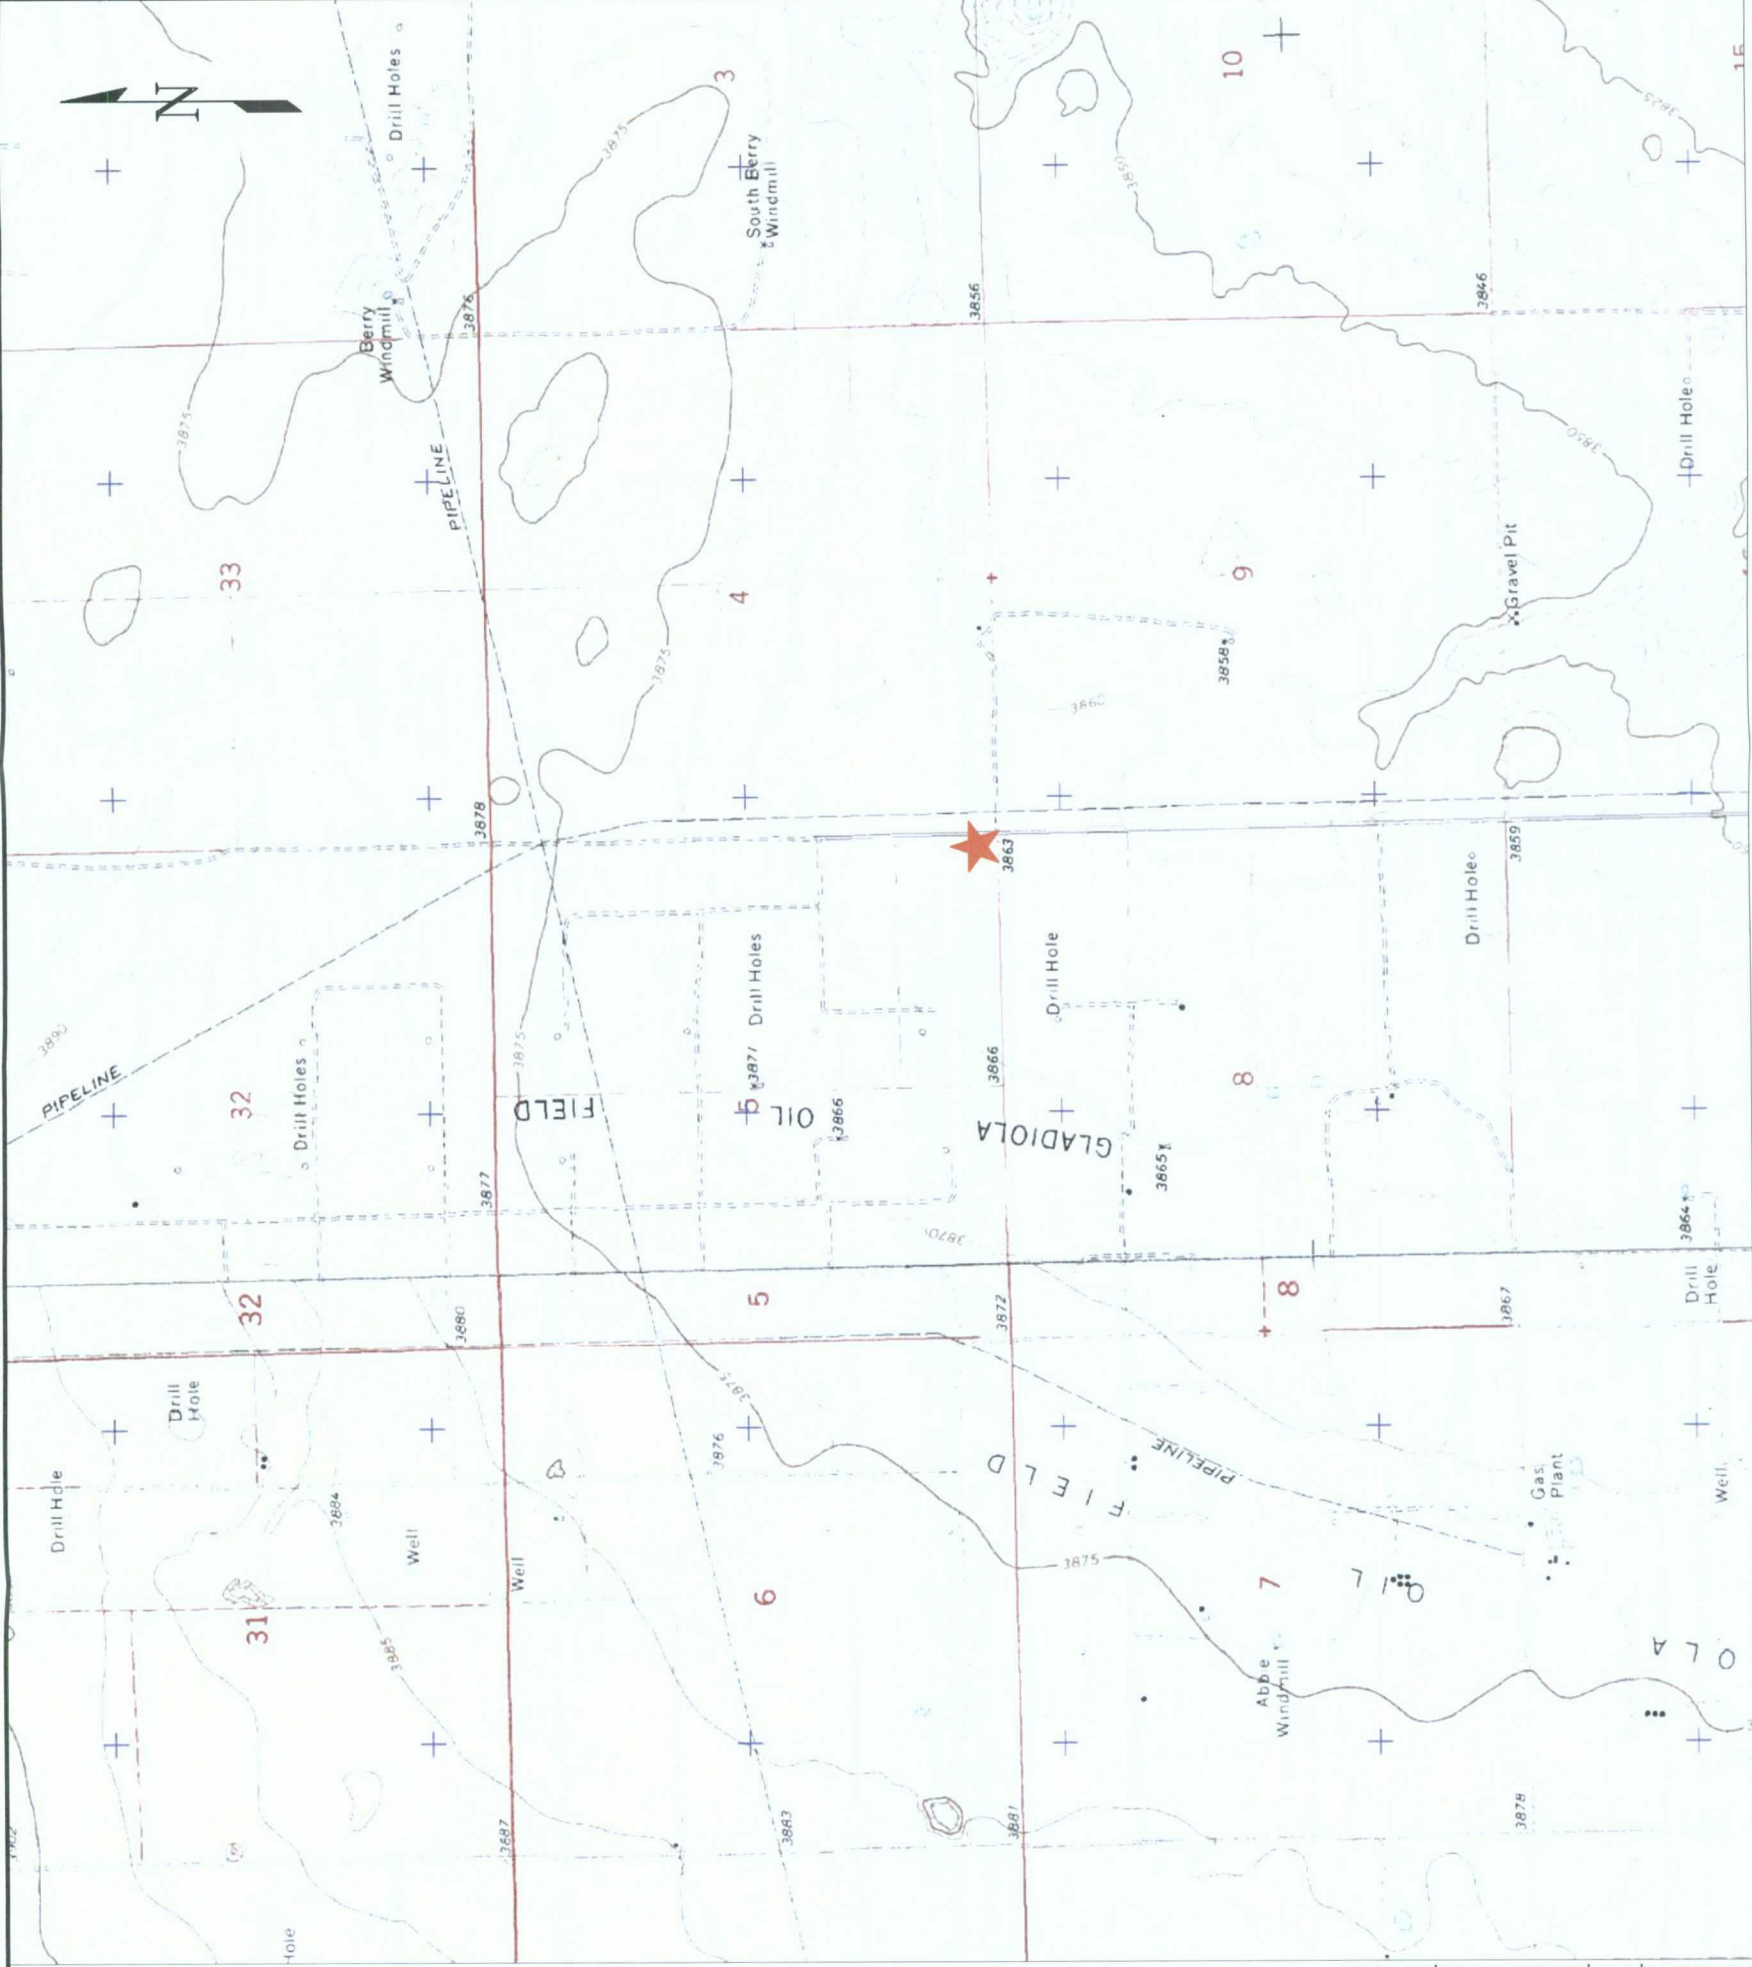

SOURCE: Topo map created from mapcard.com.



SCALE: 1 inch = 2000 feet

KLEINFELDER
Bright People. Right Solutions.
www.kleinfelder.com

PROJECT NO. 100947		GENERAL LOCATION MAP		FIGURE 1
DRAWN: MAR 2009		EXXONMOBIL ENVIRONMENTAL SERVICES		
DRAWN BY: PD		GLADIOLA STATION		
CHECKED BY: ES		LEA COUNTY, NEW MEXICO		
FILE NAME: 100947_01_0.dwg		ORIGINATOR: E. SHANNON	DRAWING CATEGORY: 1	
		APPROVED BY: DM		


ATTACHED IMAGES:
ALBUQUERQUE, NM
CAP FILE: G:\Environ\ExxonMobil\1100947 XOM Gladiola Station\4.0 Technical Information\August 2009 GW-Drill Report\Figures\ LAYOUT: FIG2
PLOTTED: 02 Oct 2009, 8:02am, albgtem


SOURCES:
1) Kleinfield, ExxonMobil, Gladiola, Station dwg of surveyed monitor well from West Company of Midland, August 18, 2009.
2) Site layout from CRA, titled PROPOSED MONITOR WELL AND SOIL BORING LOCATION MAP, EXXONMOBIL GLOBAL REMEDIATION, GLADIOLA STATION, LEA COUNTY, NEW MEXICO, Job No. 04-1244, Figure 17.
3) Kleinfield field research.

The information included on this graphic representation has been correlated from a variety of sources and is subject to change without notice. It is not intended for use as a legal document or for any other purpose. The use of this information is at the user's risk. The use of this information is not intended for use as a legal document or for any other purpose. The use of this information is at the user's risk.



PROJECT NO. 100947		SITE PLAN		FIGURE
DRAWN: SEPT 2009		EXXONMOBIL ENVIRONMENTAL SERVICES GLADIOLA STATION LEA COUNTY, NEW MEXICO		
DRAWN BY: PD				
CHECKED BY: DM				
FILE NAME: 100947_02_01.dwg		ORIGINATOR: J. HERNANDEZ	DRAWING CATEGORY: 1	
		APPROVED BY: DM		

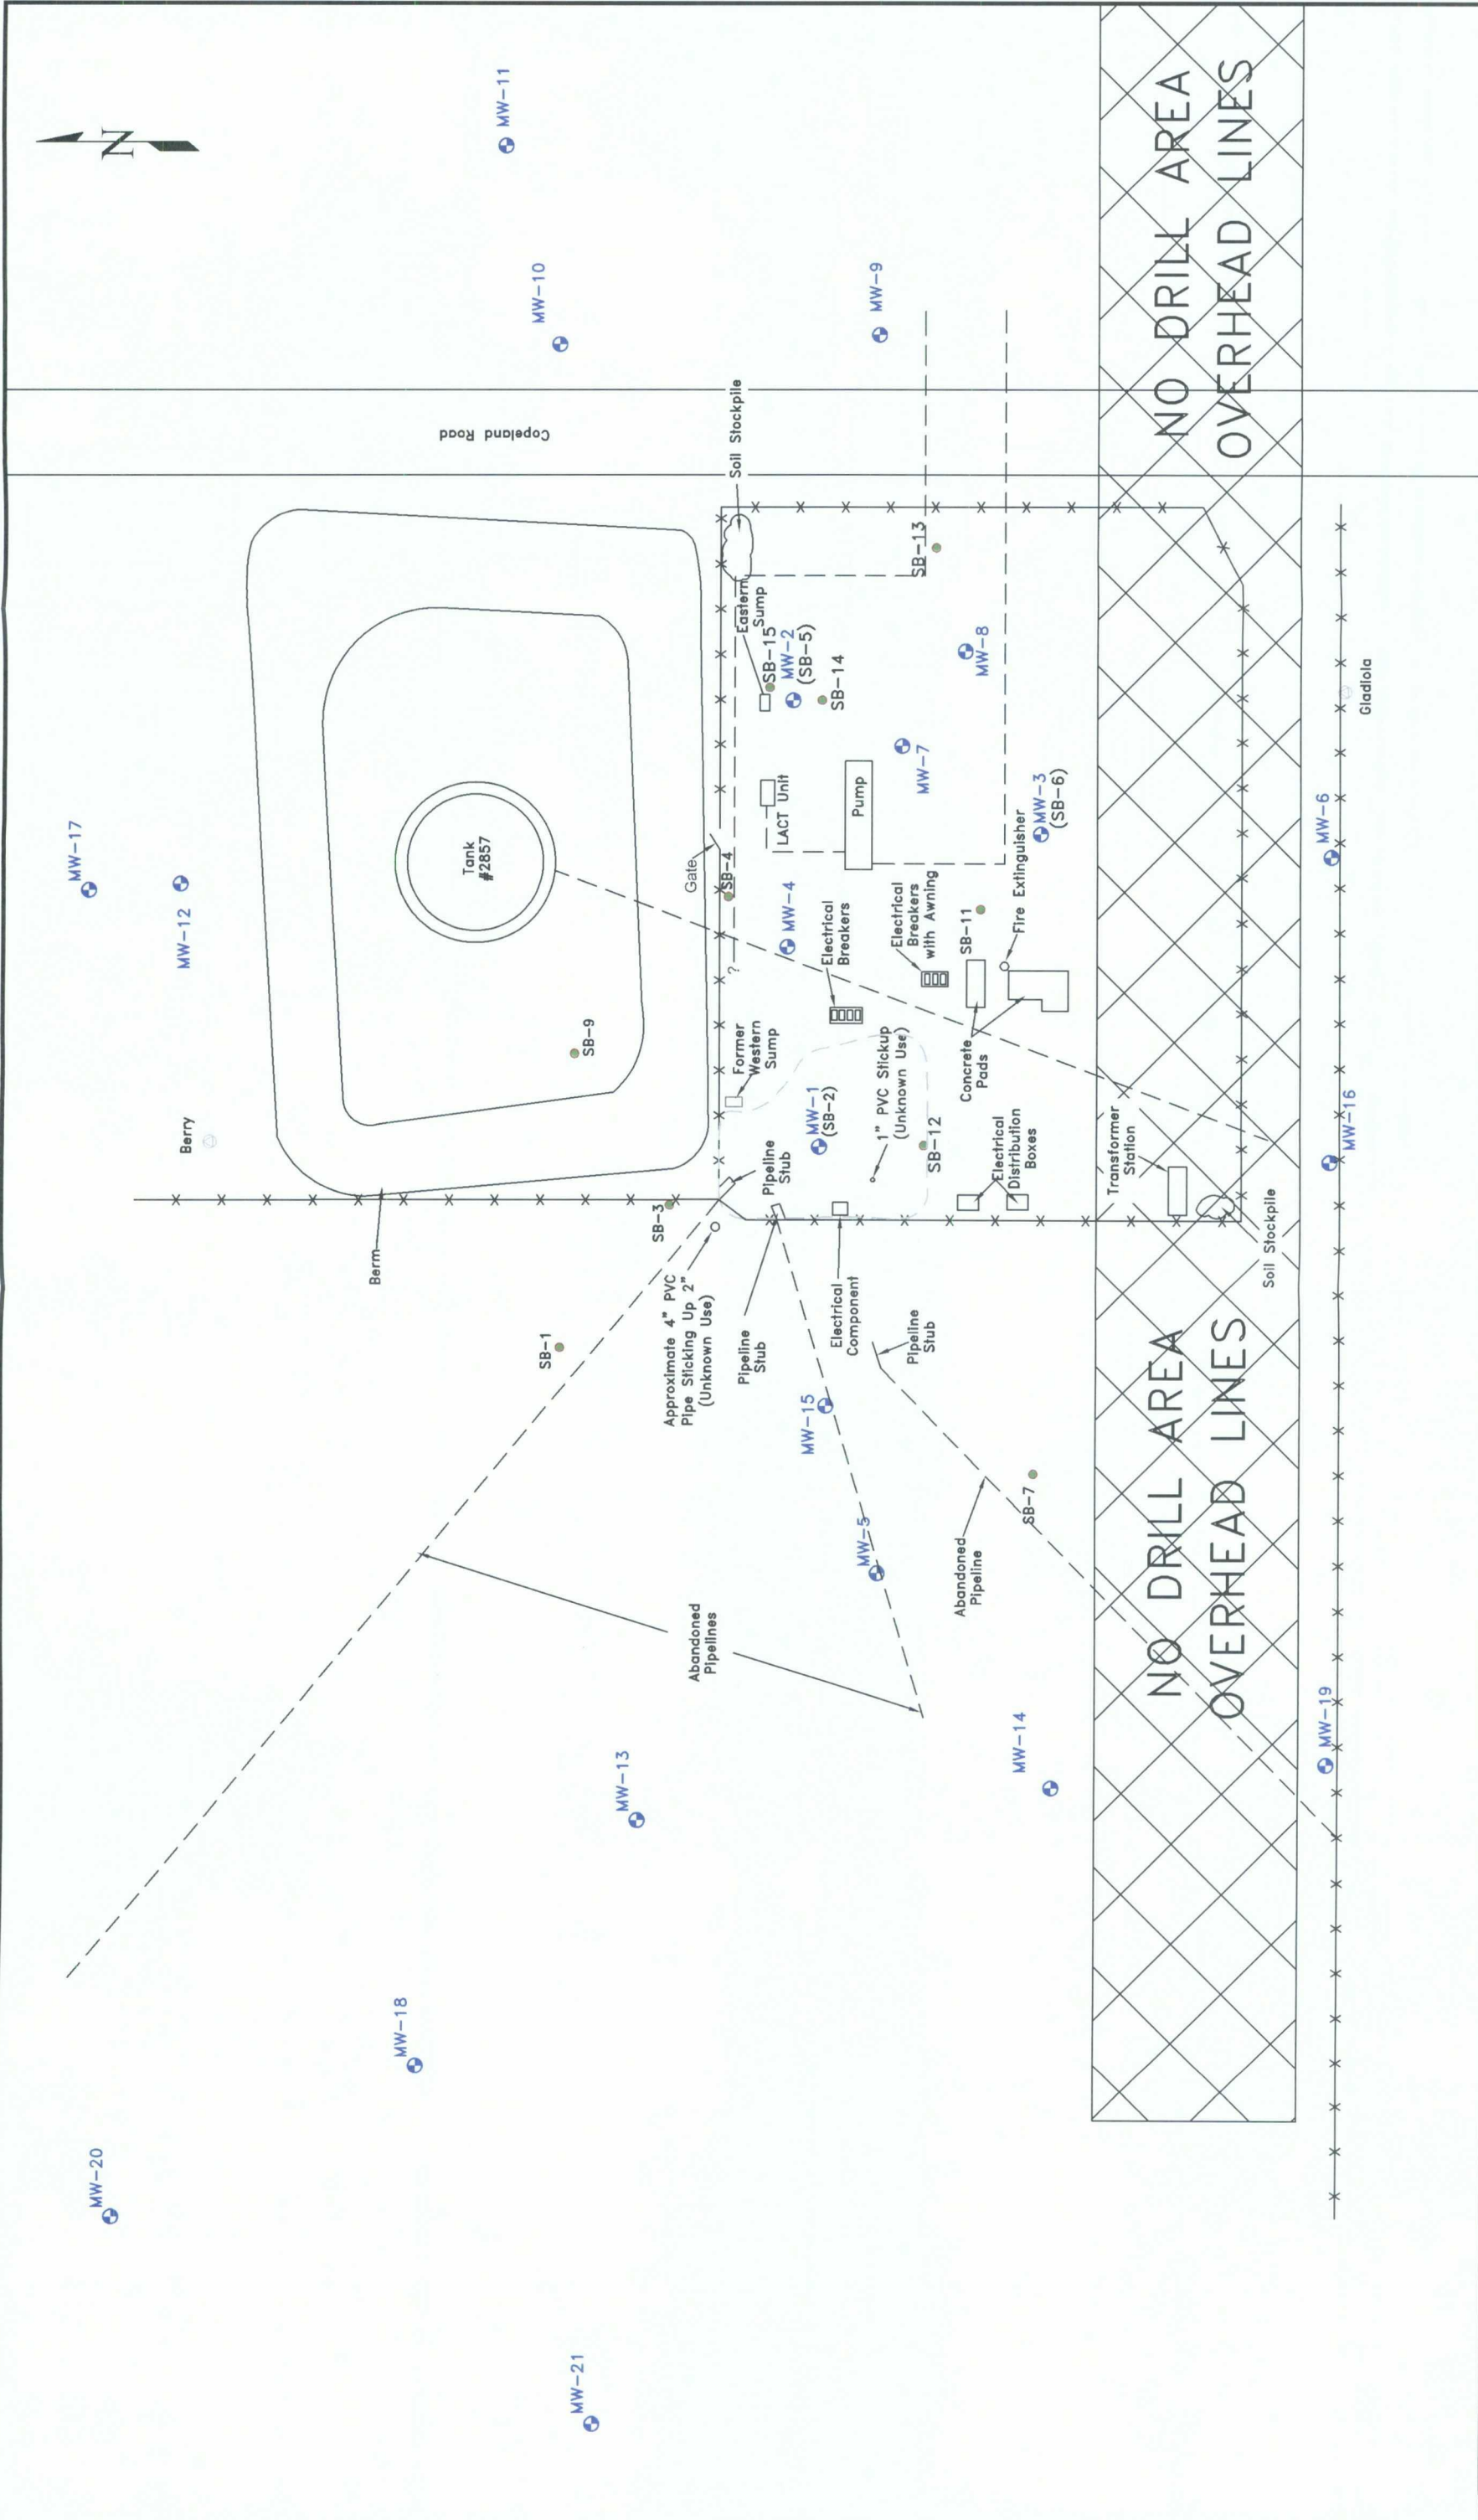

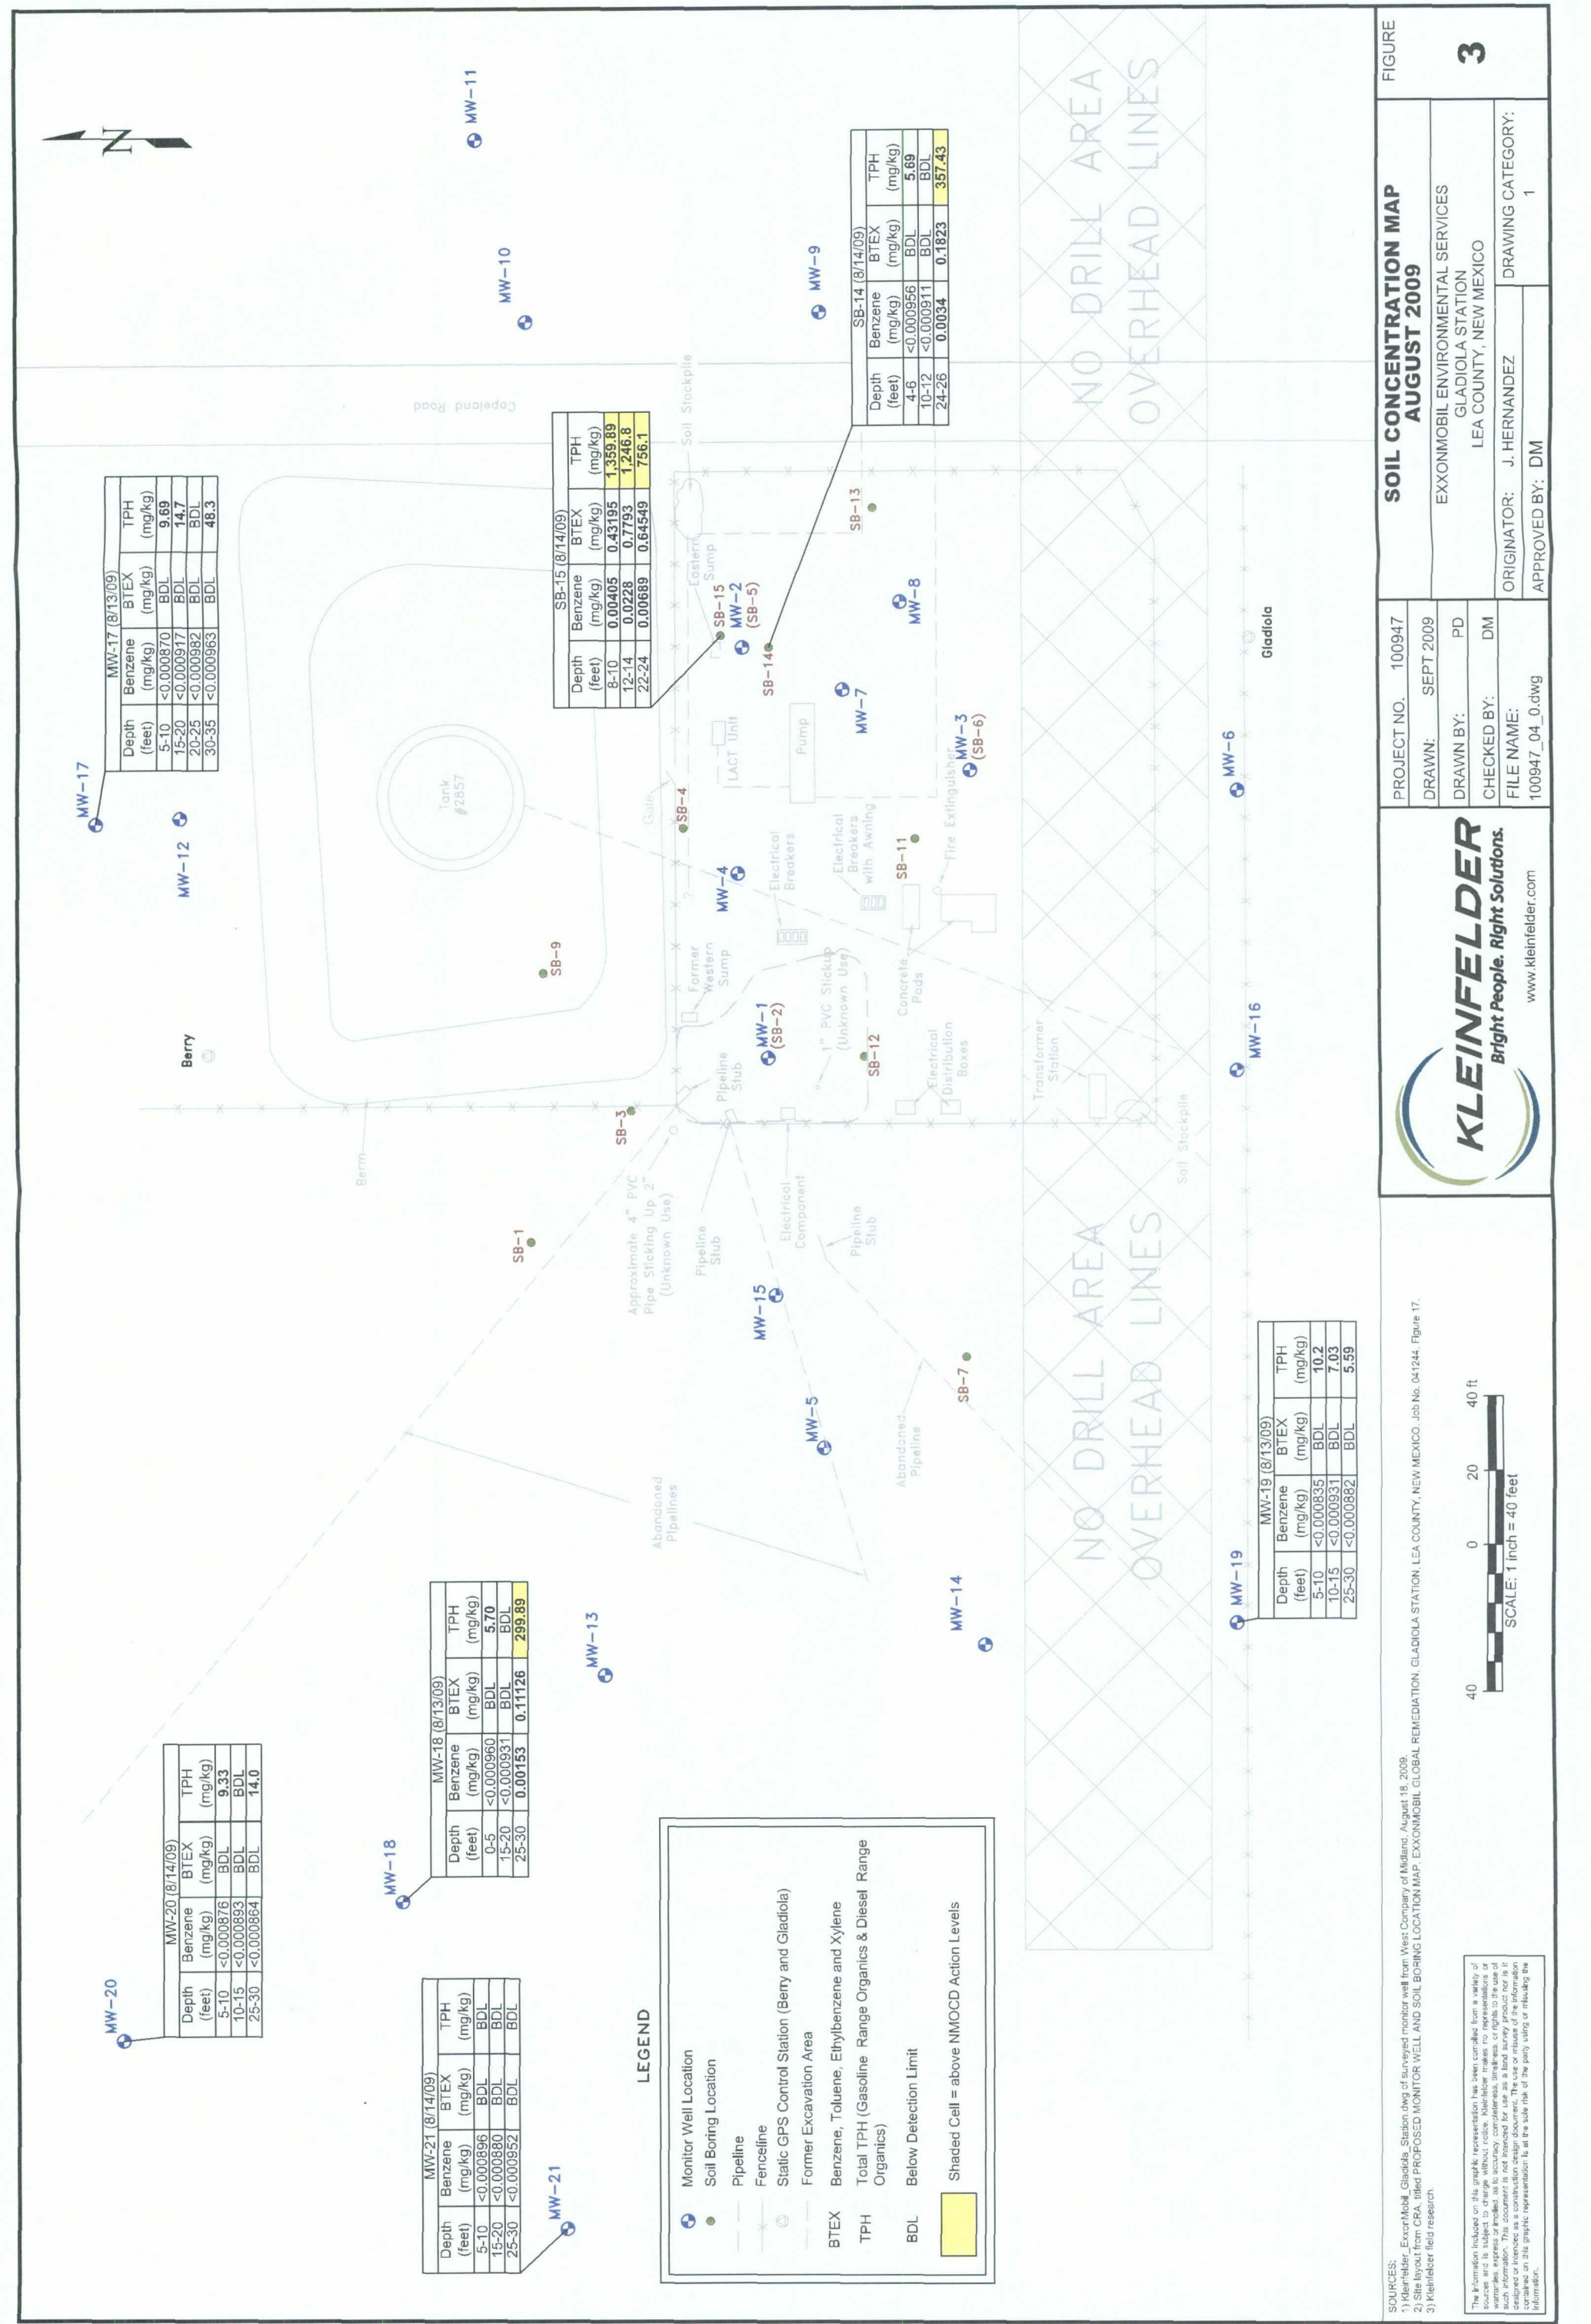

SOURCES:
1) Kleinfield, ExxonMobil Gladiola Station dwg of surveyed monitor well from West Company of Midland, August 18, 2008.
2) Site layout from CRA, titled PROPOSED MONITOR WELL AND SOIL BORING LOCATION MAP, EXXONMOBIL GLOBAL REMEDIATION, GLADIOLA STATION, LEA COUNTY, NEW MEXICO, Job No. 04/244, Figure 17.
3) Kleinfield field research

The information included on this graphic representation has been compiled from a variety of sources and is subject to change without notice. Kleinfield makes no representations or warranties, express or implied, as to accuracy, completeness, timeliness, or reliability of the information contained on this graphic representation. The user or reliance of the information contained on this graphic representation is at the sole risk of the party using or relying on the information.

SCALE: 1 inch = 40 feet

40 0 20 40 ft

KLEINFELDER
Bright People. Right Solutions.
www.kleinfielder.com

PROJECT NO. 100947

DRAWN: SEPT 2009

DRAWN BY: PD

CHECKED BY: DM

FILE NAME: 100947_04_0.dwg

SOIL CONCENTRATION MAP
AUGUST 2009

EXXONMOBIL ENVIRONMENTAL SERVICES
GLADIOLA STATION
LEA COUNTY, NEW MEXICO

ORIGINATOR: J. HERNANDEZ

APPROVED BY: DM


FIGURE

3



Figure 17.

The information included on this graphic representation has been correlated from a variety of sources and is subject to change without notice. Minileveler makes no representations or warranties, express or implied, as to accuracy, completeness, timeliness or rights to the use of such information. This document is not intended for use as a land survey product nor is it designed or intended as a construction design document. The use or misuse of the information contained on this graphic representation is at the sole risk of the party using or misusing the information.

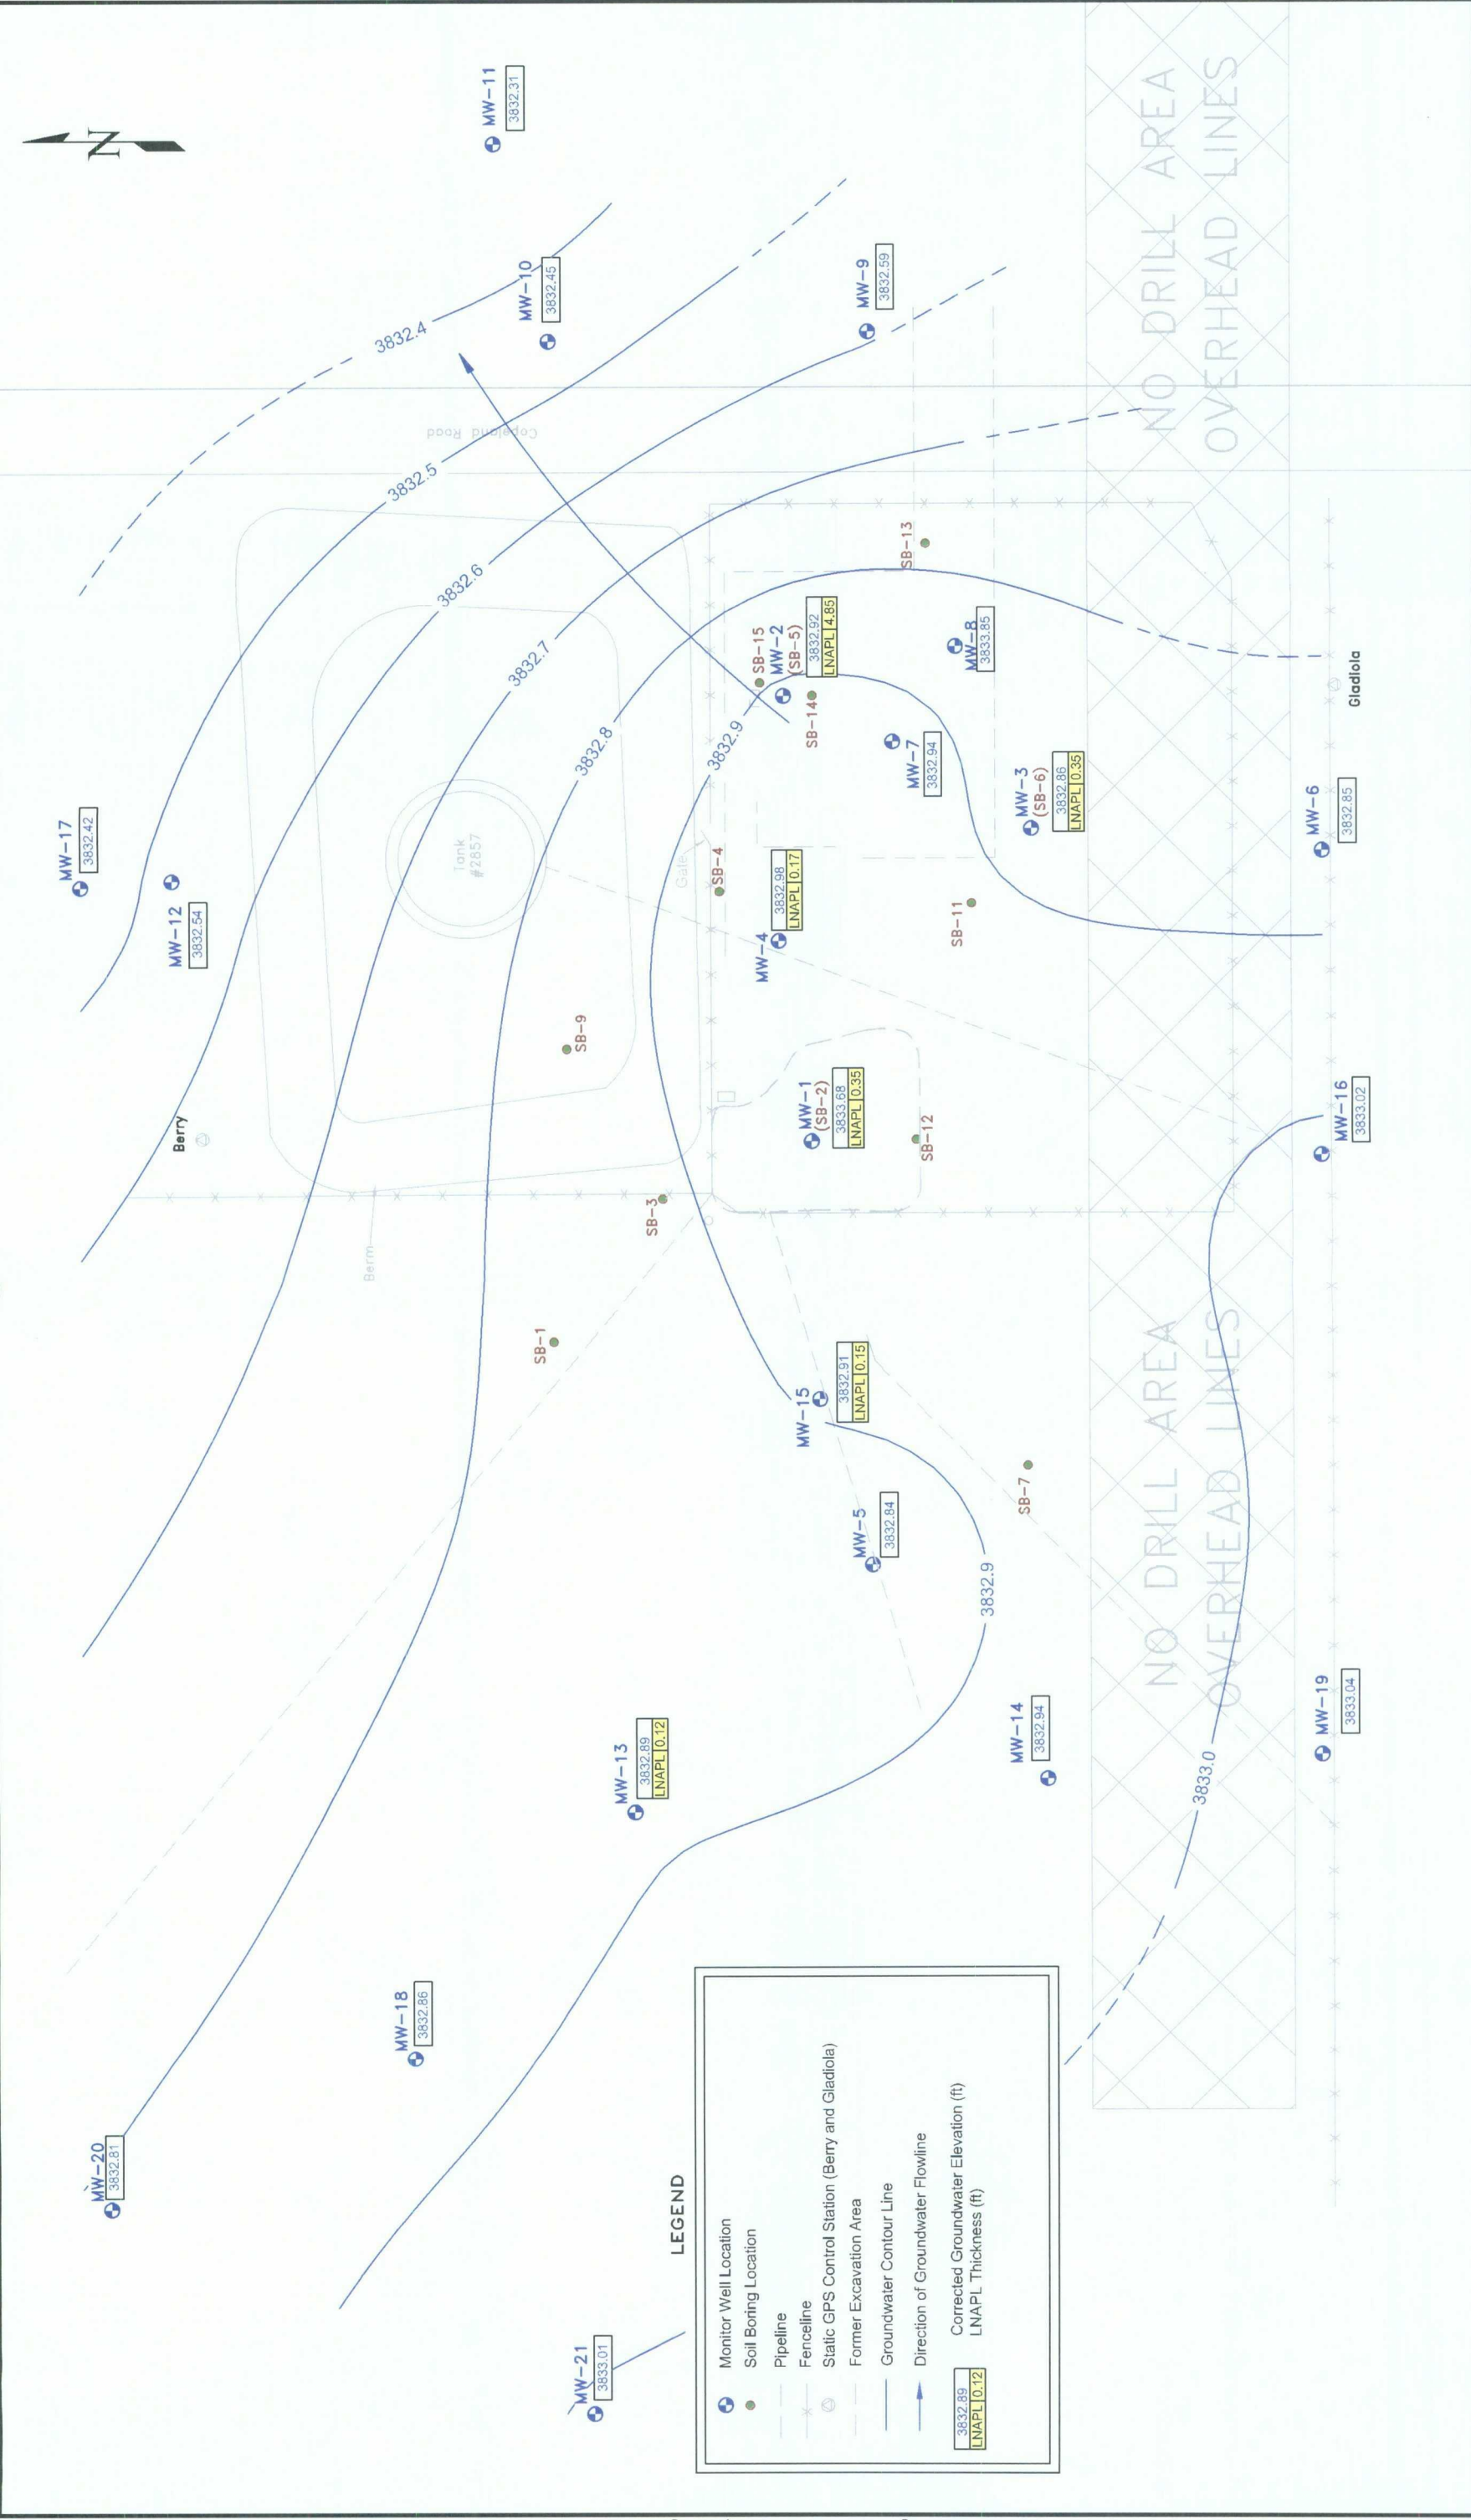

SOURCES:

- 1) KleinFelder, ExxonMobil, Gladiola, Station dwg of surveyed monitor well from West Company of Midland, August 18, 2009.
- 2) Site layout from CRA, titled PROPOSED MONITOR WELL AND SOIL BORING LOCATION MAP, EXXONMOBIL GLOBAL REMEDIATION, GLADIOLA STATION, LEA COUNTY, NEW MEXICO, Job No. 041244, Figure 17.
- 3) KleinFelder field research.

EXXONMOBIL ENVIRONMENTAL SERVICES
GLADIOLA STATION
LEA COUNTY, NEW MEXICO

ORIGINATOR: J. HERNANDEZ
APPROVED BY: DM

PROJECT NO. 100947
DRAWN: SEPT 2009
DRAWN BY: PD
CHECKED BY: DM
FILE NAME: 100947_04_0.dwg

KLEINFELDER
Bright People. Right Solutions.
www.kleinfelder.com


FIGURE 5



88

Monitoring Well Log

Date	Started: 8/13/2009	Rig Type: Ing. Rand T3W	Project Gladiola Station		Well No. MW-17					
	Completed: 8/13/2009	Driller: J. Blackburn								
	Well Completed: 8/13/2009	Drilling Co: White Drilling Co.	Driller Lic. #: WD-1456	Project Number: 100947						
Northing: 839281		Easting: 873588	Borehole Dia. 7 7/8"	TOC/Ground El.: 3867.64/3864.40	Logged By: W. Burrow					
Groundwater Depth (ft.) Depth (ft.)	Graphical Log	Sample Taken	Sample Type	Penetration Resistance (Blows per foot)	PID Heated Headspace Reading, ppm	Analytical Sample Number	Sample Type G - Grab Sample CS - 3.5" I.D. Continuous Sampler SPT - 2" O.D. 1.38" I.D. Tube Sample U - 3" O.D. 2.42" I.D. Ring Sample ST - 3" O.D. Thin-Walled Shelby Tube NR - No Recovery	Groundwater		
								Depth (ft)	Hour	Date
								31.98	4:30:00 PM	8/13/2009
Visual Classification								WELL CONSTRUCTION		

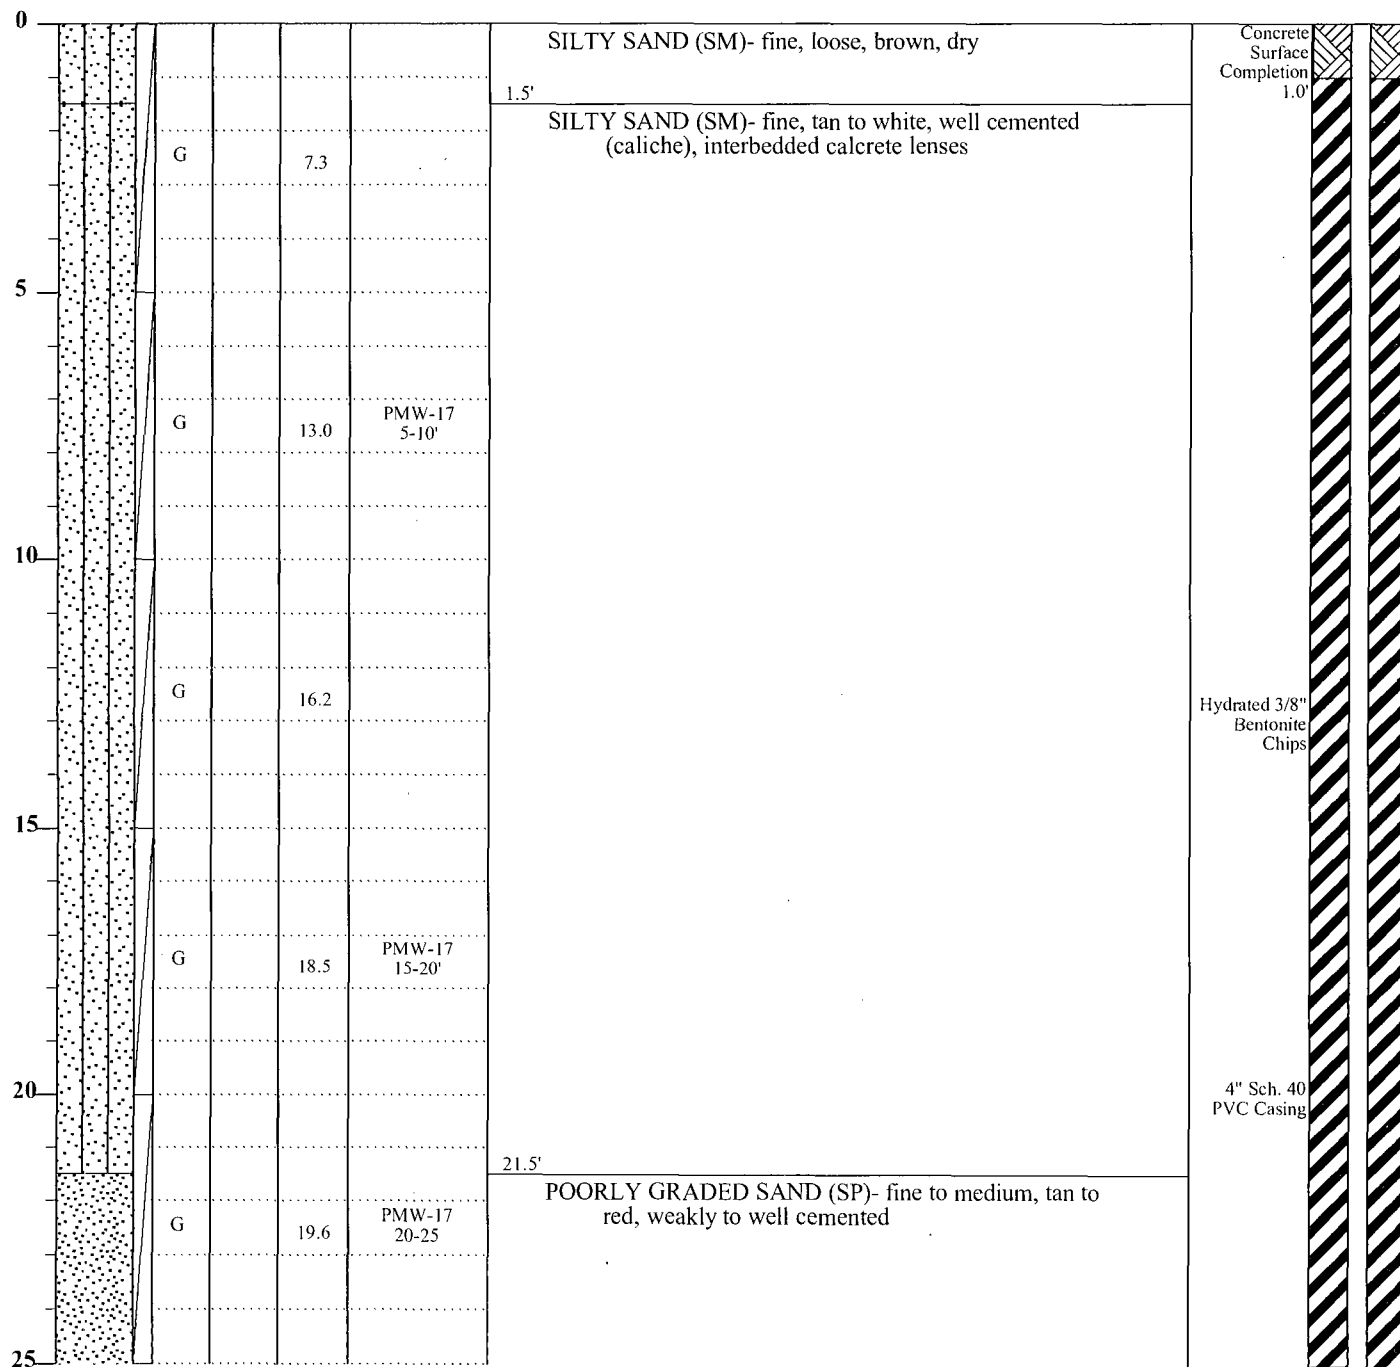

Additional Groundwater Measurements

Depth (ft)	Hour	Date


Depth (ft)	Hour	Date

Depth (ft)	Hour	Date

Monitoring Well Log

Sheet 2 of 2

Date	Started: 8/13/2009	Rig Type: Ing. Rand T3W	Project Gladiola Station		Well No. MW-17					
	Completed: 8/13/2009	Driller: J. Blackburn								
	Well Completed: 8/13/2009	Drilling Co: White Drilling Co.	Driller Lic. #: WD-1456	Project Number: 100947						
Northing: 839281		Easting: 873588	Borehole Dia. 7 7/8"	TOC/Ground El.: 3867.64/3864.40	Logged By: W. Burrow					
Groundwater Depth (ft.) Depth (ft.)	Graphical Log	Sample Taken	Sample Type	Penetration Resistance (Blows per foot)	PID Heated Headspace Reading, ppm	Analytical Sample Number	Sample Type G - Grab Sample CS - 3.5" I.D. Continuous Sampler SPT - 2" O.D. 1.38" I.D. Tube Sample U - 3" O.D. 2.42" I.D. Ring Sample ST - 3" O.D. Thin-Walled Shelby Tube NR - No Recovery	Groundwater		
								Depth (ft)	Hour	Date
								31.98	4:30:00 PM	8/13/2009
								35.22		8/18/2009
Visual Classification								WELL CONSTRUCTION		

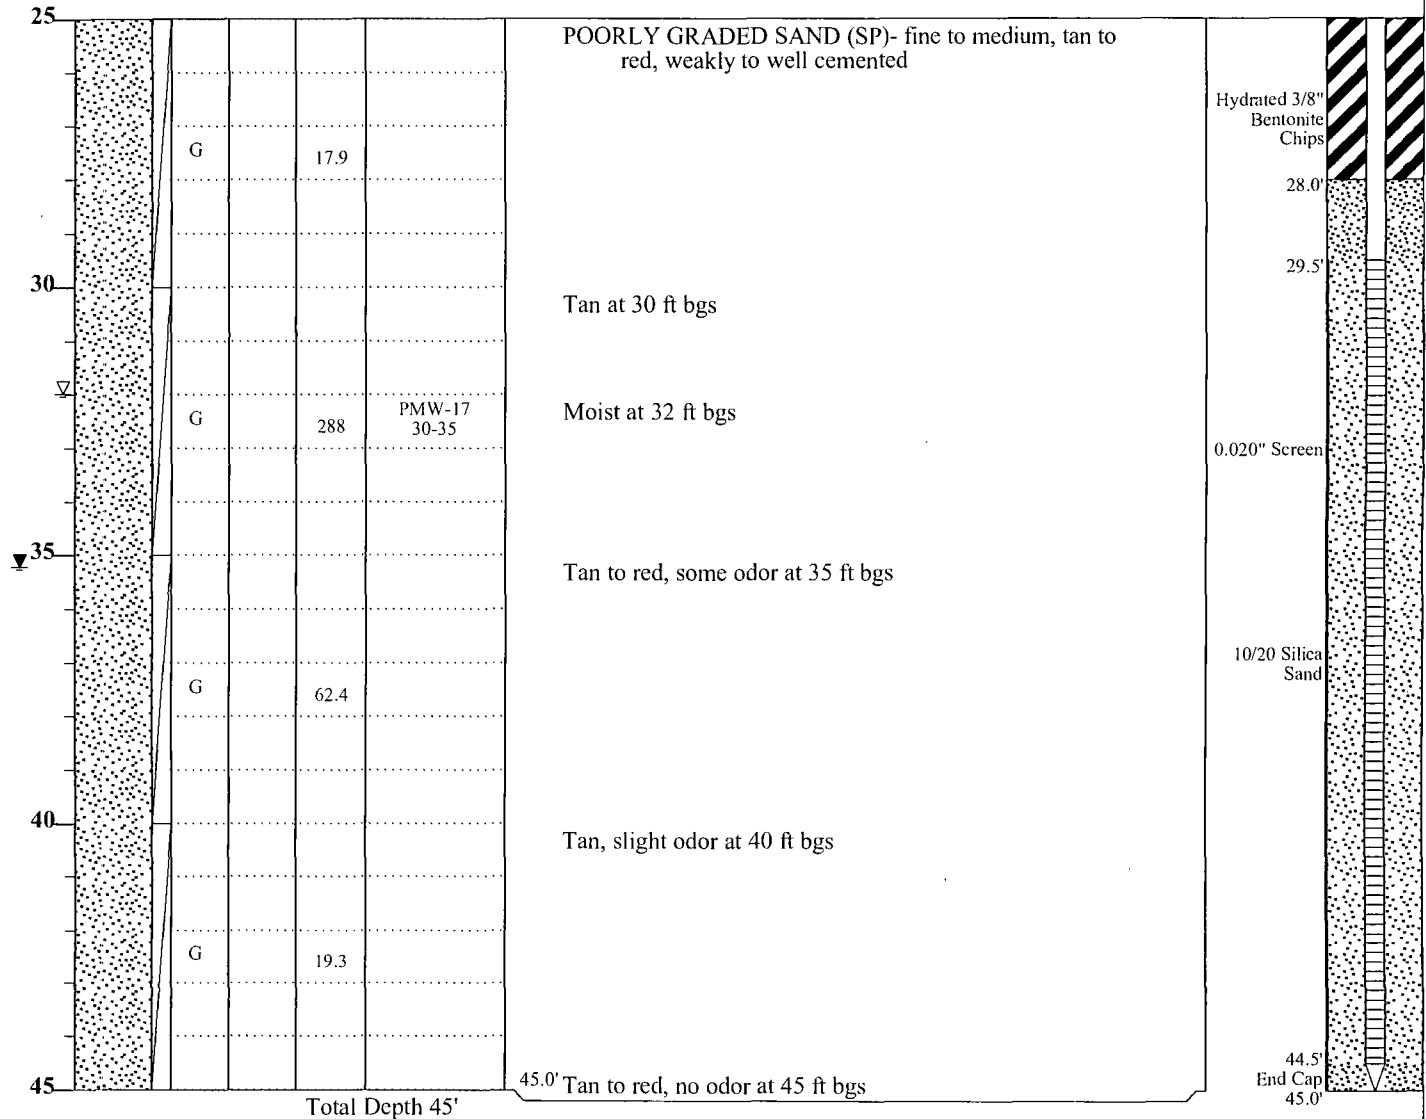

Additional Groundwater Measurements

Depth (ft)	Hour	Date

Depth (ft)	Hour	Date

Depth (ft)	Hour	Date

Monitoring Well Log

Sheet 1 of 2

Date	Started: 8/13/2009		Rig Type: Ing. Rand T3W		Project Gladiola Station			Well No. MW-18	
	Completed: 8/13/2009		Driller: J. Blackburn						
	Well Completed: 8/13/2009		Drilling Co: White Drilling Co.		Driller Lic. #: WD-1456		Project Number: 100947		
Northing: 839200		Easting: 873294		Borehole Dia. 7 7/8"		TOC/Ground El.: 3867.31/3864.30		Logged By: W. Burrow	

Groundwater Depth (ft.) Depth (ft.)	Graphical Log	Sample Taken	Sample Type	Penetration Resistance (Blows per foot)	PID Heated Headspace Reading, ppm	Analytical Sample Number	Sample Type G - Grab Sample CS - 3.5" I.D. Continuous Sampler SPT - 2" O.D. 1.38" I.D. Tube Sample U - 3" O.D. 2.42" I.D. Ring Sample ST - 3" O.D. Thin-Walled Shelby Tube NR - No Recovery	Groundwater		
								Depth (ft)	Hour	Date
								31.11	5:15:00 PM	8/13/2009
34.45		8/18/2009								

Visual Classification								WELL CONSTRUCTION	
0							SILTY SAND (SM)- fine, loose, brown, dry	Concrete Surface Completion 1.0'	
5	G		14.5			PMW-18 0-5'	5.0'		
							CLAYEY SILTY SAND (SC-SM)- fine, loose, red to brown, moist		
							6.5'		
	G		13.6				SILTY SAND (SM)- fine, tan to white, well cemented (caliche), interbedded calcrete lenses		
10									
	G		13.7					Hydrated 3/8" Bentonite Chips	
15									
	G		14.1			PMW-18 15-20'			
							18.5'		
							POORLY GRADED SAND (SP)- fine to medium, tan, weakly to well cemented		
20								4" Sch. 40 PVC Casing	
	G		12.4						
25									

100947 ENV/SB/MW LIBRARY KLEINFELDER ALB PLOG GLB \ 100947 GLADIOLA STATION.GPJ

Additional Groundwater Measurements

Depth (ft)	Hour	Date


Depth (ft)	Hour	Date

Depth (ft)	Hour	Date

Monitoring Well Log

Sheet 2 of 2

Date	Started: 8/13/2009	Rig Type: Ing. Rand T3W	Project Gladiola Station		Well No. MW-18					
	Completed: 8/13/2009	Driller: J. Blackburn								
	Well Completed: 8/13/2009	Drilling Co: White Drilling Co.	Driller Lic. #: WD-1456	Project Number: 100947						
Northing: 839200		Easting: 873294	Borehole Dia. 7 7/8"	TOC/Ground El.: 3867.31/3864.30	Logged By: W. Burrow					
Groundwater Depth (ft.) Depth (ft.)	Graphical Log	Sample Taken	Sample Type	Penetration Resistance (Blows per foot)	PID Heated Headspace Reading, ppm	Analytical Sample Number	Sample Type G - Grab Sample CS - 3.5" I.D. Continuous Sampler SPT - 2" O.D. 1.38" I.D. Tube Sample U - 3" O.D. 2.42" I.D. Ring Sample ST - 3" O.D. Thin-Walled Shelby Tube NR - No Recovery	Groundwater		
								Depth (ft)	Hour	Date
								31.11	5:15:00 PM	8/13/2009
								34.45		8/18/2009
Visual Classification								WELL CONSTRUCTION		

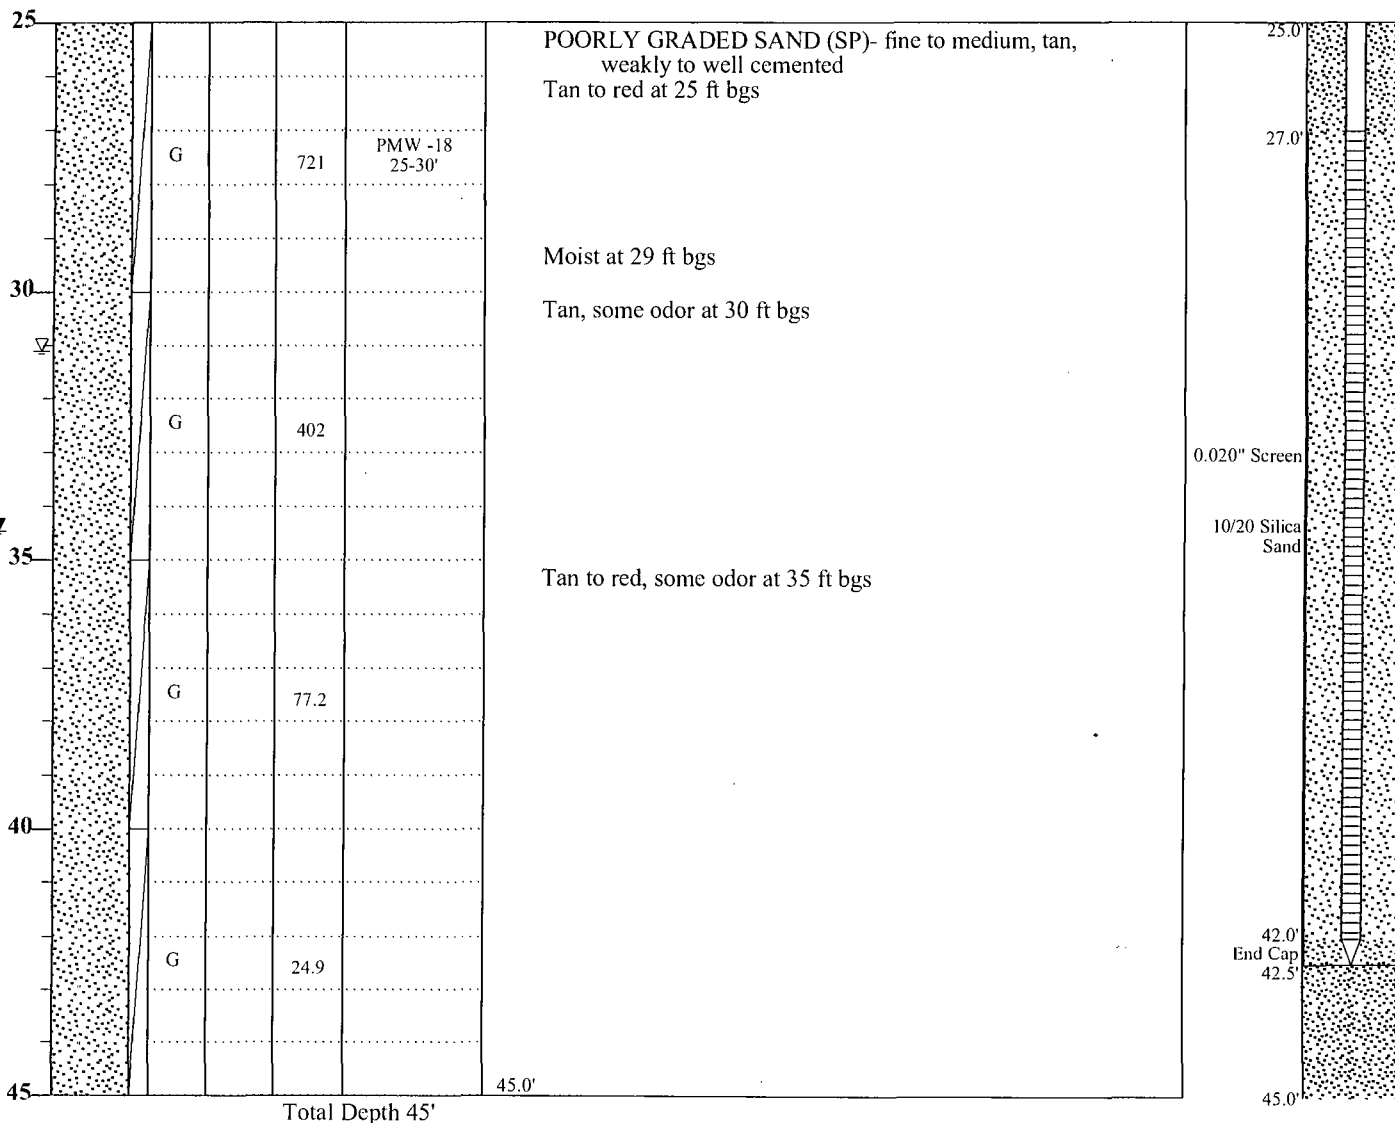

Additional Groundwater Measurements

Depth (ft)	Hour	Date

Depth (ft)	Hour	Date

Depth (ft)	Hour	Date




Monitoring Well Log

Sheet 1 of 2

Date	Started: 8/13/2009	Rig Type: Ing. Rand T3W	Project Gladiola Station		Well No. MW-19
	Completed: 8/13/2009	Driller: J. Blackburn			
	Well Completed: 8/13/2009	Drilling Co: White Drilling Co.	Driller Lic. #: WD-1456	Project Number: 100947	

Northing: 838974		Easting: 873371		Borehole Dia. 7 7/8"	TOC/Ground El.: 3867.26/3864.20	Logged By: W. Burrow				
Groundwater Depth (ft.) Depth (ft.)	Graphical Log	Sample Taken	Sample Type	Penetration Resistance (Blows per foot)	PID Heated Headspace Reading, ppm	Analytical Sample Number	Sample Type G - Grab Sample CS - 3.5" I.D. Continuous Sampler SPT - 2" O.D. 1.38" I.D. Tube Sample U - 3" O.D. 2.42" I.D. Ring Sample ST - 3" O.D. Thin-Walled Shelby Tube NR - No Recovery	Groundwater		
								Depth (ft)	Hour	Date
								31.08	6:00:00 PM	8/13/2009
								34.22		8/18/2009
Visual Classification								WELL CONSTRUCTION		

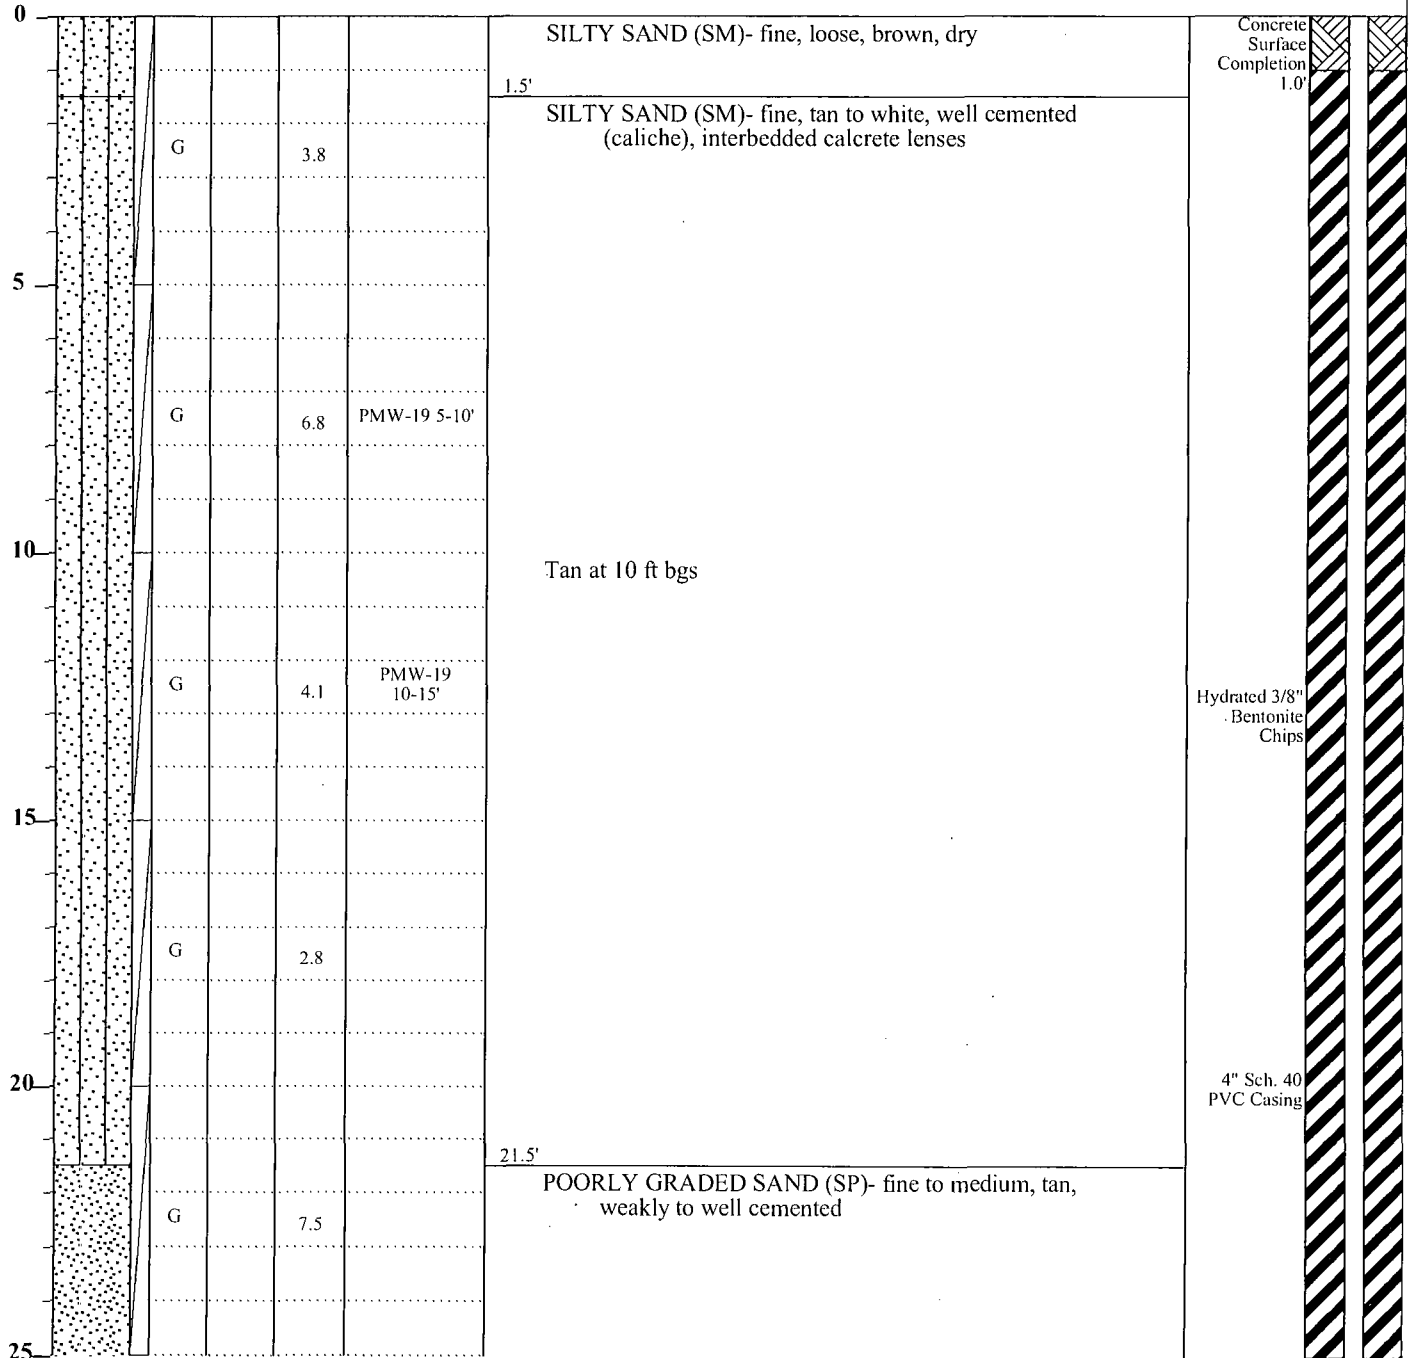

Additional Groundwater Measurements

Depth (ft)	Hour	Date


Depth (ft)	Hour	Date

Depth (ft)	Hour	Date

Monitoring Well Log

Sheet 2 of 2

Date	Started: 8/13/2009	Rig Type: Ing. Rand T3W	Project Gladiola Station		Well No. MW-19					
	Completed: 8/13/2009	Driller: J. Blackburn								
	Well Completed: 8/13/2009	Drilling Co: White Drilling Co.	Driller Lic. #: WD-1456	Project Number: 100947						
Northing: 838974		Easting: 873371	Borehole Dia. 7 7/8"	TOC/Ground El.: 3867.26/3864.20	Logged By: W. Burrow					
Groundwater Depth (ft.) Depth (ft.)	Graphical Log	Sample Taken	Sample Type	Penetration Resistance (Blows per foot)	PID Heated Headspace Reading, ppm	Analytical Sample Number	Sample Type G - Grab Sample CS - 3.5" I.D. Continuous Sampler SPT - 2" O.D. 1.38" I.D. Tube Sample U - 3" O.D. 2.42" I.D. Ring Sample ST - 3" O.D. Thin-Walled Shelby Tube NR - No Recovery	Groundwater		
								Depth (ft)	Hour	Date
								31.08	6:00:00 PM	8/13/2009
								34.22		8/18/2009
Visual Classification								WELL CONSTRUCTION		

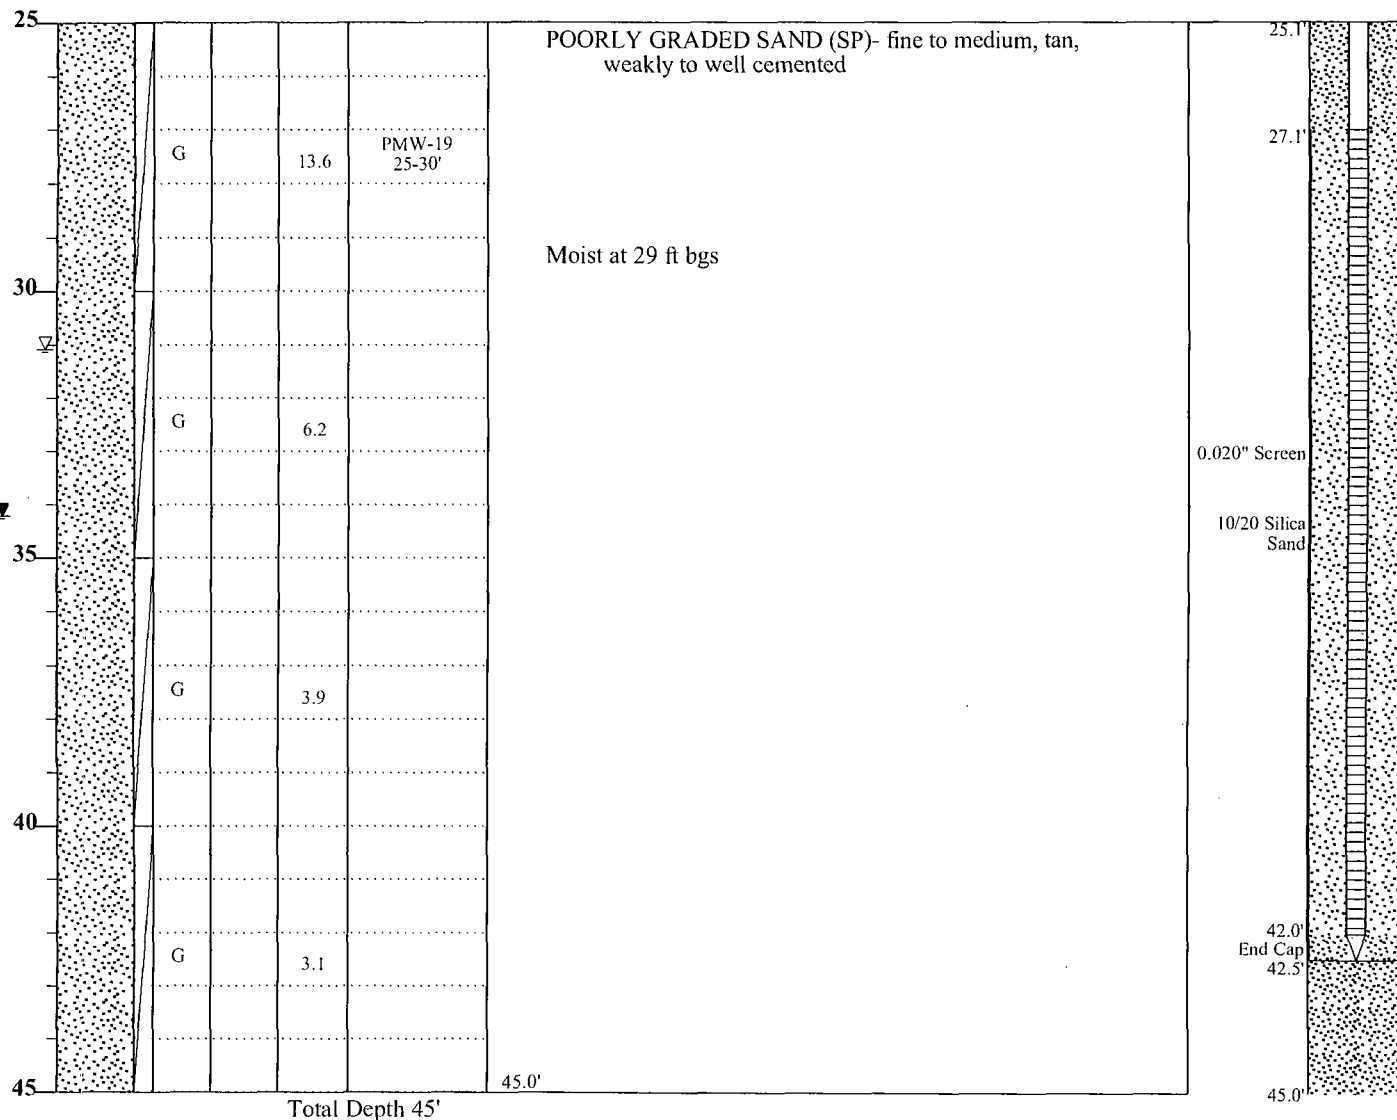

Additional Groundwater Measurements

Depth (ft)	Hour	Date

Depth (ft)	Hour	Date


Depth (ft)	Hour	Date

Monitoring Well Log

Sheet 1 of 2

Date	Started: 8/14/2009	Rig Type: Ing. Rand T3W	Project Gladiola Station		Well No. MW-20
	Completed: 8/14/2009	Driller: J. Blackburn			
	Well Completed: 8/14/2009	Drilling Co: White Drilling Co.	Driller Lic. #: WD-1456	Project Number: 100947	
Northing: 839274		Easting: 873256	Borehole Dia. 7 7/8"	TOC/Ground El.: 3867.60/3864.50	Logged By: W. Burrow

Groundwater Depth (ft.) Depth (ft.)	Graphical Log	Sample Taken	Sample Type	Penetration Resistance (Blows per foot)	PID Heated Headspace Reading, ppm	Analytical Sample Number	Sample Type G - Grab Sample CS - 3.5" I.D. Continuous Sampler SPT - 2" O.D. 1.38" I.D. Tube Sample U - 3" O.D. 2.42" I.D. Ring Sample ST - 3" O.D. Thin-Walled Shelby Tube NR - No Recovery	Groundwater		
								Depth (ft)	Hour	Date
								31.72	3:00:00 PM	8/14/2009
								34.69		8/18/2009
Visual Classification								WELL CONSTRUCTION		

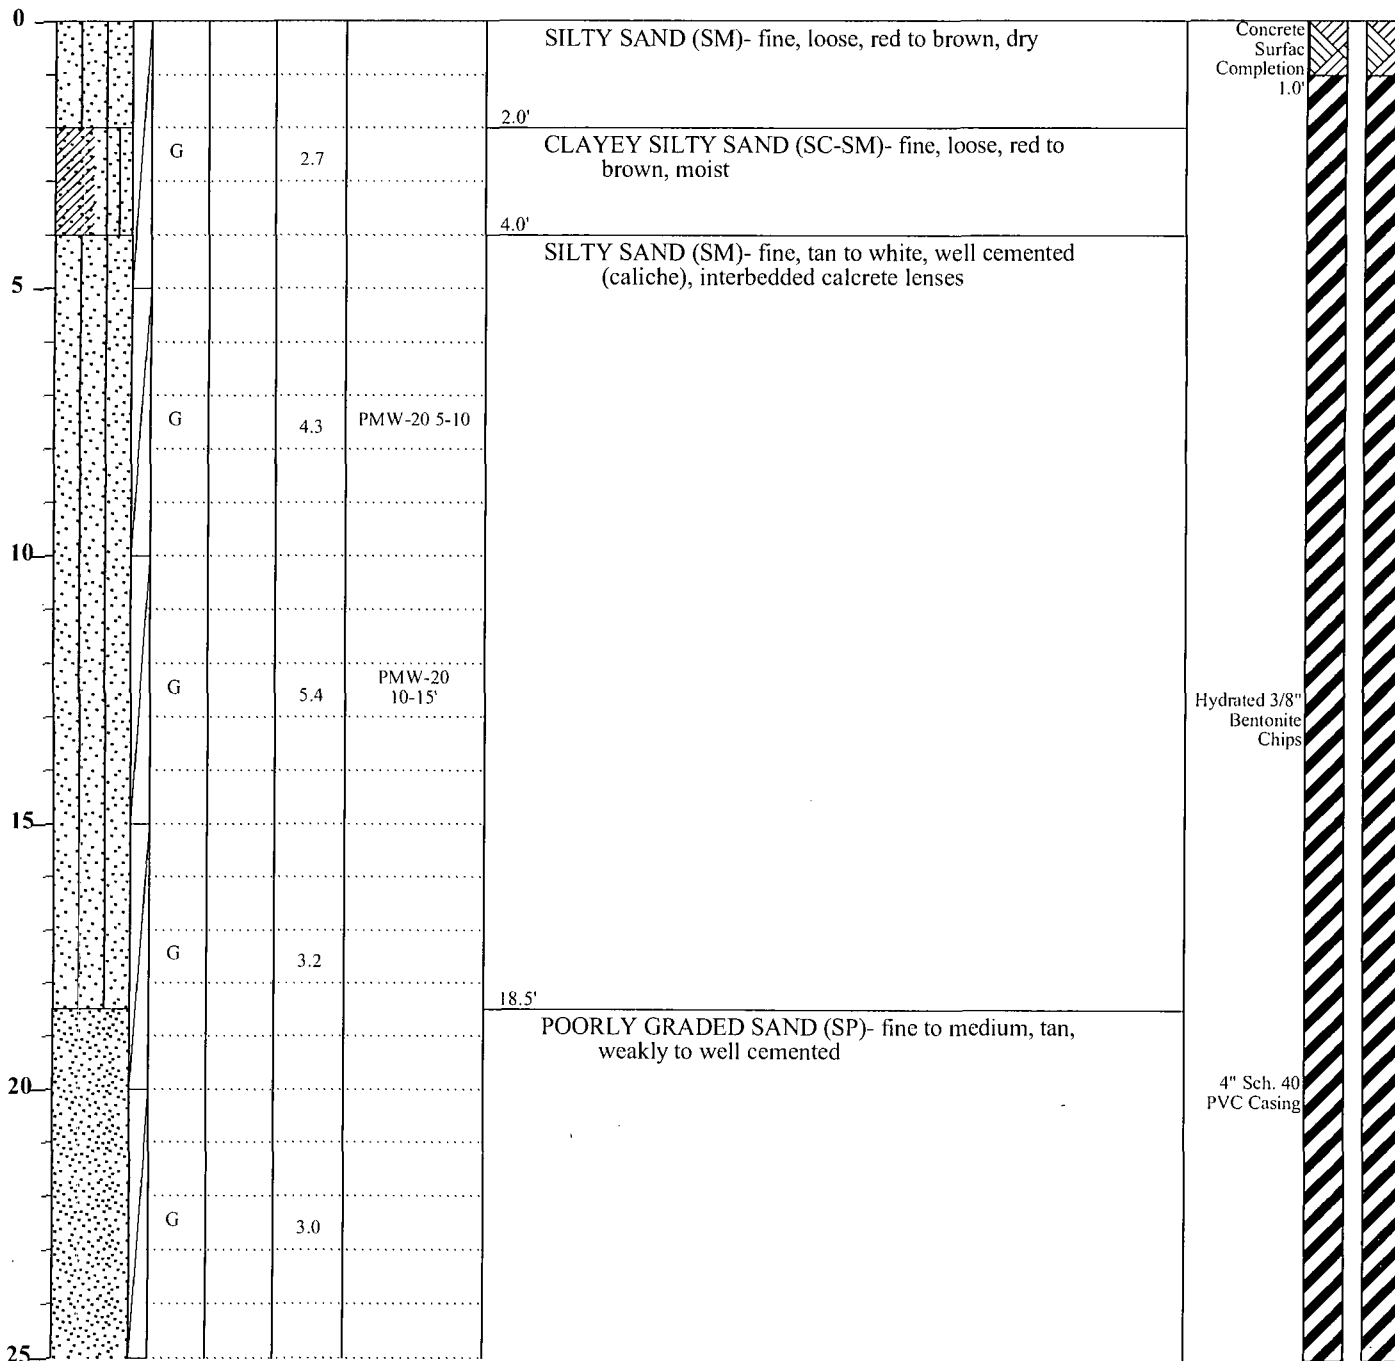

Additional Groundwater Measurements

Depth (ft)	Hour	Date


Depth (ft)	Hour	Date

Depth (ft)	Hour	Date

Monitoring Well Log

Sheet 2 of 2

Date	Started: 8/14/2009	Rig Type: Ing. Rand T3W	Project Gladiola Station		Well No. MW-20					
	Completed: 8/14/2009	Driller: J. Blackburn								
	Well Completed: 8/14/2009	Drilling Co: White Drilling Co.	Driller Lic. #: WD-1456	Project Number: 100947						
Northing: 839274		Easting: 873256	Borehole Dia. 7 7/8"	TOC/Ground El.: 3867.60/3864.50	Logged By: W. Burrow					
Groundwater Depth (ft.) Depth (ft.)	Graphical Log	Sample Taken	Sample Type	Penetration Resistance (Blows per foot)	PID Heated Headspace Reading, ppm	Analytical Sample Number	Sample Type G - Grab Sample CS - 3.5" I.D. Continuous Sampler SPT - 2" O.D. 1.38" I.D. Tube Sample U - 3" O.D. 2.42" I.D. Ring Sample ST - 3" O.D. Thin-Walled Shelby Tube NR - No Recovery	Groundwater		
								Depth (ft)	Hour	Date
								31.72	3:00:00 PM	8/14/2009
								34.69		8/18/2009
Visual Classification								WELL CONSTRUCTION		

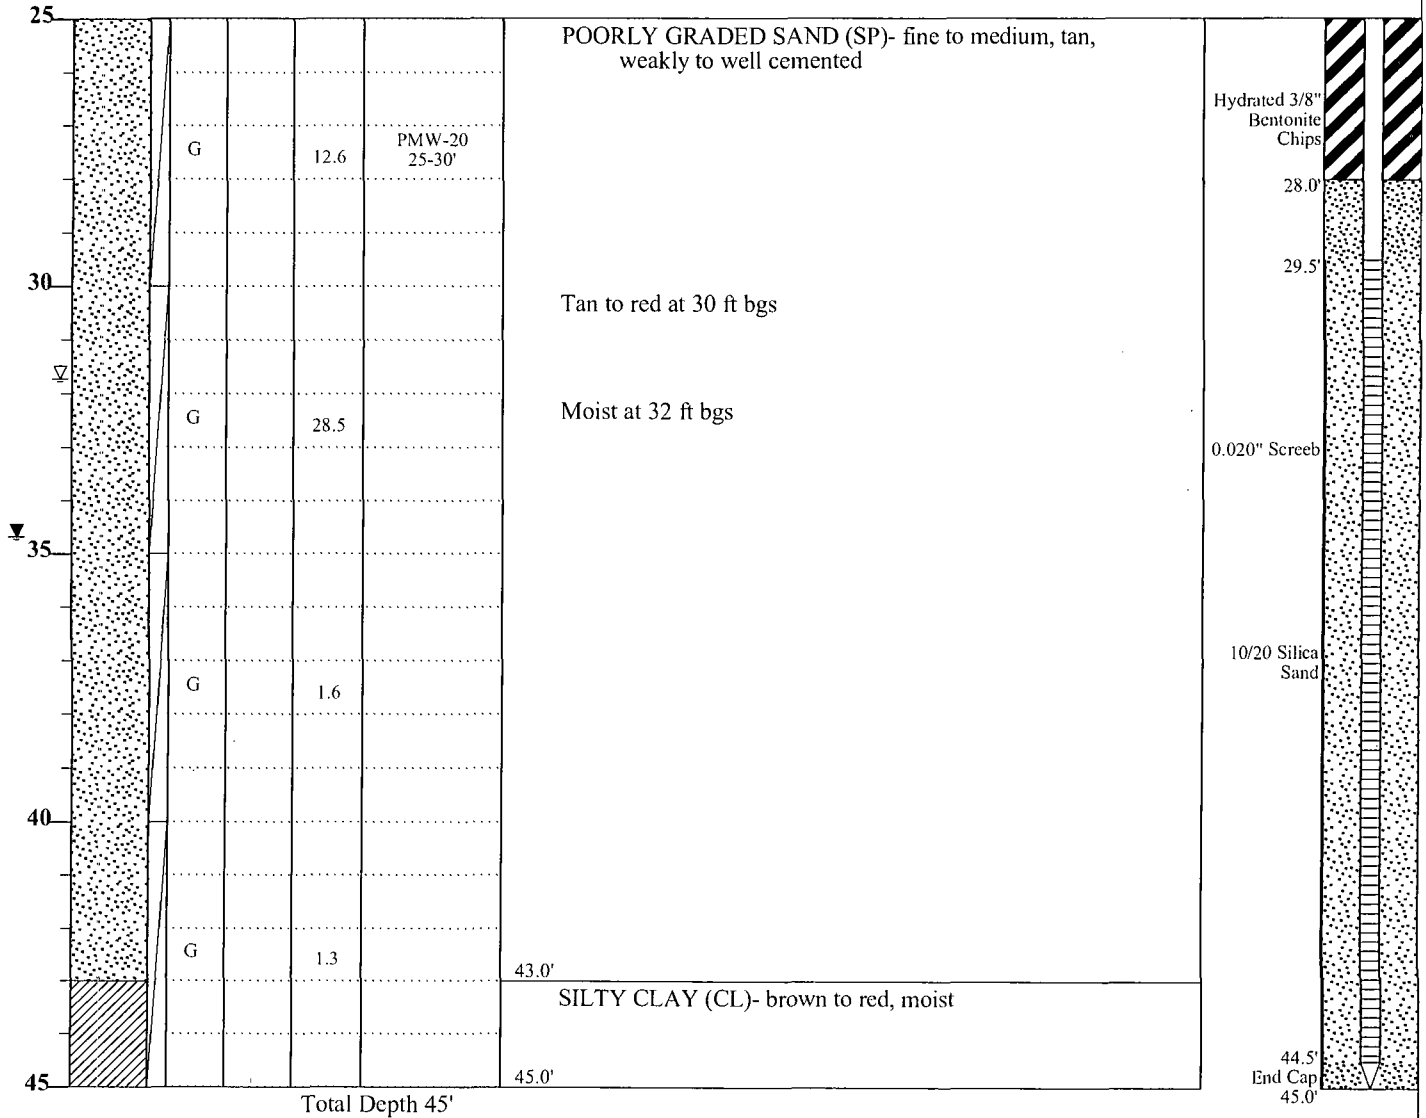

Additional Groundwater Measurements

Depth (ft)	Hour	Date


Depth (ft)	Hour	Date

Depth (ft)	Hour	Date

Monitoring Well Log

Sheet 1 of 2

Date	Started: 8/14/2009	Rig Type: Ing. Rand T3W	Project Gladiola Station		Well No. MW-21	
	Completed: 8/14/2009	Driller: J. Blackburn				
	Well Completed: 8/14/2009	Drilling Co: White Drilling Co.	Driller Lic. #: WD-1456	Project Number: 100947		
Northing: 839155		Easting: 873205	Borehole Dia. 7 7/8"	TOC/Ground El.: 3864.80/3864.30	Logged By: W. Burrow	
Groundwater Depth (ft.) Depth (ft.)	Graphical Log	Sample Taken	Sample Type	Groundwater		
				Depth (ft)	Hour	Date
				31.42	3:30:00 PM	8/14/2009
				34.42		8/18/2009
Visual Classification				WELL CONSTRUCTION		

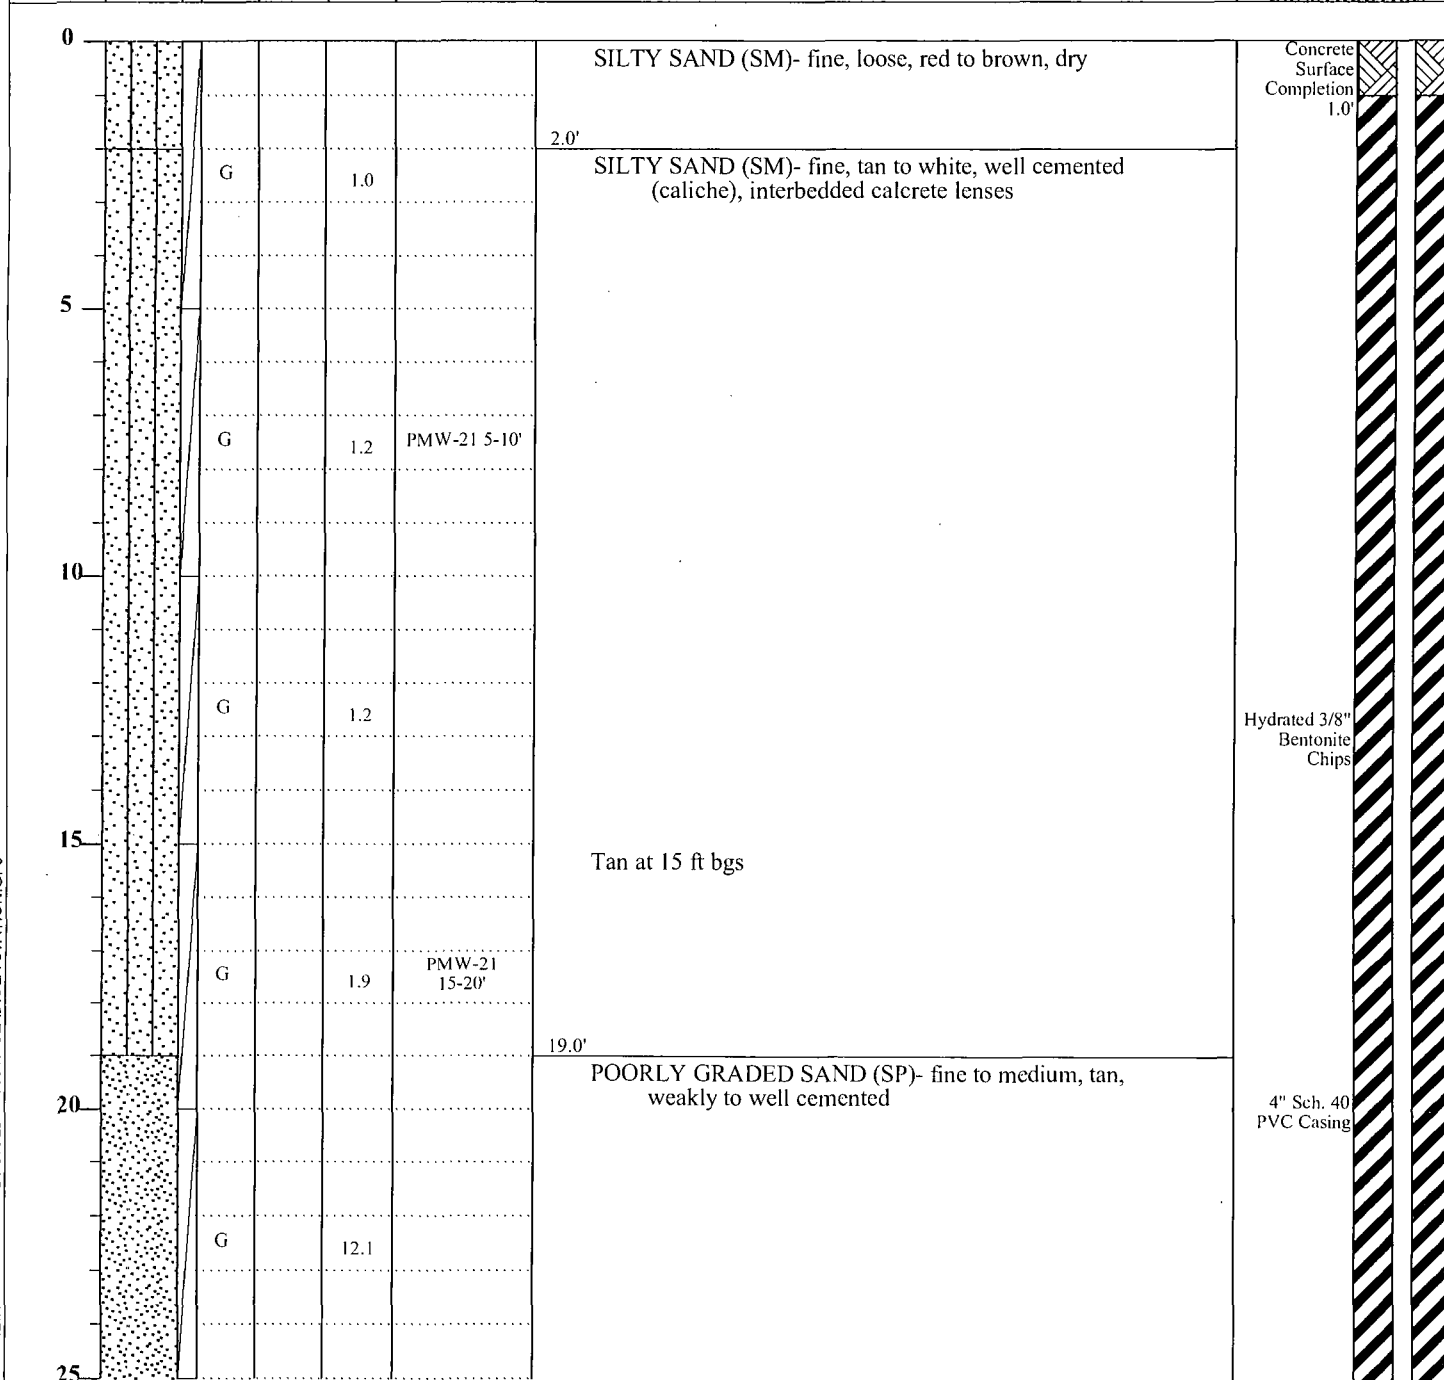

Additional Groundwater Measurements

Depth (ft)	Hour	Date


Depth (ft)	Hour	Date

Depth (ft)	Hour	Date

Monitoring Well Log

Sheet 2 of 2

Date	Started: 8/14/2009	Rig Type: Ing. Rand T3W	Project Gladiola Station		Well No. MW-21					
	Completed: 8/14/2009	Driller: J. Blackburn								
	Well Completed: 8/14/2009	Drilling Co: White Drilling Co.	Driller Lic. #: WD-1456	Project Number: 100947						
Northing: 839155		Easting: 873205	Borehole Dia. 7 7/8"	TOC/Ground El.: 3864.80/3864.30	Logged By: W. Burrow					
Groundwater Depth (ft.) Depth (ft.)	Graphical Log	Sample Taken	Sample Type	Penetration Resistance (Blows per foot)	PID Heated Headspace Reading, ppm	Analytical Sample Number	Sample Type G - Grab Sample CS - 3.5" I.D. Continuous Sampler SPT - 2" O.D. 1.38" I.D. Tube Sample U - 3" O.D. 2.42" I.D. Ring Sample ST - 3" O.D. Thin-Walled Shelby Tube NR - No Recovery	Groundwater		
								Depth (ft.)	Hour	Date
								31.42	3:30:00 PM	8/14/2009
								34.42		8/18/2009
Visual Classification								WELL CONSTRUCTION		

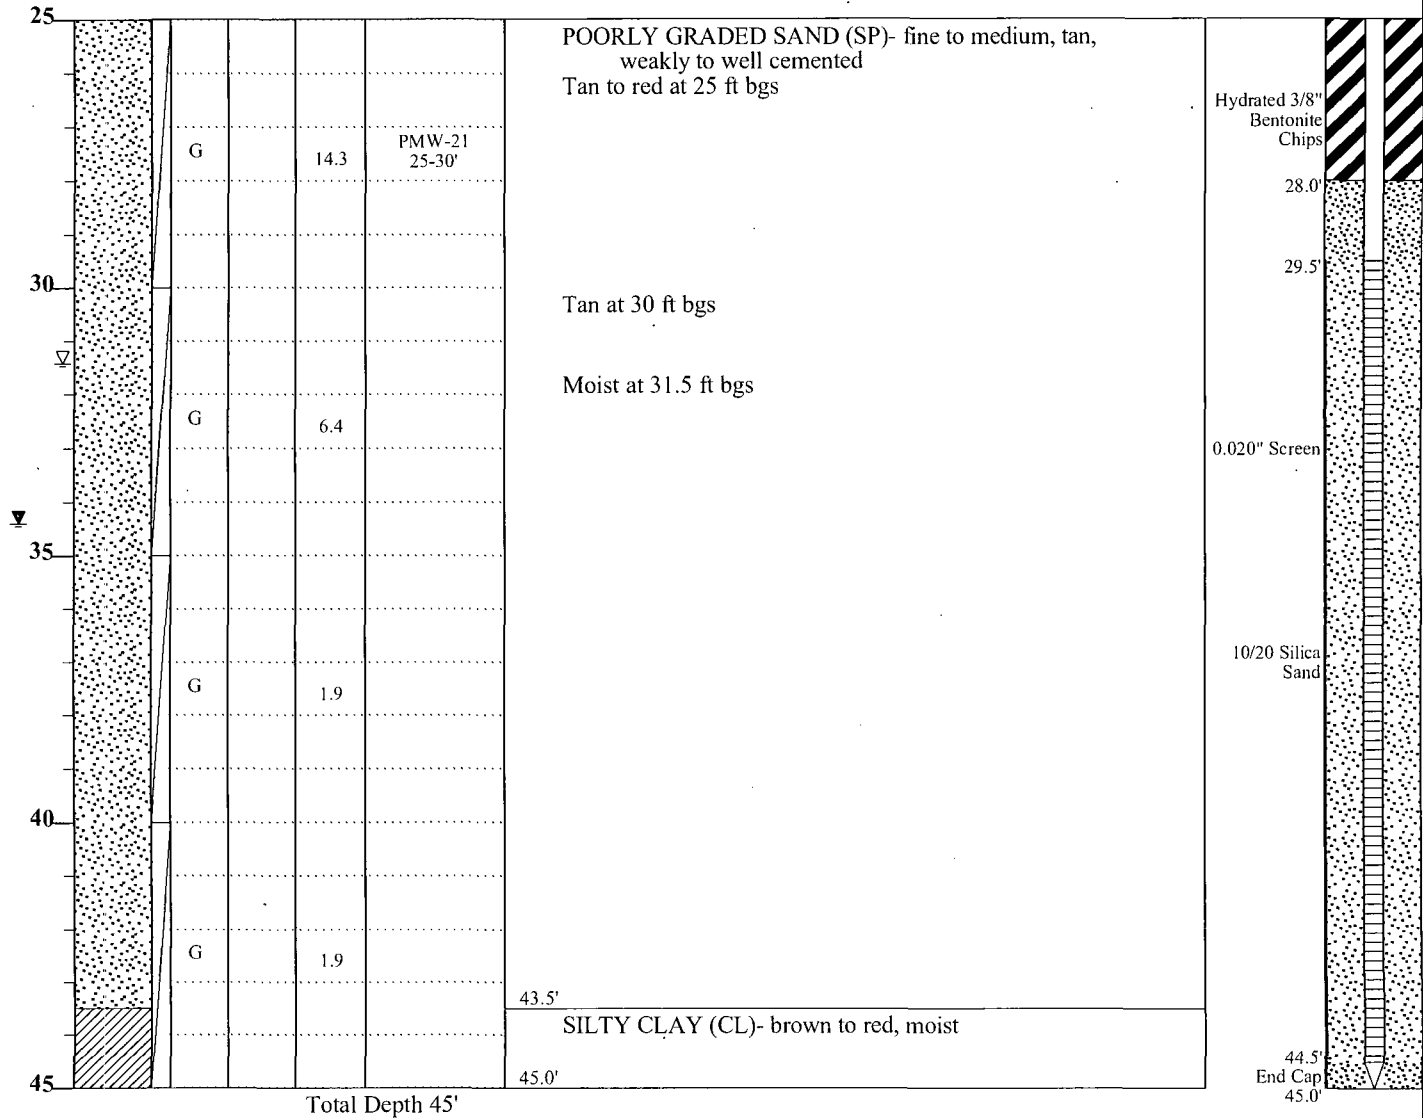

Additional Groundwater Measurements

Depth (ft)	Hour	Date

Depth (ft)	Hour	Date

Depth (ft)	Hour	Date

Soil Boring Log

Sheet 1 of 2

Date	Started: 8/14/2009	Rig Type: Ing. Rand T3W	Project Gladiola Station		Borehole No. SB-14
	Completed: 8/14/2009	Driller: J. Blackburn			
	Backfilled: 8/14/2009	Drilling Co: White Drilling Co.	Driller Lic. #: WD-1456	Project Number: 100947	
	Northing: 839099	Easting: 873636	Ground Elevation: 3864.70'	Logged By: W. Burrow	

Northing: 839099		Easting: 873636		Ground Elevation: 3864.70'	Logged By: W. Burrow
------------------	--	-----------------	--	----------------------------	----------------------

Groundwater Depth (ft.)	Graphical Log	Sample Taken	Sample Type	Penetration Resistance (Blows per foot)	PID Heated Headspace Reading, ppm	Analytical Sample Number	Sample Type G - Grab Sample DP - Direct Push 1.75" I.D. Vinyl Tube Sample SPT - 2" O.D. 1.38" I.D. Tube Sample CUT - Cuttings NR - No Recovery	Groundwater		
----------------------------	---------------	--------------	-------------	---	---	--------------------------------	---	--------------------	--	--

Depth (ft)	Hour	Date
Not encountered		

Visual Classification

0								SILTY SAND (SM)- fine, loose, with calcareous gravel, trace staining at surface, red to tan, dry
					1.2			
			G					2.5'
					1.8			SILTY SAND (SM)- fine, tan to white, well cemented (caliche), interbedded calcrete lenses
5						SB-1 4-6'		
					2.2			
			G		1.9			
					2.0			
10						SB-1 10-12'		
					2.6			
			G		2.0			
					2.3			
15								
			G		1.7			
					1.9			
20								21.5'
					2.9			POORLY GRADED SAND (SP)- fine to medium, tan, weakly to well cemented, strong odor
			G		1.7			
25						SB-1 24-26'		

Additional Groundwater Measurements

Depth (ft)	Hour	Date	Depth (ft)	Hour	Date	Depth (ft)	Hour	Date

Soil Boring Log


Sheet 2 of 2

Date	Started: 8/14/2009	Rig Type: Ing. Rand T3W	Project Gladiola Station		Borehole No. SB-14					
	Completed: 8/14/2009	Driller: J. Blackburn								
	Backfilled: 8/14/2009	Drilling Co: White Drilling Co.	Driller Lic. #: WD-1456	Project Number: 100947						
Northing: 839099		Easting: 873636		Ground Elevation: 3864.70'						
Groundwater Depth (ft.) Depth (ft.)	Graphical Log	Sample Taken	Sample Type	Penetration Resistance (Blows per foot)	PID Heated Headspace Reading, ppm	Analytical Sample Number	Sample Type G - Grab Sample DP - Direct Push 1.75" I.D. Vinyl Tube Sample SPT - 2" O.D. 1.38" I.D. Tube Sample CUT - Cuttings NR - No Recovery	Groundwater		
								Depth (ft)	Hour	Date
								Not encountered		
Visual Classification										
25					975	SB-1 24-26'	POORLY GRADED SAND (SP)- fine to medium, tan, weakly to well cemented, strong odor			
		G			602		Some odor at 28 ft bgs			
30					420		Slight odor at 30 ft bgs			
		G					Moist at 31 ft bgs			
						32.0'	Total Depth 32.0'			

Additional Groundwater Measurements

Depth (ft)	Hour	Date	Depth (ft)	Hour	Date	Depth (ft)	Hour	Date

THIS IS NOT A BOUNDARY SURVEY. NO BOUNDARY
LINES ARE SHOWN HEREON.

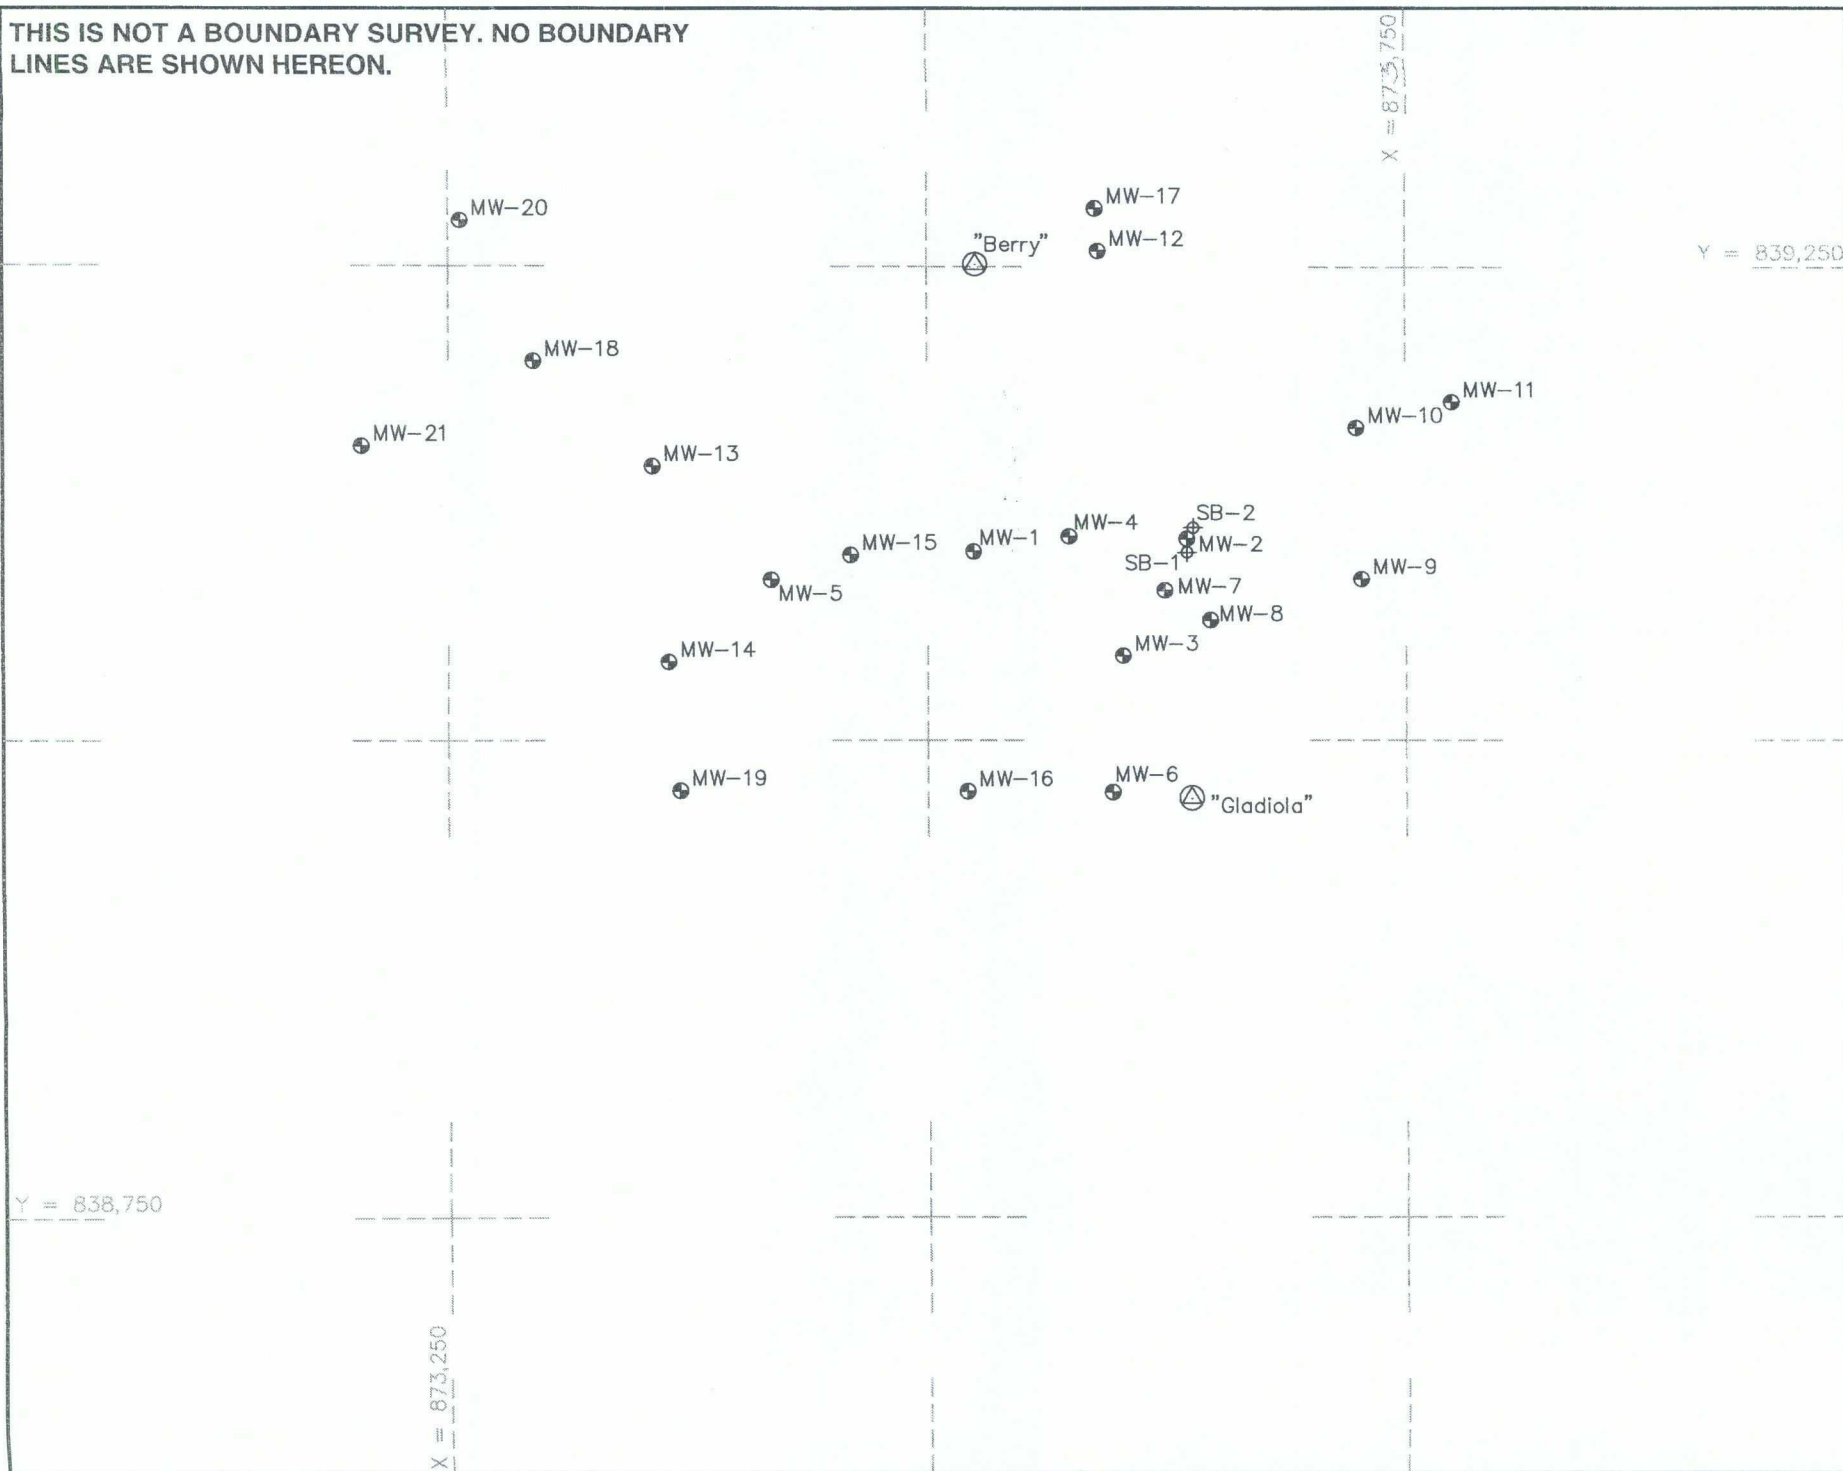

Description	GEODETIC POSITIONS				STATE PLANE COORDINATES		Elevation		
	NORTH AMERICAN DATUM OF 1927				NAD '27 - New Mexico East Zone (US Ft.)		NGVD '29 (US Ft.)		
	Latitude (D.M.S.)	Longitude (D.M.S.)	Latitude (D.D.)	Longitude (D.D.)	Northing (Y)	Easting (X)	Top of Casing	Concrete Pad	Natural Ground
Gladiola	33°18'01.19"N	103°06'37.78"W	33.30033	-103.11049	838,969.51	873,637.97			3,864.6
Berry	33°18'03.99"N	103°06'39.07"W	33.30111	-103.11085	839,251.04	873,525.46			3,864.0
MW-1-PVC	33°18'02.49"N	103°06'39.10"W	33.30069	-103.11086	839,099.93	873,524.19	3,865.14	3,861.49	3,861.0
MW-2-PVC	33°18'02.55"N	103°06'37.79"W	33.30071	-103.11050	839,106.68	873,635.61	3,867.89	3,865.26	3,865.2
MW-3-PVC	33°18'01.94"N	103°06'38.19"W	33.30054	-103.11061	839,044.95	873,602.23	3,863.72	3,864.40	3,864.3
MW-4-PVC	33°18'02.57"N	103°06'38.51"W	33.30071	-103.11070	839,107.94	873,574.14	3,864.66	3,865.18	3,865.0
MW-5-PVC	33°18'02.36"N	103°06'40.35"W	33.30066	-103.11121	839,085.03	873,418.25	3,866.99	3,864.43	3,864.1
MW-6-PVC	33°18'01.23"N	103°06'38.27"W	33.30034	-103.11063	838,972.78	873,596.67	3,867.00	3,864.41	3,864.0
MW-7-PVC	33°18'02.28"N	103°06'37.93"W	33.30063	-103.11054	839,079.48	873,624.16	3,864.14	3,864.56	3,864.0
MW-8-PVC	33°18'02.12"N	103°06'37.65"W	33.30059	-103.11046	839,063.78	873,647.85	3,863.80	3,864.18	3,864.1
MW-9-PVC	33°18'02.33"N	103°06'36.72"W	33.30065	-103.11020	839,085.40	873,726.70	3,868.29	3,865.73	3,865.5
MW-10-PVC	33°18'03.11"N	103°06'36.74"W	33.30086	-103.11020	839,164.91	873,724.30	3,868.85	3,866.27	3,866.0
MW-11-PVC	33°18'03.24"N	103°06'36.15"W	33.30090	-103.11004	839,178.38	873,773.91	3,868.06	3,865.53	3,865.2
MW-12-PVC	33°18'04.06"N	103°06'38.31"W	33.30113	-103.11064	839,258.55	873,589.56	3,867.74	3,865.12	3,864.6
MW-13-PVC	33°18'02.95"N	103°06'41.07"W	33.30082	-103.11141	839,144.46	873,356.41	3,867.11	3,864.55	3,864.2
MW-14-PVC	33°18'01.94"N	103°06'40.99"W	33.30054	-103.11139	839,041.61	873,364.72	3,866.92	3,864.40	3,863.9
MW-15-PVC	33°18'02.48"N	103°06'39.86"W	33.30069	-103.11107	839,098.04	873,459.76	3,867.19	3,864.65	3,864.3
MW-16-PVC	33°18'01.24"N	103°06'39.16"W	33.30034	-103.11088	838,973.18	873,520.68	3,867.02	3,864.48	3,864.0
MW17-PVC	33°18'04.28"N	103°06'38.33"W	33.30119	-103.11065	839,281.16	873,588.02	3,867.64	3,864.76	3,864.4
MW18-PVC	33°18'03.51"N	103°06'41.80"W	33.30097	-103.11161	839,199.52	873,294.38	3,867.31	3,864.65	3,864.3
MW19-PVC	33°18'01.265"N	103°06'40.93"W	33.30035	-103.11137	838,973.60	873,370.66	3,867.26	3,864.67	3,864.2
MW20-PVC	33°18'04.25"N	103°06'42.24"W	33.30118	-103.11173	839,274.26	873,256.22	3,867.50	3,864.90	3,864.5
MW21-PVC	33°18'03.08"N	103°06'42.86"W	33.30085	-103.11190	839,154.91	873,204.93	3,867.43	3,864.80	3,864.3
SB1	33°18'02.48"N	103°06'37.79"W	33.30069	-103.11050	839,099.48	873,635.70			3,864.7
SB2	33°18'02.61"N	103°06'37.75"W	33.30072	-103.11049	839,112.54	873,638.86			3,864.8

Re-Surveyed
Values

LEGEND

NOTE:

- Plane Coordinates shown hereon are Transverse Mercator Grid and Conform to the "New Mexico Coordinate System", New Mexico East Zone, North American Datum of 1927.
- Elevations shown hereon reference the National Geodetic Vertical Datum of 1929.
- Geodetic Coordinates shown hereon references the North American Datum of 1983, (GRS '80). Reference Stations - "PORTALESAP_NM2005" - CORS (DH3849), "LUBBOCK RRP2" - CORS (DF5391) and "ODESSA RRP2" - CORS (DF5393).

I HEREBY CERTIFY THAT THIS SURVEY WAS MADE
FROM NOTES TAKEN IN THE FIELD IN A BONA FIDE
SURVEY MADE UNDER MY SUPERVISION.

Macon McDonald


MACON McDONALD NEW MEXICO P.L.S. No. 12185

WEST COMPANY
of Midland, Inc.

110 W. LOUISIANA, STE. 110
MIDLAND TEXAS, 79701
(432) 687-0865 - (432) 687-0868 FAX

Date Surveyed: August 18, 2009
Weather: Hot & Breezy

- ⊕ - Denotes Monitor Well
- ⊕ - Denotes Soil Bore Location
- ⊕ - Denotes Static GPS Control Station

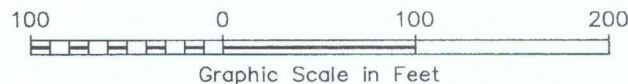

KLEINFELDER

Topographic Survey of MONITOR WELLS & SOIL BORINGS

Located at the
ExxonMobil Environmental Services
Gladiola Station
Lea County, New Mexico

Drawn By: LVA	Date: August 24, 2009
Scale: 1" = 100'	Field Book: 426 / 15-18
Revision Date:	Quadrangle: Bronco
W.O. No: 2009-0533	Dwg. No.: B-2009-0533

DATA TABLE 1

SOIL ANALYTICAL SUMMARY - BTEX/TPH
GLADIOLA STATION
LEA COUNTY, NEW MEXICO
MAY 2004 - AUGUST 2009

Sample ID	Date	Depth (feet)	Benzene (mg/kg)	Ethyl-Benzene (mg/kg)	Toluene (mg/kg)	Xylenes (mg/kg)	Total BTEX (mg/kg)	TPH (8015B)		
								TPH DRO (mg/kg)	TPH GRO (mg/kg)	Total TPH DRO/GRO (mg/kg)
SB - 1	NMOCD Site RRALS (in mg/kg)		10	--	--	--	50	--	--	100
	5/14/2004	0 - 2	<0.001	<0.001	<0.001	<0.001	BDL	<5	<0.1	BDL
SB - 2 (MW-1)	5/14/2004	4 - 5	<0.001	<0.001	<0.001	<0.001	BDL	6.7	<0.1	6.7
	5/13/2004	4 - 5	<0.100	<0.100	2.100	4.240	6.340	3,300	750	4,050
	5/13/2004	14 - 15	<0.025	<0.025	0.610	2.288	2.898	1,200	190	1,390
	5/13/2004	29 - 30	<0.025	0.063	0.470	1.380	1.913	360	56	416
	5/13/2004	39 - 40	<0.001	<0.001	<0.001	<0.001	BDL	9	0.11	9.11
SB - 3	5/12/2004	4 - 5	<0.001	<0.001	<0.001	<0.001	BDL	23	<0.1	23
	5/12/2004	19 - 20	<0.001	<0.001	<0.001	<0.001	BDL	<5	<0.1	BDL
	5/12/2004	29 - 30	<0.250	2.200	6.200	16.200	24.600	56	380	436
	5/12/2004	39 - 40	<0.001	<0.001	<0.001	0.0018	0.0018	14	0.11	14.11
SB - 4	5/13/2004	4 - 5	0.140	0.110	1.500	1.410	3.160	4,000	480	4,480
	5/13/2004	14 - 15	0.470	<0.100	5.800	21.200	27.470	3,900	1,100	5,000
	5/13/2004	29 - 30	<0.025	<0.025	0.180	0.290	0.470	270	30	300
	5/13/2004	34 - 35	<0.025	<0.025	0.110	0.180	0.290	330	20	350
SB - 5 (MW-2)	5/13/2004	34 - 35	0.0022	0.018	0.073	0.103	0.1962	240	15	255
	5/13/2004	39 - 40	<0.001	<0.001	0.0018	0.0034	0.0052	9.7	0.62	10.32
SB - 6 (MW-3)	5/13/2004	0 - 3	<0.001	<0.001	<0.001	<0.001	BDL	18	<0.1	18
	5/13/2004	24 - 25	<0.001	<0.001	<0.001	<0.001	BDL	6	<0.1	6
SB - 7	5/13/2004	44 - 45	<0.001	<0.001	<0.001	<0.001	BDL	13	0.21	13.21
	5/14/2004	24 - 25	<0.001	<0.001	<0.001	<0.001	BDL	8.1	<0.1	8.1

DATA TABLE 1

SOIL ANALYTICAL SUMMARY - BTEX/TPH
GLADIOLA STATION
LEA COUNTY, NEW MEXICO
MAY 2004 - AUGUST 2009

Sample ID	Date	Depth (feet)	Benzene (mg/kg)	Ethyl-Benzene (mg/kg)	Toluene (mg/kg)	Xylenes (mg/kg)	Total BTEX (mg/kg)	TPH (8015B)		
								TPH DRO (mg/kg)	TPH GRO (mg/kg)	Total TPH DRO/GRO (mg/kg)
NMOCD Site RRALS (in mg/kg)			10	--	--	--	50	--	--	100
MW-4	6/14/2006	9-10	0.134	0.177	2.800	13.6	16.711	2740	713	3453
	6/14/2006	19-20	<0.00101	<0.00101	<0.00101	<0.00303	BDL	68.7	<0.101	68.7
	6/14/2006	24-25	<0.00101	<0.00101	<0.00101	<0.00300	BDL	117	0.186	117.186
MW-5	6/14/2006	9-10	0.00144	0.00142	<0.000994	<0.00298	0.00286	17.9	<0.0994	17.9
	6/14/2006	14-15	0.00268	0.00208	<0.000990	<0.00297	0.00476	9.76	<0.0990	9.76
MW-6	6/14/2006	4-5	0.00132	0.00134	<0.00100	<0.00301	0.00266	202	<0.100	202
	6/14/2006	19-20	0.00156	0.00133	<0.00101	<0.00302	0.00289	<4.93	<0.101	BDL
	6/14/2006	24-25	<0.00100	<0.00100	<0.00100	<0.00300	BDL	<4.92	<0.100	BDL
MW-7	6/15/2006	9-10	<0.000990	<0.000990	<0.000990	<0.00297	BDL	<4.90	<0.0990	BDL
	6/15/2006	19-20	<0.000990	<0.000990	<0.000990	<0.00297	BDL	<4.83	<0.0990	BDL
	6/15/2006	24-25	<0.00100	0.00100	0.00146	0.00541	0.00787	171	0.713	171.713
MW-8	6/15/2006	9-10	<0.00100	<0.00100	<0.00100	0.00387	0.00387	1720	0.224	1720.224
	6/15/2006	14-15	<0.00101	<0.00101	<0.00101	<0.00302	BDL	538	<0.101	538
	6/15/2006	24-25	<0.00101	<0.00101	<0.00101	<0.00302	BDL	37.7	<0.101	37.7
MW-9	6/13/2006	4-5	0.00242	0.00299	<0.00101	<0.00303	0.00541	<4.82	<0.101	BDL
	6/13/2006	14-15	<0.00100	<0.00100	<0.00100	<0.00300	BDL	<4.83	<0.100	BDL
	6/13/2006	29-30	<0.00101	<0.00101	<0.00101	<0.00303	BDL	24.5	<0.101	24.5
MW-10	6/13/2006	9-10	<0.00100	<0.00100	<0.00100	<0.00301	BDL	<4.82	<0.100	BDL
	6/13/2006	19-20	<0.000990	<0.000990	<0.000990	<0.00297	BDL	<4.93	<0.0990	BDL
	6/13/2006	24-25	0.00144	0.00142	<0.00101	<0.00303	0.00286	<4.85	<0.101	BDL
SB-9	6/15/2006	9-10	<0.00100	<0.00100	<0.00100	<0.00301	BDL	<4.83	<0.100	BDL
	6/15/2006	14-15	<0.000990	<0.000990	<0.000990	<0.00297	BDL	<4.84	<0.0990	BDL
	6/15/2006	24-25	<0.00101	<0.00101	<0.00101	<0.00303	BDL	9.42	<0.101	9.42

DATA TABLE 1

SOIL ANALYTICAL SUMMARY - BTEX/TPH
GLADIOLA STATION
LEA COUNTY, NEW MEXICO
MAY 2004 - AUGUST 2009

Sample ID	Date	Depth (feet)	Benzene (mg/kg)	Ethyl-Benzene (mg/kg)	Toluene (mg/kg)	Xylenes (mg/kg)	Total BTEX (mg/kg)	TPH (8015B)		
								TPH DRO (mg/kg)	TPH GRO (mg/kg)	Total TPH DRO/GRO (mg/kg)
SB-11	NMOCD Site RRALS (in mg/kg)		10	--	--	--	50	--	--	100
	6/14/2006	4-5	<0.00100	<0.00100	<0.00100	<0.00301	BDL	5.88	<0.100	5.88
	6/14/2006	14-15	<0.00101	<0.00101	<0.00101	<0.00303	BDL	<4.98	<0.101	BDL
MW-11	6/14/2006	24-25	<0.00100	<0.00100	<0.00100	<0.00301	BDL	<4.81	<0.100	BDL
	4/28/2008	4-5	0.00163	<0.000971	<0.000971	<0.00291	0.00163	<4.95	<0.0971	BDL
	4/28/2008	14-15	<0.00100	<0.00100	<0.00100	<0.00300	BDL	<4.91	<0.100	BDL
	4/28/2008	19-20	0.00109	<0.000986	<0.000986	<0.00296	0.00109	<4.96	<0.0986	BDL
MW-12	4/28/2008	34-35	<0.000978	<0.000978	<0.000978	<0.00294	BDL	<4.96	<0.0978	BDL
	4/29/2008	4-5	0.00272	<0.000952	<0.000952	<0.00286	0.00272	<4.91	<0.0952	BDL
	4/29/2008	14-15	<0.000986	<0.000986	<0.000986	<0.00296	BDL	<4.90	<0.0986	BDL
	4/29/2008	24-25	0.00100	<0.000945	<0.000945	<0.00284	0.00100	<4.86	<0.0945	BDL
MW-13	4/29/2008	29-30	<0.000988	<0.000988	<0.000988	<0.00296	BDL	52.4	<0.0988	52.4
	4/29/2008	4-5	0.00178	0.000951	0.000951	<0.00285	0.00178	<4.92	<0.0951	BDL
	4/29/2008	9-10	<0.000945	<0.000945	<0.000945	<0.00284	BDL	<4.86	<0.0945	BDL
	4/29/2008	24-25	0.00124	<0.000996	<0.000996	<0.00299	0.00124	<4.83	<0.0996	BDL
MW-14	4/29/2008	29-30	<0.000977	0.0439	0.00549	0.274	0.323	577	9.94	586.94
	4/29/2008	4-5	0.00190	<0.000947	<0.000947	<0.00284	0.00190	<4.84	<0.0947	BDL
	4/29/2008	9-10	<0.000980	<0.000980	<0.000980	<0.00294	BDL	<4.82	<0.0980	BDL
	4/29/2008	19-20	<0.000971	<0.000971	<0.000971	<0.00291	BDL	<4.95	<0.0971	BDL
MW-15	4/29/2008	29-30	<0.000984	<0.000984	<0.000984	<0.00295	BDL	133	<0.0984	133
	4/29/2008	4-5	0.00167	<0.000988	<0.000988	<0.00296	0.00167	<4.85	<0.0988	BDL
	4/29/2008	9-10	<0.000998	<0.000998	<0.000998	<0.00299	BDL	<4.97	<0.0998	BDL
	4/29/2008	24-25	<0.000975	<0.000975	<0.000975	<0.00292	BDL	11.4	<0.0975	11.4
	4/29/2008	29-30	<0.000977	<0.000977	<0.000977	0.00602	0.00602	175	0.940	175.940

DATA TABLE 1

SOIL ANALYTICAL SUMMARY - BTEX/TPH
GLADIOLA STATION
LEA COUNTY, NEW MEXICO
MAY 2004 - AUGUST 2009

Sample ID	Date	Depth (feet)	Benzene (mg/kg)	Ethyl-Benzene (mg/kg)	Toluene (mg/kg)	Xylenes (mg/kg)	Total BTEX (mg/kg)	TPH (8015B)		
								TPH DRO (mg/kg)	TPH GRO (mg/kg)	Total TPH DRO/GRO (mg/kg)
NMOCD Site	RRALS (in mg/kg)		10	--	--	--	50	--	--	100
MW-16	4/28/2008	4-5	0.00159	<0.000984	<0.000984	<0.00295	0.00159	<4.97	<0.0984	BDL
	4/28/2008	14-15	<0.000998	<0.000998	<0.000998	<0.00299	BDL	<4.89	<0.0998	BDL
	4/28/2008	19-20	<0.000988	<0.000988	<0.000988	<0.00296	BDL	<4.97	<0.0988	BDL
	4/28/2008	29-30	<0.000988	<0.000988	<0.000988	<0.00296	BDL	35.5	<0.0988	35.5
SB-12	4/29/2008	9-10	0.00382	2.51	0.0512	13.6	16.2	3.820	679	4,499
	4/29/2008	14-15	0.00226	2.20	0.118	16.0	18.3	4,310	419	4,729
	4/29/2008	29-30	0.00381	1.56	0.0913	7.67	9.33	1,300	250	1,550
SB-13	4/29/2008	4-5	<0.000967	<0.000967	<0.000967	<0.00290	BDL	9.25	0.294	9.544
	4/29/2008	19-20	<0.000992	<0.000992	<0.000992	<0.00298	BDL	<4.99	<0.0992	BDL
	4/29/2008	29-30	<0.000978	<0.000978	<0.000978	<0.00294	BDL	<4.84	<0.0978	BDL
	8/13/2009	5-10	<0.000870	<0.000870	<0.000870	<0.00261	BDL	9.69	<0.0870	9.69
MW-17	8/13/2009	15-20	<0.000917	<0.000917	<0.000917	<0.00275	BDL	14.7	<0.0917	14.7
	8/13/2009	20-25	<0.000982	<0.000982	<0.000982	<0.00295	BDL	<4.96	<0.0982	BDL
	8/13/2009	30-35	<0.000963	<0.000963	<0.000963	<0.00289	BDL	48.3	<0.0963	48.3
	8/13/2009	0-5	<0.000960	<0.000960	<0.000960	<0.00288	BDL	5.70	<0.0960	5.70
MW-18	8/13/2009	15-20	<0.00931	<0.00931	<0.00931	<0.00279	BDL	<4.90	<0.0931	BDL
	8/13/2009	25-30	0.00153	0.00900	0.00503	0.0957	0.11126	296	3.89	299.89
MW-19	8/13/2009	5-10	<0.000835	<0.000835	<0.000835	<0.00250	BDL	10.2	<0.0835	10.2
	8/13/2009	10-15	<0.000931	<0.000931	<0.000931	<0.00279	BDL	7.03	<0.0931	7.03
	8/13/2009	25-30	<0.000882	<0.000882	<0.000882	<0.00265	BDL	5.59	<0.0882	5.59
MW-20	8/14/2009	5-10	<0.000876	<0.000876	<0.000876	<0.00263	BDL	9.33	<0.0876	9.33
	8/14/2009	10-15	<0.000893	<0.000893	<0.000893	<0.00268	BDL	<4.88	<0.0893	BDL
	8/14/2009	25-30	<0.000864	<0.000864	<0.000864	<0.00259	BDL	14.0	<0.0864	14.0

DATA TABLE 1

SOIL ANALYTICAL SUMMARY - BTEX/TPH
GLADIOLA STATION
LEA COUNTY, NEW MEXICO
MAY 2004 - AUGUST 2009

Sample ID	Date	Depth (feet)	Benzene (mg/kg)	Ethyl-Benzene (mg/kg)	Toluene (mg/kg)	Xylenes (mg/kg)	Total BTEX (mg/kg)	TPH (8015B)		
								TPH DRO (mg/kg)	TPH GRO (mg/kg)	Total TPH DRO/GRO (mg/kg)
NMOCD Site RRALS (in mg/kg)										
			10	--	--	--	50	--	--	100
MW-21	8/14/2009	5-10	<0.000896	<0.000896	<0.000896	<0.00269	BDL	<4.96	<0.0896	BDL
	8/14/2009	15-20	<0.000880	<0.000880	<0.000880	<0.00264	BDL	<4.99	<0.0880	BDL
	8/14/2009	25-30	<0.000952	<0.000952	<0.000952	<0.00286	BDL	<4.94	<0.0952	BDL
SB-14	8/14/2009	4-6	<0.000956	<0.000956	<0.000956	<0.00287	BDL	5.69	<0.0956	5.69
	8/14/2009	10-12	<0.000911	<0.000911	<0.000911	<0.00273	BDL	<4.97	<0.0911	BDL
	8/14/2009	24-26	0.0034	0.0358	0.0191	0.124	0.1823	354	3.43	357.43
SB-15	8/14/2009	8-10	0.00405	0.0157	0.0172	0.395	0.43195	1,350	9.89	1,359.89
	8/14/2009	12-14	0.0228	0.0545	0.117	0.585	0.7793	1,230	16.8	1,246.8
	8/14/2009	22-24	0.00689	0.0956	0.0600	0.483	0.64549	746	10.1	756.1

Notes:

NMOCD RRAL = New Mexico Oil Conservation Division Recommended Remediation Action Levels for Sites with Total Ranking Score >19

BTEX analysis by EPA Method 8021

TPH analysis by EPA Method 8015 Modified

BDL = Below Detection Limits

Bold = concentrations within detection limits
 = Above NMOCD action levels

DATA TABLE 2

GROUNDWATER GAUGING SUMMARY MAY 2004 - AUGUST 2009 GLADIOLA STATION LEA COUNTY, NEW MEXICO

MONITOR WELL (Screen Interval- feet BGS)	Top of Casing Elevation (feet AMSL)	DATE	Depth to Water (feet BTOC)	Depth to LNAPL (feet BTOC)	LNAPL Thickness (feet)	Corrected Groundwater Elevation (feet AMSL)
MW-1 (22.71-42.71)	3,863.81	5/17/2004	32.74	ND	ND	3,831.07
	3,863.81	11/30/2004	30.83	28.40	2.43	3,835.00
	3,863.81	5/5/2005	29.20	28.43	0.77	3,835.25
	3,863.81	7/20/2006	28.71	28.13	0.58	3,835.58
	3,863.81	2/6/2007	28.92	28.46	0.46	3,835.27
	3,863.81	4/15/2008	29.45	29.06	0.39	3,834.68
	3,863.81	9/20/2008	29.58	29.24	0.34	3,834.51
	3,863.81	2/15/2009	30.50	30.15	0.35	3,833.60
	3,863.81	5/19/2009	30.85	30.42	0.43	3,833.32
	3,865.14	8/18/2009	31.75	31.40	0.35	3,833.68
MW-2 (27.59 - 47.59)	3,867.89	5/17/2004	37.04	ND	ND	3,830.85
	3,867.89	11/30/2004	35.61	33.68	1.93	3,833.88
	3,867.89	5/5/2005	33.36	32.91	0.45	3,834.90
	3,867.89	7/20/2006	33.14	32.90	0.24	3,834.95
	3,867.89	2/6/2007	33.07	32.95	0.12	3,834.92
	3,867.89	4/15/2008	38.81	32.37	6.44	3,834.43
	3,867.89	9/20/2008	38.97	32.92	6.05	3,833.94
	3,867.89	2/15/2009	38.95	33.52	5.43	3,833.45
	3,867.89	5/19/2009	38.63	34.01	4.62	3,833.09
	3,867.89	8/18/2009	39.00	34.15	4.85	3,832.92
MW-3 (24.20 - 44.20)	3,863.72	5/17/2004	32.79	ND	ND	3,830.93
	3,863.72	11/30/2004	30.08	29.64	0.44	3,834.01
	3,863.72	5/5/2005	28.90	28.66	0.24	3,835.02
	3,863.72	7/20/2006	28.87	28.62	0.25	3,835.06
	3,863.72	2/6/2007	28.79	28.68	0.11	3,835.02
	3,863.72	4/15/2008	29.42	29.20	0.22	3,834.48
	3,863.72	9/20/2008	29.99	29.79	0.20	3,833.90
	3,863.72	2/15/2009	29.90	29.75	0.15	3,833.94
	3,863.72	5/19/2009	30.82	30.53	0.29	3,833.14
	3,863.72	8/18/2009	31.15	30.80	0.35	3,832.86
MW-4 (23.97 - 38.97)	3,864.66	7/20/2006	29.57	ND	ND	3,835.09
	3,864.66	2/6/2007	29.66	ND	ND	3,835.00
	3,864.66	4/15/2008	30.21	ND	ND	3,834.45
	3,864.66	9/20/2008	30.75	30.73	0.02	3,833.93
	3,864.66	2/15/2009	31.09	31.08	0.01	3,833.58
	3,864.66	5/19/2009	31.73	31.53	0.20	3,833.10
	3,864.66	8/18/2009	31.82	31.65	0.17	3,832.98

DATA TABLE 2

GROUNDWATER GAUGING SUMMARY MAY 2004 - AUGUST 2009 GLADIOLA STATION LEA COUNTY, NEW MEXICO

MONITOR WELL (Screen Interval- feet BGS)	Top of Casing Elevation (feet AMSL)	DATE	Depth to Water (feet BTOC)	Depth to LNAPL (feet BTOC)	LNAPL Thickness (feet)	Corrected Groundwater Elevation (feet AMSL)
MW-5 (27.19 - 47.19)	3,866.99	7/20/2006	31.82	ND	ND	3,835.17
	3,866.99	2/6/2007	31.93	ND	ND	3,835.06
	3,866.99	4/15/2008	32.45	ND	ND	3,834.54
	3,866.99	9/20/2008	33.07	ND	ND	3,833.92
	3,866.99	2/15/2009	33.54	ND	ND	3,833.45
	3,866.99	5/19/2009	33.83	ND	ND	3,833.16
	3,866.99	8/18/2009	34.15	ND	ND	3,832.84
MW-6 (27.05 - 42.05)	3,867.00	7/20/2006	31.84	ND	ND	3,835.16
	3,867.00	2/6/2007	31.93	ND	ND	3,835.07
	3,867.00	4/15/2008	32.51	ND	ND	3,834.49
	3,867.00	9/20/2008	33.08	ND	ND	3,833.92
	3,867.00	2/15/2009	33.51	ND	ND	3,833.49
	3,867.00	5/18/2009	33.87	ND	ND	3,833.13
	3,867.00	8/18/2009	34.15	ND	ND	3,832.85
MW-7 (24.35 - 39.35)	3,864.14	7/20/2006	29.05	ND	ND	3,835.09
	3,864.14	2/6/2007	29.08	ND	ND	3,835.06
	3,864.14	4/15/2008	29.67	ND	ND	3,834.47
	3,864.14	9/20/2008	30.17	ND	ND	3,833.97
	3,864.14	2/15/2009	30.54	ND	ND	3,833.60
	3,864.14	5/18/2009	31.08	ND	ND	3,833.06
	3,864.14	8/18/2009	31.20	ND	ND	3,832.94
MW-8 (23.05 - 38.05)	3,863.80	7/20/2006	28.74	ND	ND	3,835.06
	3,863.80	2/6/2007	28.82	ND	ND	3,834.98
	3,863.80	4/15/2008	29.40	ND	ND	3,834.40
	3,863.80	9/20/2008	29.92	ND	ND	3,833.88
	3,863.80	2/15/2009	30.31	ND	ND	3,833.49
	3,863.80	5/18/2009	30.72	ND	ND	3,833.08
	3,863.80	8/18/2009	29.95	ND	ND	3,833.85
MW-9 (27.64 - 42.64)	3,868.29	7/20/2006	33.48	ND	ND	3,834.81
	3,868.29	2/6/2007	33.60	ND	ND	3,834.69
	3,868.29	4/15/2008	34.10	ND	ND	3,834.19
	3,868.29	9/20/2008	34.66	ND	ND	3,833.63
	3,868.29	2/15/2009	35.16	ND	ND	3,833.13
	3,868.29	5/18/2009	35.44	ND	ND	3,832.85
	3,868.29	8/18/2009	35.70	ND	ND	3,832.59

DATA TABLE 2

GROUNDWATER GAUGING SUMMARY
MAY 2004 - AUGUST 2009
GLADIOLA STATION
LEA COUNTY, NEW MEXICO

MONITOR WELL (Screen Interval- feet BGS)	Top of Casing Elevation (feet AMSL)	DATE	Depth to Water (feet BTOC)	Depth to LNAPL (feet BTOC)	LNAPL Thickness (feet)	Corrected Groundwater Elevation (feet AMSL)
MW-10 (28.08 - 43.08)	3,868.85	7/20/2006	34.10	ND	ND	3,834.75
	3,868.85	2/6/2007	34.22	ND	ND	3,834.63
	3,868.85	4/15/2008	34.76	ND	ND	3,834.09
	3,868.85	9/20/2008	35.34	ND	ND	3,833.51
	3,868.85	2/15/2009	35.84	ND	ND	3,833.01
	3,868.85	5/18/2009	36.12	ND	ND	3,832.73
	3,868.85	8/18/2009	36.40	ND	ND	3,832.45
MW-11 (29.00-44.00)	3,868.06	4/30/2008	31.50	ND	ND	3,836.56
	3,868.06	9/20/2008	34.65	ND	ND	3,833.41
	3,868.06	2/15/2009	35.12	ND	ND	3,832.94
	3,868.06	5/18/2009	35.42	ND	ND	3,832.64
	3,868.06	8/18/2009	35.75	ND	ND	3,832.31
MW-12 (30.00-45.00)	3,867.74	4/30/2008	31.50	ND	ND	3,836.24
	3,867.74	9/20/2008	34.12	ND	ND	3,833.62
	3,867.74	2/15/2009	34.67	ND	ND	3,833.07
	3,867.74	5/19/2009	34.98	ND	ND	3,832.76
	3,867.74	8/18/2009	35.20	ND	ND	3,832.54
MW-13 (30.00-45.00)	3,867.11	4/30/2008	29.65	ND	ND	3,837.46
	3,867.11	9/20/2008	33.11	ND	ND	3,834.00
	3,867.11	2/15/2009	33.62	ND	ND	3,833.49
	3,867.11	5/19/2009	33.88	ND	ND	3,833.23
	3,867.11	8/18/2009	34.32	34.20	0.12	3,832.89
MW-14 (27.00-42.00)	3,866.92	4/30/2008	29.48	ND	ND	3,837.44
	3,866.92	9/20/2008	32.82	ND	ND	3,834.10
	3,866.92	2/15/2009	33.37	ND	ND	3,833.55
	3,866.92	5/19/2009	33.64	ND	ND	3,833.28
	3,866.92	8/18/2009	33.98	ND	ND	3,832.94
MW-15 (29.00-44.00)	3,867.19	4/30/2008	29.74	ND	ND	3,837.45
	3,867.19	9/20/2008	33.26	33.25	0.01	3,833.94
	3,867.19	2/15/2009	33.82	33.73	0.09	3,833.44
	3,867.19	5/19/2009	34.20	34.04	0.16	3,833.12
	3,867.19	8/18/2009	34.40	34.25	0.15	3,832.91
MW-16 (26.50-41.50)	3,867.02	4/30/2008	29.95	ND	ND	3,837.07
	3,867.02	9/20/2008	32.94	ND	ND	3,834.08
	3,867.02	2/15/2009	33.39	ND	ND	3,833.63
	3,867.02	5/18/2009	33.73	ND	ND	3,833.29
	3,867.02	8/18/2009	34.00	ND	ND	3,833.02
MW-17 (29.50-44.50)	3,867.64	8/18/2009	35.22	ND	ND	3,832.42

DATA TABLE 2

GROUNDWATER GAUGING SUMMARY MAY 2004 - AUGUST 2009 GLADIOLA STATION LEA COUNTY, NEW MEXICO

MONITOR WELL (Screen Interval- feet BGS)	Top of Casing Elevation (feet AMSL)	DATE	Depth to Water (feet BTOC)	Depth to LNAPL (feet BTOC)	LNAPL Thickness (feet)	Corrected Groundwater Elevation (feet AMSL)
MW-18 (27.00-42.00)	3,867.31	8/18/2009	34.45	ND	ND	3,832.86
MW-19 (27.00-42.00)	3,867.26	8/18/2009	34.22	ND	ND	3,833.04
MW-20 (29.50-44.50)	3,867.50	8/18/2009	34.69	ND	ND	3,832.81
MW-21 (29.50-44.50)	3,867.43	8/18/2009	34.42	ND	ND	3,833.01

Notes:

All depths measured from top of casing.

Professional survey completed on 6/11/2008 by West Company of Midland, Texas. Monitor wells MW-1 and MW-17 through MW-21 were professionally surveyed on 8/18/2009 by West Company of Midland. Monitor well MW-1 was surveyed again in August 2009 due to adjustments made during the installation of a new surface completion.

Groundwater elevations in monitoring wells containing LNAPL calculated using an LNAPL specific gravity of 0.83.

LNAPL = light non-aqueous phase liquid

feet AMSL = feet above mean sea level

feet BTOC = feet below top of casing

feet BGS = feet below ground surface

ND = LNAPL not detected

DATA TABLE 3

SUMMARY OF GROUNDWATER ANALYTICAL DATA
BTX AND NAPHTHALENES
GLADIOLA STATION
LEA COUNTY, NEW MEXICO
JULY 2006 - AUGUST 2009

Sample	Sample Date	Benzene (mg/L)	Ethylbenzene (mg/L)	Toluene (mg/L)	Total Xylenes (mg/L)	1-Methyl- naphthalene (mg/L)	2-Methyl- naphthalene (mg/L)	Naphthalene (mg/L)	Total Naphthalene (mg/L)
MW-1	NMWWCC Standards (mg/L)	0.01	0.75	0.75	0.62	---	---	---	0.03
	7/24/2006 ⁽¹⁾	1.60	0.181	0.236	0.815	0.194	0.109	0.0639	0.3669
	2/8/2007 ⁽¹⁾	1.10	0.362	0.106	1.46	0.178	0.300	0.139	0.6170
	4/15/2008	NS	NS	NS	NS	NS	NS	NS	NS
	9/26/2008 ⁽¹⁾	1.030	0.551	0.00434	1.630	0.0400	0.0522	0.0553	0.1475
	2/6/2009	NS	NS	NS	NS	NS	NS	NS	NS
	5/19/2009 ⁽¹⁾	1.120	0.563	0.00132	1.220	0.0313	0.0403	0.0461	0.1177
	8/19/2009 ⁽¹⁾	1.060	0.670	0.227	1.510	3.940 R1	1.940	0.627	6.507 R1
	7/25/2006 ⁽¹⁾	0.00492	0.142	0.0142	0.166	0.163	0.0696	0.0211	0.2537
	2/8/2007 ⁽¹⁾	0.0550	0.0726	0.0111	0.105	0.258	0.238	0.0208	0.5168
MW-2	4/15/2008	NS	NS	NS	NS	NS	NS	NS	NS
	9/26/2008 ⁽¹⁾	2.570	0.504	2.660	1.210	0.201	0.287	0.117	0.0484
	2/6/2009	NS	NS	NS	NS	NS	NS	NS	NS
	5/19/2009	NS - LNAPL entered bailer during each sampling attempt.							
	8/19/2009 ⁽¹⁾	2.700	0.495	2.44	1.110	5.070 R1	2.750	0.730	8.550 R1
	7/24/2006 ⁽¹⁾	0.0452	0.0974	0.00715	0.015	0.161	0.0752	0.0315	0.2677
	2/8/2007 ⁽¹⁾	0.586	0.114	0.00522	0.360	0.220	0.255	0.053	0.5280
	4/15/2008	NS	NS	NS	NS	NS	NS	NS	NS
	9/26/2008 ⁽¹⁾	1.550	0.133	<0.00100	0.310	0.0154	0.0162	0.0146	0.0462
	2/6/2009	NS	NS	NS	NS	NS	NS	NS	NS
MW-3	5/19/2009 ⁽¹⁾	1.200	0.116	<0.00100	0.206	0.0199	0.0215	0.0164	0.0578
	8/19/2009 ⁽¹⁾	2.050	0.174	<0.00100	0.317	0.245	0.0885	0.0353 R1	0.3688 R1

DATA TABLE 3

SUMMARY OF GROUNDWATER ANALYTICAL DATA
BTX AND NAPHTHALENES
GLADIOLA STATION
LEA COUNTY, NEW MEXICO
JULY 2006 - AUGUST 2009

Sample	Sample Date	Benzene (mg/L)	Ethylbenzene (mg/L)	Toluene (mg/L)	Total Xylenes (mg/L)	1-Methyl- naphthalene (mg/L)	2-Methyl- naphthalene (mg/L)	Naphthalene (mg/L)	Total Naphthalene (mg/L)
MW-4	NMWWCC Standards (mg/L)	0.01	0.75	0.75	0.62	---	---	---	0.03
	7/25/2006	3.14	0.153	0.0387	0.318	0.0373	0.0286	0.0227	0.0886
	2/7/2007	2.78	0.215	0.0239	0.451	0.0553	0.147	0.027	0.2293
	4/15/2008	3.39	0.337	0.0151	0.662	0.0320	0.0428	0.0406	0.1154
	9/26/2008 ⁽¹⁾	2.950	0.328	0.0276	0.688	0.0271	0.0392	0.0397	0.1060
	2/6/2009	NS	NS	NS	NS	NS	NS	NS	NS
	5/19/2009 ⁽¹⁾	1.930	0.170	0.00189	0.546	<0.0526	<0.0526	<0.0526	<0.1578
MW-5	8/19/2009 ⁽¹⁾	2.890	0.336	<0.00100	0.600	0.0578	0.0509	0.0369	0.1456
	7/20/2006	6.93	0.567	0.374	1.14	0.0914	0.0563	0.0589	0.2066
	2/7/2007	6.91	0.905	0.297	1.74	0.105	0.218	0.117	0.4400
	4/15/2008	5.44	0.763	0.0686	1.33	0.0451	0.0547	0.0693	0.1691
	9/26/2008	6.170	0.736	0.0979	1.220	0.0443	0.605	0.074	0.1671
	2/6/2009	5.610	0.849	0.0514	1.410	NA	NA	0.0958	NA
	2/6/2009 Dup.	5.260	0.835	0.0438	1.320	NA	NA	0.0932	NA
	5/19/2009	5.080	0.681	0.0436	1.180	0.0573	0.0676	0.0873	0.2122
	8/19/2009	4.680	0.726	0.0567	0.932	0.189 R1	0.103	0.105	0.397
	8/19/2009 Dup.	4.790	0.709	0.0732	1.100	0.171 R1	0.0707	0.0954	0.3371 R1
MW-6	7/21/2006	0.0340	0.001	0.001	0.0531	<0.000943	0.00641	<0.000943	0.006410
	2/7/2007	0.00667	<0.001	<0.001	0.0245	<0.00111	<0.00111	<0.00111	<0.00333
	4/15/2008	1.34	<0.001	<0.001	<0.003	<0.00990	<0.00990	<0.00990	<0.02970
	9/26/2008	0.00261	<0.00100	<0.00100	<0.00300	<0.00943	<0.00943	<0.00943	<0.02829
	2/6/2009	0.00143	<0.00100	<0.00100	<0.00300	NA	NA	<0.00500	NA
	5/18/2009	0.00184	<0.00100	<0.00100	<0.00300	<0.00952	<0.00952	<0.00952	<0.02856
	8/19/2009	<0.00100	<0.00100	<0.00100	<0.00300	<0.00100	<0.00100	<0.00100	<0.00300

DATA TABLE 3

SUMMARY OF GROUNDWATER ANALYTICAL DATA
 BTEX AND NAPHTHALENES
 GLADIOLA STATION
 LEA COUNTY, NEW MEXICO
 JULY 2006 - AUGUST 2009

Sample	Sample Date	Benzene (mg/L)	Ethylbenzene (mg/L)	Toluene (mg/L)	Total Xylenes (mg/L)	1-Methyl- naphthalene (mg/L)	2-Methyl- naphthalene (mg/L)	Naphthalene (mg/L)	Total Naphthalene (mg/L)
NMWWCC Standards (mg/L)		0.01	0.75	0.75	0.62	---	---	---	0.03
MW-7	7/25/2006	0.0279	0.00385	0.00113	0.0288	0.00855	0.00879	0.00383	0.02117
	2/7/2007	0.0332	0.0244	<0.001	0.0276	0.0215	0.0150	0.00284	0.03934
	4/15/2008	0.0147	0.00422	<0.001	0.0167	<0.00971	<0.00971	<0.00971	<0.02913
	9/26/2008	0.0194	0.00260	<0.00100	0.0161	<0.00943	<0.00943	<0.00943	<0.02829
	2/5/2009	0.0158	0.00424	<0.00100	0.0122	NA	NA	0.00701	NA
	5/18/2009	0.0138	0.00270	<0.00100	0.0107	<0.0100	<0.0100	<0.0100	<0.0300
	8/19/2009	0.0250	<0.00100	<0.00100	0.0160	0.00400	<0.00100	0.00227	0.00627
MW-8	7/25/2006	0.0176	0.00724	0.001	0.0236	0.00472	<0.000939	<0.000939	0.004720
	2/7/2007	0.00561	0.0138	<0.001	0.00655	0.0201	0.0113	<0.00104	0.03140
	4/15/2008	0.00319	0.00382	<0.001	0.00614	<0.00962	<0.00962	<0.00962	<0.02886
	9/26/2008	0.00385	0.00722	<0.00100	0.0151	<0.00980	<0.00980	<0.00980	<0.02940
	2/5/2009	0.00337	0.00552	<0.00100	0.00313	NA	NA	0.00521	NA
	5/18/2009	0.00201	0.00406	<0.00100	0.00337	<0.00952	<0.00952	<0.00952	<0.02856
	8/19/2009	<0.00100	0.00318	<0.00100	0.00620	0.00674 R1	0.00354 R1	<0.00103	0.01028 R1
MW-9	7/21/2006	0.00137	0.001	0.001	0.003	<0.00099	<0.00099	<0.00099	<0.00297
	2/6/2007	0.00170	<0.001	<0.001	<0.003	0.0148	0.00424	<0.00104	0.01904
	4/15/2008	0.00254	<0.001	<0.001	<0.003	<0.00971	<0.00971	<0.00971	<0.02913
	9/26/2008	<0.00100	<0.00100	<0.00100	<0.00300	<0.00962	<0.00962	<0.00962	<0.02886
	2/5/2009	0.00585	<0.00100	<0.00100	<0.00300	NA	NA	<0.00500	NA
	5/18/2009	0.00404	<0.00100	<0.00100	<0.00300	<0.00952	<0.00952	<0.00952	<0.02856
	8/19/2009	<0.00100	<0.00100	<0.00100	<0.00300	<0.000971	<0.000971	<0.000971	<0.002913

DATA TABLE 3

SUMMARY OF GROUNDWATER ANALYTICAL DATA
BTX AND NAPHTHALENES
GLADIOLA STATION
LEA COUNTY, NEW MEXICO
JULY 2006 - AUGUST 2009

Sample	Sample Date	Benzene (mg/L)	Ethylbenzene (mg/L)	Toluene (mg/L)	Total Xylenes (mg/L)	1-Methyl- naphthalene (mg/L)	2-Methyl- naphthalene (mg/L)	Naphthalene (mg/L)	Total Naphthalene (mg/L)
MW-10	NMWWCC Standards (mg/L)	0.01	0.75	0.75	0.62	---	---	---	0.03
	7/21/2006	0.0133	0.001	0.001	0.003	0.001	0.001	<0.001	0.001
	2/6/2007	0.0115	<0.001	<0.001	<0.003	<0.00110	<0.00110	<0.00110	<0.00330
	4/15/2008	0.00599	<0.001	<0.001	<0.003	<0.00971	<0.00971	<0.00971	<0.02913
	9/26/2008	0.00635	<0.00100	<0.00100	<0.00300	<0.0100	<0.0100	<0.0100	<0.0300
	2/5/2009	0.00409	<0.00100	<0.00100	<0.00300	NA	NA	<0.00500	NA
	5/18/2009	0.00348	<0.00100	<0.00100	<0.00300	<0.00952	<0.00952	<0.00952	<0.02856
	8/19/2009	<0.00100	<0.00100	<0.00100	<0.00300	<0.000980	0.00268	<0.000980	0.00268
MW-11	4/30/2008	<0.001	<0.001	<0.001	<0.003	<0.00971	<0.00971	<0.00971	<0.02913
	9/26/2008	0.00351	<0.00100	<0.00100	<0.003	<0.00962	<0.00962	<0.00962	<0.02886
	2/5/2009	0.00401	<0.00100	<0.00100	<0.00300	NA	NA	<0.00500	NA
	5/18/2009	0.00382	<0.00100	<0.00100	<0.00300	<0.00943	<0.00943	<0.00943	<0.02829
	8/19/2009	<0.00100	<0.00100	<0.00100	<0.00300	<0.00100	0.00334	<0.00100	0.00334
	4/30/2008	0.0504	0.242	0.00401	0.598	0.0316	0.0241	0.0327	0.0884
MW-12	9/26/2008	0.222	0.978	0.0116	1.840	0.0512	0.0613	0.0909	0.2034
	2/5/2009	0.178	1.190	0.0134	2.220	NA	NA	0.120	NA
	5/19/2009	0.143	0.882	0.0128	1.650	0.0434	0.0534	0.0726	0.1694
	8/19/2009	0.162	0.937	0.00987	1.680	0.159 R1	0.0808	0.120	0.3598 R1
	4/30/2008	3.640	0.292	0.102	0.499	0.0279	0.0329	0.0366	0.0974
MW-13	9/26/2008	9.260	0.972	0.513	1.710	<0.00980	<0.00980	0.0986	0.0986
	2/6/2009	10.100	1.050	0.554	1.890	NA	NA	0.118	NA
	5/19/2009	8.440	0.842	0.323	1.380	0.0712	0.0888	0.121	0.281
	8/19/2009 ⁽¹⁾	8.130	0.950	0.305	2.070	0.291 R1	0.147	0.120	0.558 R1

DATA TABLE 3

SUMMARY OF GROUNDWATER ANALYTICAL DATA
BTX AND NAPHTHALENES
GLADIOLA STATION
LEA COUNTY, NEW MEXICO
JULY 2006 - AUGUST 2009

Sample	Sample Date	Benzene (mg/L)	Ethylbenzene (mg/L)	Toluene (mg/L)	Total Xylenes (mg/L)	1-Methyl- naphthalene (mg/L)	2-Methyl- naphthalene (mg/L)	Naphthalene (mg/L)	Total Naphthalene (mg/L)
MW-14	NMWWCC Standards (mg/L)	0.01	0.75	0.75	0.62	---	---	---	0.03
	4/30/2008	0.0449	0.0231	0.00125	0.0341	<0.00971	<0.00971	<0.00971	<0.02913
	9/26/2008	0.123	0.0164	0.00187	0.0911	0.0103	0.0108	0.0120	0.0331
	2/6/2009	0.240	0.246	0.00986	0.166	NA	NA	0.0528	NA
	5/19/2009	0.120	0.0971	0.00203	0.0386	<0.00952	<0.00952	0.00956	0.00956
	8/19/2009	0.112	0.110	<0.00100	0.0444	0.0547 R1	0.0172	0.00923	0.08113 R1
MW-15	4/30/2008	1.230	0.320	0.167	0.554	0.0318	0.0395	0.0367	0.1080
	9/26/2008 ⁽¹⁾	6.540	1.130	1.350	2.400	0.0636	0.0825	0.0902	0.2363
	2/6/2009	NS	NS	NS	NS	NS	NS	NS	NS
	5/19/2009 ⁽¹⁾	3.800	0.848	0.632	1.800	0.0380	0.0484	0.0658	0.1522
	8/19/2009 ⁽¹⁾	3.850	0.799	0.892	2.250	0.202 R1	0.118	0.1690	0.4890 R1
MW-16	4/30/2008	0.00321	0.0237	<0.001	0.0376	<0.0103	<0.0103	<0.0103	<0.0309
	9/26/2008	0.00317	0.0253	<0.00100	0.0790	<0.00943	<0.00943	<0.00943	<0.02829
	2/6/2009	0.0113	0.0426	<0.00100	0.0634	NA	NA	0.0228	NA
	5/18/2009	0.00670	0.0488	<0.00100	0.0526	<0.00943	<0.00943	<0.00943	<0.02829
	8/19/2009	0.00419	0.0251	<0.00100	0.0797	0.00603 R10	0.0127 R1	0.00429 R1	0.02302 R10, R1
MW-17	8/19/2009	1.280	0.845	0.0146	1.190	0.188 R1	0.0768	0.134	0.3988 R1
MW-18	8/19/2009	2.400	0.681	0.0206	0.836	0.141 R1	0.0193	0.0213	0.1816 R1
MW-19	8/19/2009	<0.00100	<0.00100	<0.00100	<0.00300	<0.00100	<0.00100	<0.00100	<0.00300

DATA TABLE 3

SUMMARY OF GROUNDWATER ANALYTICAL DATA BTEX AND NAPHTHALENES GLADIOLA STATION LEA COUNTY, NEW MEXICO JULY 2006 - AUGUST 2009

Sample	Sample Date	Benzene (mg/L)	Ethylbenzene (mg/L)	Toluene (mg/L)	Total Xylenes (mg/L)	1-Methyl- naphthalene (mg/L)	2-Methyl- naphthalene (mg/L)	Naphthalene (mg/L)	Total Naphthalene (mg/L)
NMWQCC Standards (mg/L)		0.01	0.75	0.75	0.62	---	---	---	0.03
MW-20	8/19/2009	<0.00100	<0.00100	<0.00100	<0.00300	<0.000971	<0.000971	<0.000971	<0.002913
MW-21	8/19/2009	<0.00100	<0.00100	<0.00100	<0.00300	0.00156	<0.000980	<0.000980	0.00156

Notes:

mg/L = milligrams per liter

NMWQCC Standards = New Mexico Water Quality Control Commission Human Health Standards for Groundwater of 10,000 mg/L TDS Concentration or Less

BDL = Below Laboratory Detection Limits

Dup. = Duplicate Sample

LNAPL = Light Non-Aqueous Phase Liquids

NA = Not Analyzed

NS = Not Sampled

R1 = The relative percent difference between the primary and confirmatory analysis exceeded 40%. The higher value was reported.

R10 = The relative percent difference between the primary and confirmatory analysis exceeded 40%. The lower value was reported due to apparent chromatographic problems.

(1) = Sampled collected from below the LNAPL.

Benzene, toluene, ethylbenzene and total xylenes (BTEX) were analyzed by EPA Method 8021B in July 2006 and February 2007, and by EPA Method 8260B from 2008 to present.

Total Naphthalene = 1- and 2-Methylnaphthalene and Naphthalene

Naphthalenes analyzed by EPA Method 8310 in July 2006, February 2007, and September 2009.

Naphthalenes analyzed by EPA Method 8270C in April and September 2008 and May 2009.

Naphthalene analyzed by EPA Method 8260B in February 2009.

DATA TABLE 4

SUMMARY OF GROUNDWATER ANALYTICAL DATA
SEMIVOLATILE ORGANICS
GLADIOLA STATION
LEA COUNTY, NEW MEXICO
JULY 2006 - AUGUST 2009

Sample	Sample Date	Acenaphthene (mg/L)	Acenaphthylene (mg/L)	Anthracene (mg/L)	Benzo(a) Anthracene (mg/L)	Benzo(a) Pyrene (mg/L)	Benzo(b) Fluoranthene (mg/L)	Benzo(g,h,i) Perylene (mg/L)	Benzo(k) Fluoranthene (mg/L)	Chrysene (mg/L)	Dibenz(a,h) anthracene (mg/L)	Fluoranthene (mg/L)	Fluorene (mg/L)	Indeno (1,2,3-cd) pyrene (mg/L)	Phenanthrene (mg/L)	Pyrene (mg/L)
NMWWQC Standards		---	---	---	---	0.0007	---	---	---	---	---	---	---	---	---	---
MW-1	7/24/2006 ⁽¹⁾	<0.00101	<0.00101	0.141	0.0165	0.00260	0.000971	<0.00202	0.00128	0.0111	<0.00202	0.0788	0.00614	<0.000202	0.00434	0.0246
	2/8/2007 ⁽¹⁾	<0.00105	<0.00526	<0.00526	0.00603	<0.000105	0.00267	<0.000211	0.000886	0.00615	0.0104	0.153	0.0153	<0.000211	0.0489	0.0493
	4/15/2008	NS	NS	NS	NS	NS	NS	NS	NS	NS	NS	NS	NS	NS	NS	NS
	9/26/2008 ⁽¹⁾	<0.0100	<0.0100	<0.0100	<0.0100	<0.0100	<0.0100	<0.0100	<0.0100	<0.0100	<0.0100	<0.0100	<0.0100	<0.0100	<0.0100	<0.0100
	5/19/2009 ⁽¹⁾	<0.0100	<0.0100	<0.0100	<0.0100	<0.0100	<0.0100	<0.0100	<0.0100	<0.0100	<0.0100	<0.0100	<0.0100	<0.0100	<0.0100	<0.0100
	8/19/2009 ⁽¹⁾	<0.0200	<0.100	0.0871 R12	0.162 R1	<0.00200	0.0369	0.0358 R1	0.0321 R1	0.323	0.0550 R1	1.660 R1	0.0895	0.0210	1.620 R1	1.470 R1
MW-2	7/25/2006 ⁽¹⁾	<0.000939	0.00217	0.228	0.0300	0.00533	0.0173	0.000665	0.00101	0.0420	0.00186	0.155	0.00823	<0.000188	0.0603	0.0333
	2/8/2007 ⁽¹⁾	<0.00109	<0.00543	0.142	0.0128	<0.000109	0.00297	<0.000217	0.00150	0.00802	0.0156	0.0491	0.0174	<0.000217	0.232	0.075
	4/15/2008	NS	NS	NS	NS	NS	NS	NS	NS	NS	NS	NS	NS	NS	NS	NS
	9/26/2008 ⁽¹⁾	<0.0971	<0.0971	<0.0971	<0.0971	<0.0971	<0.0971	<0.0971	<0.0971	<0.0971	<0.0971	<0.0971	<0.0971	<0.0971	<0.0971	<0.0971
	NS -LNAPL entered bailer.															
	5/19/2009 ⁽¹⁾															
MW-3	8/19/2009 ⁽¹⁾	<0.00513	<0.0256	0.0783 R12	0.157	<0.000513	0.0318 R1	0.0357 R1	0.0269 R1	0.311	0.0530 R1	0.673 R1	0.0992	0.0216	1.660 R1	1.410 R1
	7/24/2006 ⁽¹⁾	<0.00106	<0.00106	0.127	0.0160	0.00245	0.000869	<0.000213	0.00131	0.0113	<0.000213	0.0772	0.00575	<0.000213	0.0357	0.0182
	2/8/2007 ⁽¹⁾	<0.00111	<0.00556	0.0914	0.00885	0.00172	0.00209	<0.000222	0.00121	0.00849	0.0136	0.0437	0.012	<0.000222	0.191	0.0557
	4/15/2008	NS	NS	NS	NS	NS	NS	NS	NS	NS	NS	NS	NS	NS	NS	NS
	9/26/2008 ⁽¹⁾	<0.0105	<0.0105	<0.0105	<0.0105	<0.0105	<0.0105	<0.0105	<0.0105	<0.0105	<0.0105	<0.0105	<0.0105	<0.0105	<0.0105	<0.0105
	5/19/2009 ⁽¹⁾	<0.0105	<0.0105	<0.0105	<0.0105	<0.0105	<0.0105	<0.0105	<0.0105	<0.0105	<0.0105	<0.0105	<0.0105	<0.0105	<0.0105	<0.0105
MW-4	8/19/2009 ⁽¹⁾	<0.00103	<0.00513	0.00966 R12	0.0234 R1	0.00225 R1	0.00490 R1	0.00422 R1	0.00416 R1	0.0461	0.00630 R1	0.0907 R1	0.00825	0.00271	0.146 R1	0.161 R1
	7/25/2006	<0.000939	0.0026	<0.000939	<0.000188	<0.0000939	<0.0000939	<0.000188	<0.000131	<0.0000939	<0.000188	<0.000188	0.000947	<0.000188	<0.000469	<0.000188
	2/7/2007	<0.00104	<0.00521	<0.00104	<0.000208	<0.000104	<0.000104	<0.000208	<0.000146	<0.000104	<0.000208	0.0168	0.0023	<0.000208	0.00901	0.0117
	4/15/2008	<0.00990	<0.00990	<0.00990	<0.00990	<0.00990	<0.00990	<0.00990	<0.00990	<0.00990	<0.00990	<0.00990	<0.00990	<0.00990	<0.00990	<0.00990
	9/26/2008 ⁽¹⁾	<0.00980	<0.00980	<0.00980	<0.00980	<0.00980	<0.00980	<0.00980	<0.00980	<0.00980	<0.00980	<0.00980	<0.00980	<0.00980	<0.00980	<0.00980
	5/19/2009 ⁽¹⁾	<0.0526	<0.0526	<0.0526	<0.0526	<0.0526	<0.0526	<0.0526	<0.0526	<0.0526	<0.0526	<0.0526	<0.0526	<0.0526	<0.0526	<0.0526
MW-5	8/19/2009 ⁽¹⁾	<0.000971	<0.00485	<0.000971	<0.000194	<0.0000971	<0.0000971	<0.000194	<0.000136	0.00217	<0.000194	0.00365 R1	0.00126	0.000459 R1	0.0143 R1	0.00854 R1
	7/20/2006	<0.00472	0.00565	<0.000943	<0.000189	<0.0000943	<0.0000943	<0.000189	<0.000132	0.000356	<0.000189	0.00309	<0.000472	<0.000189	0.00483	<0.000189
	2/7/2007	<0.00118	<0.00588	0.0113	<0.000235	<0.000118	<0.000118	<0.000235	<0.000165	<0.000118	<0.000235	0.00227	0.00233	<0.000235	0.0075	0.0037
	4/15/2008	<0.00990	<0.00990	<0.00990	<0.00990	<0.00990	<0.00990	<0.00990	<0.00990	<0.00990	<0.00990	<0.00990	<0.00990	<0.00990	<0.00990	<0.00990
	9/26/2008	<0.0962	<0.0962	<0.0962	<0.0962	<0.0962	<0.0962	<0.0962	<0.0962	<0.0962	<0.0962	<0.0962	<0.0962	<0.0962	<0.0962	<0.0962
	5/19/2009	<0.0526	<0.0526	<0.0526	<0.0526	<0.0526	<0.0526	<0.0526	<0.0526	<0.0526	<0.0526	<0.0526	<0.0526	<0.0526	<0.0526	<0.0526
MW-6	8/19/2009	<0.000971	<0.00485	<0.000971	<0.000194	<0.0000971	<0.0000971	<0.000194	<0.000136	0.000639	<0.000194	0.00253 R1	0.00241	<0.000194	0.0194 R1	0.00619 R1
	8/19/09 Dup.	<0.000980	<0.00490	<0.000980	<0.000196	<0.0000980	0.000191 R1	<0.000196	<0.000137	0.000994	<0.000196	0.00269 R1	0.00206 R1	<0.000196	0.0192 R1	0.00682 R1
	7/21/2006	0.00467	<0.000943	<0.000943	<0.000189	<0.0000943	<0.0000943	<0.000189	<0.000132	<0.0000943	<0.000189	<0.000189	<0.000472	<0.000189	<0.000472	<0.000189
	2/7/2007	<0.00111	<0.00556	<0.00111	<0.000222	<0.000111	<0.000111	<0.000222	<0.000156	<0.000111	<0.000222	<0.000222	0.000637	<0.000222	<0.000556	<0.000222
	4/15/2008	<0.00990	<0.00990	<0.00990	<0.00990	<0.00990	<0.00990	<0.00990	<0.00990	<0.00990	<0.00990	<0.00990	<0.00990	<0.00990	<0.00990	<0.00990
	9/26/2008	<0.00943	<0.0962	<0.0962	<0.0962	<0.0962	<0.0962	<0.0962	<0.0962	<0.0962	<0.0962	<0.0962	<0.0962	<0.0962	<0.0962	<0.0962
	5/18/2009	<0.00952	<0.00952	<0.00952	<0.00952	<0.00952	<0.00952	<0.00952	<0.00952	<0.00952	<0.00952	<0.00952	<0.00952	<0.00952	<0.00952	<0.00952
	8/19/2009	<0.00100	<0.00500	<0.00100	<0.000200	<0.000100	<0.000100	<0.000200	<0.000140	<0.000100	<0.000200	<0.000200	<0.000500	<0.000200	<0.000500	<0.000200

DATA TABLE 4

SUMMARY OF GROUNDWATER ANALYTICAL DATA
SEMIVOLATILE ORGANICS
GLADIOLA STATION
LEA COUNTY, NEW MEXICO
JULY 2006 - AUGUST 2009

Sample	Sample Date	Acenaphthene (mg/L)	Acenaphthylene (mg/L)	Anthracene (mg/L)	Benzo(a) Anthracene (mg/L)	Benzo(a) Pyrene (mg/L)	Benzo(b) Fluoranthene (mg/L)	Benzo(g,h,i) Perylene (mg/L)	Benzo(k) Fluoranthene (mg/L)	Chrysene (mg/L)	Dibenz(a,h) anthracene (mg/L)	Fluoranthene (mg/L)	Fluorene (mg/L)	Indeno (1,2,3-cd) pyrene (mg/L)	Phenanthrene (mg/L)	Pyrene (mg/L)
NMWQCC Standards						0.0007										
MW-7	7/25/2006	<0.000939	<0.000939	<0.000939	<0.000188	<0.0000939	<0.0000939	<0.000188	<0.000131	<0.0000939	<0.000188	<0.000188	<0.000469	<0.000188	<0.000469	<0.000188
	2/7/2007	<0.00109	<0.00543	<0.00109	<0.000217	<0.000109	<0.000109	<0.000217	<0.000152	<0.000109	<0.000217	<0.000217	0.000772	<0.000217	<0.000543	<0.000217
	4/15/2008	<0.00971	<0.00971	<0.00971	<0.00971	<0.00971	<0.00971	<0.00971	<0.00971	<0.00971	<0.00971	<0.00971	<0.00971	<0.00971	<0.00971	<0.00971
	9/26/2008	<0.00943	<0.00943	<0.00943	<0.00943	<0.00943	<0.00943	<0.00943	<0.00943	<0.00943	<0.00943	<0.00943	<0.00943	<0.00943	<0.00943	<0.00943
	5/18/2009	<0.0100	<0.0100	<0.0100	<0.0100	<0.0100	<0.0100	<0.0100	<0.0100	<0.0100	<0.0100	<0.0100	<0.0100	<0.0100	<0.0100	<0.0100
	8/19/2009	<0.00100	<0.00500	<0.00100	<0.000200	<0.000100	<0.000100	<0.000200	<0.000140	<0.000100	<0.000200	<0.000200	0.00135	<0.000200	<0.000500	0.000665
MW-8	7/25/2006	<0.000939	<0.000939	<0.000939	<0.000188	<0.0000939	<0.0000939	<0.000188	<0.000131	<0.0000939	<0.000188	<0.000188	<0.000469	<0.000188	<0.000469	<0.000188
	2/7/2007	<0.00104	<0.00521	<0.00104	<0.000208	<0.000104	<0.000104	<0.000208	<0.000146	<0.000104	<0.000208	<0.000208	<0.000521	<0.000208	<0.000521	<0.000208
	4/15/2008	<0.00962	<0.00962	<0.00962	<0.00962	<0.00962	<0.00962	<0.00962	<0.00962	<0.00962	<0.00962	<0.00962	<0.00962	<0.00962	<0.00962	<0.00962
	9/26/2008	<0.00980	<0.00980	<0.00980	<0.00980	<0.00980	<0.00980	<0.00980	<0.00980	<0.00980	<0.00980	<0.00980	<0.00980	<0.00980	<0.00980	<0.00980
	5/18/2009	<0.00952	<0.00952	<0.00952	<0.00952	<0.00952	<0.00952	<0.00952	<0.00952	<0.00952	<0.00952	<0.00952	<0.00952	<0.00952	<0.00952	<0.00952
	8/19/2009	<0.00103	<0.00513	<0.00103	<0.000205	<0.000103	<0.000103	<0.000205	<0.000144	<0.000103	<0.000205	<0.000205	0.00101	<0.000205	<0.000513	0.000657
MW-9	7/21/2006	<0.00099	0.0010	<0.00099	<0.000198	<0.000099	<0.000099	<0.000198	<0.000139	<0.000099	0.000198	<0.000198	<0.000495	<0.000198	<0.000495	<0.000198
	2/6/2007	<0.00104	<0.00521	<0.00104	<0.000208	<0.000104	<0.000104	<0.000208	<0.000146	<0.000104	<0.000208	<0.000208	<0.000521	<0.000208	<0.000521	<0.000208
	4/15/2008	<0.00971	<0.00971	<0.00971	<0.00971	<0.00971	<0.00971	<0.00971	<0.00971	<0.00971	<0.00971	<0.00971	<0.00971	<0.00971	<0.00971	<0.00971
	9/26/2008	<0.00962	<0.00962	<0.00962	<0.00962	<0.00962	<0.00962	<0.00962	<0.00962	<0.00962	<0.00962	<0.00962	<0.00962	<0.00962	<0.00962	<0.00962
	5/18/2009	<0.00952	<0.00952	<0.00952	<0.00952	<0.00952	<0.00952	<0.00952	<0.00952	<0.00952	<0.00952	<0.00952	<0.00952	<0.00952	<0.00952	<0.00952
	8/19/2009	<0.000971	<0.00485	<0.000971	<0.000194	<0.0000971	<0.0000971	<0.000194	<0.000136	<0.0000971	<0.000194	<0.000194	<0.000485	<0.000194	<0.000485	<0.000194
MW-10	7/21/2006	0.001	0.001	0.001	<0.0002	<0.0001	<0.0001	<0.0002	<0.00014	<0.0001	<0.0002	<0.0002	0.000892	<0.0002	<0.0005	<0.0002
	2/6/2007	<0.00110	<0.00549	<0.00110	<0.000220	<0.000110	<0.000110	<0.000220	<0.000154	<0.000110	<0.000220	<0.000220	0.000831	<0.000220	<0.000549	<0.000220
	4/15/2008	<0.00971	<0.00971	<0.00971	<0.00971	<0.00971	<0.00971	<0.00971	<0.00971	<0.00971	<0.00971	<0.00971	<0.00971	<0.00971	<0.00971	<0.00971
	9/26/2008	<0.0100	<0.0100	<0.0100	<0.0100	<0.0100	<0.0100	<0.0100	<0.0100	<0.0100	<0.0100	<0.0100	<0.0100	<0.0100	<0.0100	<0.0100
	5/18/2009	<0.00952	<0.00952	<0.00952	<0.00952	<0.00952	<0.00952	<0.00952	<0.00952	<0.00952	<0.00952	<0.00952	<0.00952	<0.00952	<0.00952	<0.00952
	8/19/2009	<0.000980	<0.00490	<0.000980	<0.000196	<0.0000980	<0.0000980	<0.000196	<0.000137	<0.0000980	<0.000196	<0.000196	<0.000490	<0.000196	<0.000490	<0.000196
MW-11	4/30/2008	<0.00971	<0.00971	<0.00971	<0.00971	<0.00971	<0.00971	<0.00971	<0.00971	<0.00971	<0.00971	<0.00971	<0.00971	<0.00971	<0.00971	<0.00971
	9/26/2008	<0.00962	<0.00962	<0.00962	<0.00962	<0.00962	<0.00962	<0.00962	<0.00962	<0.00962	<0.00962	<0.00962	<0.00962	<0.00962	<0.00962	<0.00962
	5/18/2009	<0.00943	<0.00943	<0.00943	<0.00943	<0.00943	<0.00943	<0.00943	<0.00943	<0.00943	<0.00943	<0.00943	<0.00943	<0.00943	<0.00943	<0.00943
	8/19/2009	<0.00100	<0.00500	<0.00100	<0.000200	<0.000100	<0.000100	<0.000200	<0.000140	<0.000100	<0.000200	<0.000200	<0.000500	<0.000200	<0.000500	<0.000200
	4/30/2008	<0.010	<0.010	<0.010	<0.010	<0.010	<0.010	<0.010	<0.010	<0.010	<0.010	<0.010	<0.010	<0.010	<0.010	<0.010
	9/26/2008	<0.00943	<0.00943	<0.00943	<0.00943	<0.00943	<0.00943	<0.00943	<0.00943	<0.00943	<0.00943	<0.00943	<0.00943	<0.00943	<0.00943	<0.00943
MW-12	5/19/2009	<0.00952	<0.00952	<0.00952	<0.00952	<0.00952	<0.00952	<0.00952	<0.00952	<0.00952	<0.00952	<0.00952	<0.00952	<0.00952	<0.00952	<0.00952
	8/19/2009	<0.00100	<0.00500	<0.00100	<0.000200	<0.000100	<0.000100	<0.000200	<0.000140	0.000145	<0.000200	0.00136 R1	0.00203	<0.000200	<0.000500	<0.000200
	4/30/2008	<0.00971	<0.00971	<0.00971	<0.00971	<0.00971	<0.00971	<0.00971	<0.00971	<0.00971	<0.00971	<0.00971	<0.00971	<0.00971	<0.00971	<0.00971
	9/26/2008	<0.0980	<0.0980	<0.0980	<0.0980	<0.0980	<0.0980	<0.0980	<0.0980	<0.0980	<0.0980	<0.0980	<0.0980	<0.0980	<0.0980	<0.0980
	5/19/2009	<0.0476	<0.0476	<0.0476	<0.0476	<0.0476	<0.0476	<0.0476	<0.0476	<0.0476	<0.0476	<0.0476	<0.0476	<0.0476	<0.0476	<0.0476
	8/19/2009 ⁽¹⁾	<0.00103	<0.00513	0.00152 R12	<0.000205	<0.000103	0.000578	0.000915 R1	<0.000144	0.00515	<0.000205	0.0118 R1	0.00424	<0.000205	0.0458 R1	0.0277 R1
MW-14	4/30/2008	<0.00971	<0.00971	<0.00971	<0.00971	<0.00971	<0.00971	<0.00971	<0.00971	<0.00971	<0.00971	<0.00971	<0.00971	<0.00971	<0.00971	<0.00971
	9/26/2008	<0.00980	<0.00980	<0.00980	<0.00980	<0.00980	<0.00980	<0.00980	<0.00980	<0.00980	<0.00980	<0.00980	<0.00980	<0.00980	<0.00980	<0.00980
	5/19/2009	<0.00952	<0.00952	<0.00952	<0.00952	<0.00952	<0.00952	<0.00952	<0.00952	<0.00952	<0.00952	<0.00952	<0.00952	<0.00952	<0.00952	<0.00952
	8/19/2009	<0.000971	<0.00485	<0.000971	<0.000194	<0.0000971	<0.0000971	<0.000194	<0.000136	<0.0000971	<0.000194	<0.000194	0.000797	<0.000194	0.00411 R1	0.00109

DATA TABLE 4

SUMMARY OF GROUNDWATER ANALYTICAL DATA
SEMIVOLATILE ORGANICS
GLADIOLA STATION
LEA COUNTY, NEW MEXICO
JULY 2006 - AUGUST 2009

Sample	Sample Date	Acenaphthene (mg/L)	Acenaphthylene (mg/L)	Anthracene (mg/L)	Benzo(a) Anthracene (mg/L)	Benzo(a) Pyrene (mg/L)	Benzo(b) Fluoranthene (mg/L)	Benzo(g,h,i) Perylene (mg/L)	Benzo(k) Fluoranthene (mg/L)	Chrysene (mg/L)	Dibenz(a,h) anthracene (mg/L)	Fluoranthene (mg/L)	Fluorene (mg/L)	Indeno (1,2,3-cd) pyrene (mg/L)	Phenanthrene (mg/L)	Pyrene (mg/L)
NMWQCC Standards (mg/L)		---	---	---	---	0.0007	---	---	---	---	---	---	---	---	---	---
MW-15	4/30/2008	<0.00971	<0.00971	<0.00971	<0.00971	<0.00971	<0.00971	<0.00971	<0.00971	<0.00971	<0.00971	<0.00971	<0.00971	<0.00971	<0.00971	<0.00971
	9/26/2008 ⁽¹⁾	<0.00980	<0.00980	<0.00980	<0.00980	<0.00980	<0.00980	<0.00980	<0.00980	<0.00980	<0.00980	<0.00980	<0.00980	<0.00980	<0.00980	<0.00980
	5/19/2009 ⁽¹⁾	<0.0105	<0.0105	<0.0105	<0.0105	<0.0105	<0.0105	<0.0105	<0.0105	<0.0105	<0.0105	<0.0105	<0.0105	<0.0105	<0.0105	<0.0105
	8/19/2009 ⁽¹⁾	<0.00103	<0.00513	<0.00103	<0.000205	<0.000103	<0.000103	<0.000205	<0.000144	0.000857	<0.000205	0.00315 R1	0.00229	<0.000205	0.0196 R1	0.00753 R1
MW-16	4/30/2008	<0.0103	<0.0103	<0.0103	<0.0103	<0.0103	<0.0103	<0.0103	<0.0103	<0.0103	<0.0103	<0.0103	<0.0103	<0.0103	<0.0103	<0.0103
	9/26/2008	<0.00943	<0.00943	<0.00943	<0.00943	<0.00943	<0.00943	<0.00943	<0.00943	<0.00943	<0.00943	<0.00943	<0.00943	<0.00943	<0.00943	<0.00943
	5/18/2009	<0.00943	<0.00943	<0.00943	<0.00943	<0.00943	<0.00943	<0.00943	<0.00943	<0.00943	<0.00943	<0.00943	<0.00943	<0.00943	<0.00943	<0.00943
	8/19/2009	<0.00103	<0.00513	<0.00103	<0.000205	<0.000103	<0.000103	<0.000205	<0.000144	<0.000103	<0.000205	<0.000205	0.00109	<0.000205	<0.000513	0.000979 R1
MW-17	8/19/2009	<0.00100	<0.00500	<0.00100	<0.000200	<0.000100	<0.000100	<0.000200	<0.000140	<0.000100	<0.000200	0.000315	0.00144	<0.000200	0.0102 R1	<0.000200
MW-18	8/19/2009	<0.00100	<0.00500	<0.00100	<0.000200	<0.000100	<0.000100	<0.000200	<0.000140	<0.000100	<0.000200	0.000423	0.00120	<0.000200	0.0104 R1	0.000948
MW-19	8/19/2009	<0.00100	<0.00500	<0.00100	<0.000200	<0.000100	<0.000100	<0.000200	<0.000140	<0.000100	<0.000200	<0.000200	<0.000500	<0.000200	<0.000500	<0.000200
MW-20	8/19/2009	<0.000971	<0.00485	<0.000971	<0.000194	<0.0000971	<0.0000971	<0.000194	<0.000136	<0.0000971	<0.000194	<0.000194	<0.000485	<0.000194	<0.000485	<0.000194
MW-21	8/19/2009	<0.000980	<0.00490	<0.000980	<0.000196	<0.0000980	<0.0000980	<0.000196	<0.000137	<0.0000980	<0.000196	<0.000196	<0.000490	<0.000196	<0.000490	<0.000196

Notes:

mg/L = milligrams per liter

NMWQCC Standards = New Mexico Water Quality Control Commission Human Health Standards for Groundwater of 10,000 mg/L TDS Concentration or Less

= Above NMWQCC standards

NS = Not Sampled

A-01 = Could not obtain constant weight.

L2 = Laboratory Control Sample and/or Laboratory Control Sample Duplicate recovery was below acceptance limits.

R1 = The relative percent difference between the primary and confirmatory analysis exceeded 40%. The higher value was reported.

R12 = The relative percent difference between the primary and confirmatory analysis exceeded 40%. The lower value was reported.

Semivolatile organics analyzed by EPA Method 8310 in July 2006, February 2007, and September 2009. Semivolatile organics analyzed by EPA Method 8270C from April 2008 to May 2009.

⁽¹⁾ = Sampled collected from below the LNAPL.

Dup. = Duplicate

DATA TABLE 5
SUMMARY OF GROUNDWATER ANALYTICAL DATA
INORGANICS AND METALS
GLADIOLA STATION
LEA COUNTY, NEW MEXICO
JULY 2006 - AUGUST 2009

Sample	Sample Date	Total Alkalinity (mg/L)	Chloride (mg/L)	Sulfate (mg/L)	Total Dissolved Solids (mg/L)	Arsenic ¹ (mg/L)	Barium ¹ (mg/L)	Cadmium ¹ (mg/L)	Chromium ¹ (mg/L)	Lead ¹ (mg/L)	Selenium ¹ (mg/L)	Silver ¹ (mg/L)	Mercury ¹ (mg/L)
NMWQCC Standards (mg/L) MW-1	7/24/2006	---	---	---	---	0.1	1.0	0.01	0.05	0.05	0.05	0.05	0.002
	2/8/2007	743	10.9	1.82	900	0.0295	4.82	0.0018	0.0126	<0.005	<0.01	<0.005	0.000303
	4/15/2008	621	2.8	1.24	<100	0.0304	5.02	<0.001	<0.005	<0.005	<0.01	<0.005	<0.0002
		NS	NS	NS	NS	NS	NS	NS	NS	NS	NS	NS	NS
	9/21/2008	913	1.63	1.28	815 ^(a)	0.0256 P7	7.52 P7	0.00110 P7	<0.00500 P7	<0.00500 P7	<0.0100 P7	<0.00500 P7	<0.000200
	2/6/2009	NS	NS	NS	NS	NS	NS	NS	NS	NS	NS	NS	NS
	5/19/2009	952	2.41	<1.00	962	0.0265	8.72	<0.00100	<0.00500	<0.00500	<0.0100	<0.00500	<0.000200
MW-2	8/19/2009	979	2.25	<1.00	940	0.0303 P7	7.00 P7	<0.00100 P7	<0.00500 P7	<0.00500 P7	<0.0100 P7	<0.00500 P7	<0.000200 P7
	7/25/2006	668	30.6	2.11	900	0.0469	0.958	0.0021	0.0140	<0.005	<0.01	0.0057	<0.0002
	2/8/2007	634	32	3.9	440	0.0348	0.764	<0.001	<0.005	<0.005	<0.01	<0.005	<0.0002
	4/15/2008	NS	NS	NS	NS	NS	NS	NS	NS	NS	NS	NS	NS
	9/22/2008	669	29.4	3.57	622	0.0352	0.823	<0.00100	<0.00500	<0.00500	<0.0100	<0.00500	<0.000200
	2/6/2009	NS	NS	NS	NS	NS	NS	NS	NS	NS	NS	NS	NS
	5/19/2009	NS - LNAPL entered bailer.											
MW-3	8/19/2009	649	31.2	2.74	742	0.0393 P7	0.901 P7	<0.00100 P7	<0.00500 P7	<0.00500 P7	<0.0100 P7	<0.00500 P7	<0.000200 P7
	7/24/2006	773	21.2	8.35	880	0.057	3.33	0.0015	0.0098	<0.005	<0.01	<0.005	<0.0002
	2/8/2007	708	31.6	33.4	540	0.0505	3.44	<0.001	<0.005	0.0052	<0.01	<0.005	<0.0002
	4/15/2008	NS	NS	NS	NS	NS	NS	NS	NS	NS	NS	NS	NS
	9/22/2008	876	26.7	2.64	744	0.0380	6.09	<0.00100	<0.00500	<0.00500	<0.0100	<0.00500	<0.000200
	2/6/2009	NS	NS	NS	NS	NS	NS	NS	NS	NS	NS	NS	NS
	5/19/2009	883	23.7	2.66	858	0.0397	6.14	<0.00100	<0.00500	<0.00500	<0.0100	<0.00500	<0.000200
MW-4	8/19/2009	880	28.4	<1.00	802	0.0302 P7	6.56 P7	<0.00100 P7	<0.00500 P7	<0.00500 P7	<0.0100 P7	<0.00500 P7	<0.000200 P7
	7/25/2006	850	20.7	<1.00	1000	0.034	7.34	0.0016	0.0122	<0.005	<0.01	<0.005	<0.0002
	2/7/2007	2290	15.1	1.09	<100	0.0617	8.00	<0.001	0.0615	0.0201	<0.01	<0.005	<0.0002
	4/15/2008	1060	10.2	<1.00	1180	0.0140	7.47	0.0011	<0.005	<0.005	<0.01	<0.005	<0.0002
	9/21/2008	792	17.7	1.31	774	0.0156	7.74	<0.00100	<0.00500	<0.00500	<0.0100	<0.00500	<0.000200
	2/6/2009	NS	NS	NS	NS	NS	NS	NS	NS	NS	NS	NS	NS
	5/19/2009	802	18.4	3.08	854	0.0162	8.32	<0.00100	<0.00500	<0.00500	<0.0100	<0.00500	<0.000200
MW-5	8/19/2009	807	18.9	<1.00	860	0.0133 P7	8.19 P7	<0.00100 P7	<0.00500 P7	<0.00500 P7	<0.0100 P7	<0.00500 P7	<0.000200 P7
	7/20/2006	1250	6.11	<1.00	712	0.0661	1.71	<0.001	0.177	0.0151	<0.01	<0.005	0.000220
	2/7/2007	1130	6.58	1.56	610	0.0526	1.96	<0.001	0.0599	0.0105	<0.01	<0.005	<0.0002
	4/15/2008	976	6.34	<1.00	736	0.0440	3.02	0.0017	0.0167	<0.005	<0.01	<0.005	<0.0002
	9/21/2008	841 M2	6.62	1.54	712 ^(a)	0.0370 P7	3.07 P7	0.00100 P7	<0.00500 P7	<0.00500 P7	<0.0100 P7	<0.00500 P7	<0.000200
	2/6/2009	797	7.49	<1.00	744	NA	NA	NA	NA	NA	NA	NA	NA
	2/6/09 Dup.	801	6.80	1.05	730	NA	NA	NA	NA	NA	NA	NA	NA
	5/19/2009	837	6.81	<1.00	792	0.0336	3.49	<0.00100	<0.00500	<0.00500	<0.0100	<0.00500	<0.000200
	8/19/2009	856	7.02	<1.00	752	0.0310 P7	3.68 P7	<0.00100 P7	<0.00500 P7	<0.00500 P7	<0.0100 P7	<0.00500 P7	<0.000200 P7
	8/19/09 Dup.	847	6.93	<1.00	760	0.0322 P7	3.71 P7	<0.00100 P7	<0.00500 P7	<0.00500 P7	<0.0100 P7	<0.00500 P7	<0.000200 P7

DATA TABLE 5
SUMMARY OF GROUNDWATER ANALYTICAL DATA
INORGANICS AND METALS
GLADIOLA STATION
LEA COUNTY, NEW MEXICO
JULY 2006 - AUGUST 2009

Sample	Sample Date	Total Alkalinity (mg/L)	Chloride (mg/L)	Sulfate (mg/L)	Total Dissolved Solids (mg/L)	Arsenic ¹ (mg/L)	Barium ¹ (mg/L)	Cadmium ¹ (mg/L)	Chromium ¹ (mg/L)	Lead ¹ (mg/L)	Selenium ¹ (mg/L)	Silver ¹ (mg/L)	Mercury ¹ (mg/L)
NMWQCC Standards (mg/L)		---	---	---	---	0.1	1.0	0.01	0.05	0.05	0.05	0.05	0.002
MW-6	7/21/2006	524	6.28	63.2	660	<0.01	0.168	<0.001	<0.005	<0.005	<0.01	<0.005	0.000207
	2/7/2007	2930	6.6	<2.00	325	0.0397	3.19	<0.001	0.0822	0.0307	<0.01	<0.005	0.00172
	4/15/2008	1650	5.38	42.7	548	0.0199	0.610	0.0020	0.0213	0.00805	0.0106	<0.005	0.000467
	9/21/2008	528	5.75	34.5	440	<0.0100	0.0932	<0.00100	<0.00500	<0.00500	<0.0100	<0.00500	<0.000200
	2/6/2009	509	1.80	8.41	574	NA	NA	NA	NA	NA	NA	NA	NA
	5/18/2009	567	5.90	37.2	234	<0.0100	0.0991	<0.00100	<0.00500	<0.00500	<0.0100	<0.00500	<0.000200
MW-7	8/19/2009	519	6.11	33.0	568	<0.0100 P7	0.100 P7	<0.00100 P7	<0.00500 P7	<0.00500 P7	<0.0100 P7	<0.00500 P7	<0.000200 P7
	7/25/2006	641	15.5	<1.00	800	<0.01	0.679	<0.001	<0.005	<0.005	<0.01	<0.005	<0.0002
	2/7/2007	654	14.4	4.48	200	0.0583	2.46	<0.001	<0.005	<0.005	<0.01	<0.005	<0.0002
	4/15/2008	710	13.6	1.46	744	0.0513	3.00	0.0015	0.0051	<0.005	<0.01	<0.005	<0.0002
	9/20/2008	680	15.3	3.16	710 B, CF6, L1	0.0407	1.92	<0.00100	<0.00500	<0.00500	<0.0100	<0.00500	<0.000200
	2/5/2009	692	14.5	1.87	672	NA	NA	NA	NA	NA	NA	NA	NA
MW-8	5/18/2009	672	15.7	3.10	748	0.0395	1.88	<0.00100	<0.00500	<0.00500	<0.0100	<0.00500	<0.000200
	8/19/2009	673	17.2	3.06	720	0.0137 P7	1.86 P7	<0.00100 P7	<0.00500 P7	<0.00500 P7	<0.0100 P7	<0.00500 P7	<0.000200 P7
	7/25/2006	593	13.1	8.01	810	0.0153	0.328	0.0012	<0.005	<0.005	<0.01	<0.005	<0.0002
	2/7/2007	707	11.5	22.2	510	0.0342	0.929	<0.001	<0.005	<0.005	<0.01	<0.005	<0.0002
	4/15/2008	716	11.6	7.4	688	0.035	1.22	0.0015	0.0078	<0.005	<0.01	<0.005	<0.0002
	9/20/2008	633	13.5	9.30	610	0.0211	0.773	<0.00100	<0.00500	<0.00500	<0.0100	<0.00500	<0.000200
MW-9	2/5/2009	615	11.6	6.52	628	NA	NA	NA	NA	NA	NA	NA	NA
	5/18/2009	535	11.1	8.68	258	0.0174	0.776	<0.00100	<0.00500	<0.00500	<0.0100	<0.00500	<0.000200
	8/19/2009	623	13.3	6.57	676	<0.0100 P7	1.14 P7	<0.00100 P7	<0.00500 P7	<0.00500 P7	<0.0100 P7	<0.00500 P7	<0.000200 P7
	7/21/2006	1010	103	157	900	0.0298	0.918	<0.001	0.0354	0.0078	<0.01	<0.005	<0.0002
	2/6/2007	717	92	89.0	1110	0.0291	0.284	<0.001	0.0075	<0.005	<0.01	<0.005	<0.0002
	4/15/2008	2410	85.5	47.5	684	0.0694	1.61	0.0023	0.0473	0.0126	<0.01	<0.005	<0.0002
MW-10	9/21/2008	572	73.3	40.7	520	0.0274	0.100	<0.00100	<0.00500	<0.00500	<0.0100	<0.00500	<0.000200
	2/5/2009	616	71	33.9	<1000	NA	NA	NA	NA	NA	NA	NA	NA
	5/18/2009	584	61.0	38.3	644	0.0234	0.0961	<0.00100	<0.00500	<0.00500	<0.0100	<0.00500	<0.000200
	8/19/2009	578	75.8	37.9	744	0.0185 P7	0.102 P7	<0.00100 P7	<0.00500 P7	<0.00500 P7	<0.0100 P7	<0.00500 P7	<0.000200 P7
	7/21/2006	748	500	85.2	1520	<0.01	0.324	<0.001	0.0136	<0.005	<0.01	<0.005	0.000822
	2/6/2007	602	6.72	105	1630	<0.01	0.112	<0.001	<0.005	<0.005	<0.01	<0.005	<0.0002
	4/15/2008	3250	439	97.4	1530	0.0439	0.981	0.0044	0.0625	0.0277	0.0256	<0.005	0.001950
	9/21/2008	676	414	79.6	1000	<0.0100	0.0858	<0.00100	<0.00500	<0.00500	<0.0100	<0.00500	<0.000200
	2/5/2009	658	419	65.3	1460	NA	NA	NA	NA	NA	NA	NA	NA
	5/18/2009	675	430	74.1	1490	<0.0100	0.0839	<0.00100	<0.00500	<0.00500	<0.0100	<0.00500	<0.000200
	8/19/2009	660	421	80.8	1510	<0.0100 P7	0.0763 P7	<0.00100 P7	<0.00500 P7	<0.00500 P7	<0.0100 P7	<0.00500 P7	0.000818 P7

DATA TABLE 5
SUMMARY OF GROUNDWATER ANALYTICAL DATA
INORGANICS AND METALS
GLADIOLA STATION
LEA COUNTY, NEW MEXICO
JULY 2006 - AUGUST 2009

Sample	Sample Date	Total Alkalinity (mg/L)	Chloride (mg/L)	Sulfate (mg/L)	Total Dissolved Solids (mg/L)	Arsenic ¹ (mg/L)	Barium ¹ (mg/L)	Cadmium ¹ (mg/L)	Chromium ¹ (mg/L)	Lead ¹ (mg/L)	Selenium ¹ (mg/L)	Silver ¹ (mg/L)	Mercury ¹ (mg/L)
NMW/QCC Standards MW-11	4/30/2008	---	---	---	---	0.1	1.0	0.01	0.05	0.05	0.05	0.05	0.002
	9/21/2008	528	213	128	1120 L2	<0.01	0.159	<0.001	<0.005	<0.005	<0.01	<0.005	0.000224
	2/5/2009	553	524	130	1440	<0.0100	0.0480	<0.00100	<0.00500	<0.00500	<0.0100	<0.00500	<0.000200
	5/18/2009	547	9.82	51.7	1510	NA	NA	NA	NA	NA	NA	NA	NA
	8/19/2009	572	503	125	1490	<0.0100	0.0562	<0.00100	<0.00500	<0.00500	<0.0100	<0.00500	<0.000200
		577 M8	517	121	1550	<0.0100 P7	0.0483 P7	<0.00100 P7	<0.00500 P7	<0.00500 P7	<0.0100 P7	<0.00500 P7	<0.000200 P7
MW-12	4/30/2008	995	10.7	8.19	657 L2	0.0278	2.23	<0.001	0.0132	0.0082	<0.01	<0.005	<0.0002
	9/21/2008	755	25.1	1.62	708	0.0238 P7	5.10 P7	0.00130 P7	<0.00500 P7	<0.00500 P7	<0.0100 P7	<0.00500 P7	<0.000200
	2/5/2009	738	31.2	<1.00	734	NA	NA	NA	NA	NA	NA	NA	NA
	5/19/2009	777	30.3	<1.00	2390	0.0233	5.82	<0.00100	<0.00500	<0.00500	<0.0100	<0.00500	<0.000200
	8/19/2009	778	28.2	<1.00	750	0.0177 P7	6.02 P7	<0.00100 P7	<0.00500 P7	<0.00500 P7	<0.0100 P7	<0.00500 P7	<0.000200 P7
MW-13	4/30/2008	870	61.9	209	1920 A-01, L2	0.0221	1.41	<0.001	0.0134	0.0104	<0.01	<0.005	<0.0002
	9/21/2008	751	4.62	1.20	748	0.0377	3.54	<0.00100	<0.00500	<0.00500	<0.0100	<0.00500	<0.000200 M2
	2/6/2009	751	4.77	<1.00	776	NA	NA	NA	NA	NA	NA	NA	NA
	5/19/2009	800	5.99	<1.00	252	0.0321	4.04	<0.00100	<0.00500	<0.00500	<0.0100	<0.00500	<0.000200
	8/19/2009	781	4.76	<1.00	800	0.0249 P7	4.44 P7	<0.00100 P7	<0.00500 P7	<0.00500 P7	<0.0100 P7	<0.00500 P7	<0.000200 P7
MW-14	4/30/2008	780	5.21	195	919 L2	0.0172	0.193	<0.001	0.0063	<0.005	<0.01	<0.005	<0.0002
	9/21/2008	647	4.71	19.7	668 (a)	0.0572	0.181	<0.00100	<0.00500	<0.00500	<0.0100	<0.00500	<0.000200
	2/6/2009	623	9.82	3.13	672	NA	NA	NA	NA	NA	NA	NA	NA
	5/19/2009	663	4.85	11.2	698	0.0159	0.165	<0.00100	<0.00500	<0.00500	<0.0100	<0.00500	<0.000200
	8/19/2009	656	5.14	15.7	702	0.0271 P7	0.196 P7	<0.00100 P7	<0.00500 P7	<0.00500 P7	<0.0100 P7	<0.00500 P7	<0.000200 P7
MW-15	4/30/2008	1050	8.74	31.9	641 L2	0.0259	2.16	<0.001	0.0152	0.0084	<0.01	0.0065	<0.0002
	9/21/2008	808	10.4	1.02	724 (a)	0.0282 P7	5.87 P7	0.00140 P7	<0.00500 P7	<0.00500 P7	<0.0100 P7	<0.00500 P7	<0.000200
	2/6/2009	NS	NS	NS	NS	NS	NS	NS	NS	NS	NS	NS	NS
	5/19/2009	886	10.0	<1.00	850	0.0267	6.47	<0.00100	<0.00500	<0.00500	<0.0100	<0.00500	<0.000200
	8/19/2009	891	11.6	<1.00	850	0.0254 P7	6.05 P7	<0.00100 P7	<0.00500 P7	<0.00500 P7	<0.0100 P7	<0.00500 P7	<0.000200 P7
MW-16	4/30/2008	750	16.6	52.5	726 A-01, L2	0.0107	1.02	<0.001	0.0097	0.0058	<0.01	<0.005	<0.0002
	9/21/2008	762	9.87	3.28	716	0.0153	1.40	<0.00100	<0.00500	<0.00500	<0.0100	<0.00500	<0.000200
	2/6/2009	756	8.03	<1.00	730	NA	NA	NA	NA	NA	NA	NA	NA
	5/18/2009	783	8.84	1.69	776	0.0167	1.59	<0.00100	<0.00500	<0.00500	<0.0100	<0.00500	<0.000200
	8/19/2009	791	9.37	1.67	750	0.0136 P7	1.73 P7	<0.00100 P7	<0.00500 P7	<0.00500 P7	<0.0100 P7	<0.00500 P7	<0.000200 P7
MW-17	8/19/2009	748	11.7	1.09	725	0.0475 P7	1.98 P7	<0.00100 P7	<0.00500 P7	<0.00500 P7	<0.0100 P7	<0.00500 P7	<0.000200 P7
MW-18	8/19/2009	961	113	232	1510	0.0178 P7	0.144 P7	<0.00100 P7	<0.00500 P7	<0.00500 P7	<0.0100 P7	<0.00500 P7	<0.000200 P7

DATA TABLE 5
SUMMARY OF GROUNDWATER ANALYTICAL DATA
INORGANICS AND METALS
GLADIOLA STATION
LEA COUNTY, NEW MEXICO
JULY 2006 - AUGUST 2009

Sample	Sample Date	Total Alkalinity (mg/L)	Chloride (mg/L)	Sulfate (mg/L)	Total Dissolved Solids (mg/L)	Arsenic ¹ (mg/L)	Barium ¹ (mg/L)	Cadmium ¹ (mg/L)	Chromium ¹ (mg/L)	Lead ¹ (mg/L)	Selenium ¹ (mg/L)	Silver ¹ (mg/L)	Mercury ¹ (mg/L)
NMWQCC Standards (mg/L)		---	---	---	---	0.1	1.0	0.01	0.05	0.05	0.05	0.05	0.002
MW-19	8/19/2009	224	29.6	145	554	0.0203 P7	0.0352 P7	<0.00100 P7	<0.00500 P7	<0.00500 P7	<0.0100 P7	<0.00500 P7	<0.000200 P7
MW-20	8/19/2009	187	440	417	1580	<0.0100 P7	0.0908 P7	<0.00100 P7	<0.00500 P7	<0.00500 P7	0.0150 P7	<0.00500 P7	<0.000200 P7
MW-21	8/19/2009	248	38.8	666	1360	0.0248 P7	0.0263 P7	<0.00100 P7	<0.00500 P7	<0.00500 P7	0.0126 P7	<0.00500 P7	<0.000200 P7

Notes:

mg/L = milligrams per liter

NMWQCC Standards = New Mexico Water Quality Control Commission Human Health Standards for Groundwater of 10,000 mg/L TDS Concentration or Less

= Above NMWQCC standards

¹ Metal concentrations shown in *italics* represent total metal concentrations collected between July 2006 and April 2008. Metal concentrations that are not italicized represent dissolved metal concentrations collected in September 2008, May and August 2009.

NA = Not Analyzed

NS = Not Sampled

^(a) Sample collected on 9/26/08

A-01 = Could not obtain constant weight.

L1 = Laboratory Control Sample and/or Laboratory Control Sample Duplicate recovery was above acceptance limits.

L2 = Laboratory Control Sample and/or Laboratory Control Sample Duplicate recovery was below acceptance limits.

P7 = Sample filtered in the lab.

M2/M8 = The matrix spike and/or matrix spike duplicate were below the acceptance limits due to sample matrix interference.

B = Analyte was detected in the associated method blank.

CF6 = Results confirmed by reanalysis.

Dup. = Duplicate

DATA TABLE 6

SOIL WASTE CHARACTERIZATION ANALYTICAL SUMMARY GLADIOLA STATION LEA COUNTY, NEW MEXICO AUGUST 2009

SAMPLE	Composite
DATE	8/14/2009
TYPE	Soil
General Chemistry	
Chloride (mg/Kg)	<10.0
Paint Filter Liquids	Absent
BTEX	
Benzene (mg/Kg)	<0.000840
Toluene (mg/Kg)	<0.000840
Ethylbenzene (mg/Kg)	<0.000840
Total Xylenes (mg/Kg)	<0.00252
BTEX (mg/Kg)	BDL
TPH	
GRO (mg/Kg)	<0.0840
DRO (mg/Kg)	12.0
Total TPH (mg/Kg)	12.0

NOTES:

Chloride by EPA Method 9056.

Paint Filter Liquids by EPA Method 9095B.

BTEX by EPA Method 8021B.

TPH by EPA Method 8015B Modified.

September 09, 2009 2:00:17PM

Client: Kleinfelder Albuquerque - Exxon
8300 Jefferson NE Suite B
Albuquerque, NM 87120
Attn: David Mazzanti

Work Order: NSH1924
Project Name: Exxon Gladiola Station
Project Nbr: Gladiola Station - Lea County, NM
P/O Nbr: 4510916221
Date Received: 08/21/09

SAMPLE IDENTIFICATION	LAB NUMBER	COLLECTION DATE AND TIME
MW1	NSH1924-01	08/19/09 15:30
MW2	NSH1924-02	08/19/09 17:30
MW3	NSH1924-03	08/19/09 16:50
MW4	NSH1924-04	08/19/09 13:50
MW5	NSH1924-05	08/19/09 09:20
MW6	NSH1924-06	08/19/09 08:55
MW7	NSH1924-07	08/19/09 08:15
MW8	NSH1924-08	08/19/09 07:45
MW9	NSH1924-09	08/19/09 09:20
MW10	NSH1924-10	08/19/09 09:50
MW11	NSH1924-11	08/19/09 10:05
MW12	NSH1924-12	08/19/09 10:30
MW13	NSH1924-13	08/19/09 12:45
MW14	NSH1924-14	08/19/09 08:10
MW15	NSH1924-15	08/19/09 11:15
MW16	NSH1924-16	08/19/09 08:40
MW17	NSH1924-17	08/19/09 09:40
MW18	NSH1924-18	08/19/09 09:00
MW19	NSH1924-19	08/19/09 08:00
MW20	NSH1924-20	08/19/09 08:45
MW21	NSH1924-21	08/19/09 08:30
Duplicate	NSH1924-22	08/19/09 00:01
Trip Blank	NSH1924-23	08/19/09 00:01
Trip Blank	NSH1924-24	08/19/09 00:01
Trip Blank	NSH1924-25	08/19/09 00:01
Trip Blank	NSH1924-26	08/19/09 00:01

Client Kleinfelder Albuquerque - Exxon
8300 Jefferson NE Suite B
Albuquerque, NM 87120

Attn David Mazzanti

Work Order: NSH1924
Project Name: Exxon Gladiola Station
Project Number: Gladiola Station - Lea County, NM
Received: 08/21/09 08:00

Trip Blank	NSH1924-27	08/19/09 00:01
Trip Blank	NSH1924-28	08/19/09 00:01
Trip Blank	NSH1924-29	08/19/09 00:01

An executed copy of the chain of custody, the project quality control data, and the sample receipt form are also included as an addendum to this report. If you have any questions relating to this analytical report, please contact your Laboratory Project Manager at 1-800-765-0980. Any opinions, if expressed, are outside the scope of the Laboratory's accreditation.

This material is intended only for the use of the individual(s) or entity to whom it is addressed, and may contain information that is privileged and confidential. If you are not the intended recipient, or the employee or agent responsible for delivering this material to the intended recipient, you are hereby notified that any dissemination, distribution, or copying of this material is strictly prohibited. If you have received this material in error, please notify us immediately at 615-726-0177.

The Chain(s) of Custody, 11 pages, are included and are an integral part of this report.


These results relate only to the items tested. This report shall not be reproduced except in full and with permission of the laboratory.

All solids results are reported in wet weight unless specifically stated.

Estimated uncertainty is available upon request.

This report has been electronically signed.

Report Approved By:

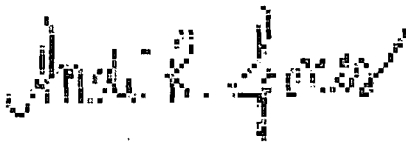

Andi Jones

Project Management

Client Kleinfelder Albuquerque - Exxon
8300 Jefferson NE Suite B
Albuquerque, NM 87120
Attn David Mazzanti

Work Order: NSH1924
Project Name: Exxon Gladiola Station
Project Number: Gladiola Station - Lea County, NM
Received: 08/21/09 08:00

ANALYTICAL REPORT

Analyte	Result	Flag	Units	MRL	Dilution Factor	Analysis Date/Time	Method	Batch
Sample ID: NSH1924-01 (MW1 - Water) Sampled: 08/19/09 15:30								
General Chemistry Parameters								
Alkalinity, Total (CaCO ₃)	979		mg/L	10.0	1	08/26/09 19:33	SM2320 B	9084127
Sulfate	ND		mg/L	1.00	1	09/02/09 10:36	SW846 9056	9090014
Total Dissolved Solids	940		mg/L	20.0	1	08/25/09 17:16	SM2540 C	9083933
Chloride	2.25		mg/L	1.00	1	09/02/09 10:36	SW846 9056	9090014
Dissolved Metals by EPA Method 6010B								
Arsenic	0.0303	P7	mg/L	0.0100	1	08/25/09 16:51	SW846 6010B	9083700
Barium	7.00	P7	mg/L	0.0100	1	08/25/09 16:51	SW846 6010B	9083700
Cadmium	ND	P7	mg/L	0.00100	1	08/25/09 16:51	SW846 6010B	9083700
Chromium	ND	P7	mg/L	0.00500	1	08/25/09 16:51	SW846 6010B	9083700
Lead	ND	P7	mg/L	0.00500	1	08/25/09 16:51	SW846 6010B	9083700
Selenium	ND	P7	mg/L	0.0100	1	08/25/09 16:51	SW846 6010B	9083700
Silver	ND	P7	mg/L	0.00500	1	08/25/09 16:51	SW846 6010B	9083700
Dissolved Mercury by EPA Methods 7470A/7471A								
Mercury	ND	P7	mg/L	0.000200	1	08/28/09 12:29	SW846 7470A	9083733
Volatile Organic Compounds by EPA Method 8260B								
Acetone	ND		ug/L	50.0	1	08/29/09 02:34	SW846 8260B	9084014
Benzene	1060		ug/L	10.0	10	08/29/09 03:01	SW846 8260B	9084014
Bromobenzene	ND		ug/L	1.00	1	08/29/09 02:34	SW846 8260B	9084014
Bromochloromethane	ND		ug/L	1.00	1	08/29/09 02:34	SW846 8260B	9084014
Bromodichloromethane	ND		ug/L	1.00	1	08/29/09 02:34	SW846 8260B	9084014
Bromoform	ND		ug/L	1.00	1	08/29/09 02:34	SW846 8260B	9084014
Bromomethane	ND		ug/L	1.00	1	08/29/09 02:34	SW846 8260B	9084014
2-Butanone	ND		ug/L	50.0	1	08/29/09 02:34	SW846 8260B	9084014
sec-Butylbenzene	11.4		ug/L	1.00	1	08/29/09 02:34	SW846 8260B	9084014
n-Butylbenzene	16.1		ug/L	1.00	1	08/29/09 02:34	SW846 8260B	9084014
tert-Butylbenzene	1.81		ug/L	1.00	1	08/29/09 02:34	SW846 8260B	9084014
Carbon disulfide	ND		ug/L	1.00	1	08/29/09 02:34	SW846 8260B	9084014
Carbon Tetrachloride	ND		ug/L	1.00	1	08/29/09 02:34	SW846 8260B	9084014
Chlorobenzene	ND		ug/L	1.00	1	08/29/09 02:34	SW846 8260B	9084014
Chlorodibromomethane	ND		ug/L	1.00	1	08/29/09 02:34	SW846 8260B	9084014
Chloroethane	ND		ug/L	1.00	1	08/29/09 02:34	SW846 8260B	9084014
Chloroform	ND		ug/L	1.00	1	08/29/09 02:34	SW846 8260B	9084014
Chloromethane	ND		ug/L	1.00	1	08/29/09 02:34	SW846 8260B	9084014
2-Chlorotoluene	ND		ug/L	1.00	1	08/29/09 02:34	SW846 8260B	9084014
4-Chlorotoluene	ND		ug/L	1.00	1	08/29/09 02:34	SW846 8260B	9084014
1,2-Dibromo-3-chloropropane	ND		ug/L	5.00	1	08/29/09 02:34	SW846 8260B	9084014
1,2-Dibromoethane (EDB)	ND		ug/L	1.00	1	08/29/09 02:34	SW846 8260B	9084014
Dibromomethane	ND		ug/L	1.00	1	08/29/09 02:34	SW846 8260B	9084014
1,4-Dichlorobenzene	ND		ug/L	1.00	1	08/29/09 02:34	SW846 8260B	9084014
1,3-Dichlorobenzene	ND		ug/L	1.00	1	08/29/09 02:34	SW846 8260B	9084014
1,2-Dichlorobenzene	ND		ug/L	1.00	1	08/29/09 02:34	SW846 8260B	9084014
Dichlorodifluoromethane	ND		ug/L	1.00	1	08/29/09 02:34	SW846 8260B	9084014

Client Kleinfelder Albuquerque - Exxon
8300 Jefferson NE Suite B
Albuquerque, NM 87120
Attn David Mazzanti

Work Order: NSH1924
Project Name: Exxon Gladiola Station
Project Number: Gladiola Station - Lea County, NM
Received: 08/21/09 08:00

ANALYTICAL REPORT

Analyte	Result	Flag	Units	MRL	Dilution Factor	Analysis Date/Time	Method	Batch
Sample ID: NSH1924-01 (MW1 - Water) - cont. Sampled: 08/19/09 15:30								
Volatile Organic Compounds by EPA Method 8260B - cont.								
1,1-Dichloroethane	ND		ug/L	1.00	1	08/29/09 02:34	SW846 8260B	9084014
1,2-Dichloroethane	ND		ug/L	1.00	1	08/29/09 02:34	SW846 8260B	9084014
cis-1,2-Dichloroethene	ND		ug/L	1.00	1	08/29/09 02:34	SW846 8260B	9084014
1,1-Dichloroethene	ND		ug/L	1.00	1	08/29/09 02:34	SW846 8260B	9084014
trans-1,2-Dichloroethene	ND		ug/L	1.00	1	08/29/09 02:34	SW846 8260B	9084014
1,3-Dichloropropane	ND		ug/L	1.00	1	08/29/09 02:34	SW846 8260B	9084014
1,2-Dichloropropane	ND		ug/L	1.00	1	08/29/09 02:34	SW846 8260B	9084014
2,2-Dichloropropane	ND		ug/L	1.00	1	08/29/09 02:34	SW846 8260B	9084014
cis-1,3-Dichloropropene	ND		ug/L	1.00	1	08/29/09 02:34	SW846 8260B	9084014
trans-1,3-Dichloropropene	ND		ug/L	1.00	1	08/29/09 02:34	SW846 8260B	9084014
1,1-Dichloropropene	ND		ug/L	1.00	1	08/29/09 02:34	SW846 8260B	9084014
Ethylbenzene	670		ug/L	10.0	10	08/29/09 03:01	SW846 8260B	9084014
Hexachlorobutadiene	ND		ug/L	1.00	1	08/29/09 02:34	SW846 8260B	9084014
2-Hexanone	ND		ug/L	50.0	1	08/29/09 02:34	SW846 8260B	9084014
Isopropylbenzene	47.2		ug/L	1.00	1	08/29/09 02:34	SW846 8260B	9084014
p-Isopropyltoluene	12.4		ug/L	1.00	1	08/29/09 02:34	SW846 8260B	9084014
Methyl tert-Butyl Ether	ND		ug/L	1.00	1	08/29/09 02:34	SW846 8260B	9084014
Methylene Chloride	ND		ug/L	5.00	1	08/29/09 02:34	SW846 8260B	9084014
4-Methyl-2-pentanone	ND		ug/L	10.0	1	08/29/09 02:34	SW846 8260B	9084014
Naphthalene	94.0		ug/L	5.00	1	08/29/09 02:34	SW846 8260B	9084014
n-Propylbenzene	48.6		ug/L	1.00	1	08/29/09 02:34	SW846 8260B	9084014
Styrene	ND		ug/L	1.00	1	08/29/09 02:34	SW846 8260B	9084014
1,1,1,2-Tetrachloroethane	ND		ug/L	1.00	1	08/29/09 02:34	SW846 8260B	9084014
1,1,2,2-Tetrachloroethane	ND		ug/L	1.00	1	08/29/09 02:34	SW846 8260B	9084014
Tetrachloroethene	ND		ug/L	1.00	1	08/29/09 02:34	SW846 8260B	9084014
Toluene	227		ug/L	10.0	10	08/29/09 03:01	SW846 8260B	9084014
1,2,3-Trichlorobenzene	ND		ug/L	1.00	1	08/29/09 02:34	SW846 8260B	9084014
1,2,4-Trichlorobenzene	ND		ug/L	1.00	1	08/29/09 02:34	SW846 8260B	9084014
1,1,2-Trichloroethane	ND		ug/L	1.00	1	08/29/09 02:34	SW846 8260B	9084014
1,1,1-Trichloroethane	ND		ug/L	1.00	1	08/29/09 02:34	SW846 8260B	9084014
Trichloroethene	ND		ug/L	1.00	1	08/29/09 02:34	SW846 8260B	9084014
Trichlorofluoromethane	ND		ug/L	1.00	1	08/29/09 02:34	SW846 8260B	9084014
1,2,3-Trichloropropane	ND		ug/L	1.00	1	08/29/09 02:34	SW846 8260B	9084014
1,3,5-Trimethylbenzene	128		ug/L	1.00	1	08/29/09 02:34	SW846 8260B	9084014
1,2,4-Trimethylbenzene	410		ug/L	10.0	10	08/29/09 03:01	SW846 8260B	9084014
Vinyl chloride	ND		ug/L	1.00	1	08/29/09 02:34	SW846 8260B	9084014
Xylenes, total	1510		ug/L	30.0	10	08/29/09 03:01	SW846 8260B	9084014
Surr: 1,2-Dichloroethane-d4 (63-140%)	101 %					08/29/09 02:34	SW846 8260B	9084014
Surr: 1,2-Dichloroethane-d4 (63-140%)	106 %					08/29/09 03:01	SW846 8260B	9084014
Surr: Dibromofluoromethane (73-131%)	108 %					08/29/09 02:34	SW846 8260B	9084014
Surr: Dibromofluoromethane (73-131%)	112 %					08/29/09 03:01	SW846 8260B	9084014
Surr: Toluene-d8 (80-120%)	103 %					08/29/09 02:34	SW846 8260B	9084014
Surr: Toluene-d8 (80-120%)	97 %					08/29/09 03:01	SW846 8260B	9084014
Surr: 4-Bromofluorobenzene (79-125%)	95 %					08/29/09 02:34	SW846 8260B	9084014

Client Kleinfelder Albuquerque - Exxon
8300 Jefferson NE Suite B
Albuquerque, NM 87120
Attn David Mazzanti

Work Order: NSH1924
Project Name: Exxon Gladiola Station
Project Number: Gladiola Station - Lea County, NM
Received: 08/21/09 08:00

ANALYTICAL REPORT

Analyte	Result	Flag	Units	MRL	Dilution Factor	Analysis Date/Time	Method	Batch
Sample ID: NSH1924-01 (MW1 - Water) - cont. Sampled: 08/19/09 15:30								
Volatile Organic Compounds by EPA Method 8260B - cont.								
Surr: 4-Bromofluorobenzene (79-125%)	97 %					08/29/09 03:01	SW846 8260B	9084014
Polynuclear Aromatic Compounds by EPA Method 8310								
1-Methylnaphthalene	3940	R1	ug/L	200	200	09/08/09 16:02	SW846 8310	9083684
2-Methylnaphthalene	1940		ug/L	100	100	09/03/09 17:54	SW846 8310	9083684
Acenaphthene	ND		ug/L	20.0	20	09/03/09 05:05	SW846 8310	9083684
Acenaphthylene	ND		ug/L	100	20	09/03/09 05:05	SW846 8310	9083684
Anthracene	87.1	R12	ug/L	20.0	20	09/03/09 05:05	SW846 8310	9083684
Benzo (a) anthracene	162	R1	ug/L	4.00	20	09/03/09 05:05	SW846 8310	9083684
Benzo (a) pyrene	ND		ug/L	2.00	20	09/03/09 05:05	SW846 8310	9083684
Benzo (b) fluoranthene	36.9		ug/L	2.00	20	09/03/09 05:05	SW846 8310	9083684
Benzo (g,h,i) perylene	35.8	R1	ug/L	4.00	20	09/03/09 05:05	SW846 8310	9083684
Benzo (k) fluoranthene	32.1	R1	ug/L	2.80	20	09/03/09 05:05	SW846 8310	9083684
Chrysene	323		ug/L	2.00	20	09/03/09 05:05	SW846 8310	9083684
Dibenz (a,h) anthracene	55.0	R1	ug/L	4.00	20	09/03/09 05:05	SW846 8310	9083684
Fluoranthene	1660	R1	ug/L	20.0	100	09/03/09 17:54	SW846 8310	9083684
Fluorene	89.5		ug/L	10.0	20	09/03/09 05:05	SW846 8310	9083684
Indeno (1,2,3-cd) pyrene	21.0		ug/L	4.00	20	09/03/09 05:05	SW846 8310	9083684
Naphthalene	627		ug/L	50.0	50	09/03/09 17:27	SW846 8310	9083684
Phenanthrene	1620	R1	ug/L	50.0	100	09/03/09 17:54	SW846 8310	9083684
Pyrene	1470	R1	ug/L	20.0	100	09/03/09 17:54	SW846 8310	9083684
Surr: p-Terphenyl (10-150%)	*	Z3				09/03/09 05:05	SW846 8310	9083684
Sample ID: NSH1924-02 (MW2 - Water) Sampled: 08/19/09 17:30								
General Chemistry Parameters								
Alkalinity, Total (CaCO3)	649		mg/L	10.0	1	08/26/09 19:33	SM2320 B	9084127
Sulfate	2.74		mg/L	1.00	1	09/01/09 22:20	SW846 9056	9090014
Total Dissolved Solids	742		mg/L	20.0	1	08/25/09 17:16	SM2540 C	9083933
Chloride	31.2		mg/L	20.0	20	09/01/09 21:43	SW846 9056	9090014
Dissolved Metals by EPA Method 6010B								
Arsenic	0.0393	P7	mg/L	0.0100	1	08/25/09 16:54	SW846 6010B	9083700
Barium	0.901	P7	mg/L	0.0100	1	08/25/09 16:54	SW846 6010B	9083700
Cadmium	ND	P7	mg/L	0.00100	1	08/25/09 16:54	SW846 6010B	9083700
Chromium	ND	P7	mg/L	0.00500	1	08/25/09 16:54	SW846 6010B	9083700
Lead	ND	P7	mg/L	0.00500	1	08/25/09 16:54	SW846 6010B	9083700
Selenium	ND	P7	mg/L	0.0100	1	08/25/09 16:54	SW846 6010B	9083700
Silver	ND	P7	mg/L	0.00500	1	08/25/09 16:54	SW846 6010B	9083700
Dissolved Mercury by EPA Methods 7470A/7471A								
Mercury	ND	P7	mg/L	0.000200	1	08/28/09 12:31	SW846 7470A	9083733
Volatile Organic Compounds by EPA Method 8260B								
Acetone	ND		ug/L	50.0	1	08/29/09 03:28	SW846 8260B	9084014
Benzene	2700		ug/L	100	100	09/01/09 14:32	SW846 8260B	9084856

Client Kleinfelder Albuquerque - Exxon
8300 Jefferson NE Suite B
Albuquerque, NM 87120

Attn David Mazzanti

Work Order: NSH1924
Project Name: Exxon Gladiola Station
Project Number: Gladiola Station - Lea County, NM
Received: 08/21/09 08:00

ANALYTICAL REPORT

Analyte	Result	Flag	Units	MRL	Dilution Factor	Analysis Date/Time	Method	Batch
Sample ID: NSH1924-02 (MW2 - Water) - cont. Sampled: 08/19/09 17:30								
Volatile Organic Compounds by EPA Method 8260B - cont.								
Bromobenzene	ND		ug/L	1.00	1	08/29/09 03:28	SW846 8260B	9084014
Bromochloromethane	ND		ug/L	1.00	1	08/29/09 03:28	SW846 8260B	9084014
Bromodichloromethane	ND		ug/L	1.00	1	08/29/09 03:28	SW846 8260B	9084014
Bromoform	ND		ug/L	1.00	1	08/29/09 03:28	SW846 8260B	9084014
Bromomethane	ND		ug/L	1.00	1	08/29/09 03:28	SW846 8260B	9084014
2-Butanone	ND		ug/L	50.0	1	08/29/09 03:28	SW846 8260B	9084014
sec-Butylbenzene	10.4		ug/L	1.00	1	08/29/09 03:28	SW846 8260B	9084014
n-Butylbenzene	14.5		ug/L	1.00	1	08/29/09 03:28	SW846 8260B	9084014
tert-Butylbenzene	1.35		ug/L	1.00	1	08/29/09 03:28	SW846 8260B	9084014
Carbon disulfide	ND		ug/L	1.00	1	08/29/09 03:28	SW846 8260B	9084014
Carbon Tetrachloride	ND		ug/L	1.00	1	08/29/09 03:28	SW846 8260B	9084014
Chlorobenzene	ND		ug/L	1.00	1	08/29/09 03:28	SW846 8260B	9084014
Chlorodibromomethane	ND		ug/L	1.00	1	08/29/09 03:28	SW846 8260B	9084014
Chloroethane	ND		ug/L	1.00	1	08/29/09 03:28	SW846 8260B	9084014
Chloroform	ND		ug/L	1.00	1	08/29/09 03:28	SW846 8260B	9084014
Chloromethane	ND		ug/L	1.00	1	08/29/09 03:28	SW846 8260B	9084014
2-Chlorotoluene	ND		ug/L	1.00	1	08/29/09 03:28	SW846 8260B	9084014
4-Chlorotoluene	ND		ug/L	1.00	1	08/29/09 03:28	SW846 8260B	9084014
1,2-Dibromo-3-chloropropane	ND		ug/L	5.00	1	08/29/09 03:28	SW846 8260B	9084014
1,2-Dibromoethane (EDB)	ND		ug/L	1.00	1	08/29/09 03:28	SW846 8260B	9084014
Dibromomethane	ND		ug/L	1.00	1	08/29/09 03:28	SW846 8260B	9084014
1,4-Dichlorobenzene	ND		ug/L	1.00	1	08/29/09 03:28	SW846 8260B	9084014
1,3-Dichlorobenzene	ND		ug/L	1.00	1	08/29/09 03:28	SW846 8260B	9084014
1,2-Dichlorobenzene	ND		ug/L	1.00	1	08/29/09 03:28	SW846 8260B	9084014
Dichlorodifluoromethane	ND		ug/L	1.00	1	08/29/09 03:28	SW846 8260B	9084014
1,1-Dichloroethane	ND		ug/L	1.00	1	08/29/09 03:28	SW846 8260B	9084014
1,2-Dichloroethane	ND		ug/L	1.00	1	08/29/09 03:28	SW846 8260B	9084014
cis-1,2-Dichloroethene	ND		ug/L	1.00	1	08/29/09 03:28	SW846 8260B	9084014
1,1-Dichloroethene	ND		ug/L	1.00	1	08/29/09 03:28	SW846 8260B	9084014
trans-1,2-Dichloroethene	ND		ug/L	1.00	1	08/29/09 03:28	SW846 8260B	9084014
1,3-Dichloropropane	ND		ug/L	1.00	1	08/29/09 03:28	SW846 8260B	9084014
1,2-Dichloropropane	ND		ug/L	1.00	1	08/29/09 03:28	SW846 8260B	9084014
2,2-Dichloropropane	ND		ug/L	1.00	1	08/29/09 03:28	SW846 8260B	9084014
cis-1,3-Dichloropropene	ND		ug/L	1.00	1	08/29/09 03:28	SW846 8260B	9084014
trans-1,3-Dichloropropene	ND		ug/L	1.00	1	08/29/09 03:28	SW846 8260B	9084014
1,1-Dichloropropene	ND		ug/L	1.00	1	08/29/09 03:28	SW846 8260B	9084014
Ethylbenzene	495		ug/L	10.0	10	08/29/09 03:55	SW846 8260B	9084014
Hexachlorobutadiene	ND		ug/L	1.00	1	08/29/09 03:28	SW846 8260B	9084014
2-Hexanone	ND		ug/L	50.0	1	08/29/09 03:28	SW846 8260B	9084014
Isopropylbenzene	43.0		ug/L	1.00	1	08/29/09 03:28	SW846 8260B	9084014
p-Isopropyltoluene	7.96		ug/L	1.00	1	08/29/09 03:28	SW846 8260B	9084014
Methyl tert-Butyl Ether	ND		ug/L	1.00	1	08/29/09 03:28	SW846 8260B	9084014
Methylene Chloride	ND		ug/L	5.00	1	08/29/09 03:28	SW846 8260B	9084014

Client Kleinfelder Albuquerque - Exxon
8300 Jefferson NE Suite B
Albuquerque, NM 87120

Attn David Mazzanti

Work Order: NSH1924
Project Name: Exxon Gladiola Station
Project Number: Gladiola Station - Lea County, NM
Received: 08/21/09 08:00

ANALYTICAL REPORT

Analyte	Result	Flag	Units	MRL	Dilution Factor	Analysis Date/Time	Method	Batch
Sample ID: NSH1924-02 (MW2 - Water) - cont. Sampled: 08/19/09 17:30								
Volatile Organic Compounds by EPA Method 8260B - cont.								
4-Methyl-2-pentanone	ND		ug/L	10.0	1	08/29/09 03:28	SW846 8260B	9084014
Naphthalene	50.3		ug/L	5.00	1	08/29/09 03:28	SW846 8260B	9084014
n-Propylbenzene	50.5		ug/L	1.00	1	08/29/09 03:28	SW846 8260B	9084014
Styrene	ND		ug/L	1.00	1	08/29/09 03:28	SW846 8260B	9084014
1,1,1,2-Tetrachloroethane	ND		ug/L	1.00	1	08/29/09 03:28	SW846 8260B	9084014
1,1,2,2-Tetrachloroethane	ND		ug/L	1.00	1	08/29/09 03:28	SW846 8260B	9084014
Tetrachloroethene	ND		ug/L	1.00	1	08/29/09 03:28	SW846 8260B	9084014
Toluene	2440		ug/L	100	100	09/01/09 14:32	SW846 8260B	9084856
1,2,3-Trichlorobenzene	ND		ug/L	1.00	1	08/29/09 03:28	SW846 8260B	9084014
1,2,4-Trichlorobenzene	ND		ug/L	1.00	1	08/29/09 03:28	SW846 8260B	9084014
1,1,2-Trichloroethane	ND		ug/L	1.00	1	08/29/09 03:28	SW846 8260B	9084014
1,1,1-Trichloroethane	ND		ug/L	1.00	1	08/29/09 03:28	SW846 8260B	9084014
Trichloroethene	ND		ug/L	1.00	1	08/29/09 03:28	SW846 8260B	9084014
Trichlorofluoromethane	ND		ug/L	1.00	1	08/29/09 03:28	SW846 8260B	9084014
1,2,3-Trichloropropane	ND		ug/L	1.00	1	08/29/09 03:28	SW846 8260B	9084014
1,3,5-Trimethylbenzene	76.2		ug/L	1.00	1	08/29/09 03:28	SW846 8260B	9084014
1,2,4-Trimethylbenzene	274		ug/L	10.0	10	08/29/09 03:55	SW846 8260B	9084014
Vinyl chloride	ND		ug/L	1.00	1	08/29/09 03:28	SW846 8260B	9084014
Xylenes, total	1110		ug/L	30.0	10	08/29/09 03:55	SW846 8260B	9084014
Surr: 1,2-Dichloroethane-d4 (63-140%)	121 %					08/29/09 03:28	SW846 8260B	9084014
Surr: 1,2-Dichloroethane-d4 (63-140%)	103 %					08/29/09 03:55	SW846 8260B	9084014
Surr: 1,2-Dichloroethane-d4 (63-140%)	89 %					09/01/09 14:32	SW846 8260B	9084856
Surr: Dibromofluoromethane (73-131%)	125 %					08/29/09 03:28	SW846 8260B	9084014
Surr: Dibromofluoromethane (73-131%)	107 %					08/29/09 03:55	SW846 8260B	9084014
Surr: Dibromofluoromethane (73-131%)	94 %					09/01/09 14:32	SW846 8260B	9084856
Surr: Toluene-d8 (80-120%)	107 %					08/29/09 03:28	SW846 8260B	9084014
Surr: Toluene-d8 (80-120%)	98 %					08/29/09 03:55	SW846 8260B	9084014
Surr: Toluene-d8 (80-120%)	102 %					09/01/09 14:32	SW846 8260B	9084856
Surr: 4-Bromofluorobenzene (79-125%)	94 %					08/29/09 03:28	SW846 8260B	9084014
Surr: 4-Bromofluorobenzene (79-125%)	98 %					08/29/09 03:55	SW846 8260B	9084014
Surr: 4-Bromofluorobenzene (79-125%)	109 %					09/01/09 14:32	SW846 8260B	9084856
Polynuclear Aromatic Compounds by EPA Method 8310								
1-Methylnaphthalene	5070	R1	ug/L	256	50	09/03/09 16:31	SW846 8310	9083684
2-Methylnaphthalene	2750		ug/L	256	50	09/03/09 16:31	SW846 8310	9083684
Acenaphthene	ND		ug/L	5.13	1	09/03/09 05:32	SW846 8310	9083684
Acenaphthylene	ND		ug/L	25.6	1	09/03/09 05:32	SW846 8310	9083684
Anthracene	78.3	R12	ug/L	51.3	10	09/03/09 03:42	SW846 8310	9083684
Benzo (a) anthracene	157		ug/L	10.3	10	09/03/09 03:42	SW846 8310	9083684
Benzo (a) pyrene	ND		ug/L	0.513	1	09/03/09 05:32	SW846 8310	9083684
Benzo (b) fluoranthene	31.8	R1	ug/L	0.513	1	09/03/09 05:32	SW846 8310	9083684
Benzo (g,h,i) perylene	35.7	R1	ug/L	1.03	1	09/03/09 05:32	SW846 8310	9083684
Benzo (k) fluoranthene	26.9	R1	ug/L	0.718	1	09/03/09 05:32	SW846 8310	9083684
Chrysene	311		ug/L	5.13	10	09/03/09 03:42	SW846 8310	9083684
Dibenz (a,h) anthracene	53.0	R1	ug/L	1.03	1	09/03/09 05:32	SW846 8310	9083684

Client Kleinfelder Albuquerque - Exxon
8300 Jefferson NE Suite B
Albuquerque, NM 87120
Attn David Mazzanti

Work Order: NSH1924
Project Name: Exxon Gladiola Station
Project Number: Gladiola Station - Lea County, NM
Received: 08/21/09 08:00

ANALYTICAL REPORT

Analyte	Result	Flag	Units	MRL	Dilution Factor	Analysis Date/Time	Method	Batch
Sample ID: NSH1924-02 (MW2 - Water) - cont. Sampled: 08/19/09 17:30								
Polynuclear Aromatic Compounds by EPA Method 8310 - cont.								
Fluoranthene	673	R1	ug/L	10.3	10	09/03/09 03:42	SW846 8310	9083684
Fluorene	99.2		ug/L	2.56	1	09/03/09 05:32	SW846 8310	9083684
Indeno (1,2,3-cd) pyrene	21.6		ug/L	1.03	1	09/03/09 05:32	SW846 8310	9083684
Naphthalene	730		ug/L	103	20	09/03/09 04:09	SW846 8310	9083684
Phenanthrene	1660	R1	ug/L	51.3	20	09/03/09 04:09	SW846 8310	9083684
Pyrene	1410	R1	ug/L	20.5	20	09/03/09 04:09	SW846 8310	9083684
Surr: p-Terphenyl (10-150%)	155 %	ZX				09/03/09 05:32	SW846 8310	9083684
Sample ID: NSH1924-03 (MW3 - Water) Sampled: 08/19/09 16:50								
General Chemistry Parameters								
Alkalinity, Total (CaCO3)	880		mg/L	10.0	1	08/26/09 19:33	SM2320 B	9084127
Sulfate	ND		mg/L	1.00	1	09/01/09 22:39	SW846 9056	9090014
Total Dissolved Solids	802		mg/L	20.0	1	08/25/09 17:16	SM2540 C	9083933
Chloride	28.4		mg/L	20.0	20	09/01/09 22:02	SW846 9056	9090014
Dissolved Metals by EPA Method 6010B								
Arsenic	0.0302	P7	mg/L	0.0100	1	08/25/09 16:57	SW846 6010B	9083700
Barium	6.56	P7	mg/L	0.0100	1	08/25/09 16:57	SW846 6010B	9083700
Cadmium	ND	P7	mg/L	0.00100	1	08/25/09 16:57	SW846 6010B	9083700
Chromium	ND	P7	mg/L	0.00500	1	08/25/09 16:57	SW846 6010B	9083700
Copper	ND	P7	mg/L	0.00500	1	08/25/09 16:57	SW846 6010B	9083700
Selenium	ND	P7	mg/L	0.0100	1	08/25/09 16:57	SW846 6010B	9083700
Silver	ND	P7	mg/L	0.00500	1	08/25/09 16:57	SW846 6010B	9083700
Dissolved Mercury by EPA Methods 7470A/7471A								
Mercury	ND	P7	mg/L	0.000200	1	08/28/09 12:34	SW846 7470A	9083733
Volatile Organic Compounds by EPA Method 8260B								
Acetone	ND		ug/L	50.0	1	08/29/09 04:22	SW846 8260B	9084014
Benzene	2050		ug/L	100	100	08/31/09 15:50	SW846 8260B	9090082
Bromobenzene	ND		ug/L	1.00	1	08/29/09 04:22	SW846 8260B	9084014
Bromochloromethane	ND		ug/L	1.00	1	08/29/09 04:22	SW846 8260B	9084014
Bromodichloromethane	ND		ug/L	1.00	1	08/29/09 04:22	SW846 8260B	9084014
Bromoform	ND		ug/L	1.00	1	08/29/09 04:22	SW846 8260B	9084014
Bromomethane	ND		ug/L	1.00	1	08/29/09 04:22	SW846 8260B	9084014
2-Butanone	ND		ug/L	50.0	1	08/29/09 04:22	SW846 8260B	9084014
sec-Butylbenzene	6.65		ug/L	1.00	1	08/29/09 04:22	SW846 8260B	9084014
n-Butylbenzene	9.47		ug/L	1.00	1	08/29/09 04:22	SW846 8260B	9084014
tert-Butylbenzene	1.24		ug/L	1.00	1	08/29/09 04:22	SW846 8260B	9084014
Carbon disulfide	ND		ug/L	1.00	1	08/29/09 04:22	SW846 8260B	9084014
Carbon Tetrachloride	ND		ug/L	1.00	1	08/29/09 04:22	SW846 8260B	9084014
Chlorobenzene	ND		ug/L	1.00	1	08/29/09 04:22	SW846 8260B	9084014
Chlorodibromomethane	ND		ug/L	1.00	1	08/29/09 04:22	SW846 8260B	9084014
Chloroethane	ND		ug/L	1.00	1	08/29/09 04:22	SW846 8260B	9084014
Chloroform	ND		ug/L	1.00	1	08/29/09 04:22	SW846 8260B	9084014

Client Kleinfelder Albuquerque - Exxon
8300 Jefferson NE Suite B
Albuquerque, NM 87120
Attn David Mazzanti

Work Order: NSH1924
Project Name: Exxon Gladiola Station
Project Number: Gladiola Station - Lea County, NM
Received: 08/21/09 08:00

ANALYTICAL REPORT

Analyte	Result	Flag	Units	MRL	Dilution Factor	Analysis Date/Time	Method	Batch
Sample ID: NSH1924-03 (MW3 - Water) - cont. Sampled: 08/19/09 16:50								
Volatile Organic Compounds by EPA Method 8260B - cont.								
Chloromethane	ND		ug/L	1.00	1	08/29/09 04:22	SW846 8260B	9084014
2-Chlorotoluene	ND		ug/L	1.00	1	08/29/09 04:22	SW846 8260B	9084014
4-Chlorotoluene	ND		ug/L	1.00	1	08/29/09 04:22	SW846 8260B	9084014
1,2-Dibromo-3-chloropropane	ND		ug/L	5.00	1	08/29/09 04:22	SW846 8260B	9084014
1,2-Dibromoethane (EDB)	ND		ug/L	1.00	1	08/29/09 04:22	SW846 8260B	9084014
Dibromomethane	ND		ug/L	1.00	1	08/29/09 04:22	SW846 8260B	9084014
1,4-Dichlorobenzene	ND		ug/L	1.00	1	08/29/09 04:22	SW846 8260B	9084014
1,3-Dichlorobenzene	ND		ug/L	1.00	1	08/29/09 04:22	SW846 8260B	9084014
1,2-Dichlorobenzene	ND		ug/L	1.00	1	08/29/09 04:22	SW846 8260B	9084014
Dichlorodifluoromethane	ND		ug/L	1.00	1	08/29/09 04:22	SW846 8260B	9084014
1,1-Dichloroethane	ND		ug/L	1.00	1	08/29/09 04:22	SW846 8260B	9084014
1,2-Dichloroethane	ND		ug/L	1.00	1	08/29/09 04:22	SW846 8260B	9084014
cis-1,2-Dichloroethene	ND		ug/L	1.00	1	08/29/09 04:22	SW846 8260B	9084014
1,1-Dichloroethene	ND		ug/L	1.00	1	08/29/09 04:22	SW846 8260B	9084014
trans-1,2-Dichloroethene	ND		ug/L	1.00	1	08/29/09 04:22	SW846 8260B	9084014
1,3-Dichloropropane	ND		ug/L	1.00	1	08/29/09 04:22	SW846 8260B	9084014
1,2-Dichloropropane	ND		ug/L	1.00	1	08/29/09 04:22	SW846 8260B	9084014
2,2-Dichloropropane	ND		ug/L	1.00	1	08/29/09 04:22	SW846 8260B	9084014
cis-1,3-Dichloropropene	ND		ug/L	1.00	1	08/29/09 04:22	SW846 8260B	9084014
trans-1,3-Dichloropropene	ND		ug/L	1.00	1	08/29/09 04:22	SW846 8260B	9084014
1,1-Dichloropropene	ND		ug/L	1.00	1	08/29/09 04:22	SW846 8260B	9084014
Ethylbenzene	174		ug/L	1.00	1	08/29/09 04:22	SW846 8260B	9084014
Hexachlorobutadiene	ND		ug/L	1.00	1	08/29/09 04:22	SW846 8260B	9084014
2-Hexanone	ND		ug/L	50.0	1	08/29/09 04:22	SW846 8260B	9084014
Isopropylbenzene	17.5		ug/L	1.00	1	08/29/09 04:22	SW846 8260B	9084014
p-Isopropyltoluene	8.39		ug/L	1.00	1	08/29/09 04:22	SW846 8260B	9084014
Methyl tert-Butyl Ether	ND		ug/L	1.00	1	08/29/09 04:22	SW846 8260B	9084014
Methylene Chloride	ND		ug/L	5.00	1	08/29/09 04:22	SW846 8260B	9084014
4-Methyl-2-pentanone	ND		ug/L	10.0	1	08/29/09 04:22	SW846 8260B	9084014
Naphthalene	33.1		ug/L	5.00	1	08/29/09 04:22	SW846 8260B	9084014
n-Propylbenzene	17.2		ug/L	1.00	1	08/29/09 04:22	SW846 8260B	9084014
Styrene	ND		ug/L	1.00	1	08/29/09 04:22	SW846 8260B	9084014
1,1,1,2-Tetrachloroethane	ND		ug/L	1.00	1	08/29/09 04:22	SW846 8260B	9084014
1,1,2,2-Tetrachloroethane	ND		ug/L	1.00	1	08/29/09 04:22	SW846 8260B	9084014
Tetrachloroethene	ND		ug/L	1.00	1	08/29/09 04:22	SW846 8260B	9084014
Toluene	ND		ug/L	1.00	1	08/29/09 04:22	SW846 8260B	9084014
1,2,3-Trichlorobenzene	ND		ug/L	1.00	1	08/29/09 04:22	SW846 8260B	9084014
1,2,4-Trichlorobenzene	ND		ug/L	1.00	1	08/29/09 04:22	SW846 8260B	9084014
1,1,2-Trichloroethane	ND		ug/L	1.00	1	08/29/09 04:22	SW846 8260B	9084014
1,1,1-Trichloroethane	ND		ug/L	1.00	1	08/29/09 04:22	SW846 8260B	9084014
Trichloroethene	ND		ug/L	1.00	1	08/29/09 04:22	SW846 8260B	9084014
Trichlorofluoromethane	ND		ug/L	1.00	1	08/29/09 04:22	SW846 8260B	9084014
1,2,3-Trichloropropane	ND		ug/L	1.00	1	08/29/09 04:22	SW846 8260B	9084014

Client Kleinfelder Albuquerque - Exxon
8300 Jefferson NE Suite B
Albuquerque, NM 87120
Attn David Mazzanti

Work Order: NSH1924
Project Name: Exxon Gladiola Station
Project Number: Gladiola Station - Lea County, NM
Received: 08/21/09 08:00

ANALYTICAL REPORT

Analyte	Result	Flag	Units	MRL	Dilution Factor	Analysis Date/Time	Method	Batch
Sample ID: NSH1924-03 (MW3 - Water) - cont. Sampled: 08/19/09 16:50								
Volatile Organic Compounds by EPA Method 8260B - cont.								
1,3,5-Trimethylbenzene	85.4		ug/L	1.00	1	08/29/09 04:22	SW846 8260B	9084014
1,2,4-Trimethylbenzene	170		ug/L	1.00	1	08/29/09 04:22	SW846 8260B	9084014
Vinyl chloride	ND		ug/L	1.00	1	08/29/09 04:22	SW846 8260B	9084014
Xylenes, total	317		ug/L	3.00	1	08/29/09 04:22	SW846 8260B	9084014
Surr: 1,2-Dichloroethane-d4 (63-140%)	105 %					08/29/09 04:22	SW846 8260B	9084014
Surr: 1,2-Dichloroethane-d4 (63-140%)	118 %					08/31/09 15:50	SW846 8260B	9090082
Surr: Dibromofluoromethane (73-131%)	108 %					08/29/09 04:22	SW846 8260B	9084014
Surr: Dibromofluoromethane (73-131%)	110 %					08/31/09 15:50	SW846 8260B	9090082
Surr: Toluene-d8 (80-120%)	98 %					08/29/09 04:22	SW846 8260B	9084014
Surr: Toluene-d8 (80-120%)	93 %					08/31/09 15:50	SW846 8260B	9090082
Surr: 4-Bromofluorobenzene (79-125%)	101 %					08/29/09 04:22	SW846 8260B	9084014
Surr: 4-Bromofluorobenzene (79-125%)	116 %					08/31/09 15:50	SW846 8260B	9090082
Polynuclear Aromatic Compounds by EPA Method 8310								
1-Methylnaphthalene	245		ug/L	20.5	20	09/03/09 16:59	SW846 8310	9083684
2-Methylnaphthalene	88.5		ug/L	10.3	10	09/03/09 04:37	SW846 8310	9083684
Acenaphthene	ND		ug/L	1.03	1	09/03/09 06:00	SW846 8310	9083684
Acenaphthylene	ND		ug/L	5.13	1	09/03/09 06:00	SW846 8310	9083684
Anthracene	9.66	R12	ug/L	1.03	1	09/03/09 06:00	SW846 8310	9083684
Benzo (a) anthracene	23.4	R1	ug/L	2.05	10	09/03/09 04:37	SW846 8310	9083684
Benzo (a) pyrene	2.25	R1	ug/L	0.103	1	09/03/09 06:00	SW846 8310	9083684
Benzo (b) fluoranthene	4.90	R1	ug/L	0.103	1	09/03/09 06:00	SW846 8310	9083684
Benzo (g,h,i) perylene	4.22	R1	ug/L	0.205	1	09/03/09 06:00	SW846 8310	9083684
Benzo (k) fluoranthene	4.16	R1	ug/L	0.144	1	09/03/09 06:00	SW846 8310	9083684
Chrysene	46.1		ug/L	1.03	10	09/03/09 04:37	SW846 8310	9083684
Dibenz (a,h) anthracene	6.30	R1	ug/L	0.205	1	09/03/09 06:00	SW846 8310	9083684
Fluoranthene	90.7	R1	ug/L	2.05	10	09/03/09 04:37	SW846 8310	9083684
Fluorene	8.25		ug/L	0.513	1	09/03/09 06:00	SW846 8310	9083684
Indeno (1,2,3-cd) pyrene	2.71		ug/L	0.205	1	09/03/09 06:00	SW846 8310	9083684
Naphthalene	35.3	R1	ug/L	10.3	10	09/03/09 04:37	SW846 8310	9083684
Phenanthrene	146	R1	ug/L	5.13	10	09/03/09 04:37	SW846 8310	9083684
Pyrene	161	R1	ug/L	2.05	10	09/03/09 04:37	SW846 8310	9083684
Surr: p-Terphenyl (10-150%)	100 %					09/03/09 06:00	SW846 8310	9083684

Client Kleinfelder Albuquerque - Exxon
8300 Jefferson NE Suite B
Albuquerque, NM 87120
Attn David Mazzanti

Work Order: NSH1924
Project Name: Exxon Gladiola Station
Project Number: Gladiola Station - Lea County, NM
Received: 08/21/09 08:00

ANALYTICAL REPORT

Analyte	Result	Flag	Units	MRL	Dilution Factor	Analysis Date/Time	Method	Batch
Sample ID: NSH1924-04 (MW4 - Water) Sampled: 08/19/09 13:50								
General Chemistry Parameters								
Alkalinity, Total (CaCO3)	807		mg/L	10.0	1	08/26/09 19:33	SM2320 B	9084127
Sulfate	ND		mg/L	1.00	1	09/01/09 23:15	SW846 9056	9090014
Total Dissolved Solids	860		mg/L	20.0	1	08/25/09 17:16	SM2540 C	9083933
Chloride	18.9		mg/L	10.0	10	09/02/09 12:27	SW846 9056	9090014
Dissolved Metals by EPA Method 6010B								
Arsenic	0.0133	P7	mg/L	0.0100	1	08/25/09 17:01	SW846 6010B	9083700
Barium	8.19	P7	mg/L	0.0100	1	08/25/09 17:01	SW846 6010B	9083700
Cadmium	ND	P7	mg/L	0.00100	1	08/25/09 17:01	SW846 6010B	9083700
Chromium	ND	P7	mg/L	0.00500	1	08/25/09 17:01	SW846 6010B	9083700
Lead	ND	P7	mg/L	0.00500	1	08/25/09 17:01	SW846 6010B	9083700
Selenium	ND	P7	mg/L	0.0100	1	08/25/09 17:01	SW846 6010B	9083700
Silver	ND	P7	mg/L	0.00500	1	08/25/09 17:01	SW846 6010B	9083700
Dissolved Mercury by EPA Methods 7470A/7471A								
Mercury	ND	P7	mg/L	0.000200	1	08/28/09 12:36	SW846 7470A	9083733
Volatile Organic Compounds by EPA Method 8260B								
Acetone	ND		ug/L	50.0	1	08/29/09 05:15	SW846 8260B	9084014
Benzene	2890		ug/L	100	100	08/31/09 16:18	SW846 8260B	9090082
Bromobenzene	ND		ug/L	1.00	1	08/29/09 05:15	SW846 8260B	9084014
Bromochloromethane	ND		ug/L	1.00	1	08/29/09 05:15	SW846 8260B	9084014
Bromodichloromethane	ND		ug/L	1.00	1	08/29/09 05:15	SW846 8260B	9084014
Bromoform	ND		ug/L	1.00	1	08/29/09 05:15	SW846 8260B	9084014
Bromomethane	ND		ug/L	1.00	1	08/29/09 05:15	SW846 8260B	9084014
2-Butanone	ND		ug/L	50.0	1	08/29/09 05:15	SW846 8260B	9084014
sec-Butylbenzene	9.10		ug/L	1.00	1	08/29/09 05:15	SW846 8260B	9084014
n-Butylbenzene	13.0		ug/L	1.00	1	08/29/09 05:15	SW846 8260B	9084014
tert-Butylbenzene	1.14		ug/L	1.00	1	08/29/09 05:15	SW846 8260B	9084014
Carbon disulfide	ND		ug/L	1.00	1	08/29/09 05:15	SW846 8260B	9084014
Carbon Tetrachloride	ND		ug/L	1.00	1	08/29/09 05:15	SW846 8260B	9084014
Chlorobenzene	ND		ug/L	1.00	1	08/29/09 05:15	SW846 8260B	9084014
Chlorodibromomethane	ND		ug/L	1.00	1	08/29/09 05:15	SW846 8260B	9084014
Chloroethane	ND		ug/L	1.00	1	08/29/09 05:15	SW846 8260B	9084014
Chloroform	ND		ug/L	1.00	1	08/29/09 05:15	SW846 8260B	9084014
Chloromethane	ND		ug/L	1.00	1	08/29/09 05:15	SW846 8260B	9084014
2-Chlorotoluene	ND		ug/L	1.00	1	08/29/09 05:15	SW846 8260B	9084014
4-Chlorotoluene	ND		ug/L	1.00	1	08/29/09 05:15	SW846 8260B	9084014
1,2-Dibromo-3-chloropropane	ND		ug/L	5.00	1	08/29/09 05:15	SW846 8260B	9084014
1,2-Dibromoethane (EDB)	ND		ug/L	1.00	1	08/29/09 05:15	SW846 8260B	9084014
Dibromomethane	ND		ug/L	1.00	1	08/29/09 05:15	SW846 8260B	9084014
1,4-Dichlorobenzene	ND		ug/L	1.00	1	08/29/09 05:15	SW846 8260B	9084014
1,3-Dichlorobenzene	ND		ug/L	1.00	1	08/29/09 05:15	SW846 8260B	9084014
1,2-Dichlorobenzene	ND		ug/L	1.00	1	08/29/09 05:15	SW846 8260B	9084014
Dichlorodifluoromethane	ND		ug/L	1.00	1	08/29/09 05:15	SW846 8260B	9084014

Client Kleinfelder Albuquerque - Exxon
8300 Jefferson NE Suite B
Albuquerque, NM 87120
Attn David Mazzanti

Work Order: NSH1924
Project Name: Exxon Gladiola Station
Project Number: Gladiola Station - Lea County, NM
Received: 08/21/09 08:00

ANALYTICAL REPORT

Analyte	Result	Flag	Units	MRL	Dilution Factor	Analysis Date/Time	Method	Batch
Sample ID: NSH1924-04 (MW4 - Water) - cont. Sampled: 08/19/09 13:50								
Volatile Organic Compounds by EPA Method 8260B - cont.								
1,1-Dichloroethane	ND		ug/L	1.00	1	08/29/09 05:15	SW846 8260B	9084014
1,2-Dichloroethane	ND		ug/L	1.00	1	08/29/09 05:15	SW846 8260B	9084014
cis-1,2-Dichloroethene	ND		ug/L	1.00	1	08/29/09 05:15	SW846 8260B	9084014
1,1-Dichloroethene	ND		ug/L	1.00	1	08/29/09 05:15	SW846 8260B	9084014
trans-1,2-Dichloroethene	ND		ug/L	1.00	1	08/29/09 05:15	SW846 8260B	9084014
1,3-Dichloropropane	ND		ug/L	1.00	1	08/29/09 05:15	SW846 8260B	9084014
1,2-Dichloropropane	ND		ug/L	1.00	1	08/29/09 05:15	SW846 8260B	9084014
2,2-Dichloropropane	ND		ug/L	1.00	1	08/29/09 05:15	SW846 8260B	9084014
cis-1,3-Dichloropropene	ND		ug/L	1.00	1	08/29/09 05:15	SW846 8260B	9084014
trans-1,3-Dichloropropene	ND		ug/L	1.00	1	08/29/09 05:15	SW846 8260B	9084014
1,1-Dichloropropene	ND		ug/L	1.00	1	08/29/09 05:15	SW846 8260B	9084014
Ethylbenzene	336		ug/L	10.0	10	08/29/09 05:42	SW846 8260B	9084014
Hexachlorobutadiene	ND		ug/L	1.00	1	08/29/09 05:15	SW846 8260B	9084014
2-Hexanone	ND		ug/L	50.0	1	08/29/09 05:15	SW846 8260B	9084014
Isopropylbenzene	35.9		ug/L	1.00	1	08/29/09 05:15	SW846 8260B	9084014
p-Isopropyltoluene	9.27		ug/L	1.00	1	08/29/09 05:15	SW846 8260B	9084014
Methyl tert-Butyl Ether	ND		ug/L	1.00	1	08/29/09 05:15	SW846 8260B	9084014
Methylene Chloride	ND		ug/L	5.00	1	08/29/09 05:15	SW846 8260B	9084014
4-Methyl-2-pentanone	ND		ug/L	10.0	1	08/29/09 05:15	SW846 8260B	9084014
Naphthalene	64.2		ug/L	5.00	1	08/29/09 05:15	SW846 8260B	9084014
n-Propylbenzene	40.3		ug/L	1.00	1	08/29/09 05:15	SW846 8260B	9084014
Styrene	ND		ug/L	1.00	1	08/29/09 05:15	SW846 8260B	9084014
1,1,1,2-Tetrachloroethane	ND		ug/L	1.00	1	08/29/09 05:15	SW846 8260B	9084014
1,1,2,2-Tetrachloroethane	ND		ug/L	1.00	1	08/29/09 05:15	SW846 8260B	9084014
Tetrachloroethene	ND		ug/L	1.00	1	08/29/09 05:15	SW846 8260B	9084014
Toluene	ND		ug/L	1.00	1	08/29/09 05:15	SW846 8260B	9084014
1,2,3-Trichlorobenzene	ND		ug/L	1.00	1	08/29/09 05:15	SW846 8260B	9084014
1,2,4-Trichlorobenzene	ND		ug/L	1.00	1	08/29/09 05:15	SW846 8260B	9084014
1,1,2-Trichloroethane	ND		ug/L	1.00	1	08/29/09 05:15	SW846 8260B	9084014
1,1,1-Trichloroethane	ND		ug/L	1.00	1	08/29/09 05:15	SW846 8260B	9084014
Trichloroethene	ND		ug/L	1.00	1	08/29/09 05:15	SW846 8260B	9084014
Trichlorofluoromethane	ND		ug/L	1.00	1	08/29/09 05:15	SW846 8260B	9084014
1,2,3-Trichloropropane	ND		ug/L	1.00	1	08/29/09 05:15	SW846 8260B	9084014
1,3,5-Trimethylbenzene	116		ug/L	1.00	1	08/29/09 05:15	SW846 8260B	9084014
1,2,4-Trimethylbenzene	374		ug/L	10.0	10	08/29/09 05:42	SW846 8260B	9084014
Vinyl chloride	ND		ug/L	1.00	1	08/29/09 05:15	SW846 8260B	9084014
Xylenes, total	600		ug/L	30.0	10	08/29/09 05:42	SW846 8260B	9084014
Surr: 1,2-Dichloroethane-d4 (63-140%)	121 %					08/29/09 05:15	SW846 8260B	9084014
Surr: 1,2-Dichloroethane-d4 (63-140%)	105 %					08/29/09 05:42	SW846 8260B	9084014
Surr: 1,2-Dichloroethane-d4 (63-140%)	120 %					08/31/09 16:18	SW846 8260B	9090082
Surr: Dibromofluoromethane (73-131%)	123 %					08/29/09 05:15	SW846 8260B	9084014
Surr: Dibromofluoromethane (73-131%)	113 %					08/29/09 05:42	SW846 8260B	9084014
Surr: Dibromofluoromethane (73-131%)	113 %					08/31/09 16:18	SW846 8260B	9090082
Surr: Toluene-d8 (80-120%)	99 %					08/29/09 05:15	SW846 8260B	9084014

Client Kleinfelder Albuquerque - Exxon
8300 Jefferson NE Suite B
Albuquerque, NM 87120
Attn David Mazzanti

Work Order: NSH1924
Project Name: Exxon Gladiola Station
Project Number: Gladiola Station - Lea County, NM
Received: 08/21/09 08:00

ANALYTICAL REPORT

Analyte	Result	Flag	Units	MRL	Dilution Factor	Analysis Date/Time	Method	Batch
Sample ID: NSH1924-04 (MW4 - Water) - cont. Sampled: 08/19/09 13:50								
Volatile Organic Compounds by EPA Method 8260B - cont.								
Surr: Toluene-d8 (80-120%)	97 %					08/29/09 05:42	SW846 8260B	9084014
Surr: Toluene-d8 (80-120%)	99 %					08/31/09 16:18	SW846 8260B	9090082
Surr: 4-Bromofluorobenzene (79-125%)	96 %					08/29/09 05:15	SW846 8260B	9084014
Surr: 4-Bromofluorobenzene (79-125%)	98 %					08/29/09 05:42	SW846 8260B	9084014
Surr: 4-Bromofluorobenzene (79-125%)	118 %					08/31/09 16:18	SW846 8260B	9090082
Polynuclear Aromatic Compounds by EPA Method 8310								
1-Methylnaphthalene	57.8		ug/L	4.85	5	09/03/09 18:49	SW846 8310	9083684
2-Methylnaphthalene	50.9		ug/L	4.85	5	09/03/09 18:49	SW846 8310	9083684
Acenaphthene	ND		ug/L	0.971	1	09/03/09 06:27	SW846 8310	9083684
Acenaphthylene	ND		ug/L	4.85	1	09/03/09 06:27	SW846 8310	9083684
Anthracene	ND		ug/L	0.971	1	09/03/09 06:27	SW846 8310	9083684
Benzo (a) anthracene	ND		ug/L	0.194	1	09/03/09 06:27	SW846 8310	9083684
Benzo (a) pyrene	ND		ug/L	0.0971	1	09/03/09 06:27	SW846 8310	9083684
Benzo (b) fluoranthene	ND		ug/L	0.0971	1	09/03/09 06:27	SW846 8310	9083684
Benzo (g,h,i) perylene	ND		ug/L	0.194	1	09/03/09 06:27	SW846 8310	9083684
Benzo (k) fluoranthene	ND		ug/L	0.136	1	09/03/09 06:27	SW846 8310	9083684
Chrysene	2.17		ug/L	0.0971	1	09/03/09 06:27	SW846 8310	9083684
Dibenz (a,h) anthracene	ND		ug/L	0.194	1	09/03/09 06:27	SW846 8310	9083684
Fluoranthene	3.65	R1	ug/L	0.194	1	09/03/09 06:27	SW846 8310	9083684
Fluorene	1.26		ug/L	0.485	1	09/03/09 06:27	SW846 8310	9083684
Indeno (1,2,3-cd) pyrene	0.459	R1	ug/L	0.194	1	09/03/09 06:27	SW846 8310	9083684
Naphthalene	36.9		ug/L	4.85	5	09/03/09 18:49	SW846 8310	9083684
Phenanthrene	14.3	R1	ug/L	0.485	1	09/03/09 06:27	SW846 8310	9083684
Pyrene	8.54	R1	ug/L	0.194	1	09/03/09 06:27	SW846 8310	9083684
Surr: p-Terphenyl (10-150%)	79 %					09/03/09 06:27	SW846 8310	9083684
Sample ID: NSH1924-05 (MW5 - Water) Sampled: 08/19/09 09:20								
General Chemistry Parameters								
Alkalinity, Total (CaCO3)	856		mg/L	10.0	1	08/26/09 19:33	SM2320 B	9084127
Sulfate	ND		mg/L	1.00	1	09/01/09 23:52	SW846 9056	9090014
Total Dissolved Solids	752		mg/L	40.0	1	08/25/09 17:16	SM2540 C	9083933
Chloride	7.02		mg/L	1.00	1	09/01/09 23:52	SW846 9056	9090014
Dissolved Metals by EPA Method 6010B								
Arsenic	0.0310	P7	mg/L	0.0100	1	08/25/09 17:11	SW846 6010B	9083700
Barium	3.68	P7	mg/L	0.0100	1	08/25/09 17:11	SW846 6010B	9083700
Cadmium	ND	P7	mg/L	0.00100	1	08/25/09 17:11	SW846 6010B	9083700
Chromium	ND	P7	mg/L	0.00500	1	08/25/09 17:11	SW846 6010B	9083700
Lead	ND	P7	mg/L	0.00500	1	08/25/09 17:11	SW846 6010B	9083700
Selenium	ND	P7	mg/L	0.0100	1	08/25/09 17:11	SW846 6010B	9083700
Silver	ND	P7	mg/L	0.00500	1	08/25/09 17:11	SW846 6010B	9083700
Dissolved Mercury by EPA Methods 7470A/7471A								
Mercury	ND	P7	mg/L	0.000200	1	08/28/09 12:38	SW846 7470A	9083733

Client Kleinfelder Albuquerque - Exxon
8300 Jefferson NE Suite B
Albuquerque, NM 87120
Attn David Mazzanti

Work Order: NSH1924
Project Name: Exxon Gladiola Station
Project Number: Gladiola Station - Lea County, NM
Received: 08/21/09 08:00

ANALYTICAL REPORT

Analyte	Result	Flag	Units	MRL	Dilution Factor	Analysis Date/Time	Method	Batch
Sample ID: NSH1924-05 (MW5 - Water) - cont. Sampled: 08/19/09 09:20								
Volatile Organic Compounds by EPA Method 8260B								
Acetone	ND		ug/L	50.0	1	08/29/09 06:09	SW846 8260B	9084014
Benzene	4680		ug/L	100	100	08/31/09 16:45	SW846 8260B	9090082
Bromobenzene	ND		ug/L	1.00	1	08/29/09 06:09	SW846 8260B	9084014
Bromochloromethane	ND		ug/L	1.00	1	08/29/09 06:09	SW846 8260B	9084014
Bromodichloromethane	ND		ug/L	1.00	1	08/29/09 06:09	SW846 8260B	9084014
Bromoform	ND		ug/L	1.00	1	08/29/09 06:09	SW846 8260B	9084014
Bromomethane	ND		ug/L	1.00	1	08/29/09 06:09	SW846 8260B	9084014
2-Butanone	ND		ug/L	50.0	1	08/29/09 06:09	SW846 8260B	9084014
sec-Butylbenzene	8.22		ug/L	1.00	1	08/29/09 06:09	SW846 8260B	9084014
n-Butylbenzene	7.11		ug/L	1.00	1	08/29/09 06:09	SW846 8260B	9084014
tert-Butylbenzene	1.24		ug/L	1.00	1	08/29/09 06:09	SW846 8260B	9084014
Carbon disulfide	ND		ug/L	1.00	1	08/29/09 06:09	SW846 8260B	9084014
Carbon Tetrachloride	ND		ug/L	1.00	1	08/29/09 06:09	SW846 8260B	9084014
Chlorobenzene	ND		ug/L	1.00	1	08/29/09 06:09	SW846 8260B	9084014
Chlorodibromomethane	ND		ug/L	1.00	1	08/29/09 06:09	SW846 8260B	9084014
Chloroethane	ND		ug/L	1.00	1	08/29/09 06:09	SW846 8260B	9084014
Chloroform	ND		ug/L	1.00	1	08/29/09 06:09	SW846 8260B	9084014
Chloromethane	ND		ug/L	1.00	1	08/29/09 06:09	SW846 8260B	9084014
2-Chlorotoluene	ND		ug/L	1.00	1	08/29/09 06:09	SW846 8260B	9084014
4-Chlorotoluene	ND		ug/L	1.00	1	08/29/09 06:09	SW846 8260B	9084014
1,2-Dibromo-3-chloropropane	ND		ug/L	5.00	1	08/29/09 06:09	SW846 8260B	9084014
1,2-Dibromoethane (EDB)	ND		ug/L	1.00	1	08/29/09 06:09	SW846 8260B	9084014
Dibromomethane	ND		ug/L	1.00	1	08/29/09 06:09	SW846 8260B	9084014
1,4-Dichlorobenzene	ND		ug/L	1.00	1	08/29/09 06:09	SW846 8260B	9084014
1,3-Dichlorobenzene	ND		ug/L	1.00	1	08/29/09 06:09	SW846 8260B	9084014
1,2-Dichlorobenzene	ND		ug/L	1.00	1	08/29/09 06:09	SW846 8260B	9084014
Dichlorodifluoromethane	ND		ug/L	1.00	1	08/29/09 06:09	SW846 8260B	9084014
1,1-Dichloroethane	ND		ug/L	1.00	1	08/29/09 06:09	SW846 8260B	9084014
1,2-Dichloroethane	ND		ug/L	1.00	1	08/29/09 06:09	SW846 8260B	9084014
cis-1,2-Dichloroethene	ND		ug/L	1.00	1	08/29/09 06:09	SW846 8260B	9084014
1,1-Dichloroethene	ND		ug/L	1.00	1	08/29/09 06:09	SW846 8260B	9084014
trans-1,2-Dichloroethene	ND		ug/L	1.00	1	08/29/09 06:09	SW846 8260B	9084014
1,3-Dichloropropane	ND		ug/L	1.00	1	08/29/09 06:09	SW846 8260B	9084014
1,2-Dichloropropane	ND		ug/L	1.00	1	08/29/09 06:09	SW846 8260B	9084014
2,2-Dichloropropane	ND		ug/L	1.00	1	08/29/09 06:09	SW846 8260B	9084014
cis-1,3-Dichloropropene	ND		ug/L	1.00	1	08/29/09 06:09	SW846 8260B	9084014
trans-1,3-Dichloropropene	ND		ug/L	1.00	1	08/29/09 06:09	SW846 8260B	9084014
1,1-Dichloropropene	ND		ug/L	1.00	1	08/29/09 06:09	SW846 8260B	9084014
Ethylbenzene	726		ug/L	10.0	10	08/29/09 06:36	SW846 8260B	9084014
Hexachlorobutadiene	ND		ug/L	1.00	1	08/29/09 06:09	SW846 8260B	9084014
2-Hexanone	ND		ug/L	50.0	1	08/29/09 06:09	SW846 8260B	9084014
Isopropylbenzene	49.4		ug/L	1.00	1	08/29/09 06:09	SW846 8260B	9084014
p-Isopropyltoluene	7.20		ug/L	1.00	1	08/29/09 06:09	SW846 8260B	9084014

Client Kleinfelder Albuquerque - Exxon
8300 Jefferson NE Suite B
Albuquerque, NM 87120
Attn David Mazzanti

Work Order: NSH1924
Project Name: Exxon Gladiola Station
Project Number: Gladiola Station - Lea County, NM
Received: 08/21/09 08:00

ANALYTICAL REPORT

Analyte	Result	Flag	Units	MRL	Dilution Factor	Analysis Date/Time	Method	Batch
Sample ID: NSH1924-05 (MW5 - Water) - cont. Sampled: 08/19/09 09:20								
Volatile Organic Compounds by EPA Method 8260B - cont.								
Methyl tert-Butyl Ether	ND		ug/L	1.00	1	08/29/09 06:09	SW846 8260B	9084014
Methylene Chloride	ND		ug/L	5.00	1	08/29/09 06:09	SW846 8260B	9084014
4-Methyl-2-pentanone	ND		ug/L	10.0	1	08/29/09 06:09	SW846 8260B	9084014
Naphthalene	80.1		ug/L	5.00	1	08/29/09 06:09	SW846 8260B	9084014
n-Propylbenzene	45.6		ug/L	1.00	1	08/29/09 06:09	SW846 8260B	9084014
Styrene	ND		ug/L	1.00	1	08/29/09 06:09	SW846 8260B	9084014
1,1,1,2-Tetrachloroethane	ND		ug/L	1.00	1	08/29/09 06:09	SW846 8260B	9084014
1,1,2,2-Tetrachloroethane	ND		ug/L	1.00	1	08/29/09 06:09	SW846 8260B	9084014
Tetrachloroethene	ND		ug/L	1.00	1	08/29/09 06:09	SW846 8260B	9084014
Toluene	56.7		ug/L	1.00	1	08/29/09 06:09	SW846 8260B	9084014
1,2,3-Trichlorobenzene	ND		ug/L	1.00	1	08/29/09 06:09	SW846 8260B	9084014
1,2,4-Trichlorobenzene	ND		ug/L	1.00	1	08/29/09 06:09	SW846 8260B	9084014
1,1,2-Trichloroethane	ND		ug/L	1.00	1	08/29/09 06:09	SW846 8260B	9084014
1,1,1-Trichloroethane	ND		ug/L	1.00	1	08/29/09 06:09	SW846 8260B	9084014
Trichloroethene	ND		ug/L	1.00	1	08/29/09 06:09	SW846 8260B	9084014
Trichlorofluoromethane	ND		ug/L	1.00	1	08/29/09 06:09	SW846 8260B	9084014
1,2,3-Trichloropropane	ND		ug/L	1.00	1	08/29/09 06:09	SW846 8260B	9084014
1,3,5-Trimethylbenzene	43.7		ug/L	1.00	1	08/29/09 06:09	SW846 8260B	9084014
1,2,4-Trimethylbenzene	191		ug/L	1.00	1	08/29/09 06:09	SW846 8260B	9084014
Vinyl chloride	ND		ug/L	1.00	1	08/29/09 06:09	SW846 8260B	9084014
Xylenes, total	932		ug/L	30.0	10	08/29/09 06:36	SW846 8260B	9084014
Surr: 1,2-Dichloroethane-d4 (63-140%)	125 %					08/29/09 06:09	SW846 8260B	9084014
Surr: 1,2-Dichloroethane-d4 (63-140%)	107 %					08/29/09 06:36	SW846 8260B	9084014
Surr: 1,2-Dichloroethane-d4 (63-140%)	109 %					08/31/09 16:45	SW846 8260B	9090082
Surr: Dibromofluoromethane (73-131%)	123 %					08/29/09 06:09	SW846 8260B	9084014
Surr: Dibromofluoromethane (73-131%)	112 %					08/29/09 06:36	SW846 8260B	9084014
Surr: Dibromofluoromethane (73-131%)	101 %					08/31/09 16:45	SW846 8260B	9090082
Surr: Toluene-d8 (80-120%)	98 %					08/29/09 06:09	SW846 8260B	9084014
Surr: Toluene-d8 (80-120%)	96 %					08/29/09 06:36	SW846 8260B	9084014
Surr: Toluene-d8 (80-120%)	101 %					08/31/09 16:45	SW846 8260B	9090082
Surr: 4-Bromofluorobenzene (79-125%)	94 %					08/29/09 06:09	SW846 8260B	9084014
Surr: 4-Bromofluorobenzene (79-125%)	96 %					08/29/09 06:36	SW846 8260B	9084014
Surr: 4-Bromofluorobenzene (79-125%)	123 %					08/31/09 16:45	SW846 8260B	9090082
Polynuclear Aromatic Compounds by EPA Method 8310								
1-Methylnaphthalene	189	R1	ug/L	9.71	10	09/03/09 19:45	SW846 8310	9083684
2-Methylnaphthalene	103		ug/L	9.71	10	09/03/09 19:45	SW846 8310	9083684
Acenaphthene	ND		ug/L	0.971	1	09/03/09 06:55	SW846 8310	9083684
Acenaphthylene	ND		ug/L	4.85	1	09/03/09 06:55	SW846 8310	9083684
Anthracene	ND		ug/L	0.971	1	09/03/09 06:55	SW846 8310	9083684
Benzo (a) anthracene	ND		ug/L	0.194	1	09/03/09 06:55	SW846 8310	9083684
Benzo (a) pyrene	ND		ug/L	0.0971	1	09/03/09 06:55	SW846 8310	9083684
Benzo (b) fluoranthene	ND		ug/L	0.0971	1	09/03/09 06:55	SW846 8310	9083684
Benzo (g,h,i) perylene	ND		ug/L	0.194	1	09/03/09 06:55	SW846 8310	9083684
Benzo (k) fluoranthene	ND		ug/L	0.136	1	09/03/09 06:55	SW846 8310	9083684

Client Kleinfelder Albuquerque - Exxon
8300 Jefferson NE Suite B
Albuquerque, NM 87120
Attn David Mazzanti

Work Order: NSH1924
Project Name: Exxon Gladiola Station
Project Number: Gladiola Station - Lea County, NM
Received: 08/21/09 08:00

ANALYTICAL REPORT

Analyte	Result	Flag	Units	MRL	Dilution Factor	Analysis Date/Time	Method	Batch
Sample ID: NSH1924-05 (MW5 - Water) - cont. Sampled: 08/19/09 09:20								
Polynuclear Aromatic Compounds by EPA Method 8310 - cont.								
Chrysene	0.639		ug/L	0.0971	1	09/03/09 06:55	SW846 8310	9083684
Dibenz (a,h) anthracene	ND		ug/L	0.194	1	09/03/09 06:55	SW846 8310	9083684
Fluoranthene	2.53	R1	ug/L	0.194	1	09/03/09 06:55	SW846 8310	9083684
Fluorene	2.41		ug/L	0.485	1	09/03/09 06:55	SW846 8310	9083684
Indeno (1,2,3-cd) pyrene	ND		ug/L	0.194	1	09/03/09 06:55	SW846 8310	9083684
Naphthalene	105		ug/L	9.71	10	09/03/09 19:45	SW846 8310	9083684
Phenanthrene	19.4	R1	ug/L	0.485	1	09/03/09 06:55	SW846 8310	9083684
Pyrene	6.19	R1	ug/L	0.194	1	09/03/09 06:55	SW846 8310	9083684
Surr: p-Terphenyl (10-150%)	73 %					09/03/09 06:55	SW846 8310	9083684
Sample ID: NSH1924-06 (MW6 - Water) Sampled: 08/19/09 08:55								
General Chemistry Parameters								
Alkalinity, Total (CaCO3)	519		mg/L	10.0	1	08/26/09 19:33	SM2320 B	9084127
Sulfate	33.0		mg/L	1.00	1	09/02/09 00:11	SW846 9056	9090014
Total Dissolved Solids	568		mg/L	40.0	1	08/25/09 17:16	SM2540 C	9083933
Chloride	6.11		mg/L	1.00	1	09/02/09 00:11	SW846 9056	9090014
Dissolved Metals by EPA Method 6010B								
Arsenic	ND	P7	mg/L	0.0100	1	08/25/09 17:50	SW846 6010B	9083700
Barium	0.100	P7	mg/L	0.0100	1	08/25/09 17:50	SW846 6010B	9083700
Cadmium	ND	P7	mg/L	0.00100	1	08/25/09 17:50	SW846 6010B	9083700
Chromium	ND	P7	mg/L	0.00500	1	08/25/09 17:50	SW846 6010B	9083700
Lead	ND	P7	mg/L	0.00500	1	08/25/09 17:50	SW846 6010B	9083700
Selenium	ND	P7	mg/L	0.0100	1	08/25/09 17:50	SW846 6010B	9083700
Silver	ND	P7	mg/L	0.00500	1	08/25/09 17:50	SW846 6010B	9083700
Dissolved Mercury by EPA Methods 7470A/7471A								
Mercury	ND	P7	mg/L	0.000200	1	08/28/09 12:40	SW846 7470A	9083733
Volatile Organic Compounds by EPA Method 8260B								
Acetone	ND		ug/L	50.0	1	08/28/09 18:01	SW846 8260B	9083614
Benzene	ND		ug/L	1.00	1	08/28/09 18:01	SW846 8260B	9083614
Bromobenzene	ND		ug/L	1.00	1	08/28/09 18:01	SW846 8260B	9083614
Bromochloromethane	ND		ug/L	1.00	1	08/28/09 18:01	SW846 8260B	9083614
Bromodichloromethane	ND		ug/L	1.00	1	08/28/09 18:01	SW846 8260B	9083614
Bromoform	ND		ug/L	1.00	1	08/28/09 18:01	SW846 8260B	9083614
Bromomethane	ND		ug/L	1.00	1	08/28/09 18:01	SW846 8260B	9083614
2-Butanone	ND		ug/L	50.0	1	08/28/09 18:01	SW846 8260B	9083614
sec-Butylbenzene	1.39		ug/L	1.00	1	08/28/09 18:01	SW846 8260B	9083614
n-Butylbenzene	ND		ug/L	1.00	1	08/28/09 18:01	SW846 8260B	9083614
tert-Butylbenzene	ND		ug/L	1.00	1	08/28/09 18:01	SW846 8260B	9083614
Carbon disulfide	ND		ug/L	1.00	1	08/28/09 18:01	SW846 8260B	9083614
Carbon Tetrachloride	ND		ug/L	1.00	1	08/28/09 18:01	SW846 8260B	9083614
Chlorobenzene	ND		ug/L	1.00	1	08/28/09 18:01	SW846 8260B	9083614
Chlorodibromomethane	ND		ug/L	1.00	1	08/28/09 18:01	SW846 8260B	9083614

Client Kleinfelder Albuquerque - Exxon
8300 Jefferson NE Suite B
Albuquerque, NM 87120
Attn David Mazzanti

Work Order: NSH1924
Project Name: Exxon Gladiola Station
Project Number: Gladiola Station - Lea County, NM
Received: 08/21/09 08:00

ANALYTICAL REPORT

Analyte	Result	Flag	Units	MRL	Dilution Factor	Analysis Date/Time	Method	Batch
Sample ID: NSH1924-06 (MW6 - Water) - cont. Sampled: 08/19/09 08:55								
Volatile Organic Compounds by EPA Method 8260B - cont.								
Chloroethane	ND		ug/L	1.00	1	08/28/09 18:01	SW846 8260B	9083614
Chloroform	ND		ug/L	1.00	1	08/28/09 18:01	SW846 8260B	9083614
Chloromethane	ND		ug/L	1.00	1	08/28/09 18:01	SW846 8260B	9083614
2-Chlorotoluene	ND		ug/L	1.00	1	08/28/09 18:01	SW846 8260B	9083614
4-Chlorotoluene	ND		ug/L	1.00	1	08/28/09 18:01	SW846 8260B	9083614
1,2-Dibromo-3-chloropropane	ND		ug/L	5.00	1	08/28/09 18:01	SW846 8260B	9083614
1,2-Dibromoethane (EDB)	ND		ug/L	1.00	1	08/28/09 18:01	SW846 8260B	9083614
Dibromomethane	ND		ug/L	1.00	1	08/28/09 18:01	SW846 8260B	9083614
1,4-Dichlorobenzene	ND		ug/L	1.00	1	08/28/09 18:01	SW846 8260B	9083614
1,3-Dichlorobenzene	ND		ug/L	1.00	1	08/28/09 18:01	SW846 8260B	9083614
1,2-Dichlorobenzene	ND		ug/L	1.00	1	08/28/09 18:01	SW846 8260B	9083614
Dichlorodifluoromethane	ND		ug/L	1.00	1	08/28/09 18:01	SW846 8260B	9083614
1,1-Dichloroethane	ND		ug/L	1.00	1	08/28/09 18:01	SW846 8260B	9083614
1,2-Dichloroethane	ND		ug/L	1.00	1	08/28/09 18:01	SW846 8260B	9083614
cis-1,2-Dichloroethene	ND		ug/L	1.00	1	08/28/09 18:01	SW846 8260B	9083614
1,1-Dichloroethene	ND		ug/L	1.00	1	08/28/09 18:01	SW846 8260B	9083614
trans-1,2-Dichloroethene	ND		ug/L	1.00	1	08/28/09 18:01	SW846 8260B	9083614
1,3-Dichloropropane	ND		ug/L	1.00	1	08/28/09 18:01	SW846 8260B	9083614
1,2-Dichloropropane	ND		ug/L	1.00	1	08/28/09 18:01	SW846 8260B	9083614
2,2-Dichloropropane	ND		ug/L	1.00	1	08/28/09 18:01	SW846 8260B	9083614
cis-1,3-Dichloropropene	ND		ug/L	1.00	1	08/28/09 18:01	SW846 8260B	9083614
trans-1,3-Dichloropropene	ND		ug/L	1.00	1	08/28/09 18:01	SW846 8260B	9083614
1,1-Dichloropropene	ND		ug/L	1.00	1	08/28/09 18:01	SW846 8260B	9083614
Ethylbenzene	ND		ug/L	1.00	1	08/28/09 18:01	SW846 8260B	9083614
Hexachlorobutadiene	ND		ug/L	1.00	1	08/28/09 18:01	SW846 8260B	9083614
2-Hexanone	ND		ug/L	50.0	1	08/28/09 18:01	SW846 8260B	9083614
Isopropylbenzene	1.21		ug/L	1.00	1	08/28/09 18:01	SW846 8260B	9083614
p-Isopropyltoluene	ND		ug/L	1.00	1	08/28/09 18:01	SW846 8260B	9083614
Methyl tert-Butyl Ether	ND		ug/L	1.00	1	08/28/09 18:01	SW846 8260B	9083614
Methylene Chloride	ND		ug/L	5.00	1	08/28/09 18:01	SW846 8260B	9083614
4-Methyl-2-pentanone	ND		ug/L	10.0	1	08/28/09 18:01	SW846 8260B	9083614
Naphthalene	ND		ug/L	5.00	1	08/28/09 18:01	SW846 8260B	9083614
n-Propylbenzene	ND		ug/L	1.00	1	08/28/09 18:01	SW846 8260B	9083614
Styrene	ND		ug/L	1.00	1	08/28/09 18:01	SW846 8260B	9083614
1,1,1,2-Tetrachloroethane	ND		ug/L	1.00	1	08/28/09 18:01	SW846 8260B	9083614
1,1,2,2-Tetrachloroethane	ND		ug/L	1.00	1	08/28/09 18:01	SW846 8260B	9083614
Tetrachloroethene	ND		ug/L	1.00	1	08/28/09 18:01	SW846 8260B	9083614
Toluene	ND		ug/L	1.00	1	08/28/09 18:01	SW846 8260B	9083614
1,2,3-Trichlorobenzene	ND		ug/L	1.00	1	08/28/09 18:01	SW846 8260B	9083614
1,2,4-Trichlorobenzene	ND		ug/L	1.00	1	08/28/09 18:01	SW846 8260B	9083614
1,1,2-Trichloroethane	ND		ug/L	1.00	1	08/28/09 18:01	SW846 8260B	9083614
1,1,1-Trichloroethane	ND		ug/L	1.00	1	08/28/09 18:01	SW846 8260B	9083614
Trichloroethene	ND		ug/L	1.00	1	08/28/09 18:01	SW846 8260B	9083614

Client Kleinfelder Albuquerque - Exxon
8300 Jefferson NE Suite B
Albuquerque, NM 87120
Attn David Mazzanti

Work Order: NSH1924
Project Name: Exxon Gladiola Station
Project Number: Gladiola Station - Lea County, NM
Received: 03/21/09 08:00

ANALYTICAL REPORT

Analyte	Result	Flag	Units	MRL	Dilution Factor	Analysis Date/Time	Method	Batch
Sample ID: NSH1924-06 (MW6 - Water) - cont. Sampled: 08/19/09 08:55								
Volatile Organic Compounds by EPA Method 8260B - cont.								
Trichlorofluoromethane	ND		ug/L	1.00	1	08/28/09 18:01	SW846 8260B	9083614
1,2,3-Trichloropropane	ND		ug/L	1.00	1	08/28/09 18:01	SW846 8260B	9083614
1,3,5-Trimethylbenzene	2.32		ug/L	1.00	1	08/28/09 18:01	SW846 8260B	9083614
1,2,4-Trimethylbenzene	ND		ug/L	1.00	1	08/28/09 18:01	SW846 8260B	9083614
Vinyl chloride	ND		ug/L	1.00	1	08/28/09 18:01	SW846 8260B	9083614
Xylenes, total	ND		ug/L	3.00	1	08/28/09 18:01	SW846 8260B	9083614
Surr: 1,2-Dichloroethane-d4 (63-140%)	102 %					08/28/09 18:01	SW846 8260B	9083614
Surr: Dibromofluoromethane (73-131%)	100 %					08/28/09 18:01	SW846 8260B	9083614
Surr: Toluene-d8 (80-120%)	101 %					08/28/09 18:01	SW846 8260B	9083614
Surr: 4-Bromofluorobenzene (79-125%)	98 %					08/28/09 18:01	SW846 8260B	9083614
Polynuclear Aromatic Compounds by EPA Method 8310								
1-Methylnaphthalene	ND		ug/L	1.00	1	09/02/09 13:26	SW846 8310	9083684
2-Methylnaphthalene	ND		ug/L	1.00	1	09/02/09 13:26	SW846 8310	9083684
Acenaphthene	ND		ug/L	1.00	1	09/02/09 13:26	SW846 8310	9083684
Acenaphthylene	ND		ug/L	5.00	1	09/02/09 13:26	SW846 8310	9083684
Anthracene	ND		ug/L	1.00	1	09/02/09 13:26	SW846 8310	9083684
Benzo (a) anthracene	ND		ug/L	0.200	1	09/02/09 13:26	SW846 8310	9083684
Benzo (a) pyrene	ND		ug/L	0.100	1	09/02/09 13:26	SW846 8310	9083684
Benzo (b) fluoranthene	ND		ug/L	0.100	1	09/02/09 13:26	SW846 8310	9083684
Benzo (g,h,i) perylene	ND		ug/L	0.200	1	09/02/09 13:26	SW846 8310	9083684
Benzo (k) fluoranthene	ND		ug/L	0.140	1	09/02/09 13:26	SW846 8310	9083684
Chrysene	ND		ug/L	0.100	1	09/02/09 13:26	SW846 8310	9083684
Dibenz (a,h) anthracene	ND		ug/L	0.200	1	09/02/09 13:26	SW846 8310	9083684
Fluoranthene	ND		ug/L	0.200	1	09/02/09 13:26	SW846 8310	9083684
Fluorene	ND		ug/L	0.500	1	09/02/09 13:26	SW846 8310	9083684
Indeno (1,2,3-cd) pyrene	ND		ug/L	0.200	1	09/02/09 13:26	SW846 8310	9083684
Naphthalene	ND		ug/L	1.00	1	09/02/09 13:26	SW846 8310	9083684
Phenanthrene	ND		ug/L	0.500	1	09/02/09 13:26	SW846 8310	9083684
Pyrene	ND		ug/L	0.200	1	09/02/09 13:26	SW846 8310	9083684
Surr: p-Terphenyl (10-150%)	62 %					09/02/09 13:26	SW846 8310	9083684

Client Kleinfelder Albuquerque - Exxon
8300 Jefferson NE Suite B
Albuquerque, NM 87120
Attn David Mazzanti

Work Order: NSH1924
Project Name: Exxon Gladiola Station
Project Number: Gladiola Station - Lea County, NM
Received: 08/21/09 08:00

ANALYTICAL REPORT

Analyte	Result	Flag	Units	MRL	Dilution Factor	Analysis Date/Time	Method	Batch
Sample ID: NSH1924-07 (MW7 - Water) Sampled: 08/19/09 08:15								
General Chemistry Parameters								
Alkalinity, Total (CaCO3)	673		mg/L	10.0	1	08/26/09 19:33	SM2320 B	9084127
Sulfate	3.06		mg/L	1.00	1	09/02/09 01:43	SW846 9056	9090014
Total Dissolved Solids	720		mg/L	20.0	1	08/25/09 17:16	SM2540 C	9083933
Chloride	17.2		mg/L	10.0	10	09/02/09 12:45	SW846 9056	9090014
Dissolved Metals by EPA Method 6010B								
Arsenic	0.0137	P7	mg/L	0.0100	1	08/25/09 17:54	SW846 6010B	9083700
Barium	1.86	P7	mg/L	0.0100	1	08/25/09 17:54	SW846 6010B	9083700
Cadmium	ND	P7	mg/L	0.00100	1	08/25/09 17:54	SW846 6010B	9083700
Chromium	ND	P7	mg/L	0.00500	1	08/25/09 17:54	SW846 6010B	9083700
Lead	ND	P7	mg/L	0.00500	1	08/25/09 17:54	SW846 6010B	9083700
Selenium	ND	P7	mg/L	0.0100	1	08/25/09 17:54	SW846 6010B	9083700
Silver	ND	P7	mg/L	0.00500	1	08/25/09 17:54	SW846 6010B	9083700
Dissolved Mercury by EPA Methods 7470A/7471A								
Mercury	ND	P7	mg/L	0.000200	1	08/28/09 12:48	SW846 7470A	9083733
Volatile Organic Compounds by EPA Method 8260B								
Acetone	ND		ug/L	50.0	1	08/28/09 18:28	SW846 8260B	9083614
Benzene	25.0		ug/L	1.00	1	08/28/09 18:28	SW846 8260B	9083614
Bromobenzene	ND		ug/L	1.00	1	08/28/09 18:28	SW846 8260B	9083614
Bromochloromethane	ND		ug/L	1.00	1	08/28/09 18:28	SW846 8260B	9083614
Bromodichloromethane	ND		ug/L	1.00	1	08/28/09 18:28	SW846 8260B	9083614
Bromoform	ND		ug/L	1.00	1	08/28/09 18:28	SW846 8260B	9083614
Bromomethane	ND		ug/L	1.00	1	08/28/09 18:28	SW846 8260B	9083614
2-Butanone	ND		ug/L	50.0	1	08/28/09 18:28	SW846 8260B	9083614
sec-Butylbenzene	ND		ug/L	1.00	1	08/28/09 18:28	SW846 8260B	9083614
n-Butylbenzene	ND		ug/L	1.00	1	08/28/09 18:28	SW846 8260B	9083614
tert-Butylbenzene	ND		ug/L	1.00	1	08/28/09 18:28	SW846 8260B	9083614
Carbon disulfide	ND		ug/L	1.00	1	08/28/09 18:28	SW846 8260B	9083614
Carbon Tetrachloride	ND		ug/L	1.00	1	08/28/09 18:28	SW846 8260B	9083614
Chlorobenzene	ND		ug/L	1.00	1	08/28/09 18:28	SW846 8260B	9083614
Chlorodibromomethane	ND		ug/L	1.00	1	08/28/09 18:28	SW846 8260B	9083614
Chloroethane	ND		ug/L	1.00	1	08/28/09 18:28	SW846 8260B	9083614
Chloroform	ND		ug/L	1.00	1	08/28/09 18:28	SW846 8260B	9083614
Chloromethane	ND		ug/L	1.00	1	08/28/09 18:28	SW846 8260B	9083614
2-Chlorotoluene	ND		ug/L	1.00	1	08/28/09 18:28	SW846 8260B	9083614
4-Chlorotoluene	ND		ug/L	1.00	1	08/28/09 18:28	SW846 8260B	9083614
1,2-Dibromo-3-chloropropane	ND		ug/L	5.00	1	08/28/09 18:28	SW846 8260B	9083614
1,2-Dibromoethane (EDB)	ND		ug/L	1.00	1	08/28/09 18:28	SW846 8260B	9083614
Dibromomethane	ND		ug/L	1.00	1	08/28/09 18:28	SW846 8260B	9083614
1,4-Dichlorobenzene	ND		ug/L	1.00	1	08/28/09 18:28	SW846 8260B	9083614
1,3-Dichlorobenzene	ND		ug/L	1.00	1	08/28/09 18:28	SW846 8260B	9083614
1,2-Dichlorobenzene	ND		ug/L	1.00	1	08/28/09 18:28	SW846 8260B	9083614
Dichlorodifluoromethane	ND		ug/L	1.00	1	08/28/09 18:28	SW846 8260B	9083614

Client Kleinfelder Albuquerque - Exxon
8300 Jefferson NE Suite B
Albuquerque, NM 87120
Attn David Mazzanti

Work Order: NSH1924
Project Name: Exxon Gladiola Station
Project Number: Gladiola Station - Lea County, NM
Received: 08/21/09 08:00

ANALYTICAL REPORT

Analyte	Result	Flag	Units	MRL	Dilution Factor	Analysis Date/Time	Method	Batch
Sample ID: NSH1924-07 (MW7 - Water) - cont. Sampled: 08/19/09 08:15								
Volatile Organic Compounds by EPA Method 8260B - cont.								
1,1-Dichloroethane	ND		ug/L	1.00	1	08/28/09 18:28	SW846 8260B	9083614
1,2-Dichloroethane	ND		ug/L	1.00	1	08/28/09 18:28	SW846 8260B	9083614
cis-1,2-Dichloroethene	ND		ug/L	1.00	1	08/28/09 18:28	SW846 8260B	9083614
1,1-Dichloroethene	ND		ug/L	1.00	1	08/28/09 18:28	SW846 8260B	9083614
trans-1,2-Dichloroethene	ND		ug/L	1.00	1	08/28/09 18:28	SW846 8260B	9083614
1,3-Dichloropropane	ND		ug/L	1.00	1	08/28/09 18:28	SW846 8260B	9083614
1,2-Dichloropropane	ND		ug/L	1.00	1	08/28/09 18:28	SW846 8260B	9083614
2,2-Dichloropropane	ND		ug/L	1.00	1	08/28/09 18:28	SW846 8260B	9083614
cis-1,3-Dichloropropene	ND		ug/L	1.00	1	08/28/09 18:28	SW846 8260B	9083614
trans-1,3-Dichloropropene	ND		ug/L	1.00	1	08/28/09 18:28	SW846 8260B	9083614
1,1-Dichloropropene	ND		ug/L	1.00	1	08/28/09 18:28	SW846 8260B	9083614
Ethylbenzene	ND		ug/L	1.00	1	08/28/09 18:28	SW846 8260B	9083614
Hexachlorobutadiene	ND		ug/L	1.00	1	08/28/09 18:28	SW846 8260B	9083614
2-Hexanone	ND		ug/L	50.0	1	08/28/09 18:28	SW846 8260B	9083614
Isopropylbenzene	ND		ug/L	1.00	1	08/28/09 18:28	SW846 8260B	9083614
p-Isopropyltoluene	1.25		ug/L	1.00	1	08/28/09 18:28	SW846 8260B	9083614
Methyl tert-Butyl Ether	ND		ug/L	1.00	1	08/28/09 18:28	SW846 8260B	9083614
Methylene Chloride	ND		ug/L	5.00	1	08/28/09 18:28	SW846 8260B	9083614
4-Methyl-2-pentanone	ND		ug/L	10.0	1	08/28/09 18:28	SW846 8260B	9083614
Naphthalene	ND		ug/L	5.00	1	08/28/09 18:28	SW846 8260B	9083614
n-Propylbenzene	ND		ug/L	1.00	1	08/28/09 18:28	SW846 8260B	9083614
Styrene	ND		ug/L	1.00	1	08/28/09 18:28	SW846 8260B	9083614
1,1,1,2-Tetrachloroethane	ND		ug/L	1.00	1	08/28/09 18:28	SW846 8260B	9083614
1,1,2,2-Tetrachloroethane	ND		ug/L	1.00	1	08/28/09 18:28	SW846 8260B	9083614
Tetrachloroethene	ND		ug/L	1.00	1	08/28/09 18:28	SW846 8260B	9083614
Toluene	ND		ug/L	1.00	1	08/28/09 18:28	SW846 8260B	9083614
1,2,3-Trichlorobenzene	ND		ug/L	1.00	1	08/28/09 18:28	SW846 8260B	9083614
1,2,4-Trichlorobenzene	ND		ug/L	1.00	1	08/28/09 18:28	SW846 8260B	9083614
1,1,2-Trichloroethane	ND		ug/L	1.00	1	08/28/09 18:28	SW846 8260B	9083614
1,1,1-Trichloroethane	ND		ug/L	1.00	1	08/28/09 18:28	SW846 8260B	9083614
Trichloroethene	ND		ug/L	1.00	1	08/28/09 18:28	SW846 8260B	9083614
Trichlorofluoromethane	ND		ug/L	1.00	1	08/28/09 18:28	SW846 8260B	9083614
1,2,3-Trichloropropane	ND		ug/L	1.00	1	08/28/09 18:28	SW846 8260B	9083614
1,3,5-Trimethylbenzene	6.31		ug/L	1.00	1	08/28/09 18:28	SW846 8260B	9083614
1,2,4-Trimethylbenzene	26.1		ug/L	1.00	1	08/28/09 18:28	SW846 8260B	9083614
Vinyl chloride	ND		ug/L	1.00	1	08/28/09 18:28	SW846 8260B	9083614
Xylenes, total	16.0		ug/L	3.00	1	08/28/09 18:28	SW846 8260B	9083614
Surr: 1,2-Dichloroethane-d4 (63-140%)	107 %					08/28/09 18:28	SW846 8260B	9083614
Surr: Dibromofluoromethane (73-131%)	107 %					08/28/09 18:28	SW846 8260B	9083614
Surr: Toluene-d8 (80-120%)	97 %					08/28/09 18:28	SW846 8260B	9083614
Surr: 4-Bromofluorobenzene (79-125%)	98 %					08/28/09 18:28	SW846 8260B	9083614
Polynuclear Aromatic Compounds by EPA Method 8310								
1-Methylnaphthalene	4.00		ug/L	1.00	1	09/02/09 13:53	SW846 8310	9083684

Client Kleinfelder Albuquerque - Exxon
8300 Jefferson NE Suite B
Albuquerque, NM 87120
Attn David Mazzanti

Work Order: NSH1924
Project Name: Exxon Gladiola Station
Project Number: Gladiola Station - Lea County, NM
Received: 08/21/09 08:00

ANALYTICAL REPORT

Analyte	Result	Flag	Units	MRL	Dilution Factor	Analysis Date/Time	Method	Batch
Sample ID: NSH1924-07 (MW7 - Water) - cont. Sampled: 08/19/09 08:15								
Polynuclear Aromatic Compounds by EPA Method 8310 - cont.								
2-Methylnaphthalene	ND		ug/L	1.00	1	09/02/09 13:53	SW846 8310	9083684
Acenaphthene	ND		ug/L	1.00	1	09/02/09 13:53	SW846 8310	9083684
Acenaphthylene	ND		ug/L	5.00	1	09/02/09 13:53	SW846 8310	9083684
Anthracene	ND		ug/L	1.00	1	09/02/09 13:53	SW846 8310	9083684
Benzo (a) anthracene	ND		ug/L	0.200	1	09/02/09 13:53	SW846 8310	9083684
Benzo (a) pyrene	ND		ug/L	0.100	1	09/02/09 13:53	SW846 8310	9083684
Benzo (b) fluoranthene	ND		ug/L	0.100	1	09/02/09 13:53	SW846 8310	9083684
Benzo (g,h,i) perylene	ND		ug/L	0.200	1	09/02/09 13:53	SW846 8310	9083684
Benzo (k) fluoranthene	ND		ug/L	0.140	1	09/02/09 13:53	SW846 8310	9083684
Chrysene	ND		ug/L	0.100	1	09/02/09 13:53	SW846 8310	9083684
Dibenz (a,h) anthracene	ND		ug/L	0.200	1	09/02/09 13:53	SW846 8310	9083684
Fluoranthene	ND		ug/L	0.200	1	09/02/09 13:53	SW846 8310	9083684
Fluorene	1.35		ug/L	0.500	1	09/02/09 13:53	SW846 8310	9083684
Indeno (1,2,3-cd) pyrene	ND		ug/L	0.200	1	09/02/09 13:53	SW846 8310	9083684
Naphthalene	2.27		ug/L	1.00	1	09/02/09 13:53	SW846 8310	9083684
Phenanthrene	ND		ug/L	0.500	1	09/02/09 13:53	SW846 8310	9083684
Pyrene	0.665		ug/L	0.200	1	09/02/09 13:53	SW846 8310	9083684
<i>Surr: p-Terphenyl (10-150%)</i>	62 %					09/02/09 13:53	SW846 8310	9083684
Sample ID: NSH1924-08 (MW8 - Water) Sampled: 08/19/09 07:45								
General Chemistry Parameters								
Alkalinity, Total (CaCO3)	623		mg/L	10.0	1	08/26/09 19:33	SM2320 B	9084127
Sulfate	6.57		mg/L	1.00	1	09/02/09 02:19	SW846 9056	9090014
Total Dissolved Solids	676		mg/L	40.0	1	08/25/09 17:16	SM2540 C	9083933
Chloride	13.3		mg/L	5.00	5	09/02/09 13:03	SW846 9056	9090014
Dissolved Metals by EPA Method 6010B								
Arsenic	ND	P7	mg/L	0.0100	1	08/25/09 17:57	SW846 6010B	9083700
Barium	1.14	P7	mg/L	0.0100	1	08/25/09 17:57	SW846 6010B	9083700
Cadmium	ND	P7	mg/L	0.00100	1	08/25/09 17:57	SW846 6010B	9083700
Chromium	ND	P7	mg/L	0.00500	1	08/25/09 17:57	SW846 6010B	9083700
Lead	ND	P7	mg/L	0.00500	1	08/25/09 17:57	SW846 6010B	9083700
Selenium	ND	P7	mg/L	0.0100	1	08/25/09 17:57	SW846 6010B	9083700
Silver	ND	P7	mg/L	0.00500	1	08/25/09 17:57	SW846 6010B	9083700
Dissolved Mercury by EPA Methods 7470A/7471A								
Mercury	ND	P7	mg/L	0.000200	1	08/28/09 12:50	SW846 7470A	9083733
Volatile Organic Compounds by EPA Method 8260B								
Acetone	ND		ug/L	50.0	1	08/29/09 00:46	SW846 8260B	9084014
Benzene	ND		ug/L	1.00	1	08/29/09 00:46	SW846 8260B	9084014
Bromobenzene	ND		ug/L	1.00	1	08/29/09 00:46	SW846 8260B	9084014
Bromochloromethane	ND		ug/L	1.00	1	08/29/09 00:46	SW846 8260B	9084014
Bromodichloromethane	ND		ug/L	1.00	1	08/29/09 00:46	SW846 8260B	9084014
Bromoform	ND		ug/L	1.00	1	08/29/09 00:46	SW846 8260B	9084014

Client Kleinfelder Albuquerque - Exxon
8300 Jefferson NE Suite B
Albuquerque, NM 87120
Attn David Mazzanti

Work Order: NSH1924
Project Name: Exxon Gladiola Station
Project Number: Gladiola Station - Lea County, NM
Received: 08/21/09 08:00

ANALYTICAL REPORT

Analyte	Result	Flag	Units	MRL	Dilution Factor	Analysis Date/Time	Method	Batch
Sample ID: NSH1924-08 (MW8 - Water) - cont. Sampled: 08/19/09 07:45								
Volatile Organic Compounds by EPA Method 8260B - cont.								
Bromomethane	ND		ug/L	1.00	1	08/29/09 00:46	SW846 8260B	9084014
2-Butanone	ND		ug/L	50.0	1	08/29/09 00:46	SW846 8260B	9084014
sec-Butylbenzene	1.80		ug/L	1.00	1	08/29/09 00:46	SW846 8260B	9084014
n-Butylbenzene	1.78		ug/L	1.00	1	08/29/09 00:46	SW846 8260B	9084014
tert-Butylbenzene	ND		ug/L	1.00	1	08/29/09 00:46	SW846 8260B	9084014
Carbon disulfide	ND		ug/L	1.00	1	08/29/09 00:46	SW846 8260B	9084014
Carbon Tetrachloride	ND		ug/L	1.00	1	08/29/09 00:46	SW846 8260B	9084014
Chlorobenzene	ND		ug/L	1.00	1	08/29/09 00:46	SW846 8260B	9084014
Chlorodibromomethane	ND		ug/L	1.00	1	08/29/09 00:46	SW846 8260B	9084014
Chloroethane	ND		ug/L	1.00	1	08/29/09 00:46	SW846 8260B	9084014
Chloroform	ND		ug/L	1.00	1	08/29/09 00:46	SW846 8260B	9084014
Chloromethane	ND		ug/L	1.00	1	08/29/09 00:46	SW846 8260B	9084014
2-Chlorotoluene	ND		ug/L	1.00	1	08/29/09 00:46	SW846 8260B	9084014
4-Chlorotoluene	ND		ug/L	1.00	1	08/29/09 00:46	SW846 8260B	9084014
1,2-Dibromo-3-chloropropane	ND		ug/L	5.00	1	08/29/09 00:46	SW846 8260B	9084014
1,2-Dibromoethane (EDB)	ND		ug/L	1.00	1	08/29/09 00:46	SW846 8260B	9084014
Dibromomethane	ND		ug/L	1.00	1	08/29/09 00:46	SW846 8260B	9084014
1,4-Dichlorobenzene	ND		ug/L	1.00	1	08/29/09 00:46	SW846 8260B	9084014
1,3-Dichlorobenzene	ND		ug/L	1.00	1	08/29/09 00:46	SW846 8260B	9084014
1,2-Dichlorobenzene	ND		ug/L	1.00	1	08/29/09 00:46	SW846 8260B	9084014
Dichlorodifluoromethane	ND		ug/L	1.00	1	08/29/09 00:46	SW846 8260B	9084014
1,1-Dichloroethane	ND		ug/L	1.00	1	08/29/09 00:46	SW846 8260B	9084014
1,2-Dichloroethane	ND		ug/L	1.00	1	08/29/09 00:46	SW846 8260B	9084014
cis-1,2-Dichloroethene	ND		ug/L	1.00	1	08/29/09 00:46	SW846 8260B	9084014
1,1-Dichloroethene	ND		ug/L	1.00	1	08/29/09 00:46	SW846 8260B	9084014
trans-1,2-Dichloroethene	ND		ug/L	1.00	1	08/29/09 00:46	SW846 8260B	9084014
1,3-Dichloropropane	ND		ug/L	1.00	1	08/29/09 00:46	SW846 8260B	9084014
1,2-Dichloropropane	ND		ug/L	1.00	1	08/29/09 00:46	SW846 8260B	9084014
2,2-Dichloropropane	ND		ug/L	1.00	1	08/29/09 00:46	SW846 8260B	9084014
cis-1,3-Dichloropropene	ND		ug/L	1.00	1	08/29/09 00:46	SW846 8260B	9084014
trans-1,3-Dichloropropene	ND		ug/L	1.00	1	08/29/09 00:46	SW846 8260B	9084014
1,1-Dichloropropene	ND		ug/L	1.00	1	08/29/09 00:46	SW846 8260B	9084014
Ethylbenzene	3.18		ug/L	1.00	1	08/29/09 00:46	SW846 8260B	9084014
Hexachlorobutadiene	ND		ug/L	1.00	1	08/29/09 00:46	SW846 8260B	9084014
2-Hexanone	ND		ug/L	50.0	1	08/29/09 00:46	SW846 8260B	9084014
Isopropylbenzene	1.94		ug/L	1.00	1	08/29/09 00:46	SW846 8260B	9084014
p-Isopropyltoluene	2.05		ug/L	1.00	1	08/29/09 00:46	SW846 8260B	9084014
Methyl tert-Butyl Ether	ND		ug/L	1.00	1	08/29/09 00:46	SW846 8260B	9084014
Methylene Chloride	ND		ug/L	5.00	1	08/29/09 00:46	SW846 8260B	9084014
4-Methyl-2-pentanone	ND		ug/L	10.0	1	08/29/09 00:46	SW846 8260B	9084014
Naphthalene	ND		ug/L	5.00	1	08/29/09 00:46	SW846 8260B	9084014
n-Propylbenzene	1.24		ug/L	1.00	1	08/29/09 00:46	SW846 8260B	9084014
Styrene	ND		ug/L	1.00	1	08/29/09 00:46	SW846 8260B	9084014

Client Kleinfelder Albuquerque - Exxon
8300 Jefferson NE Suite B
Albuquerque, NM 87120
Attn David Mazzanti

Work Order: NSH1924
Project Name: Exxon Gladiola Station
Project Number: Gladiola Station - Lea County, NM
Received: 08/21/09 08:00

ANALYTICAL REPORT

Analyte	Result	Flag	Units	MRL	Dilution Factor	Analysis Date/Time	Method	Batch
Sample ID: NSH1924-08 (MW8 - Water) - cont. Sampled: 08/19/09 07:45								
Volatile Organic Compounds by EPA Method 8260B - cont.								
1,1,1,2-Tetrachloroethane	ND		ug/L	1.00	1	08/29/09 00:46	SW846 8260B	9084014
1,1,2,2-Tetrachloroethane	ND		ug/L	1.00	1	08/29/09 00:46	SW846 8260B	9084014
Tetrachloroethene	ND		ug/L	1.00	1	08/29/09 00:46	SW846 8260B	9084014
Toluene	ND		ug/L	1.00	1	08/29/09 00:46	SW846 8260B	9084014
1,2,3-Trichlorobenzene	ND		ug/L	1.00	1	08/29/09 00:46	SW846 8260B	9084014
1,2,4-Trichlorobenzene	ND		ug/L	1.00	1	08/29/09 00:46	SW846 8260B	9084014
1,1,2-Trichloroethane	ND		ug/L	1.00	1	08/29/09 00:46	SW846 8260B	9084014
1,1,1-Trichloroethane	ND		ug/L	1.00	1	08/29/09 00:46	SW846 8260B	9084014
Trichloroethene	ND		ug/L	1.00	1	08/29/09 00:46	SW846 8260B	9084014
Trichlorofluoromethane	ND		ug/L	1.00	1	08/29/09 00:46	SW846 8260B	9084014
1,2,3-Trichloropropane	ND		ug/L	1.00	1	08/29/09 00:46	SW846 8260B	9084014
1,3,5-Trimethylbenzene	13.7		ug/L	1.00	1	08/29/09 00:46	SW846 8260B	9084014
1,2,4-Trimethylbenzene	39.4		ug/L	1.00	1	08/29/09 00:46	SW846 8260B	9084014
Vinyl chloride	ND		ug/L	1.00	1	08/29/09 00:46	SW846 8260B	9084014
Xylenes, total	6.20		ug/L	3.00	1	08/29/09 00:46	SW846 8260B	9084014
Surr: 1,2-Dichloroethane-d4 (63-140%)	102 %					08/29/09 00:46	SW846 8260B	9084014
Surr: Dibromofluoromethane (73-131%)	106 %					08/29/09 00:46	SW846 8260B	9084014
Surr: Toluene-d8 (80-120%)	97 %					08/29/09 00:46	SW846 8260B	9084014
Surr: 4-Bromofluorobenzene (79-125%)	97 %					08/29/09 00:46	SW846 8260B	9084014
Polynuclear Aromatic Compounds by EPA Method 8310								
1-Methylnaphthalene	6.74	R1	ug/L	1.03	1	09/02/09 14:21	SW846 8310	9083684
2-Methylnaphthalene	3.54	R1	ug/L	1.03	1	09/02/09 14:21	SW846 8310	9083684
Acenaphthene	ND		ug/L	1.03	1	09/02/09 14:21	SW846 8310	9083684
Acenaphthylene	ND		ug/L	5.13	1	09/02/09 14:21	SW846 8310	9083684
Anthracene	ND		ug/L	1.03	1	09/02/09 14:21	SW846 8310	9083684
Benzo (a) anthracene	ND		ug/L	0.205	1	09/02/09 14:21	SW846 8310	9083684
Benzo (a) pyrene	ND		ug/L	0.103	1	09/02/09 14:21	SW846 8310	9083684
Benzo (b) fluoranthene	ND		ug/L	0.103	1	09/02/09 14:21	SW846 8310	9083684
Benzo (g,h,i) perylene	ND		ug/L	0.205	1	09/02/09 14:21	SW846 8310	9083684
Benzo (k) fluoranthene	ND		ug/L	0.144	1	09/02/09 14:21	SW846 8310	9083684
Chrysene	ND		ug/L	0.103	1	09/02/09 14:21	SW846 8310	9083684
Dibenz (a,h) anthracene	ND		ug/L	0.205	1	09/02/09 14:21	SW846 8310	9083684
Fluoranthene	ND		ug/L	0.205	1	09/02/09 14:21	SW846 8310	9083684
Fluorene	1.01		ug/L	0.513	1	09/02/09 14:21	SW846 8310	9083684
Indeno (1,2,3-cd) pyrene	ND		ug/L	0.205	1	09/02/09 14:21	SW846 8310	9083684
Naphthalene	ND		ug/L	1.03	1	09/02/09 14:21	SW846 8310	9083684
Phenanthrene	ND		ug/L	0.513	1	09/02/09 14:21	SW846 8310	9083684
Pyrene	0.657		ug/L	0.205	1	09/02/09 14:21	SW846 8310	9083684
Surr: p-Terphenyl (10-150%)	62 %					09/02/09 14:21	SW846 8310	9083684

Client Kleinfelder Albuquerque - Exxon
8300 Jefferson NE Suite B
Albuquerque, NM 87120
Attn David Mazzanti

Work Order: NSH1924
Project Name: Exxon Gladiola Station
Project Number: Gladiola Station - Lea County, NM
Received: 08/21/09 08:00

ANALYTICAL REPORT

Analyte	Result	Flag	Units	MRL	Dilution Factor	Analysis Date/Time	Method	Batch
Sample ID: NSH1924-09 (MW9 - Water) Sampled: 08/19/09 09:20								
General Chemistry Parameters								
Alkalinity, Total (CaCO3)	578		mg/L	10.0	1	08/26/09 19:33	SM2320 B	9084127
Sulfate	37.9		mg/L	1.00	1	09/02/09 02:56	SW846 9056	9090014
Total Dissolved Solids	744		mg/L	20.0	1	08/25/09 17:16	SM2540 C	9083933
Chloride	75.8		mg/L	20.0	20	09/02/09 02:38	SW846 9056	9090014
Dissolved Metals by EPA Method 6010B								
Arsenic	0.0185	P7	mg/L	0.0100	1	08/25/09 18:00	SW846 6010B	9083700
Barium	0.102	P7	mg/L	0.0100	1	08/25/09 18:00	SW846 6010B	9083700
Cadmium	ND	P7	mg/L	0.00100	1	08/25/09 18:00	SW846 6010B	9083700
Chromium	ND	P7	mg/L	0.00500	1	08/25/09 18:00	SW846 6010B	9083700
Lead	ND	P7	mg/L	0.00500	1	08/25/09 18:00	SW846 6010B	9083700
Selenium	ND	P7	mg/L	0.0100	1	08/25/09 18:00	SW846 6010B	9083700
Silver	ND	P7	mg/L	0.00500	1	08/25/09 18:00	SW846 6010B	9083700
Dissolved Mercury by EPA Methods 7470A/7471A								
Mercury	ND	P7	mg/L	0.000200	1	08/28/09 12:52	SW846 7470A	9083733
Volatile Organic Compounds by EPA Method 8260B								
Acetone	ND		ug/L	50.0	1	08/29/09 01:13	SW846 8260B	9084014
Benzene	ND		ug/L	1.00	1	08/29/09 01:13	SW846 8260B	9084014
Bromobenzene	ND		ug/L	1.00	1	08/29/09 01:13	SW846 8260B	9084014
Bromochloromethane	ND		ug/L	1.00	1	08/29/09 01:13	SW846 8260B	9084014
Bromodichloromethane	ND		ug/L	1.00	1	08/29/09 01:13	SW846 8260B	9084014
Bromoform	ND		ug/L	1.00	1	08/29/09 01:13	SW846 8260B	9084014
Bromomethane	ND		ug/L	1.00	1	08/29/09 01:13	SW846 8260B	9084014
2-Butanone	ND		ug/L	50.0	1	08/29/09 01:13	SW846 8260B	9084014
sec-Butylbenzene	ND		ug/L	1.00	1	08/29/09 01:13	SW846 8260B	9084014
n-Butylbenzene	ND		ug/L	1.00	1	08/29/09 01:13	SW846 8260B	9084014
tert-Butylbenzene	ND		ug/L	1.00	1	08/29/09 01:13	SW846 8260B	9084014
Carbon disulfide	ND		ug/L	1.00	1	08/29/09 01:13	SW846 8260B	9084014
Carbon Tetrachloride	ND		ug/L	1.00	1	08/29/09 01:13	SW846 8260B	9084014
Chlorobenzene	ND		ug/L	1.00	1	08/29/09 01:13	SW846 8260B	9084014
Chlorodibromomethane	ND		ug/L	1.00	1	08/29/09 01:13	SW846 8260B	9084014
Chloroethane	ND		ug/L	1.00	1	08/29/09 01:13	SW846 8260B	9084014
Chloroform	ND		ug/L	1.00	1	08/29/09 01:13	SW846 8260B	9084014
Chloromethane	ND		ug/L	1.00	1	08/29/09 01:13	SW846 8260B	9084014
2-Chlorotoluene	ND		ug/L	1.00	1	08/29/09 01:13	SW846 8260B	9084014
4-Chlorotoluene	ND		ug/L	1.00	1	08/29/09 01:13	SW846 8260B	9084014
1,2-Dibromo-3-chloropropane	ND		ug/L	5.00	1	08/29/09 01:13	SW846 8260B	9084014
1,2-Dibromoethane (EDB)	ND		ug/L	1.00	1	08/29/09 01:13	SW846 8260B	9084014
Dibromomethane	ND		ug/L	1.00	1	08/29/09 01:13	SW846 8260B	9084014
1,4-Dichlorobenzene	ND		ug/L	1.00	1	08/29/09 01:13	SW846 8260B	9084014
1,3-Dichlorobenzene	ND		ug/L	1.00	1	08/29/09 01:13	SW846 8260B	9084014
1,2-Dichlorobenzene	ND		ug/L	1.00	1	08/29/09 01:13	SW846 8260B	9084014
Dichlorodifluoromethane	ND		ug/L	1.00	1	08/29/09 01:13	SW846 8260B	9084014

Client Kleinfelder Albuquerque - Exxon
8300 Jefferson NE Suite B
Albuquerque, NM 87120
Attn David Mazzanti

Work Order: NSH1924
Project Name: Exxon Gladiola Station
Project Number: Gladiola Station - Lea County, NM
Received: 08/21/09 08:00

ANALYTICAL REPORT

Analyte	Result	Flag	Units	MRL	Dilution Factor	Analysis Date/Time	Method	Batch
Sample ID: NSH1924-09 (MW9 - Water) - cont. Sampled: 08/19/09 09:20								
Volatile Organic Compounds by EPA Method 8260B - cont.								
1,1-Dichloroethane	ND		ug/L	1.00	1	08/29/09 01:13	SW846 8260B	9084014
1,2-Dichloroethane	ND		ug/L	1.00	1	08/29/09 01:13	SW846 8260B	9084014
cis-1,2-Dichloroethene	ND		ug/L	1.00	1	08/29/09 01:13	SW846 8260B	9084014
1,1-Dichloroethene	ND		ug/L	1.00	1	08/29/09 01:13	SW846 8260B	9084014
trans-1,2-Dichloroethene	ND		ug/L	1.00	1	08/29/09 01:13	SW846 8260B	9084014
1,3-Dichloropropane	ND		ug/L	1.00	1	08/29/09 01:13	SW846 8260B	9084014
1,2-Dichloropropane	ND		ug/L	1.00	1	08/29/09 01:13	SW846 8260B	9084014
2,2-Dichloropropane	ND		ug/L	1.00	1	08/29/09 01:13	SW846 8260B	9084014
cis-1,3-Dichloropropene	ND		ug/L	1.00	1	08/29/09 01:13	SW846 8260B	9084014
trans-1,3-Dichloropropene	ND		ug/L	1.00	1	08/29/09 01:13	SW846 8260B	9084014
1,1-Dichloropropene	ND		ug/L	1.00	1	08/29/09 01:13	SW846 8260B	9084014
Ethylbenzene	ND		ug/L	1.00	1	08/29/09 01:13	SW846 8260B	9084014
Hexachlorobutadiene	ND		ug/L	1.00	1	08/29/09 01:13	SW846 8260B	9084014
2-Hexanone	ND		ug/L	50.0	1	08/29/09 01:13	SW846 8260B	9084014
Isopropylbenzene	ND		ug/L	1.00	1	08/29/09 01:13	SW846 8260B	9084014
p-Isopropyltoluene	ND		ug/L	1.00	1	08/29/09 01:13	SW846 8260B	9084014
Methyl tert-Butyl Ether	ND		ug/L	1.00	1	08/29/09 01:13	SW846 8260B	9084014
Methylene Chloride	ND		ug/L	5.00	1	08/29/09 01:13	SW846 8260B	9084014
4-Methyl-2-pentanone	ND		ug/L	10.0	1	08/29/09 01:13	SW846 8260B	9084014
Naphthalene	ND		ug/L	5.00	1	08/29/09 01:13	SW846 8260B	9084014
n-Propylbenzene	ND		ug/L	1.00	1	08/29/09 01:13	SW846 8260B	9084014
Styrene	ND		ug/L	1.00	1	08/29/09 01:13	SW846 8260B	9084014
1,1,1,2-Tetrachloroethane	ND		ug/L	1.00	1	08/29/09 01:13	SW846 8260B	9084014
1,1,2,2-Tetrachloroethane	ND		ug/L	1.00	1	08/29/09 01:13	SW846 8260B	9084014
Tetrachloroethene	ND		ug/L	1.00	1	08/29/09 01:13	SW846 8260B	9084014
Toluene	ND		ug/L	1.00	1	08/29/09 01:13	SW846 8260B	9084014
1,2,3-Trichlorobenzene	ND		ug/L	1.00	1	08/29/09 01:13	SW846 8260B	9084014
1,2,4-Trichlorobenzene	ND		ug/L	1.00	1	08/29/09 01:13	SW846 8260B	9084014
1,1,2-Trichloroethane	ND		ug/L	1.00	1	08/29/09 01:13	SW846 8260B	9084014
1,1,1-Trichloroethane	ND		ug/L	1.00	1	08/29/09 01:13	SW846 8260B	9084014
Trichloroethene	ND		ug/L	1.00	1	08/29/09 01:13	SW846 8260B	9084014
Trichlorofluoromethane	ND		ug/L	1.00	1	08/29/09 01:13	SW846 8260B	9084014
1,2,3-Trichloropropane	ND		ug/L	1.00	1	08/29/09 01:13	SW846 8260B	9084014
1,3,5-Trimethylbenzene	1.45		ug/L	1.00	1	08/29/09 01:13	SW846 8260B	9084014
1,2,4-Trimethylbenzene	ND		ug/L	1.00	1	08/29/09 01:13	SW846 8260B	9084014
Vinyl chloride	ND		ug/L	1.00	1	08/29/09 01:13	SW846 8260B	9084014
Xylenes, total	ND		ug/L	3.00	1	08/29/09 01:13	SW846 8260B	9084014
Surr: 1,2-Dichloroethane-d4 (63-140%)	104 %					08/29/09 01:13	SW846 8260B	9084014
Surr: Dibromofluoromethane (73-131%)	104 %					08/29/09 01:13	SW846 8260B	9084014
Surr: Toluene-d8 (80-120%)	99 %					08/29/09 01:13	SW846 8260B	9084014
Surr: 4-Bromofluorobenzene (79-125%)	96 %					08/29/09 01:13	SW846 8260B	9084014
Polynuclear Aromatic Compounds by EPA Method 8310								
1-Methylnaphthalene	ND		ug/L	0.971	1	09/02/09 14:48	SW846 8310	9083684

Client Kleinfelder Albuquerque - Exxon
8300 Jefferson NE Suite B
Albuquerque, NM 87120
Attn David Mazzanti

Work Order: NSH1924
Project Name: Exxon Gladiola Station
Project Number: Gladiola Station - Lea County, NM
Received: 08/21/09 08:00

ANALYTICAL REPORT

Analyte	Result	Flag	Units	MRL	Dilution Factor	Analysis Date/Time	Method	Batch
Sample ID: NSH1924-09 (MW9 - Water) - cont. Sampled: 08/19/09 09:20								
Polynuclear Aromatic Compounds by EPA Method 8310 - cont.								
2-Methylnaphthalene	ND		ug/L	0.971	1	09/02/09 14:48	SW846 8310	9083684
Acenaphthene	ND		ug/L	0.971	1	09/02/09 14:48	SW846 8310	9083684
Acenaphthylene	ND		ug/L	4.85	1	09/02/09 14:48	SW846 8310	9083684
Anthracene	ND		ug/L	0.971	1	09/02/09 14:48	SW846 8310	9083684
Benzo (a) anthracene	ND		ug/L	0.194	1	09/02/09 14:48	SW846 8310	9083684
Benzo (a) pyrene	ND		ug/L	0.0971	1	09/02/09 14:48	SW846 8310	9083684
Benzo (b) fluoranthene	ND		ug/L	0.0971	1	09/02/09 14:48	SW846 8310	9083684
Benzo (g,h,i) perylene	ND		ug/L	0.194	1	09/02/09 14:48	SW846 8310	9083684
Benzo (k) fluoranthene	ND		ug/L	0.136	1	09/02/09 14:48	SW846 8310	9083684
Fluorene	ND		ug/L	0.485	1	09/02/09 14:48	SW846 8310	9083684
Indeno (1,2,3-cd) pyrene	ND		ug/L	0.194	1	09/02/09 14:48	SW846 8310	9083684
Naphthalene	ND		ug/L	0.971	1	09/02/09 14:48	SW846 8310	9083684
Phenanthrene	ND		ug/L	0.485	1	09/02/09 14:48	SW846 8310	9083684
Pyrene	ND		ug/L	0.194	1	09/02/09 14:48	SW846 8310	9083684
Surr: p-Terphenyl (10-150%)	60 %					09/02/09 14:48	SW846 8310	9083684
Sample ID: NSH1924-10 (MW10 - Water) Sampled: 08/19/09 09:50								
General Chemistry Parameters								
Alkalinity, Total (CaCO3)	660		mg/L	10.0	1	08/26/09 19:33	SM2320 B	9084127
Sulfate	80.8		mg/L	20.0	20	09/02/09 03:15	SW846 9056	9090014
Total Dissolved Solids	1510		mg/L	40.0	1	08/25/09 17:16	SM2540 C	9083933
Chloride	421		mg/L	50.0	50	09/02/09 13:22	SW846 9056	9090014
Dissolved Metals by EPA Method 6010B								
Arsenic	ND	P7	mg/L	0.0100	1	08/25/09 18:03	SW846 6010B	9083700
Barium	0.0763	P7	mg/L	0.0100	1	08/25/09 18:03	SW846 6010B	9083700
Cadmium	ND	P7	mg/L	0.00100	1	08/25/09 18:03	SW846 6010B	9083700
Chromium	ND	P7	mg/L	0.00500	1	08/25/09 18:03	SW846 6010B	9083700
Lead	ND	P7	mg/L	0.00500	1	08/25/09 18:03	SW846 6010B	9083700
Selenium	ND	P7	mg/L	0.0100	1	08/25/09 18:03	SW846 6010B	9083700
Silver	ND	P7	mg/L	0.00500	1	08/25/09 18:03	SW846 6010B	9083700
Dissolved Mercury by EPA Methods 7470A/7471A								
Mercury	0.000818	P7	mg/L	0.000200	1	08/28/09 12:54	SW846 7470A	9083733
Volatile Organic Compounds by EPA Method 8260B								
Acetone	ND		ug/L	50.0	1	08/29/09 01:40	SW846 8260B	9084014
Benzene	ND		ug/L	1.00	1	08/29/09 01:40	SW846 8260B	9084014
Bromobenzene	ND		ug/L	1.00	1	08/29/09 01:40	SW846 8260B	9084014
Bromochloromethane	ND		ug/L	1.00	1	08/29/09 01:40	SW846 8260B	9084014
Bromodichloromethane	ND		ug/L	1.00	1	08/29/09 01:40	SW846 8260B	9084014
Bromoform	ND		ug/L	1.00	1	08/29/09 01:40	SW846 8260B	9084014

Client Kleinfelder Albuquerque - Exxon
8300 Jefferson NE Suite B
Albuquerque, NM 87120
Attn David Mazzanti

Work Order: NSH1924
Project Name: Exxon Gladiola Station
Project Number: Gladiola Station - Lea County, NM
Received: 08/21/09 08:00

ANALYTICAL REPORT

Analyte	Result	Flag	Units	MRL	Dilution Factor	Analysis Date/Time	Method	Batch
Sample ID: NSH1924-10 (MW10 - Water) - cont. Sampled: 08/19/09 09:50								
Volatile Organic Compounds by EPA Method 8260B - cont.								
Bromomethane	ND		ug/L	1.00	1	08/29/09 01:40	SW846 8260B	9084014
2-Butanone	ND		ug/L	50.0	1	08/29/09 01:40	SW846 8260B	9084014
sec-Butylbenzene	1.53		ug/L	1.00	1	08/29/09 01:40	SW846 8260B	9084014
n-Butylbenzene	ND		ug/L	1.00	1	08/29/09 01:40	SW846 8260B	9084014
tert-Butylbenzene	ND		ug/L	1.00	1	08/29/09 01:40	SW846 8260B	9084014
Carbon disulfide	ND		ug/L	1.00	1	08/29/09 01:40	SW846 8260B	9084014
Carbon Tetrachloride	ND		ug/L	1.00	1	08/29/09 01:40	SW846 8260B	9084014
Chlorobenzene	ND		ug/L	1.00	1	08/29/09 01:40	SW846 8260B	9084014
Chlorodibromomethane	ND		ug/L	1.00	1	08/29/09 01:40	SW846 8260B	9084014
Chloroethane	ND		ug/L	1.00	1	08/29/09 01:40	SW846 8260B	9084014
Chloroform	ND		ug/L	1.00	1	08/29/09 01:40	SW846 8260B	9084014
Chloromethane	ND		ug/L	1.00	1	08/29/09 01:40	SW846 8260B	9084014
2-Chlorotoluene	ND		ug/L	1.00	1	08/29/09 01:40	SW846 8260B	9084014
4-Chlorotoluene	ND		ug/L	1.00	1	08/29/09 01:40	SW846 8260B	9084014
1,2-Dibromo-3-chloropropane	ND		ug/L	5.00	1	08/29/09 01:40	SW846 8260B	9084014
1,2-Dibromoethane (EDB)	ND		ug/L	1.00	1	08/29/09 01:40	SW846 8260B	9084014
Dibromomethane	ND		ug/L	1.00	1	08/29/09 01:40	SW846 8260B	9084014
1,4-Dichlorobenzene	ND		ug/L	1.00	1	08/29/09 01:40	SW846 8260B	9084014
1,3-Dichlorobenzene	ND		ug/L	1.00	1	08/29/09 01:40	SW846 8260B	9084014
1,2-Dichlorobenzene	ND		ug/L	1.00	1	08/29/09 01:40	SW846 8260B	9084014
Dichlorodifluoromethane	ND		ug/L	1.00	1	08/29/09 01:40	SW846 8260B	9084014
1,1-Dichloroethane	ND		ug/L	1.00	1	08/29/09 01:40	SW846 8260B	9084014
1,2-Dichloroethane	ND		ug/L	1.00	1	08/29/09 01:40	SW846 8260B	9084014
cis-1,2-Dichloroethene	ND		ug/L	1.00	1	08/29/09 01:40	SW846 8260B	9084014
1,1-Dichloroethene	ND		ug/L	1.00	1	08/29/09 01:40	SW846 8260B	9084014
trans-1,2-Dichloroethene	ND		ug/L	1.00	1	08/29/09 01:40	SW846 8260B	9084014
1,3-Dichloropropane	ND		ug/L	1.00	1	08/29/09 01:40	SW846 8260B	9084014
1,2-Dichloropropane	ND		ug/L	1.00	1	08/29/09 01:40	SW846 8260B	9084014
2,2-Dichloropropane	ND		ug/L	1.00	1	08/29/09 01:40	SW846 8260B	9084014
cis-1,3-Dichloropropene	ND		ug/L	1.00	1	08/29/09 01:40	SW846 8260B	9084014
trans-1,3-Dichloropropene	ND		ug/L	1.00	1	08/29/09 01:40	SW846 8260B	9084014
1,1-Dichloropropene	ND		ug/L	1.00	1	08/29/09 01:40	SW846 8260B	9084014
Ethylbenzene	ND		ug/L	1.00	1	08/29/09 01:40	SW846 8260B	9084014
Hexachlorobutadiene	ND		ug/L	1.00	1	08/29/09 01:40	SW846 8260B	9084014
2-Hexanone	ND		ug/L	50.0	1	08/29/09 01:40	SW846 8260B	9084014
Isopropylbenzene	1.00		ug/L	1.00	1	08/29/09 01:40	SW846 8260B	9084014
p-Isopropyltoluene	ND		ug/L	1.00	1	08/29/09 01:40	SW846 8260B	9084014
Methyl tert-Butyl Ether	ND		ug/L	1.00	1	08/29/09 01:40	SW846 8260B	9084014
Methylene Chloride	ND		ug/L	5.00	1	08/29/09 01:40	SW846 8260B	9084014
4-Methyl-2-pentanone	ND		ug/L	10.0	1	08/29/09 01:40	SW846 8260B	9084014
Naphthalene	ND		ug/L	5.00	1	08/29/09 01:40	SW846 8260B	9084014
n-Propylbenzene	ND		ug/L	1.00	1	08/29/09 01:40	SW846 8260B	9084014
Styrene	ND		ug/L	1.00	1	08/29/09 01:40	SW846 8260B	9084014

Client: **Albuquerque - B...**
3000 10th St SW
 Albuquerque, NM 87120
 Attn: David Mazzanti

Work Order: **NSH1924**
 Project Name: **Lea County Station**
 Project Number: **Gladiola Station - Lea County, NM**
 Received: **08/21/09 08:00**

ANALYTICAL REPORT

Analyte	Result	Flag	Units	MRL	Dilution Factor	Analysis Date/Time	Method	Batch
Sample ID: NSH1924-10 (MW10 - Water) - cont. Sampled: 08/19/09 09:50								
Volatile Organic Compounds by EPA Method 8260B - cont.								
1,1,1,2-Tetrachloroethane	ND		ug/L	1.00	1	08/29/09 01:40	SW846 8260B	9084014
1,1,2,2-Tetrachloroethane	ND		ug/L	1.00	1	08/29/09 01:40	SW846 8260B	9084014
Tetrachloroethene	ND		ug/L	1.00	1	08/29/09 01:40	SW846 8260B	9084014
Toluene	ND		ug/L	1.00	1	08/29/09 01:40	SW846 8260B	9084014
1,2,3-Trichlorobenzene	ND		ug/L	1.00	1	08/29/09 01:40	SW846 8260B	9084014
1,2,4-Trichlorobenzene	ND		ug/L	1.00	1	08/29/09 01:40	SW846 8260B	9084014
1,1,2-Trichloroethane	ND		ug/L	1.00	1	08/29/09 01:40	SW846 8260B	9084014
1,1,1-Trichloroethane	ND		ug/L	1.00	1	08/29/09 01:40	SW846 8260B	9084014
Trichloroethene	ND		ug/L	1.00	1	08/29/09 01:40	SW846 8260B	9084014
Trichlorofluoromethane	ND		ug/L	1.00	1	08/29/09 01:40	SW846 8260B	9084014
1,2,3-Trichloropropane	ND		ug/L	1.00	1	08/29/09 01:40	SW846 8260B	9084014
1,3,5-Trimethylbenzene	ND		ug/L	1.00	1	08/29/09 01:40	SW846 8260B	9084014
1,2,4-Trimethylbenzene	ND		ug/L	1.00	1	08/29/09 01:40	SW846 8260B	9084014
Vinyl chloride	ND		ug/L	1.00	1	08/29/09 01:40	SW846 8260B	9084014
Xylenes, total	ND		ug/L	3.00	1	08/29/09 01:40	SW846 8260B	9084014
Surr: 1,2-Dichloroethane-d4 (63-140%)	105 %					08/29/09 01:40	SW846 8260B	9084014
Surr: Dibromofluoromethane (73-131%)	103 %					08/29/09 01:40	SW846 8260B	9084014
Surr: Toluene-d8 (80-120%)	98 %					08/29/09 01:40	SW846 8260B	9084014
Surr: 4-Bromofluorobenzene (79-125%)	97 %					08/29/09 01:40	SW846 8260B	9084014
Polynuclear Aromatic Compounds by EPA Method 8310								
1-Methylnaphthalene	ND		ug/L	0.980	1	09/02/09 15:16	SW846 8310	9083684
2-Methylnaphthalene	2.68		ug/L	0.980	1	09/02/09 15:16	SW846 8310	9083684
Acenaphthene	ND		ug/L	0.980	1	09/02/09 15:16	SW846 8310	9083684
Anthracene	ND		ug/L	0.980	1	09/02/09 15:16	SW846 8310	9083684
Benzo (a) anthracene	ND		ug/L	0.196	1	09/02/09 15:16	SW846 8310	9083684
Benzo (a) pyrene	ND		ug/L	0.0980	1	09/02/09 15:16	SW846 8310	9083684
Benzo (b) fluoranthene	ND		ug/L	0.0980	1	09/02/09 15:16	SW846 8310	9083684
Benzo (g,h,i) perylene	ND		ug/L	0.196	1	09/02/09 15:16	SW846 8310	9083684
Benzo (k) fluoranthene	ND		ug/L	0.137	1	09/02/09 15:16	SW846 8310	9083684
Chrysene	ND		ug/L	0.0980	1	09/02/09 15:16	SW846 8310	9083684
Dibenz (a,h) anthracene	ND		ug/L	0.196	1	09/02/09 15:16	SW846 8310	9083684
Fluoranthene	ND		ug/L	0.196	1	09/02/09 15:16	SW846 8310	9083684
Fluorene	ND		ug/L	0.490	1	09/02/09 15:16	SW846 8310	9083684
Indeno (1,2,3-cd) pyrene	ND		ug/L	0.196	1	09/02/09 15:16	SW846 8310	9083684
Naphthalene	ND		ug/L	0.980	1	09/02/09 15:16	SW846 8310	9083684
Phenanthrene	ND		ug/L	0.490	1	09/02/09 15:16	SW846 8310	9083684
Pyrene	ND		ug/L	0.196	1	09/02/09 15:16	SW846 8310	9083684
Surr: p-Terphenyl (10-150%)	62 %					09/02/09 15:16	SW846 8310	9083684

Client Kleinfelder Albuquerque - Exxon
8300 Jefferson NE Suite B
Albuquerque, NM 87120
Attn David Mazzanti

Work Order: NSH1924
Project Name: Exxon Gladiola Station
Project Number: Gladiola Station - Lea County, NM
Received: 08/21/09 08:00

ANALYTICAL REPORT

Analyte	Result	Flag	Units	MRL	Dilution Factor	Analysis Date/Time	Method	Batch
Sample ID: NSH1924-11 (MW11 - Water) Sampled: 08/19/09 10:05								
General Chemistry Parameters								
Alkalinity, Total (CaCO3)	577	M8	mg/L	10.0	1	08/26/09 19:33	SM2320 B	9084127
Sulfate	121		mg/L	20.0	20	09/02/09 03:51	SW846 9056	9090014
Total Dissolved Solids	1550		mg/L	10.0	1	08/25/09 17:16	SM2540 C	9083933
Chloride	517		mg/L	50.0	50	09/02/09 13:40	SW846 9056	9090014
Dissolved Metals by EPA Method 6010B								
Arsenic	ND	P7	mg/L	0.0100	1	08/25/09 18:07	SW846 6010B	9083700
Barium	0.0483	P7	mg/L	0.0100	1	08/25/09 18:07	SW846 6010B	9083700
Cadmium	ND	P7	mg/L	0.00100	1	08/25/09 18:07	SW846 6010B	9083700
Chromium	ND	P7	mg/L	0.00500	1	08/25/09 18:07	SW846 6010B	9083700
Lead	ND	P7	mg/L	0.00500	1	08/25/09 18:07	SW846 6010B	9083700
Selenium	ND	P7	mg/L	0.0100	1	08/25/09 18:07	SW846 6010B	9083700
Silver	ND	P7	mg/L	0.00500	1	08/25/09 18:07	SW846 6010B	9083700
Dissolved Mercury by EPA Methods 7470A/7471A								
Mercury	ND	P7	mg/L	0.000200	1	08/28/09 12:57	SW846 7470A	9083733
Volatile Organic Compounds by EPA Method 8260B								
Acetone	ND		ug/L	50.0	1	08/29/09 02:07	SW846 8260B	9084014
Benzene	ND		ug/L	1.00	1	08/29/09 02:07	SW846 8260B	9084014
Bromobenzene	ND		ug/L	1.00	1	08/29/09 02:07	SW846 8260B	9084014
Bromochloromethane	ND		ug/L	1.00	1	08/29/09 02:07	SW846 8260B	9084014
Bromodichloromethane	ND		ug/L	1.00	1	08/29/09 02:07	SW846 8260B	9084014
Bromoform	ND		ug/L	1.00	1	08/29/09 02:07	SW846 8260B	9084014
Bromomethane	ND		ug/L	1.00	1	08/29/09 02:07	SW846 8260B	9084014
2-Butanone	ND		ug/L	50.0	1	08/29/09 02:07	SW846 8260B	9084014
sec-Butylbenzene	ND		ug/L	1.00	1	08/29/09 02:07	SW846 8260B	9084014
n-Butylbenzene	ND		ug/L	1.00	1	08/29/09 02:07	SW846 8260B	9084014
tert-Butylbenzene	ND		ug/L	1.00	1	08/29/09 02:07	SW846 8260B	9084014
Carbon disulfide	ND		ug/L	1.00	1	08/29/09 02:07	SW846 8260B	9084014
Carbon Tetrachloride	ND		ug/L	1.00	1	08/29/09 02:07	SW846 8260B	9084014
Chlorobenzene	ND		ug/L	1.00	1	08/29/09 02:07	SW846 8260B	9084014
Chlorodibromomethane	ND		ug/L	1.00	1	08/29/09 02:07	SW846 8260B	9084014
Chloroethane	ND		ug/L	1.00	1	08/29/09 02:07	SW846 8260B	9084014
Chloroform	ND		ug/L	1.00	1	08/29/09 02:07	SW846 8260B	9084014
Chloromethane	ND		ug/L	1.00	1	08/29/09 02:07	SW846 8260B	9084014
2-Chlorotoluene	ND		ug/L	1.00	1	08/29/09 02:07	SW846 8260B	9084014
4-Chlorotoluene	ND		ug/L	1.00	1	08/29/09 02:07	SW846 8260B	9084014
1,2-Dibromo-3-chloropropane	ND		ug/L	5.00	1	08/29/09 02:07	SW846 8260B	9084014
1,2-Dibromoethane (EDB)	ND		ug/L	1.00	1	08/29/09 02:07	SW846 8260B	9084014
Dibromomethane	ND		ug/L	1.00	1	08/29/09 02:07	SW846 8260B	9084014
1,4-Dichlorobenzene	ND		ug/L	1.00	1	08/29/09 02:07	SW846 8260B	9084014
1,3-Dichlorobenzene	ND		ug/L	1.00	1	08/29/09 02:07	SW846 8260B	9084014
1,2-Dichlorobenzene	ND		ug/L	1.00	1	08/29/09 02:07	SW846 8260B	9084014
Dichlorodifluoromethane	ND		ug/L	1.00	1	08/29/09 02:07	SW846 8260B	9084014

Client Kleinfelder Albuquerque - Exxon
8300 Jefferson NE Suite B
Albuquerque, NM 87120
Attn David Mazzanti

Work Order: NSH1924
Project Name: Exxon Gladiola Station
Project Number: Gladiola Station - Lea County, NM
Received: 08/21/09 08:00

ANALYTICAL REPORT

Analyte	Result	Flag	Units	MRL	Dilution Factor	Analysis Date/Time	Method	Batch
Sample ID: NSH1924-11 (MW11 - Water) - cont. Sampled: 08/19/09 10:05								
Volatile Organic Compounds by EPA Method 8260B - cont.								
1,1-Dichloroethane	ND		ug/L	1.00	1	08/29/09 02:07	SW846 8260B	9084014
1,2-Dichloroethane	ND		ug/L	1.00	1	08/29/09 02:07	SW846 8260B	9084014
cis-1,2-Dichloroethene	ND		ug/L	1.00	1	08/29/09 02:07	SW846 8260B	9084014
1,1-Dichloroethene	ND		ug/L	1.00	1	08/29/09 02:07	SW846 8260B	9084014
trans-1,2-Dichloroethene	ND		ug/L	1.00	1	08/29/09 02:07	SW846 8260B	9084014
1,3-Dichloropropane	ND		ug/L	1.00	1	08/29/09 02:07	SW846 8260B	9084014
1,2-Dichloropropane	ND		ug/L	1.00	1	08/29/09 02:07	SW846 8260B	9084014
2,2-Dichloropropane	ND		ug/L	1.00	1	08/29/09 02:07	SW846 8260B	9084014
cis-1,3-Dichloropropene	ND		ug/L	1.00	1	08/29/09 02:07	SW846 8260B	9084014
trans-1,3-Dichloropropene	ND		ug/L	1.00	1	08/29/09 02:07	SW846 8260B	9084014
1,1-Dichloropropene	ND		ug/L	1.00	1	08/29/09 02:07	SW846 8260B	9084014
Ethylbenzene	ND		ug/L	1.00	1	08/29/09 02:07	SW846 8260B	9084014
Hexachlorobutadiene	ND		ug/L	1.00	1	08/29/09 02:07	SW846 8260B	9084014
2-Hexanone	ND		ug/L	50.0	1	08/29/09 02:07	SW846 8260B	9084014
o-xylene	ND		ug/L	1.00	1	08/29/09 02:07	SW846 8260B	9084014
p-isopropyltoluene	ND		ug/L	1.00	1	08/29/09 02:07	SW846 8260B	9084014
Methyl tert-Butyl Ether	ND		ug/L	1.00	1	08/29/09 02:07	SW846 8260B	9084014
Methylene Chloride	ND		ug/L	5.00	1	08/29/09 02:07	SW846 8260B	9084014
4-Methyl-2-pentanone	ND		ug/L	10.0	1	08/29/09 02:07	SW846 8260B	9084014
Naphthalene	ND		ug/L	5.00	1	08/29/09 02:07	SW846 8260B	9084014
n-Propylbenzene	ND		ug/L	1.00	1	08/29/09 02:07	SW846 8260B	9084014
Styrene	ND		ug/L	1.00	1	08/29/09 02:07	SW846 8260B	9084014
1,1,1,2-Tetrachloroethane	ND		ug/L	1.00	1	08/29/09 02:07	SW846 8260B	9084014
1,1,2,2-Tetrachloroethane	ND		ug/L	1.00	1	08/29/09 02:07	SW846 8260B	9084014
Tetrachloroethene	ND		ug/L	1.00	1	08/29/09 02:07	SW846 8260B	9084014
Toluene	ND		ug/L	1.00	1	08/29/09 02:07	SW846 8260B	9084014
1,2,3-Trichlorobenzene	ND		ug/L	1.00	1	08/29/09 02:07	SW846 8260B	9084014
1,2,4-Trichlorobenzene	ND		ug/L	1.00	1	08/29/09 02:07	SW846 8260B	9084014
1,1,2-Trichloroethane	ND		ug/L	1.00	1	08/29/09 02:07	SW846 8260B	9084014
1,1,1-Trichloroethane	ND		ug/L	1.00	1	08/29/09 02:07	SW846 8260B	9084014
Trichloroethene	ND		ug/L	1.00	1	08/29/09 02:07	SW846 8260B	9084014
Trichlorofluoromethane	ND		ug/L	1.00	1	08/29/09 02:07	SW846 8260B	9084014
1,2,3-Trichloropropane	ND		ug/L	1.00	1	08/29/09 02:07	SW846 8260B	9084014
1,3,5-Trimethylbenzene	ND		ug/L	1.00	1	08/29/09 02:07	SW846 8260B	9084014
1,2,4-Trimethylbenzene	ND		ug/L	1.00	1	08/29/09 02:07	SW846 8260B	9084014
Vinyl chloride	ND		ug/L	1.00	1	08/29/09 02:07	SW846 8260B	9084014
Xylenes, total	ND		ug/L	3.00	1	08/29/09 02:07	SW846 8260B	9084014
Surr: 1,2-Dichloroethane-d4 (63-140%)	102 %					08/29/09 02:07	SW846 8260B	9084014
Surr: Dibromofluoromethane (73-131%)	102 %					08/29/09 02:07	SW846 8260B	9084014
Surr: Toluene-d8 (80-120%)	98 %					08/29/09 02:07	SW846 8260B	9084014
Surr: 4-Bromofluorobenzene (79-125%)	96 %					08/29/09 02:07	SW846 8260B	9084014

Polynuclear Aromatic Compounds by EPA Method 8310

1-Methylnaphthalene	ND		ug/L	1.00	1	09/02/09 15:44	SW846 8310	9083684
---------------------	----	--	------	------	---	----------------	------------	---------

Client Kleinfelder Albuquerque - Exxon
8300 Jefferson NE Suite B
Albuquerque, NM 87120
Attn David Mazzanti

Work Order: NSH1924
Project Name: Exxon Gladiola Station
Project Number: Gladiola Station - Lea County, NM
Received: 08/21/09 08:00

ANALYTICAL REPORT

Analyte	Result	Flag	Units	MRL	Dilution Factor	Analysis Date/Time	Method	Batch
Sample ID: NSH1924-11 (MW11 - Water) - cont. Sampled: 08/19/09 10:05								
Polynuclear Aromatic Compounds by EPA Method 8310 - cont.								
2-Methylnaphthalene	3.34		ug/L	1.00	1	09/02/09 15:44	SW846 8310	9083684
Acenaphthene	ND		ug/L	1.00	1	09/02/09 15:44	SW846 8310	9083684
Acenaphthylene	ND		ug/L	5.00	1	09/02/09 15:44	SW846 8310	9083684
Anthracene	ND		ug/L	1.00	1	09/02/09 15:44	SW846 8310	9083684
Benzo (a) anthracene	ND		ug/L	0.200	1	09/02/09 15:44	SW846 8310	9083684
Benzo (a) pyrene	ND		ug/L	0.100	1	09/02/09 15:44	SW846 8310	9083684
Benzo (b) fluoranthene	ND		ug/L	0.100	1	09/02/09 15:44	SW846 8310	9083684
Benzo (g,h,i) perylene	ND		ug/L	0.200	1	09/02/09 15:44	SW846 8310	9083684
Benzo (k) fluoranthene	ND		ug/L	0.140	1	09/02/09 15:44	SW846 8310	9083684
Chrysene	ND		ug/L	0.100	1	09/02/09 15:44	SW846 8310	9083684
Dibenz (a,h) anthracene	ND		ug/L	0.200	1	09/02/09 15:44	SW846 8310	9083684
Fluoranthene	ND		ug/L	0.200	1	09/02/09 15:44	SW846 8310	9083684
Fluorene	ND		ug/L	0.500	1	09/02/09 15:44	SW846 8310	9083684
Indeno (1,2,3-cd) pyrene	ND		ug/L	0.200	1	09/02/09 15:44	SW846 8310	9083684
Naphthalene	ND		ug/L	1.00	1	09/02/09 15:44	SW846 8310	9083684
Phenanthrene	ND		ug/L	0.500	1	09/02/09 15:44	SW846 8310	9083684
Pyrene	ND		ug/L	0.200	1	09/02/09 15:44	SW846 8310	9083684
Surr: p-Terphenyl (10-150%)	62 %					09/02/09 15:44	SW846 8310	9083684
Sample ID: NSH1924-12 (MW12 - Water) Sampled: 08/19/09 10:30								
General Chemistry Parameters								
Alkalinity, Total (CaCO3)	778		mg/L	10.0	1	08/26/09 19:33	SM2320 B	9084127
Sulfate	ND		mg/L	1.00	1	09/02/09 05:23	SW846 9056	9090014
Total Dissolved Solids	750		mg/L	10.0	1	08/25/09 17:16	SM2540 C	9083933
Chloride	28.2		mg/L	20.0	20	09/02/09 05:05	SW846 9056	9090014
Dissolved Metals by EPA Method 6010B								
Arsenic	0.0177	P7	mg/L	0.0100	1	08/25/09 18:10	SW846 6010B	9083700
Barium	6.02	P7	mg/L	0.0100	1	08/25/09 18:10	SW846 6010B	9083700
Cadmium	ND	P7	mg/L	0.00100	1	08/25/09 18:10	SW846 6010B	9083700
Chromium	ND	P7	mg/L	0.00500	1	08/25/09 18:10	SW846 6010B	9083700
Lead	ND	P7	mg/L	0.00500	1	08/25/09 18:10	SW846 6010B	9083700
Selenium	ND	P7	mg/L	0.0100	1	08/25/09 18:10	SW846 6010B	9083700
Silver	ND	P7	mg/L	0.00500	1	08/25/09 18:10	SW846 6010B	9083700
Dissolved Mercury by EPA Methods 7470A/7471A								
Mercury	ND	P7	mg/L	0.000200	1	08/28/09 12:59	SW846 7470A	9083733
Volatile Organic Compounds by EPA Method 8260B								
Acetone	ND		ug/L	50.0	1	08/29/09 07:03	SW846 8260B	9084014
Benzene	162		ug/L	1.00	1	08/29/09 07:03	SW846 8260B	9084014
Bromobenzene	ND		ug/L	1.00	1	08/29/09 07:03	SW846 8260B	9084014
Bromochloromethane	ND		ug/L	1.00	1	08/29/09 07:03	SW846 8260B	9084014
Bromodichloromethane	ND		ug/L	1.00	1	08/29/09 07:03	SW846 8260B	9084014
Bromoform	ND		ug/L	1.00	1	08/29/09 07:03	SW846 8260B	9084014

Client Kleinfelder Albuquerque - Exxon
8300 Jefferson NE Suite B
Albuquerque, NM 87120
Attn David Mazzanti

Work Order: NSH1924
Project Name: Exxon Gladiola Station
Project Number: Gladiola Station - Lea County, NM
Received: 08/21/09 08:00

ANALYTICAL REPORT

Analyte	Result	Flag	Units	MRL	Dilution Factor	Analysis Date/Time	Method	Batch
Sample ID: NSH1924-12 (MW12 - Water) - cont. Sampled: 08/19/09 10:30								
Volatile Organic Compounds by EPA Method 8260B - cont.								
Bromomethane	ND		ug/L	1.00	1	08/29/09 07:03	SW846 8260B	9084014
2-Butanone	ND		ug/L	50.0	1	08/29/09 07:03	SW846 8260B	9084014
sec-Butylbenzene	10.9		ug/L	1.00	1	08/29/09 07:03	SW846 8260B	9084014
n-Butylbenzene	11.2		ug/L	1.00	1	08/29/09 07:03	SW846 8260B	9084014
tert-Butylbenzene	1.46		ug/L	1.00	1	08/29/09 07:03	SW846 8260B	9084014
Carbon disulfide	ND		ug/L	1.00	1	08/29/09 07:03	SW846 8260B	9084014
Carbon Tetrachloride	ND		ug/L	1.00	1	08/29/09 07:03	SW846 8260B	9084014
Chlorobenzene	ND		ug/L	1.00	1	08/29/09 07:03	SW846 8260B	9084014
Chlorodibromomethane	ND		ug/L	1.00	1	08/29/09 07:03	SW846 8260B	9084014
Chloroethane	ND		ug/L	1.00	1	08/29/09 07:03	SW846 8260B	9084014
Chloroform	ND		ug/L	1.00	1	08/29/09 07:03	SW846 8260B	9084014
Chloromethane	ND		ug/L	1.00	1	08/29/09 07:03	SW846 8260B	9084014
2-Chlorotoluene	ND		ug/L	1.00	1	08/29/09 07:03	SW846 8260B	9084014
4-Chlorotoluene	ND		ug/L	1.00	1	08/29/09 07:03	SW846 8260B	9084014
1,2-Dibromo-3-chloropropane	ND		ug/L	5.00	1	08/29/09 07:03	SW846 8260B	9084014
1,2-Dibromoethane (EDB)	ND		ug/L	1.00	1	08/29/09 07:03	SW846 8260B	9084014
Dibromomethane	ND		ug/L	1.00	1	08/29/09 07:03	SW846 8260B	9084014
1,4-Dichlorobenzene	ND		ug/L	1.00	1	08/29/09 07:03	SW846 8260B	9084014
1,3-Dichlorobenzene	ND		ug/L	1.00	1	08/29/09 07:03	SW846 8260B	9084014
1,2-Dichlorobenzene	ND		ug/L	1.00	1	08/29/09 07:03	SW846 8260B	9084014
Dichlorodifluoromethane	ND		ug/L	1.00	1	08/29/09 07:03	SW846 8260B	9084014
1,1-Dichloroethane	ND		ug/L	1.00	1	08/29/09 07:03	SW846 8260B	9084014
1,2-Dichloroethane	ND		ug/L	1.00	1	08/29/09 07:03	SW846 8260B	9084014
cis-1,2-Dichloroethene	ND		ug/L	1.00	1	08/29/09 07:03	SW846 8260B	9084014
1,1-Dichloroethene	ND		ug/L	1.00	1	08/29/09 07:03	SW846 8260B	9084014
trans-1,2-Dichloroethene	ND		ug/L	1.00	1	08/29/09 07:03	SW846 8260B	9084014
1,3-Dichloropropane	ND		ug/L	1.00	1	08/29/09 07:03	SW846 8260B	9084014
1,2-Dichloropropane	ND		ug/L	1.00	1	08/29/09 07:03	SW846 8260B	9084014
2,2-Dichloropropane	ND		ug/L	1.00	1	08/29/09 07:03	SW846 8260B	9084014
cis-1,3-Dichloropropene	ND		ug/L	1.00	1	08/29/09 07:03	SW846 8260B	9084014
trans-1,3-Dichloropropene	ND		ug/L	1.00	1	08/29/09 07:03	SW846 8260B	9084014
1,1-Dichloropropene	ND		ug/L	1.00	1	08/29/09 07:03	SW846 8260B	9084014
Ethylbenzene	937		ug/L	10.0	10	08/29/09 07:30	SW846 8260B	9084014
Hexachlorobutadiene	ND		ug/L	1.00	1	08/29/09 07:03	SW846 8260B	9084014
2-Hexanone	ND		ug/L	50.0	1	08/29/09 07:03	SW846 8260B	9084014
Isopropylbenzene	70.9		ug/L	1.00	1	08/29/09 07:03	SW846 8260B	9084014
p-Isopropyltoluene	8.77		ug/L	1.00	1	08/29/09 07:03	SW846 8260B	9084014
Methyl tert-Butyl Ether	ND		ug/L	1.00	1	08/29/09 07:03	SW846 8260B	9084014
Methylene Chloride	ND		ug/L	5.00	1	08/29/09 07:03	SW846 8260B	9084014
4-Methyl-2-pentanone	ND		ug/L	10.0	1	08/29/09 07:03	SW846 8260B	9084014
Naphthalene	103		ug/L	5.00	1	08/29/09 07:03	SW846 8260B	9084014
n-Propylbenzene	76.7		ug/L	1.00	1	08/29/09 07:03	SW846 8260B	9084014
Styrene	ND		ug/L	1.00	1	08/29/09 07:03	SW846 8260B	9084014

Client Kleinfelder Albuquerque - Exxon
8300 Jefferson NE Suite B
Albuquerque, NM 87120
Attn David Mazzanti

Work Order: NSH1924
Project Name: Exxon Gladiola Station
Project Number: Gladiola Station - Lea County, NM
Received: 08/21/09 08:00

ANALYTICAL REPORT

Analyte	Result	Flag	Units	MRL	Dilution Factor	Analysis Date/Time	Method	Batch
Sample ID: NSH1924-12 (MW12 - Water) - cont. Sampled: 08/19/09 10:30								
Volatile Organic Compounds by EPA Method 8260B - cont.								
1,1,1,2-Tetrachloroethane	ND		ug/L	1.00	1	08/29/09 07:03	SW846 8260B	9084014
1,1,2,2-Tetrachloroethane	ND		ug/L	1.00	1	08/29/09 07:03	SW846 8260B	9084014
Tetrachloroethene	ND		ug/L	1.00	1	08/29/09 07:03	SW846 8260B	9084014
Toluene	9.87		ug/L	1.00	1	08/29/09 07:03	SW846 8260B	9084014
1,2,3-Trichlorobenzene	ND		ug/L	1.00	1	08/29/09 07:03	SW846 8260B	9084014
1,2,4-Trichlorobenzene	ND		ug/L	1.00	1	08/29/09 07:03	SW846 8260B	9084014
1,1,2-Trichloroethane	ND		ug/L	1.00	1	08/29/09 07:03	SW846 8260B	9084014
1,1,1-Trichloroethane	ND		ug/L	1.00	1	08/29/09 07:03	SW846 8260B	9084014
Trichloroethene	ND		ug/L	1.00	1	08/29/09 07:03	SW846 8260B	9084014
Trichlorofluoromethane	ND		ug/L	1.00	1	08/29/09 07:03	SW846 8260B	9084014
1,2,3-Trichloropropane	ND		ug/L	1.00	1	08/29/09 07:03	SW846 8260B	9084014
1,3,5-Trimethylbenzene	101		ug/L	1.00	1	08/29/09 07:03	SW846 8260B	9084014
1,2,4-Trimethylbenzene	357		ug/L	10.0	10	08/29/09 07:30	SW846 8260B	9084014
Vinyl chloride	ND		ug/L	1.00	1	08/29/09 07:03	SW846 8260B	9084014
Xylenes, total	1680		ug/L	30.0	10	08/29/09 07:30	SW846 8260B	9084014
Surr: 1,2-Dichloroethane-d4 (63-140%)	104 %					08/29/09 07:03	SW846 8260B	9084014
Surr: 1,2-Dichloroethane-d4 (63-140%)	102 %					08/29/09 07:30	SW846 8260B	9084014
Surr: Dibromofluoromethane (73-131%)	109 %					08/29/09 07:03	SW846 8260B	9084014
Surr: Dibromofluoromethane (73-131%)	108 %					08/29/09 07:30	SW846 8260B	9084014
Surr: Toluene-d8 (80-120%)	98 %					08/29/09 07:03	SW846 8260B	9084014
Surr: Toluene-d8 (80-120%)	96 %					08/29/09 07:30	SW846 8260B	9084014
Surr: 4-Bromofluorobenzene (79-125%)	96 %					08/29/09 07:03	SW846 8260B	9084014
Surr: 4-Bromofluorobenzene (79-125%)	95 %					08/29/09 07:30	SW846 8260B	9084014
Polynuclear Aromatic Compounds by EPA Method 8310								
1-Methylnaphthalene	159	R1	ug/L	10.0	10	09/03/09 07:50	SW846 8310	9083684
2-Methylnaphthalene	80.8		ug/L	5.00	5	09/03/09 07:23	SW846 8310	9083684
Acenaphthene	ND		ug/L	1.00	1	09/02/09 16:11	SW846 8310	9083684
Acenaphthylene	ND		ug/L	5.00	1	09/02/09 16:11	SW846 8310	9083684
Anthracene	ND		ug/L	1.00	1	09/02/09 16:11	SW846 8310	9083684
Benzo (a) anthracene	ND		ug/L	0.200	1	09/02/09 16:11	SW846 8310	9083684
Benzo (a) pyrene	ND		ug/L	0.100	1	09/02/09 16:11	SW846 8310	9083684
Benzo (b) fluoranthene	ND		ug/L	0.100	1	09/02/09 16:11	SW846 8310	9083684
Benzo (g,h,i) perylene	ND		ug/L	0.200	1	09/02/09 16:11	SW846 8310	9083684
Benzo (k) fluoranthene	ND		ug/L	0.140	1	09/02/09 16:11	SW846 8310	9083684
Chrysene	0.145		ug/L	0.100	1	09/02/09 16:11	SW846 8310	9083684
Dibenz (a,h) anthracene	ND		ug/L	0.200	1	09/02/09 16:11	SW846 8310	9083684
Fluoranthene	1.36	R1	ug/L	0.200	1	09/02/09 16:11	SW846 8310	9083684
Fluorene	2.03		ug/L	0.500	1	09/02/09 16:11	SW846 8310	9083684
Indeno (1,2,3-cd) pyrene	ND		ug/L	0.200	1	09/02/09 16:11	SW846 8310	9083684
Naphthalene	120		ug/L	10.0	10	09/03/09 07:50	SW846 8310	9083684
Phenanthrene	17.1	R1	ug/L	0.500	1	09/02/09 16:11	SW846 8310	9083684
Pyrene	3.18	R1	ug/L	0.200	1	09/02/09 16:11	SW846 8310	9083684
Surr: p-Terphenyl (10-150%)	63 %					09/02/09 16:11	SW846 8310	9083684

Client Kleinfelder Albuquerque - Exxon
8300 Jefferson NE Suite B
Albuquerque, NM 87120
Attn David Mazzanti

Work Order: NSH1924
Project Name: Exxon Gladiola Station
Project Number: Gladiola Station - Lea County, NM
Received: 08/21/09 08:00

ANALYTICAL REPORT

Analyte	Result	Flag	Units	MRL	Dilution Factor	Analysis Date/Time	Method	Batch
Sample ID: NSH1924-13 (MW13 - Water) Sampled: 08/19/09 12:45								
General Chemistry Parameters								
Alkalinity, Total (CaCO ₃)	781		mg/L	10.0	1	08/26/09 19:33	SM2320 B	9084127
Sulfate	ND		mg/L	1.00	1	09/02/09 06:00	SW846 9056	9090014
Total Dissolved Solids	800		mg/L	20.0	1	08/25/09 17:16	SM2540 C	9083933
Chloride	4.76		mg/L	1.00	1	09/02/09 06:00	SW846 9056	9090014
Dissolved Metals by EPA Method 6010B								
Arsenic	0.0249	P7	mg/L	0.0100	1	08/25/09 18:13	SW846 6010B	9083700
Barium	4.44	P7	mg/L	0.0100	1	08/25/09 18:13	SW846 6010B	9083700
Cadmium	ND	P7	mg/L	0.00100	1	08/25/09 18:13	SW846 6010B	9083700
Chromium	ND	P7	mg/L	0.00500	1	08/25/09 18:13	SW846 6010B	9083700
Lead	ND	P7	mg/L	0.00500	1	08/25/09 18:13	SW846 6010B	9083700
Selenium	ND	P7	mg/L	0.0100	1	08/25/09 18:13	SW846 6010B	9083700
Silver	ND	P7	mg/L	0.00500	1	08/25/09 18:13	SW846 6010B	9083700
Dissolved Mercury by EPA Methods 7470A/7471A								
Mercury	ND	P7	mg/L	0.000200	1	08/28/09 13:02	SW846 7470A	9083733
Volatile Organic Compounds by EPA Method 8260B								
Acetone	ND		ug/L	50.0	1	08/25/09 18:51	SW846 8260B	9084019
Benzene	8130		ug/L	100	100	08/25/09 19:51	SW846 8260B	9084019
Bromobenzene	ND		ug/L	1.00	1	08/25/09 18:51	SW846 8260B	9084019
Bromochloromethane	ND		ug/L	1.00	1	08/25/09 18:51	SW846 8260B	9084019
Bromodichloromethane	ND		ug/L	1.00	1	08/25/09 18:51	SW846 8260B	9084019
Bromoform	ND		ug/L	1.00	1	08/25/09 18:51	SW846 8260B	9084019
Bromomethane	ND		ug/L	1.00	1	08/25/09 18:51	SW846 8260B	9084019
2-Butanone	ND		ug/L	50.0	1	08/25/09 18:51	SW846 8260B	9084019
sec-Butylbenzene	13.6		ug/L	1.00	1	08/25/09 18:51	SW846 8260B	9084019
n-Butylbenzene	16.0		ug/L	1.00	1	08/25/09 18:51	SW846 8260B	9084019
tert-Butylbenzene	3.43		ug/L	1.00	1	08/25/09 18:51	SW846 8260B	9084019
Carbon disulfide	ND		ug/L	1.00	1	08/25/09 18:51	SW846 8260B	9084019
Carbon Tetrachloride	ND		ug/L	1.00	1	08/25/09 18:51	SW846 8260B	9084019
Chlorobenzene	ND		ug/L	1.00	1	08/25/09 18:51	SW846 8260B	9084019
Chlorodibromomethane	ND		ug/L	1.00	1	08/25/09 18:51	SW846 8260B	9084019
Chloroethane	ND		ug/L	1.00	1	08/25/09 18:51	SW846 8260B	9084019
Chloroform	ND		ug/L	1.00	1	08/25/09 18:51	SW846 8260B	9084019
Chloromethane	ND		ug/L	1.00	1	08/25/09 18:51	SW846 8260B	9084019
2-Chlorotoluene	ND		ug/L	1.00	1	08/25/09 18:51	SW846 8260B	9084019
4-Chlorotoluene	ND		ug/L	1.00	1	08/25/09 18:51	SW846 8260B	9084019
1,2-Dibromo-3-chloropropane	ND		ug/L	5.00	1	08/25/09 18:51	SW846 8260B	9084019
1,2-Dibromoethane (EDB)	ND		ug/L	1.00	1	08/25/09 18:51	SW846 8260B	9084019
Dibromomethane	ND		ug/L	1.00	1	08/25/09 18:51	SW846 8260B	9084019
1,4-Dichlorobenzene	ND		ug/L	1.00	1	08/25/09 18:51	SW846 8260B	9084019
1,3-Dichlorobenzene	ND		ug/L	1.00	1	08/25/09 18:51	SW846 8260B	9084019
1,2-Dichlorobenzene	ND		ug/L	1.00	1	08/25/09 18:51	SW846 8260B	9084019
Dichlorodifluoromethane	ND		ug/L	1.00	1	08/25/09 18:51	SW846 8260B	9084019

Client Kleinfelder Albuquerque - Exxon
8300 Jefferson NE Suite B
Albuquerque, NM 87120
Attn David Mazzanti

Work Order: NSH1924
Project Name: Exxon Gladiola Station
Project Number: Gladiola Station - Lea County, NM
Received: 08/21/09 08:00

ANALYTICAL REPORT

Analyte	Result	Flag	Units	MRL	Dilution Factor	Analysis Date/Time	Method	Batch
Sample ID: NSH1924-13 (MW13 - Water) - cont. Sampled: 08/19/09 12:45								
Volatile Organic Compounds by EPA Method 8260B - cont.								
1,1-Dichloroethane	ND		ug/L	1.00	1	08/25/09 18:51	SW846 8260B	9084019
1,2-Dichloroethane	ND		ug/L	1.00	1	08/25/09 18:51	SW846 8260B	9084019
cis-1,2-Dichloroethene	ND		ug/L	1.00	1	08/25/09 18:51	SW846 8260B	9084019
1,1-Dichloroethene	ND		ug/L	1.00	1	08/25/09 18:51	SW846 8260B	9084019
trans-1,2-Dichloroethene	ND		ug/L	1.00	1	08/25/09 18:51	SW846 8260B	9084019
1,3-Dichloropropane	ND		ug/L	1.00	1	08/25/09 18:51	SW846 8260B	9084019
1,2-Dichloropropane	ND		ug/L	1.00	1	08/25/09 18:51	SW846 8260B	9084019
2,2-Dichloropropane	ND		ug/L	1.00	1	08/25/09 18:51	SW846 8260B	9084019
cis-1,3-Dichloropropene	ND	L	ug/L	1.00	1	08/25/09 18:51	SW846 8260B	9084019
trans-1,3-Dichloropropene	ND		ug/L	1.00	1	08/25/09 18:51	SW846 8260B	9084019
1,1-Dichloropropene	ND		ug/L	1.00	1	08/25/09 18:51	SW846 8260B	9084019
Ethylbenzene	950		ug/L	10.0	10	08/25/09 19:21	SW846 8260B	9084019
Hexachlorobutadiene	ND		ug/L	1.00	1	08/25/09 18:51	SW846 8260B	9084019
2-Hexanone	ND		ug/L	50.0	1	08/25/09 18:51	SW846 8260B	9084019
Isopropylbenzene	83.7		ug/L	1.00	1	08/25/09 18:51	SW846 8260B	9084019
p-Isopropyltoluene	10.5		ug/L	1.00	1	08/25/09 18:51	SW846 8260B	9084019
Methyl tert-Butyl Ether	ND		ug/L	1.00	1	08/25/09 18:51	SW846 8260B	9084019
Methylene Chloride	ND		ug/L	5.00	1	08/25/09 18:51	SW846 8260B	9084019
4-Methyl-2-pentanone	16.0		ug/L	10.0	1	08/25/09 18:51	SW846 8260B	9084019
Naphthalene	143		ug/L	5.00	1	08/25/09 18:51	SW846 8260B	9084019
n-Propylbenzene	81.1		ug/L	1.00	1	08/25/09 18:51	SW846 8260B	9084019
Styrene	ND		ug/L	1.00	1	08/25/09 18:51	SW846 8260B	9084019
1,1,1,2-Tetrachloroethane	ND		ug/L	1.00	1	08/25/09 18:51	SW846 8260B	9084019
1,1,1,2-Tetrachloroethane	ND		ug/L	1.00	1	08/25/09 18:51	SW846 8260B	9084019
Tetrachloroethene	ND		ug/L	1.00	1	08/25/09 18:51	SW846 8260B	9084019
Toluene	305		ug/L	10.0	10	08/25/09 19:21	SW846 8260B	9084019
1,2,3-Trichlorobenzene	ND		ug/L	1.00	1	08/25/09 18:51	SW846 8260B	9084019
1,2,4-Trichlorobenzene	ND		ug/L	1.00	1	08/25/09 18:51	SW846 8260B	9084019
1,1,2-Trichloroethane	ND		ug/L	1.00	1	08/25/09 18:51	SW846 8260B	9084019
1,1,1-Trichloroethane	ND		ug/L	1.00	1	08/25/09 18:51	SW846 8260B	9084019
Trichloroethene	ND		ug/L	1.00	1	08/25/09 18:51	SW846 8260B	9084019
Trichlorofluoromethane	ND		ug/L	1.00	1	08/25/09 18:51	SW846 8260B	9084019
1,2,3-Trichloropropane	ND		ug/L	1.00	1	08/25/09 18:51	SW846 8260B	9084019
1,3,5-Trimethylbenzene	128		ug/L	1.00	1	08/25/09 18:51	SW846 8260B	9084019
1,2,4-Trimethylbenzene	417		ug/L	10.0	10	08/25/09 19:21	SW846 8260B	9084019
Vinyl chloride	ND		ug/L	1.00	1	08/25/09 18:51	SW846 8260B	9084019
Xylenes, total	2070		ug/L	30.0	10	08/25/09 19:21	SW846 8260B	9084019
Surr: 1,2-Dichloroethane-d4 (63-140%)	115 %					08/25/09 18:51	SW846 8260B	9084019
Surr: 1,2-Dichloroethane-d4 (63-140%)	106 %					08/25/09 19:21	SW846 8260B	9084019
Surr: 1,2-Dichloroethane-d4 (63-140%)	102 %					08/25/09 19:51	SW846 8260B	9084019
Surr: Dibromofluoromethane (73-131%)	96 %					08/25/09 18:51	SW846 8260B	9084019
Surr: Dibromofluoromethane (73-131%)	96 %					08/25/09 19:21	SW846 8260B	9084019
Surr: Dibromofluoromethane (73-131%)	96 %					08/25/09 19:51	SW846 8260B	9084019
Surr: Toluene-d8 (80-120%)	109 %					08/25/09 18:51	SW846 8260B	9084019

Client Kleinfelder Albuquerque - Exxon
8300 Jefferson NE Suite B
Albuquerque, NM 87120
Attn David Mazzanti

Work Order: NSH1924
Project Name: Exxon Gladiola Station
Project Number: Gladiola Station - Lea County, NM
Received: 08/21/09 08:00

ANALYTICAL REPORT

Analyte	Result	Flag	Units	MRL	Dilution Factor	Analysis Date/Time	Method	Batch
Sample ID: NSH1924-13 (MW13 - Water) - cont. Sampled: 08/19/09 12:45								
Volatile Organic Compounds by EPA Method 8260B - cont.								
Surr: Toluene-d8 (80-120%)	105 %					08/25/09 19:21	SW846 8260B	9084019
Surr: Toluene-d8 (80-120%)	108 %					08/25/09 19:51	SW846 8260B	9084019
Surr: 4-Bromofluorobenzene (79-125%)	110 %					08/25/09 18:51	SW846 8260B	9084019
Surr: 4-Bromofluorobenzene (79-125%)	107 %					08/25/09 19:21	SW846 8260B	9084019
Surr: 4-Bromofluorobenzene (79-125%)	109 %					08/25/09 19:51	SW846 8260B	9084019
Polynuclear Aromatic Compounds by EPA Method 8310								
1-Methylnaphthalene	291	R1	ug/L	20.5	20	09/08/09 15:34	SW846 8310	9083684
2-Methylnaphthalene	147		ug/L	10.3	10	09/03/09 20:40	SW846 8310	9083684
Acenaphthene	ND		ug/L	1.03	1	09/02/09 16:39	SW846 8310	9083684
Acenaphthylene	ND		ug/L	5.13	1	09/02/09 16:39	SW846 8310	9083684
Anthracene	1.52	R12	ug/L	1.03	1	09/02/09 16:39	SW846 8310	9083684
Benzo (a) anthracene	ND		ug/L	0.205	1	09/02/09 16:39	SW846 8310	9083684
Benzo (a) pyrene	ND		ug/L	0.103	1	09/02/09 16:39	SW846 8310	9083684
Benzo (b) fluoranthene	0.578		ug/L	0.103	1	09/02/09 16:39	SW846 8310	9083684
Benzo (g,h,i) perylene	0.915	R1	ug/L	0.205	1	09/02/09 16:39	SW846 8310	9083684
Benzo (k) fluoranthene	ND		ug/L	0.144	1	09/02/09 16:39	SW846 8310	9083684
Chrysene	5.15		ug/L	0.103	1	09/02/09 16:39	SW846 8310	9083684
Dibenz (a,h) anthracene	ND		ug/L	0.205	1	09/02/09 16:39	SW846 8310	9083684
Fluoranthene	11.8	R1	ug/L	0.205	1	09/02/09 16:39	SW846 8310	9083684
Fluorene	4.24		ug/L	0.513	1	09/02/09 16:39	SW846 8310	9083684
Indeno (1,2,3-cd) pyrene	ND		ug/L	0.205	1	09/02/09 16:39	SW846 8310	9083684
Naphthalene	120		ug/L	10.3	10	09/03/09 20:40	SW846 8310	9083684
Phenanthrene	45.8	R1	ug/L	5.13	10	09/03/09 20:40	SW846 8310	9083684
Pyrene	27.7	R1	ug/L	2.05	10	09/03/09 20:40	SW846 8310	9083684
Surr: p-Terphenyl (10-150%)	57 %					09/02/09 16:39	SW846 8310	9083684

Sample ID: NSH1924-14 (MW14 - Water) Sampled: 08/19/09 08:10

General Chemistry Parameters

Alkalinity, Total (CaCO3)	656		mg/L	10.0	1	08/26/09 19:33	SM2320 B	9084127
Sulfate	15.7		mg/L	1.00	1	09/02/09 06:37	SW846 9056	9090014
Total Dissolved Solids	702		mg/L	10.0	1	08/25/09 17:16	SM2540 C	9083933
Chloride	5.14		mg/L	1.00	1	09/02/09 06:37	SW846 9056	9090014

Dissolved Metals by EPA Method 6010B

Arsenic	0.0271	P7	mg/L	0.0100	1	08/25/09 18:17	SW846 6010B	9083700
Barium	0.196	P7	mg/L	0.0100	1	08/25/09 18:17	SW846 6010B	9083700
Cadmium	ND	P7	mg/L	0.00100	1	08/25/09 18:17	SW846 6010B	9083700
Chromium	ND	P7	mg/L	0.00500	1	08/25/09 18:17	SW846 6010B	9083700
Lead	ND	P7	mg/L	0.00500	1	08/25/09 18:17	SW846 6010B	9083700
Selenium	ND	P7	mg/L	0.0100	1	08/25/09 18:17	SW846 6010B	9083700
Silver	ND	P7	mg/L	0.00500	1	08/25/09 18:17	SW846 6010B	9083700

Dissolved Mercury by EPA Methods 7470A/7471A

Mercury	ND	P7	mg/L	0.000200	1	08/28/09 13:05	SW846 7470A	9083733
---------	----	----	------	----------	---	----------------	-------------	---------

Client Kleinfelder Albuquerque - Exxon
8300 Jefferson NE Suite B
Albuquerque, NM 87120
Attn David Mazzanti

Work Order: NSH1924
Project Name: Exxon Gladiola Station
Project Number: Gladiola Station - Lea County, NM
Received: 08/21/09 08:00

ANALYTICAL REPORT

Analyte	Result	Flag	Units	MRL	Dilution Factor	Analysis Date/Time	Method	Batch
Sample ID: NSH1924-14 (MW14 - Water) - cont. Sampled: 08/19/09 08:10								
Volatile Organic Compounds by EPA Method 8260B								
Acetone	ND		ug/L	50.0	1	08/25/09 15:20	SW846 8260B	9084019
Benzene	112		ug/L	1.00	1	08/25/09 15:20	SW846 8260B	9084019
Bromobenzene	ND		ug/L	1.00	1	08/25/09 15:20	SW846 8260B	9084019
Bromochloromethane	ND		ug/L	1.00	1	08/25/09 15:20	SW846 8260B	9084019
Bromodichloromethane	ND		ug/L	1.00	1	08/25/09 15:20	SW846 8260B	9084019
Bromoform	ND		ug/L	1.00	1	08/25/09 15:20	SW846 8260B	9084019
Bromomethane	ND		ug/L	1.00	1	08/25/09 15:20	SW846 8260B	9084019
2-Butanone	ND		ug/L	50.0	1	08/25/09 15:20	SW846 8260B	9084019
sec-Butylbenzene	4.14		ug/L	1.00	1	08/25/09 15:20	SW846 8260B	9084019
n-Butylbenzene	2.65		ug/L	1.00	1	08/25/09 15:20	SW846 8260B	9084019
tert-Butylbenzene	2.73		ug/L	1.00	1	08/25/09 15:20	SW846 8260B	9084019
Carbon disulfide	ND		ug/L	1.00	1	08/25/09 15:20	SW846 8260B	9084019
Carbon Tetrachloride	ND		ug/L	1.00	1	08/25/09 15:20	SW846 8260B	9084019
Chlorobenzene	ND		ug/L	1.00	1	08/25/09 15:20	SW846 8260B	9084019
Chlorodibromomethane	ND		ug/L	1.00	1	08/25/09 15:20	SW846 8260B	9084019
Chloroethane	ND		ug/L	1.00	1	08/25/09 15:20	SW846 8260B	9084019
Chloroform	ND		ug/L	1.00	1	08/25/09 15:20	SW846 8260B	9084019
Chloromethane	ND		ug/L	1.00	1	08/25/09 15:20	SW846 8260B	9084019
2-Chlorotoluene	ND		ug/L	1.00	1	08/25/09 15:20	SW846 8260B	9084019
4-Chlorotoluene	ND		ug/L	1.00	1	08/25/09 15:20	SW846 8260B	9084019
1,2-Dibromo-3-chloropropane	ND		ug/L	5.00	1	08/25/09 15:20	SW846 8260B	9084019
1,2-Dibromoethane (EDB)	ND		ug/L	1.00	1	08/25/09 15:20	SW846 8260B	9084019
Dibromomethane	ND		ug/L	1.00	1	08/25/09 15:20	SW846 8260B	9084019
1,4-Dichlorobenzene	ND		ug/L	1.00	1	08/25/09 15:20	SW846 8260B	9084019
1,3-Dichlorobenzene	ND		ug/L	1.00	1	08/25/09 15:20	SW846 8260B	9084019
1,2-Dichlorobenzene	ND		ug/L	1.00	1	08/25/09 15:20	SW846 8260B	9084019
Dichlorodifluoromethane	ND		ug/L	1.00	1	08/25/09 15:20	SW846 8260B	9084019
1,1-Dichloroethane	ND		ug/L	1.00	1	08/25/09 15:20	SW846 8260B	9084019
1,2-Dichloroethane	ND		ug/L	1.00	1	08/25/09 15:20	SW846 8260B	9084019
cis-1,2-Dichloroethene	ND		ug/L	1.00	1	08/25/09 15:20	SW846 8260B	9084019
1,1-Dichloroethene	ND		ug/L	1.00	1	08/25/09 15:20	SW846 8260B	9084019
trans-1,2-Dichloroethene	ND		ug/L	1.00	1	08/25/09 15:20	SW846 8260B	9084019
1,3-Dichloropropane	ND		ug/L	1.00	1	08/25/09 15:20	SW846 8260B	9084019
1,2-Dichloropropane	ND		ug/L	1.00	1	08/25/09 15:20	SW846 8260B	9084019
2,2-Dichloropropane	ND		ug/L	1.00	1	08/25/09 15:20	SW846 8260B	9084019
cis-1,3-Dichloropropene	ND	L	ug/L	1.00	1	08/25/09 15:20	SW846 8260B	9084019
trans-1,3-Dichloropropene	ND		ug/L	1.00	1	08/25/09 15:20	SW846 8260B	9084019
1,1-Dichloropropene	ND		ug/L	1.00	1	08/25/09 15:20	SW846 8260B	9084019
Ethylbenzene	110		ug/L	1.00	1	08/25/09 15:20	SW846 8260B	9084019
Hexachlorobutadiene	ND		ug/L	1.00	1	08/25/09 15:20	SW846 8260B	9084019
2-Hexanone	ND		ug/L	50.0	1	08/25/09 15:20	SW846 8260B	9084019
Isopropylbenzene	14.1		ug/L	1.00	1	08/25/09 15:20	SW846 8260B	9084019
p-Isopropyltoluene	3.01		ug/L	1.00	1	08/25/09 15:20	SW846 8260B	9084019

Client Kleinfelder Albuquerque - Exxon
8300 Jefferson NE Suite B
Albuquerque, NM 87120
Attn David Mazzanti

Work Order: NSH1924
Project Name: Exxon Gladiola Station
Project Number: Gladiola Station - Lea County, NM
Received: 08/21/09 08:00

ANALYTICAL REPORT

Analyte	Result	Flag	Units	MRL	Dilution Factor	Analysis Date/Time	Method	Batch
Sample ID: NSH1924-14 (MW14 - Water) - cont. Sampled: 08/19/09 08:10								
Volatile Organic Compounds by EPA Method 8260B - cont.								
Methyl tert-Butyl Ether	ND		ug/L	1.00	1	08/25/09 15:20	SW846 8260B	9084019
Methylene Chloride	ND		ug/L	5.00	1	08/25/09 15:20	SW846 8260B	9084019
4-Methyl-2-pentanone	ND		ug/L	10.0	1	08/25/09 15:20	SW846 8260B	9084019
Naphthalene	16.2		ug/L	5.00	1	08/25/09 15:20	SW846 8260B	9084019
n-Propylbenzene	9.84		ug/L	1.00	1	08/25/09 15:20	SW846 8260B	9084019
Styrene	ND		ug/L	1.00	1	08/25/09 15:20	SW846 8260B	9084019
1,1,1,2-Tetrachloroethane	ND		ug/L	1.00	1	08/25/09 15:20	SW846 8260B	9084019
1,1,2,2-Tetrachloroethane	ND		ug/L	1.00	1	08/25/09 15:20	SW846 8260B	9084019
Tetrachloroethene	ND		ug/L	1.00	1	08/25/09 15:20	SW846 8260B	9084019
Toluene	ND		ug/L	1.00	1	08/25/09 15:20	SW846 8260B	9084019
1,2,3-Trichlorobenzene	ND		ug/L	1.00	1	08/25/09 15:20	SW846 8260B	9084019
1,2,4-Trichlorobenzene	ND		ug/L	1.00	1	08/25/09 15:20	SW846 8260B	9084019
1,1,2-Trichloroethane	ND		ug/L	1.00	1	08/25/09 15:20	SW846 8260B	9084019
1,1,1-Trichloroethane	ND		ug/L	1.00	1	08/25/09 15:20	SW846 8260B	9084019
Trichloroethene	ND		ug/L	1.00	1	08/25/09 15:20	SW846 8260B	9084019
Trichlorofluoromethane	ND		ug/L	1.00	1	08/25/09 15:20	SW846 8260B	9084019
1,2,3-Trichloropropane	ND		ug/L	1.00	1	08/25/09 15:20	SW846 8260B	9084019
1,3,5-Trimethylbenzene	4.95		ug/L	1.00	1	08/25/09 15:20	SW846 8260B	9084019
1,2,4-Trimethylbenzene	21.6		ug/L	1.00	1	08/25/09 15:20	SW846 8260B	9084019
Vinyl chloride	ND		ug/L	1.00	1	08/25/09 15:20	SW846 8260B	9084019
Xylenes, total	44.4		ug/L	3.00	1	08/25/09 15:20	SW846 8260B	9084019
Surr: 1,2-Dichloroethane-d4 (63-140%)	105 %					08/25/09 15:20	SW846 8260B	9084019
Surr: Dibromofluoromethane (73-131%)	99 %					08/25/09 15:20	SW846 8260B	9084019
Surr: Toluene-d8 (80-120%)	107 %					08/25/09 15:20	SW846 8260B	9084019
Surr: 4-Bromofluorobenzene (79-125%)	106 %					08/25/09 15:20	SW846 8260B	9084019
Polynuclear Aromatic Compounds by EPA Method 8310								
1-Methylnaphthalene	54.7	R1	ug/L	4.85	5	09/04/09 13:14	SW846 8310	9083684
2-Methylnaphthalene	17.2		ug/L	0.971	1	09/02/09 17:07	SW846 8310	9083684
Acenaphthene	ND		ug/L	0.971	1	09/02/09 17:07	SW846 8310	9083684
Acenaphthylene	ND		ug/L	4.85	1	09/02/09 17:07	SW846 8310	9083684
Anthracene	ND		ug/L	0.971	1	09/02/09 17:07	SW846 8310	9083684
Benzo (a) anthracene	ND		ug/L	0.194	1	09/02/09 17:07	SW846 8310	9083684
Benzo (a) pyrene	ND		ug/L	0.0971	1	09/02/09 17:07	SW846 8310	9083684
Benzo (b) fluoranthene	ND		ug/L	0.0971	1	09/02/09 17:07	SW846 8310	9083684
Benzo (g,h,i) perylene	ND		ug/L	0.194	1	09/02/09 17:07	SW846 8310	9083684
Benzo (k) fluoranthene	ND		ug/L	0.136	1	09/02/09 17:07	SW846 8310	9083684
Chrysene	ND		ug/L	0.0971	1	09/02/09 17:07	SW846 8310	9083684
Dibenz (a,h) anthracene	ND		ug/L	0.194	1	09/02/09 17:07	SW846 8310	9083684
Fluoranthene	ND		ug/L	0.194	1	09/02/09 17:07	SW846 8310	9083684
Fluorene	0.797		ug/L	0.485	1	09/02/09 17:07	SW846 8310	9083684
Indeno (1,2,3-cd) pyrene	ND		ug/L	0.194	1	09/02/09 17:07	SW846 8310	9083684
Naphthalene	9.23		ug/L	0.971	1	09/02/09 17:07	SW846 8310	9083684
Phenanthrene	4.11	R1	ug/L	0.485	1	09/02/09 17:07	SW846 8310	9083684

Client Kleinfelder Albuquerque - Exxon
8300 Jefferson NE Suite B
Albuquerque, NM 87120
Attn David Mazzanti

Work Order: NSH1924
Project Name: Exxon Gladiola Station
Project Number: Gladiola Station - Lea County, NM
Received: 08/21/09 08:00

ANALYTICAL REPORT

Analyte	Result	Flag	Units	MRL	Dilution Factor	Analysis Date/Time	Method	Batch
Sample ID: NSH1924-14 (MW14 - Water) - cont. Sampled: 08/19/09 08:10								
Polynuclear Aromatic Compounds by EPA Method 8310 - cont.								
Pyrene	1.09		ug/L	0.194	1	09/02/09 17:07	SW846 8310	9083684
Surr: p-Terphenyl (10-150%)	39 %					09/02/09 17:07	SW846 8310	9083684
Sample ID: NSH1924-15 (MW15 - Water) Sampled: 08/19/09 11:15								
General Chemistry Parameters								
Alkalinity, Total (CaCO3)	891		mg/L	10.0	1	08/26/09 19:33	SM2320 B	9084127
Sulfate	ND		mg/L	1.00	1	09/02/09 07:14	SW846 9056	9090014
Total Dissolved Solids	850		mg/L	20.0	1	08/25/09 17:16	SM2540 C	9083933
Chloride	11.6		mg/L	1.00	1	09/02/09 07:14	SW846 9056	9090014
Dissolved Metals by EPA Method 6010B								
Arsenic	0.0254	P7	mg/L	0.0100	1	08/25/09 18:20	SW846 6010B	9083700
Barium	6.05	P7	mg/L	0.0100	1	08/25/09 18:20	SW846 6010B	9083700
Cadmium	ND	P7	mg/L	0.00100	1	08/25/09 18:20	SW846 6010B	9083700
Chromium	ND	P7	mg/L	0.00500	1	08/25/09 18:20	SW846 6010B	9083700
Lead	ND	P7	mg/L	0.00500	1	08/25/09 18:20	SW846 6010B	9083700
Selenium	ND	P7	mg/L	0.0100	1	08/25/09 18:20	SW846 6010B	9083700
Silver	ND	P7	mg/L	0.00500	1	08/25/09 18:20	SW846 6010B	9083700
Dissolved Mercury by EPA Methods 7470A/7471A								
Mercury	ND	P7	mg/L	0.000200	1	08/28/09 13:07	SW846 7470A	9083733
Volatile Organic Compounds by EPA Method 8260B								
Acetone	ND		ug/L	50.0	1	08/26/09 12:56	SW846 8260B	9084038
Benzene	3850		ug/L	100	100	08/26/09 13:56	SW846 8260B	9084038
Bromobenzene	ND		ug/L	1.00	1	08/26/09 12:56	SW846 8260B	9084038
Bromochloromethane	ND		ug/L	1.00	1	08/26/09 12:56	SW846 8260B	9084038
Bromodichloromethane	ND		ug/L	1.00	1	08/26/09 12:56	SW846 8260B	9084038
Bromoform	ND		ug/L	1.00	1	08/26/09 12:56	SW846 8260B	9084038
Bromomethane	ND		ug/L	1.00	1	08/26/09 12:56	SW846 8260B	9084038
2-Butanone	ND		ug/L	50.0	1	08/26/09 12:56	SW846 8260B	9084038
sec-Butylbenzene	9.44		ug/L	1.00	1	08/26/09 12:56	SW846 8260B	9084038
n-Butylbenzene	11.8		ug/L	1.00	1	08/26/09 12:56	SW846 8260B	9084038
tert-Butylbenzene	2.43		ug/L	1.00	1	08/26/09 12:56	SW846 8260B	9084038
Carbon disulfide	ND		ug/L	1.00	1	08/26/09 12:56	SW846 8260B	9084038
Carbon Tetrachloride	ND		ug/L	1.00	1	08/26/09 12:56	SW846 8260B	9084038
Chlorobenzene	ND		ug/L	1.00	1	08/26/09 12:56	SW846 8260B	9084038
Chlorodibromomethane	ND		ug/L	1.00	1	08/26/09 12:56	SW846 8260B	9084038
Chloroethane	ND		ug/L	1.00	1	08/26/09 12:56	SW846 8260B	9084038
Chloroform	ND		ug/L	1.00	1	08/26/09 12:56	SW846 8260B	9084038
Chloromethane	ND		ug/L	1.00	1	08/26/09 12:56	SW846 8260B	9084038
2-Chlorotoluene	ND		ug/L	1.00	1	08/26/09 12:56	SW846 8260B	9084038
4-Chlorotoluene	ND		ug/L	1.00	1	08/26/09 12:56	SW846 8260B	9084038
1,2-Dibromo-3-chloropropane	ND		ug/L	5.00	1	08/26/09 12:56	SW846 8260B	9084038
1,2-Dibromoethane (EDB)	ND		ug/L	1.00	1	08/26/09 12:56	SW846 8260B	9084038

Client Kleinfelder Albuquerque - Exxon
8300 Jefferson NE Suite B
Albuquerque, NM 87120
Attn David Mazzanti

Work Order: NSH1924
Project Name: Exxon Gladiola Station
Project Number: Gladiola Station - Lea County, NM
Received: 08/21/09 08:00

ANALYTICAL REPORT

Analyte	Result	Flag	Units	MRL	Dilution Factor	Analysis Date/Time	Method	Batch
Sample ID: NSH1924-15 (MW15 - Water) - cont. Sampled: 08/19/09 11:15								
Volatile Organic Compounds by EPA Method 8260B - cont.								
Dibromomethane	ND		ug/L	1.00	1	08/26/09 12:56	SW846 8260B	9084038
1,4-Dichlorobenzene	ND		ug/L	1.00	1	08/26/09 12:56	SW846 8260B	9084038
1,3-Dichlorobenzene	ND		ug/L	1.00	1	08/26/09 12:56	SW846 8260B	9084038
1,2-Dichlorobenzene	ND		ug/L	1.00	1	08/26/09 12:56	SW846 8260B	9084038
Dichlorodifluoromethane	ND		ug/L	1.00	1	08/26/09 12:56	SW846 8260B	9084038
1,1-Dichloroethane	ND		ug/L	1.00	1	08/26/09 12:56	SW846 8260B	9084038
1,2-Dichloroethane	ND		ug/L	1.00	1	08/26/09 12:56	SW846 8260B	9084038
cis-1,2-Dichloroethene	ND		ug/L	1.00	1	08/26/09 12:56	SW846 8260B	9084038
1,1-Dichloroethene	ND		ug/L	1.00	1	08/26/09 12:56	SW846 8260B	9084038
trans-1,2-Dichloroethene	ND		ug/L	1.00	1	08/26/09 12:56	SW846 8260B	9084038
1,3-Dichloropropane	ND		ug/L	1.00	1	08/26/09 12:56	SW846 8260B	9084038
1,2-Dichloropropane	ND		ug/L	1.00	1	08/26/09 12:56	SW846 8260B	9084038
2,2-Dichloropropane	ND		ug/L	1.00	1	08/26/09 12:56	SW846 8260B	9084038
cis-1,3-Dichloropropene	ND	L	ug/L	1.00	1	08/26/09 12:56	SW846 8260B	9084038
trans-1,3-Dichloropropene	ND		ug/L	1.00	1	08/26/09 12:56	SW846 8260B	9084038
1,1-Dichloropropene	ND		ug/L	1.00	1	08/26/09 12:56	SW846 8260B	9084038
Ethylbenzene	799		ug/L	10.0	10	08/26/09 13:26	SW846 8260B	9084038
Hexachlorobutadiene	ND		ug/L	1.00	1	08/26/09 12:56	SW846 8260B	9084038
2-Hexanone	ND		ug/L	50.0	1	08/26/09 12:56	SW846 8260B	9084038
Isopropylbenzene	57.4		ug/L	1.00	1	08/26/09 12:56	SW846 8260B	9084038
p-Isopropyltoluene	8.82		ug/L	1.00	1	08/26/09 12:56	SW846 8260B	9084038
Methyl tert-Butyl Ether	ND		ug/L	1.00	1	08/26/09 12:56	SW846 8260B	9084038
Methylene Chloride	ND		ug/L	5.00	1	08/26/09 12:56	SW846 8260B	9084038
4-Methyl-2-pentanone	ND		ug/L	10.0	1	08/26/09 12:56	SW846 8260B	9084038
Naphthalene	137		ug/L	5.00	1	08/26/09 12:56	SW846 8260B	9084038
n-Propylbenzene	51.5		ug/L	1.00	1	08/26/09 12:56	SW846 8260B	9084038
Styrene	ND		ug/L	1.00	1	08/26/09 12:56	SW846 8260B	9084038
1,1,1,2-Tetrachloroethane	ND		ug/L	1.00	1	08/26/09 12:56	SW846 8260B	9084038
1,1,2,2-Tetrachloroethane	ND		ug/L	1.00	1	08/26/09 12:56	SW846 8260B	9084038
Tetrachloroethene	ND		ug/L	1.00	1	08/26/09 12:56	SW846 8260B	9084038
Toluene	892		ug/L	10.0	10	08/26/09 13:26	SW846 8260B	9084038
1,2,3-Trichlorobenzene	ND		ug/L	1.00	1	08/26/09 12:56	SW846 8260B	9084038
1,2,4-Trichlorobenzene	ND		ug/L	1.00	1	08/26/09 12:56	SW846 8260B	9084038
1,1,2-Trichloroethane	ND		ug/L	1.00	1	08/26/09 12:56	SW846 8260B	9084038
1,1,1-Trichloroethane	ND		ug/L	1.00	1	08/26/09 12:56	SW846 8260B	9084038
Trichloroethene	ND		ug/L	1.00	1	08/26/09 12:56	SW846 8260B	9084038
Trichlorofluoromethane	ND		ug/L	1.00	1	08/26/09 12:56	SW846 8260B	9084038
1,2,3-Trichloropropane	ND		ug/L	1.00	1	08/26/09 12:56	SW846 8260B	9084038
1,3,5-Trimethylbenzene	93.6		ug/L	1.00	1	08/26/09 12:56	SW846 8260B	9084038
1,2,4-Trimethylbenzene	384		ug/L	10.0	10	08/26/09 13:26	SW846 8260B	9084038
Vinyl chloride	ND		ug/L	1.00	1	08/26/09 12:56	SW846 8260B	9084038
Xylenes, total	2250		ug/L	30.0	10	08/26/09 13:26	SW846 8260B	9084038
Surr: 1,2-Dichloroethane-d4 (63-140%)	116 %					08/26/09 12:56	SW846 8260B	9084038

Client Kleinfelder Albuquerque - Exxon
8300 Jefferson NE Suite B
Albuquerque, NM 87120
Attn David Mazzanti

Work Order: NSH1924
Project Name: Exxon Gladiola Station
Project Number: Gladiola Station - Lea County, NM
Received: 08/21/09 08:00

ANALYTICAL REPORT

Analyte	Result	Flag	Units	MRL	Dilution Factor	Analysis Date/Time	Method	Batch
Sample ID: NSH1924-15 (MW15 - Water) - cont. Sampled: 08/19/09 11:15								
Volatile Organic Compounds by EPA Method 8260B - cont.								
Surr: 1,2-Dichloroethane-d4 (63-140%)	107 %					08/26/09 13:26	SW846 8260B	9084038
Surr: 1,2-Dichloroethane-d4 (63-140%)	104 %					08/26/09 13:56	SW846 8260B	9084038
Surr: Dibromofluoromethane (73-131%)	101 %					08/26/09 12:56	SW846 8260B	9084038
Surr: Dibromofluoromethane (73-131%)	97 %					08/26/09 13:26	SW846 8260B	9084038
Surr: Dibromofluoromethane (73-131%)	95 %					08/26/09 13:56	SW846 8260B	9084038
Surr: Toluene-d8 (80-120%)	108 %					08/26/09 12:56	SW846 8260B	9084038
Surr: Toluene-d8 (80-120%)	105 %					08/26/09 13:26	SW846 8260B	9084038
Surr: Toluene-d8 (80-120%)	107 %					08/26/09 13:56	SW846 8260B	9084038
Surr: 4-Bromofluorobenzene (79-125%)	107 %					08/26/09 12:56	SW846 8260B	9084038
Surr: 4-Bromofluorobenzene (79-125%)	105 %					08/26/09 13:26	SW846 8260B	9084038
Surr: 4-Bromofluorobenzene (79-125%)	107 %					08/26/09 13:56	SW846 8260B	9084038
Polynuclear Aromatic Compounds by EPA Method 8310								
1-Methylnaphthalene	202	R1	ug/L	10.3	10	09/04/09 14:37	SW846 8310	9083684
2-Methylnaphthalene	118		ug/L	10.3	10	09/04/09 14:37	SW846 8310	9083684
Acenaphthene	ND		ug/L	1.03	1	09/02/09 17:34	SW846 8310	9083684
Acenaphthylene	ND		ug/L	5.13	1	09/02/09 17:34	SW846 8310	9083684
Anthracene	ND		ug/L	1.03	1	09/02/09 17:34	SW846 8310	9083684
Benzo (a) anthracene	ND		ug/L	0.205	1	09/02/09 17:34	SW846 8310	9083684
Benzo (a) pyrene	ND		ug/L	0.103	1	09/02/09 17:34	SW846 8310	9083684
Benzo (b) fluoranthene	ND		ug/L	0.103	1	09/02/09 17:34	SW846 8310	9083684
Benzo (g,h,i) perylene	ND		ug/L	0.205	1	09/02/09 17:34	SW846 8310	9083684
Benzo (k) fluoranthene	ND		ug/L	0.144	1	09/02/09 17:34	SW846 8310	9083684
Chrysene	0.857		ug/L	0.103	1	09/02/09 17:34	SW846 8310	9083684
Dibenz (a,h) anthracene	ND		ug/L	0.205	1	09/02/09 17:34	SW846 8310	9083684
Fluoranthene	3.15	R1	ug/L	0.205	1	09/02/09 17:34	SW846 8310	9083684
Fluorene	2.29		ug/L	0.513	1	09/02/09 17:34	SW846 8310	9083684
Indeno (1,2,3-cd) pyrene	ND		ug/L	0.205	1	09/02/09 17:34	SW846 8310	9083684
Naphthalene	169		ug/L	10.3	10	09/04/09 14:37	SW846 8310	9083684
Phenanthrene	19.6	R1	ug/L	1.03	2	09/04/09 13:42	SW846 8310	9083684
Pyrene	7.53	R1	ug/L	0.205	1	09/02/09 17:34	SW846 8310	9083684
Surr: p-Terphenyl (10-150%)	48 %					09/02/09 17:34	SW846 8310	9083684

Client Kleinfelder Albuquerque - Exxon
8300 Jefferson NE Suite B
Albuquerque, NM 87120
Attn David Mazzanti

Work Order: NSH1924
Project Name: Exxon Gladiola Station
Project Number: Gladiola Station - Lea County, NM
Received: 08/21/09 08:00

ANALYTICAL REPORT

Analyte	Result	Flag	Units	MRL	Dilution Factor	Analysis Date/Time	Method	Batch
Sample ID: NSH1924-16 (MW16 - Water) Sampled: 08/19/09 08:40								
General Chemistry Parameters								
Alkalinity, Total (CaCO ₃)	791		mg/L	10.0	1	08/26/09 19:33	SM2320 B	9084127
Sulfate	1.67		mg/L	1.00	1	09/02/09 09:04	SW846 9056	9090014
Total Dissolved Solids	750		mg/L	10.0	1	08/25/09 17:16	SM2540 C	9083933
Chloride	9.37		mg/L	1.00	1	09/02/09 09:04	SW846 9056	9090014
Dissolved Metals by EPA Method 6010B								
Arsenic	0.0136	P7	mg/L	0.0100	1	08/25/09 18:30	SW846 6010B	9083700
Barium	1.73	P7	mg/L	0.0100	1	08/25/09 18:30	SW846 6010B	9083700
Cadmium	ND	P7	mg/L	0.00100	1	08/25/09 18:30	SW846 6010B	9083700
Chromium	ND	P7	mg/L	0.00500	1	08/25/09 18:30	SW846 6010B	9083700
Lead	ND	P7	mg/L	0.00500	1	08/25/09 18:30	SW846 6010B	9083700
Selenium	ND	P7	mg/L	0.0100	1	08/25/09 18:30	SW846 6010B	9083700
Silver	ND	P7	mg/L	0.00500	1	08/25/09 18:30	SW846 6010B	9083700
Dissolved Mercury by EPA Methods 7470A/7471A								
Mercury	ND	P7	mg/L	0.000200	1	08/28/09 13:09	SW846 7470A	9083733
Volatile Organic Compounds by EPA Method 8260B								
Acetone	ND		ug/L	50.0	1	08/25/09 15:51	SW846 8260B	9084019
Benzene	4.19		ug/L	1.00	1	08/25/09 15:51	SW846 8260B	9084019
Bromobenzene	ND		ug/L	1.00	1	08/25/09 15:51	SW846 8260B	9084019
Bromochloromethane	ND		ug/L	1.00	1	08/25/09 15:51	SW846 8260B	9084019
Bromodichloromethane	ND		ug/L	1.00	1	08/25/09 15:51	SW846 8260B	9084019
Bromoform	ND		ug/L	1.00	1	08/25/09 15:51	SW846 8260B	9084019
Bromomethane	ND		ug/L	1.00	1	08/25/09 15:51	SW846 8260B	9084019
2-Butanone	ND		ug/L	50.0	1	08/25/09 15:51	SW846 8260B	9084019
sec-Butylbenzene	1.83		ug/L	1.00	1	08/25/09 15:51	SW846 8260B	9084019
n-Butylbenzene	3.20		ug/L	1.00	1	08/25/09 15:51	SW846 8260B	9084019
tert-Butylbenzene	2.31		ug/L	1.00	1	08/25/09 15:51	SW846 8260B	9084019
Carbon disulfide	ND		ug/L	1.00	1	08/25/09 15:51	SW846 8260B	9084019
Carbon Tetrachloride	ND		ug/L	1.00	1	08/25/09 15:51	SW846 8260B	9084019
Chlorobenzene	ND		ug/L	1.00	1	08/25/09 15:51	SW846 8260B	9084019
Chlorodibromomethane	ND		ug/L	1.00	1	08/25/09 15:51	SW846 8260B	9084019
Chloroethane	ND		ug/L	1.00	1	08/25/09 15:51	SW846 8260B	9084019
Chloroform	ND		ug/L	1.00	1	08/25/09 15:51	SW846 8260B	9084019
Chloromethane	ND		ug/L	1.00	1	08/25/09 15:51	SW846 8260B	9084019
2-Chlorotoluene	ND		ug/L	1.00	1	08/25/09 15:51	SW846 8260B	9084019
4-Chlorotoluene	ND		ug/L	1.00	1	08/25/09 15:51	SW846 8260B	9084019
1,2-Dibromo-3-chloropropane	ND		ug/L	5.00	1	08/25/09 15:51	SW846 8260B	9084019
1,2-Dibromoethane (EDB)	ND		ug/L	1.00	1	08/25/09 15:51	SW846 8260B	9084019
Dibromomethane	ND		ug/L	1.00	1	08/25/09 15:51	SW846 8260B	9084019
1,4-Dichlorobenzene	ND		ug/L	1.00	1	08/25/09 15:51	SW846 8260B	9084019
1,3-Dichlorobenzene	ND		ug/L	1.00	1	08/25/09 15:51	SW846 8260B	9084019
1,2-Dichlorobenzene	ND		ug/L	1.00	1	08/25/09 15:51	SW846 8260B	9084019
Dichlorodifluoromethane	ND		ug/L	1.00	1	08/25/09 15:51	SW846 8260B	9084019

Client Kleinfelder Albuquerque - Exxon
8300 Jefferson NE Suite B
Albuquerque, NM 87120
Attn David Mazzanti

Work Order: NSH1924
Project Name: Exxon Gladiola Station
Project Number: Gladiola Station - Lea County, NM
Received: 08/21/09 08:00

ANALYTICAL REPORT

Analyte	Result	Flag	Units	MRL	Dilution Factor	Analysis Date/Time	Method	Batch
Sample ID: NSH1924-16 (MW16 - Water) - cont. Sampled: 08/19/09 08:40								
Volatile Organic Compounds by EPA Method 8260B - cont.								
1,1-Dichloroethane	ND		ug/L	1.00	1	08/25/09 15:51	SW846 8260B	9084019
1,2-Dichloroethane	ND		ug/L	1.00	1	08/25/09 15:51	SW846 8260B	9084019
cis-1,2-Dichloroethene	ND		ug/L	1.00	1	08/25/09 15:51	SW846 8260B	9084019
1,1-Dichloroethene	ND		ug/L	1.00	1	08/25/09 15:51	SW846 8260B	9084019
trans-1,2-Dichloroethene	ND		ug/L	1.00	1	08/25/09 15:51	SW846 8260B	9084019
1,3-Dichloropropane	ND		ug/L	1.00	1	08/25/09 15:51	SW846 8260B	9084019
1,2-Dichloropropane	ND		ug/L	1.00	1	08/25/09 15:51	SW846 8260B	9084019
2,2-Dichloropropane	ND		ug/L	1.00	1	08/25/09 15:51	SW846 8260B	9084019
cis-1,3-Dichloropropene	ND	L	ug/L	1.00	1	08/25/09 15:51	SW846 8260B	9084019
trans-1,3-Dichloropropene	ND		ug/L	1.00	1	08/25/09 15:51	SW846 8260B	9084019
1,1-Dichloropropene	ND		ug/L	1.00	1	08/25/09 15:51	SW846 8260B	9084019
Ethylbenzene	25.1		ug/L	1.00	1	08/25/09 15:51	SW846 8260B	9084019
Hexachlorobutadiene	ND		ug/L	1.00	1	08/25/09 15:51	SW846 8260B	9084019
2-Hexanone	ND		ug/L	50.0	1	08/25/09 15:51	SW846 8260B	9084019
Isopropylbenzene	2.31		ug/L	1.00	1	08/25/09 15:51	SW846 8260B	9084019
p-Isopropyltoluene	2.08		ug/L	1.00	1	08/25/09 15:51	SW846 8260B	9084019
Methyl tert-Butyl Ether	ND		ug/L	1.00	1	08/25/09 15:51	SW846 8260B	9084019
Methylene Chloride	ND		ug/L	5.00	1	08/25/09 15:51	SW846 8260B	9084019
4-Methyl-2-pentanone	ND		ug/L	10.0	1	08/25/09 15:51	SW846 8260B	9084019
Naphthalene	10.5		ug/L	5.00	1	08/25/09 15:51	SW846 8260B	9084019
n-Propylbenzene	1.69		ug/L	1.00	1	08/25/09 15:51	SW846 8260B	9084019
Styrene	ND		ug/L	1.00	1	08/25/09 15:51	SW846 8260B	9084019
1,1,1,2-Tetrachloroethane	ND		ug/L	1.00	1	08/25/09 15:51	SW846 8260B	9084019
1,1,2,2-Tetrachloroethane	ND		ug/L	1.00	1	08/25/09 15:51	SW846 8260B	9084019
Tetrachloroethene	ND		ug/L	1.00	1	08/25/09 15:51	SW846 8260B	9084019
Toluene	ND		ug/L	1.00	1	08/25/09 15:51	SW846 8260B	9084019
1,2,3-Trichlorobenzene	ND		ug/L	1.00	1	08/25/09 15:51	SW846 8260B	9084019
1,2,4-Trichlorobenzene	ND		ug/L	1.00	1	08/25/09 15:51	SW846 8260B	9084019
1,1,2-Trichloroethane	ND		ug/L	1.00	1	08/25/09 15:51	SW846 8260B	9084019
1,1,1-Trichloroethane	ND		ug/L	1.00	1	08/25/09 15:51	SW846 8260B	9084019
Trichloroethene	ND		ug/L	1.00	1	08/25/09 15:51	SW846 8260B	9084019
Trichlorofluoromethane	ND		ug/L	1.00	1	08/25/09 15:51	SW846 8260B	9084019
1,2,3-Trichloropropane	ND		ug/L	1.00	1	08/25/09 15:51	SW846 8260B	9084019
1,3,5-Trimethylbenzene	29.6		ug/L	1.00	1	08/25/09 15:51	SW846 8260B	9084019
1,2,4-Trimethylbenzene	66.7		ug/L	1.00	1	08/25/09 15:51	SW846 8260B	9084019
Vinyl chloride	ND		ug/L	1.00	1	08/25/09 15:51	SW846 8260B	9084019
Xylenes, total	79.7		ug/L	3.00	1	08/25/09 15:51	SW846 8260B	9084019
Surr: 1,2-Dichloroethane-d4 (63-140%)	102 %					08/25/09 15:51	SW846 8260B	9084019
Surr: Dibromofluoromethane (73-131%)	96 %					08/25/09 15:51	SW846 8260B	9084019
Surr: Toluene-d8 (80-120%)	106 %					08/25/09 15:51	SW846 8260B	9084019
Surr: 4-Bromofluorobenzene (79-125%)	104 %					08/25/09 15:51	SW846 8260B	9084019
Polynuclear Aromatic Compounds by EPA Method 8310								
1-Methylnaphthalene	6.03	R10	ug/L	1.03	1	09/02/09 18:29	SW846 8310	9083684

Client Kleinfelder Albuquerque - Exxon
8300 Jefferson NE Suite B
Albuquerque, NM 87120
Attn David Mazzanti

Work Order: NSH1924
Project Name: Exxon Gladiola Station
Project Number: Gladiola Station - Lea County, NM
Received: 08/21/09 08:00

ANALYTICAL REPORT

Analyte	Result	Flag	Units	MRL	Dilution Factor	Analysis Date/Time	Method	Batch
Sample ID: NSH1924-16 (MW16 - Water) - cont. Sampled: 08/19/09 08:40								
Polynuclear Aromatic Compounds by EPA Method 8310 - cont.								
2-Methylnaphthalene	12.7	R1	ug/L	1.03	1	09/02/09 18:29	SW846 8310	9083684
Acenaphthene	ND		ug/L	1.03	1	09/02/09 18:29	SW846 8310	9083684
Acenaphthylene	ND		ug/L	5.13	1	09/02/09 18:29	SW846 8310	9083684
Anthracene	ND		ug/L	1.03	1	09/02/09 18:29	SW846 8310	9083684
Benzo (a) anthracene	ND		ug/L	0.205	1	09/02/09 18:29	SW846 8310	9083684
Benzo (a) pyrene	ND		ug/L	0.103	1	09/02/09 18:29	SW846 8310	9083684
Benzo (b) fluoranthene	ND		ug/L	0.103	1	09/02/09 18:29	SW846 8310	9083684
Benzo (g,h,i) perylene	ND		ug/L	0.205	1	09/02/09 18:29	SW846 8310	9083684
Benzo (k) fluoranthene	ND		ug/L	0.144	1	09/02/09 18:29	SW846 8310	9083684
Chrysene	ND		ug/L	0.103	1	09/02/09 18:29	SW846 8310	9083684
Dibenz (a,h) anthracene	ND		ug/L	0.205	1	09/02/09 18:29	SW846 8310	9083684
Fluoranthene	ND		ug/L	0.205	1	09/02/09 18:29	SW846 8310	9083684
Fluorene	1.09		ug/L	0.513	1	09/02/09 18:29	SW846 8310	9083684
Indeno (1,2,3-cd) pyrene	ND		ug/L	0.205	1	09/02/09 18:29	SW846 8310	9083684
Naphthalene	4.29	R1	ug/L	1.03	1	09/02/09 18:29	SW846 8310	9083684
Phenanthrene	ND		ug/L	0.513	1	09/02/09 18:29	SW846 8310	9083684
Pyrene	0.979	R1	ug/L	0.205	1	09/02/09 18:29	SW846 8310	9083684
Surr: p-Terphenyl (10-150%)	73 %					09/02/09 18:29	SW846 8310	9083684

Sample ID: NSH1924-17 (MW17 - Water) Sampled: 08/19/09 09:40

General Chemistry Parameters

Alkalinity, Total (CaCO3)	748		mg/L	10.0	1	08/26/09 19:33	SM2320 B	9084127
Sulfate	1.09		mg/L	1.00	1	09/02/09 09:23	SW846 9056	9090014
Total Dissolved Solids	725		mg/L	10.0	1	08/25/09 17:16	SM2540 C	9083933
Chloride	11.7		mg/L	1.00	1	09/02/09 09:23	SW846 9056	9090014

Dissolved Metals by EPA Method 6010B

Arsenic	0.0475	P7	mg/L	0.0100	1	08/25/09 18:33	SW846 6010B	9083700
Barium	1.98	P7	mg/L	0.0100	1	08/25/09 18:33	SW846 6010B	9083700
Cadmium	ND	P7	mg/L	0.00100	1	08/25/09 18:33	SW846 6010B	9083700
Chromium	ND	P7	mg/L	0.00500	1	08/25/09 18:33	SW846 6010B	9083700
Lead	ND	P7	mg/L	0.00500	1	08/25/09 18:33	SW846 6010B	9083700
Selenium	ND	P7	mg/L	0.0100	1	08/25/09 18:33	SW846 6010B	9083700
Silver	ND	P7	mg/L	0.00500	1	08/25/09 18:33	SW846 6010B	9083700

Dissolved Mercury by EPA Methods 7470A/7471A

Mercury	ND	P7	mg/L	0.000200	1	08/28/09 13:17	SW846 7470A	9083733
---------	----	----	------	----------	---	----------------	-------------	---------

Volatile Organic Compounds by EPA Method 8260B

Acetone	ND		ug/L	50.0	1	08/25/09 16:51	SW846 8260B	9084019
Benzene	1280		ug/L	10.0	10	08/25/09 17:21	SW846 8260B	9084019
Bromobenzene	ND		ug/L	1.00	1	08/25/09 16:51	SW846 8260B	9084019
Bromochloromethane	ND		ug/L	1.00	1	08/25/09 16:51	SW846 8260B	9084019
Bromodichloromethane	ND		ug/L	1.00	1	08/25/09 16:51	SW846 8260B	9084019
Bromoform	ND		ug/L	1.00	1	08/25/09 16:51	SW846 8260B	9084019

Client Kleinfelder Albuquerque - Exxon
8300 Jefferson NE Suite B
Albuquerque, NM 87120
Attn David Mazzanti

Work Order: NSH1924
Project Name: Exxon Gladiola Station
Project Number: Gladiola Station - Lea County, NM
Received: 08/21/09 08:00

ANALYTICAL REPORT

Analyte	Result	Flag	Units	MRL	Dilution Factor	Analysis Date/Time	Method	Batch
Sample ID: NSH1924-17 (MW17 - Water) - cont. Sampled: 08/19/09 09:40								
Volatile Organic Compounds by EPA Method 8260B - cont.								
Bromomethane	ND		ug/L	1.00	1	08/25/09 16:51	SW846 8260B	9084019
2-Butanone	ND		ug/L	50.0	1	08/25/09 16:51	SW846 8260B	9084019
sec-Butylbenzene	9.39		ug/L	1.00	1	08/25/09 16:51	SW846 8260B	9084019
n-Butylbenzene	10.1		ug/L	1.00	1	08/25/09 16:51	SW846 8260B	9084019
tert-Butylbenzene	ND		ug/L	1.00	1	08/25/09 16:51	SW846 8260B	9084019
Carbon disulfide	ND		ug/L	1.00	1	08/25/09 16:51	SW846 8260B	9084019
Carbon Tetrachloride	ND		ug/L	1.00	1	08/25/09 16:51	SW846 8260B	9084019
Chlorobenzene	ND		ug/L	1.00	1	08/25/09 16:51	SW846 8260B	9084019
Chlorodibromomethane	ND		ug/L	1.00	1	08/25/09 16:51	SW846 8260B	9084019
Chloroethane	ND		ug/L	1.00	1	08/25/09 16:51	SW846 8260B	9084019
Chloroform	ND		ug/L	1.00	1	08/25/09 16:51	SW846 8260B	9084019
Chloromethane	ND		ug/L	1.00	1	08/25/09 16:51	SW846 8260B	9084019
2-Chlorotoluene	ND		ug/L	1.00	1	08/25/09 16:51	SW846 8260B	9084019
4-Chlorotoluene	ND		ug/L	1.00	1	08/25/09 16:51	SW846 8260B	9084019
1,2-Dibromo-3-chloropropane	ND		ug/L	5.00	1	08/25/09 16:51	SW846 8260B	9084019
1,2-Dibromoethane (EDB)	ND		ug/L	1.00	1	08/25/09 16:51	SW846 8260B	9084019
Dibromomethane	ND		ug/L	1.00	1	08/25/09 16:51	SW846 8260B	9084019
1,4-Dichlorobenzene	ND		ug/L	1.00	1	08/25/09 16:51	SW846 8260B	9084019
1,3-Dichlorobenzene	ND		ug/L	1.00	1	08/25/09 16:51	SW846 8260B	9084019
1,2-Dichlorobenzene	ND		ug/L	1.00	1	08/25/09 16:51	SW846 8260B	9084019
Dichlorodifluoromethane	ND		ug/L	1.00	1	08/25/09 16:51	SW846 8260B	9084019
1,1-Dichloroethane	ND		ug/L	1.00	1	08/25/09 16:51	SW846 8260B	9084019
1,2-Dichloroethane	ND		ug/L	1.00	1	08/25/09 16:51	SW846 8260B	9084019
cis-1,2-Dichloroethene	ND		ug/L	1.00	1	08/25/09 16:51	SW846 8260B	9084019
1,1-Dichloroethene	ND		ug/L	1.00	1	08/25/09 16:51	SW846 8260B	9084019
trans-1,2-Dichloroethene	ND		ug/L	1.00	1	08/25/09 16:51	SW846 8260B	9084019
1,3-Dichloropropane	ND		ug/L	1.00	1	08/25/09 16:51	SW846 8260B	9084019
1,2-Dichloropropane	ND		ug/L	1.00	1	08/25/09 16:51	SW846 8260B	9084019
2,2-Dichloropropane	ND		ug/L	1.00	1	08/25/09 16:51	SW846 8260B	9084019
cis-1,3-Dichloropropene	ND	L	ug/L	1.00	1	08/25/09 16:51	SW846 8260B	9084019
trans-1,3-Dichloropropene	ND		ug/L	1.00	1	08/25/09 16:51	SW846 8260B	9084019
1,1-Dichloropropene	ND		ug/L	1.00	1	08/25/09 16:51	SW846 8260B	9084019
Ethylbenzene	845		ug/L	10.0	10	08/25/09 17:21	SW846 8260B	9084019
Hexachlorobutadiene	ND		ug/L	1.00	1	08/25/09 16:51	SW846 8260B	9084019
2-Hexanone	ND		ug/L	50.0	1	08/25/09 16:51	SW846 8260B	9084019
Isopropylbenzene	79.8		ug/L	1.00	1	08/25/09 16:51	SW846 8260B	9084019
p-Isopropyltoluene	7.50		ug/L	1.00	1	08/25/09 16:51	SW846 8260B	9084019
Methyl tert-Butyl Ether	ND		ug/L	1.00	1	08/25/09 16:51	SW846 8260B	9084019
Methylene Chloride	ND		ug/L	5.00	1	08/25/09 16:51	SW846 8260B	9084019
4-Methyl-2-pentanone	ND		ug/L	10.0	1	08/25/09 16:51	SW846 8260B	9084019
Naphthalene	112		ug/L	5.00	1	08/25/09 16:51	SW846 8260B	9084019
n-Propylbenzene	80.8		ug/L	1.00	1	08/25/09 16:51	SW846 8260B	9084019
Styrene	ND		ug/L	1.00	1	08/25/09 16:51	SW846 8260B	9084019

Client Kleinfelder Albuquerque - Exxon
8300 Jefferson NE Suite B
Albuquerque, NM 87120
Attn David Mazzanti

Work Order: NSH1924
Project Name: Exxon Gladiola Station
Project Number: Gladiola Station - Lea County, NM
Received: 08/21/09 08:00

ANALYTICAL REPORT

Analyte	Result	Flag	Units	MRL	Dilution Factor	Analysis Date/Time	Method	Batch
Sample ID: NSH1924-17 (MW17 - Water) - cont. Sampled: 08/19/09 09:40								
Volatile Organic Compounds by EPA Method 8260B - cont.								
Styrene	14.6		ug/L	10.0	10	08/25/09 17:21	SW846 8260B	9084019
1,1,1,2-Tetrachloroethane	ND		ug/L	1.00	1	08/25/09 16:51	SW846 8260B	9084019
1,1,2,2-Tetrachloroethane	ND		ug/L	1.00	1	08/25/09 16:51	SW846 8260B	9084019
Tetrachloroethene	ND		ug/L	1.00	1	08/25/09 16:51	SW846 8260B	9084019
Toluene	14.6		ug/L	1.00	1	08/25/09 16:51	SW846 8260B	9084019
1,2,3-Trichlorobenzene	ND		ug/L	1.00	1	08/25/09 16:51	SW846 8260B	9084019
1,2,4-Trichlorobenzene	ND		ug/L	1.00	1	08/25/09 16:51	SW846 8260B	9084019
1,1,2-Trichloroethane	ND		ug/L	1.00	1	08/25/09 16:51	SW846 8260B	9084019
1,1,1-Trichloroethane	ND		ug/L	1.00	1	08/25/09 16:51	SW846 8260B	9084019
Trichloroethene	ND		ug/L	1.00	1	08/25/09 16:51	SW846 8260B	9084019
Trichlorofluoromethane	ND		ug/L	1.00	1	08/25/09 16:51	SW846 8260B	9084019
1,2,3-Trichloropropane	ND		ug/L	1.00	1	08/25/09 16:51	SW846 8260B	9084019
1,3,5-Trimethylbenzene	107		ug/L	1.00	1	08/25/09 16:51	SW846 8260B	9084019
1,2,4-Trimethylbenzene	387		ug/L	10.0	10	08/25/09 17:21	SW846 8260B	9084019
Vinyl chloride	ND		ug/L	1.00	1	08/25/09 16:51	SW846 8260B	9084019
Xylenes, total	1190		ug/L	30.0	10	08/25/09 17:21	SW846 8260B	9084019
Surr: 1,2-Dichloroethane-d4 (63-140%)	106 %					08/25/09 16:51	SW846 8260B	9084019
Surr: 1,2-Dichloroethane-d4 (63-140%)	102 %					08/25/09 17:21	SW846 8260B	9084019
Surr: Dibromofluoromethane (73-131%)	95 %					08/25/09 16:51	SW846 8260B	9084019
Surr: Dibromofluoromethane (73-131%)	98 %					08/25/09 17:21	SW846 8260B	9084019
Surr: Toluene-d8 (80-120%)	104 %					08/25/09 16:51	SW846 8260B	9084019
Surr: Toluene-d8 (80-120%)	105 %					08/25/09 17:21	SW846 8260B	9084019
Surr: 4-Bromofluorobenzene (79-125%)	105 %					08/25/09 16:51	SW846 8260B	9084019
Surr: 4-Bromofluorobenzene (79-125%)	107 %					08/25/09 17:21	SW846 8260B	9084019
Polynuclear Aromatic Compounds by EPA Method 8310								
1-Methylnaphthalene	188	R1	ug/L	10.0	10	09/04/09 16:27	SW846 8310	9083684
2-Methylnaphthalene	76.8		ug/L	5.00	5	09/04/09 16:00	SW846 8310	9083684
Acenaphthene	ND		ug/L	1.00	1	09/02/09 18:57	SW846 8310	9083684
Acenaphthylene	ND		ug/L	5.00	1	09/02/09 18:57	SW846 8310	9083684
Anthracene	ND		ug/L	1.00	1	09/02/09 18:57	SW846 8310	9083684
Benzo (a) anthracene	ND		ug/L	0.200	1	09/02/09 18:57	SW846 8310	9083684
Benzo (a) pyrene	ND		ug/L	0.100	1	09/02/09 18:57	SW846 8310	9083684
Benzo (b) fluoranthene	ND		ug/L	0.100	1	09/02/09 18:57	SW846 8310	9083684
Benzo (g,h,i) perylene	ND		ug/L	0.200	1	09/02/09 18:57	SW846 8310	9083684
Benzo (k) fluoranthene	ND		ug/L	0.140	1	09/02/09 18:57	SW846 8310	9083684
Chrysene	ND		ug/L	0.100	1	09/02/09 18:57	SW846 8310	9083684
Dibenz (a,h) anthracene	ND		ug/L	0.200	1	09/02/09 18:57	SW846 8310	9083684
Fluoranthene	0.315		ug/L	0.200	1	09/02/09 18:57	SW846 8310	9083684
Fluorene	1.44		ug/L	0.500	1	09/02/09 18:57	SW846 8310	9083684
Indeno (1,2,3-cd) pyrene	ND		ug/L	0.200	1	09/02/09 18:57	SW846 8310	9083684
Naphthalene	134		ug/L	10.0	10	09/04/09 16:27	SW846 8310	9083684
Phenanthrene	10.2	R1	ug/L	0.500	1	09/02/09 18:57	SW846 8310	9083684
Pyrene	ND		ug/L	0.200	1	09/02/09 18:57	SW846 8310	9083684
Surr: p-Terphenyl (10-150%)	66 %					09/02/09 18:57	SW846 8310	9083684

Client Kleinfelder Albuquerque - Exxon
8300 Jefferson NE Suite B
Albuquerque, NM 87120

Attn David Mazzanti

Work Order: NSH1924
Project Name: Exxon Gladiola Station
Project Number: Gladiola Station - Lea County, NM
Received: 08/21/09 08:00

ANALYTICAL REPORT

Analyte	Result	Flag	Units	MRL	Dilution Factor	Analysis Date/Time	Method	Batch
Sample ID: NSH1924-17 (MW17 - Water) - cont. Sampled: 08/19/09 09:40								
Sample ID: NSH1924-18 (MW18 - Water) Sampled: 08/19/09 09:00								
General Chemistry Parameters								
Alkalinity, Total (CaCO3)	961		mg/L	10.0	1	08/26/09 19:33	SM2320 B	9084127
Sulfate	232		mg/L	20.0	20	09/02/09 14:54	SW846 9056	9090014
Total Dissolved Solids	1510		mg/L	10.0	1	08/25/09 17:16	SM2540 C	9083933
Chloride	113		mg/L	20.0	20	09/02/09 14:54	SW846 9056	9090014
Dissolved Metals by EPA Method 6010B								
Arsenic	0.0178	P7	mg/L	0.0100	1	08/25/09 18:36	SW846 6010B	9083700
Barium	0.144	P7	mg/L	0.0100	1	08/25/09 18:36	SW846 6010B	9083700
Cadmium	ND	P7	mg/L	0.00100	1	08/25/09 18:36	SW846 6010B	9083700
Chromium	ND	P7	mg/L	0.00500	1	08/25/09 18:36	SW846 6010B	9083700
Lead	ND	P7	mg/L	0.00500	1	08/25/09 18:36	SW846 6010B	9083700
Selenium	ND	P7	mg/L	0.0100	1	08/25/09 18:36	SW846 6010B	9083700
Silver	ND	P7	mg/L	0.00500	1	08/25/09 18:36	SW846 6010B	9083700
Dissolved Mercury by EPA Methods 7470A/7471A								
Mercury	ND	P7	mg/L	0.000200	1	08/28/09 13:19	SW846 7470A	9083733
Volatile Organic Compounds by EPA Method 8260B								
Acetone	ND		ug/L	50.0	1	08/25/09 17:51	SW846 8260B	9084019
Benzene	2400		ug/L	100	100	08/26/09 17:27	SW846 8260B	9084038
Bromobenzene	ND		ug/L	1.00	1	08/25/09 17:51	SW846 8260B	9084019
Bromochloromethane	ND		ug/L	1.00	1	08/25/09 17:51	SW846 8260B	9084019
Bromodichloromethane	ND		ug/L	1.00	1	08/25/09 17:51	SW846 8260B	9084019
Bromoform	ND		ug/L	1.00	1	08/25/09 17:51	SW846 8260B	9084019
Bromomethane	ND		ug/L	1.00	1	08/25/09 17:51	SW846 8260B	9084019
2-Butanone	ND		ug/L	50.0	1	08/25/09 17:51	SW846 8260B	9084019
sec-Butylbenzene	9.11		ug/L	1.00	1	08/25/09 17:51	SW846 8260B	9084019
n-Butylbenzene	9.15		ug/L	1.00	1	08/25/09 17:51	SW846 8260B	9084019
tert-Butylbenzene	2.22		ug/L	1.00	1	08/25/09 17:51	SW846 8260B	9084019
Carbon disulfide	ND		ug/L	1.00	1	08/25/09 17:51	SW846 8260B	9084019
Carbon Tetrachloride	ND		ug/L	1.00	1	08/25/09 17:51	SW846 8260B	9084019
Chlorobenzene	ND		ug/L	1.00	1	08/25/09 17:51	SW846 8260B	9084019
Chlorodibromomethane	ND		ug/L	1.00	1	08/25/09 17:51	SW846 8260B	9084019
Chloroethane	ND		ug/L	1.00	1	08/25/09 17:51	SW846 8260B	9084019
Chloroform	ND		ug/L	1.00	1	08/25/09 17:51	SW846 8260B	9084019
Chloromethane	ND		ug/L	1.00	1	08/25/09 17:51	SW846 8260B	9084019
2-Chlorotoluene	ND		ug/L	1.00	1	08/25/09 17:51	SW846 8260B	9084019
4-Chlorotoluene	ND		ug/L	1.00	1	08/25/09 17:51	SW846 8260B	9084019
1,2-Dibromo-3-chloropropane	ND		ug/L	5.00	1	08/25/09 17:51	SW846 8260B	9084019
1,2-Dibromoethane (EDB)	ND		ug/L	1.00	1	08/25/09 17:51	SW846 8260B	9084019
Dibromomethane	ND		ug/L	1.00	1	08/25/09 17:51	SW846 8260B	9084019
1,4-Dichlorobenzene	ND		ug/L	1.00	1	08/25/09 17:51	SW846 8260B	9084019
1,3-Dichlorobenzene	ND		ug/L	1.00	1	08/25/09 17:51	SW846 8260B	9084019

Client Kleinfelder Albuquerque - Exxon
8300 Jefferson NE Suite B
Albuquerque, NM 87120
Attn David Mazzanti

Work Order: NSH1924
Project Name: Exxon Gladiola Station
Project Number: Gladiola Station - Lea County, NM
Received: 08/21/09 08:00

ANALYTICAL REPORT

Analyte	Result	Flag	Units	MRL	Dilution Factor	Analysis Date/Time	Method	Batch
Sample ID: NSH1924-18 (MW18 - Water) - cont. Sampled: 08/19/09 09:00								
Volatile Organic Compounds by EPA Method 8260B - cont.								
1,2-Dichlorobenzene	ND		ug/L	1.00	1	08/25/09 17:51	SW846 8260B	9084019
Dichlorodifluoromethane	ND		ug/L	1.00	1	08/25/09 17:51	SW846 8260B	9084019
1,1-Dichloroethane	ND		ug/L	1.00	1	08/25/09 17:51	SW846 8260B	9084019
1,2-Dichloroethane	ND		ug/L	1.00	1	08/25/09 17:51	SW846 8260B	9084019
cis-1,2-Dichloroethene	ND		ug/L	1.00	1	08/25/09 17:51	SW846 8260B	9084019
1,1-Dichloroethene	ND		ug/L	1.00	1	08/25/09 17:51	SW846 8260B	9084019
trans-1,2-Dichloroethene	ND		ug/L	1.00	1	08/25/09 17:51	SW846 8260B	9084019
1,3-Dichloropropane	ND		ug/L	1.00	1	08/25/09 17:51	SW846 8260B	9084019
1,2-Dichloropropane	ND		ug/L	1.00	1	08/25/09 17:51	SW846 8260B	9084019
2,2-Dichloropropane	ND		ug/L	1.00	1	08/25/09 17:51	SW846 8260B	9084019
cis-1,3-Dichloropropene	ND	L	ug/L	1.00	1	08/25/09 17:51	SW846 8260B	9084019
trans-1,3-Dichloropropene	ND		ug/L	1.00	1	08/25/09 17:51	SW846 8260B	9084019
1,1-Dichloropropene	ND		ug/L	1.00	1	08/25/09 17:51	SW846 8260B	9084019
Ethylbenzene	681		ug/L	10.0	10	08/25/09 18:21	SW846 8260B	9084019
Hexachlorobutadiene	ND		ug/L	1.00	1	08/25/09 17:51	SW846 8260B	9084019
2-Hexanone	ND		ug/L	50.0	1	08/25/09 17:51	SW846 8260B	9084019
Isopropylbenzene	71.6		ug/L	1.00	1	08/25/09 17:51	SW846 8260B	9084019
p-Isopropyltoluene	6.21		ug/L	1.00	1	08/25/09 17:51	SW846 8260B	9084019
Methyl tert-Butyl Ether	ND		ug/L	1.00	1	08/25/09 17:51	SW846 8260B	9084019
Methylene Chloride	ND		ug/L	5.00	1	08/25/09 17:51	SW846 8260B	9084019
4-Methyl-2-pentanone	ND		ug/L	10.0	1	08/25/09 17:51	SW846 8260B	9084019
Naphthalene	63.1		ug/L	5.00	1	08/25/09 17:51	SW846 8260B	9084019
n-Propylbenzene	62.4		ug/L	1.00	1	08/25/09 17:51	SW846 8260B	9084019
Styrene	ND		ug/L	1.00	1	08/25/09 17:51	SW846 8260B	9084019
1,1,1,2-Tetrachloroethane	ND		ug/L	1.00	1	08/25/09 17:51	SW846 8260B	9084019
1,1,2,2-Tetrachloroethane	ND		ug/L	1.00	1	08/25/09 17:51	SW846 8260B	9084019
Tetrachloroethene	ND		ug/L	1.00	1	08/25/09 17:51	SW846 8260B	9084019
Toluene	20.6		ug/L	1.00	1	08/25/09 17:51	SW846 8260B	9084019
1,2,3-Trichlorobenzene	ND		ug/L	1.00	1	08/25/09 17:51	SW846 8260B	9084019
1,2,4-Trichlorobenzene	ND		ug/L	1.00	1	08/25/09 17:51	SW846 8260B	9084019
1,1,2-Trichloroethane	ND		ug/L	1.00	1	08/25/09 17:51	SW846 8260B	9084019
1,1,1-Trichloroethane	ND		ug/L	1.00	1	08/25/09 17:51	SW846 8260B	9084019
Trichloroethene	ND		ug/L	1.00	1	08/25/09 17:51	SW846 8260B	9084019
Trichlorofluoromethane	ND		ug/L	1.00	1	08/25/09 17:51	SW846 8260B	9084019
1,2,3-Trichloropropane	ND		ug/L	1.00	1	08/25/09 17:51	SW846 8260B	9084019
1,3,5-Trimethylbenzene	93.9		ug/L	1.00	1	08/25/09 17:51	SW846 8260B	9084019
1,2,4-Trimethylbenzene	114		ug/L	1.00	1	08/25/09 17:51	SW846 8260B	9084019
Vinyl chloride	ND		ug/L	1.00	1	08/25/09 17:51	SW846 8260B	9084019
Xylenes, total	836		ug/L	30.0	10	08/25/09 18:21	SW846 8260B	9084019
Surr: 1,2-Dichloroethane-d4 (63-140%)	125 %					08/25/09 17:51	SW846 8260B	9084019
Surr: 1,2-Dichloroethane-d4 (63-140%)	104 %					08/25/09 18:21	SW846 8260B	9084019
Surr: 1,2-Dichloroethane-d4 (63-140%)	104 %					08/26/09 17:27	SW846 8260B	9084038
Surr: Dibromofluoromethane (73-131%)	100 %					08/25/09 17:51	SW846 8260B	9084019
Surr: Dibromofluoromethane (73-131%)	96 %					08/25/09 18:21	SW846 8260B	9084019

Client Kleinfelder Albuquerque - Exxon
8300 Jefferson NE Suite B
Albuquerque, NM 87120
Attn David Mazzanti

Work Order: NSH1924
Project Name: Exxon Gladiola Station
Project Number: Gladiola Station - Lea County, NM
Received: 08/21/09 08:00

ANALYTICAL REPORT

Analyte	Result	Flag	Units	MRL	Dilution Factor	Analysis Date/Time	Method	Batch
Sample ID: NSH1924-18 (MW18 - Water) - cont. Sampled: 08/19/09 09:00								
Volatile Organic Compounds by EPA Method 8260B - cont.								
Surr: Dibromofluoromethane (73-131%)	97 %					08/26/09 17:27	SW846 8260B	9084038
Surr: Toluene-d8 (80-120%)	106 %					08/25/09 17:51	SW846 8260B	9084019
Surr: Toluene-d8 (80-120%)	107 %					08/25/09 18:21	SW846 8260B	9084019
Surr: Toluene-d8 (80-120%)	106 %					08/26/09 17:27	SW846 8260B	9084038
Surr: 4-Bromofluorobenzene (79-125%)	105 %					08/25/09 17:51	SW846 8260B	9084019
Surr: 4-Bromofluorobenzene (79-125%)	107 %					08/25/09 18:21	SW846 8260B	9084019
Surr: 4-Bromofluorobenzene (79-125%)	109 %					08/26/09 17:27	SW846 8260B	9084038
Polynuclear Aromatic Compounds by EPA Method 8310								
1-Methylnaphthalene	141	R1	ug/L	10.0	10	09/04/09 17:50	SW846 8310	9083684
2-Methylnaphthalene	19.3		ug/L	2.00	2	09/04/09 16:55	SW846 8310	9083684
Acenaphthene	ND		ug/L	1.00	1	09/02/09 19:25	SW846 8310	9083684
Acenaphthylene	ND		ug/L	5.00	1	09/02/09 19:25	SW846 8310	9083684
Anthracene	ND		ug/L	1.00	1	09/02/09 19:25	SW846 8310	9083684
Benzo (a) anthracene	ND		ug/L	0.200	1	09/02/09 19:25	SW846 8310	9083684
Benzo (a) pyrene	ND		ug/L	0.100	1	09/02/09 19:25	SW846 8310	9083684
Benzo (b) fluoranthene	ND		ug/L	0.100	1	09/02/09 19:25	SW846 8310	9083684
Benzo (g,h,i) perylene	ND		ug/L	0.200	1	09/02/09 19:25	SW846 8310	9083684
Benzo (k) fluoranthene	ND		ug/L	0.140	1	09/02/09 19:25	SW846 8310	9083684
Chrysene	ND		ug/L	0.100	1	09/02/09 19:25	SW846 8310	9083684
Dibenz (a,h) anthracene	ND		ug/L	0.200	1	09/02/09 19:25	SW846 8310	9083684
Fluoranthene	0.423		ug/L	0.200	1	09/02/09 19:25	SW846 8310	9083684
Fluorene	1.20		ug/L	0.500	1	09/02/09 19:25	SW846 8310	9083684
Indeno (1,2,3-cd) pyrene	ND		ug/L	0.200	1	09/02/09 19:25	SW846 8310	9083684
Naphthalene	21.3		ug/L	2.00	2	09/04/09 16:55	SW846 8310	9083684
Phenanthrene	10.4	R1	ug/L	0.500	1	09/02/09 19:25	SW846 8310	9083684
Pyrene	0.948		ug/L	0.200	1	09/02/09 19:25	SW846 8310	9083684
Surr: p-Terphenyl (10-150%)	56 %					09/02/09 19:25	SW846 8310	9083684

Sample ID: NSH1924-19 (MW19 - Water) Sampled: 08/19/09 08:00

General Chemistry Parameters

Alkalinity, Total (CaCO3)	224		mg/L	10.0	1	08/26/09 19:33	SM2320 B	9084127
Sulfate	145		mg/L	5.00	5	09/02/09 13:59	SW846 9056	9090014
Total Dissolved Solids	554		mg/L	10.0	1	08/25/09 17:16	SM2540 C	9083933
Chloride	29.6		mg/L	5.00	5	09/02/09 13:59	SW846 9056	9090014

Dissolved Metals by EPA Method 6010B

Arsenic	0.0203	P7	mg/L	0.0100	1	08/25/09 18:40	SW846 6010B	9083700
Barium	0.0352	P7	mg/L	0.0100	1	08/25/09 18:40	SW846 6010B	9083700
Cadmium	ND	P7	mg/L	0.00100	1	08/25/09 18:40	SW846 6010B	9083700
Chromium	ND	P7	mg/L	0.00500	1	08/25/09 18:40	SW846 6010B	9083700
Lead	ND	P7	mg/L	0.00500	1	08/25/09 18:40	SW846 6010B	9083700
Selenium	ND	P7	mg/L	0.0100	1	08/25/09 18:40	SW846 6010B	9083700
Silver	ND	P7	mg/L	0.00500	1	08/25/09 18:40	SW846 6010B	9083700

Client Kleinfelder Albuquerque - Exxon
8300 Jefferson NE Suite B
Albuquerque, NM 87120
Attn David Mazzanti

Work Order: NSH1924
Project Name: Exxon Gladiola Station
Project Number: Gladiola Station - Lea County, NM
Received: 08/21/09 08:00

ANALYTICAL REPORT

Analyte	Result	Flag	Units	MRL	Dilution Factor	Analysis Date/Time	Method	Batch
Sample ID: NSH1924-19 (MW19 - Water) - cont. Sampled: 08/19/09 08:00								
Dissolved Mercury by EPA Methods 7470A/7471A								
Mercury	ND	P7	mg/L	0.000200	1	08/28/09 13:22	SW846 7470A	9083733
Volatile Organic Compounds by EPA Method 8260B								
Acetone	ND		ug/L	50.0	1	08/25/09 16:21	SW846 8260B	9084019
Benzene	ND		ug/L	1.00	1	08/25/09 16:21	SW846 8260B	9084019
Bromobenzene	ND		ug/L	1.00	1	08/25/09 16:21	SW846 8260B	9084019
Bromochloromethane	ND		ug/L	1.00	1	08/25/09 16:21	SW846 8260B	9084019
Bromodichloromethane	ND		ug/L	1.00	1	08/25/09 16:21	SW846 8260B	9084019
Bromoform	ND		ug/L	1.00	1	08/25/09 16:21	SW846 8260B	9084019
Bromomethane	ND		ug/L	1.00	1	08/25/09 16:21	SW846 8260B	9084019
2-Butanone	ND		ug/L	50.0	1	08/25/09 16:21	SW846 8260B	9084019
sec-Butylbenzene	ND		ug/L	1.00	1	08/25/09 16:21	SW846 8260B	9084019
n-Butylbenzene	ND		ug/L	1.00	1	08/25/09 16:21	SW846 8260B	9084019
tert-Butylbenzene	ND		ug/L	1.00	1	08/25/09 16:21	SW846 8260B	9084019
Carbon disulfide	ND		ug/L	1.00	1	08/25/09 16:21	SW846 8260B	9084019
Carbon Tetrachloride	ND		ug/L	1.00	1	08/25/09 16:21	SW846 8260B	9084019
Chlorobenzene	ND		ug/L	1.00	1	08/25/09 16:21	SW846 8260B	9084019
Chlorodibromomethane	ND		ug/L	1.00	1	08/25/09 16:21	SW846 8260B	9084019
Chloroethane	ND		ug/L	1.00	1	08/25/09 16:21	SW846 8260B	9084019
Chloroform	ND		ug/L	1.00	1	08/25/09 16:21	SW846 8260B	9084019
Chloromethane	ND		ug/L	1.00	1	08/25/09 16:21	SW846 8260B	9084019
2-Chlorotoluene	ND		ug/L	1.00	1	08/25/09 16:21	SW846 8260B	9084019
4-Chlorotoluene	ND		ug/L	1.00	1	08/25/09 16:21	SW846 8260B	9084019
1,2-Dibromo-3-chloropropane	ND		ug/L	5.00	1	08/25/09 16:21	SW846 8260B	9084019
1,2-Dibromoethane (EDB)	ND		ug/L	1.00	1	08/25/09 16:21	SW846 8260B	9084019
Dibromomethane	ND		ug/L	1.00	1	08/25/09 16:21	SW846 8260B	9084019
1,4-Dichlorobenzene	ND		ug/L	1.00	1	08/25/09 16:21	SW846 8260B	9084019
1,3-Dichlorobenzene	ND		ug/L	1.00	1	08/25/09 16:21	SW846 8260B	9084019
1,2-Dichlorobenzene	ND		ug/L	1.00	1	08/25/09 16:21	SW846 8260B	9084019
Dichlorodifluoromethane	ND		ug/L	1.00	1	08/25/09 16:21	SW846 8260B	9084019
1,1-Dichloroethane	ND		ug/L	1.00	1	08/25/09 16:21	SW846 8260B	9084019
1,2-Dichloroethane	ND		ug/L	1.00	1	08/25/09 16:21	SW846 8260B	9084019
cis-1,2-Dichloroethene	ND		ug/L	1.00	1	08/25/09 16:21	SW846 8260B	9084019
1,1-Dichloroethene	ND		ug/L	1.00	1	08/25/09 16:21	SW846 8260B	9084019
trans-1,2-Dichloroethene	ND		ug/L	1.00	1	08/25/09 16:21	SW846 8260B	9084019
1,3-Dichloropropane	ND		ug/L	1.00	1	08/25/09 16:21	SW846 8260B	9084019
1,2-Dichloropropane	ND		ug/L	1.00	1	08/25/09 16:21	SW846 8260B	9084019
2,2-Dichloropropane	ND		ug/L	1.00	1	08/25/09 16:21	SW846 8260B	9084019
cis-1,3-Dichloropropene	ND	L	ug/L	1.00	1	08/25/09 16:21	SW846 8260B	9084019
trans-1,3-Dichloropropene	ND		ug/L	1.00	1	08/25/09 16:21	SW846 8260B	9084019
1,1-Dichloropropene	ND		ug/L	1.00	1	08/25/09 16:21	SW846 8260B	9084019
Ethylbenzene	ND		ug/L	1.00	1	08/25/09 16:21	SW846 8260B	9084019
Hexachlorobutadiene	ND		ug/L	1.00	1	08/25/09 16:21	SW846 8260B	9084019
2-Hexanone	ND		ug/L	50.0	1	08/25/09 16:21	SW846 8260B	9084019

Client Kleinfelder Albuquerque - Exxon
8300 Jefferson NE Suite B
Albuquerque, NM 87120
Attn David Mazzanti

Work Order: NSH1924
Project Name: Exxon Gladiola Station
Project Number: Gladiola Station - Lea County, NM
Received: 08/21/09 08:00

ANALYTICAL REPORT

Analyte	Result	Flag	Units	MRL	Dilution Factor	Analysis Date/Time	Method	Batch
Sample ID: NSH1924-19 (MW19 - Water) - cont. Sampled: 08/19/09 08:00								
Volatile Organic Compounds by EPA Method 8260B - cont.								
Isopropylbenzene	ND		ug/L	1.00	1	08/25/09 16:21	SW846 8260B	9084019
p-Isopropyltoluene	ND		ug/L	1.00	1	08/25/09 16:21	SW846 8260B	9084019
Methyl tert-Butyl Ether	ND		ug/L	1.00	1	08/25/09 16:21	SW846 8260B	9084019
Methylene Chloride	ND		ug/L	5.00	1	08/25/09 16:21	SW846 8260B	9084019
4-Methyl-2-pentanone	ND		ug/L	10.0	1	08/25/09 16:21	SW846 8260B	9084019
Naphthalene	ND		ug/L	5.00	1	08/25/09 16:21	SW846 8260B	9084019
n-Propylbenzene	ND		ug/L	1.00	1	08/25/09 16:21	SW846 8260B	9084019
Styrene	ND		ug/L	1.00	1	08/25/09 16:21	SW846 8260B	9084019
1,1,1,2-Tetrachloroethane	ND		ug/L	1.00	1	08/25/09 16:21	SW846 8260B	9084019
1,1,2,2-Tetrachloroethane	ND		ug/L	1.00	1	08/25/09 16:21	SW846 8260B	9084019
Tetrachloroethene	ND		ug/L	1.00	1	08/25/09 16:21	SW846 8260B	9084019
Toluene	ND		ug/L	1.00	1	08/25/09 16:21	SW846 8260B	9084019
1,2,3-Trichlorobenzene	ND		ug/L	1.00	1	08/25/09 16:21	SW846 8260B	9084019
1,2,4-Trichlorobenzene	ND		ug/L	1.00	1	08/25/09 16:21	SW846 8260B	9084019
1,1,2-Trichloroethane	ND		ug/L	1.00	1	08/25/09 16:21	SW846 8260B	9084019
1,1,1-Trichloroethane	ND		ug/L	1.00	1	08/25/09 16:21	SW846 8260B	9084019
Trichloroethene	ND		ug/L	1.00	1	08/25/09 16:21	SW846 8260B	9084019
Trichlorofluoromethane	ND		ug/L	1.00	1	08/25/09 16:21	SW846 8260B	9084019
1,2,3-Trichloropropane	ND		ug/L	1.00	1	08/25/09 16:21	SW846 8260B	9084019
1,3,5-Trimethylbenzene	ND		ug/L	1.00	1	08/25/09 16:21	SW846 8260B	9084019
1,2,4-Trimethylbenzene	ND		ug/L	1.00	1	08/25/09 16:21	SW846 8260B	9084019
Vinyl chloride	ND		ug/L	1.00	1	08/25/09 16:21	SW846 8260B	9084019
Xylenes, total	ND		ug/L	3.00	1	08/25/09 16:21	SW846 8260B	9084019
Surr: 1,2-Dichloroethane-d4 (63-140%)	101 %					08/25/09 16:21	SW846 8260B	9084019
Surr: Dibromofluoromethane (73-131%)	96 %					08/25/09 16:21	SW846 8260B	9084019
Surr: Toluene-d8 (80-120%)	106 %					08/25/09 16:21	SW846 8260B	9084019
Surr: 4-Bromofluorobenzene (79-125%)	105 %					08/25/09 16:21	SW846 8260B	9084019
Polynuclear Aromatic Compounds by EPA Method 8310								
1-Methylnaphthalene	ND		ug/L	1.00	1	09/02/09 19:52	SW846 8310	9083684
2-Methylnaphthalene	ND		ug/L	1.00	1	09/02/09 19:52	SW846 8310	9083684
Acenaphthene	ND		ug/L	1.00	1	09/02/09 19:52	SW846 8310	9083684
Acenaphthylene	ND		ug/L	5.00	1	09/02/09 19:52	SW846 8310	9083684
Anthracene	ND		ug/L	1.00	1	09/02/09 19:52	SW846 8310	9083684
Benzo (a) anthracene	ND		ug/L	0.200	1	09/02/09 19:52	SW846 8310	9083684
Benzo (a) pyrene	ND		ug/L	0.100	1	09/02/09 19:52	SW846 8310	9083684
Benzo (b) fluoranthene	ND		ug/L	0.100	1	09/02/09 19:52	SW846 8310	9083684
Benzo (g,h,i) perylene	ND		ug/L	0.200	1	09/02/09 19:52	SW846 8310	9083684
Benzo (k) fluoranthene	ND		ug/L	0.140	1	09/02/09 19:52	SW846 8310	9083684
Chrysene	ND		ug/L	0.100	1	09/02/09 19:52	SW846 8310	9083684
Dibenz (a,h) anthracene	ND		ug/L	0.200	1	09/02/09 19:52	SW846 8310	9083684
Fluoranthene	ND		ug/L	0.200	1	09/02/09 19:52	SW846 8310	9083684
Fluorene	ND		ug/L	0.500	1	09/02/09 19:52	SW846 8310	9083684
Indeno (1,2,3-cd) pyrene	ND		ug/L	0.200	1	09/02/09 19:52	SW846 8310	9083684

Client Kleinfelder Albuquerque - Exxon
8300 Jefferson NE Suite B
Albuquerque, NM 87120
Attn David Mazzanti

Work Order: NSH1924
Project Name: Exxon Gladiola Station
Project Number: Gladiola Station - Lea County, NM
Received: 08/21/09 08:00

ANALYTICAL REPORT

Analyte	Result	Flag	Units	MRL	Dilution Factor	Analysis Date/Time	Method	Batch
Sample ID: NSH1924-19 (MW19 - Water) - cont. Sampled: 08/19/09 08:00								
Polynuclear Aromatic Compounds by EPA Method 8310 - cont.								
Naphthalene	ND		ug/L	1.00	1	09/02/09 19:52	SW846 8310	9083684
Phenanthrene	ND		ug/L	0.500	1	09/02/09 19:52	SW846 8310	9083684
Pyrene	ND		ug/L	0.200	1	09/02/09 19:52	SW846 8310	9083684
Surr: p-Terphenyl (10-150%)	61 %					09/02/09 19:52	SW846 8310	9083684
Sample ID: NSH1924-20 (MW20 - Water) Sampled: 08/19/09 08:45								
General Chemistry Parameters								
Alkalinity, Total (CaCO3)	187		mg/L	10.0	1	08/26/09 19:33	SM2320 B	9084127
Sulfate	417		mg/L	50.0	50	09/02/09 14:17	SW846 9056	9090014
Total Dissolved Solids	1580		mg/L	10.0	1	08/25/09 17:16	SM2540 C	9083933
Chloride	440		mg/L	50.0	50	09/02/09 14:17	SW846 9056	9090014
Dissolved Metals by EPA Method 6010B								
Arsenic	ND	P7	mg/L	0.0100	1	08/25/09 18:43	SW846 6010B	9083700
Barium	0.0908	P7	mg/L	0.0100	1	08/25/09 18:43	SW846 6010B	9083700
Cadmium	ND	P7	mg/L	0.00100	1	08/25/09 18:43	SW846 6010B	9083700
Chromium	ND	P7	mg/L	0.00500	1	08/25/09 18:43	SW846 6010B	9083700
Lead	ND	P7	mg/L	0.00500	1	08/25/09 18:43	SW846 6010B	9083700
Selenium	0.0150	P7	mg/L	0.0100	1	08/25/09 18:43	SW846 6010B	9083700
Silver	ND	P7	mg/L	0.00500	1	08/25/09 18:43	SW846 6010B	9083700
Dissolved Mercury by EPA Methods 7470A/7471A								
Mercury	ND	P7	mg/L	0.000200	1	08/28/09 13:29	SW846 7470A	9083733
Volatile Organic Compounds by EPA Method 8260B								
Acetone	ND		ug/L	50.0	1	08/23/09 06:11	SW846 8260B	9083540
Benzene	ND		ug/L	1.00	1	08/23/09 06:11	SW846 8260B	9083540
Bromobenzene	ND		ug/L	1.00	1	08/23/09 06:11	SW846 8260B	9083540
Bromochloromethane	ND		ug/L	1.00	1	08/23/09 06:11	SW846 8260B	9083540
Bromodichloromethane	ND		ug/L	1.00	1	08/23/09 06:11	SW846 8260B	9083540
Bromoform	ND		ug/L	1.00	1	08/23/09 06:11	SW846 8260B	9083540
Bromomethane	ND		ug/L	1.00	1	08/23/09 06:11	SW846 8260B	9083540
2-Butanone	ND		ug/L	50.0	1	08/23/09 06:11	SW846 8260B	9083540
sec-Butylbenzene	ND		ug/L	1.00	1	08/23/09 06:11	SW846 8260B	9083540
n-Butylbenzene	1.23		ug/L	1.00	1	08/23/09 06:11	SW846 8260B	9083540
tert-Butylbenzene	ND		ug/L	1.00	1	08/23/09 06:11	SW846 8260B	9083540
Carbon disulfide	ND		ug/L	1.00	1	08/23/09 06:11	SW846 8260B	9083540
Carbon Tetrachloride	ND		ug/L	1.00	1	08/23/09 06:11	SW846 8260B	9083540
Chlorobenzene	ND		ug/L	1.00	1	08/23/09 06:11	SW846 8260B	9083540
Chlorodibromomethane	ND		ug/L	1.00	1	08/23/09 06:11	SW846 8260B	9083540
Chloroethane	ND		ug/L	1.00	1	08/23/09 06:11	SW846 8260B	9083540
Chloroform	ND		ug/L	1.00	1	08/23/09 06:11	SW846 8260B	9083540
Chloromethane	ND		ug/L	1.00	1	08/23/09 06:11	SW846 8260B	9083540
2-Chlorotoluene	ND		ug/L	1.00	1	08/23/09 06:11	SW846 8260B	9083540
4-Chlorotoluene	ND		ug/L	1.00	1	08/23/09 06:11	SW846 8260B	9083540

Client Kleinfelder Albuquerque - Exxon
8300 Jefferson NE Suite B
Albuquerque, NM 87120
Attn David Mazzanti

Work Order: NSH1924
Project Name: Exxon Gladiola Station
Project Number: Gladiola Station - Lea County, NM
Received: 08/21/09 08:00

ANALYTICAL REPORT

Analyte	Result	Flag	Units	MRL	Dilution Factor	Analysis Date/Time	Method	Batch
Sample ID: NSH1924-20 (MW20 - Water) - cont. Sampled: 08/19/09 08:45								
Volatile Organic Compounds by EPA Method 8260B - cont.								
1,2-Dibromo-3-chloropropane	ND		ug/L	5.00	1	08/23/09 06:11	SW846 8260B	9083540
1,2-Dibromoethane (EDB)	ND		ug/L	1.00	1	08/23/09 06:11	SW846 8260B	9083540
Dibromomethane	ND		ug/L	1.00	1	08/23/09 06:11	SW846 8260B	9083540
1,4-Dichlorobenzene	ND		ug/L	1.00	1	08/23/09 06:11	SW846 8260B	9083540
1,3-Dichlorobenzene	ND		ug/L	1.00	1	08/23/09 06:11	SW846 8260B	9083540
1,2-Dichlorobenzene	ND		ug/L	1.00	1	08/23/09 06:11	SW846 8260B	9083540
Dichlorodifluoromethane	ND		ug/L	1.00	1	08/23/09 06:11	SW846 8260B	9083540
1,1-Dichloroethane	ND		ug/L	1.00	1	08/23/09 06:11	SW846 8260B	9083540
1,2-Dichloroethane	ND		ug/L	1.00	1	08/23/09 06:11	SW846 8260B	9083540
cis-1,2-Dichloroethene	ND		ug/L	1.00	1	08/23/09 06:11	SW846 8260B	9083540
1,1-Dichloroethene	ND		ug/L	1.00	1	08/23/09 06:11	SW846 8260B	9083540
trans-1,2-Dichloroethene	ND		ug/L	1.00	1	08/23/09 06:11	SW846 8260B	9083540
1,3-Dichloropropane	ND		ug/L	1.00	1	08/23/09 06:11	SW846 8260B	9083540
1,2-Dichloropropane	ND		ug/L	1.00	1	08/23/09 06:11	SW846 8260B	9083540
2,2-Dichloropropane	ND		ug/L	1.00	1	08/23/09 06:11	SW846 8260B	9083540
cis-1,3-Dichloropropene	ND		ug/L	1.00	1	08/23/09 06:11	SW846 8260B	9083540
trans-1,3-Dichloropropene	ND		ug/L	1.00	1	08/23/09 06:11	SW846 8260B	9083540
1,1-Dichloropropene	ND		ug/L	1.00	1	08/23/09 06:11	SW846 8260B	9083540
Ethylbenzene	ND		ug/L	1.00	1	08/23/09 06:11	SW846 8260B	9083540
Hexachlorobutadiene	ND		ug/L	1.00	1	08/23/09 06:11	SW846 8260B	9083540
2-Hexanone	ND		ug/L	50.0	1	08/23/09 06:11	SW846 8260B	9083540
Isopropylbenzene	ND		ug/L	1.00	1	08/23/09 06:11	SW846 8260B	9083540
p-Isopropyltoluene	ND		ug/L	1.00	1	08/23/09 06:11	SW846 8260B	9083540
Methyl tert-Butyl Ether	ND		ug/L	1.00	1	08/23/09 06:11	SW846 8260B	9083540
Methylene Chloride	ND		ug/L	5.00	1	08/23/09 06:11	SW846 8260B	9083540
4-Methyl-2-pentanone	ND		ug/L	10.0	1	08/23/09 06:11	SW846 8260B	9083540
Naphthalene	ND		ug/L	5.00	1	08/23/09 06:11	SW846 8260B	9083540
n-Propylbenzene	ND		ug/L	1.00	1	08/23/09 06:11	SW846 8260B	9083540
Styrene	ND		ug/L	1.00	1	08/23/09 06:11	SW846 8260B	9083540
1,1,1,2-Tetrachloroethane	ND		ug/L	1.00	1	08/23/09 06:11	SW846 8260B	9083540
1,1,2,2-Tetrachloroethane	ND		ug/L	1.00	1	08/23/09 06:11	SW846 8260B	9083540
Tetrachloroethene	ND		ug/L	1.00	1	08/23/09 06:11	SW846 8260B	9083540
Toluene	ND		ug/L	1.00	1	08/23/09 06:11	SW846 8260B	9083540
1,2,3-Trichlorobenzene	ND		ug/L	1.00	1	08/23/09 06:11	SW846 8260B	9083540
1,2,4-Trichlorobenzene	ND		ug/L	1.00	1	08/23/09 06:11	SW846 8260B	9083540
1,1,2-Trichloroethane	ND		ug/L	1.00	1	08/23/09 06:11	SW846 8260B	9083540
1,1,1-Trichloroethane	ND		ug/L	1.00	1	08/23/09 06:11	SW846 8260B	9083540
Trichloroethene	ND		ug/L	1.00	1	08/23/09 06:11	SW846 8260B	9083540
Trichlorofluoromethane	ND		ug/L	1.00	1	08/23/09 06:11	SW846 8260B	9083540
1,2,3-Trichloropropane	ND		ug/L	1.00	1	08/23/09 06:11	SW846 8260B	9083540
1,3,5-Trimethylbenzene	ND		ug/L	1.00	1	08/23/09 06:11	SW846 8260B	9083540
1,2,4-Trimethylbenzene	ND		ug/L	1.00	1	08/23/09 06:11	SW846 8260B	9083540
Vinyl chloride	ND		ug/L	1.00	1	08/23/09 06:11	SW846 8260B	9083540

Client Kleinfelder Albuquerque - Exxon
8300 Jefferson NE Suite B
Albuquerque, NM 87120
Attn David Mazzanti

Work Order: NSH1924
Project Name: Exxon Gladiola Station
Project Number: Gladiola Station - Lea County, NM
Received: 08/21/09 08:00

ANALYTICAL REPORT

Analyte	Result	Flag	Units	MRL	Dilution Factor	Analysis Date/Time	Method	Batch
Sample ID: NSH1924-20 (MW20 - Water) - cont. Sampled: 08/19/09 08:45								
Volatile Organic Compounds by EPA Method 8260B - cont.								
Xylenes, total	ND		ug/L	3.00	1	08/23/09 06:11	SW846 8260B	9083540
Surr: 1,2-Dichloroethane-d4 (63-140%)	92 %					08/23/09 06:11	SW846 8260B	9083540
Surr: Dibromofluoromethane (73-131%)	95 %					08/23/09 06:11	SW846 8260B	9083540
Surr: Toluene-d8 (80-120%)	110 %					08/23/09 06:11	SW846 8260B	9083540
Surr: 4-Bromofluorobenzene (79-125%)	109 %					08/23/09 06:11	SW846 8260B	9083540
Polynuclear Aromatic Compounds by EPA Method 8310								
1-Methylnaphthalene	ND		ug/L	0.971	1	09/02/09 20:20	SW846 8310	9083684
2-Methylnaphthalene	ND		ug/L	0.971	1	09/02/09 20:20	SW846 8310	9083684
Acenaphthene	ND		ug/L	0.971	1	09/02/09 20:20	SW846 8310	9083684
Acenaphthylene	ND		ug/L	4.85	1	09/02/09 20:20	SW846 8310	9083684
Anthracene	ND		ug/L	0.971	1	09/02/09 20:20	SW846 8310	9083684
Benzo (a) anthracene	ND		ug/L	0.194	1	09/02/09 20:20	SW846 8310	9083684
Benzo (a) pyrene	ND		ug/L	0.0971	1	09/02/09 20:20	SW846 8310	9083684
Benzo (b) fluoranthene	ND		ug/L	0.0971	1	09/02/09 20:20	SW846 8310	9083684
Benzo (g,h,i) perylene	ND		ug/L	0.194	1	09/02/09 20:20	SW846 8310	9083684
Benzo (k) fluoranthene	ND		ug/L	0.136	1	09/02/09 20:20	SW846 8310	9083684
Chrysene	ND		ug/L	0.0971	1	09/02/09 20:20	SW846 8310	9083684
Dibenz (a,h) anthracene	ND		ug/L	0.194	1	09/02/09 20:20	SW846 8310	9083684
Fluoranthene	ND		ug/L	0.194	1	09/02/09 20:20	SW846 8310	9083684
Fluorene	ND		ug/L	0.485	1	09/02/09 20:20	SW846 8310	9083684
Indeno (1,2,3-cd) pyrene	ND		ug/L	0.194	1	09/02/09 20:20	SW846 8310	9083684
Naphthalene	ND		ug/L	0.971	1	09/02/09 20:20	SW846 8310	9083684
Phenanthrene	ND		ug/L	0.485	1	09/02/09 20:20	SW846 8310	9083684
Pyrene	ND		ug/L	0.194	1	09/02/09 20:20	SW846 8310	9083684
Surr: p-Terphenyl (10-150%)	64 %					09/02/09 20:20	SW846 8310	9083684
Sample ID: NSH1924-21 (MW21 - Water) Sampled: 08/19/09 08:30								
General Chemistry Parameters								
Alkalinity, Total (CaCO3)	248		mg/L	10.0	1	08/26/09 15:45	SM2320 B	9084129
Sulfate	666		mg/L	20.0	20	09/04/09 01:03	SW846 9056	9090033
Total Dissolved Solids	1360		mg/L	10.0	1	08/26/09 15:50	SM2540 C	9084131
Chloride	38.8		mg/L	20.0	20	09/04/09 01:03	SW846 9056	9090033
Dissolved Metals by EPA Method 6010B								
Arsenic	0.0248	P7	mg/L	0.0100	1	08/25/09 19:06	SW846 6010B	9083701
Barium	0.0263	P7	mg/L	0.0100	1	08/25/09 19:06	SW846 6010B	9083701
Cadmium	ND	P7	mg/L	0.00100	1	08/25/09 19:06	SW846 6010B	9083701
Chromium	ND	P7	mg/L	0.00500	1	08/25/09 19:06	SW846 6010B	9083701
Lead	ND	P7	mg/L	0.00500	1	08/25/09 19:06	SW846 6010B	9083701
Selenium	0.0126	P7	mg/L	0.0100	1	08/25/09 19:06	SW846 6010B	9083701
Silver	ND	P7	mg/L	0.00500	1	08/25/09 19:06	SW846 6010B	9083701
Dissolved Mercury by EPA Methods 7470A/7471A								
Mercury	ND	P7	mg/L	0.000200	1	08/27/09 12:11	SW846 7470A	9083740

Client Kleinfelder Albuquerque - Exxon
8300 Jefferson NE Suite B
Albuquerque, NM 87120
Attn David Mazzanti

Work Order: NSH1924
Project Name: Exxon Gladiola Station
Project Number: Gladiola Station - Lea County, NM
Received: 08/21/09 08:00

ANALYTICAL REPORT

Analyte	Result	Flag	Units	MRL	Dilution Factor	Analysis Date/Time	Method	Batch
Sample ID: NSH1924-21 (MW21 - Water) - cont. Sampled: 08/19/09 08:30								
Volatile Organic Compounds by EPA Method 8260B								
Acetone	ND		ug/L	50.0	1	08/23/09 06:41	SW846 8260B	9083540
Benzene	ND		ug/L	1.00	1	08/23/09 06:41	SW846 8260B	9083540
Bromobenzene	ND		ug/L	1.00	1	08/23/09 06:41	SW846 8260B	9083540
Bromochloromethane	ND		ug/L	1.00	1	08/23/09 06:41	SW846 8260B	9083540
Bromodichloromethane	ND		ug/L	1.00	1	08/23/09 06:41	SW846 8260B	9083540
Bromoform	ND		ug/L	1.00	1	08/23/09 06:41	SW846 8260B	9083540
Bromomethane	ND		ug/L	1.00	1	08/23/09 06:41	SW846 8260B	9083540
2-Butanone	ND		ug/L	50.0	1	08/23/09 06:41	SW846 8260B	9083540
sec-Butylbenzene	ND		ug/L	1.00	1	08/23/09 06:41	SW846 8260B	9083540
n-Butylbenzene	ND		ug/L	1.00	1	08/23/09 06:41	SW846 8260B	9083540
tert-Butylbenzene	ND		ug/L	1.00	1	08/23/09 06:41	SW846 8260B	9083540
Carbon disulfide	ND		ug/L	1.00	1	08/23/09 06:41	SW846 8260B	9083540
Carbon Tetrachloride	ND		ug/L	1.00	1	08/23/09 06:41	SW846 8260B	9083540
Chlorobenzene	ND		ug/L	1.00	1	08/23/09 06:41	SW846 8260B	9083540
Chlorodibromomethane	ND		ug/L	1.00	1	08/23/09 06:41	SW846 8260B	9083540
Chloroethane	ND		ug/L	1.00	1	08/23/09 06:41	SW846 8260B	9083540
Chloroform	ND		ug/L	1.00	1	08/23/09 06:41	SW846 8260B	9083540
Chloromethane	ND		ug/L	1.00	1	08/23/09 06:41	SW846 8260B	9083540
2-Chlorotoluene	ND		ug/L	1.00	1	08/23/09 06:41	SW846 8260B	9083540
4-Chlorotoluene	ND		ug/L	1.00	1	08/23/09 06:41	SW846 8260B	9083540
1,2-Dibromo-3-chloropropane	ND		ug/L	5.00	1	08/23/09 06:41	SW846 8260B	9083540
1,2-Dibromoethane (EDB)	ND		ug/L	1.00	1	08/23/09 06:41	SW846 8260B	9083540
Dibromomethane	ND		ug/L	1.00	1	08/23/09 06:41	SW846 8260B	9083540
1,4-Dichlorobenzene	ND		ug/L	1.00	1	08/23/09 06:41	SW846 8260B	9083540
1,3-Dichlorobenzene	ND		ug/L	1.00	1	08/23/09 06:41	SW846 8260B	9083540
1,2-Dichlorobenzene	ND		ug/L	1.00	1	08/23/09 06:41	SW846 8260B	9083540
Dichlorodifluoromethane	ND		ug/L	1.00	1	08/23/09 06:41	SW846 8260B	9083540
1,1-Dichloroethane	ND		ug/L	1.00	1	08/23/09 06:41	SW846 8260B	9083540
1,2-Dichloroethane	ND		ug/L	1.00	1	08/23/09 06:41	SW846 8260B	9083540
cis-1,2-Dichloroethene	ND		ug/L	1.00	1	08/23/09 06:41	SW846 8260B	9083540
1,1-Dichloroethene	ND		ug/L	1.00	1	08/23/09 06:41	SW846 8260B	9083540
trans-1,2-Dichloroethene	ND		ug/L	1.00	1	08/23/09 06:41	SW846 8260B	9083540
1,3-Dichloropropane	ND		ug/L	1.00	1	08/23/09 06:41	SW846 8260B	9083540
1,2-Dichloropropane	ND		ug/L	1.00	1	08/23/09 06:41	SW846 8260B	9083540
2,2-Dichloropropane	ND		ug/L	1.00	1	08/23/09 06:41	SW846 8260B	9083540
cis-1,3-Dichloropropene	ND	M7	ug/L	1.00	1	08/23/09 06:41	SW846 8260B	9083540
trans-1,3-Dichloropropene	ND		ug/L	1.00	1	08/23/09 06:41	SW846 8260B	9083540
1,1-Dichloropropene	ND		ug/L	1.00	1	08/23/09 06:41	SW846 8260B	9083540
Ethylbenzene	ND		ug/L	1.00	1	08/23/09 06:41	SW846 8260B	9083540
Hexachlorobutadiene	ND		ug/L	1.00	1	08/23/09 06:41	SW846 8260B	9083540
2-Hexanone	ND		ug/L	50.0	1	08/23/09 06:41	SW846 8260B	9083540
Isopropylbenzene	ND		ug/L	1.00	1	08/23/09 06:41	SW846 8260B	9083540
p-Isopropyltoluene	ND		ug/L	1.00	1	08/23/09 06:41	SW846 8260B	9083540

Client Kleinfelder Albuquerque - Exxon
8300 Jefferson NE Suite B
Albuquerque, NM 87120
Attn David Mazzanti

Work Order: NSH1924
Project Name: Exxon Gladiola Station
Project Number: Gladiola Station - Lea County, NM
Received: 08/21/09 08:00

ANALYTICAL REPORT

Analyte	Result	Flag	Units	MRL	Dilution Factor	Analysis Date/Time	Method	Batch
Sample ID: NSH1924-21 (MW21 - Water) - cont. Sampled: 08/19/09 08:30								
Volatile Organic Compounds by EPA Method 8260B - cont.								
Methyl tert-Butyl Ether	ND		ug/L	1.00	1	08/23/09 06:41	SW846 8260B	9083540
Methylene Chloride	ND		ug/L	5.00	1	08/23/09 06:41	SW846 8260B	9083540
4-Methyl-2-pentanone	ND		ug/L	10.0	1	08/23/09 06:41	SW846 8260B	9083540
Naphthalene	ND		ug/L	5.00	1	08/23/09 06:41	SW846 8260B	9083540
n-Propylbenzene	ND		ug/L	1.00	1	08/23/09 06:41	SW846 8260B	9083540
Styrene	ND		ug/L	1.00	1	08/23/09 06:41	SW846 8260B	9083540
1,1,1,2-Tetrachloroethane	ND		ug/L	1.00	1	08/23/09 06:41	SW846 8260B	9083540
1,1,2,2-Tetrachloroethane	ND		ug/L	1.00	1	08/23/09 06:41	SW846 8260B	9083540
Tetrachloroethene	ND		ug/L	1.00	1	08/23/09 06:41	SW846 8260B	9083540
Toluene	ND		ug/L	1.00	1	08/23/09 06:41	SW846 8260B	9083540
1,2,3-Trichlorobenzene	ND		ug/L	1.00	1	08/23/09 06:41	SW846 8260B	9083540
1,2,4-Trichlorobenzene	ND		ug/L	1.00	1	08/23/09 06:41	SW846 8260B	9083540
1,1,2-Trichloroethane	ND		ug/L	1.00	1	08/23/09 06:41	SW846 8260B	9083540
1,1,1-Trichloroethane	ND		ug/L	1.00	1	08/23/09 06:41	SW846 8260B	9083540
Trichloroethene	ND		ug/L	1.00	1	08/23/09 06:41	SW846 8260B	9083540
Trichlorofluoromethane	ND		ug/L	1.00	1	08/23/09 06:41	SW846 8260B	9083540
1,2,3-Trichloropropane	ND		ug/L	1.00	1	08/23/09 06:41	SW846 8260B	9083540
1,3,5-Trimethylbenzene	ND		ug/L	1.00	1	08/23/09 06:41	SW846 8260B	9083540
1,2,4-Trimethylbenzene	ND		ug/L	1.00	1	08/23/09 06:41	SW846 8260B	9083540
Vinyl chloride	ND		ug/L	1.00	1	08/23/09 06:41	SW846 8260B	9083540
Xylenes, total	ND		ug/L	3.00	1	08/23/09 06:41	SW846 8260B	9083540
Surr: 1,2-Dichloroethane-d4 (63-140%)	94 %					08/23/09 06:41	SW846 8260B	9083540
Surr: Dibromofluoromethane (73-131%)	94 %					08/23/09 06:41	SW846 8260B	9083540
Surr: Toluene-d8 (80-120%)	107 %					08/23/09 06:41	SW846 8260B	9083540
Surr: 4-Bromofluorobenzene (79-125%)	108 %					08/23/09 06:41	SW846 8260B	9083540
Polynuclear Aromatic Compounds by EPA Method 8310								
1-Methylnaphthalene	1.56		ug/L	0.980	1	09/02/09 21:43	SW846 8310	9084051
2-Methylnaphthalene	ND		ug/L	0.980	1	09/02/09 21:43	SW846 8310	9084051
Acenaphthene	ND		ug/L	0.980	1	09/02/09 21:43	SW846 8310	9084051
Acenaphthylene	ND		ug/L	4.90	1	09/02/09 21:43	SW846 8310	9084051
Anthracene	ND		ug/L	0.980	1	09/02/09 21:43	SW846 8310	9084051
Benzo (a) anthracene	ND		ug/L	0.196	1	09/02/09 21:43	SW846 8310	9084051
Benzo (a) pyrene	ND		ug/L	0.0980	1	09/02/09 21:43	SW846 8310	9084051
Benzo (b) fluoranthene	ND		ug/L	0.0980	1	09/02/09 21:43	SW846 8310	9084051
Benzo (g,h,i) perylene	ND		ug/L	0.196	1	09/02/09 21:43	SW846 8310	9084051
Benzo (k) fluoranthene	ND		ug/L	0.137	1	09/02/09 21:43	SW846 8310	9084051
Chrysene	ND		ug/L	0.0980	1	09/02/09 21:43	SW846 8310	9084051
Dibenz (a,h) anthracene	ND		ug/L	0.196	1	09/02/09 21:43	SW846 8310	9084051
Fluoranthene	ND		ug/L	0.196	1	09/02/09 21:43	SW846 8310	9084051
Fluorene	ND		ug/L	0.490	1	09/02/09 21:43	SW846 8310	9084051
Indeno (1,2,3-cd) pyrene	ND		ug/L	0.196	1	09/02/09 21:43	SW846 8310	9084051
Naphthalene	ND		ug/L	0.980	1	09/02/09 21:43	SW846 8310	9084051
Phenanthrene	ND		ug/L	0.490	1	09/02/09 21:43	SW846 8310	9084051

Client Kleinfelder Albuquerque - Exxon
8300 Jefferson NE Suite B
Albuquerque, NM 87120
Attn David Mazzanti

Work Order: NSH1924
Project Name: Exxon Gladiola Station
Project Number: Gladiola Station - Lea County, NM
Received: 08/21/09 08:00

ANALYTICAL REPORT

Analyte	Result	Flag	Units	MRL	Dilution Factor	Analysis Date/Time	Method	Batch
Sample ID: NSH1924-21 (MW21 - Water) - cont. Sampled: 08/19/09 08:30								
Polynuclear Aromatic Compounds by EPA Method 8310 - cont.								
Pyrene	ND		ug/L	0.196	1	09/02/09 21:43	SW846 8310	9084051
Surr: p-Terphenyl (10-150%)	62 %					09/02/09 21:43	SW846 8310	9084051
Sample ID: NSH1924-22 (Duplicate - Water) Sampled: 08/19/09 00:01								
General Chemistry Parameters								
Alkalinity, Total (CaCO3)	847		mg/L	10.0	1	08/26/09 15:45	SM2320 B	9084129
Sulfate	ND		mg/L	1.00	1	09/04/09 02:54	SW846 9056	9090033
Total Dissolved Solids	760		mg/L	40.0	1	08/26/09 15:50	SM2540 C	9084131
Chloride	6.93		mg/L	1.00	1	09/04/09 02:54	SW846 9056	9090033
Dissolved Metals by EPA Method 6010B								
Arsenic	0.0322	P7	mg/L	0.0100	1	08/25/09 19:10	SW846 6010B	9083701
Barium	3.71	P7	mg/L	0.0100	1	08/25/09 19:10	SW846 6010B	9083701
Cadmium	ND	P7	mg/L	0.00100	1	08/25/09 19:10	SW846 6010B	9083701
Chromium	ND	P7	mg/L	0.00500	1	08/25/09 19:10	SW846 6010B	9083701
Lead	ND	P7	mg/L	0.00500	1	08/25/09 19:10	SW846 6010B	9083701
Selenium	ND	P7	mg/L	0.0100	1	08/25/09 19:10	SW846 6010B	9083701
Silver	ND	P7	mg/L	0.00500	1	08/25/09 19:10	SW846 6010B	9083701
Dissolved Mercury by EPA Methods 7470A/7471A								
Mercury	ND	P7	mg/L	0.000200	1	08/27/09 12:13	SW846 7470A	9083740
Volatile Organic Compounds by EPA Method 8260B								
Acetone	ND		ug/L	50.0	1	08/23/09 07:11	SW846 8260B	9083540
Benzene	4790		ug/L	100	100	08/26/09 15:57	SW846 8260B	9084038
Bromobenzene	ND		ug/L	1.00	1	08/23/09 07:11	SW846 8260B	9083540
Bromochloromethane	ND		ug/L	1.00	1	08/23/09 07:11	SW846 8260B	9083540
Bromodichloromethane	ND		ug/L	1.00	1	08/23/09 07:11	SW846 8260B	9083540
Bromoform	ND		ug/L	1.00	1	08/23/09 07:11	SW846 8260B	9083540
Bromomethane	ND		ug/L	1.00	1	08/23/09 07:11	SW846 8260B	9083540
2-Butanone	ND		ug/L	50.0	1	08/23/09 07:11	SW846 8260B	9083540
sec-Butylbenzene	12.3		ug/L	1.00	1	08/23/09 07:11	SW846 8260B	9083540
n-Butylbenzene	11.4		ug/L	1.00	1	08/23/09 07:11	SW846 8260B	9083540
tert-Butylbenzene	2.75		ug/L	1.00	1	08/23/09 07:11	SW846 8260B	9083540
Carbon disulfide	ND		ug/L	1.00	1	08/23/09 07:11	SW846 8260B	9083540
Carbon Tetrachloride	ND		ug/L	1.00	1	08/23/09 07:11	SW846 8260B	9083540
Chlorobenzene	ND		ug/L	1.00	1	08/23/09 07:11	SW846 8260B	9083540
Chlorodibromomethane	ND		ug/L	1.00	1	08/23/09 07:11	SW846 8260B	9083540
Chloroethane	ND		ug/L	1.00	1	08/23/09 07:11	SW846 8260B	9083540
Chloroform	ND		ug/L	1.00	1	08/23/09 07:11	SW846 8260B	9083540
Chloromethane	ND		ug/L	1.00	1	08/23/09 07:11	SW846 8260B	9083540
2-Chlorotoluene	ND		ug/L	1.00	1	08/23/09 07:11	SW846 8260B	9083540
4-Chlorotoluene	ND		ug/L	1.00	1	08/23/09 07:11	SW846 8260B	9083540
1,2-Dibromo-3-chloropropane	ND		ug/L	5.00	1	08/23/09 07:11	SW846 8260B	9083540
1,2-Dibromoethane (EDB)	ND		ug/L	1.00	1	08/23/09 07:11	SW846 8260B	9083540

Client Kleinfelder Albuquerque - Exxon
8300 Jefferson NE Suite B
Albuquerque, NM 87120
Attn David Mazzanti

Work Order: NSH1924
Project Name: Exxon Gladiola Station
Project Number: Gladiola Station - Lea County, NM
Received: 08/21/09 08:00

ANALYTICAL REPORT

Analyte	Result	Flag	Units	MRL	Dilution Factor	Analysis Date/Time	Method	Batch
Sample ID: NSH1924-22 (Duplicate - Water) - cont. Sampled: 08/19/09 00:01								
Volatile Organic Compounds by EPA Method 8260B - cont.								
Dibromomethane	ND		ug/L	1.00	1	08/23/09 07:11	SW846 8260B	9083540
1,4-Dichlorobenzene	ND		ug/L	1.00	1	08/23/09 07:11	SW846 8260B	9083540
1,3-Dichlorobenzene	ND		ug/L	1.00	1	08/23/09 07:11	SW846 8260B	9083540
1,2-Dichlorobenzene	ND		ug/L	1.00	1	08/23/09 07:11	SW846 8260B	9083540
Dichlorodifluoromethane	ND		ug/L	1.00	1	08/23/09 07:11	SW846 8260B	9083540
1,1-Dichloroethane	ND		ug/L	1.00	1	08/23/09 07:11	SW846 8260B	9083540
1,2-Dichloroethane	ND		ug/L	1.00	1	08/23/09 07:11	SW846 8260B	9083540
cis-1,2-Dichloroethene	ND		ug/L	1.00	1	08/23/09 07:11	SW846 8260B	9083540
1,1-Dichloroethene	ND		ug/L	1.00	1	08/23/09 07:11	SW846 8260B	9083540
trans-1,2-Dichloroethene	ND		ug/L	1.00	1	08/23/09 07:11	SW846 8260B	9083540
1,3-Dichloropropane	ND		ug/L	1.00	1	08/23/09 07:11	SW846 8260B	9083540
1,2-Dichloropropane	ND		ug/L	1.00	1	08/23/09 07:11	SW846 8260B	9083540
2,2-Dichloropropane	ND		ug/L	1.00	1	08/23/09 07:11	SW846 8260B	9083540
cis-1,3-Dichloropropene	ND		ug/L	1.00	1	08/23/09 07:11	SW846 8260B	9083540
trans-1,3-Dichloropropene	ND		ug/L	1.00	1	08/23/09 07:11	SW846 8260B	9083540
1,1-Dichloropropene	ND		ug/L	1.00	1	08/23/09 07:11	SW846 8260B	9083540
Ethylbenzene	709		ug/L	10.0	10	08/26/09 15:26	SW846 8260B	9084038
Hexachlorobutadiene	ND		ug/L	1.00	1	08/23/09 07:11	SW846 8260B	9083540
2-Hexanone	ND		ug/L	50.0	1	08/23/09 07:11	SW846 8260B	9083540
Isopropylbenzene	77.9		ug/L	1.00	1	08/23/09 07:11	SW846 8260B	9083540
p-Isopropyltoluene	9.53		ug/L	1.00	1	08/23/09 07:11	SW846 8260B	9083540
Methyl tert-Butyl Ether	ND		ug/L	1.00	1	08/23/09 07:11	SW846 8260B	9083540
Methylene Chloride	ND		ug/L	5.00	1	08/23/09 07:11	SW846 8260B	9083540
4-Methyl-2-pentanone	ND		ug/L	10.0	1	08/23/09 07:11	SW846 8260B	9083540
Naphthalene	86.0		ug/L	5.00	1	08/23/09 07:11	SW846 8260B	9083540
n-Propylbenzene	74.4		ug/L	1.00	1	08/23/09 07:11	SW846 8260B	9083540
Styrene	ND		ug/L	1.00	1	08/23/09 07:11	SW846 8260B	9083540
1,1,1,2-Tetrachloroethane	ND		ug/L	1.00	1	08/23/09 07:11	SW846 8260B	9083540
1,1,2,2-Tetrachloroethane	ND		ug/L	1.00	1	08/23/09 07:11	SW846 8260B	9083540
Tetrachloroethene	ND		ug/L	1.00	1	08/23/09 07:11	SW846 8260B	9083540
Toluene	73.2		ug/L	1.00	1	08/23/09 07:11	SW846 8260B	9083540
1,2,3-Trichlorobenzene	ND		ug/L	1.00	1	08/23/09 07:11	SW846 8260B	9083540
1,2,4-Trichlorobenzene	ND		ug/L	1.00	1	08/23/09 07:11	SW846 8260B	9083540
1,1,2-Trichloroethane	ND		ug/L	1.00	1	08/23/09 07:11	SW846 8260B	9083540
1,1,1-Trichloroethane	ND		ug/L	1.00	1	08/23/09 07:11	SW846 8260B	9083540
Trichloroethene	ND		ug/L	1.00	1	08/23/09 07:11	SW846 8260B	9083540
Trichlorofluoromethane	ND		ug/L	1.00	1	08/23/09 07:11	SW846 8260B	9083540
1,2,3-Trichloropropane	ND		ug/L	1.00	1	08/23/09 07:11	SW846 8260B	9083540
1,3,5-Trimethylbenzene	64.4		ug/L	1.00	1	08/23/09 07:11	SW846 8260B	9083540
1,2,4-Trimethylbenzene	299		ug/L	10.0	10	08/26/09 15:26	SW846 8260B	9084038
Vinyl chloride	ND		ug/L	1.00	1	08/23/09 07:11	SW846 8260B	9083540
Xylenes, total	1100		ug/L	30.0	10	08/26/09 15:26	SW846 8260B	9084038
Surr: 1,2-Dichloroethane-d4 (63-140%)	95 %					08/23/09 07:11	SW846 8260B	9083540

Client Kleinfelder Albuquerque - Exxon
8300 Jefferson NE Suite B
Albuquerque, NM 87120
Attn David Mazzanti

Work Order: NSH1924
Project Name: Exxon Gladiola Station
Project Number: Gladiola Station - Lea County, NM
Received: 08/21/09 08:00

ANALYTICAL REPORT

Analyte	Result	Flag	Units	MRL	Dilution Factor	Analysis Date/Time	Method	Batch
Sample ID: NSH1924-22 (Duplicate - Water) - cont. Sampled: 08/19/09 00:01								
Volatile Organic Compounds by EPA Method 8260B - cont.								
Surr: 1,2-Dichloroethane-d4 (63-140%)	107 %					08/26/09 15:26	SW846 8260B	9084038
Surr: 1,2-Dichloroethane-d4 (63-140%)	103 %					08/26/09 15:57	SW846 8260B	9084038
Surr: Dibromofluoromethane (73-131%)	93 %					08/23/09 07:11	SW846 8260B	9083540
Surr: Dibromofluoromethane (73-131%)	98 %					08/26/09 15:26	SW846 8260B	9084038
Surr: Dibromofluoromethane (73-131%)	97 %					08/26/09 15:57	SW846 8260B	9084038
Surr: Toluene-d8 (80-120%)	111 %					08/23/09 07:11	SW846 8260B	9083540
Surr: Toluene-d8 (80-120%)	106 %					08/26/09 15:26	SW846 8260B	9084038
Surr: Toluene-d8 (80-120%)	109 %					08/26/09 15:57	SW846 8260B	9084038
Surr: 4-Bromofluorobenzene (79-125%)	108 %					08/23/09 07:11	SW846 8260B	9083540
Surr: 4-Bromofluorobenzene (79-125%)	106 %					08/26/09 15:26	SW846 8260B	9084038
Surr: 4-Bromofluorobenzene (79-125%)	105 %					08/26/09 15:57	SW846 8260B	9084038
Polynuclear Aromatic Compounds by EPA Method 8310								
1-Methylnaphthalene	171	R1	ug/L	9.80	10	09/04/09 19:13	SW846 8310	9084051
2-Methylnaphthalene	70.7		ug/L	4.90	5	09/04/09 18:45	SW846 8310	9084051
Acenaphthene	ND		ug/L	0.980	1	09/02/09 22:11	SW846 8310	9084051
Acenaphthylene	ND		ug/L	4.90	1	09/02/09 22:11	SW846 8310	9084051
Anthracene	ND		ug/L	0.980	1	09/02/09 22:11	SW846 8310	9084051
Benzo (a) anthracene	ND		ug/L	0.196	1	09/02/09 22:11	SW846 8310	9084051
Benzo (a) pyrene	ND		ug/L	0.0980	1	09/02/09 22:11	SW846 8310	9084051
Benzo (b) fluoranthene	0.191	R1	ug/L	0.0980	1	09/02/09 22:11	SW846 8310	9084051
Benzo (g,h,i) perylene	ND		ug/L	0.196	1	09/02/09 22:11	SW846 8310	9084051
Benzo (k) fluoranthene	ND		ug/L	0.137	1	09/02/09 22:11	SW846 8310	9084051
Chrysene	0.994		ug/L	0.0980	1	09/02/09 22:11	SW846 8310	9084051
Dibenz (a,h) anthracene	ND		ug/L	0.196	1	09/02/09 22:11	SW846 8310	9084051
Fluoranthene	2.69	R1	ug/L	0.196	1	09/02/09 22:11	SW846 8310	9084051
Fluorene	2.06	R1	ug/L	0.490	1	09/02/09 22:11	SW846 8310	9084051
Indeno (1,2,3-cd) pyrene	ND		ug/L	0.196	1	09/02/09 22:11	SW846 8310	9084051
Naphthalene	95.4		ug/L	4.90	5	09/04/09 18:45	SW846 8310	9084051
Phenanthrene	19.2	R1	ug/L	0.490	1	09/02/09 22:11	SW846 8310	9084051
Pyrene	6.82	R1	ug/L	0.196	1	09/02/09 22:11	SW846 8310	9084051
Surr: p-Terphenyl (10-150%)	53 %					09/02/09 22:11	SW846 8310	9084051

Client Kleinfelder Albuquerque - Exxon
8300 Jefferson NE Suite B
Albuquerque, NM 87120
Attn David Mazzanti

Work Order: NSH1924
Project Name: Exxon Gladiola Station
Project Number: Gladiola Station - Lea County, NM
Received: 08/21/09 08:00

ANALYTICAL REPORT

Analyte	Result	Flag	Units	MRL	Dilution Factor	Analysis Date/Time	Method	Batch
Sample ID: NSH1924-23 (Trip Blank - Water) Sampled: 08/19/09 00:01								
Volatile Organic Compounds by EPA Method 8260B								
Acetone	ND		ug/L	50.0	1	08/25/09 17:12	SW846 8260B	9083552
Benzene	ND		ug/L	1.00	1	08/25/09 17:12	SW846 8260B	9083552
Bromobenzene	ND		ug/L	1.00	1	08/25/09 17:12	SW846 8260B	9083552
Bromochloromethane	ND		ug/L	1.00	1	08/25/09 17:12	SW846 8260B	9083552
Bromodichloromethane	ND		ug/L	1.00	1	08/25/09 17:12	SW846 8260B	9083552
Bromoform	ND		ug/L	1.00	1	08/25/09 17:12	SW846 8260B	9083552
Bromomethane	ND		ug/L	1.00	1	08/25/09 17:12	SW846 8260B	9083552
2-Butanone	ND		ug/L	50.0	1	08/25/09 17:12	SW846 8260B	9083552
sec-Butylbenzene	ND		ug/L	1.00	1	08/25/09 17:12	SW846 8260B	9083552
n-Butylbenzene	ND		ug/L	1.00	1	08/25/09 17:12	SW846 8260B	9083552
tert-Butylbenzene	ND		ug/L	1.00	1	08/25/09 17:12	SW846 8260B	9083552
Carbon disulfide	ND		ug/L	1.00	1	08/25/09 17:12	SW846 8260B	9083552
Carbon Tetrachloride	ND		ug/L	1.00	1	08/25/09 17:12	SW846 8260B	9083552
Chlorobenzene	ND		ug/L	1.00	1	08/25/09 17:12	SW846 8260B	9083552
Chlorodibromomethane	ND		ug/L	1.00	1	08/25/09 17:12	SW846 8260B	9083552
Chloroethane	ND		ug/L	1.00	1	08/25/09 17:12	SW846 8260B	9083552
Chloroform	ND		ug/L	1.00	1	08/25/09 17:12	SW846 8260B	9083552
Chloromethane	ND		ug/L	1.00	1	08/25/09 17:12	SW846 8260B	9083552
2-Chlorotoluene	ND		ug/L	1.00	1	08/25/09 17:12	SW846 8260B	9083552
4-Chlorotoluene	ND		ug/L	1.00	1	08/25/09 17:12	SW846 8260B	9083552
1,2-Dibromo-3-chloropropane	ND		ug/L	5.00	1	08/25/09 17:12	SW846 8260B	9083552
1,2-Dibromoethane (EDB)	ND		ug/L	1.00	1	08/25/09 17:12	SW846 8260B	9083552
Dibromomethane	ND		ug/L	1.00	1	08/25/09 17:12	SW846 8260B	9083552
1,4-Dichlorobenzene	ND		ug/L	1.00	1	08/25/09 17:12	SW846 8260B	9083552
1,3-Dichlorobenzene	ND		ug/L	1.00	1	08/25/09 17:12	SW846 8260B	9083552
1,2-Dichlorobenzene	ND		ug/L	1.00	1	08/25/09 17:12	SW846 8260B	9083552
Dichlorodifluoromethane	ND		ug/L	1.00	1	08/25/09 17:12	SW846 8260B	9083552
1,1-Dichloroethane	ND		ug/L	1.00	1	08/25/09 17:12	SW846 8260B	9083552
1,2-Dichloroethane	ND		ug/L	1.00	1	08/25/09 17:12	SW846 8260B	9083552
cis-1,2-Dichloroethene	ND		ug/L	1.00	1	08/25/09 17:12	SW846 8260B	9083552
1,1-Dichloroethene	ND		ug/L	1.00	1	08/25/09 17:12	SW846 8260B	9083552
trans-1,2-Dichloroethene	ND		ug/L	1.00	1	08/25/09 17:12	SW846 8260B	9083552
1,3-Dichloropropane	ND		ug/L	1.00	1	08/25/09 17:12	SW846 8260B	9083552
1,2-Dichloropropane	ND		ug/L	1.00	1	08/25/09 17:12	SW846 8260B	9083552
2,2-Dichloropropane	ND		ug/L	1.00	1	08/25/09 17:12	SW846 8260B	9083552
cis-1,3-Dichloropropene	ND		ug/L	1.00	1	08/25/09 17:12	SW846 8260B	9083552
trans-1,3-Dichloropropene	ND		ug/L	1.00	1	08/25/09 17:12	SW846 8260B	9083552
1,1-Dichloropropene	ND		ug/L	1.00	1	08/25/09 17:12	SW846 8260B	9083552
Ethylbenzene	ND		ug/L	1.00	1	08/25/09 17:12	SW846 8260B	9083552
Hexachlorobutadiene	ND		ug/L	1.00	1	08/25/09 17:12	SW846 8260B	9083552
2-Hexanone	ND		ug/L	50.0	1	08/25/09 17:12	SW846 8260B	9083552
Isopropylbenzene	ND		ug/L	1.00	1	08/25/09 17:12	SW846 8260B	9083552
p-Isopropyltoluene	ND		ug/L	1.00	1	08/25/09 17:12	SW846 8260B	9083552

Client Kleinfelder Albuquerque - Exxon
8300 Jefferson NE Suite B
Albuquerque, NM 87120
Attn David Mazzanti

Work Order: NSH1924
Project Name: Exxon Gladiola Station
Project Number: Gladiola Station - Lea County, NM
Received: 08/21/09 08:00

ANALYTICAL REPORT

Analyte	Result	Flag	Units	MRL	Dilution Factor	Analysis Date/Time	Method	Batch
Sample ID: NSH1924-23 (Trip Blank - Water) - cont. Sampled: 08/19/09 00:01								
Volatile Organic Compounds by EPA Method 8260B - cont.								
Methyl tert-Butyl Ether	ND		ug/L	1.00	1	08/25/09 17:12	SW846 8260B	9083552
Methylene Chloride	ND		ug/L	5.00	1	08/25/09 17:12	SW846 8260B	9083552
4-Methyl-2-pentanone	ND		ug/L	10.0	1	08/25/09 17:12	SW846 8260B	9083552
Naphthalene	ND		ug/L	5.00	1	08/25/09 17:12	SW846 8260B	9083552
n-Propylbenzene	ND		ug/L	1.00	1	08/25/09 17:12	SW846 8260B	9083552
Styrene	ND		ug/L	1.00	1	08/25/09 17:12	SW846 8260B	9083552
1,1,1,2-Tetrachloroethane	ND		ug/L	1.00	1	08/25/09 17:12	SW846 8260B	9083552
1,1,2,2-Tetrachloroethane	ND		ug/L	1.00	1	08/25/09 17:12	SW846 8260B	9083552
Tetrachloroethene	ND		ug/L	1.00	1	08/25/09 17:12	SW846 8260B	9083552
Toluene	ND		ug/L	1.00	1	08/25/09 17:12	SW846 8260B	9083552
1,2,3-Trichlorobenzene	ND		ug/L	1.00	1	08/25/09 17:12	SW846 8260B	9083552
1,2,4-Trichlorobenzene	ND		ug/L	1.00	1	08/25/09 17:12	SW846 8260B	9083552
1,1,2-Trichloroethane	ND		ug/L	1.00	1	08/25/09 17:12	SW846 8260B	9083552
1,1,1-Trichloroethane	ND		ug/L	1.00	1	08/25/09 17:12	SW846 8260B	9083552
Trichloroethene	ND		ug/L	1.00	1	08/25/09 17:12	SW846 8260B	9083552
Trichlorofluoromethane	ND		ug/L	1.00	1	08/25/09 17:12	SW846 8260B	9083552
1,2,3-Trichloropropane	ND		ug/L	1.00	1	08/25/09 17:12	SW846 8260B	9083552
1,3,5-Trimethylbenzene	ND		ug/L	1.00	1	08/25/09 17:12	SW846 8260B	9083552
1,2,4-Trimethylbenzene	ND		ug/L	1.00	1	08/25/09 17:12	SW846 8260B	9083552
Vinyl chloride	ND		ug/L	1.00	1	08/25/09 17:12	SW846 8260B	9083552
Xylenes, total	ND		ug/L	3.00	1	08/25/09 17:12	SW846 8260B	9083552
Surr: 1,2-Dichloroethane-d4 (63-140%)	99 %					08/25/09 17:12	SW846 8260B	9083552
Surr: Dibromofluoromethane (73-131%)	98 %					08/25/09 17:12	SW846 8260B	9083552
Surr: Toluene-d8 (80-120%)	90 %					08/25/09 17:12	SW846 8260B	9083552
Surr: 4-Bromofluorobenzene (79-125%)	100 %					08/25/09 17:12	SW846 8260B	9083552
Sample ID: NSH1924-24 (Trip Blank - Water) Sampled: 08/19/09 00:01								
Volatile Organic Compounds by EPA Method 8260B								
Acetone	ND		ug/L	50.0	1	08/25/09 17:39	SW846 8260B	9083552
Benzene	ND		ug/L	1.00	1	08/25/09 17:39	SW846 8260B	9083552
Bromobenzene	ND		ug/L	1.00	1	08/25/09 17:39	SW846 8260B	9083552
Bromochloromethane	ND		ug/L	1.00	1	08/25/09 17:39	SW846 8260B	9083552
Bromodichloromethane	ND		ug/L	1.00	1	08/25/09 17:39	SW846 8260B	9083552
Bromoform	ND		ug/L	1.00	1	08/25/09 17:39	SW846 8260B	9083552
Bromomethane	ND		ug/L	1.00	1	08/25/09 17:39	SW846 8260B	9083552
2-Butanone	ND		ug/L	50.0	1	08/25/09 17:39	SW846 8260B	9083552
sec-Butylbenzene	ND		ug/L	1.00	1	08/25/09 17:39	SW846 8260B	9083552
n-Butylbenzene	ND		ug/L	1.00	1	08/25/09 17:39	SW846 8260B	9083552
tert-Butylbenzene	ND		ug/L	1.00	1	08/25/09 17:39	SW846 8260B	9083552
Carbon disulfide	ND		ug/L	1.00	1	08/25/09 17:39	SW846 8260B	9083552
Carbon Tetrachloride	ND		ug/L	1.00	1	08/25/09 17:39	SW846 8260B	9083552
Chlorobenzene	ND		ug/L	1.00	1	08/25/09 17:39	SW846 8260B	9083552
Chlorodibromomethane	ND		ug/L	1.00	1	08/25/09 17:39	SW846 8260B	9083552
Chloroethane	ND		ug/L	1.00	1	08/25/09 17:39	SW846 8260B	9083552

Client Kleinfelder Albuquerque - Exxon
8300 Jefferson NE Suite B
Albuquerque, NM 87120
Attn David Mazzanti

Work Order: NSH1924
Project Name: Exxon Gladiola Station
Project Number: Gladiola Station - Lea County, NM
Received: 08/21/09 08:00

ANALYTICAL REPORT

Analyte	Result	Flag	Units	MRL	Dilution Factor	Analysis Date/Time	Method	Batch
Sample ID: NSH1924-24 (Trip Blank - Water) - cont. Sampled: 08/19/09 00:01								
Volatile Organic Compounds by EPA Method 8260B - cont.								
Chloroform	ND		ug/L	1.00	1	08/25/09 17:39	SW846 8260B	9083552
Chloromethane	ND		ug/L	1.00	1	08/25/09 17:39	SW846 8260B	9083552
2-Chlorotoluene	ND		ug/L	1.00	1	08/25/09 17:39	SW846 8260B	9083552
4-Chlorotoluene	ND		ug/L	1.00	1	08/25/09 17:39	SW846 8260B	9083552
1,2-Dibromo-3-chloropropane	ND		ug/L	5.00	1	08/25/09 17:39	SW846 8260B	9083552
1,2-Dibromoethane (EDB)	ND		ug/L	1.00	1	08/25/09 17:39	SW846 8260B	9083552
Dibromomethane	ND		ug/L	1.00	1	08/25/09 17:39	SW846 8260B	9083552
1,4-Dichlorobenzene	ND		ug/L	1.00	1	08/25/09 17:39	SW846 8260B	9083552
1,3-Dichlorobenzene	ND		ug/L	1.00	1	08/25/09 17:39	SW846 8260B	9083552
1,2-Dichlorobenzene	ND		ug/L	1.00	1	08/25/09 17:39	SW846 8260B	9083552
Dichlorodifluoromethane	ND		ug/L	1.00	1	08/25/09 17:39	SW846 8260B	9083552
1,1-Dichloroethane	ND		ug/L	1.00	1	08/25/09 17:39	SW846 8260B	9083552
1,2-Dichloroethane	ND		ug/L	1.00	1	08/25/09 17:39	SW846 8260B	9083552
cis-1,2-Dichloroethene	ND		ug/L	1.00	1	08/25/09 17:39	SW846 8260B	9083552
1,1-Dichloroethene	ND		ug/L	1.00	1	08/25/09 17:39	SW846 8260B	9083552
trans-1,2-Dichloroethene	ND		ug/L	1.00	1	08/25/09 17:39	SW846 8260B	9083552
1,3-Dichloropropane	ND		ug/L	1.00	1	08/25/09 17:39	SW846 8260B	9083552
1,2-Dichloropropane	ND		ug/L	1.00	1	08/25/09 17:39	SW846 8260B	9083552
2,2-Dichloropropane	ND		ug/L	1.00	1	08/25/09 17:39	SW846 8260B	9083552
cis-1,3-Dichloropropene	ND		ug/L	1.00	1	08/25/09 17:39	SW846 8260B	9083552
trans-1,3-Dichloropropene	ND		ug/L	1.00	1	08/25/09 17:39	SW846 8260B	9083552
1,1-Dichloropropene	ND		ug/L	1.00	1	08/25/09 17:39	SW846 8260B	9083552
Ethylbenzene	ND		ug/L	1.00	1	08/25/09 17:39	SW846 8260B	9083552
Hexachlorobutadiene	ND		ug/L	1.00	1	08/25/09 17:39	SW846 8260B	9083552
2-Hexanone	ND		ug/L	50.0	1	08/25/09 17:39	SW846 8260B	9083552
Isopropylbenzene	ND		ug/L	1.00	1	08/25/09 17:39	SW846 8260B	9083552
p-Isopropyltoluene	ND		ug/L	1.00	1	08/25/09 17:39	SW846 8260B	9083552
Methyl tert-Butyl Ether	ND		ug/L	1.00	1	08/25/09 17:39	SW846 8260B	9083552
Methylene Chloride	ND		ug/L	5.00	1	08/25/09 17:39	SW846 8260B	9083552
4-Methyl-2-pentanone	ND		ug/L	10.0	1	08/25/09 17:39	SW846 8260B	9083552
Naphthalene	ND		ug/L	5.00	1	08/25/09 17:39	SW846 8260B	9083552
n-Propylbenzene	ND		ug/L	1.00	1	08/25/09 17:39	SW846 8260B	9083552
Styrene	ND		ug/L	1.00	1	08/25/09 17:39	SW846 8260B	9083552
1,1,1,2-Tetrachloroethane	ND		ug/L	1.00	1	08/25/09 17:39	SW846 8260B	9083552
1,1,2,2-Tetrachloroethane	ND		ug/L	1.00	1	08/25/09 17:39	SW846 8260B	9083552
Tetrachloroethene	ND		ug/L	1.00	1	08/25/09 17:39	SW846 8260B	9083552
Toluene	ND		ug/L	1.00	1	08/25/09 17:39	SW846 8260B	9083552
1,2,3-Trichlorobenzene	ND		ug/L	1.00	1	08/25/09 17:39	SW846 8260B	9083552
1,2,4-Trichlorobenzene	ND		ug/L	1.00	1	08/25/09 17:39	SW846 8260B	9083552
1,1,2-Trichloroethane	ND		ug/L	1.00	1	08/25/09 17:39	SW846 8260B	9083552
1,1,1-Trichloroethane	ND		ug/L	1.00	1	08/25/09 17:39	SW846 8260B	9083552
Trichloroethene	ND		ug/L	1.00	1	08/25/09 17:39	SW846 8260B	9083552
Trichlorofluoromethane	ND		ug/L	1.00	1	08/25/09 17:39	SW846 8260B	9083552

Client Kleinfelder Albuquerque - Exxon
8300 Jefferson NE Suite B
Albuquerque, NM 87120
Attn David Mazzanti

Work Order: NSH1924
Project Name: Exxon Gladiola Station
Project Number: Gladiola Station - Lea County, NM
Received: 08/21/09 08:00

ANALYTICAL REPORT

Analyte	Result	Flag	Units	MRL	Dilution Factor	Analysis Date/Time	Method	Batch
Sample ID: NSH1924-24 (Trip Blank - Water) - cont. Sampled: 08/19/09 00:01								
Volatile Organic Compounds by EPA Method 8260B - cont.								
1,2,3-Trichloropropane	ND		ug/L	1.00	1	08/25/09 17:39	SW846 8260B	9083552
1,3,5-Trimethylbenzene	ND		ug/L	1.00	1	08/25/09 17:39	SW846 8260B	9083552
1,2,4-Trimethylbenzene	ND		ug/L	1.00	1	08/25/09 17:39	SW846 8260B	9083552
Vinyl chloride	ND		ug/L	1.00	1	08/25/09 17:39	SW846 8260B	9083552
Xylenes, total	ND		ug/L	3.00	1	08/25/09 17:39	SW846 8260B	9083552
Surr: 1,2-Dichloroethane-d4 (63-140%)	101 %					08/25/09 17:39	SW846 8260B	9083552
Surr: Dibromofluoromethane (73-131%)	97 %					08/25/09 17:39	SW846 8260B	9083552
Surr: Toluene-d8 (80-120%)	89 %					08/25/09 17:39	SW846 8260B	9083552
Surr: 4-Bromofluorobenzene (79-125%)	102 %					08/25/09 17:39	SW846 8260B	9083552
Sample ID: NSH1924-25 (Trip Blank - Water) Sampled: 08/19/09 00:01								
Volatile Organic Compounds by EPA Method 8260B								
Acetone	ND		ug/L	50.0	1	08/25/09 18:05	SW846 8260B	9083552
Benzene	ND		ug/L	1.00	1	08/25/09 18:05	SW846 8260B	9083552
Bromobenzene	ND		ug/L	1.00	1	08/25/09 18:05	SW846 8260B	9083552
Bromochloromethane	ND		ug/L	1.00	1	08/25/09 18:05	SW846 8260B	9083552
Bromodichloromethane	ND		ug/L	1.00	1	08/25/09 18:05	SW846 8260B	9083552
Bromoform	ND		ug/L	1.00	1	08/25/09 18:05	SW846 8260B	9083552
Bromomethane	ND		ug/L	1.00	1	08/25/09 18:05	SW846 8260B	9083552
2-Butanone	ND		ug/L	50.0	1	08/25/09 18:05	SW846 8260B	9083552
sec-Butylbenzene	ND		ug/L	1.00	1	08/25/09 18:05	SW846 8260B	9083552
n-Butylbenzene	ND		ug/L	1.00	1	08/25/09 18:05	SW846 8260B	9083552
tert-Butylbenzene	ND		ug/L	1.00	1	08/25/09 18:05	SW846 8260B	9083552
Carbon disulfide	ND		ug/L	1.00	1	08/25/09 18:05	SW846 8260B	9083552
Carbon Tetrachloride	ND		ug/L	1.00	1	08/25/09 18:05	SW846 8260B	9083552
Chlorobenzene	ND		ug/L	1.00	1	08/25/09 18:05	SW846 8260B	9083552
Chlorodibromomethane	ND		ug/L	1.00	1	08/25/09 18:05	SW846 8260B	9083552
Chloroethane	ND		ug/L	1.00	1	08/25/09 18:05	SW846 8260B	9083552
Chloroform	ND		ug/L	1.00	1	08/25/09 18:05	SW846 8260B	9083552
Chloromethane	ND		ug/L	1.00	1	08/25/09 18:05	SW846 8260B	9083552
2-Chlorotoluene	ND		ug/L	1.00	1	08/25/09 18:05	SW846 8260B	9083552
4-Chlorotoluene	ND		ug/L	1.00	1	08/25/09 18:05	SW846 8260B	9083552
1,2-Dibromo-3-chloropropane	ND		ug/L	5.00	1	08/25/09 18:05	SW846 8260B	9083552
1,2-Dibromoethane (EDB)	ND		ug/L	1.00	1	08/25/09 18:05	SW846 8260B	9083552
Dibromomethane	ND		ug/L	1.00	1	08/25/09 18:05	SW846 8260B	9083552
1,4-Dichlorobenzene	ND		ug/L	1.00	1	08/25/09 18:05	SW846 8260B	9083552
1,3-Dichlorobenzene	ND		ug/L	1.00	1	08/25/09 18:05	SW846 8260B	9083552
1,2-Dichlorobenzene	ND		ug/L	1.00	1	08/25/09 18:05	SW846 8260B	9083552
Dichlorodifluoromethane	ND		ug/L	1.00	1	08/25/09 18:05	SW846 8260B	9083552
1,1-Dichloroethane	ND		ug/L	1.00	1	08/25/09 18:05	SW846 8260B	9083552
1,2-Dichloroethane	ND		ug/L	1.00	1	08/25/09 18:05	SW846 8260B	9083552
cis-1,2-Dichloroethene	ND		ug/L	1.00	1	08/25/09 18:05	SW846 8260B	9083552
1,1-Dichloroethene	ND		ug/L	1.00	1	08/25/09 18:05	SW846 8260B	9083552
trans-1,2-Dichloroethene	ND		ug/L	1.00	1	08/25/09 18:05	SW846 8260B	9083552

Client Kleinfelder Albuquerque - Exxon
8300 Jefferson NE Suite B
Albuquerque, NM 87120
Attn David Mazzanti

Work Order: NSH1924
Project Name: Exxon Gladiola Station
Project Number: Gladiola Station - Lea County, NM
Received: 08/21/09 08:00

ANALYTICAL REPORT

Analyte	Result	Flag	Units	MRL	Dilution Factor	Analysis Date/Time	Method	Batch
Sample ID: NSH1924-25 (Trip Blank - Water) - cont. Sampled: 08/19/09 00:01								
Volatile Organic Compounds by EPA Method 8260B - cont.								
1,3-Dichloropropane	ND		ug/L	1.00	1	08/25/09 18:05	SW846 8260B	9083552
1,2-Dichloropropane	ND		ug/L	1.00	1	08/25/09 18:05	SW846 8260B	9083552
2,2-Dichloropropane	ND		ug/L	1.00	1	08/25/09 18:05	SW846 8260B	9083552
cis-1,3-Dichloropropene	ND		ug/L	1.00	1	08/25/09 18:05	SW846 8260B	9083552
trans-1,3-Dichloropropene	ND		ug/L	1.00	1	08/25/09 18:05	SW846 8260B	9083552
1,1-Dichloropropene	ND		ug/L	1.00	1	08/25/09 18:05	SW846 8260B	9083552
Ethylbenzene	ND		ug/L	1.00	1	08/25/09 18:05	SW846 8260B	9083552
Hexachlorobutadiene	ND		ug/L	1.00	1	08/25/09 18:05	SW846 8260B	9083552
2-Hexanone	ND		ug/L	50.0	1	08/25/09 18:05	SW846 8260B	9083552
Isopropylbenzene	ND		ug/L	1.00	1	08/25/09 18:05	SW846 8260B	9083552
p-Isopropyltoluene	ND		ug/L	1.00	1	08/25/09 18:05	SW846 8260B	9083552
Methyl tert-Butyl Ether	ND		ug/L	1.00	1	08/25/09 18:05	SW846 8260B	9083552
Methylene Chloride	ND		ug/L	5.00	1	08/25/09 18:05	SW846 8260B	9083552
4-Methyl-2-pentanone	ND		ug/L	10.0	1	08/25/09 18:05	SW846 8260B	9083552
Naphthalene	ND		ug/L	5.00	1	08/25/09 18:05	SW846 8260B	9083552
n-Propylbenzene	ND		ug/L	1.00	1	08/25/09 18:05	SW846 8260B	9083552
Styrene	ND		ug/L	1.00	1	08/25/09 18:05	SW846 8260B	9083552
1,1,1,2-Tetrachloroethane	ND		ug/L	1.00	1	08/25/09 18:05	SW846 8260B	9083552
1,1,2,2-Tetrachloroethane	ND		ug/L	1.00	1	08/25/09 18:05	SW846 8260B	9083552
Tetrachloroethene	ND		ug/L	1.00	1	08/25/09 18:05	SW846 8260B	9083552
Toluene	ND		ug/L	1.00	1	08/25/09 18:05	SW846 8260B	9083552
1,2,3-Trichlorobenzene	ND		ug/L	1.00	1	08/25/09 18:05	SW846 8260B	9083552
1,2,4-Trichlorobenzene	ND		ug/L	1.00	1	08/25/09 18:05	SW846 8260B	9083552
1,1,2-Trichloroethane	ND		ug/L	1.00	1	08/25/09 18:05	SW846 8260B	9083552
1,1,1-Trichloroethane	ND		ug/L	1.00	1	08/25/09 18:05	SW846 8260B	9083552
Trichloroethene	ND		ug/L	1.00	1	08/25/09 18:05	SW846 8260B	9083552
Trichlorofluoromethane	ND		ug/L	1.00	1	08/25/09 18:05	SW846 8260B	9083552
1,2,3-Trichloropropane	ND		ug/L	1.00	1	08/25/09 18:05	SW846 8260B	9083552
1,3,5-Trimethylbenzene	ND		ug/L	1.00	1	08/25/09 18:05	SW846 8260B	9083552
1,2,4-Trimethylbenzene	ND		ug/L	1.00	1	08/25/09 18:05	SW846 8260B	9083552
Vinyl chloride	ND		ug/L	1.00	1	08/25/09 18:05	SW846 8260B	9083552
Xylenes, total	ND		ug/L	3.00	1	08/25/09 18:05	SW846 8260B	9083552
Surr: 1,2-Dichloroethane-d4 (63-140%)	98 %					08/25/09 18:05	SW846 8260B	9083552
Surr: Dibromofluoromethane (73-131%)	96 %					08/25/09 18:05	SW846 8260B	9083552
Surr: Toluene-d8 (80-120%)	92 %					08/25/09 18:05	SW846 8260B	9083552
Surr: 4-Bromofluorobenzene (79-125%)	100 %					08/25/09 18:05	SW846 8260B	9083552

Client Kleinfelder Albuquerque - Exxon
8300 Jefferson NE Suite B
Albuquerque, NM 87120

Attn David Mazzanti

Work Order: NSH1924
Project Name: Exxon Gladiola Station
Project Number: Gladiola Station - Lea County, NM
Received: 08/21/09 08:00

ANALYTICAL REPORT

Analyte	Result	Flag	Units	MRL	Dilution Factor	Analysis Date/Time	Method	Batch
Sample ID: NSH1924-26 (Trip Blank - Water) Sampled: 08/19/09 00:01								
Volatile Organic Compounds by EPA Method 8260B								
Acetone	ND		ug/L	50.0	1	08/25/09 18:32	SW846 8260B	9083552
Benzene	ND		ug/L	1.00	1	08/25/09 18:32	SW846 8260B	9083552
Bromobenzene	ND		ug/L	1.00	1	08/25/09 18:32	SW846 8260B	9083552
Bromochloromethane	ND		ug/L	1.00	1	08/25/09 18:32	SW846 8260B	9083552
Bromodichloromethane	ND		ug/L	1.00	1	08/25/09 18:32	SW846 8260B	9083552
Bromoform	ND		ug/L	1.00	1	08/25/09 18:32	SW846 8260B	9083552
Bromomethane	ND		ug/L	1.00	1	08/25/09 18:32	SW846 8260B	9083552
2-Butanone	ND		ug/L	50.0	1	08/25/09 18:32	SW846 8260B	9083552
sec-Butylbenzene	ND		ug/L	1.00	1	08/25/09 18:32	SW846 8260B	9083552
n-Butylbenzene	ND		ug/L	1.00	1	08/25/09 18:32	SW846 8260B	9083552
tert-Butylbenzene	ND		ug/L	1.00	1	08/25/09 18:32	SW846 8260B	9083552
Carbon disulfide	ND		ug/L	1.00	1	08/25/09 18:32	SW846 8260B	9083552
Carbon Tetrachloride	ND		ug/L	1.00	1	08/25/09 18:32	SW846 8260B	9083552
Chlorobenzene	ND		ug/L	1.00	1	08/25/09 18:32	SW846 8260B	9083552
Chlorodibromomethane	ND		ug/L	1.00	1	08/25/09 18:32	SW846 8260B	9083552
Chloroethane	ND		ug/L	1.00	1	08/25/09 18:32	SW846 8260B	9083552
Chloroform	ND		ug/L	1.00	1	08/25/09 18:32	SW846 8260B	9083552
Chloromethane	ND		ug/L	1.00	1	08/25/09 18:32	SW846 8260B	9083552
2-Chlorotoluene	ND		ug/L	1.00	1	08/25/09 18:32	SW846 8260B	9083552
4-Chlorotoluene	ND		ug/L	1.00	1	08/25/09 18:32	SW846 8260B	9083552
1,2-Dibromo-3-chloropropane	ND		ug/L	5.00	1	08/25/09 18:32	SW846 8260B	9083552
1,2-Dibromoethane (EDB)	ND		ug/L	1.00	1	08/25/09 18:32	SW846 8260B	9083552
Dibromomethane	ND		ug/L	1.00	1	08/25/09 18:32	SW846 8260B	9083552
1,4-Dichlorobenzene	ND		ug/L	1.00	1	08/25/09 18:32	SW846 8260B	9083552
1,3-Dichlorobenzene	ND		ug/L	1.00	1	08/25/09 18:32	SW846 8260B	9083552
1,2-Dichlorobenzene	ND		ug/L	1.00	1	08/25/09 18:32	SW846 8260B	9083552
Dichlorodifluoromethane	ND		ug/L	1.00	1	08/25/09 18:32	SW846 8260B	9083552
1,1-Dichloroethane	ND		ug/L	1.00	1	08/25/09 18:32	SW846 8260B	9083552
1,2-Dichloroethane	ND		ug/L	1.00	1	08/25/09 18:32	SW846 8260B	9083552
cis-1,2-Dichloroethene	ND		ug/L	1.00	1	08/25/09 18:32	SW846 8260B	9083552
1,1-Dichloroethene	ND		ug/L	1.00	1	08/25/09 18:32	SW846 8260B	9083552
trans-1,2-Dichloroethene	ND		ug/L	1.00	1	08/25/09 18:32	SW846 8260B	9083552
1,3-Dichloropropane	ND		ug/L	1.00	1	08/25/09 18:32	SW846 8260B	9083552
1,2-Dichloropropane	ND		ug/L	1.00	1	08/25/09 18:32	SW846 8260B	9083552
2,2-Dichloropropane	ND		ug/L	1.00	1	08/25/09 18:32	SW846 8260B	9083552
cis-1,3-Dichloropropene	ND		ug/L	1.00	1	08/25/09 18:32	SW846 8260B	9083552
trans-1,3-Dichloropropene	ND		ug/L	1.00	1	08/25/09 18:32	SW846 8260B	9083552
1,1-Dichloropropene	ND		ug/L	1.00	1	08/25/09 18:32	SW846 8260B	9083552
Ethylbenzene	ND		ug/L	1.00	1	08/25/09 18:32	SW846 8260B	9083552
Hexachlorobutadiene	ND		ug/L	1.00	1	08/25/09 18:32	SW846 8260B	9083552
2-Hexanone	ND		ug/L	50.0	1	08/25/09 18:32	SW846 8260B	9083552
Isopropylbenzene	ND		ug/L	1.00	1	08/25/09 18:32	SW846 8260B	9083552
p-Isopropyltoluene	ND		ug/L	1.00	1	08/25/09 18:32	SW846 8260B	9083552

Client Kleinfelder Albuquerque - Exxon
8300 Jefferson NE Suite B
Albuquerque, NM 87120
Attn David Mazzanti

Work Order: NSH1924
Project Name: Exxon Gladiola Station
Project Number: Gladiola Station - Lea County, NM
Received: 08/21/09 08:00

ANALYTICAL REPORT

Analyte	Result	Flag	Units	MRL	Dilution Factor	Analysis Date/Time	Method	Batch
Sample ID: NSH1924-26 (Trip Blank - Water) - cont. Sampled: 08/19/09 00:01								
Volatile Organic Compounds by EPA Method 8260B - cont.								
Methyl tert-Butyl Ether	ND		ug/L	1.00	1	08/25/09 18:32	SW846 8260B	9083552
Methylene Chloride	ND		ug/L	5.00	1	08/25/09 18:32	SW846 8260B	9083552
4-Methyl-2-pentanone	ND		ug/L	10.0	1	08/25/09 18:32	SW846 8260B	9083552
Naphthalene	ND		ug/L	5.00	1	08/25/09 18:32	SW846 8260B	9083552
n-Propylbenzene	ND		ug/L	1.00	1	08/25/09 18:32	SW846 8260B	9083552
Styrene	ND		ug/L	1.00	1	08/25/09 18:32	SW846 8260B	9083552
1,1,1,2-Tetrachloroethane	ND		ug/L	1.00	1	08/25/09 18:32	SW846 8260B	9083552
1,1,2,2-Tetrachloroethane	ND		ug/L	1.00	1	08/25/09 18:32	SW846 8260B	9083552
Tetrachloroethene	ND		ug/L	1.00	1	08/25/09 18:32	SW846 8260B	9083552
Toluene	ND		ug/L	1.00	1	08/25/09 18:32	SW846 8260B	9083552
1,2,3-Trichlorobenzene	ND		ug/L	1.00	1	08/25/09 18:32	SW846 8260B	9083552
1,2,4-Trichlorobenzene	ND		ug/L	1.00	1	08/25/09 18:32	SW846 8260B	9083552
1,1,2-Trichloroethane	ND		ug/L	1.00	1	08/25/09 18:32	SW846 8260B	9083552
1,1,1-Trichloroethane	ND		ug/L	1.00	1	08/25/09 18:32	SW846 8260B	9083552
Trichloroethene	ND		ug/L	1.00	1	08/25/09 18:32	SW846 8260B	9083552
Trichlorofluoromethane	ND		ug/L	1.00	1	08/25/09 18:32	SW846 8260B	9083552
1,2,3-Trichloropropane	ND		ug/L	1.00	1	08/25/09 18:32	SW846 8260B	9083552
1,3,5-Trimethylbenzene	ND		ug/L	1.00	1	08/25/09 18:32	SW846 8260B	9083552
1,2,4-Trimethylbenzene	ND		ug/L	1.00	1	08/25/09 18:32	SW846 8260B	9083552
Vinyl chloride	ND		ug/L	1.00	1	08/25/09 18:32	SW846 8260B	9083552
Xylenes, total	ND		ug/L	3.00	1	08/25/09 18:32	SW846 8260B	9083552
Surr: 1,2-Dichloroethane-d4 (63-140%)	104 %					08/25/09 18:32	SW846 8260B	9083552
Surr: Dibromofluoromethane (73-131%)	100 %					08/25/09 18:32	SW846 8260B	9083552
Surr: Toluene-d8 (80-120%)	91 %					08/25/09 18:32	SW846 8260B	9083552
Surr: 4-Bromofluorobenzene (79-125%)	99 %					08/25/09 18:32	SW846 8260B	9083552

Sample ID: NSH1924-27 (Trip Blank - Water) Sampled: 08/19/09 00:01

Volatile Organic Compounds by EPA Method 8260B

Acetone	ND		ug/L	50.0	1	08/25/09 18:58	SW846 8260B	9083552
Benzene	ND		ug/L	1.00	1	08/25/09 18:58	SW846 8260B	9083552
Bromobenzene	ND		ug/L	1.00	1	08/25/09 18:58	SW846 8260B	9083552
Bromochloromethane	ND		ug/L	1.00	1	08/25/09 18:58	SW846 8260B	9083552
Bromodichloromethane	ND		ug/L	1.00	1	08/25/09 18:58	SW846 8260B	9083552
Bromoform	ND		ug/L	1.00	1	08/25/09 18:58	SW846 8260B	9083552
Bromomethane	ND		ug/L	1.00	1	08/25/09 18:58	SW846 8260B	9083552
2-Butanone	ND		ug/L	50.0	1	08/25/09 18:58	SW846 8260B	9083552
sec-Butylbenzene	ND		ug/L	1.00	1	08/25/09 18:58	SW846 8260B	9083552
n-Butylbenzene	ND		ug/L	1.00	1	08/25/09 18:58	SW846 8260B	9083552
tert-Butylbenzene	ND		ug/L	1.00	1	08/25/09 18:58	SW846 8260B	9083552
Carbon disulfide	ND		ug/L	1.00	1	08/25/09 18:58	SW846 8260B	9083552
Carbon Tetrachloride	ND		ug/L	1.00	1	08/25/09 18:58	SW846 8260B	9083552
Chlorobenzene	ND		ug/L	1.00	1	08/25/09 18:58	SW846 8260B	9083552
Chlorodibromomethane	ND		ug/L	1.00	1	08/25/09 18:58	SW846 8260B	9083552
Chloroethane	ND		ug/L	1.00	1	08/25/09 18:58	SW846 8260B	9083552

Client Kleinfelder Albuquerque - Exxon
8300 Jefferson NE Suite B
Albuquerque, NM 87120
Attn David Mazzanti

Work Order: NSH1924
Project Name: Exxon Gladiola Station
Project Number: Gladiola Station - Lea County, NM
Received: 08/21/09 08:00

ANALYTICAL REPORT

Analyte	Result	Flag	Units	MRL	Dilution Factor	Analysis Date/Time	Method	Batch
Sample ID: NSH1924-27 (Trip Blank - Water) - cont. Sampled: 08/19/09 00:01								
Volatile Organic Compounds by EPA Method 8260B - cont.								
Chloroform	ND		ug/L	1.00	1	08/25/09 18:58	SW846 8260B	9083552
Chloromethane	ND		ug/L	1.00	1	08/25/09 18:58	SW846 8260B	9083552
2-Chlorotoluene	ND		ug/L	1.00	1	08/25/09 18:58	SW846 8260B	9083552
4-Chlorotoluene	ND		ug/L	1.00	1	08/25/09 18:58	SW846 8260B	9083552
1,2-Dibromo-3-chloropropane	ND		ug/L	5.00	1	08/25/09 18:58	SW846 8260B	9083552
1,2-Dibromoethane (EDB)	ND		ug/L	1.00	1	08/25/09 18:58	SW846 8260B	9083552
Dibromomethane	ND		ug/L	1.00	1	08/25/09 18:58	SW846 8260B	9083552
1,4-Dichlorobenzene	ND		ug/L	1.00	1	08/25/09 18:58	SW846 8260B	9083552
1,3-Dichlorobenzene	ND		ug/L	1.00	1	08/25/09 18:58	SW846 8260B	9083552
1,2-Dichlorobenzene	ND		ug/L	1.00	1	08/25/09 18:58	SW846 8260B	9083552
Dichlorodifluoromethane	ND		ug/L	1.00	1	08/25/09 18:58	SW846 8260B	9083552
1,1-Dichloroethane	ND		ug/L	1.00	1	08/25/09 18:58	SW846 8260B	9083552
1,2-Dichloroethane	ND		ug/L	1.00	1	08/25/09 18:58	SW846 8260B	9083552
cis-1,2-Dichloroethene	ND		ug/L	1.00	1	08/25/09 18:58	SW846 8260B	9083552
1,1-Dichloroethene	ND		ug/L	1.00	1	08/25/09 18:58	SW846 8260B	9083552
trans-1,2-Dichloroethene	ND		ug/L	1.00	1	08/25/09 18:58	SW846 8260B	9083552
1,3-Dichloropropane	ND		ug/L	1.00	1	08/25/09 18:58	SW846 8260B	9083552
1,2-Dichloropropane	ND		ug/L	1.00	1	08/25/09 18:58	SW846 8260B	9083552
2,2-Dichloropropane	ND		ug/L	1.00	1	08/25/09 18:58	SW846 8260B	9083552
cis-1,3-Dichloropropene	ND		ug/L	1.00	1	08/25/09 18:58	SW846 8260B	9083552
trans-1,3-Dichloropropene	ND		ug/L	1.00	1	08/25/09 18:58	SW846 8260B	9083552
1,1-Dichloropropene	ND		ug/L	1.00	1	08/25/09 18:58	SW846 8260B	9083552
Ethylbenzene	ND		ug/L	1.00	1	08/25/09 18:58	SW846 8260B	9083552
Hexachlorobutadiene	ND		ug/L	1.00	1	08/25/09 18:58	SW846 8260B	9083552
2-Hexanone	ND		ug/L	50.0	1	08/25/09 18:58	SW846 8260B	9083552
Isopropylbenzene	ND		ug/L	1.00	1	08/25/09 18:58	SW846 8260B	9083552
p-Isopropyltoluene	ND		ug/L	1.00	1	08/25/09 18:58	SW846 8260B	9083552
Methyl tert-Butyl Ether	ND		ug/L	1.00	1	08/25/09 18:58	SW846 8260B	9083552
Methylene Chloride	ND		ug/L	5.00	1	08/25/09 18:58	SW846 8260B	9083552
4-Methyl-2-pentanone	ND		ug/L	10.0	1	08/25/09 18:58	SW846 8260B	9083552
Naphthalene	ND		ug/L	5.00	1	08/25/09 18:58	SW846 8260B	9083552
n-Propylbenzene	ND		ug/L	1.00	1	08/25/09 18:58	SW846 8260B	9083552
Styrene	ND		ug/L	1.00	1	08/25/09 18:58	SW846 8260B	9083552
1,1,1,2-Tetrachloroethane	ND		ug/L	1.00	1	08/25/09 18:58	SW846 8260B	9083552
1,1,2,2-Tetrachloroethane	ND		ug/L	1.00	1	08/25/09 18:58	SW846 8260B	9083552
Tetrachloroethene	ND		ug/L	1.00	1	08/25/09 18:58	SW846 8260B	9083552
Toluene	ND		ug/L	1.00	1	08/25/09 18:58	SW846 8260B	9083552
1,2,3-Trichlorobenzene	ND		ug/L	1.00	1	08/25/09 18:58	SW846 8260B	9083552
1,2,4-Trichlorobenzene	ND		ug/L	1.00	1	08/25/09 18:58	SW846 8260B	9083552
1,1,2-Trichloroethane	ND		ug/L	1.00	1	08/25/09 18:58	SW846 8260B	9083552
1,1,1-Trichloroethane	ND		ug/L	1.00	1	08/25/09 18:58	SW846 8260B	9083552
Trichloroethene	ND		ug/L	1.00	1	08/25/09 18:58	SW846 8260B	9083552
Trichlorofluoromethane	ND		ug/L	1.00	1	08/25/09 18:58	SW846 8260B	9083552

Client Kleinfelder Albuquerque - Exxon
8300 Jefferson NE Suite B
Albuquerque, NM 87120
Attn David Mazzanti

Work Order: NSH1924
Project Name: Exxon Gladiola Station
Project Number: Gladiola Station - Lea County, NM
Received: 08/21/09 08:00

ANALYTICAL REPORT

Analyte	Result	Flag	Units	MRL	Dilution Factor	Analysis Date/Time	Method	Batch
Sample ID: NSH1924-27 (Trip Blank - Water) - cont. Sampled: 08/19/09 00:01								
Volatile Organic Compounds by EPA Method 8260B - cont.								
1,2,3-Trichloropropane	ND		ug/L	1.00	1	08/25/09 18:58	SW846 8260B	9083552
1,3,5-Trimethylbenzene	ND		ug/L	1.00	1	08/25/09 18:58	SW846 8260B	9083552
1,2,4-Trimethylbenzene	ND		ug/L	1.00	1	08/25/09 18:58	SW846 8260B	9083552
Vinyl chloride	ND		ug/L	1.00	1	08/25/09 18:58	SW846 8260B	9083552
Xylenes, total	ND		ug/L	3.00	1	08/25/09 18:58	SW846 8260B	9083552
Surr: 1,2-Dichloroethane-d4 (63-140%)	102 %					08/25/09 18:58	SW846 8260B	9083552
Surr: Dibromofluoromethane (73-131%)	99 %					08/25/09 18:58	SW846 8260B	9083552
Surr: Toluene-d8 (80-120%)	89 %					08/25/09 18:58	SW846 8260B	9083552
Surr: 4-Bromofluorobenzene (79-125%)	99 %					08/25/09 18:58	SW846 8260B	9083552

Sample ID: NSH1924-28 (Trip Blank - Water) Sampled: 08/19/09 00:01

Volatile Organic Compounds by EPA Method 8260B

Acetone	ND		ug/L	50.0	1	08/25/09 19:24	SW846 8260B	9083552
Benzene	ND		ug/L	1.00	1	08/25/09 19:24	SW846 8260B	9083552
Bromobenzene	ND		ug/L	1.00	1	08/25/09 19:24	SW846 8260B	9083552
Bromochloromethane	ND		ug/L	1.00	1	08/25/09 19:24	SW846 8260B	9083552
Bromodichloromethane	ND		ug/L	1.00	1	08/25/09 19:24	SW846 8260B	9083552
Bromoform	ND		ug/L	1.00	1	08/25/09 19:24	SW846 8260B	9083552
Bromomethane	ND		ug/L	1.00	1	08/25/09 19:24	SW846 8260B	9083552
2-Butanone	ND		ug/L	50.0	1	08/25/09 19:24	SW846 8260B	9083552
sec-Butylbenzene	ND		ug/L	1.00	1	08/25/09 19:24	SW846 8260B	9083552
n-Butylbenzene	ND		ug/L	1.00	1	08/25/09 19:24	SW846 8260B	9083552
tert-Butylbenzene	ND		ug/L	1.00	1	08/25/09 19:24	SW846 8260B	9083552
Carbon disulfide	ND		ug/L	1.00	1	08/25/09 19:24	SW846 8260B	9083552
Carbon Tetrachloride	ND		ug/L	1.00	1	08/25/09 19:24	SW846 8260B	9083552
Chlorobenzene	ND		ug/L	1.00	1	08/25/09 19:24	SW846 8260B	9083552
Chlorodibromomethane	ND		ug/L	1.00	1	08/25/09 19:24	SW846 8260B	9083552
Chloroethane	ND		ug/L	1.00	1	08/25/09 19:24	SW846 8260B	9083552
Chloroform	ND		ug/L	1.00	1	08/25/09 19:24	SW846 8260B	9083552
Chloromethane	ND		ug/L	1.00	1	08/25/09 19:24	SW846 8260B	9083552
2-Chlorotoluene	ND		ug/L	1.00	1	08/25/09 19:24	SW846 8260B	9083552
4-Chlorotoluene	ND		ug/L	1.00	1	08/25/09 19:24	SW846 8260B	9083552
1,2-Dibromo-3-chloropropane	ND		ug/L	5.00	1	08/25/09 19:24	SW846 8260B	9083552
1,2-Dibromoethane (EDB)	ND		ug/L	1.00	1	08/25/09 19:24	SW846 8260B	9083552
Dibromomethane	ND		ug/L	1.00	1	08/25/09 19:24	SW846 8260B	9083552
1,4-Dichlorobenzene	ND		ug/L	1.00	1	08/25/09 19:24	SW846 8260B	9083552
1,3-Dichlorobenzene	ND		ug/L	1.00	1	08/25/09 19:24	SW846 8260B	9083552
1,2-Dichlorobenzene	ND		ug/L	1.00	1	08/25/09 19:24	SW846 8260B	9083552
Dichlorodifluoromethane	ND		ug/L	1.00	1	08/25/09 19:24	SW846 8260B	9083552
1,1-Dichloroethane	ND		ug/L	1.00	1	08/25/09 19:24	SW846 8260B	9083552
1,2-Dichloroethane	ND		ug/L	1.00	1	08/25/09 19:24	SW846 8260B	9083552
cis-1,2-Dichloroethene	ND		ug/L	1.00	1	08/25/09 19:24	SW846 8260B	9083552
1,1-Dichloroethene	ND		ug/L	1.00	1	08/25/09 19:24	SW846 8260B	9083552
trans-1,2-Dichloroethene	ND		ug/L	1.00	1	08/25/09 19:24	SW846 8260B	9083552

Client Kleinfelder Albuquerque - Exxon
8300 Jefferson NE Suite B
Albuquerque, NM 87120
Attn David Mazzanti

Work Order: NSH1924
Project Name: Exxon Gladiola Station
Project Number: Gladiola Station - Lea County, NM
Received: 08/21/09 08:00

ANALYTICAL REPORT

Analyte	Result	Flag	Units	MRL	Dilution Factor	Analysis Date/Time	Method	Batch
Sample ID: NSH1924-28 (Trip Blank - Water) - cont. Sampled: 08/19/09 00:01								
Volatile Organic Compounds by EPA Method 8260B - cont.								
1,3-Dichloropropane	ND		ug/L	1.00	1	08/25/09 19:24	SW846 8260B	9083552
1,2-Dichloropropane	ND		ug/L	1.00	1	08/25/09 19:24	SW846 8260B	9083552
2,2-Dichloropropane	ND		ug/L	1.00	1	08/25/09 19:24	SW846 8260B	9083552
cis-1,3-Dichloropropene	ND		ug/L	1.00	1	08/25/09 19:24	SW846 8260B	9083552
trans-1,3-Dichloropropene	ND		ug/L	1.00	1	08/25/09 19:24	SW846 8260B	9083552
1,1-Dichloropropene	ND		ug/L	1.00	1	08/25/09 19:24	SW846 8260B	9083552
Ethylbenzene	ND		ug/L	1.00	1	08/25/09 19:24	SW846 8260B	9083552
Hexachlorobutadiene	ND		ug/L	1.00	1	08/25/09 19:24	SW846 8260B	9083552
2-Hexanone	ND		ug/L	50.0	1	08/25/09 19:24	SW846 8260B	9083552
Isopropylbenzene	ND		ug/L	1.00	1	08/25/09 19:24	SW846 8260B	9083552
p-Isopropyltoluene	ND		ug/L	1.00	1	08/25/09 19:24	SW846 8260B	9083552
Methyl tert-Butyl Ether	ND		ug/L	1.00	1	08/25/09 19:24	SW846 8260B	9083552
Methylene Chloride	ND		ug/L	5.00	1	08/25/09 19:24	SW846 8260B	9083552
4-Methyl-2-pentanone	ND		ug/L	10.0	1	08/25/09 19:24	SW846 8260B	9083552
Naphthalene	ND		ug/L	5.00	1	08/25/09 19:24	SW846 8260B	9083552
n-Propylbenzene	ND		ug/L	1.00	1	08/25/09 19:24	SW846 8260B	9083552
Styrene	ND		ug/L	1.00	1	08/25/09 19:24	SW846 8260B	9083552
1,1,1,2-Tetrachloroethane	ND		ug/L	1.00	1	08/25/09 19:24	SW846 8260B	9083552
1,1,2,2-Tetrachloroethane	ND		ug/L	1.00	1	08/25/09 19:24	SW846 8260B	9083552
Tetrachloroethene	ND		ug/L	1.00	1	08/25/09 19:24	SW846 8260B	9083552
Toluene	ND		ug/L	1.00	1	08/25/09 19:24	SW846 8260B	9083552
1,2,3-Trichlorobenzene	ND		ug/L	1.00	1	08/25/09 19:24	SW846 8260B	9083552
1,2,4-Trichlorobenzene	ND		ug/L	1.00	1	08/25/09 19:24	SW846 8260B	9083552
1,1,2-Trichloroethane	ND		ug/L	1.00	1	08/25/09 19:24	SW846 8260B	9083552
1,1,1-Trichloroethane	ND		ug/L	1.00	1	08/25/09 19:24	SW846 8260B	9083552
Trichloroethene	ND		ug/L	1.00	1	08/25/09 19:24	SW846 8260B	9083552
Trichlorofluoromethane	ND		ug/L	1.00	1	08/25/09 19:24	SW846 8260B	9083552
1,2,3-Trichloropropane	ND		ug/L	1.00	1	08/25/09 19:24	SW846 8260B	9083552
1,3,5-Trimethylbenzene	ND		ug/L	1.00	1	08/25/09 19:24	SW846 8260B	9083552
1,2,4-Trimethylbenzene	ND		ug/L	1.00	1	08/25/09 19:24	SW846 8260B	9083552
Vinyl chloride	ND		ug/L	1.00	1	08/25/09 19:24	SW846 8260B	9083552
Xylenes, total	ND		ug/L	3.00	1	08/25/09 19:24	SW846 8260B	9083552
Surr: 1,2-Dichloroethane-d4 (63-140%)	97 %					08/25/09 19:24	SW846 8260B	9083552
Surr: Dibromofluoromethane (73-131%)	94 %					08/25/09 19:24	SW846 8260B	9083552
Surr: Toluene-d8 (80-120%)	90 %					08/25/09 19:24	SW846 8260B	9083552
Surr: 4-Bromofluorobenzene (79-125%)	99 %					08/25/09 19:24	SW846 8260B	9083552

Client Kleinfelder Albuquerque - Exxon
8300 Jefferson NE Suite B
Albuquerque, NM 87120
Attn David Mazzanti

Work Order: NSH1924
Project Name: Exxon Gladiola Station
Project Number: Gladiola Station - Lea County, NM
Received: 08/21/09 08:00

ANALYTICAL REPORT

Analyte	Result	Flag	Units	MRL	Dilution Factor	Analysis Date/Time	Method	Batch
Sample ID: NSH1924-29 (Trip Blank - Water) Sampled: 08/19/09 00:01								
Volatile Organic Compounds by EPA Method 8260B								
Acetone	ND		ug/L	50.0	1	08/25/09 19:51	SW846 8260B	9083552
Benzene	ND		ug/L	1.00	1	08/25/09 19:51	SW846 8260B	9083552
Bromobenzene	ND		ug/L	1.00	1	08/25/09 19:51	SW846 8260B	9083552
Bromochloromethane	ND		ug/L	1.00	1	08/25/09 19:51	SW846 8260B	9083552
Bromodichloromethane	ND		ug/L	1.00	1	08/25/09 19:51	SW846 8260B	9083552
Bromoform	ND		ug/L	1.00	1	08/25/09 19:51	SW846 8260B	9083552
Bromomethane	ND		ug/L	1.00	1	08/25/09 19:51	SW846 8260B	9083552
2-Butanone	ND		ug/L	50.0	1	08/25/09 19:51	SW846 8260B	9083552
sec-Butylbenzene	ND		ug/L	1.00	1	08/25/09 19:51	SW846 8260B	9083552
n-Butylbenzene	ND		ug/L	1.00	1	08/25/09 19:51	SW846 8260B	9083552
tert-Butylbenzene	ND		ug/L	1.00	1	08/25/09 19:51	SW846 8260B	9083552
Carbon disulfide	ND		ug/L	1.00	1	08/25/09 19:51	SW846 8260B	9083552
Carbon Tetrachloride	ND		ug/L	1.00	1	08/25/09 19:51	SW846 8260B	9083552
Chlorobenzene	ND		ug/L	1.00	1	08/25/09 19:51	SW846 8260B	9083552
Chlorodibromomethane	ND		ug/L	1.00	1	08/25/09 19:51	SW846 8260B	9083552
Chloroethane	ND		ug/L	1.00	1	08/25/09 19:51	SW846 8260B	9083552
Chloroform	ND		ug/L	1.00	1	08/25/09 19:51	SW846 8260B	9083552
Chloromethane	ND		ug/L	1.00	1	08/25/09 19:51	SW846 8260B	9083552
2-Chlorotoluene	ND		ug/L	1.00	1	08/25/09 19:51	SW846 8260B	9083552
4-Chlorotoluene	ND		ug/L	1.00	1	08/25/09 19:51	SW846 8260B	9083552
1,2-Dibromo-3-chloropropane	ND		ug/L	5.00	1	08/25/09 19:51	SW846 8260B	9083552
1,2-Dibromoethane (EDB)	ND		ug/L	1.00	1	08/25/09 19:51	SW846 8260B	9083552
Dibromomethane	ND		ug/L	1.00	1	08/25/09 19:51	SW846 8260B	9083552
1,4-Dichlorobenzene	ND		ug/L	1.00	1	08/25/09 19:51	SW846 8260B	9083552
1,3-Dichlorobenzene	ND		ug/L	1.00	1	08/25/09 19:51	SW846 8260B	9083552
1,2-Dichlorobenzene	ND		ug/L	1.00	1	08/25/09 19:51	SW846 8260B	9083552
Dichlorodifluoromethane	ND		ug/L	1.00	1	08/25/09 19:51	SW846 8260B	9083552
1,1-Dichloroethane	ND		ug/L	1.00	1	08/25/09 19:51	SW846 8260B	9083552
1,2-Dichloroethane	ND		ug/L	1.00	1	08/25/09 19:51	SW846 8260B	9083552
cis-1,2-Dichloroethene	ND		ug/L	1.00	1	08/25/09 19:51	SW846 8260B	9083552
1,1-Dichloroethene	ND		ug/L	1.00	1	08/25/09 19:51	SW846 8260B	9083552
trans-1,2-Dichloroethene	ND		ug/L	1.00	1	08/25/09 19:51	SW846 8260B	9083552
1,3-Dichloropropane	ND		ug/L	1.00	1	08/25/09 19:51	SW846 8260B	9083552
1,2-Dichloropropane	ND		ug/L	1.00	1	08/25/09 19:51	SW846 8260B	9083552
2,2-Dichloropropane	ND		ug/L	1.00	1	08/25/09 19:51	SW846 8260B	9083552
cis-1,3-Dichloropropene	ND		ug/L	1.00	1	08/25/09 19:51	SW846 8260B	9083552
trans-1,3-Dichloropropene	ND		ug/L	1.00	1	08/25/09 19:51	SW846 8260B	9083552
1,1-Dichloropropene	ND		ug/L	1.00	1	08/25/09 19:51	SW846 8260B	9083552
Ethylbenzene	ND		ug/L	1.00	1	08/25/09 19:51	SW846 8260B	9083552
Hexachlorobutadiene	ND		ug/L	1.00	1	08/25/09 19:51	SW846 8260B	9083552
2-Hexanone	ND		ug/L	50.0	1	08/25/09 19:51	SW846 8260B	9083552
Isopropylbenzene	ND		ug/L	1.00	1	08/25/09 19:51	SW846 8260B	9083552
p-Isopropyltoluene	ND		ug/L	1.00	1	08/25/09 19:51	SW846 8260B	9083552

Client Kleinfelder Albuquerque - Exxon
8300 Jefferson NE Suite B
Albuquerque, NM 87120
Attn David Mazzanti

Work Order: NSH1924
Project Name: Exxon Gladiola Station
Project Number: Gladiola Station - Lea County, NM
Received: 08/21/09 08:00

ANALYTICAL REPORT

Analyte	Result	Flag	Units	MRL	Dilution Factor	Analysis Date/Time	Method	Batch
Sample ID: NSH1924-29 (Trip Blank - Water) - cont. Sampled: 08/19/09 00:01								
Volatile Organic Compounds by EPA Method 8260B - cont.								
Methyl tert-Butyl Ether	ND		ug/L	1.00	1	08/25/09 19:51	SW846 8260B	9083552
Methylene Chloride	ND		ug/L	5.00	1	08/25/09 19:51	SW846 8260B	9083552
4-Methyl-2-pentanone	ND		ug/L	10.0	1	08/25/09 19:51	SW846 8260B	9083552
Naphthalene	ND		ug/L	5.00	1	08/25/09 19:51	SW846 8260B	9083552
n-Propylbenzene	ND		ug/L	1.00	1	08/25/09 19:51	SW846 8260B	9083552
Styrene	ND		ug/L	1.00	1	08/25/09 19:51	SW846 8260B	9083552
1,1,1,2-Tetrachloroethane	ND		ug/L	1.00	1	08/25/09 19:51	SW846 8260B	9083552
1,1,2,2-Tetrachloroethane	ND		ug/L	1.00	1	08/25/09 19:51	SW846 8260B	9083552
Tetrachloroethene	ND		ug/L	1.00	1	08/25/09 19:51	SW846 8260B	9083552
Toluene	ND		ug/L	1.00	1	08/25/09 19:51	SW846 8260B	9083552
1,2,3-Trichlorobenzene	ND		ug/L	1.00	1	08/25/09 19:51	SW846 8260B	9083552
1,2,4-Trichlorobenzene	ND		ug/L	1.00	1	08/25/09 19:51	SW846 8260B	9083552
1,1,2-Trichloroethane	ND		ug/L	1.00	1	08/25/09 19:51	SW846 8260B	9083552
1,1,1-Trichloroethane	ND		ug/L	1.00	1	08/25/09 19:51	SW846 8260B	9083552
Trichloroethene	ND		ug/L	1.00	1	08/25/09 19:51	SW846 8260B	9083552
Trichlorofluoromethane	ND		ug/L	1.00	1	08/25/09 19:51	SW846 8260B	9083552
1,2,3-Trichloropropane	ND		ug/L	1.00	1	08/25/09 19:51	SW846 8260B	9083552
1,3,5-Trimethylbenzene	ND		ug/L	1.00	1	08/25/09 19:51	SW846 8260B	9083552
1,2,4-Trimethylbenzene	ND		ug/L	1.00	1	08/25/09 19:51	SW846 8260B	9083552
Vinyl chloride	ND		ug/L	1.00	1	08/25/09 19:51	SW846 8260B	9083552
Xylenes, total	ND		ug/L	3.00	1	08/25/09 19:51	SW846 8260B	9083552
Surr: 1,2-Dichloroethane-d4 (63-140%)	96 %					08/25/09 19:51	SW846 8260B	9083552
Surr: Dibromofluoromethane (73-131%)	98 %					08/25/09 19:51	SW846 8260B	9083552
Surr: Toluene-d8 (80-120%)	93 %					08/25/09 19:51	SW846 8260B	9083552
Surr: 4-Bromofluorobenzene (79-125%)	100 %					08/25/09 19:51	SW846 8260B	9083552

Client Kleinfelder Albuquerque - Exxon
8300 Jefferson NE Suite B
Albuquerque, NM 87120
Attn David Mazzanti

Work Order: NSH1924
Project Name: Exxon Gladiola Station
Project Number: Gladiola Station - Lea County, NM
Received: 08/21/09 08:00

SAMPLE EXTRACTION DATA

Parameter	Batch	Lab Number	Wt/Vol Extracted	Extracted Vol	Date	Analyst	Extraction Method
Dissolved Mercury by EPA Methods 7470A/7471A							
SW846 7470A	9083733	NSH1924-01	30.00	30.00	08/27/09 11:35	KKK	EPA 7470
SW846 7470A	9083733	NSH1924-02	30.00	30.00	08/27/09 11:35	KKK	EPA 7470
SW846 7470A	9083733	NSH1924-03	30.00	30.00	08/27/09 11:35	KKK	EPA 7470
SW846 7470A	9083733	NSH1924-04	30.00	30.00	08/27/09 11:35	KKK	EPA 7470
SW846 7470A	9083733	NSH1924-05	30.00	30.00	08/27/09 11:35	KKK	EPA 7470
SW846 7470A	9083733	NSH1924-06	30.00	30.00	08/27/09 11:35	KKK	EPA 7470
SW846 7470A	9083733	NSH1924-07	30.00	30.00	08/27/09 11:35	KKK	EPA 7470
SW846 7470A	9083733	NSH1924-08	30.00	30.00	08/27/09 11:35	KKK	EPA 7470
SW846 7470A	9083733	NSH1924-09	30.00	30.00	08/27/09 11:35	KKK	EPA 7470
SW846 7470A	9083733	NSH1924-10	30.00	30.00	08/27/09 11:35	KKK	EPA 7470
SW846 7470A	9083733	NSH1924-11	30.00	30.00	08/27/09 11:35	KKK	EPA 7470
SW846 7470A	9083733	NSH1924-12	30.00	30.00	08/27/09 11:35	KKK	EPA 7470
SW846 7470A	9083733	NSH1924-13	30.00	30.00	08/27/09 11:35	KKK	EPA 7470
SW846 7470A	9083733	NSH1924-14	30.00	30.00	08/27/09 11:35	KKK	EPA 7470
SW846 7470A	9083733	NSH1924-15	30.00	30.00	08/27/09 11:35	KKK	EPA 7470
SW846 7470A	9083733	NSH1924-16	30.00	30.00	08/27/09 11:35	KKK	EPA 7470
SW846 7470A	9083733	NSH1924-17	30.00	30.00	08/27/09 11:35	KKK	EPA 7470
SW846 7470A	9083733	NSH1924-18	30.00	30.00	08/27/09 11:35	KKK	EPA 7470
SW846 7470A	9083733	NSH1924-19	30.00	30.00	08/27/09 11:35	KKK	EPA 7470
SW846 7470A	9083733	NSH1924-20	30.00	30.00	08/27/09 11:35	KKK	EPA 7470
SW846 7470A	9083740	NSH1924-21	30.00	30.00	08/26/09 11:10	KKK	EPA 7470
SW846 7470A	9083740	NSH1924-22	30.00	30.00	08/26/09 11:10	KKK	EPA 7470
Dissolved Metals by EPA Method 6010B							
SW846 6010B	9083700	NSH1924-01	50.00	50.00	08/25/09 11:10	BTS	EPA 3010A / 6010 D
SW846 6010B	9083700	NSH1924-01	50.00	50.00	08/25/09 11:10	BTS	EPA 3010A / 6010 D
SW846 6010B	9083700	NSH1924-01	50.00	50.00	08/25/09 11:10	BTS	EPA 3010A / 6010 D
SW846 6010B	9083700	NSH1924-01	50.00	50.00	08/25/09 11:10	BTS	EPA 3010A / 6010 D
SW846 6010B	9083700	NSH1924-01	50.00	50.00	08/25/09 11:10	BTS	EPA 3010A / 6010 D
SW846 6010B	9083700	NSH1924-01	50.00	50.00	08/25/09 11:10	BTS	EPA 3010A / 6010 D
SW846 6010B	9083700	NSH1924-01	50.00	50.00	08/25/09 11:10	BTS	EPA 3010A / 6010 D
SW846 6010B	9083700	NSH1924-02	50.00	50.00	08/25/09 11:10	BTS	EPA 3010A / 6010 D
SW846 6010B	9083700	NSH1924-02	50.00	50.00	08/25/09 11:10	BTS	EPA 3010A / 6010 D
SW846 6010B	9083700	NSH1924-02	50.00	50.00	08/25/09 11:10	BTS	EPA 3010A / 6010 D
SW846 6010B	9083700	NSH1924-02	50.00	50.00	08/25/09 11:10	BTS	EPA 3010A / 6010 D
SW846 6010B	9083700	NSH1924-02	50.00	50.00	08/25/09 11:10	BTS	EPA 3010A / 6010 D
SW846 6010B	9083700	NSH1924-02	50.00	50.00	08/25/09 11:10	BTS	EPA 3010A / 6010 D
SW846 6010B	9083700	NSH1924-02	50.00	50.00	08/25/09 11:10	BTS	EPA 3010A / 6010 D
SW846 6010B	9083700	NSH1924-02	50.00	50.00	08/25/09 11:10	BTS	EPA 3010A / 6010 D
SW846 6010B	9083700	NSH1924-03	50.00	50.00	08/25/09 11:10	BTS	EPA 3010A / 6010 D
SW846 6010B	9083700	NSH1924-03	50.00	50.00	08/25/09 11:10	BTS	EPA 3010A / 6010 D
SW846 6010B	9083700	NSH1924-03	50.00	50.00	08/25/09 11:10	BTS	EPA 3010A / 6010 D
SW846 6010B	9083700	NSH1924-03	50.00	50.00	08/25/09 11:10	BTS	EPA 3010A / 6010 D
SW846 6010B	9083700	NSH1924-03	50.00	50.00	08/25/09 11:10	BTS	EPA 3010A / 6010 D
SW846 6010B	9083700	NSH1924-03	50.00	50.00	08/25/09 11:10	BTS	EPA 3010A / 6010 D
SW846 6010B	9083700	NSH1924-03	50.00	50.00	08/25/09 11:10	BTS	EPA 3010A / 6010 D
SW846 6010B	9083700	NSH1924-03	50.00	50.00	08/25/09 11:10	BTS	EPA 3010A / 6010 D

Client Kleinfelder Albuquerque - Exxon
8300 Jefferson NE Suite B
Albuquerque, NM 87120
Attn David Mazzanti

Work Order: NSH1924
Project Name: Exxon Gladiola Station
Project Number: Gladiola Station - Lea County, NM
Received: 08/21/09 08:00

SAMPLE EXTRACTION DATA

Parameter	Batch	Lab Number	Wt/Vol Extracted	Extracted Vol	Date	Analyst	Extraction Method
SW846 6010B	9083700	NSH1924-04	50.00	50.00	08/25/09 11:10	BTS	EPA 3010A / 6010 D
SW846 6010B	9083700	NSH1924-04	50.00	50.00	08/25/09 11:10	BTS	EPA 3010A / 6010 D
SW846 6010B	9083700	NSH1924-04	50.00	50.00	08/25/09 11:10	BTS	EPA 3010A / 6010 D
SW846 6010B	9083700	NSH1924-04	50.00	50.00	08/25/09 11:10	BTS	EPA 3010A / 6010 D
SW846 6010B	9083700	NSH1924-04	50.00	50.00	08/25/09 11:10	BTS	EPA 3010A / 6010 D
SW846 6010B	9083700	NSH1924-04	50.00	50.00	08/25/09 11:10	BTS	EPA 3010A / 6010 D
SW846 6010B	9083700	NSH1924-04	50.00	50.00	08/25/09 11:10	BTS	EPA 3010A / 6010 D
SW846 6010B	9083700	NSH1924-05	50.00	50.00	08/25/09 11:10	BTS	EPA 3010A / 6010 D
SW846 6010B	9083700	NSH1924-05	50.00	50.00	08/25/09 11:10	BTS	EPA 3010A / 6010 D
SW846 6010B	9083700	NSH1924-05	50.00	50.00	08/25/09 11:10	BTS	EPA 3010A / 6010 D
SW846 6010B	9083700	NSH1924-05	50.00	50.00	08/25/09 11:10	BTS	EPA 3010A / 6010 D
SW846 6010B	9083700	NSH1924-05	50.00	50.00	08/25/09 11:10	BTS	EPA 3010A / 6010 D
SW846 6010B	9083700	NSH1924-05	50.00	50.00	08/25/09 11:10	BTS	EPA 3010A / 6010 D
SW846 6010B	9083700	NSH1924-05	50.00	50.00	08/25/09 11:10	BTS	EPA 3010A / 6010 D
SW846 6010B	9083700	NSH1924-06	50.00	50.00	08/25/09 11:10	BTS	EPA 3010A / 6010 D
SW846 6010B	9083700	NSH1924-06	50.00	50.00	08/25/09 11:10	BTS	EPA 3010A / 6010 D
SW846 6010B	9083700	NSH1924-06	50.00	50.00	08/25/09 11:10	BTS	EPA 3010A / 6010 D
SW846 6010B	9083700	NSH1924-06	50.00	50.00	08/25/09 11:10	BTS	EPA 3010A / 6010 D
SW846 6010B	9083700	NSH1924-06	50.00	50.00	08/25/09 11:10	BTS	EPA 3010A / 6010 D
SW846 6010B	9083700	NSH1924-06	50.00	50.00	08/25/09 11:10	BTS	EPA 3010A / 6010 D
SW846 6010B	9083700	NSH1924-06	50.00	50.00	08/25/09 11:10	BTS	EPA 3010A / 6010 D
SW846 6010B	9083700	NSH1924-07	50.00	50.00	08/25/09 11:10	BTS	EPA 3010A / 6010 D
SW846 6010B	9083700	NSH1924-07	50.00	50.00	08/25/09 11:10	BTS	EPA 3010A / 6010 D
SW846 6010B	9083700	NSH1924-07	50.00	50.00	08/25/09 11:10	BTS	EPA 3010A / 6010 D
SW846 6010B	9083700	NSH1924-07	50.00	50.00	08/25/09 11:10	BTS	EPA 3010A / 6010 D
SW846 6010B	9083700	NSH1924-07	50.00	50.00	08/25/09 11:10	BTS	EPA 3010A / 6010 D
SW846 6010B	9083700	NSH1924-07	50.00	50.00	08/25/09 11:10	BTS	EPA 3010A / 6010 D
SW846 6010B	9083700	NSH1924-08	50.00	50.00	08/25/09 11:10	BTS	EPA 3010A / 6010 D
SW846 6010B	9083700	NSH1924-08	50.00	50.00	08/25/09 11:10	BTS	EPA 3010A / 6010 D
SW846 6010B	9083700	NSH1924-08	50.00	50.00	08/25/09 11:10	BTS	EPA 3010A / 6010 D
SW846 6010B	9083700	NSH1924-08	50.00	50.00	08/25/09 11:10	BTS	EPA 3010A / 6010 D
SW846 6010B	9083700	NSH1924-08	50.00	50.00	08/25/09 11:10	BTS	EPA 3010A / 6010 D
SW846 6010B	9083700	NSH1924-08	50.00	50.00	08/25/09 11:10	BTS	EPA 3010A / 6010 D
SW846 6010B	9083700	NSH1924-09	50.00	50.00	08/25/09 11:10	BTS	EPA 3010A / 6010 D
SW846 6010B	9083700	NSH1924-09	50.00	50.00	08/25/09 11:10	BTS	EPA 3010A / 6010 D
SW846 6010B	9083700	NSH1924-09	50.00	50.00	08/25/09 11:10	BTS	EPA 3010A / 6010 D
SW846 6010B	9083700	NSH1924-09	50.00	50.00	08/25/09 11:10	BTS	EPA 3010A / 6010 D
SW846 6010B	9083700	NSH1924-09	50.00	50.00	08/25/09 11:10	BTS	EPA 3010A / 6010 D
SW846 6010B	9083700	NSH1924-09	50.00	50.00	08/25/09 11:10	BTS	EPA 3010A / 6010 D
SW846 6010B	9083700	NSH1924-10	50.00	50.00	08/25/09 11:10	BTS	EPA 3010A / 6010 D
SW846 6010B	9083700	NSH1924-10	50.00	50.00	08/25/09 11:10	BTS	EPA 3010A / 6010 D
SW846 6010B	9083700	NSH1924-10	50.00	50.00	08/25/09 11:10	BTS	EPA 3010A / 6010 D

Client Kleinfelder Albuquerque - Exxon
8300 Jefferson NE Suite B
Albuquerque, NM 87120
Attn David Mazzanti

Work Order: NSH1924
Project Name: Exxon Gladiola Station
Project Number: Gladiola Station - Lea County, NM
Received: 08/21/09 08:00

SAMPLE EXTRACTION DATA

Parameter	Batch	Lab Number	Wt/Vol Extracted	Extracted Vol	Date	Analyst	Extraction Method
SW846 6010B	9083700	NSH1924-10	50.00	50.00	08/25/09 11:10	BTS	EPA 3010A / 6010 D
SW846 6010B	9083700	NSH1924-10	50.00	50.00	08/25/09 11:10	BTS	EPA 3010A / 6010 D
SW846 6010B	9083700	NSH1924-10	50.00	50.00	08/25/09 11:10	BTS	EPA 3010A / 6010 D
SW846 6010B	9083700	NSH1924-10	50.00	50.00	08/25/09 11:10	BTS	EPA 3010A / 6010 D
SW846 6010B	9083700	NSH1924-11	50.00	50.00	08/25/09 11:10	BTS	EPA 3010A / 6010 D
SW846 6010B	9083700	NSH1924-11	50.00	50.00	08/25/09 11:10	BTS	EPA 3010A / 6010 D
SW846 6010B	9083700	NSH1924-11	50.00	50.00	08/25/09 11:10	BTS	EPA 3010A / 6010 D
SW846 6010B	9083700	NSH1924-11	50.00	50.00	08/25/09 11:10	BTS	EPA 3010A / 6010 D
SW846 6010B	9083700	NSH1924-11	50.00	50.00	08/25/09 11:10	BTS	EPA 3010A / 6010 D
SW846 6010B	9083700	NSH1924-11	50.00	50.00	08/25/09 11:10	BTS	EPA 3010A / 6010 D
SW846 6010B	9083700	NSH1924-11	50.00	50.00	08/25/09 11:10	BTS	EPA 3010A / 6010 D
SW846 6010B	9083700	NSH1924-12	50.00	50.00	08/25/09 11:10	BTS	EPA 3010A / 6010 D
SW846 6010B	9083700	NSH1924-12	50.00	50.00	08/25/09 11:10	BTS	EPA 3010A / 6010 D
SW846 6010B	9083700	NSH1924-12	50.00	50.00	08/25/09 11:10	BTS	EPA 3010A / 6010 D
SW846 6010B	9083700	NSH1924-12	50.00	50.00	08/25/09 11:10	BTS	EPA 3010A / 6010 D
SW846 6010B	9083700	NSH1924-12	50.00	50.00	08/25/09 11:10	BTS	EPA 3010A / 6010 D
SW846 6010B	9083700	NSH1924-12	50.00	50.00	08/25/09 11:10	BTS	EPA 3010A / 6010 D
SW846 6010B	9083700	NSH1924-12	50.00	50.00	08/25/09 11:10	BTS	EPA 3010A / 6010 D
SW846 6010B	9083700	NSH1924-12	50.00	50.00	08/25/09 11:10	BTS	EPA 3010A / 6010 D
SW846 6010B	9083700	NSH1924-13	50.00	50.00	08/25/09 11:10	BTS	EPA 3010A / 6010 D
SW846 6010B	9083700	NSH1924-13	50.00	50.00	08/25/09 11:10	BTS	EPA 3010A / 6010 D
SW846 6010B	9083700	NSH1924-13	50.00	50.00	08/25/09 11:10	BTS	EPA 3010A / 6010 D
SW846 6010B	9083700	NSH1924-13	50.00	50.00	08/25/09 11:10	BTS	EPA 3010A / 6010 D
SW846 6010B	9083700	NSH1924-13	50.00	50.00	08/25/09 11:10	BTS	EPA 3010A / 6010 D
SW846 6010B	9083700	NSH1924-13	50.00	50.00	08/25/09 11:10	BTS	EPA 3010A / 6010 D
SW846 6010B	9083700	NSH1924-13	50.00	50.00	08/25/09 11:10	BTS	EPA 3010A / 6010 D
SW846 6010B	9083700	NSH1924-14	50.00	50.00	08/25/09 11:10	BTS	EPA 3010A / 6010 D
SW846 6010B	9083700	NSH1924-14	50.00	50.00	08/25/09 11:10	BTS	EPA 3010A / 6010 D
SW846 6010B	9083700	NSH1924-14	50.00	50.00	08/25/09 11:10	BTS	EPA 3010A / 6010 D
SW846 6010B	9083700	NSH1924-14	50.00	50.00	08/25/09 11:10	BTS	EPA 3010A / 6010 D
SW846 6010B	9083700	NSH1924-14	50.00	50.00	08/25/09 11:10	BTS	EPA 3010A / 6010 D
SW846 6010B	9083700	NSH1924-14	50.00	50.00	08/25/09 11:10	BTS	EPA 3010A / 6010 D
SW846 6010B	9083700	NSH1924-14	50.00	50.00	08/25/09 11:10	BTS	EPA 3010A / 6010 D
SW846 6010B	9083700	NSH1924-14	50.00	50.00	08/25/09 11:10	BTS	EPA 3010A / 6010 D
SW846 6010B	9083700	NSH1924-15	50.00	50.00	08/25/09 11:10	BTS	EPA 3010A / 6010 D
SW846 6010B	9083700	NSH1924-15	50.00	50.00	08/25/09 11:10	BTS	EPA 3010A / 6010 D
SW846 6010B	9083700	NSH1924-15	50.00	50.00	08/25/09 11:10	BTS	EPA 3010A / 6010 D
SW846 6010B	9083700	NSH1924-15	50.00	50.00	08/25/09 11:10	BTS	EPA 3010A / 6010 D
SW846 6010B	9083700	NSH1924-15	50.00	50.00	08/25/09 11:10	BTS	EPA 3010A / 6010 D
SW846 6010B	9083700	NSH1924-15	50.00	50.00	08/25/09 11:10	BTS	EPA 3010A / 6010 D
SW846 6010B	9083700	NSH1924-15	50.00	50.00	08/25/09 11:10	BTS	EPA 3010A / 6010 D
SW846 6010B	9083700	NSH1924-15	50.00	50.00	08/25/09 11:10	BTS	EPA 3010A / 6010 D
SW846 6010B	9083700	NSH1924-16	50.00	50.00	08/25/09 11:10	BTS	EPA 3010A / 6010 D
SW846 6010B	9083700	NSH1924-16	50.00	50.00	08/25/09 11:10	BTS	EPA 3010A / 6010 D
SW846 6010B	9083700	NSH1924-16	50.00	50.00	08/25/09 11:10	BTS	EPA 3010A / 6010 D
SW846 6010B	9083700	NSH1924-16	50.00	50.00	08/25/09 11:10	BTS	EPA 3010A / 6010 D
SW846 6010B	9083700	NSH1924-16	50.00	50.00	08/25/09 11:10	BTS	EPA 3010A / 6010 D
SW846 6010B	9083700	NSH1924-16	50.00	50.00	08/25/09 11:10	BTS	EPA 3010A / 6010 D
SW846 6010B	9083700	NSH1924-16	50.00	50.00	08/25/09 11:10	BTS	EPA 3010A / 6010 D
SW846 6010B	9083700	NSH1924-16	50.00	50.00	08/25/09 11:10	BTS	EPA 3010A / 6010 D

Work Order: NSH1924
Project Name: Exxon Gladiola Station
Project Number: Gladiola Station - Lea County, NM
Received: 08/21/09 08:00

Page 75 of 133

Client Kleinfelder Albuquerque - Exxon
8300 Jefferson NE Suite B
Albuquerque, NM 87120
Attn David Mazzanti

Work Order: NSH1924
Project Name: Exxon Gladiola Station
Project Number: Gladiola Station - Lea County, NM
Received: 08/21/09 08:00

SAMPLE EXTRACTION DATA

Parameter	Batch	Lab Number	Wt/Vol Extracted	Extracted Vol	Date	Analyst	Extraction Method
SW846 8310	9083684	NSH1924-01RE1	1000.00	1.00	08/25/09 10:35	MAH	EPA 3510C
SW846 8310	9083684	NSH1924-01RE2	1000.00	1.00	08/25/09 10:35	MAH	EPA 3510C
SW846 8310	9083684	NSH1924-01RE3	1000.00	1.00	08/25/09 10:35	MAH	EPA 3510C
SW846 8310	9083684	NSH1924-02	975.00	5.00	08/25/09 10:35	MAH	EPA 3510C
SW846 8310	9083684	NSH1924-02RE1	975.00	5.00	08/25/09 10:35	MAH	EPA 3510C
SW846 8310	9083684	NSH1924-02RE2	975.00	5.00	08/25/09 10:35	MAH	EPA 3510C
SW846 8310	9083684	NSH1924-02RE3	975.00	5.00	08/25/09 10:35	MAH	EPA 3510C
SW846 8310	9083684	NSH1924-03	975.00	1.00	08/25/09 10:35	MAH	EPA 3510C
SW846 8310	9083684	NSH1924-03RE1	975.00	1.00	08/25/09 10:35	MAH	EPA 3510C
SW846 8310	9083684	NSH1924-03RE2	975.00	1.00	08/25/09 10:35	MAH	EPA 3510C
SW846 8310	9083684	NSH1924-04	1030.00	1.00	08/25/09 10:35	MAH	EPA 3510C
SW846 8310	9083684	NSH1924-04RE1	1030.00	1.00	08/25/09 10:35	MAH	EPA 3510C
SW846 8310	9083684	NSH1924-04RE2	1030.00	1.00	08/25/09 10:35	MAH	EPA 3510C
SW846 8310	9083684	NSH1924-05	1030.00	1.00	08/25/09 10:35	MAH	EPA 3510C
SW846 8310	9083684	NSH1924-05RE1	1030.00	1.00	08/25/09 10:35	MAH	EPA 3510C
SW846 8310	9083684	NSH1924-05RE2	1030.00	1.00	08/25/09 10:35	MAH	EPA 3510C
SW846 8310	9083684	NSH1924-06	1000.00	1.00	08/25/09 10:35	MAH	EPA 3510C
SW846 8310	9083684	NSH1924-07	1000.00	1.00	08/25/09 10:35	MAH	EPA 3510C
SW846 8310	9083684	NSH1924-08	975.00	1.00	08/25/09 10:35	MAH	EPA 3510C
SW846 8310	9083684	NSH1924-09	1030.00	1.00	08/25/09 10:35	MAH	EPA 3510C
SW846 8310	9083684	NSH1924-10	1020.00	1.00	08/25/09 10:35	MAH	EPA 3510C
SW846 8310	9083684	NSH1924-11	1000.00	1.00	08/25/09 10:35	MAH	EPA 3510C
SW846 8310	9083684	NSH1924-12	1000.00	1.00	08/25/09 10:35	MAH	EPA 3510C
SW846 8310	9083684	NSH1924-12RE1	1000.00	1.00	08/25/09 10:35	MAH	EPA 3510C
SW846 8310	9083684	NSH1924-12RE2	1000.00	1.00	08/25/09 10:35	MAH	EPA 3510C
SW846 8310	9083684	NSH1924-13	975.00	1.00	08/25/09 10:35	MAH	EPA 3510C
SW846 8310	9083684	NSH1924-13RE1	975.00	1.00	08/25/09 10:35	MAH	EPA 3510C
SW846 8310	9083684	NSH1924-13RE2	975.00	1.00	08/25/09 10:35	MAH	EPA 3510C
SW846 8310	9083684	NSH1924-14	1030.00	1.00	08/25/09 10:35	MAH	EPA 3510C
SW846 8310	9083684	NSH1924-14RE1	1030.00	1.00	08/25/09 10:35	MAH	EPA 3510C
SW846 8310	9083684	NSH1924-15	975.00	1.00	08/25/09 10:35	MAH	EPA 3510C
SW846 8310	9083684	NSH1924-15RE1	975.00	1.00	08/25/09 10:35	MAH	EPA 3510C
SW846 8310	9083684	NSH1924-15RE2	975.00	1.00	08/25/09 10:35	MAH	EPA 3510C
SW846 8310	9083684	NSH1924-15RE3	975.00	1.00	08/25/09 10:35	MAH	EPA 3510C
SW846 8310	9083684	NSH1924-16	975.00	1.00	08/25/09 10:35	MAH	EPA 3510C
SW846 8310	9083684	NSH1924-16RE1	975.00	1.00	08/25/09 10:35	MAH	EPA 3510C
SW846 8310	9083684	NSH1924-17	1000.00	1.00	08/25/09 10:35	MAH	EPA 3510C
SW846 8310	9083684	NSH1924-17RE1	1000.00	1.00	08/25/09 10:35	MAH	EPA 3510C
SW846 8310	9083684	NSH1924-17RE2	1000.00	1.00	08/25/09 10:35	MAH	EPA 3510C
SW846 8310	9083684	NSH1924-17RE3	1000.00	1.00	08/25/09 10:35	MAH	EPA 3510C
SW846 8310	9083684	NSH1924-18	1000.00	1.00	08/25/09 10:35	MAH	EPA 3510C
SW846 8310	9083684	NSH1924-18RE1	1000.00	1.00	08/25/09 10:35	MAH	EPA 3510C
SW846 8310	9083684	NSH1924-18RE2	1000.00	1.00	08/25/09 10:35	MAH	EPA 3510C
SW846 8310	9083684	NSH1924-19	1000.00	1.00	08/25/09 10:35	MAH	EPA 3510C
SW846 8310	9083684	NSH1924-20	1030.00	1.00	08/25/09 10:35	MAH	EPA 3510C

Client Kleinfelder Albuquerque - Exxon
8300 Jefferson NE Suite B
Albuquerque, NM 87120
Attn David Mazzanti

Work Order: NSH1924
Project Name: Exxon Gladiola Station
Project Number: Gladiola Station - Lea County, NM
Received: 08/21/09 08:00

SAMPLE EXTRACTION DATA

Parameter	Batch	Lab Number	Wt/Vol Extracted	Extracted Vol	Date	Analyst	Extraction Method
SW846 8310	9084051	NSH1924-21	1020.00	1.00	08/26/09 11:30	DMG	EPA 3510C
SW846 8310	9084051	NSH1924-22	1020.00	1.00	08/26/09 11:30	DMG	EPA 3510C
SW846 8310	9084051	NSH1924-22RE1	1020.00	1.00	08/26/09 11:30	DMG	EPA 3510C
SW846 8310	9084051	NSH1924-22RE2	1020.00	1.00	08/26/09 11:30	DMG	EPA 3510C
SW846 8310	9084051	NSH1924-22RE3	1020.00	1.00	08/26/09 11:30	DMG	EPA 3510C

Client Kleinfelder Albuquerque - Exxon
8300 Jefferson NE Suite B
Albuquerque, NM 87120
Attn David Mazzanti

Work Order: NSH1924
Project Name: Exxon Gladiola Station
Project Number: Gladiola Station - Lea County, NM
Received: 08/21/09 08:00

PROJECT QUALITY CONTROL DATA

Blank

Analyte	Blank Value	Q	Units	Q.C. Batch	Lab Number	Analyzed Date/Time
---------	-------------	---	-------	------------	------------	--------------------

General Chemistry Parameters

9083933-BLK1

Total Dissolved Solids	<5.00		mg/L	9083933	9083933-BLK1	08/25/09 17:16
------------------------	-------	--	------	---------	--------------	----------------

9084127-BLK1

Alkalinity, Total (CaCO3)	<5.00		mg/L	9084127	9084127-BLK1	08/26/09 19:33
---------------------------	-------	--	------	---------	--------------	----------------

9084129-BLK1

Alkalinity, Total (CaCO3)	<5.00		mg/L	9084129	9084129-BLK1	08/26/09 15:45
---------------------------	-------	--	------	---------	--------------	----------------

9084131-BLK1

Total Dissolved Solids	<5.00		mg/L	9084131	9084131-BLK1	08/26/09 15:50
------------------------	-------	--	------	---------	--------------	----------------

9090014-BLK1

Sulfate	<0.110		mg/L	9090014	9090014-BLK1	09/01/09 17:26
Chloride	<0.300		mg/L	9090014	9090014-BLK1	09/01/09 17:26

9090033-BLK1

Sulfate	<0.110		mg/L	9090033	9090033-BLK1	09/04/09 00:26
Chloride	<0.300		mg/L	9090033	9090033-BLK1	09/04/09 00:26

Dissolved Metals by EPA Method 6010B

9083700-BLK1

Arsenic	<0.00360		mg/L	9083700	9083700-BLK1	08/25/09 16:44
Barium	0.00250		mg/L	9083700	9083700-BLK1	08/25/09 16:44
Cadmium	<0.000600		mg/L	9083700	9083700-BLK1	08/25/09 16:44
Chromium	<0.00260		mg/L	9083700	9083700-BLK1	08/25/09 16:44
Lead	<0.00210		mg/L	9083700	9083700-BLK1	08/25/09 16:44
Selenium	<0.00390		mg/L	9083700	9083700-BLK1	08/25/09 16:44
Silver	<0.00280		mg/L	9083700	9083700-BLK1	08/25/09 16:44

9083701-BLK1

Arsenic	<0.00360		mg/L	9083701	9083701-BLK1	08/25/09 19:00
Barium	<0.00100		mg/L	9083701	9083701-BLK1	08/26/09 10:58
Cadmium	<0.000600		mg/L	9083701	9083701-BLK1	08/25/09 19:00
Chromium	<0.00260		mg/L	9083701	9083701-BLK1	08/25/09 19:00
Lead	<0.00210		mg/L	9083701	9083701-BLK1	08/25/09 19:00
Selenium	<0.00390		mg/L	9083701	9083701-BLK1	08/25/09 19:00
Silver	<0.00280		mg/L	9083701	9083701-BLK1	08/25/09 19:00

Dissolved Mercury by EPA Methods 7470A/7471A

9083733-BLK1

Mercury	<0.000100		mg/L	9083733	9083733-BLK1	08/28/09 12:24
---------	-----------	--	------	---------	--------------	----------------

Client Kleinfelder Albuquerque - Exxon
8300 Jefferson NE Suite B
Albuquerque, NM 87120
Attn David Mazzanti

Work Order: NSH1924
Project Name: Exxon Gladiola Station
Project Number: Gladiola Station - Lea County, NM
Received: 08/21/09 08:00

PROJECT QUALITY CONTROL DATA

Blank - Cont.

Analyte	Blank Value	Q	Units	Q.C. Batch	Lab Number	Analyzed Date/Time
---------	-------------	---	-------	------------	------------	--------------------

Dissolved Mercury by EPA Methods 7470A/7471A

9083740-BLK1

Mercury	<0.000100		mg/L	9083740	9083740-BLK1	08/27/09 12:06
---------	-----------	--	------	---------	--------------	----------------

Volatile Organic Compounds by EPA Method 8260B

9083540-BLK1

Acetone	<25.0		ug/L	9083540	9083540-BLK1	08/23/09 00:40
Benzene	<0.410		ug/L	9083540	9083540-BLK1	08/23/09 00:40
Bromobenzene	<0.360		ug/L	9083540	9083540-BLK1	08/23/09 00:40
Bromochloromethane	<0.470		ug/L	9083540	9083540-BLK1	08/23/09 00:40
Bromodichloromethane	<0.270		ug/L	9083540	9083540-BLK1	08/23/09 00:40
Bromoform	<0.430		ug/L	9083540	9083540-BLK1	08/23/09 00:40
Bromomethane	<0.300		ug/L	9083540	9083540-BLK1	08/23/09 00:40
2-Butanone	<2.10		ug/L	9083540	9083540-BLK1	08/23/09 00:40
sec-Butylbenzene	<0.360		ug/L	9083540	9083540-BLK1	08/23/09 00:40
n-Butylbenzene	<0.310		ug/L	9083540	9083540-BLK1	08/23/09 00:40
tert-Butylbenzene	<0.380		ug/L	9083540	9083540-BLK1	08/23/09 00:40
Carbon disulfide	<0.360		ug/L	9083540	9083540-BLK1	08/23/09 00:40
Carbon Tetrachloride	<0.330		ug/L	9083540	9083540-BLK1	08/23/09 00:40
Chlorobenzene	<0.220		ug/L	9083540	9083540-BLK1	08/23/09 00:40
Chlorodibromomethane	<0.260		ug/L	9083540	9083540-BLK1	08/23/09 00:40
Chloroethane	<0.460		ug/L	9083540	9083540-BLK1	08/23/09 00:40
Chloroform	0.540		ug/L	9083540	9083540-BLK1	08/23/09 00:40
Chloromethane	<0.390		ug/L	9083540	9083540-BLK1	08/23/09 00:40
2-Chlorotoluene	<0.510		ug/L	9083540	9083540-BLK1	08/23/09 00:40
4-Chlorotoluene	<0.510		ug/L	9083540	9083540-BLK1	08/23/09 00:40
1,2-Dibromo-3-chloropropane	<0.860		ug/L	9083540	9083540-BLK1	08/23/09 00:40
1,2-Dibromoethane (EDB)	<0.460		ug/L	9083540	9083540-BLK1	08/23/09 00:40
Dibromomethane	<0.410		ug/L	9083540	9083540-BLK1	08/23/09 00:40
1,4-Dichlorobenzene	<0.430		ug/L	9083540	9083540-BLK1	08/23/09 00:40
1,3-Dichlorobenzene	<0.320		ug/L	9083540	9083540-BLK1	08/23/09 00:40
1,2-Dichlorobenzene	<0.400		ug/L	9083540	9083540-BLK1	08/23/09 00:40
Dichlorodifluoromethane	<0.190		ug/L	9083540	9083540-BLK1	08/23/09 00:40
1,1-Dichloroethane	<0.340		ug/L	9083540	9083540-BLK1	08/23/09 00:40
1,2-Dichloroethane	<0.350		ug/L	9083540	9083540-BLK1	08/23/09 00:40
cis-1,2-Dichloroethene	<0.330		ug/L	9083540	9083540-BLK1	08/23/09 00:40
1,1-Dichloroethene	<0.220		ug/L	9083540	9083540-BLK1	08/23/09 00:40
trans-1,2-Dichloroethene	<0.330		ug/L	9083540	9083540-BLK1	08/23/09 00:40
1,3-Dichloropropane	<0.270		ug/L	9083540	9083540-BLK1	08/23/09 00:40
1,2-Dichloropropane	<0.240		ug/L	9083540	9083540-BLK1	08/23/09 00:40
2,2-Dichloropropane	<0.300		ug/L	9083540	9083540-BLK1	08/23/09 00:40
cis-1,3-Dichloropropene	<0.330		ug/L	9083540	9083540-BLK1	08/23/09 00:40
trans-1,3-Dichloropropene	<0.330		ug/L	9083540	9083540-BLK1	08/23/09 00:40

Client Kleinfelder Albuquerque - Exxon
8300 Jefferson NE Suite B
Albuquerque, NM 87120
Attn David Mazzanti

Work Order: NSH1924
Project Name: Exxon Gladiola Station
Project Number: Gladiola Station - Lea County, NM
Received: 08/21/09 08:00

PROJECT QUALITY CONTROL DATA
Blank - Cont.

Analyte	Blank Value	Q	Units	Q.C. Batch	Lab Number	Analyzed Date/Time
Volatile Organic Compounds by EPA Method 8260B						
9083540-BLK1						
1,1-Dichloropropene	<0.260		ug/L	9083540	9083540-BLK1	08/23/09 00:40
Ethylbenzene	<0.350		ug/L	9083540	9083540-BLK1	08/23/09 00:40
Hexachlorobutadiene	<0.790		ug/L	9083540	9083540-BLK1	08/23/09 00:40
2-Hexanone	<1.40		ug/L	9083540	9083540-BLK1	08/23/09 00:40
Isopropylbenzene	<0.400		ug/L	9083540	9083540-BLK1	08/23/09 00:40
p-Isopropyltoluene	<0.330		ug/L	9083540	9083540-BLK1	08/23/09 00:40
Methyl tert-Butyl Ether	<0.320		ug/L	9083540	9083540-BLK1	08/23/09 00:40
Methylene Chloride	1.03		ug/L	9083540	9083540-BLK1	08/23/09 00:40
4-Methyl-2-pentanone	<1.40		ug/L	9083540	9083540-BLK1	08/23/09 00:40
Naphthalene	3.49		ug/L	9083540	9083540-BLK1	08/23/09 00:40
n-Propylbenzene	<0.390		ug/L	9083540	9083540-BLK1	08/23/09 00:40
Styrene	<0.260		ug/L	9083540	9083540-BLK1	08/23/09 00:40
1,1,1,2-Tetrachloroethane	<0.200		ug/L	9083540	9083540-BLK1	08/23/09 00:40
1,1,2,2-Tetrachloroethane	<0.360		ug/L	9083540	9083540-BLK1	08/23/09 00:40
Tetrachloroethene	<0.320		ug/L	9083540	9083540-BLK1	08/23/09 00:40
Toluene	<0.350		ug/L	9083540	9083540-BLK1	08/23/09 00:40
1,2,3-Trichlorobenzene	<0.270		ug/L	9083540	9083540-BLK1	08/23/09 00:40
1,2,4-Trichlorobenzene	<0.360		ug/L	9083540	9083540-BLK1	08/23/09 00:40
1,1,2-Trichloroethane	<0.320		ug/L	9083540	9083540-BLK1	08/23/09 00:40
1,1,1-Trichloroethane	<0.190		ug/L	9083540	9083540-BLK1	08/23/09 00:40
Trichloroethene	<0.260		ug/L	9083540	9083540-BLK1	08/23/09 00:40
Trichlorofluoromethane	<0.220		ug/L	9083540	9083540-BLK1	08/23/09 00:40
1,2,3-Trichloropropane	<0.470		ug/L	9083540	9083540-BLK1	08/23/09 00:40
1,3,5-Trimethylbenzene	<0.360		ug/L	9083540	9083540-BLK1	08/23/09 00:40
1,2,4-Trimethylbenzene	<0.320		ug/L	9083540	9083540-BLK1	08/23/09 00:40
Vinyl chloride	<0.220		ug/L	9083540	9083540-BLK1	08/23/09 00:40
Xylenes, total	<0.730		ug/L	9083540	9083540-BLK1	08/23/09 00:40
Surrogate: 1,2-Dichloroethane-d4	94%			9083540	9083540-BLK1	08/23/09 00:40
Surrogate: Dibromofluoromethane	96%			9083540	9083540-BLK1	08/23/09 00:40
Surrogate: Toluene-d8	109%			9083540	9083540-BLK1	08/23/09 00:40
Surrogate: 4-Bromofluorobenzene	106%			9083540	9083540-BLK1	08/23/09 00:40

9083552-BLK1

Acetone	<25.0		ug/L	9083552	9083552-BLK1	08/25/09 13:35
Benzene	<0.410		ug/L	9083552	9083552-BLK1	08/25/09 13:35
Bromobenzene	<0.360		ug/L	9083552	9083552-BLK1	08/25/09 13:35
Bromochloromethane	<0.470		ug/L	9083552	9083552-BLK1	08/25/09 13:35
Bromodichloromethane	<0.270		ug/L	9083552	9083552-BLK1	08/25/09 13:35
Bromoform	<0.430		ug/L	9083552	9083552-BLK1	08/25/09 13:35
Bromomethane	<0.300		ug/L	9083552	9083552-BLK1	08/25/09 13:35
2-Butanone	<2.10		ug/L	9083552	9083552-BLK1	08/25/09 13:35

Client Kleinfelder Albuquerque - Exxon
8300 Jefferson NE Suite B
Albuquerque, NM 87120
Attn David Mazzanti

Work Order: NSH1924
Project Name: Exxon Gladiola Station
Project Number: Gladiola Station - Lea County, NM
Received: 08/21/09 08:00

PROJECT QUALITY CONTROL DATA

Blank - Cont.

Analyte	Blank Value	Q	Units	Q.C. Batch	Lab Number	Analyzed Date/Time
---------	-------------	---	-------	------------	------------	--------------------

Volatile Organic Compounds by EPA Method 8260B

9083552-BLK1

sec-Butylbenzene	<0.360		ug/L	9083552	9083552-BLK1	08/25/09 13:35
n-Butylbenzene	<0.310		ug/L	9083552	9083552-BLK1	08/25/09 13:35
tert-Butylbenzene	<0.380		ug/L	9083552	9083552-BLK1	08/25/09 13:35
Carbon disulfide	<0.360		ug/L	9083552	9083552-BLK1	08/25/09 13:35
Carbon Tetrachloride	<0.330		ug/L	9083552	9083552-BLK1	08/25/09 13:35
Chlorobenzene	0.290		ug/L	9083552	9083552-BLK1	08/25/09 13:35
Chlorodibromomethane	<0.260		ug/L	9083552	9083552-BLK1	08/25/09 13:35
Chloroethane	<0.460		ug/L	9083552	9083552-BLK1	08/25/09 13:35
Chloroform	0.420		ug/L	9083552	9083552-BLK1	08/25/09 13:35
Chloromethane	<0.390		ug/L	9083552	9083552-BLK1	08/25/09 13:35
2-Chlorotoluene	<0.510		ug/L	9083552	9083552-BLK1	08/25/09 13:35
4-Chlorotoluene	<0.510		ug/L	9083552	9083552-BLK1	08/25/09 13:35
1,2-Dibromo-3-chloropropane	<0.860		ug/L	9083552	9083552-BLK1	08/25/09 13:35
1,2-Dibromoethane (EDB)	<0.460		ug/L	9083552	9083552-BLK1	08/25/09 13:35
Dibromomethane	<0.410		ug/L	9083552	9083552-BLK1	08/25/09 13:35
1,4-Dichlorobenzene	<0.430		ug/L	9083552	9083552-BLK1	08/25/09 13:35
1,3-Dichlorobenzene	<0.320		ug/L	9083552	9083552-BLK1	08/25/09 13:35
1,2-Dichlorobenzene	<0.400		ug/L	9083552	9083552-BLK1	08/25/09 13:35
Dichlorodifluoromethane	<0.190		ug/L	9083552	9083552-BLK1	08/25/09 13:35
1,1-Dichloroethane	<0.340		ug/L	9083552	9083552-BLK1	08/25/09 13:35
1,2-Dichloroethane	<0.350		ug/L	9083552	9083552-BLK1	08/25/09 13:35
cis-1,2-Dichloroethene	<0.330		ug/L	9083552	9083552-BLK1	08/25/09 13:35
1,1-Dichloroethene	<0.220		ug/L	9083552	9083552-BLK1	08/25/09 13:35
trans-1,2-Dichloroethene	<0.330		ug/L	9083552	9083552-BLK1	08/25/09 13:35
1,3-Dichloropropane	<0.270		ug/L	9083552	9083552-BLK1	08/25/09 13:35
1,2-Dichloropropane	<0.240		ug/L	9083552	9083552-BLK1	08/25/09 13:35
2,2-Dichloropropane	<0.300		ug/L	9083552	9083552-BLK1	08/25/09 13:35
cis-1,3-Dichloropropene	<0.330		ug/L	9083552	9083552-BLK1	08/25/09 13:35
trans-1,3-Dichloropropene	<0.330		ug/L	9083552	9083552-BLK1	08/25/09 13:35
1,1-Dichloropropene	<0.260		ug/L	9083552	9083552-BLK1	08/25/09 13:35
Ethylbenzene	<0.350		ug/L	9083552	9083552-BLK1	08/25/09 13:35
Hexachlorobutadiene	<0.790		ug/L	9083552	9083552-BLK1	08/25/09 13:35
2-Hexanone	<1.40		ug/L	9083552	9083552-BLK1	08/25/09 13:35
Isopropylbenzene	<0.400		ug/L	9083552	9083552-BLK1	08/25/09 13:35
p-Isopropyltoluene	<0.330		ug/L	9083552	9083552-BLK1	08/25/09 13:35
Methyl tert-Butyl Ether	<0.320		ug/L	9083552	9083552-BLK1	08/25/09 13:35
Methylene Chloride	1.40		ug/L	9083552	9083552-BLK1	08/25/09 13:35
4-Methyl-2-pentanone	<1.40		ug/L	9083552	9083552-BLK1	08/25/09 13:35
Naphthalene	<0.380		ug/L	9083552	9083552-BLK1	08/25/09 13:35
n-Propylbenzene	<0.390		ug/L	9083552	9083552-BLK1	08/25/09 13:35
Styrene	<0.260		ug/L	9083552	9083552-BLK1	08/25/09 13:35

Client Kleinfelder Albuquerque - Exxon
8300 Jefferson NE Suite B
Albuquerque, NM 87120
Attn David Mazzanti

Work Order: NSH1924
Project Name: Exxon Gladiola Station
Project Number: Gladiola Station - Lea County, NM
Received: 08/21/09 08:00

PROJECT QUALITY CONTROL DATA

Blank - Cont.

Analyte	Blank Value	Q	Units	Q.C. Batch	Lab Number	Analyzed Date/Time
Volatile Organic Compounds by EPA Method 8260B						
9083552-BLK1						
1,1,1,2-Tetrachloroethane	<0.200		ug/L	9083552	9083552-BLK1	08/25/09 13:35
1,1,1,2-Tetrachloroethane	<0.360		ug/L	9083552	9083552-BLK1	08/25/09 13:35
Tetrachloroethene	<0.320		ug/L	9083552	9083552-BLK1	08/25/09 13:35
Toluene	<0.350		ug/L	9083552	9083552-BLK1	08/25/09 13:35
1,2,3-Trichlorobenzene	<0.270		ug/L	9083552	9083552-BLK1	08/25/09 13:35
1,2,4-Trichlorobenzene	<0.360		ug/L	9083552	9083552-BLK1	08/25/09 13:35
1,1,2-Trichloroethane	<0.320		ug/L	9083552	9083552-BLK1	08/25/09 13:35
1,1,1-Trichloroethane	<0.190		ug/L	9083552	9083552-BLK1	08/25/09 13:35
Trichloroethene	<0.260		ug/L	9083552	9083552-BLK1	08/25/09 13:35
Trichlorofluoromethane	<0.220		ug/L	9083552	9083552-BLK1	08/25/09 13:35
1,2,3-Trichloropropane	<0.470		ug/L	9083552	9083552-BLK1	08/25/09 13:35
1,3,5-Trimethylbenzene	<0.360		ug/L	9083552	9083552-BLK1	08/25/09 13:35
1,2,4-Trimethylbenzene	<0.320		ug/L	9083552	9083552-BLK1	08/25/09 13:35
Vinyl chloride	<0.220		ug/L	9083552	9083552-BLK1	08/25/09 13:35
Xylenes, total	<0.730		ug/L	9083552	9083552-BLK1	08/25/09 13:35
Surrogate: 1,2-Dichloroethane-d4	96%			9083552	9083552-BLK1	08/25/09 13:35
Surrogate: Dibromofluoromethane	97%			9083552	9083552-BLK1	08/25/09 13:35
Surrogate: Toluene-d8	90%			9083552	9083552-BLK1	08/25/09 13:35
Surrogate: 4-Bromofluorobenzene	101%			9083552	9083552-BLK1	08/25/09 13:35

9083614-BLK1						
Acetone	<25.0		ug/L	9083614	9083614-BLK1	08/28/09 12:35
Benzene	<0.410		ug/L	9083614	9083614-BLK1	08/28/09 12:35
Bromobenzene	<0.360		ug/L	9083614	9083614-BLK1	08/28/09 12:35
Bromochloromethane	<0.470		ug/L	9083614	9083614-BLK1	08/28/09 12:35
Bromodichloromethane	<0.270		ug/L	9083614	9083614-BLK1	08/28/09 12:35
Bromoform	<0.430		ug/L	9083614	9083614-BLK1	08/28/09 12:35
Bromomethane	<0.300		ug/L	9083614	9083614-BLK1	08/28/09 12:35
2-Butanone	<2.10		ug/L	9083614	9083614-BLK1	08/28/09 12:35
sec-Butylbenzene	<0.360		ug/L	9083614	9083614-BLK1	08/28/09 12:35
n-Butylbenzene	<0.310		ug/L	9083614	9083614-BLK1	08/28/09 12:35
tert-Butylbenzene	<0.380		ug/L	9083614	9083614-BLK1	08/28/09 12:35
Carbon disulfide	<0.360		ug/L	9083614	9083614-BLK1	08/28/09 12:35
Carbon Tetrachloride	<0.330		ug/L	9083614	9083614-BLK1	08/28/09 12:35
Chlorobenzene	<0.220		ug/L	9083614	9083614-BLK1	08/28/09 12:35
Chlorodibromomethane	<0.260		ug/L	9083614	9083614-BLK1	08/28/09 12:35
Chloroethane	<0.460		ug/L	9083614	9083614-BLK1	08/28/09 12:35
Chloroform	<0.250		ug/L	9083614	9083614-BLK1	08/28/09 12:35
Chloromethane	<0.390		ug/L	9083614	9083614-BLK1	08/28/09 12:35
2-Chlorotoluene	<0.510		ug/L	9083614	9083614-BLK1	08/28/09 12:35
4-Chlorotoluene	<0.510		ug/L	9083614	9083614-BLK1	08/28/09 12:35

Client Kleinfelder Albuquerque - Exxon
8300 Jefferson NE Suite B
Albuquerque, NM 87120
Attn David Mazzanti

Work Order: NSH1924
Project Name: Exxon Gladiola Station
Project Number: Gladiola Station - Lea County, NM
Received: 08/21/09 08:00

PROJECT QUALITY CONTROL DATA

Blank - Cont.

Analyte	Blank Value	Q	Units	Q.C. Batch	Lab Number	Analyzed Date/Time
---------	-------------	---	-------	------------	------------	--------------------

Volatile Organic Compounds by EPA Method 8260B

9083614-BLK1

1,2-Dibromo-3-chloropropane	<0.860		ug/L	9083614	9083614-BLK1	08/28/09 12:35
1,2-Dibromoethane (EDB)	<0.460		ug/L	9083614	9083614-BLK1	08/28/09 12:35
Dibromomethane	<0.410		ug/L	9083614	9083614-BLK1	08/28/09 12:35
1,4-Dichlorobenzene	<0.430		ug/L	9083614	9083614-BLK1	08/28/09 12:35
1,3-Dichlorobenzene	<0.320		ug/L	9083614	9083614-BLK1	08/28/09 12:35
1,2-Dichlorobenzene	<0.400		ug/L	9083614	9083614-BLK1	08/28/09 12:35
Dichlorodifluoromethane	<0.190		ug/L	9083614	9083614-BLK1	08/28/09 12:35
1,1-Dichloroethane	<0.340		ug/L	9083614	9083614-BLK1	08/28/09 12:35
1,2-Dichloroethane	<0.350		ug/L	9083614	9083614-BLK1	08/28/09 12:35
cis-1,2-Dichloroethene	<0.330		ug/L	9083614	9083614-BLK1	08/28/09 12:35
1,1-Dichloroethene	<0.220		ug/L	9083614	9083614-BLK1	08/28/09 12:35
trans-1,2-Dichloroethene	<0.330		ug/L	9083614	9083614-BLK1	08/28/09 12:35
1,3-Dichloropropane	<0.270		ug/L	9083614	9083614-BLK1	08/28/09 12:35
1,2-Dichloropropane	<0.240		ug/L	9083614	9083614-BLK1	08/28/09 12:35
2,2-Dichloropropane	<0.300		ug/L	9083614	9083614-BLK1	08/28/09 12:35
cis-1,3-Dichloropropene	<0.330		ug/L	9083614	9083614-BLK1	08/28/09 12:35
trans-1,3-Dichloropropene	<0.330		ug/L	9083614	9083614-BLK1	08/28/09 12:35
1,1-Dichloropropene	<0.260		ug/L	9083614	9083614-BLK1	08/28/09 12:35
Ethylbenzene	<0.350		ug/L	9083614	9083614-BLK1	08/28/09 12:35
Hexachlorobutadiene	<0.790		ug/L	9083614	9083614-BLK1	08/28/09 12:35
2-Hexanone	<1.40		ug/L	9083614	9083614-BLK1	08/28/09 12:35
Isopropylbenzene	<0.400		ug/L	9083614	9083614-BLK1	08/28/09 12:35
p-Isopropyltoluene	<0.330		ug/L	9083614	9083614-BLK1	08/28/09 12:35
Methyl tert-Butyl Ether	<0.320		ug/L	9083614	9083614-BLK1	08/28/09 12:35
Methylene Chloride	1.40		ug/L	9083614	9083614-BLK1	08/28/09 12:35
4-Methyl-2-pentanone	<1.40		ug/L	9083614	9083614-BLK1	08/28/09 12:35
Naphthalene	0.500		ug/L	9083614	9083614-BLK1	08/28/09 12:35
n-Propylbenzene	<0.390		ug/L	9083614	9083614-BLK1	08/28/09 12:35
Styrene	<0.260		ug/L	9083614	9083614-BLK1	08/28/09 12:35
1,1,1,2-Tetrachloroethane	<0.200		ug/L	9083614	9083614-BLK1	08/28/09 12:35
1,1,2,2-Tetrachloroethane	<0.360		ug/L	9083614	9083614-BLK1	08/28/09 12:35
Tetrachloroethene	<0.320		ug/L	9083614	9083614-BLK1	08/28/09 12:35
Toluene	<0.350		ug/L	9083614	9083614-BLK1	08/28/09 12:35
1,2,3-Trichlorobenzene	<0.270		ug/L	9083614	9083614-BLK1	08/28/09 12:35
1,2,4-Trichlorobenzene	<0.360		ug/L	9083614	9083614-BLK1	08/28/09 12:35
1,1,2-Trichloroethane	<0.320		ug/L	9083614	9083614-BLK1	08/28/09 12:35
1,1,1-Trichloroethane	<0.190		ug/L	9083614	9083614-BLK1	08/28/09 12:35
Trichloroethene	<0.260		ug/L	9083614	9083614-BLK1	08/28/09 12:35
Trichlorofluoromethane	<0.220		ug/L	9083614	9083614-BLK1	08/28/09 12:35
1,2,3-Trichloropropane	<0.470		ug/L	9083614	9083614-BLK1	08/28/09 12:35
1,3,5-Trimethylbenzene	<0.360		ug/L	9083614	9083614-BLK1	08/28/09 12:35

Client Kleinfelder Albuquerque - Exxon
8300 Jefferson NE Suite B
Albuquerque, NM 87120
Attn David Mazzanti

Work Order: NSH1924
Project Name: Exxon Gladiola Station
Project Number: Gladiola Station - Lea County, NM
Received: 08/21/09 08:00

PROJECT QUALITY CONTROL DATA

Blank - Cont.

Analyte	Blank Value	Q	Units	Q.C. Batch	Lab Number	Analyzed Date/Time
Volatile Organic Compounds by EPA Method 8260B						
9083614-BLK1						
1,2,4-Trimethylbenzene	<0.320		ug/L	9083614	9083614-BLK1	08/28/09 12:35
Vinyl chloride	<0.220		ug/L	9083614	9083614-BLK1	08/28/09 12:35
Xylenes, total	<0.730		ug/L	9083614	9083614-BLK1	08/28/09 12:35
Surrogate: 1,2-Dichloroethane-d4	105%			9083614	9083614-BLK1	08/28/09 12:35
Surrogate: Dibromofluoromethane	104%			9083614	9083614-BLK1	08/28/09 12:35
Surrogate: Toluene-d8	101%			9083614	9083614-BLK1	08/28/09 12:35
Surrogate: 4-Bromofluorobenzene	95%			9083614	9083614-BLK1	08/28/09 12:35
9084014-BLK1						
Acetone	<25.0		ug/L	9084014	9084014-BLK1	08/29/09 00:19
Benzene	<0.410		ug/L	9084014	9084014-BLK1	08/29/09 00:19
Bromobenzene	<0.360		ug/L	9084014	9084014-BLK1	08/29/09 00:19
Bromochloromethane	<0.470		ug/L	9084014	9084014-BLK1	08/29/09 00:19
Bromodichloromethane	<0.270		ug/L	9084014	9084014-BLK1	08/29/09 00:19
Bromoform	<0.430		ug/L	9084014	9084014-BLK1	08/29/09 00:19
Bromomethane	<0.300		ug/L	9084014	9084014-BLK1	08/29/09 00:19
2-Butanone	<2.10		ug/L	9084014	9084014-BLK1	08/29/09 00:19
sec-Butylbenzene	<0.360		ug/L	9084014	9084014-BLK1	08/29/09 00:19
n-Butylbenzene	<0.310		ug/L	9084014	9084014-BLK1	08/29/09 00:19
tert-Butylbenzene	<0.380		ug/L	9084014	9084014-BLK1	08/29/09 00:19
Carbon disulfide	<0.360		ug/L	9084014	9084014-BLK1	08/29/09 00:19
Carbon Tetrachloride	<0.330		ug/L	9084014	9084014-BLK1	08/29/09 00:19
Chlorobenzene	<0.220		ug/L	9084014	9084014-BLK1	08/29/09 00:19
Chlorodibromomethane	<0.260		ug/L	9084014	9084014-BLK1	08/29/09 00:19
Chloroethane	<0.460		ug/L	9084014	9084014-BLK1	08/29/09 00:19
Chloroform	<0.250		ug/L	9084014	9084014-BLK1	08/29/09 00:19
Chloromethane	<0.390		ug/L	9084014	9084014-BLK1	08/29/09 00:19
2-Chlorotoluene	<0.510		ug/L	9084014	9084014-BLK1	08/29/09 00:19
4-Chlorotoluene	<0.510		ug/L	9084014	9084014-BLK1	08/29/09 00:19
1,2-Dibromo-3-chloropropane	<0.860		ug/L	9084014	9084014-BLK1	08/29/09 00:19
1,2-Dibromoethane (EDB)	<0.460		ug/L	9084014	9084014-BLK1	08/29/09 00:19
Dibromomethane	<0.410		ug/L	9084014	9084014-BLK1	08/29/09 00:19
1,4-Dichlorobenzene	<0.430		ug/L	9084014	9084014-BLK1	08/29/09 00:19
1,3-Dichlorobenzene	<0.320		ug/L	9084014	9084014-BLK1	08/29/09 00:19
1,2-Dichlorobenzene	<0.400		ug/L	9084014	9084014-BLK1	08/29/09 00:19
Dichlorodifluoromethane	<0.190		ug/L	9084014	9084014-BLK1	08/29/09 00:19
1,1-Dichloroethane	<0.340		ug/L	9084014	9084014-BLK1	08/29/09 00:19
1,2-Dichloroethane	<0.350		ug/L	9084014	9084014-BLK1	08/29/09 00:19
cis-1,2-Dichloroethene	<0.330		ug/L	9084014	9084014-BLK1	08/29/09 00:19
1,1-Dichloroethene	<0.220		ug/L	9084014	9084014-BLK1	08/29/09 00:19
trans-1,2-Dichloroethene	<0.330		ug/L	9084014	9084014-BLK1	08/29/09 00:19

Client Kleinfelder Albuquerque - Exxon
8300 Jefferson NE Suite B
Albuquerque, NM 87120
Attn David Mazzanti

Work Order: NSH1924
Project Name: Exxon Gladiola Station
Project Number: Gladiola Station - Lea County, NM
Received: 08/21/09 08:00

PROJECT QUALITY CONTROL DATA Blank - Cont.

Analyte	Blank Value	Q	Units	Q.C. Batch	Lab Number	Analyzed Date/Time
---------	-------------	---	-------	------------	------------	--------------------

Volatile Organic Compounds by EPA Method 8260B

9084014-BLK1

1,3-Dichloropropane	<0.270		ug/L	9084014	9084014-BLK1	08/29/09 00:19
1,2-Dichloropropane	<0.240		ug/L	9084014	9084014-BLK1	08/29/09 00:19
2,2-Dichloropropane	<0.300		ug/L	9084014	9084014-BLK1	08/29/09 00:19
cis-1,3-Dichloropropene	<0.330		ug/L	9084014	9084014-BLK1	08/29/09 00:19
trans-1,3-Dichloropropene	<0.330		ug/L	9084014	9084014-BLK1	08/29/09 00:19
1,1-Dichloropropene	<0.260		ug/L	9084014	9084014-BLK1	08/29/09 00:19
Ethylbenzene	<0.350		ug/L	9084014	9084014-BLK1	08/29/09 00:19
Hexachlorobutadiene	<0.790		ug/L	9084014	9084014-BLK1	08/29/09 00:19
2-Hexanone	<1.40		ug/L	9084014	9084014-BLK1	08/29/09 00:19
Isopropylbenzene	<0.400		ug/L	9084014	9084014-BLK1	08/29/09 00:19
p-Isopropyltoluene	<0.330		ug/L	9084014	9084014-BLK1	08/29/09 00:19
Methyl tert-Butyl Ether	<0.320		ug/L	9084014	9084014-BLK1	08/29/09 00:19
Methylene Chloride	1.35		ug/L	9084014	9084014-BLK1	08/29/09 00:19
4-Methyl-2-pentanone	<1.40		ug/L	9084014	9084014-BLK1	08/29/09 00:19
Naphthalene	0.430		ug/L	9084014	9084014-BLK1	08/29/09 00:19
n-Propylbenzene	<0.390		ug/L	9084014	9084014-BLK1	08/29/09 00:19
Styrene	<0.260		ug/L	9084014	9084014-BLK1	08/29/09 00:19
1,1,1,2-Tetrachloroethane	<0.200		ug/L	9084014	9084014-BLK1	08/29/09 00:19
1,1,2,2-Tetrachloroethane	<0.360		ug/L	9084014	9084014-BLK1	08/29/09 00:19
Tetrachloroethene	<0.320		ug/L	9084014	9084014-BLK1	08/29/09 00:19
Toluene	<0.350		ug/L	9084014	9084014-BLK1	08/29/09 00:19
1,2,3-Trichlorobenzene	<0.270		ug/L	9084014	9084014-BLK1	08/29/09 00:19
1,2,4-Trichlorobenzene	<0.360		ug/L	9084014	9084014-BLK1	08/29/09 00:19
1,1,2-Trichloroethane	<0.320		ug/L	9084014	9084014-BLK1	08/29/09 00:19
1,1,1-Trichloroethane	<0.190		ug/L	9084014	9084014-BLK1	08/29/09 00:19
Trichloroethene	<0.260		ug/L	9084014	9084014-BLK1	08/29/09 00:19
Trichlorofluoromethane	<0.220		ug/L	9084014	9084014-BLK1	08/29/09 00:19
1,2,3-Trichloropropane	<0.470		ug/L	9084014	9084014-BLK1	08/29/09 00:19
1,3,5-Trimethylbenzene	<0.360		ug/L	9084014	9084014-BLK1	08/29/09 00:19
1,2,4-Trimethylbenzene	<0.320		ug/L	9084014	9084014-BLK1	08/29/09 00:19
Vinyl chloride	<0.220		ug/L	9084014	9084014-BLK1	08/29/09 00:19
Xylenes, total	<0.730		ug/L	9084014	9084014-BLK1	08/29/09 00:19
Surrogate: 1,2-Dichloroethane-d4	104%			9084014	9084014-BLK1	08/29/09 00:19
Surrogate: Dibromofluoromethane	105%			9084014	9084014-BLK1	08/29/09 00:19
Surrogate: Toluene-d8	99%			9084014	9084014-BLK1	08/29/09 00:19
Surrogate: 4-Bromofluorobenzene	95%			9084014	9084014-BLK1	08/29/09 00:19

9084019-BLK1

Acetone	<25.0		ug/L	9084019	9084019-BLK1	08/25/09 13:20
Benzene	<0.410		ug/L	9084019	9084019-BLK1	08/25/09 13:20
Bromobenzene	<0.360		ug/L	9084019	9084019-BLK1	08/25/09 13:20

Client Kleinfelder Albuquerque - Exxon
8300 Jefferson NE Suite B
Albuquerque, NM 87120
Attn David Mazzanti

Work Order: NSH1924
Project Name: Exxon Gladiola Station
Project Number: Gladiola Station - Lea County, NM
Received: 08/21/09 08:00

PROJECT QUALITY CONTROL DATA

Blank - Cont.

Analyte	Blank Value	Q	Units	Q.C. Batch	Lab Number	Analyzed Date/Time
Volatile Organic Compounds by EPA Method 8260B						
9084019-BLK1						
Bromochloromethane	<0.470		ug/L	9084019	9084019-BLK1	08/25/09 13:20
Bromodichloromethane	<0.270		ug/L	9084019	9084019-BLK1	08/25/09 13:20
Bromoform	<0.430		ug/L	9084019	9084019-BLK1	08/25/09 13:20
Bromomethane	<0.300		ug/L	9084019	9084019-BLK1	08/25/09 13:20
2-Butanone	<2.10		ug/L	9084019	9084019-BLK1	08/25/09 13:20
sec-Butylbenzene	<0.360		ug/L	9084019	9084019-BLK1	08/25/09 13:20
n-Butylbenzene	<0.310		ug/L	9084019	9084019-BLK1	08/25/09 13:20
tert-Butylbenzene	<0.380		ug/L	9084019	9084019-BLK1	08/25/09 13:20
Carbon disulfide	<0.360		ug/L	9084019	9084019-BLK1	08/25/09 13:20
Carbon Tetrachloride	<0.330		ug/L	9084019	9084019-BLK1	08/25/09 13:20
Chlorobenzene	<0.220		ug/L	9084019	9084019-BLK1	08/25/09 13:20
Chlorodibromomethane	<0.260		ug/L	9084019	9084019-BLK1	08/25/09 13:20
Chloroethane	<0.460		ug/L	9084019	9084019-BLK1	08/25/09 13:20
Chloroform	0.810		ug/L	9084019	9084019-BLK1	08/25/09 13:20
Chloromethane	<0.390		ug/L	9084019	9084019-BLK1	08/25/09 13:20
2-Chlorotoluene	<0.510		ug/L	9084019	9084019-BLK1	08/25/09 13:20
4-Chlorotoluene	<0.510		ug/L	9084019	9084019-BLK1	08/25/09 13:20
1,2-Dibromo-3-chloropropane	<0.860		ug/L	9084019	9084019-BLK1	08/25/09 13:20
1,2-Dibromoethane (EDB)	<0.460		ug/L	9084019	9084019-BLK1	08/25/09 13:20
Dibromomethane	<0.410		ug/L	9084019	9084019-BLK1	08/25/09 13:20
1,4-Dichlorobenzene	<0.430		ug/L	9084019	9084019-BLK1	08/25/09 13:20
1,3-Dichlorobenzene	<0.320		ug/L	9084019	9084019-BLK1	08/25/09 13:20
1,2-Dichlorobenzene	<0.400		ug/L	9084019	9084019-BLK1	08/25/09 13:20
Dichlorodifluoromethane	<0.190		ug/L	9084019	9084019-BLK1	08/25/09 13:20
1,1-Dichloroethane	<0.340		ug/L	9084019	9084019-BLK1	08/25/09 13:20
1,2-Dichloroethane	<0.350		ug/L	9084019	9084019-BLK1	08/25/09 13:20
cis-1,2-Dichloroethene	<0.330		ug/L	9084019	9084019-BLK1	08/25/09 13:20
1,1-Dichloroethene	<0.220		ug/L	9084019	9084019-BLK1	08/25/09 13:20
trans-1,2-Dichloroethene	<0.330		ug/L	9084019	9084019-BLK1	08/25/09 13:20
1,3-Dichloropropane	<0.270		ug/L	9084019	9084019-BLK1	08/25/09 13:20
1,2-Dichloropropane	<0.240		ug/L	9084019	9084019-BLK1	08/25/09 13:20
2,2-Dichloropropane	<0.300		ug/L	9084019	9084019-BLK1	08/25/09 13:20
cis-1,3-Dichloropropene	<0.330		ug/L	9084019	9084019-BLK1	08/25/09 13:20
trans-1,3-Dichloropropene	<0.330		ug/L	9084019	9084019-BLK1	08/25/09 13:20
1,1-Dichloropropene	<0.260		ug/L	9084019	9084019-BLK1	08/25/09 13:20
Ethylbenzene	<0.350		ug/L	9084019	9084019-BLK1	08/25/09 13:20
Hexachlorobutadiene	<0.790		ug/L	9084019	9084019-BLK1	08/25/09 13:20
2-Hexanone	<1.40		ug/L	9084019	9084019-BLK1	08/25/09 13:20
Isopropylbenzene	<0.400		ug/L	9084019	9084019-BLK1	08/25/09 13:20
p-Isopropyltoluene	<0.330		ug/L	9084019	9084019-BLK1	08/25/09 13:20
Methyl tert-Butyl Ether	<0.320		ug/L	9084019	9084019-BLK1	08/25/09 13:20

Client Kleinfelder Albuquerque - Exxon
8300 Jefferson NE Suite B
Albuquerque, NM 87120
Attn David Mazzanti

Work Order: NSH1924
Project Name: Exxon Gladiola Station
Project Number: Gladiola Station - Lea County, NM
Received: 08/21/09 08:00

PROJECT QUALITY CONTROL DATA

Blank - Cont.

Analyte	Blank Value	Q	Units	Q.C. Batch	Lab Number	Analyzed Date/Time
---------	-------------	---	-------	------------	------------	--------------------

Volatile Organic Compounds by EPA Method 8260B

9084019-BLK1

Methylene Chloride	1.36		ug/L	9084019	9084019-BLK1	08/25/09 13:20
4-Methyl-2-pentanone	<1.40		ug/L	9084019	9084019-BLK1	08/25/09 13:20
Naphthalene	3.51		ug/L	9084019	9084019-BLK1	08/25/09 13:20
n-Propylbenzene	<0.390		ug/L	9084019	9084019-BLK1	08/25/09 13:20
Styrene	<0.260		ug/L	9084019	9084019-BLK1	08/25/09 13:20
1,1,1,2-Tetrachloroethane	<0.200		ug/L	9084019	9084019-BLK1	08/25/09 13:20
1,1,2,2-Tetrachloroethane	<0.360		ug/L	9084019	9084019-BLK1	08/25/09 13:20
Tetrachloroethene	<0.320		ug/L	9084019	9084019-BLK1	08/25/09 13:20
Toluene	<0.350		ug/L	9084019	9084019-BLK1	08/25/09 13:20
1,2,3-Trichlorobenzene	<0.270		ug/L	9084019	9084019-BLK1	08/25/09 13:20
1,2,4-Trichlorobenzene	<0.360		ug/L	9084019	9084019-BLK1	08/25/09 13:20
1,1,2-Trichloroethane	<0.320		ug/L	9084019	9084019-BLK1	08/25/09 13:20
1,1,1-Trichloroethane	<0.190		ug/L	9084019	9084019-BLK1	08/25/09 13:20
Trichloroethene	<0.260		ug/L	9084019	9084019-BLK1	08/25/09 13:20
Trichlorofluoromethane	<0.220		ug/L	9084019	9084019-BLK1	08/25/09 13:20
1,2,3-Trichloropropane	<0.470		ug/L	9084019	9084019-BLK1	08/25/09 13:20
1,3,5-Trimethylbenzene	<0.360		ug/L	9084019	9084019-BLK1	08/25/09 13:20
1,2,4-Trimethylbenzene	<0.320		ug/L	9084019	9084019-BLK1	08/25/09 13:20
Vinyl chloride	<0.220		ug/L	9084019	9084019-BLK1	08/25/09 13:20
Xylenes, total	<0.730		ug/L	9084019	9084019-BLK1	08/25/09 13:20
Surrogate: 1,2-Dichloroethane-d4	101%			9084019	9084019-BLK1	08/25/09 13:20
Surrogate: Dibromofluoromethane	96%			9084019	9084019-BLK1	08/25/09 13:20
Surrogate: Toluene-d8	108%			9084019	9084019-BLK1	08/25/09 13:20
Surrogate: 4-Bromofluorobenzene	107%			9084019	9084019-BLK1	08/25/09 13:20

9084038-BLK1

Acetone	<25.0		ug/L	9084038	9084038-BLK1	08/26/09 11:25
Benzene	<0.410		ug/L	9084038	9084038-BLK1	08/26/09 11:25
Bromobenzene	<0.360		ug/L	9084038	9084038-BLK1	08/26/09 11:25
Bromochloromethane	<0.470		ug/L	9084038	9084038-BLK1	08/26/09 11:25
Bromodichloromethane	<0.270		ug/L	9084038	9084038-BLK1	08/26/09 11:25
Bromoform	<0.430		ug/L	9084038	9084038-BLK1	08/26/09 11:25
Bromomethane	<0.300		ug/L	9084038	9084038-BLK1	08/26/09 11:25
2-Butanone	<2.10		ug/L	9084038	9084038-BLK1	08/26/09 11:25
sec-Butylbenzene	<0.360		ug/L	9084038	9084038-BLK1	08/26/09 11:25
n-Butylbenzene	<0.310		ug/L	9084038	9084038-BLK1	08/26/09 11:25
tert-Butylbenzene	<0.380		ug/L	9084038	9084038-BLK1	08/26/09 11:25
Carbon disulfide	<0.360		ug/L	9084038	9084038-BLK1	08/26/09 11:25
Carbon Tetrachloride	<0.330		ug/L	9084038	9084038-BLK1	08/26/09 11:25
Chlorobenzene	<0.220		ug/L	9084038	9084038-BLK1	08/26/09 11:25
Chlorodibromomethane	<0.260		ug/L	9084038	9084038-BLK1	08/26/09 11:25

Client Kleinfelder Albuquerque - Exxon
8300 Jefferson NE Suite B
Albuquerque, NM 87120
Attn David Mazzanti

Work Order: NSH1924
Project Name: Exxon Gladiola Station
Project Number: Gladiola Station - Lea County, NM
Received: 08/21/09 08:00

PROJECT QUALITY CONTROL DATA

Blank - Cont.

Analyte	Blank Value	Q	Units	Q.C. Batch	Lab Number	Analyzed Date/Time
Volatile Organic Compounds by EPA Method 8260B						
9084038-BLK1						
Chloroethane	<0.460		ug/L	9084038	9084038-BLK1	08/26/09 11:25
Chloroform	0.640		ug/L	9084038	9084038-BLK1	08/26/09 11:25
Chloromethane	<0.390		ug/L	9084038	9084038-BLK1	08/26/09 11:25
2-Chlorotoluene	<0.510		ug/L	9084038	9084038-BLK1	08/26/09 11:25
4-Chlorotoluene	<0.510		ug/L	9084038	9084038-BLK1	08/26/09 11:25
1,2-Dibromo-3-chloropropane	<0.860		ug/L	9084038	9084038-BLK1	08/26/09 11:25
1,2-Dibromoethane (EDB)	<0.460		ug/L	9084038	9084038-BLK1	08/26/09 11:25
Dibromomethane	<0.410		ug/L	9084038	9084038-BLK1	08/26/09 11:25
1,4-Dichlorobenzene	<0.430		ug/L	9084038	9084038-BLK1	08/26/09 11:25
1,3-Dichlorobenzene	<0.320		ug/L	9084038	9084038-BLK1	08/26/09 11:25
1,2-Dichlorobenzene	<0.400		ug/L	9084038	9084038-BLK1	08/26/09 11:25
Dichlorodifluoromethane	<0.190		ug/L	9084038	9084038-BLK1	08/26/09 11:25
1,1-Dichloroethane	<0.340		ug/L	9084038	9084038-BLK1	08/26/09 11:25
1,2-Dichloroethane	<0.350		ug/L	9084038	9084038-BLK1	08/26/09 11:25
cis-1,2-Dichloroethene	<0.330		ug/L	9084038	9084038-BLK1	08/26/09 11:25
1,1-Dichloroethene	<0.220		ug/L	9084038	9084038-BLK1	08/26/09 11:25
trans-1,2-Dichloroethene	<0.330		ug/L	9084038	9084038-BLK1	08/26/09 11:25
1,3-Dichloropropane	<0.270		ug/L	9084038	9084038-BLK1	08/26/09 11:25
1,2-Dichloropropane	<0.240		ug/L	9084038	9084038-BLK1	08/26/09 11:25
2,2-Dichloropropane	<0.300		ug/L	9084038	9084038-BLK1	08/26/09 11:25
cis-1,3-Dichloropropene	<0.330		ug/L	9084038	9084038-BLK1	08/26/09 11:25
trans-1,3-Dichloropropene	<0.330		ug/L	9084038	9084038-BLK1	08/26/09 11:25
1,1-Dichloropropene	<0.260		ug/L	9084038	9084038-BLK1	08/26/09 11:25
Ethylbenzene	<0.350		ug/L	9084038	9084038-BLK1	08/26/09 11:25
Hexachlorobutadiene	<0.790		ug/L	9084038	9084038-BLK1	08/26/09 11:25
2-Hexanone	<1.40		ug/L	9084038	9084038-BLK1	08/26/09 11:25
Isopropylbenzene	<0.400		ug/L	9084038	9084038-BLK1	08/26/09 11:25
p-Isopropyltoluene	<0.330		ug/L	9084038	9084038-BLK1	08/26/09 11:25
Methyl tert-Butyl Ether	<0.320		ug/L	9084038	9084038-BLK1	08/26/09 11:25
Methylene Chloride	1.04		ug/L	9084038	9084038-BLK1	08/26/09 11:25
4-Methyl-2-pentanone	<1.40		ug/L	9084038	9084038-BLK1	08/26/09 11:25
Naphthalene	3.50		ug/L	9084038	9084038-BLK1	08/26/09 11:25
n-Propylbenzene	<0.390		ug/L	9084038	9084038-BLK1	08/26/09 11:25
Styrene	<0.260		ug/L	9084038	9084038-BLK1	08/26/09 11:25
1,1,1,2-Tetrachloroethane	<0.200		ug/L	9084038	9084038-BLK1	08/26/09 11:25
1,1,2,2-Tetrachloroethane	<0.360		ug/L	9084038	9084038-BLK1	08/26/09 11:25
Tetrachloroethene	<0.320		ug/L	9084038	9084038-BLK1	08/26/09 11:25
Toluene	<0.350		ug/L	9084038	9084038-BLK1	08/26/09 11:25
1,2,3-Trichlorobenzene	<0.270		ug/L	9084038	9084038-BLK1	08/26/09 11:25
1,2,4-Trichlorobenzene	<0.360		ug/L	9084038	9084038-BLK1	08/26/09 11:25
1,1,2-Trichloroethane	<0.320		ug/L	9084038	9084038-BLK1	08/26/09 11:25

Client Kleinfelder Albuquerque - Exxon
8300 Jefferson NE Suite B
Albuquerque, NM 87120
Attn David Mazzanti

Work Order: NSH1924
Project Name: Exxon Gladiola Station
Project Number: Gladiola Station - Lea County, NM
Received: 08/21/09 08:00

PROJECT QUALITY CONTROL DATA

Blank - Cont.

Analyte	Blank Value	Q	Units	Q.C. Batch	Lab Number	Analyzed Date/Time
---------	-------------	---	-------	------------	------------	--------------------

Volatile Organic Compounds by EPA Method 8260B

9084038-BLK1

1,1,1-Trichloroethane	<0.190		ug/L	9084038	9084038-BLK1	08/26/09 11:25
Trichloroethene	<0.260		ug/L	9084038	9084038-BLK1	08/26/09 11:25
Trichlorofluoromethane	<0.220		ug/L	9084038	9084038-BLK1	08/26/09 11:25
1,2,3-Trichloropropane	<0.470		ug/L	9084038	9084038-BLK1	08/26/09 11:25
1,3,5-Trimethylbenzene	<0.360		ug/L	9084038	9084038-BLK1	08/26/09 11:25
1,2,4-Trimethylbenzene	<0.320		ug/L	9084038	9084038-BLK1	08/26/09 11:25
Vinyl chloride	<0.220		ug/L	9084038	9084038-BLK1	08/26/09 11:25
Xylenes, total	<0.730		ug/L	9084038	9084038-BLK1	08/26/09 11:25
Surrogate: 1,2-Dichloroethane-d4	102%			9084038	9084038-BLK1	08/26/09 11:25
Surrogate: Dibromofluoromethane	98%			9084038	9084038-BLK1	08/26/09 11:25
Surrogate: Toluene-d8	125%	Z10		9084038	9084038-BLK1	08/26/09 11:25
Surrogate: 4-Bromofluorobenzene	105%			9084038	9084038-BLK1	08/26/09 11:25

9084856-BLK1

Benzene	<0.410		ug/L	9084856	9084856-BLK1	09/01/09 12:20
Toluene	<0.350		ug/L	9084856	9084856-BLK1	09/01/09 12:20
Surrogate: 1,2-Dichloroethane-d4	88%			9084856	9084856-BLK1	09/01/09 12:20
Surrogate: Dibromofluoromethane	95%			9084856	9084856-BLK1	09/01/09 12:20
Surrogate: Toluene-d8	101%			9084856	9084856-BLK1	09/01/09 12:20
Surrogate: 4-Bromofluorobenzene	109%			9084856	9084856-BLK1	09/01/09 12:20

9090082-BLK1

Benzene	<0.410		ug/L	9090082	9090082-BLK1	08/31/09 12:37
Bromobenzene	<0.360		ug/L	9090082	9090082-BLK1	08/31/09 12:37
Surrogate: 1,2-Dichloroethane-d4	109%			9090082	9090082-BLK1	08/31/09 12:37
Surrogate: Dibromofluoromethane	96%			9090082	9090082-BLK1	08/31/09 12:37
Surrogate: Toluene-d8	110%			9090082	9090082-BLK1	08/31/09 12:37
Surrogate: 4-Bromofluorobenzene	133%			9090082	9090082-BLK1	08/31/09 12:37

Polynuclear Aromatic Compounds by EPA Method 8310

9083684-BLK1

1-Methylnaphthalene	<0.280		ug/L	9083684	9083684-BLK1	09/01/09 20:27
2-Methylnaphthalene	<0.490		ug/L	9083684	9083684-BLK1	09/01/09 20:27
Acenaphthene	<0.300		ug/L	9083684	9083684-BLK1	09/01/09 20:27
Acenaphthylene	<0.360		ug/L	9083684	9083684-BLK1	09/01/09 20:27
Anthracene	<0.0800		ug/L	9083684	9083684-BLK1	09/01/09 20:27
Benzo (a) anthracene	<0.0900		ug/L	9083684	9083684-BLK1	09/01/09 20:27
Benzo (a) pyrene	<0.0400		ug/L	9083684	9083684-BLK1	09/01/09 20:27
Benzo (b) fluoranthene	<0.0400		ug/L	9083684	9083684-BLK1	09/01/09 20:27
Benzo (g,h,i) perylene	<0.160		ug/L	9083684	9083684-BLK1	09/01/09 20:27
Benzo (k) fluoranthene	<0.120		ug/L	9083684	9083684-BLK1	09/01/09 20:27
Chrysene	<0.0900		ug/L	9083684	9083684-BLK1	09/01/09 20:27

Client Kleinfelder Albuquerque - Exxon
8300 Jefferson NE Suite B
Albuquerque, NM 87120
Attn David Mazzanti

Work Order: NSH1924
Project Name: Exxon Gladiola Station
Project Number: Gladiola Station - Lea County, NM
Received: 08/21/09 08:00

PROJECT QUALITY CONTROL DATA

Blank - Cont.

Analyte	Blank Value	Q	Units	Q.C. Batch	Lab Number	Analyzed Date/Time
---------	-------------	---	-------	------------	------------	--------------------

Polynuclear Aromatic Compounds by EPA Method 8310

9083684-BLK1

Dibenz (a,h) anthracene	<0.140		ug/L	9083684	9083684-BLK1	09/01/09 20:27
Fluoranthene	<0.0800		ug/L	9083684	9083684-BLK1	09/01/09 20:27
Fluorene	<0.110		ug/L	9083684	9083684-BLK1	09/01/09 20:27
Indeno (1,2,3-cd) pyrene	<0.190		ug/L	9083684	9083684-BLK1	09/01/09 20:27
Naphthalene	<0.200		ug/L	9083684	9083684-BLK1	09/01/09 20:27
Phenanthrene	<0.0700		ug/L	9083684	9083684-BLK1	09/01/09 20:27
Pyrene	<0.0600		ug/L	9083684	9083684-BLK1	09/01/09 20:27
Surrogate: p-Terphenyl	75%			9083684	9083684-BLK1	09/01/09 20:27

9084051-BLK1

1-Methylnaphthalene	<0.320		ug/L	9084051	9084051-BLK1	09/02/09 20:48
2-Methylnaphthalene	<0.490		ug/L	9084051	9084051-BLK1	09/02/09 20:48
Acenaphthene	<0.300		ug/L	9084051	9084051-BLK1	09/02/09 20:48
Acenaphthylene	<0.360		ug/L	9084051	9084051-BLK1	09/02/09 20:48
Anthracene	<0.0800		ug/L	9084051	9084051-BLK1	09/02/09 20:48
Benzo (a) anthracene	<0.0900		ug/L	9084051	9084051-BLK1	09/02/09 20:48
Benzo (a) pyrene	<0.0400		ug/L	9084051	9084051-BLK1	09/02/09 20:48
Benzo (b) fluoranthene	<0.0400		ug/L	9084051	9084051-BLK1	09/02/09 20:48
Benzo (g,h,i) perylene	<0.160		ug/L	9084051	9084051-BLK1	09/02/09 20:48
Benzo (k) fluoranthene	<0.120		ug/L	9084051	9084051-BLK1	09/02/09 20:48
Chrysene	<0.0900		ug/L	9084051	9084051-BLK1	09/02/09 20:48
Dibenz (a,h) anthracene	<0.140		ug/L	9084051	9084051-BLK1	09/02/09 20:48
Fluoranthene	<0.0800		ug/L	9084051	9084051-BLK1	09/02/09 20:48
Fluorene	<0.110		ug/L	9084051	9084051-BLK1	09/02/09 20:48
Indeno (1,2,3-cd) pyrene	<0.190		ug/L	9084051	9084051-BLK1	09/02/09 20:48
Naphthalene	<0.200		ug/L	9084051	9084051-BLK1	09/02/09 20:48
Phenanthrene	<0.0700		ug/L	9084051	9084051-BLK1	09/02/09 20:48
Pyrene	<0.0700		ug/L	9084051	9084051-BLK1	09/02/09 20:48
Surrogate: p-Terphenyl	61%			9084051	9084051-BLK1	09/02/09 20:48

Client Kleinfelder Albuquerque - Exxon
8300 Jefferson NE Suite B
Albuquerque, NM 87120
Attn David Mazzanti

Work Order: NSH1924
Project Name: Exxon Gladiola Station
Project Number: Gladiola Station - Lea County, NM
Received: 08/21/09 08:00

PROJECT QUALITY CONTROL DATA

Duplicate

Analyte	Orig. Val.	Duplicate	Q	Units	RPD	Limit	Batch	Sample Duplicated	% Rec.	Analyzed Date/Time
General Chemistry Parameters										
9083933-DUP1										
Total Dissolved Solids	1510	1490		mg/L	1	20	9083933	NSH1924-10		08/25/09 17:16
9083933-DUP2										
Total Dissolved Solids	1580	1570		mg/L	0.6	20	9083933	NSH1924-20		08/25/09 17:16
9084127-DUP1										
Alkalinity, Total (CaCO3)	979	976		mg/L	0.3	20	9084127	NSH1924-01		08/26/09 19:33
9084129-DUP1										
Alkalinity, Total (CaCO3)	248	250		mg/L	0.6	20	9084129	NSH1924-21		08/26/09 15:45
9084131-DUP1										
Total Dissolved Solids	50.0	58.0		mg/L	15	20	9084131	NSH2123-05		08/26/09 15:50
9084131-DUP2										
Total Dissolved Solids	156	149		mg/L	5	20	9084131	NSH2123-11		08/26/09 15:50
9090014-DUP1										
Sulfate	417	451		mg/L	8	20	9090014	NSH1924-20		09/02/09 14:35
Chloride	440	477		mg/L	8	20	9090014	NSH1924-20		09/02/09 14:35
9090033-DUP1										
Sulfate	0.584	0.510		mg/L	14	20	9090033	NSH1924-22		09/04/09 03:12
Chloride	6.93	6.92		mg/L	0.1	20	9090033	NSH1924-22		09/04/09 03:12

Client Kleinfelder Albuquerque - Exxon
8300 Jefferson NE Suite B
Albuquerque, NM 87120
Attn David Mazzanti

Work Order: NSH1924
Project Name: Exxon Gladiola Station
Project Number: Gladiola Station - Lea County, NM
Received: 08/21/09 08:00

PROJECT QUALITY CONTROL DATA LCS

Analyte	Known Val.	Analyzed Val	Q	Units	% Rec.	Target Range	Batch	Analyzed Date/Time
General Chemistry Parameters								
9083933-BS1								
Total Dissolved Solids	100	91.0		ug/mL	91%	90 - 110	9083933	08/25/09 17:16
9084127-BS1								
Alkalinity, Total (CaCO3)	100	107		ug/mL	107%	90 - 110	9084127	08/26/09 19:33
9084129-BS1								
Alkalinity, Total (CaCO3)	100	104		ug/mL	104%	90 - 110	9084129	08/26/09 15:45
9084131-BS1								
Total Dissolved Solids	100	99.0		ug/mL	99%	90 - 110	9084131	08/26/09 15:50
9090014-BS1								
Sulfate	15.0	15.3		mg/L	102%	90 - 110	9090014	09/01/09 17:44
Chloride	3.00	3.20		mg/L	107%	90 - 110	9090014	09/01/09 17:44
9090033-BS1								
Sulfate	15.0	15.4		mg/L	103%	90 - 110	9090033	09/04/09 00:45
Chloride	3.00	3.19	MNR	mg/L	106%	90 - 110	9090033	09/04/09 00:45
Dissolved Metals by EPA Method 6010B								
9083700-BS1								
Arsenic	0.0500	0.0488		mg/L	98%	80 - 120	9083700	08/25/09 16:48
Barium	2.00	2.05		mg/L	102%	80 - 120	9083700	08/25/09 16:48
Cadmium	0.0500	0.0475		mg/L	95%	80 - 120	9083700	08/25/09 16:48
Chromium	0.200	0.194		mg/L	97%	80 - 120	9083700	08/25/09 16:48
Lead	0.0500	0.0489		mg/L	98%	80 - 120	9083700	08/25/09 16:48
Selenium	0.0500	0.0486		mg/L	97%	80 - 120	9083700	08/25/09 16:48
Silver	0.0500	0.0482		mg/L	96%	80 - 120	9083700	08/25/09 16:48
9083701-BS1								
Arsenic	0.0500	0.0508		mg/L	102%	80 - 120	9083701	08/25/09 19:03
Barium	2.00	2.13		mg/L	106%	80 - 120	9083701	08/25/09 19:03
Cadmium	0.0500	0.0487		mg/L	97%	80 - 120	9083701	08/25/09 19:03
Chromium	0.200	0.201		mg/L	100%	80 - 120	9083701	08/25/09 19:03
Lead	0.0500	0.0509		mg/L	102%	80 - 120	9083701	08/25/09 19:03
Selenium	0.0500	0.0509		mg/L	102%	80 - 120	9083701	08/25/09 19:03
Silver	0.0500	0.0503		mg/L	101%	80 - 120	9083701	08/25/09 19:03
Dissolved Mercury by EPA Methods 7470A/7471A								
9083733-BS1								
Mercury	0.00100	0.00110		mg/L	110%	80 - 120	9083733	08/28/09 12:26

Client Kleinfelder Albuquerque - Exxon
8300 Jefferson NE Suite B
Albuquerque, NM 87120
Attn David Mazzanti

Work Order: NSH1924
Project Name: Exxon Gladiola Station
Project Number: Gladiola Station - Lea County, NM
Received: 08/21/09 08:00

PROJECT QUALITY CONTROL DATA

LCS - Cont.

Analyte	Known Val.	Analyzed Val	Q	Units	% Rec.	Target Range	Batch	Analyzed Date/Time
Dissolved Mercury by EPA Methods 7470A/7471A								
9083740-BS1								
Mercury	0.00100	0.000962		mg/L	96%	80 - 120	9083740	08/27/09 12:08
Volatile Organic Compounds by EPA Method 8260B								
9083540-BS1								
Acetone	250	227		ug/L	91%	56 - 150	9083540	08/22/09 22:40
Benzene	50.0	49.2		ug/L	98%	80 - 121	9083540	08/22/09 22:40
Bromobenzene	50.0	51.0		ug/L	102%	72 - 130	9083540	08/22/09 22:40
Bromochloromethane	50.0	43.3		ug/L	87%	73 - 137	9083540	08/22/09 22:40
Bromodichloromethane	50.0	53.9		ug/L	108%	75 - 131	9083540	08/22/09 22:40
Bromoform	50.0	42.2		ug/L	84%	65 - 140	9083540	08/22/09 22:40
Bromomethane	50.0	46.3		ug/L	93%	50 - 150	9083540	08/22/09 22:40
2-Butanone	250	201		ug/L	80%	70 - 144	9083540	08/22/09 22:40
sec-Butylbenzene	50.0	51.9		ug/L	104%	72 - 140	9083540	08/22/09 22:40
n-Butylbenzene	50.0	49.8		ug/L	100%	68 - 140	9083540	08/22/09 22:40
tert-Butylbenzene	50.0	51.7		ug/L	103%	76 - 135	9083540	08/22/09 22:40
Carbon disulfide	50.0	51.7		ug/L	103%	74 - 137	9083540	08/22/09 22:40
Carbon Tetrachloride	50.0	53.2		ug/L	106%	71 - 137	9083540	08/22/09 22:40
Chlorobenzene	50.0	49.6		ug/L	99%	80 - 121	9083540	08/22/09 22:40
Chlorodibromomethane	50.0	45.5		ug/L	91%	68 - 137	9083540	08/22/09 22:40
Chloroethane	50.0	43.8		ug/L	88%	50 - 146	9083540	08/22/09 22:40
Chloroform	50.0	45.3		ug/L	91%	73 - 131	9083540	08/22/09 22:40
Chloromethane	50.0	43.8		ug/L	88%	30 - 132	9083540	08/22/09 22:40
2-Chlorotoluene	50.0	58.2		ug/L	116%	74 - 135	9083540	08/22/09 22:40
4-Chlorotoluene	50.0	56.2		ug/L	112%	74 - 132	9083540	08/22/09 22:40
1,2-Dibromo-3-chloropropane	50.0	40.6		ug/L	81%	56 - 145	9083540	08/22/09 22:40
1,2-Dibromoethane (EDB)	50.0	50.9		ug/L	102%	80 - 135	9083540	08/22/09 22:40
Dibromomethane	50.0	44.8		ug/L	90%	78 - 133	9083540	08/22/09 22:40
1,4-Dichlorobenzene	50.0	49.2		ug/L	98%	80 - 120	9083540	08/22/09 22:40
1,3-Dichlorobenzene	50.0	54.3		ug/L	109%	80 - 128	9083540	08/22/09 22:40
1,2-Dichlorobenzene	50.0	52.4		ug/L	105%	80 - 125	9083540	08/22/09 22:40
Dichlorodifluoromethane	50.0	42.2		ug/L	84%	30 - 132	9083540	08/22/09 22:40
1,1-Dichloroethane	50.0	47.6		ug/L	95%	75 - 125	9083540	08/22/09 22:40
1,2-Dichloroethane	50.0	45.8		ug/L	92%	70 - 134	9083540	08/22/09 22:40
cis-1,2-Dichloroethene	50.0	47.2		ug/L	94%	71 - 132	9083540	08/22/09 22:40
1,1-Dichloroethene	50.0	49.6		ug/L	99%	73 - 125	9083540	08/22/09 22:40
trans-1,2-Dichloroethene	50.0	48.1		ug/L	96%	77 - 125	9083540	08/22/09 22:40
1,3-Dichloropropane	50.0	48.2		ug/L	96%	76 - 125	9083540	08/22/09 22:40
1,2-Dichloropropane	50.0	44.2		ug/L	88%	72 - 120	9083540	08/22/09 22:40
2,2-Dichloropropane	50.0	37.1		ug/L	74%	50 - 150	9083540	08/22/09 22:40
cis-1,3-Dichloropropene	50.0	67.9		ug/L	136%	70 - 140	9083540	08/22/09 22:40
trans-1,3-Dichloropropene	50.0	46.2		ug/L	92%	62 - 139	9083540	08/22/09 22:40

Client Kleinfelder Albuquerque - Exxon
8300 Jefferson NE Suite B
Albuquerque, NM 87120
Attn David Mazzanti

Work Order: NSH1924
Project Name: Exxon Gladiola Station
Project Number: Gladiola Station - Lea County, NM
Received: 08/21/09 08:00

PROJECT QUALITY CONTROL DATA

LCS - Cont.

Analyte	Known Val.	Analyzed Val	Q	Units	% Rec.	Target Range	Batch	Analyzed Date/Time
Volatile Organic Compounds by EPA Method 8260B								
9083540-BS1								
1,1-Dichloropropene	50.0	48.7		ug/L	97%	78 - 126	9083540	08/22/09 22:40
Ethylbenzene	50.0	54.8		ug/L	110%	78 - 133	9083540	08/22/09 22:40
Hexachlorobutadiene	50.0	55.5		ug/L	111%	70 - 150	9083540	08/22/09 22:40
2-Hexanone	250	208		ug/L	83%	60 - 150	9083540	08/22/09 22:40
Isopropylbenzene	50.0	54.7		ug/L	109%	69 - 120	9083540	08/22/09 22:40
p-Isopropyltoluene	50.0	50.4		ug/L	101%	72 - 134	9083540	08/22/09 22:40
Methyl tert-Butyl Ether	50.0	44.2		ug/L	88%	76 - 120	9083540	08/22/09 22:40
Methylene Chloride	50.0	45.4		ug/L	91%	80 - 133	9083540	08/22/09 22:40
4-Methyl-2-pentanone	250	242		ug/L	97%	62 - 146	9083540	08/22/09 22:40
Naphthalene	50.0	45.2		ug/L	90%	71 - 139	9083540	08/22/09 22:40
n-Propylbenzene	50.0	58.3		ug/L	117%	70 - 143	9083540	08/22/09 22:40
Styrene	50.0	52.4		ug/L	105%	80 - 136	9083540	08/22/09 22:40
1,1,1,2-Tetrachloroethane	50.0	54.4		ug/L	109%	80 - 130	9083540	08/22/09 22:40
1,1,2,2-Tetrachloroethane	50.0	43.1		ug/L	86%	73 - 131	9083540	08/22/09 22:40
Tetrachloroethene	50.0	51.3		ug/L	103%	77 - 131	9083540	08/22/09 22:40
Toluene	50.0	54.5		ug/L	109%	78 - 125	9083540	08/22/09 22:40
1,2,3-Trichlorobenzene	50.0	43.1		ug/L	86%	71 - 138	9083540	08/22/09 22:40
1,2,4-Trichlorobenzene	50.0	46.2		ug/L	92%	74 - 136	9083540	08/22/09 22:40
1,1,2-Trichloroethane	50.0	48.4		ug/L	97%	80 - 123	9083540	08/22/09 22:40
1,1,1-Trichloroethane	50.0	48.6		ug/L	97%	75 - 137	9083540	08/22/09 22:40
Trichloroethene	50.0	51.0		ug/L	102%	74 - 139	9083540	08/22/09 22:40
Trichlorofluoromethane	50.0	46.9		ug/L	94%	60 - 133	9083540	08/22/09 22:40
1,2,3-Trichloropropane	50.0	42.7		ug/L	85%	64 - 127	9083540	08/22/09 22:40
1,3,5-Trimethylbenzene	50.0	52.5		ug/L	105%	75 - 134	9083540	08/22/09 22:40
1,2,4-Trimethylbenzene	50.0	52.9		ug/L	106%	77 - 134	9083540	08/22/09 22:40
Vinyl chloride	50.0	44.0		ug/L	88%	60 - 122	9083540	08/22/09 22:40
Xylenes, total	150	166		ug/L	110%	78 - 134	9083540	08/22/09 22:40
Surrogate: 1,2-Dichloroethane-d4	25.0	25.2			101%	63 - 140	9083540	08/22/09 22:40
Surrogate: Dibromofluoromethane	25.0	23.4			94%	73 - 131	9083540	08/22/09 22:40
Surrogate: Toluene-d8	25.0	26.0			104%	80 - 120	9083540	08/22/09 22:40
Surrogate: 4-Bromofluorobenzene	25.0	26.1			105%	79 - 125	9083540	08/22/09 22:40

9083552-BS1

Acetone	250	265	MNR I	ug/L	106%	56 - 150	9083552	08/25/09 11:49
Benzene	50.0	53.8	MNR I	ug/L	108%	80 - 121	9083552	08/25/09 11:49
Bromobenzene	50.0	47.2	MNR I	ug/L	94%	72 - 130	9083552	08/25/09 11:49
Bromochloromethane	50.0	49.1	MNR I	ug/L	98%	73 - 137	9083552	08/25/09 11:49
Bromodichloromethane	50.0	52.0	MNR I	ug/L	104%	75 - 131	9083552	08/25/09 11:49
Bromoform	50.0	48.3	MNR I	ug/L	97%	65 - 140	9083552	08/25/09 11:49
Bromomethane	50.0	50.2	MNR I	ug/L	100%	50 - 150	9083552	08/25/09 11:49
2-Butanone	250	222	MNR I	ug/L	89%	70 - 144	9083552	08/25/09 11:49

Client Kleinfelder Albuquerque - Exxon
8300 Jefferson NE Suite B
Albuquerque, NM 87120
Attn David Mazzanti

Work Order: NSH1924
Project Name: Exxon Gladiola Station
Project Number: Gladiola Station - Lea County, NM
Received: 08/21/09 08:00

PROJECT QUALITY CONTROL DATA

LCS - Cont.

Analyte	Known Val.	Analyzed Val	Q	Units	% Rec.	Target Range	Batch	Analyzed Date/Time
Volatile Organic Compounds by EPA Method 8260B								
9083552-BS1								
sec-Butylbenzene	50.0	51.5	MNR1	ug/L	103%	72 - 140	9083552	08/25/09 11:49
n-Butylbenzene	50.0	52.2	MNR1	ug/L	104%	68 - 140	9083552	08/25/09 11:49
tert-Butylbenzene	50.0	50.2	MNR1	ug/L	100%	76 - 135	9083552	08/25/09 11:49
Carbon disulfide	50.0	65.0	MNR1	ug/L	130%	74 - 137	9083552	08/25/09 11:49
Carbon Tetrachloride	50.0	62.3	MNR1	ug/L	125%	71 - 137	9083552	08/25/09 11:49
Chlorobenzene	50.0	50.4	MNR1	ug/L	101%	80 - 121	9083552	08/25/09 11:49
Chlorodibromomethane	50.0	47.9	MNR1	ug/L	96%	68 - 137	9083552	08/25/09 11:49
Chloroethane	50.0	57.4	MNR1	ug/L	115%	50 - 146	9083552	08/25/09 11:49
Chloroform	50.0	51.1	MNR1	ug/L	102%	73 - 131	9083552	08/25/09 11:49
Chloromethane	50.0	60.6	MNR1	ug/L	121%	30 - 132	9083552	08/25/09 11:49
2-Chlorotoluene	50.0	49.6	MNR1	ug/L	99%	74 - 135	9083552	08/25/09 11:49
4-Chlorotoluene	50.0	50.0	MNR1	ug/L	100%	74 - 132	9083552	08/25/09 11:49
1,2-Dibromo-3-chloropropane	50.0	42.6	MNR1	ug/L	85%	56 - 145	9083552	08/25/09 11:49
1,2-Dibromoethane (EDB)	50.0	50.1	MNR1	ug/L	100%	80 - 135	9083552	08/25/09 11:49
Dibromomethane	50.0	50.7	MNR1	ug/L	101%	78 - 133	9083552	08/25/09 11:49
1,4-Dichlorobenzene	50.0	47.0	MNR1	ug/L	94%	80 - 120	9083552	08/25/09 11:49
1,3-Dichlorobenzene	50.0	47.8	MNR1	ug/L	96%	80 - 128	9083552	08/25/09 11:49
1,2-Dichlorobenzene	50.0	48.2	MNR1	ug/L	96%	80 - 125	9083552	08/25/09 11:49
Dichlorodifluoromethane	50.0	52.0	MNR1	ug/L	104%	30 - 132	9083552	08/25/09 11:49
1,1-Dichloroethane	50.0	56.8	MNR1	ug/L	114%	75 - 125	9083552	08/25/09 11:49
1,2-Dichloroethane	50.0	50.3	MNR1	ug/L	101%	70 - 134	9083552	08/25/09 11:49
cis-1,2-Dichloroethene	50.0	57.4	MNR1	ug/L	115%	71 - 132	9083552	08/25/09 11:49
1,1-Dichloroethene	50.0	56.7	MNR1	ug/L	113%	73 - 125	9083552	08/25/09 11:49
trans-1,2-Dichloroethene	50.0	56.2	MNR1	ug/L	112%	77 - 125	9083552	08/25/09 11:49
1,3-Dichloropropane	50.0	47.7	MNR1	ug/L	95%	76 - 125	9083552	08/25/09 11:49
1,2-Dichloropropane	50.0	53.0	MNR1	ug/L	106%	72 - 120	9083552	08/25/09 11:49
2,2-Dichloropropane	50.0	70.2	MNR1	ug/L	140%	50 - 150	9083552	08/25/09 11:49
cis-1,3-Dichloropropene	50.0	49.6	MNR1	ug/L	99%	70 - 140	9083552	08/25/09 11:49
trans-1,3-Dichloropropene	50.0	47.8	MNR1	ug/L	96%	62 - 139	9083552	08/25/09 11:49
1,1-Dichloropropene	50.0	53.5	MNR1	ug/L	107%	78 - 126	9083552	08/25/09 11:49
Ethylbenzene	50.0	54.8	MNR1	ug/L	110%	78 - 133	9083552	08/25/09 11:49
Hexachlorobutadiene	50.0	53.6	MNR1	ug/L	107%	70 - 150	9083552	08/25/09 11:49
2-Hexanone	250	238	MNR1	ug/L	95%	60 - 150	9083552	08/25/09 11:49
Isopropylbenzene	50.0	57.7	MNR1	ug/L	115%	69 - 120	9083552	08/25/09 11:49
p-Isopropyltoluene	50.0	51.1	MNR1	ug/L	102%	72 - 134	9083552	08/25/09 11:49
Methyl tert-Butyl Ether	50.0	54.4	MNR1	ug/L	109%	76 - 120	9083552	08/25/09 11:49
Methylene Chloride	50.0	51.5	MNR1	ug/L	103%	80 - 133	9083552	08/25/09 11:49
4-Methyl-2-pentanone	250	208	MNR1	ug/L	83%	62 - 146	9083552	08/25/09 11:49
Naphthalene	50.0	46.9	MNR1	ug/L	94%	71 - 139	9083552	08/25/09 11:49
n-Propylbenzene	50.0	49.6	MNR1	ug/L	99%	70 - 143	9083552	08/25/09 11:49
Styrene	50.0	58.6	MNR1	ug/L	117%	80 - 136	9083552	08/25/09 11:49

Client Kleinfelder Albuquerque - Exxon
8300 Jefferson NE Suite B
Albuquerque, NM 87120
Attn David Mazzanti

Work Order: NSH1924
Project Name: Exxon Gladiola Station
Project Number: Gladiola Station - Lea County, NM
Received: 08/21/09 08:00

PROJECT QUALITY CONTROL DATA

LCS - Cont.

Analyte	Known Val.	Analyzed Val	Q	Units	% Rec.	Target Range	Batch	Analyzed Date/Time
Volatile Organic Compounds by EPA Method 8260B								
9083552-BS1								
1,1,1,2-Tetrachloroethane	50.0	48.5	MNR I	ug/L	97%	80 - 130	9083552	08/25/09 11:49
1,1,2,2-Tetrachloroethane	50.0	48.2	MNR I	ug/L	96%	73 - 131	9083552	08/25/09 11:49
Tetrachloroethene	50.0	46.7	MNR I	ug/L	93%	77 - 131	9083552	08/25/09 11:49
Toluene	50.0	46.6	MNR I	ug/L	93%	78 - 125	9083552	08/25/09 11:49
1,2,3-Trichlorobenzene	50.0	46.1	MNR I	ug/L	92%	71 - 138	9083552	08/25/09 11:49
1,2,4-Trichlorobenzene	50.0	47.7	MNR I	ug/L	95%	74 - 136	9083552	08/25/09 11:49
1,1,2-Trichloroethane	50.0	45.7	MNR I	ug/L	91%	80 - 123	9083552	08/25/09 11:49
1,1,1-Trichloroethane	50.0	56.5	MNR I	ug/L	113%	75 - 137	9083552	08/25/09 11:49
Trichloroethene	50.0	51.0	MNR I	ug/L	102%	74 - 139	9083552	08/25/09 11:49
Trichlorofluoromethane	50.0	56.6	MNR I	ug/L	113%	60 - 133	9083552	08/25/09 11:49
1,2,3-Trichloropropane	50.0	46.6	MNR I	ug/L	93%	64 - 127	9083552	08/25/09 11:49
1,3,5-Trimethylbenzene	50.0	51.4	MNR I	ug/L	103%	75 - 134	9083552	08/25/09 11:49
1,2,4-Trimethylbenzene	50.0	51.4	MNR I	ug/L	103%	77 - 134	9083552	08/25/09 11:49
Vinyl chloride	50.0	53.7	MNR I	ug/L	107%	60 - 122	9083552	08/25/09 11:49
Xylenes, total	150	168	MNR I	ug/L	112%	78 - 134	9083552	08/25/09 11:49
Surrogate: 1,2-Dichloroethane-d4	25.0	22.2			89%	63 - 140	9083552	08/25/09 11:49
Surrogate: Dibromofluoromethane	25.0	24.6			98%	73 - 131	9083552	08/25/09 11:49
Surrogate: Toluene-d8	25.0	20.9			84%	80 - 120	9083552	08/25/09 11:49
Surrogate: 4-Bromofluorobenzene	25.0	24.0			96%	79 - 125	9083552	08/25/09 11:49

9083614-BS1

Acetone	250	289		ug/L	116%	56 - 150	9083614	08/28/09 11:14
Benzene	50.0	59.7		ug/L	119%	80 - 121	9083614	08/28/09 11:14
Bromobenzene	50.0	48.7		ug/L	97%	72 - 130	9083614	08/28/09 11:14
Bromochloromethane	50.0	50.0		ug/L	100%	73 - 137	9083614	08/28/09 11:14
Bromodichloromethane	50.0	48.8		ug/L	98%	75 - 131	9083614	08/28/09 11:14
Bromoforn	50.0	47.9		ug/L	96%	65 - 140	9083614	08/28/09 11:14
Bromomethane	50.0	58.7		ug/L	117%	50 - 150	9083614	08/28/09 11:14
2-Butanone	250	252		ug/L	101%	70 - 144	9083614	08/28/09 11:14
sec-Butylbenzene	50.0	53.7		ug/L	107%	72 - 140	9083614	08/28/09 11:14
n-Butylbenzene	50.0	54.6		ug/L	109%	68 - 140	9083614	08/28/09 11:14
tert-Butylbenzene	50.0	53.8		ug/L	108%	76 - 135	9083614	08/28/09 11:14
Carbon disulfide	50.0	48.5		ug/L	97%	74 - 137	9083614	08/28/09 11:14
Carbon Tetrachloride	50.0	58.1		ug/L	116%	71 - 137	9083614	08/28/09 11:14
Chlorobenzene	50.0	48.4		ug/L	97%	80 - 121	9083614	08/28/09 11:14
Chlorodibromomethane	50.0	53.4		ug/L	107%	68 - 137	9083614	08/28/09 11:14
Chloroethane	50.0	53.0		ug/L	106%	50 - 146	9083614	08/28/09 11:14
Chloroform	50.0	54.4		ug/L	109%	73 - 131	9083614	08/28/09 11:14
Chloromethane	50.0	49.2		ug/L	98%	30 - 132	9083614	08/28/09 11:14
2-Chlorotoluene	50.0	50.3		ug/L	101%	74 - 135	9083614	08/28/09 11:14
4-Chlorotoluene	50.0	48.6		ug/L	97%	74 - 132	9083614	08/28/09 11:14

Client Kleinfelder Albuquerque - Exxon
8300 Jefferson NE Suite B
Albuquerque, NM 87120
Attn David Mazzanti

Work Order: NSH1924
Project Name: Exxon Gladiola Station
Project Number: Gladiola Station - Lea County, NM
Received: 08/21/09 08:00

PROJECT QUALITY CONTROL DATA
LCS - Cont.

Analyte	Known Val.	Analyzed Val	Q	Units	% Rec.	Target Range	Batch	Analyzed Date/Time
Volatile Organic Compounds by EPA Method 8260B								
9083614-BS1								
1,2-Dibromo-3-chloropropane	50.0	55.2		ug/L	110%	56 - 145	9083614	08/28/09 11:14
1,2-Dibromoethane (EDB)	50.0	47.5		ug/L	95%	80 - 135	9083614	08/28/09 11:14
Dibromomethane	50.0	47.9		ug/L	96%	78 - 133	9083614	08/28/09 11:14
1,4-Dichlorobenzene	50.0	49.0		ug/L	98%	80 - 120	9083614	08/28/09 11:14
1,3-Dichlorobenzene	50.0	50.5		ug/L	101%	80 - 128	9083614	08/28/09 11:14
1,2-Dichlorobenzene	50.0	53.3		ug/L	107%	80 - 125	9083614	08/28/09 11:14
Dichlorodifluoromethane	50.0	43.4		ug/L	87%	30 - 132	9083614	08/28/09 11:14
1,1-Dichloroethane	50.0	49.9		ug/L	100%	75 - 125	9083614	08/28/09 11:14
1,2-Dichloroethane	50.0	49.0		ug/L	98%	70 - 134	9083614	08/28/09 11:14
cis-1,2-Dichloroethene	50.0	49.7		ug/L	99%	71 - 132	9083614	08/28/09 11:14
1,1-Dichloroethene	50.0	49.8		ug/L	100%	73 - 125	9083614	08/28/09 11:14
trans-1,2-Dichloroethene	50.0	50.6		ug/L	101%	77 - 125	9083614	08/28/09 11:14
1,3-Dichloropropane	50.0	45.6		ug/L	91%	76 - 125	9083614	08/28/09 11:14
1,2-Dichloropropane	50.0	46.1		ug/L	92%	72 - 120	9083614	08/28/09 11:14
2,2-Dichloropropane	50.0	52.3		ug/L	105%	50 - 150	9083614	08/28/09 11:14
cis-1,3-Dichloropropene	50.0	49.0		ug/L	98%	70 - 140	9083614	08/28/09 11:14
trans-1,3-Dichloropropene	50.0	48.3		ug/L	97%	62 - 139	9083614	08/28/09 11:14
1,1-Dichloropropene	50.0	52.1		ug/L	104%	78 - 126	9083614	08/28/09 11:14
Ethylbenzene	50.0	57.4		ug/L	115%	78 - 133	9083614	08/28/09 11:14
Hexachlorobutadiene	50.0	55.8		ug/L	112%	70 - 150	9083614	08/28/09 11:14
2-Hexanone	250	239		ug/L	95%	60 - 150	9083614	08/28/09 11:14
Isopropylbenzene	50.0	50.4		ug/L	101%	69 - 120	9083614	08/28/09 11:14
p-Isopropyltoluene	50.0	52.2		ug/L	104%	72 - 134	9083614	08/28/09 11:14
Methyl tert-Butyl Ether	50.0	47.8		ug/L	96%	76 - 120	9083614	08/28/09 11:14
Methylene Chloride	50.0	48.0		ug/L	96%	80 - 133	9083614	08/28/09 11:14
4-Methyl-2-pentanone	250	225		ug/L	90%	62 - 146	9083614	08/28/09 11:14
Naphthalene	50.0	51.3		ug/L	103%	71 - 139	9083614	08/28/09 11:14
n-Propylbenzene	50.0	51.0		ug/L	102%	70 - 143	9083614	08/28/09 11:14
Styrene	50.0	49.4		ug/L	99%	80 - 136	9083614	08/28/09 11:14
1,1,1,2-Tetrachloroethane	50.0	50.5		ug/L	101%	80 - 130	9083614	08/28/09 11:14
1,1,2,2-Tetrachloroethane	50.0	48.3		ug/L	97%	73 - 131	9083614	08/28/09 11:14
Tetrachloroethene	50.0	50.2		ug/L	100%	77 - 131	9083614	08/28/09 11:14
Toluene	50.0	56.7		ug/L	113%	78 - 125	9083614	08/28/09 11:14
1,2,3-Trichlorobenzene	50.0	53.2		ug/L	106%	71 - 138	9083614	08/28/09 11:14
1,2,4-Trichlorobenzene	50.0	55.1		ug/L	110%	74 - 136	9083614	08/28/09 11:14
1,1,2-Trichloroethane	50.0	45.5		ug/L	91%	80 - 123	9083614	08/28/09 11:14
1,1,1-Trichloroethane	50.0	54.6		ug/L	109%	75 - 137	9083614	08/28/09 11:14
Trichloroethene	50.0	46.8		ug/L	94%	74 - 139	9083614	08/28/09 11:14
Trichlorofluoromethane	50.0	48.4		ug/L	97%	60 - 133	9083614	08/28/09 11:14
1,2,3-Trichloropropane	50.0	45.9		ug/L	92%	64 - 127	9083614	08/28/09 11:14
1,3,5-Trimethylbenzene	50.0	51.1		ug/L	102%	75 - 134	9083614	08/28/09 11:14

Client Kleinfelder Albuquerque - Exxon
8300 Jefferson NE Suite B
Albuquerque, NM 87120
Attn David Mazzanti

Work Order: NSH1924
Project Name: Exxon Gladiola Station
Project Number: Gladiola Station - Lea County, NM
Received: 08/21/09 08:00

PROJECT QUALITY CONTROL DATA
LCS - Cont.

Analyte	Known Val.	Analyzed Val	Q	Units	% Rec.	Target Range	Batch	Analyzed Date/Time
Volatile Organic Compounds by EPA Method 8260B								
9083614-BS1								
1,2,4-Trimethylbenzene	50.0	51.5		ug/L	103%	77 - 134	9083614	08/28/09 11:14
Vinyl chloride	50.0	49.7		ug/L	99%	60 - 122	9083614	08/28/09 11:14
Xylenes, total	150	166		ug/L	110%	78 - 134	9083614	08/28/09 11:14
Surrogate: 1,2-Dichloroethane-d4	25.0	24.0			96%	63 - 140	9083614	08/28/09 11:14
Surrogate: Dibromofluoromethane	25.0	24.6			98%	73 - 131	9083614	08/28/09 11:14
Surrogate: Toluene-d8	25.0	23.5			94%	80 - 120	9083614	08/28/09 11:14
Surrogate: 4-Bromofluorobenzene	25.0	25.5			102%	79 - 125	9083614	08/28/09 11:14
9084014-BS1								
Acetone	250	281		ug/L	112%	56 - 150	9084014	08/28/09 22:31
Benzene	50.0	57.3		ug/L	115%	80 - 121	9084014	08/28/09 22:31
Bromobenzene	50.0	47.1		ug/L	94%	72 - 130	9084014	08/28/09 22:31
Bromochloromethane	50.0	49.5		ug/L	99%	73 - 137	9084014	08/28/09 22:31
Bromodichloromethane	50.0	47.9		ug/L	96%	75 - 131	9084014	08/28/09 22:31
Bromoform	50.0	49.3		ug/L	99%	65 - 140	9084014	08/28/09 22:31
Bromomethane	50.0	59.4		ug/L	119%	50 - 150	9084014	08/28/09 22:31
2-Butanone	250	252		ug/L	101%	70 - 144	9084014	08/28/09 22:31
sec-Butylbenzene	50.0	50.3		ug/L	101%	72 - 140	9084014	08/28/09 22:31
n-Butylbenzene	50.0	49.4		ug/L	99%	68 - 140	9084014	08/28/09 22:31
tert-Butylbenzene	50.0	51.1		ug/L	102%	76 - 135	9084014	08/28/09 22:31
Carbon disulfide	50.0	44.6		ug/L	89%	74 - 137	9084014	08/28/09 22:31
Carbon Tetrachloride	50.0	55.3		ug/L	111%	71 - 137	9084014	08/28/09 22:31
Chlorobenzene	50.0	46.8		ug/L	94%	80 - 121	9084014	08/28/09 22:31
Chlorodibromomethane	50.0	53.2		ug/L	106%	68 - 137	9084014	08/28/09 22:31
Chloroethane	50.0	51.5		ug/L	103%	50 - 146	9084014	08/28/09 22:31
Chloroform	50.0	52.9		ug/L	106%	73 - 131	9084014	08/28/09 22:31
Chloromethane	50.0	46.2		ug/L	92%	30 - 132	9084014	08/28/09 22:31
2-Chlorotoluene	50.0	47.6		ug/L	95%	74 - 135	9084014	08/28/09 22:31
4-Chlorotoluene	50.0	46.1		ug/L	92%	74 - 132	9084014	08/28/09 22:31
1,2-Dibromo-3-chloropropane	50.0	55.6		ug/L	111%	56 - 145	9084014	08/28/09 22:31
1,2-Dibromoethane (EDB)	50.0	47.9		ug/L	96%	80 - 135	9084014	08/28/09 22:31
Dibromomethane	50.0	48.0		ug/L	96%	78 - 133	9084014	08/28/09 22:31
1,4-Dichlorobenzene	50.0	46.7		ug/L	93%	80 - 120	9084014	08/28/09 22:31
1,3-Dichlorobenzene	50.0	47.9		ug/L	96%	80 - 128	9084014	08/28/09 22:31
1,2-Dichlorobenzene	50.0	51.4		ug/L	103%	80 - 125	9084014	08/28/09 22:31
Dichlorodifluoromethane	50.0	42.4		ug/L	85%	30 - 132	9084014	08/28/09 22:31
1,1-Dichloroethane	50.0	48.0		ug/L	96%	75 - 125	9084014	08/28/09 22:31
1,2-Dichloroethane	50.0	48.2		ug/L	96%	70 - 134	9084014	08/28/09 22:31
cis-1,2-Dichloroethene	50.0	46.6		ug/L	93%	71 - 132	9084014	08/28/09 22:31
1,1-Dichloroethene	50.0	48.5		ug/L	97%	73 - 125	9084014	08/28/09 22:31
trans-1,2-Dichloroethene	50.0	48.0		ug/L	96%	77 - 125	9084014	08/28/09 22:31

Client Kleinfelder Albuquerque - Exxon
8300 Jefferson NE Suite B
Albuquerque, NM 87120
Attn David Mazzanti

Work Order: NSH1924
Project Name: Exxon Gladiola Station
Project Number: Gladiola Station - Lea County, NM
Received: 08/21/09 08:00

PROJECT QUALITY CONTROL DATA

LCS - Cont.

Analyte	Known Val.	Analyzed Val	Q	Units	% Rec.	Target Range	Batch	Analyzed Date/Time
Volatile Organic Compounds by EPA Method 8260B								
9084014-BS1								
1,3-Dichloropropane	50.0	45.4		ug/L	91%	76 - 125	9084014	08/28/09 22:31
1,2-Dichloropropane	50.0	44.6		ug/L	89%	72 - 120	9084014	08/28/09 22:31
2,2-Dichloropropane	50.0	41.1		ug/L	82%	50 - 150	9084014	08/28/09 22:31
cis-1,3-Dichloropropene	50.0	46.7		ug/L	93%	70 - 140	9084014	08/28/09 22:31
trans-1,3-Dichloropropene	50.0	45.4		ug/L	91%	62 - 139	9084014	08/28/09 22:31
1,1-Dichloropropene	50.0	49.6		ug/L	99%	78 - 126	9084014	08/28/09 22:31
Ethylbenzene	50.0	55.7		ug/L	111%	78 - 133	9084014	08/28/09 22:31
Hexachlorobutadiene	50.0	49.8		ug/L	100%	70 - 150	9084014	08/28/09 22:31
2-Hexanone	250	241		ug/L	96%	60 - 150	9084014	08/28/09 22:31
Isopropylbenzene	50.0	48.0		ug/L	96%	69 - 120	9084014	08/28/09 22:31
p-Isopropyltoluene	50.0	49.2		ug/L	98%	72 - 134	9084014	08/28/09 22:31
Methyl tert-Butyl Ether	50.0	47.9		ug/L	96%	76 - 120	9084014	08/28/09 22:31
Methylene Chloride	50.0	46.5		ug/L	93%	80 - 133	9084014	08/28/09 22:31
4-Methyl-2-pentanone	250	230		ug/L	92%	62 - 146	9084014	08/28/09 22:31
Naphthalene	50.0	49.8		ug/L	100%	71 - 139	9084014	08/28/09 22:31
n-Propylbenzene	50.0	47.8		ug/L	96%	70 - 143	9084014	08/28/09 22:31
Styrene	50.0	47.8		ug/L	96%	80 - 136	9084014	08/28/09 22:31
1,1,1,2-Tetrachloroethane	50.0	49.9		ug/L	100%	80 - 130	9084014	08/28/09 22:31
1,1,2,2-Tetrachloroethane	50.0	45.6		ug/L	91%	73 - 131	9084014	08/28/09 22:31
Tetrachloroethene	50.0	47.5		ug/L	95%	77 - 131	9084014	08/28/09 22:31
Toluene	50.0	54.9		ug/L	110%	78 - 125	9084014	08/28/09 22:31
1,2,3-Trichlorobenzene	50.0	50.1		ug/L	100%	71 - 138	9084014	08/28/09 22:31
1,2,4-Trichlorobenzene	50.0	51.4		ug/L	103%	74 - 136	9084014	08/28/09 22:31
1,1,2-Trichloroethane	50.0	45.5		ug/L	91%	80 - 123	9084014	08/28/09 22:31
1,1,1-Trichloroethane	50.0	52.1		ug/L	104%	75 - 137	9084014	08/28/09 22:31
Trichloroethene	50.0	46.6		ug/L	93%	74 - 139	9084014	08/28/09 22:31
Trichlorofluoromethane	50.0	46.6		ug/L	93%	60 - 133	9084014	08/28/09 22:31
1,2,3-Trichloropropane	50.0	44.7		ug/L	89%	64 - 127	9084014	08/28/09 22:31
1,3,5-Trimethylbenzene	50.0	48.7		ug/L	97%	75 - 134	9084014	08/28/09 22:31
1,2,4-Trimethylbenzene	50.0	49.4		ug/L	99%	77 - 134	9084014	08/28/09 22:31
Vinyl chloride	50.0	47.6		ug/L	95%	60 - 122	9084014	08/28/09 22:31
Xylenes, total	150	159		ug/L	106%	78 - 134	9084014	08/28/09 22:31
Surrogate: 1,2-Dichloroethane-d4	25.0	24.7			99%	63 - 140	9084014	08/28/09 22:31
Surrogate: Dibromofluoromethane	25.0	24.9			100%	73 - 131	9084014	08/28/09 22:31
Surrogate: Toluene-d8	25.0	23.5			94%	80 - 120	9084014	08/28/09 22:31
Surrogate: 4-Bromofluorobenzene	25.0	25.3			101%	79 - 125	9084014	08/28/09 22:31
9084019-BS1								
Acetone	250	235		ug/L	94%	56 - 150	9084019	08/25/09 09:10
Benzene	50.0	51.2		ug/L	102%	80 - 121	9084019	08/25/09 09:10
Bromobenzene	50.0	53.3		ug/L	107%	72 - 130	9084019	08/25/09 09:10

Client Kleinfelder Albuquerque - Exxon
8300 Jefferson NE Suite B
Albuquerque, NM 87120
Attn David Mazzanti

Work Order: NSH1924
Project Name: Exxon Gladiola Station
Project Number: Gladiola Station - Lea County, NM
Received: 08/21/09 08:00

PROJECT QUALITY CONTROL DATA LCS - Cont.

Analyte	Known Val.	Analyzed Val	Q	Units	% Rec.	Target Range	Batch	Analyzed Date/Time
Volatile Organic Compounds by EPA Method 8260B								
9084019-BS1								
Bromochloromethane	50.0	46.3		ug/L	93%	73 - 137	9084019	08/25/09 09:10
Bromodichloromethane	50.0	52.3		ug/L	105%	75 - 131	9084019	08/25/09 09:10
Bromoform	50.0	45.2		ug/L	90%	65 - 140	9084019	08/25/09 09:10
Bromomethane	50.0	48.7		ug/L	97%	50 - 150	9084019	08/25/09 09:10
2-Butanone	250	198		ug/L	79%	70 - 144	9084019	08/25/09 09:10
sec-Butylbenzene	50.0	55.2		ug/L	110%	72 - 140	9084019	08/25/09 09:10
n-Butylbenzene	50.0	54.1		ug/L	108%	68 - 140	9084019	08/25/09 09:10
tert-Butylbenzene	50.0	53.7		ug/L	107%	76 - 135	9084019	08/25/09 09:10
Carbon disulfide	50.0	53.8		ug/L	108%	74 - 137	9084019	08/25/09 09:10
Carbon Tetrachloride	50.0	55.1		ug/L	110%	71 - 137	9084019	08/25/09 09:10
Chlorobenzene	50.0	51.2		ug/L	102%	80 - 121	9084019	08/25/09 09:10
Chlorodibromomethane	50.0	48.6		ug/L	97%	68 - 137	9084019	08/25/09 09:10
Chloroethane	50.0	46.8		ug/L	94%	50 - 146	9084019	08/25/09 09:10
Chloroform	50.0	48.2		ug/L	96%	73 - 131	9084019	08/25/09 09:10
Chloromethane	50.0	47.6		ug/L	95%	30 - 132	9084019	08/25/09 09:10
2-Chlorotoluene	50.0	60.2		ug/L	120%	74 - 135	9084019	08/25/09 09:10
4-Chlorotoluene	50.0	57.7		ug/L	115%	74 - 132	9084019	08/25/09 09:10
1,2-Dibromo-3-chloropropane	50.0	40.4		ug/L	81%	56 - 145	9084019	08/25/09 09:10
1,2-Dibromoethane (EDB)	50.0	51.6		ug/L	103%	80 - 135	9084019	08/25/09 09:10
Dibromomethane	50.0	44.0		ug/L	88%	78 - 133	9084019	08/25/09 09:10
1,4-Dichlorobenzene	50.0	50.6		ug/L	101%	80 - 120	9084019	08/25/09 09:10
1,3-Dichlorobenzene	50.0	56.8		ug/L	114%	80 - 128	9084019	08/25/09 09:10
1,2-Dichlorobenzene	50.0	53.8		ug/L	108%	80 - 125	9084019	08/25/09 09:10
Dichlorodifluoromethane	50.0	42.9		ug/L	86%	30 - 132	9084019	08/25/09 09:10
1,1-Dichloroethane	50.0	49.4		ug/L	99%	75 - 125	9084019	08/25/09 09:10
1,2-Dichloroethane	50.0	47.8		ug/L	96%	70 - 134	9084019	08/25/09 09:10
cis-1,2-Dichloroethene	50.0	50.1		ug/L	100%	71 - 132	9084019	08/25/09 09:10
1,1-Dichloroethene	50.0	50.7		ug/L	101%	73 - 125	9084019	08/25/09 09:10
trans-1,2-Dichloroethene	50.0	51.0		ug/L	102%	77 - 125	9084019	08/25/09 09:10
1,3-Dichloropropane	50.0	51.2		ug/L	102%	76 - 125	9084019	08/25/09 09:10
1,2-Dichloropropane	50.0	45.4		ug/L	91%	72 - 120	9084019	08/25/09 09:10
2,2-Dichloropropane	50.0	41.5		ug/L	83%	50 - 150	9084019	08/25/09 09:10
cis-1,3-Dichloropropene	50.0	73.3	L1	ug/L	147%	70 - 140	9084019	08/25/09 09:10
trans-1,3-Dichloropropene	50.0	49.2		ug/L	98%	62 - 139	9084019	08/25/09 09:10
1,1-Dichloropropene	50.0	50.9		ug/L	102%	78 - 126	9084019	08/25/09 09:10
Ethylbenzene	50.0	57.4		ug/L	115%	78 - 133	9084019	08/25/09 09:10
Hexachlorobutadiene	50.0	61.3		ug/L	123%	70 - 150	9084019	08/25/09 09:10
2-Hexanone	250	215		ug/L	86%	60 - 150	9084019	08/25/09 09:10
Isopropylbenzene	50.0	56.5		ug/L	113%	69 - 120	9084019	08/25/09 09:10
p-Isopropyltoluene	50.0	53.3		ug/L	107%	72 - 134	9084019	08/25/09 09:10
Methyl tert-Butyl Ether	50.0	45.6		ug/L	91%	76 - 120	9084019	08/25/09 09:10

Client Kleinfelder Albuquerque - Exxon
8300 Jefferson NE Suite B
Albuquerque, NM 87120
Attn David Mazzanti

Work Order: NSH1924
Project Name: Exxon Gladiola Station
Project Number: Gladiola Station - Lea County, NM
Received: 08/21/09 08:00

PROJECT QUALITY CONTROL DATA
LCS - Cont.

Analyte	Known Val.	Analyzed Val	Q	Units	% Rec.	Target Range	Batch	Analyzed Date/Time
Volatile Organic Compounds by EPA Method 8260B								
9084019-BS1								
Methylene Chloride	50.0	47.1		ug/L	94%	80 - 133	9084019	08/25/09 09:10
4-Methyl-2-pentanone	250	267		ug/L	107%	62 - 146	9084019	08/25/09 09:10
Naphthalene	50.0	45.5		ug/L	91%	71 - 139	9084019	08/25/09 09:10
n-Propylbenzene	50.0	60.7		ug/L	121%	70 - 143	9084019	08/25/09 09:10
Styrene	50.0	53.5		ug/L	107%	80 - 136	9084019	08/25/09 09:10
1,1,1,2-Tetrachloroethane	50.0	56.7		ug/L	113%	80 - 130	9084019	08/25/09 09:10
1,1,2,2-Tetrachloroethane	50.0	47.8		ug/L	96%	73 - 131	9084019	08/25/09 09:10
Tetrachloroethene	50.0	54.5		ug/L	109%	77 - 131	9084019	08/25/09 09:10
Toluene	50.0	56.4		ug/L	113%	78 - 125	9084019	08/25/09 09:10
1,2,3-Trichlorobenzene	50.0	45.4		ug/L	91%	71 - 138	9084019	08/25/09 09:10
1,2,4-Trichlorobenzene	50.0	48.3		ug/L	97%	74 - 136	9084019	08/25/09 09:10
1,1,2-Trichloroethane	50.0	49.5		ug/L	99%	80 - 123	9084019	08/25/09 09:10
1,1,1-Trichloroethane	50.0	49.3		ug/L	99%	75 - 137	9084019	08/25/09 09:10
Trichloroethene	50.0	49.5		ug/L	99%	74 - 139	9084019	08/25/09 09:10
Trichlorofluoromethane	50.0	49.1		ug/L	98%	60 - 133	9084019	08/25/09 09:10
1,2,3-Trichloropropane	50.0	44.7		ug/L	89%	64 - 127	9084019	08/25/09 09:10
1,3,5-Trimethylbenzene	50.0	54.7		ug/L	109%	75 - 134	9084019	08/25/09 09:10
1,2,4-Trimethylbenzene	50.0	54.8		ug/L	110%	77 - 134	9084019	08/25/09 09:10
Vinyl chloride	50.0	47.1		ug/L	94%	60 - 122	9084019	08/25/09 09:10
Xylenes, total	150	171		ug/L	114%	78 - 134	9084019	08/25/09 09:10
Surrogate: 1,2-Dichloroethane-d4	25.0	25.9			104%	63 - 140	9084019	08/25/09 09:10
Surrogate: Dibromofluoromethane	25.0	24.4			98%	73 - 131	9084019	08/25/09 09:10
Surrogate: Toluene-d8	25.0	27.2			109%	80 - 120	9084019	08/25/09 09:10
Surrogate: 4-Bromofluorobenzene	25.0	26.1			104%	79 - 125	9084019	08/25/09 09:10
9084038-BS1								
Acetone	250	228		ug/L	91%	56 - 150	9084038	08/26/09 09:25
Benzene	50.0	47.8		ug/L	96%	80 - 121	9084038	08/26/09 09:25
Bromobenzene	50.0	51.1		ug/L	102%	72 - 130	9084038	08/26/09 09:25
Bromochloromethane	50.0	44.8		ug/L	90%	73 - 137	9084038	08/26/09 09:25
Bromodichloromethane	50.0	47.7		ug/L	95%	75 - 131	9084038	08/26/09 09:25
Bromoform	50.0	50.9		ug/L	102%	65 - 140	9084038	08/26/09 09:25
Bromomethane	50.0	44.5		ug/L	89%	50 - 150	9084038	08/26/09 09:25
2-Butanone	250	206		ug/L	82%	70 - 144	9084038	08/26/09 09:25
sec-Butylbenzene	50.0	50.1		ug/L	100%	72 - 140	9084038	08/26/09 09:25
n-Butylbenzene	50.0	48.2		ug/L	96%	68 - 140	9084038	08/26/09 09:25
tert-Butylbenzene	50.0	50.0		ug/L	100%	76 - 135	9084038	08/26/09 09:25
Carbon disulfide	50.0	50.0		ug/L	100%	74 - 137	9084038	08/26/09 09:25
Carbon Tetrachloride	50.0	51.7		ug/L	103%	71 - 137	9084038	08/26/09 09:25
Chlorobenzene	50.0	48.4		ug/L	97%	80 - 121	9084038	08/26/09 09:25
Chlorodibromomethane	50.0	50.2		ug/L	100%	68 - 137	9084038	08/26/09 09:25

Client Kleinfelder Albuquerque - Exxon
8300 Jefferson NE Suite B
Albuquerque, NM 87120
Attn David Mazzanti

Work Order: NSH1924
Project Name: Exxon Gladiola Station
Project Number: Gladiola Station - Lea County, NM
Received: 08/21/09 08:00

PROJECT QUALITY CONTROL DATA

LCS - Cont.

Analyte	Known Val.	Analyzed Val	Q	Units	% Rec.	Target Range	Batch	Analyzed Date/Time
Volatile Organic Compounds by EPA Method 8260B								
9084038-BS1								
Chloroethane	50.0	42.3		ug/L	85%	50 - 146	9084038	08/26/09 09:25
Chloroform	50.0	45.6		ug/L	91%	73 - 131	9084038	08/26/09 09:25
Chloromethane	50.0	47.5		ug/L	95%	30 - 132	9084038	08/26/09 09:25
2-Chlorotoluene	50.0	56.1		ug/L	112%	74 - 135	9084038	08/26/09 09:25
4-Chlorotoluene	50.0	54.0		ug/L	108%	74 - 132	9084038	08/26/09 09:25
1,2-Dibromo-3-chloropropane	50.0	46.2		ug/L	92%	56 - 145	9084038	08/26/09 09:25
1,2-Dibromoethane (EDB)	50.0	52.3		ug/L	105%	80 - 135	9084038	08/26/09 09:25
Dibromomethane	50.0	46.1		ug/L	92%	78 - 133	9084038	08/26/09 09:25
1,4-Dichlorobenzene	50.0	47.8		ug/L	96%	80 - 120	9084038	08/26/09 09:25
1,3-Dichlorobenzene	50.0	53.3		ug/L	107%	80 - 128	9084038	08/26/09 09:25
1,2-Dichlorobenzene	50.0	51.2		ug/L	102%	80 - 125	9084038	08/26/09 09:25
Dichlorodifluoromethane	50.0	36.1		ug/L	72%	30 - 132	9084038	08/26/09 09:25
1,1-Dichloroethane	50.0	47.1		ug/L	94%	75 - 125	9084038	08/26/09 09:25
1,2-Dichloroethane	50.0	46.9		ug/L	94%	70 - 134	9084038	08/26/09 09:25
cis-1,2-Dichloroethene	50.0	46.8		ug/L	94%	71 - 132	9084038	08/26/09 09:25
1,1-Dichloroethene	50.0	46.6		ug/L	93%	73 - 125	9084038	08/26/09 09:25
trans-1,2-Dichloroethene	50.0	48.1		ug/L	96%	77 - 125	9084038	08/26/09 09:25
1,3-Dichloropropane	50.0	50.3		ug/L	101%	76 - 125	9084038	08/26/09 09:25
1,2-Dichloropropane	50.0	44.4		ug/L	89%	72 - 120	9084038	08/26/09 09:25
2,2-Dichloropropane	50.0	34.8		ug/L	70%	50 - 150	9084038	08/26/09 09:25
cis-1,3-Dichloropropene	50.0	73.9	L1	ug/L	148%	70 - 140	9084038	08/26/09 09:25
trans-1,3-Dichloropropene	50.0	56.0		ug/L	112%	62 - 139	9084038	08/26/09 09:25
1,1-Dichloropropene	50.0	47.4		ug/L	95%	78 - 126	9084038	08/26/09 09:25
Ethylbenzene	50.0	53.5		ug/L	107%	78 - 133	9084038	08/26/09 09:25
Hexachlorobutadiene	50.0	54.3		ug/L	109%	70 - 150	9084038	08/26/09 09:25
2-Hexanone	250	226		ug/L	90%	60 - 150	9084038	08/26/09 09:25
Isopropylbenzene	50.0	52.5		ug/L	105%	69 - 120	9084038	08/26/09 09:25
p-Isopropyltoluene	50.0	49.0		ug/L	98%	72 - 134	9084038	08/26/09 09:25
Methyl tert-Butyl Ether	50.0	44.6		ug/L	89%	76 - 120	9084038	08/26/09 09:25
Methylene Chloride	50.0	45.3		ug/L	91%	80 - 133	9084038	08/26/09 09:25
4-Methyl-2-pentanone	250	294		ug/L	117%	62 - 146	9084038	08/26/09 09:25
Naphthalene	50.0	47.1		ug/L	94%	71 - 139	9084038	08/26/09 09:25
n-Propylbenzene	50.0	56.2		ug/L	112%	70 - 143	9084038	08/26/09 09:25
Styrene	50.0	51.8		ug/L	104%	80 - 136	9084038	08/26/09 09:25
1,1,1,2-Tetrachloroethane	50.0	55.6		ug/L	111%	80 - 130	9084038	08/26/09 09:25
1,1,2,2-Tetrachloroethane	50.0	48.2		ug/L	96%	73 - 131	9084038	08/26/09 09:25
Tetrachloroethene	50.0	49.7		ug/L	99%	77 - 131	9084038	08/26/09 09:25
Toluene	50.0	59.2		ug/L	118%	78 - 125	9084038	08/26/09 09:25
1,2,3-Trichlorobenzene	50.0	43.9		ug/L	88%	71 - 138	9084038	08/26/09 09:25
1,2,4-Trichlorobenzene	50.0	46.8		ug/L	94%	74 - 136	9084038	08/26/09 09:25
1,1,2-Trichloroethane	50.0	50.6		ug/L	101%	80 - 123	9084038	08/26/09 09:25

Client Kleinfelder Albuquerque - Exxon
8300 Jefferson NE Suite B
Albuquerque, NM 87120
Attn David Mazzanti

Work Order: NSH1924
Project Name: Exxon Gladiola Station
Project Number: Gladiola Station - Lea County, NM
Received: 08/21/09 08:00

PROJECT QUALITY CONTROL DATA

LCS - Cont.

Analyte	Known Val.	Analyzed Val	Q	Units	% Rec.	Target Range	Batch	Analyzed Date/Time
Volatile Organic Compounds by EPA Method 8260B								
9084038-BS1								
1,1,1-Trichloroethane	50.0	45.1		ug/L	90%	75 - 137	9084038	08/26/09 09:25
Trichloroethene	50.0	46.7		ug/L	93%	74 - 139	9084038	08/26/09 09:25
Trichlorofluoromethane	50.0	43.8		ug/L	88%	60 - 133	9084038	08/26/09 09:25
1,2,3-Trichloropropane	50.0	45.8		ug/L	92%	64 - 127	9084038	08/26/09 09:25
1,3,5-Trimethylbenzene	50.0	51.1		ug/L	102%	75 - 134	9084038	08/26/09 09:25
1,2,4-Trimethylbenzene	50.0	51.8		ug/L	104%	77 - 134	9084038	08/26/09 09:25
Vinyl chloride	50.0	42.2		ug/L	84%	60 - 122	9084038	08/26/09 09:25
Xylenes, total	150	162		ug/L	108%	78 - 134	9084038	08/26/09 09:25
Surrogate: 1,2-Dichloroethane-d4	25.0	26.7			107%	63 - 140	9084038	08/26/09 09:25
Surrogate: Dibromofluoromethane	25.0	24.0			96%	73 - 131	9084038	08/26/09 09:25
Surrogate: Toluene-d8	25.0	29.5			118%	80 - 120	9084038	08/26/09 09:25
Surrogate: 4-Bromofluorobenzene	25.0	26.0			104%	79 - 125	9084038	08/26/09 09:25
9084856-BS1								
Benzene	50.0	48.0	MNR1	ug/L	96%	80 - 121	9084856	09/01/09 10:35
Toluene	50.0	51.4	MNR1	ug/L	103%	78 - 125	9084856	09/01/09 10:35
Surrogate: 1,2-Dichloroethane-d4	25.0	19.9			79%	63 - 140	9084856	09/01/09 10:35
Surrogate: Dibromofluoromethane	25.0	23.7	MNR1		95%	73 - 131	9084856	09/01/09 10:35
Surrogate: Toluene-d8	25.0	25.6			102%	80 - 120	9084856	09/01/09 10:35
Surrogate: 4-Bromofluorobenzene	25.0	28.8			115%	79 - 125	9084856	09/01/09 10:35
9090082-BS1								
Benzene	50.0	51.4	MNR1	ug/L	103%	80 - 121	9090082	08/31/09 10:47
Bromobenzene	50.0	42.6	MNR1	ug/L	85%	72 - 130	9090082	08/31/09 10:47
Surrogate: 1,2-Dichloroethane-d4	25.0	24.7			99%	63 - 140	9090082	08/31/09 10:47
Surrogate: Dibromofluoromethane	25.0	26.3			105%	73 - 131	9090082	08/31/09 10:47
Surrogate: Toluene-d8	25.0	25.8			103%	80 - 120	9090082	08/31/09 10:47
Surrogate: 4-Bromofluorobenzene	25.0	23.8			95%	79 - 125	9090082	08/31/09 10:47
Polynuclear Aromatic Compounds by EPA Method 8310								
9083684-BS1								
1-Methylnaphthalene	2.50	1.71		ug/L	68%	23 - 133	9083684	09/01/09 20:55
2-Methylnaphthalene	2.50	1.61		ug/L	64%	42 - 140	9083684	09/01/09 20:55
Acenaphthene	2.50	1.52		ug/L	61%	21 - 130	9083684	09/01/09 20:55
Acenaphthylene	5.00	3.36		ug/L	67%	37 - 109	9083684	09/01/09 20:55
Anthracene	2.50	1.77		ug/L	71%	50 - 150	9083684	09/01/09 20:55
Benzo (a) anthracene	2.50	1.98		ug/L	79%	45 - 112	9083684	09/01/09 20:55
Benzo (a) pyrene	2.50	1.83		ug/L	73%	43 - 108	9083684	09/01/09 20:55
Benzo (b) fluoranthene	2.50	2.02		ug/L	81%	50 - 116	9083684	09/01/09 20:55
Benzo (g,h,i) perylene	2.50	1.98		ug/L	79%	28 - 121	9083684	09/01/09 20:55
Benzo (k) fluoranthene	2.50	1.99		ug/L	80%	49 - 116	9083684	09/01/09 20:55
Chrysene	2.50	1.95		ug/L	78%	31 - 118	9083684	09/01/09 20:55

Client Kleinfelder Albuquerque - Exxon
8300 Jefferson NE Suite B
Albuquerque, NM 87120

Attn David Mazzanti

Work Order: NSH1924
Project Name: Exxon Gladiola Station
Project Number: Gladiola Station - Lea County, NM
Received: 08/21/09 08:00

PROJECT QUALITY CONTROL DATA

LCS - Cont.

Analyte	Known Val.	Analyzed Val	Q	Units	% Rec.	Target Range	Batch	Analyzed Date/Time
Polynuclear Aromatic Compounds by EPA Method 8310								
9083684-BS1								
Dibenz (a,h) anthracene	2.50	2.07		ug/L	83%	25 - 128	9083684	09/01/09 20:55
Fluoranthene	2.50	1.94		ug/L	78%	52 - 113	9083684	09/01/09 20:55
Fluorene	2.50	1.70		ug/L	68%	46 - 101	9083684	09/01/09 20:55
Indeno (1,2,3-cd) pyrene	2.50	1.88		ug/L	75%	41 - 117	9083684	09/01/09 20:55
Naphthalene	2.50	2.07		ug/L	83%	10 - 139	9083684	09/01/09 20:55
Phenanthrene	2.50	1.85		ug/L	74%	29 - 132	9083684	09/01/09 20:55
Pyrene	2.50	2.13		ug/L	85%	37 - 127	9083684	09/01/09 20:55
Surrogate: p-Terphenyl	1.00	0.734			73%	10 - 150	9083684	09/01/09 20:55
9084051-BS1								
1-Methylnaphthalene	2.50	1.53		ug/L	61%	23 - 133	9084051	09/02/09 21:15
2-Methylnaphthalene	2.50	1.51		ug/L	60%	42 - 140	9084051	09/02/09 21:15
Acenaphthene	2.50	1.52		ug/L	61%	21 - 130	9084051	09/02/09 21:15
Acenaphthylene	5.00	3.12		ug/L	62%	37 - 109	9084051	09/02/09 21:15
Anthracene	2.50	1.57		ug/L	63%	50 - 150	9084051	09/02/09 21:15
Benzo (a) anthracene	2.50	1.65		ug/L	66%	45 - 112	9084051	09/02/09 21:15
Benzo (a) pyrene	2.50	1.31		ug/L	52%	43 - 108	9084051	09/02/09 21:15
Benzo (b) fluoranthene	2.50	1.69		ug/L	68%	50 - 116	9084051	09/02/09 21:15
Benzo (g,h,i) perylene	2.50	1.53		ug/L	61%	28 - 121	9084051	09/02/09 21:15
Benzo (k) fluoranthene	2.50	1.63		ug/L	65%	49 - 116	9084051	09/02/09 21:15
Chrysene	2.50	1.62		ug/L	65%	31 - 118	9084051	09/02/09 21:15
Dibenz (a,h) anthracene	2.50	1.60		ug/L	64%	25 - 128	9084051	09/02/09 21:15
Fluoranthene	2.50	1.67		ug/L	67%	52 - 113	9084051	09/02/09 21:15
Fluorene	2.50	1.61		ug/L	65%	46 - 101	9084051	09/02/09 21:15
Indeno (1,2,3-cd) pyrene	2.50	1.54		ug/L	62%	41 - 117	9084051	09/02/09 21:15
Naphthalene	2.50	1.74		ug/L	70%	10 - 139	9084051	09/02/09 21:15
Phenanthrene	2.50	1.65		ug/L	66%	29 - 132	9084051	09/02/09 21:15
Pyrene	2.50	1.64		ug/L	66%	37 - 127	9084051	09/02/09 21:15
Surrogate: p-Terphenyl	1.00	0.616			62%	10 - 150	9084051	09/02/09 21:15

Client Kleinfelder Albuquerque - Exxon

8300 Jefferson NE Suite B

Albuquerque, NM 87120

Attn David Mazzanti

Work Order: NSH1924

Project Name: Exxon Gladiola Station

Project Number: Gladiola Station - Lea County, NM

Received: 08/21/09 08:00

PROJECT QUALITY CONTROL DATA

LCS Dup

Analyte	Orig. Val.	Duplicate	Q	Units	Spike Conc	% Rec.	Target Range	RPD	Limit	Batch	Sample Duplicated	Analyzed Date/Time
Volatile Organic Compounds by EPA Method 8260B												
9083540-BSD1												
Acetone		200		ug/L	250	80%	56 - 150	12	31	9083540		08/22/09 23:10
Benzene		46.7		ug/L	50.0	93%	80 - 121	5	12	9083540		08/22/09 23:10
Bromobenzene		50.3		ug/L	50.0	101%	72 - 130	1	23	9083540		08/22/09 23:10
Bromochloromethane		42.7		ug/L	50.0	85%	73 - 137	2	32	9083540		08/22/09 23:10
Bromodichloromethane		42.4	R2	ug/L	50.0	85%	75 - 131	24	13	9083540		08/22/09 23:10
Bromoform		42.6		ug/L	50.0	85%	65 - 140	0.9	18	9083540		08/22/09 23:10
Bromomethane		45.7		ug/L	50.0	91%	50 - 150	1	50	9083540		08/22/09 23:10
2-Butanone		190		ug/L	250	76%	70 - 144	6	37	9083540		08/22/09 23:10
sec-Butylbenzene		50.5		ug/L	50.0	101%	72 - 140	3	21	9083540		08/22/09 23:10
n-Butylbenzene		47.7		ug/L	50.0	95%	68 - 140	4	11	9083540		08/22/09 23:10
tert-Butylbenzene		50.1		ug/L	50.0	100%	76 - 135	3	20	9083540		08/22/09 23:10
Carbon disulfide		48.9		ug/L	50.0	98%	74 - 137	5	28	9083540		08/22/09 23:10
Carbon Tetrachloride		51.0		ug/L	50.0	102%	71 - 137	4	26	9083540		08/22/09 23:10
Chlorobenzene		47.9		ug/L	50.0	96%	80 - 121	3	11	9083540		08/22/09 23:10
Chlorodibromomethane		46.5		ug/L	50.0	93%	68 - 137	2	16	9083540		08/22/09 23:10
Chloroethane		42.3		ug/L	50.0	85%	50 - 146	3	35	9083540		08/22/09 23:10
Chloroform		43.8		ug/L	50.0	88%	73 - 131	3	32	9083540		08/22/09 23:10
Chloromethane		41.9		ug/L	50.0	84%	30 - 132	4	34	9083540		08/22/09 23:10
2-Chlorotoluene		56.3		ug/L	50.0	113%	74 - 135	3	22	9083540		08/22/09 23:10
4-Chlorotoluene		54.4		ug/L	50.0	109%	74 - 132	3	22	9083540		08/22/09 23:10
1,2-Dibromo-3-chloropropane		39.2		ug/L	50.0	78%	56 - 145	3	21	9083540		08/22/09 23:10
1,2-Dibromoethane (EDB)		50.8		ug/L	50.0	102%	80 - 135	0.06	10	9083540		08/22/09 23:10
Dibromomethane		43.7		ug/L	50.0	87%	78 - 133	3	11	9083540		08/22/09 23:10
1,4-Dichlorobenzene		47.4		ug/L	50.0	95%	80 - 120	4	10	9083540		08/22/09 23:10
1,3-Dichlorobenzene		53.1		ug/L	50.0	106%	80 - 128	2	18	9083540		08/22/09 23:10
1,2-Dichlorobenzene		51.4		ug/L	50.0	103%	80 - 125	2	11	9083540		08/22/09 23:10
Dichlorodifluoromethane		39.9		ug/L	50.0	80%	30 - 132	6	32	9083540		08/22/09 23:10
1,1-Dichloroethane		45.3		ug/L	50.0	91%	75 - 125	5	34	9083540		08/22/09 23:10
1,2-Dichloroethane		44.4		ug/L	50.0	89%	70 - 134	3	25	9083540		08/22/09 23:10
cis-1,2-Dichloroethene		45.7		ug/L	50.0	91%	71 - 132	3	32	9083540		08/22/09 23:10
1,1-Dichloroethene		45.8		ug/L	50.0	92%	73 - 125	8	31	9083540		08/22/09 23:10
trans-1,2-Dichloroethene		45.7		ug/L	50.0	91%	77 - 125	5	32	9083540		08/22/09 23:10
1,3-Dichloropropane		48.9		ug/L	50.0	98%	76 - 125	1	20	9083540		08/22/09 23:10
1,2-Dichloropropane		42.7		ug/L	50.0	85%	72 - 120	3	11	9083540		08/22/09 23:10
2,2-Dichloropropane		35.1		ug/L	50.0	70%	50 - 150	6	11	9083540		08/22/09 23:10
cis-1,3-Dichloropropene		66.9		ug/L	50.0	134%	70 - 140	2	35	9083540		08/22/09 23:10
trans-1,3-Dichloropropene		45.6		ug/L	50.0	91%	62 - 139	1	26	9083540		08/22/09 23:10
1,1-Dichloropropene		46.4		ug/L	50.0	93%	78 - 126	5	18	9083540		08/22/09 23:10
Ethylbenzene		52.9		ug/L	50.0	106%	78 - 133	3	12	9083540		08/22/09 23:10
Hexachlorobutadiene		54.8		ug/L	50.0	110%	70 - 150	1	21	9083540		08/22/09 23:10
2-Hexanone		207		ug/L	250	83%	60 - 150	0.7	20	9083540		08/22/09 23:10

Client Kleinfelder Albuquerque - Exxon
8300 Jefferson NE Suite B
Albuquerque, NM 87120
Attn David Mazzanti

Work Order: NSH1924
Project Name: Exxon Gladiola Station
Project Number: Gladiola Station - Lea County, NM
Received: 08/21/09 08:00

PROJECT QUALITY CONTROL DATA

LCS Dup - Cont.

Analyte	Orig. Val.	Duplicate	Q	Units	Spike Conc	% Rec.	Target Range	RPD	Limit	Batch	Sample Duplicated	Analyzed Date/Time
Volatile Organic Compounds by EPA Method 8260B												
9083540-BSD1												
Isopropylbenzene		32.2		ug/L	50.0	104%	69 - 120	5	15	9083540		08/22/09 23:10
p-Isopropyltoluene		48.8		ug/L	50.0	98%	72 - 134	3	18	9083540		08/22/09 23:10
Methyl tert-Butyl Ether		43.7		ug/L	50.0	87%	76 - 120	1	32	9083540		08/22/09 23:10
Methylene Chloride		43.6		ug/L	50.0	87%	80 - 133	4	36	9083540		08/22/09 23:10
4-Methyl-2-pentanone		244		ug/L	250	98%	62 - 146	1	35	9083540		08/22/09 23:10
Naphthalene		45.8		ug/L	50.0	92%	71 - 139	2	30	9083540		08/22/09 23:10
n-Propylbenzene		56.0		ug/L	50.0	112%	70 - 143	4	23	9083540		08/22/09 23:10
Styrene		50.8		ug/L	50.0	102%	80 - 136	3	29	9083540		08/22/09 23:10
1,1,1,2-Tetrachloroethane		52.9		ug/L	50.0	106%	80 - 130	3	11	9083540		08/22/09 23:10
1,1,2,2-Tetrachloroethane		45.7		ug/L	50.0	91%	73 - 131	6	28	9083540		08/22/09 23:10
Tetrachloroethene		49.4		ug/L	50.0	99%	77 - 131	4	16	9083540		08/22/09 23:10
Toluene		52.1		ug/L	50.0	104%	78 - 125	5	35	9083540		08/22/09 23:10
1,2,3-Trichlorobenzene		43.0		ug/L	50.0	86%	71 - 138	0.3	28	9083540		08/22/09 23:10
1,2,4-Trichlorobenzene		46.1		ug/L	50.0	92%	74 - 136	0.4	23	9083540		08/22/09 23:10
1,1,2-Trichloroethane		48.6		ug/L	50.0	97%	80 - 123	0.5	21	9083540		08/22/09 23:10
1,1,1-Trichloroethane		46.3		ug/L	50.0	93%	75 - 137	5	29	9083540		08/22/09 23:10
Trichloroethene		46.6		ug/L	50.0	93%	74 - 139	9	11	9083540		08/22/09 23:10
Trichlorofluoromethane		41.9		ug/L	50.0	84%	60 - 133	11	33	9083540		08/22/09 23:10
1,2,3-Trichloropropane		42.6		ug/L	50.0	85%	64 - 127	0.09	25	9083540		08/22/09 23:10
1,3,5-Trimethylbenzene		50.5		ug/L	50.0	101%	75 - 134	4	21	9083540		08/22/09 23:10
1,2,4-Trimethylbenzene		51.3		ug/L	50.0	103%	77 - 134	3	20	9083540		08/22/09 23:10
Vinyl chloride		41.7		ug/L	50.0	83%	60 - 122	5	32	9083540		08/22/09 23:10
Xylenes, total		159		ug/L	150	106%	78 - 134	4	18	9083540		08/22/09 23:10
Surrogate: 1,2-Dichloroethane-d4		25.2		ug/L	25.0	101%	63 - 140			9083540		08/22/09 23:10
Surrogate: Dibromofluoromethane		24.4		ug/L	25.0	98%	73 - 131			9083540		08/22/09 23:10
Surrogate: Toluene-d8		26.1		ug/L	25.0	104%	80 - 120			9083540		08/22/09 23:10
Surrogate: 4-Bromofluorobenzene		26.5		ug/L	25.0	106%	79 - 125			9083540		08/22/09 23:10
9083552-BSD1												
Acetone		284		ug/L	250	114%	56 - 150	7	31	9083552		08/25/09 12:16
Benzene		53.2		ug/L	50.0	106%	80 - 121	1	12	9083552		08/25/09 12:16
Bromobenzene		46.4		ug/L	50.0	93%	72 - 130	2	23	9083552		08/25/09 12:16
Bromochloromethane		48.8		ug/L	50.0	98%	73 - 137	0.6	32	9083552		08/25/09 12:16
Bromodichloromethane		50.5		ug/L	50.0	101%	75 - 131	3	13	9083552		08/25/09 12:16
Bromoform		47.1		ug/L	50.0	94%	65 - 140	3	18	9083552		08/25/09 12:16
Bromomethane		49.9		ug/L	50.0	100%	50 - 150	0.6	50	9083552		08/25/09 12:16
2-Butanone		245		ug/L	250	98%	70 - 144	10	37	9083552		08/25/09 12:16
sec-Butylbenzene		50.8		ug/L	50.0	102%	72 - 140	1	21	9083552		08/25/09 12:16
n-Butylbenzene		51.8		ug/L	50.0	104%	68 - 140	0.7	11	9083552		08/25/09 12:16
tert-Butylbenzene		49.8		ug/L	50.0	100%	76 - 135	0.9	20	9083552		08/25/09 12:16
Carbon disulfide		64.3		ug/L	50.0	129%	74 - 137	1	28	9083552		08/25/09 12:16

Client Kleinfelder Albuquerque - Exxon
8300 Jefferson NE Suite B
Albuquerque, NM 87120
Attn David Mazzanti

Work Order: NSH1924
Project Name: Exxon Gladiola Station
Project Number: Gladiola Station - Lea County, NM
Received: 08/21/09 08:00

PROJECT QUALITY CONTROL DATA

LCS Dup - Cont.

Analyte	Orig. Val.	Duplicate	Q	Units	Spike Conc	% Rec.	Target Range	RPD	Limit	Batch	Sample Duplicated	Analyzed Date/Time
Volatile Organic Compounds by EPA Method 8260B												
9083552-BSD1												
Carbon Tetrachloride		60.0		ug/L	50.0	120%	71 - 137	4	26	9083552		08/25/09 12:16
Chlorobenzene		50.6		ug/L	50.0	101%	80 - 121	0.5	11	9083552		08/25/09 12:16
Chlorodibromomethane		47.6		ug/L	50.0	95%	68 - 137	0.6	16	9083552		08/25/09 12:16
Chloroethane		56.8		ug/L	50.0	114%	50 - 146	1	35	9083552		08/25/09 12:16
Chloroform		50.9		ug/L	50.0	102%	73 - 131	0.2	32	9083552		08/25/09 12:16
Chloromethane		58.0		ug/L	50.0	116%	30 - 132	4	34	9083552		08/25/09 12:16
2-Chlorotoluene		49.1		ug/L	50.0	98%	74 - 135	1	22	9083552		08/25/09 12:16
4-Chlorotoluene		49.0		ug/L	50.0	98%	74 - 132	2	22	9083552		08/25/09 12:16
1,2-Dibromo-3-chloropropane		42.9		ug/L	50.0	86%	56 - 145	0.7	21	9083552		08/25/09 12:16
1,2-Dibromoethane (EDB)		51.1		ug/L	50.0	102%	80 - 135	2	10	9083552		08/25/09 12:16
Dibromomethane		50.9		ug/L	50.0	102%	78 - 133	0.4	11	9083552		08/25/09 12:16
1,4-Dichlorobenzene		47.4		ug/L	50.0	95%	80 - 120	0.8	10	9083552		08/25/09 12:16
1,3-Dichlorobenzene		47.2		ug/L	50.0	94%	80 - 128	1	18	9083552		08/25/09 12:16
1,2-Dichlorobenzene		47.7		ug/L	50.0	95%	80 - 125	1	11	9083552		08/25/09 12:16
Dichlorodifluoromethane		48.0		ug/L	50.0	96%	30 - 132	8	32	9083552		08/25/09 12:16
1,1-Dichloroethane		57.6		ug/L	50.0	115%	75 - 125	1	34	9083552		08/25/09 12:16
1,2-Dichloroethane		49.4		ug/L	50.0	99%	70 - 134	2	25	9083552		08/25/09 12:16
cis-1,2-Dichloroethene		56.0		ug/L	50.0	112%	71 - 132	3	32	9083552		08/25/09 12:16
1,1-Dichloroethene		55.9		ug/L	50.0	112%	73 - 125	2	31	9083552		08/25/09 12:16
trans-1,2-Dichloroethene		55.4		ug/L	50.0	111%	77 - 125	1	32	9083552		08/25/09 12:16
1,3-Dichloropropane		48.1		ug/L	50.0	96%	76 - 125	0.9	20	9083552		08/25/09 12:16
1,2-Dichloropropane		53.1		ug/L	50.0	106%	72 - 120	0.06	11	9083552		08/25/09 12:16
2,2-Dichloropropane		68.0		ug/L	50.0	136%	50 - 150	3	11	9083552		08/25/09 12:16
cis-1,3-Dichloropropene		48.8		ug/L	50.0	98%	70 - 140	2	35	9083552		08/25/09 12:16
trans-1,3-Dichloropropene		48.1		ug/L	50.0	96%	62 - 139	0.6	26	9083552		08/25/09 12:16
1,1-Dichloropropene		53.0		ug/L	50.0	106%	78 - 126	0.9	18	9083552		08/25/09 12:16
Ethylbenzene		53.8		ug/L	50.0	108%	78 - 133	2	12	9083552		08/25/09 12:16
Hexachlorobutadiene		53.1		ug/L	50.0	106%	70 - 150	1	21	9083552		08/25/09 12:16
2-Hexanone		252		ug/L	250	101%	60 - 150	5	20	9083552		08/25/09 12:16
Isopropylbenzene		56.4		ug/L	50.0	113%	69 - 120	2	15	9083552		08/25/09 12:16
p-Isopropyltoluene		50.3		ug/L	50.0	101%	72 - 134	1	18	9083552		08/25/09 12:16
Methyl tert-Butyl Ether		55.5		ug/L	50.0	111%	76 - 120	2	32	9083552		08/25/09 12:16
Methylene Chloride		51.8		ug/L	50.0	104%	80 - 133	0.7	36	9083552		08/25/09 12:16
4-Methyl-2-pentanone		211		ug/L	250	84%	62 - 146	1	35	9083552		08/25/09 12:16
Naphthalene		48.1		ug/L	50.0	96%	71 - 139	3	30	9083552		08/25/09 12:16
n-Propylbenzene		49.0		ug/L	50.0	98%	70 - 143	1	23	9083552		08/25/09 12:16
Styrene		57.2		ug/L	50.0	114%	80 - 136	2	29	9083552		08/25/09 12:16
1,1,1,2-Tetrachloroethane		48.9		ug/L	50.0	98%	80 - 130	0.9	11	9083552		08/25/09 12:16
1,1,2,2-Tetrachloroethane		48.7		ug/L	50.0	97%	73 - 131	1	28	9083552		08/25/09 12:16
Tetrachloroethene		47.6		ug/L	50.0	95%	77 - 131	2	16	9083552		08/25/09 12:16
Toluene		46.4		ug/L	50.0	93%	78 - 125	0.5	35	9083552		08/25/09 12:16

Client Kleinfelder Albuquerque - Exxon
8300 Jefferson NE Suite B
Albuquerque, NM 87120
Attn David Mazzanti

Work Order: NSH1924
Project Name: Exxon Gladiola Station
Project Number: Gladiola Station - Lea County, NM
Received: 08/21/09 08:00

PROJECT QUALITY CONTROL DATA

LCS Dup - Cont.

Analyte	Orig. Val.	Duplicate	Q	Units	Spike Conc	% Rec.	Target Range	RPD	Limit	Batch	Sample Duplicated	Analyzed Date/Time
Volatile Organic Compounds by EPA Method 8260B												
9083552-BSD1												
1,2,3-Trichlorobenzene		46.8		ug/L	50.0	94%	71 - 138	1	28	9083552		08/25/09 12:16
1,2,4-Trichlorobenzene		49.0		ug/L	50.0	98%	74 - 136	3	23	9083552		08/25/09 12:16
1,1,2-Trichloroethane		47.1		ug/L	50.0	94%	80 - 123	3	21	9083552		08/25/09 12:16
1,1,1-Trichloroethane		56.0		ug/L	50.0	112%	75 - 137	0.8	29	9083552		08/25/09 12:16
Trichloroethene		51.6		ug/L	50.0	103%	74 - 139	1	11	9083552		08/25/09 12:16
Trichlorofluoromethane		54.2		ug/L	50.0	108%	60 - 133	4	33	9083552		08/25/09 12:16
1,2,3-Trichloropropane		47.3		ug/L	50.0	95%	64 - 127	2	25	9083552		08/25/09 12:16
1,3,5-Trimethylbenzene		50.4		ug/L	50.0	101%	75 - 134	2	21	9083552		08/25/09 12:16
1,2,4-Trimethylbenzene		50.9		ug/L	50.0	102%	77 - 134	1	20	9083552		08/25/09 12:16
Vinyl chloride		51.0		ug/L	50.0	102%	60 - 122	5	32	9083552		08/25/09 12:16
Xylenes, total		163		ug/L	150	108%	78 - 134	3	18	9083552		08/25/09 12:16
Surrogate: 1,2-Dichloroethane-d4		23.6		ug/L	25.0	95%	63 - 140			9083552		08/25/09 12:16
Surrogate: Dibromofluoromethane		24.8		ug/L	25.0	99%	73 - 131			9083552		08/25/09 12:16
Surrogate: Toluene-d8		21.5		ug/L	25.0	86%	80 - 120			9083552		08/25/09 12:16
Surrogate: 4-Bromofluorobenzene		23.9		ug/L	25.0	95%	79 - 125			9083552		08/25/09 12:16
9083614-BSD1												
Acetone		298		ug/L	250	119%	56 - 150	3	31	9083614		08/28/09 10:47
Benzene		57.6		ug/L	50.0	115%	80 - 121	3	12	9083614		08/28/09 10:47
Bromobenzene		47.3		ug/L	50.0	95%	72 - 130	3	23	9083614		08/28/09 10:47
Bromochloromethane		48.1		ug/L	50.0	96%	73 - 137	4	32	9083614		08/28/09 10:47
Bromodichloromethane		49.0		ug/L	50.0	98%	75 - 131	0.3	13	9083614		08/28/09 10:47
Bromoform		47.1		ug/L	50.0	94%	65 - 140	2	18	9083614		08/28/09 10:47
Bromomethane		55.8		ug/L	50.0	112%	50 - 150	5	50	9083614		08/28/09 10:47
2-Butanone		254		ug/L	250	102%	70 - 144	0.8	37	9083614		08/28/09 10:47
sec-Butylbenzene		51.8		ug/L	50.0	104%	72 - 140	4	21	9083614		08/28/09 10:47
n-Butylbenzene		52.7		ug/L	50.0	105%	68 - 140	4	11	9083614		08/28/09 10:47
tert-Butylbenzene		51.5		ug/L	50.0	103%	76 - 135	4	20	9083614		08/28/09 10:47
Carbon disulfide		46.1		ug/L	50.0	92%	74 - 137	5	28	9083614		08/28/09 10:47
Carbon Tetrachloride		56.0		ug/L	50.0	112%	71 - 137	4	26	9083614		08/28/09 10:47
Chlorobenzene		46.5		ug/L	50.0	93%	80 - 121	4	11	9083614		08/28/09 10:47
Chlorodibromomethane		51.6		ug/L	50.0	103%	68 - 137	3	16	9083614		08/28/09 10:47
Chloroethane		50.6		ug/L	50.0	101%	50 - 146	5	35	9083614		08/28/09 10:47
Chloroform		52.9		ug/L	50.0	106%	73 - 131	3	32	9083614		08/28/09 10:47
Chloromethane		47.4		ug/L	50.0	95%	30 - 132	4	34	9083614		08/28/09 10:47
2-Chlorotoluene		48.4		ug/L	50.0	97%	74 - 135	4	22	9083614		08/28/09 10:47
4-Chlorotoluene		46.7		ug/L	50.0	93%	74 - 132	4	22	9083614		08/28/09 10:47
1,2-Dibromo-3-chloropropane		55.5		ug/L	50.0	111%	56 - 145	0.5	21	9083614		08/28/09 10:47
1,2-Dibromoethane (EDB)		47.8		ug/L	50.0	96%	80 - 135	0.5	10	9083614		08/28/09 10:47
Dibromomethane		48.3		ug/L	50.0	97%	78 - 133	0.9	11	9083614		08/28/09 10:47
1,4-Dichlorobenzene		46.9		ug/L	50.0	94%	80 - 120	4	10	9083614		08/28/09 10:47

Client Kleinfelder Albuquerque - Exxon
8300 Jefferson NE Suite B
Albuquerque, NM 87120
Attn David Mazzanti

Work Order: NSH1924
Project Name: Exxon Gladiola Station
Project Number: Gladiola Station - Lea County, NM
Received: 08/21/09 08:00

PROJECT QUALITY CONTROL DATA

LCS Dup - Cont.

Analyte	Orig. Val.	Duplicate	Q	Units	Spike Conc	% Rec.	Target Range	RPD	Limit	Batch	Sample Duplicated	Analyzed Date/Time
Volatile Organic Compounds by EPA Method 8260B												
9083614-BSD1												
1,3-Dichlorobenzene		48.2		ug/L	50.0	96%	80 - 128	5	18	9083614		08/28/09 10:47
1,2-Dichlorobenzene		51.9		ug/L	50.0	104%	80 - 125	3	11	9083614		08/28/09 10:47
Dichlorodifluoromethane		43.5		ug/L	50.0	87%	30 - 132	0.2	32	9083614		08/28/09 10:47
1,1-Dichloroethane		47.7		ug/L	50.0	95%	75 - 125	5	34	9083614		08/28/09 10:47
1,2-Dichloroethane		47.8		ug/L	50.0	96%	70 - 134	2	25	9083614		08/28/09 10:47
cis-1,2-Dichloroethene		47.2		ug/L	50.0	94%	71 - 132	5	32	9083614		08/28/09 10:47
1,1-Dichloroethene		48.7		ug/L	50.0	97%	73 - 125	2	31	9083614		08/28/09 10:47
trans-1,2-Dichloroethene		48.2		ug/L	50.0	96%	77 - 125	5	32	9083614		08/28/09 10:47
1,3-Dichloropropane		44.8		ug/L	50.0	90%	76 - 125	2	20	9083614		08/28/09 10:47
1,2-Dichloropropane		44.0		ug/L	50.0	88%	72 - 120	5	11	9083614		08/28/09 10:47
2,2-Dichloropropane		49.8		ug/L	50.0	100%	50 - 150	5	11	9083614		08/28/09 10:47
cis-1,3-Dichloropropene		47.8		ug/L	50.0	96%	70 - 140	2	35	9083614		08/28/09 10:47
trans-1,3-Dichloropropene		47.0		ug/L	50.0	94%	62 - 139	3	26	9083614		08/28/09 10:47
1,1-Dichloropropene		50.0		ug/L	50.0	100%	78 - 126	4	18	9083614		08/28/09 10:47
Ethylbenzene		54.9		ug/L	50.0	110%	78 - 133	4	12	9083614		08/28/09 10:47
Hexachlorobutadiene		53.2		ug/L	50.0	106%	70 - 150	5	21	9083614		08/28/09 10:47
2-Hexanone		239		ug/L	250	96%	60 - 150	0.1	20	9083614		08/28/09 10:47
Isopropylbenzene		48.3		ug/L	50.0	97%	69 - 120	4	15	9083614		08/28/09 10:47
p-Isopropyltoluene		50.5		ug/L	50.0	101%	72 - 134	3	18	9083614		08/28/09 10:47
Methyl tert-Butyl Ether		47.5		ug/L	50.0	95%	76 - 120	0.8	32	9083614		08/28/09 10:47
Methylene Chloride		46.8		ug/L	50.0	94%	80 - 133	2	36	9083614		08/28/09 10:47
4-Methyl-2-pentanone		225		ug/L	250	90%	62 - 146	0.05	35	9083614		08/28/09 10:47
Naphthalene		50.9		ug/L	50.0	102%	71 - 139	0.9	30	9083614		08/28/09 10:47
n-Propylbenzene		49.2		ug/L	50.0	98%	70 - 143	4	23	9083614		08/28/09 10:47
Styrene		47.3		ug/L	50.0	95%	80 - 136	4	29	9083614		08/28/09 10:47
1,1,1,2-Tetrachloroethane		48.4		ug/L	50.0	97%	80 - 130	4	11	9083614		08/28/09 10:47
1,1,2,2-Tetrachloroethane		48.3		ug/L	50.0	97%	73 - 131	0.06	28	9083614		08/28/09 10:47
Tetrachloroethene		47.6		ug/L	50.0	95%	77 - 131	5	16	9083614		08/28/09 10:47
Toluene		54.2		ug/L	50.0	108%	78 - 125	5	35	9083614		08/28/09 10:47
1,2,3-Trichlorobenzene		52.4		ug/L	50.0	105%	71 - 138	1	28	9083614		08/28/09 10:47
1,2,4-Trichlorobenzene		53.6		ug/L	50.0	107%	74 - 136	3	23	9083614		08/28/09 10:47
1,1,2-Trichloroethane		44.8		ug/L	50.0	90%	80 - 123	2	21	9083614		08/28/09 10:47
1,1,1-Trichloroethane		52.0		ug/L	50.0	104%	75 - 137	5	29	9083614		08/28/09 10:47
Trichloroethene		44.7		ug/L	50.0	89%	74 - 139	5	11	9083614		08/28/09 10:47
Trichlorofluoromethane		46.5		ug/L	50.0	93%	60 - 133	4	33	9083614		08/28/09 10:47
1,2,3-Trichloropropane		45.9		ug/L	50.0	92%	64 - 127	0.2	25	9083614		08/28/09 10:47
1,3,5-Trimethylbenzene		49.1		ug/L	50.0	98%	75 - 134	4	21	9083614		08/28/09 10:47
1,2,4-Trimethylbenzene		49.5		ug/L	50.0	99%	77 - 134	4	20	9083614		08/28/09 10:47
Vinyl chloride		47.2		ug/L	50.0	94%	60 - 122	5	32	9083614		08/28/09 10:47
Xylenes, total		157		ug/L	150	105%	78 - 134	5	18	9083614		08/28/09 10:47
Surrogate: 1,2-Dichloroethane-d4		24.7		ug/L	25.0	99%	63 - 140			9083614		08/28/09 10:47

Client Kleinfelder Albuquerque - Exxon
8300 Jefferson NE Suite B
Albuquerque, NM 87120
Attn David Mazzanti

Work Order: NSH1924
Project Name: Exxon Gladiola Station
Project Number: Gladiola Station - Lea County, NM
Received: 08/21/09 08:00

PROJECT QUALITY CONTROL DATA

LCS Dup - Cont.

Analyte	Orig. Val.	Duplicate	Q	Units	Spike Conc	% Rec.	Target Range	RPD	Limit	Batch	Sample Duplicated	Analyzed Date/Time
Volatile Organic Compounds by EPA Method 8260B												
9083614-BSD1												
Surrogate: Dibromofluoromethane		25.1		ug/L	25.0	101%	73 - 131			9083614		08/28/09 10:47
Surrogate: Toluene-d8		23.6		ug/L	25.0	94%	80 - 120			9083614		08/28/09 10:47
Surrogate: 4-Bromofluorobenzene		25.4		ug/L	25.0	102%	79 - 125			9083614		08/28/09 10:47
9084014-BSD1												
Acetone		291		ug/L	250	116%	56 - 150	3	31	9084014		08/28/09 22:58
Benzene		60.4		ug/L	50.0	121%	80 - 121	5	12	9084014		08/28/09 22:58
Bromobenzene		48.8		ug/L	50.0	98%	72 - 130	4	23	9084014		08/28/09 22:58
Bromochloromethane		49.8		ug/L	50.0	100%	73 - 137	0.5	32	9084014		08/28/09 22:58
Bromodichloromethane		50.5		ug/L	50.0	101%	75 - 131	5	13	9084014		08/28/09 22:58
Bromoform		49.1		ug/L	50.0	98%	65 - 140	0.3	18	9084014		08/28/09 22:58
Bromomethane		60.8		ug/L	50.0	122%	50 - 150	2	50	9084014		08/28/09 22:58
2-Butanone		255		ug/L	250	102%	70 - 144	0.9	37	9084014		08/28/09 22:58
sec-Butylbenzene		52.8		ug/L	50.0	106%	72 - 140	5	21	9084014		08/28/09 22:58
n-Butylbenzene		52.8		ug/L	50.0	106%	68 - 140	7	11	9084014		08/28/09 22:58
tert-Butylbenzene		53.3		ug/L	50.0	107%	76 - 135	4	20	9084014		08/28/09 22:58
Carbon disulfide		48.8		ug/L	50.0	98%	74 - 137	9	28	9084014		08/28/09 22:58
Carbon Tetrachloride		58.2		ug/L	50.0	116%	71 - 137	5	26	9084014		08/28/09 22:58
Chlorobenzene		48.9		ug/L	50.0	98%	80 - 121	4	11	9084014		08/28/09 22:58
Chlorodibromomethane		54.3		ug/L	50.0	109%	68 - 137	2	16	9084014		08/28/09 22:58
Chloroethane		55.0		ug/L	50.0	110%	50 - 146	6	35	9084014		08/28/09 22:58
Chloroform		56.0		ug/L	50.0	112%	73 - 131	6	32	9084014		08/28/09 22:58
Chloromethane		49.2		ug/L	50.0	98%	30 - 132	6	34	9084014		08/28/09 22:58
2-Chlorotoluene		49.9		ug/L	50.0	100%	74 - 135	5	22	9084014		08/28/09 22:58
4-Chlorotoluene		48.2		ug/L	50.0	96%	74 - 132	4	22	9084014		08/28/09 22:58
1,2-Dibromo-3-chloropropane		54.6		ug/L	50.0	109%	56 - 145	2	21	9084014		08/28/09 22:58
1,2-Dibromoethane (EDB)		48.2		ug/L	50.0	96%	80 - 135	0.5	10	9084014		08/28/09 22:58
Dibromomethane		49.0		ug/L	50.0	98%	78 - 133	2	11	9084014		08/28/09 22:58
1,4-Dichlorobenzene		48.2		ug/L	50.0	96%	80 - 120	3	10	9084014		08/28/09 22:58
1,3-Dichlorobenzene		50.1		ug/L	50.0	100%	80 - 128	4	18	9084014		08/28/09 22:58
1,2-Dichlorobenzene		52.9		ug/L	50.0	106%	80 - 125	3	11	9084014		08/28/09 22:58
Dichlorodifluoromethane		43.3		ug/L	50.0	87%	30 - 132	2	32	9084014		08/28/09 22:58
1,1-Dichloroethane		51.2		ug/L	50.0	102%	75 - 125	6	34	9084014		08/28/09 22:58
1,2-Dichloroethane		49.5		ug/L	50.0	99%	70 - 134	3	25	9084014		08/28/09 22:58
cis-1,2-Dichloroethene		49.9		ug/L	50.0	100%	71 - 132	7	32	9084014		08/28/09 22:58
1,1-Dichloroethene		52.0		ug/L	50.0	104%	73 - 125	7	31	9084014		08/28/09 22:58
trans-1,2-Dichloroethene		51.3		ug/L	50.0	103%	77 - 125	7	32	9084014		08/28/09 22:58
1,3-Dichloropropane		46.0		ug/L	50.0	92%	76 - 125	1	20	9084014		08/28/09 22:58
1,2-Dichloropropane		46.2		ug/L	50.0	92%	72 - 120	3	11	9084014		08/28/09 22:58
2,2-Dichloropropane		44.2		ug/L	50.0	88%	50 - 150	7	11	9084014		08/28/09 22:58
cis-1,3-Dichloropropene		47.6		ug/L	50.0	95%	70 - 140	2	35	9084014		08/28/09 22:58

Client Kleinfelder Albuquerque - Exxon
8300 Jefferson NE Suite B
Albuquerque, NM 87120
Attn David Mazzanti

Work Order: NSH1924
Project Name: Exxon Gladiola Station
Project Number: Gladiola Station - Lea County, NM
Received: 08/21/09 08:00

PROJECT QUALITY CONTROL DATA

LCS Dup - Cont.

Analyte	Orig. Val.	Duplicate	Q	Units	Spike Conc	% Rec.	Target Range	RPD	Limit	Batch	Sample Duplicated	Analyzed Date/Time
Volatile Organic Compounds by EPA Method 8260B												
9084014-BSD1												
trans-1,3-Dichloropropene		46.3		ug/L	50.0	93%	62 - 139	2	26	9084014		08/28/09 22:58
1,1-Dichloropropene		52.8		ug/L	50.0	106%	78 - 126	6	18	9084014		08/28/09 22:58
Ethylbenzene		57.6		ug/L	50.0	115%	78 - 133	3	12	9084014		08/28/09 22:58
Hexachlorobutadiene		52.3		ug/L	50.0	105%	70 - 150	5	21	9084014		08/28/09 22:58
2-Hexanone		239		ug/L	250	96%	60 - 150	0.8	20	9084014		08/28/09 22:58
Isopropylbenzene		50.9		ug/L	50.0	102%	69 - 120	6	15	9084014		08/28/09 22:58
p-Isopropyltoluene		51.9		ug/L	50.0	104%	72 - 134	5	18	9084014		08/28/09 22:58
Methyl tert-Butyl Ether		48.7		ug/L	50.0	97%	76 - 120	2	32	9084014		08/28/09 22:58
Methylene Chloride		49.1		ug/L	50.0	98%	80 - 133	5	36	9084014		08/28/09 22:58
4-Methyl-2-pentanone		228		ug/L	250	91%	62 - 146	0.9	35	9084014		08/28/09 22:58
Naphthalene		48.7		ug/L	50.0	97%	71 - 139	2	30	9084014		08/28/09 22:58
n-Propylbenzene		50.3		ug/L	50.0	101%	70 - 143	5	23	9084014		08/28/09 22:58
Styrene		50.2		ug/L	50.0	100%	80 - 136	5	29	9084014		08/28/09 22:58
1,1,1,2-Tetrachloroethane		51.0		ug/L	50.0	102%	80 - 130	2	11	9084014		08/28/09 22:58
1,1,2,2-Tetrachloroethane		44.8		ug/L	50.0	90%	73 - 131	2	28	9084014		08/28/09 22:58
Tetrachloroethene		50.7		ug/L	50.0	101%	77 - 131	7	16	9084014		08/28/09 22:58
Toluene		57.6		ug/L	50.0	115%	78 - 125	5	35	9084014		08/28/09 22:58
1,2,3-Trichlorobenzene		50.2		ug/L	50.0	100%	71 - 138	0.3	28	9084014		08/28/09 22:58
1,2,4-Trichlorobenzene		52.6		ug/L	50.0	105%	74 - 136	2	23	9084014		08/28/09 22:58
1,1,2-Trichloroethane		45.9		ug/L	50.0	92%	80 - 123	1	21	9084014		08/28/09 22:58
1,1,1-Trichloroethane		55.6		ug/L	50.0	111%	75 - 137	6	29	9084014		08/28/09 22:58
Trichloroethene		49.7		ug/L	50.0	99%	74 - 139	6	11	9084014		08/28/09 22:58
Trichlorofluoromethane		49.2		ug/L	50.0	98%	60 - 133	5	33	9084014		08/28/09 22:58
1,2,3-Trichloropropane		44.2		ug/L	50.0	88%	64 - 127	1	25	9084014		08/28/09 22:58
1,3,5-Trimethylbenzene		50.7		ug/L	50.0	101%	75 - 134	4	21	9084014		08/28/09 22:58
1,2,4-Trimethylbenzene		51.5		ug/L	50.0	103%	77 - 134	4	20	9084014		08/28/09 22:58
Vinyl chloride		50.9		ug/L	50.0	102%	60 - 122	7	32	9084014		08/28/09 22:58
Xylenes, total		168		ug/L	150	112%	78 - 134	5	18	9084014		08/28/09 22:58
Surrogate: 1,2-Dichloroethane-d4		24.9		ug/L	25.0	99%	63 - 140			9084014		08/28/09 22:58
Surrogate: Dibromofluoromethane		25.3		ug/L	25.0	101%	73 - 131			9084014		08/28/09 22:58
Surrogate: Toluene-d8		23.4		ug/L	25.0	93%	80 - 120			9084014		08/28/09 22:58
Surrogate: 4-Bromofluorobenzene		25.1		ug/L	25.0	100%	79 - 125			9084014		08/28/09 22:58
9084019-BSD1												
Acetone		240		ug/L	250	96%	56 - 150	2	31	9084019		08/25/09 09:40
Benzene		48.1		ug/L	50.0	96%	80 - 121	6	12	9084019		08/25/09 09:40
Bromobenzene		51.1		ug/L	50.0	102%	72 - 130	4	23	9084019		08/25/09 09:40
Bromochloromethane		44.8		ug/L	50.0	90%	73 - 137	3	32	9084019		08/25/09 09:40
Bromodichloromethane		52.2		ug/L	50.0	104%	75 - 131	0.3	13	9084019		08/25/09 09:40
Bromoform		45.9		ug/L	50.0	92%	65 - 140	1	18	9084019		08/25/09 09:40
Bromomethane		46.2		ug/L	50.0	92%	50 - 150	5	50	9084019		08/25/09 09:40

Client Kleinfelder Albuquerque - Exxon
8300 Jefferson NE Suite B
Albuquerque, NM 87120
Attn David Mazzanti

Work Order: NSH1924
Project Name: Exxon Gladiola Station
Project Number: Gladiola Station - Lea County, NM
Received: 08/21/09 08:00

PROJECT QUALITY CONTROL DATA

LCS Dup - Cont.

Analyte	Orig. Val.	Duplicate	Q	Units	Spike Conc	% Rec.	Target Range	RPD	Limit	Batch	Sample Duplicated	Analyzed Date/Time
Volatile Organic Compounds by EPA Method 8260B												
9084019-BSD1												
2-Butanone		209		ug/L	250	84%	70 - 144	5	37	9084019		08/25/09 09:40
sec-Butylbenzene		52.0		ug/L	50.0	104%	72 - 140	6	21	9084019		08/25/09 09:40
n-Butylbenzene		50.6		ug/L	50.0	101%	68 - 140	7	11	9084019		08/25/09 09:40
tert-Butylbenzene		50.6		ug/L	50.0	101%	76 - 135	6	20	9084019		08/25/09 09:40
Carbon disulfide		50.1		ug/L	50.0	100%	74 - 137	7	28	9084019		08/25/09 09:40
Carbon Tetrachloride		50.6		ug/L	50.0	101%	71 - 137	8	26	9084019		08/25/09 09:40
Chlorobenzene		47.8		ug/L	50.0	96%	80 - 121	7	11	9084019		08/25/09 09:40
Chlorodibromomethane		47.3		ug/L	50.0	95%	68 - 137	3	16	9084019		08/25/09 09:40
Chloroethane		43.2		ug/L	50.0	86%	50 - 146	8	35	9084019		08/25/09 09:40
Chloroform		45.8		ug/L	50.0	92%	73 - 131	5	32	9084019		08/25/09 09:40
Chloromethane		44.5		ug/L	50.0	89%	30 - 132	7	34	9084019		08/25/09 09:40
2-Chlorotoluene		57.1		ug/L	50.0	114%	74 - 135	5	22	9084019		08/25/09 09:40
4-Chlorotoluene		55.5		ug/L	50.0	111%	74 - 132	4	22	9084019		08/25/09 09:40
1,2-Dibromo-3-chloropropane		43.4		ug/L	50.0	87%	56 - 145	7	21	9084019		08/25/09 09:40
1,2-Dibromoethane (EDB)		50.8		ug/L	50.0	102%	80 - 135	1	10	9084019		08/25/09 09:40
Dibromomethane		44.8		ug/L	50.0	90%	78 - 133	2	11	9084019		08/25/09 09:40
1,4-Dichlorobenzene		48.5		ug/L	50.0	97%	80 - 120	4	10	9084019		08/25/09 09:40
1,3-Dichlorobenzene		54.5		ug/L	50.0	109%	80 - 128	4	18	9084019		08/25/09 09:40
1,2-Dichlorobenzene		52.3		ug/L	50.0	105%	80 - 125	3	11	9084019		08/25/09 09:40
Dichlorodifluoromethane		39.8		ug/L	50.0	80%	30 - 132	7	32	9084019		08/25/09 09:40
1,1-Dichloroethane		46.7		ug/L	50.0	93%	75 - 125	6	34	9084019		08/25/09 09:40
1,2-Dichloroethane		45.7		ug/L	50.0	91%	70 - 134	4	25	9084019		08/25/09 09:40
cis-1,2-Dichloroethene		47.2		ug/L	50.0	94%	71 - 132	6	32	9084019		08/25/09 09:40
1,1-Dichloroethene		48.3		ug/L	50.0	97%	73 - 125	5	31	9084019		08/25/09 09:40
trans-1,2-Dichloroethene		47.7		ug/L	50.0	95%	77 - 125	7	32	9084019		08/25/09 09:40
1,3-Dichloropropane		49.2		ug/L	50.0	98%	76 - 125	4	20	9084019		08/25/09 09:40
1,2-Dichloropropane		44.5		ug/L	50.0	89%	72 - 120	2	11	9084019		08/25/09 09:40
2,2-Dichloropropane		36.9	R2	ug/L	50.0	74%	50 - 150	12	11	9084019		08/25/09 09:40
cis-1,3-Dichloropropene		70.0		ug/L	50.0	140%	70 - 140	5	35	9084019		08/25/09 09:40
trans-1,3-Dichloropropene		49.0		ug/L	50.0	98%	62 - 139	0.5	26	9084019		08/25/09 09:40
1,1-Dichloropropene		47.2		ug/L	50.0	94%	78 - 126	8	18	9084019		08/25/09 09:40
Ethylbenzene		53.4		ug/L	50.0	107%	78 - 133	7	12	9084019		08/25/09 09:40
Hexachlorobutadiene		57.9		ug/L	50.0	116%	70 - 150	6	21	9084019		08/25/09 09:40
2-Hexanone		220		ug/L	250	88%	60 - 150	2	20	9084019		08/25/09 09:40
Isopropylbenzene		52.3		ug/L	50.0	105%	69 - 120	8	15	9084019		08/25/09 09:40
p-Isopropyltoluene		50.2		ug/L	50.0	100%	72 - 134	6	18	9084019		08/25/09 09:40
Methyl tert-Butyl Ether		45.7		ug/L	50.0	91%	76 - 120	0.2	32	9084019		08/25/09 09:40
Methylene Chloride		45.2		ug/L	50.0	90%	80 - 133	4	36	9084019		08/25/09 09:40
4-Methyl-2-pentanone		275		ug/L	250	110%	62 - 146	3	35	9084019		08/25/09 09:40
Naphthalene		46.8		ug/L	50.0	94%	71 - 139	3	30	9084019		08/25/09 09:40
n-Propylbenzene		57.4		ug/L	50.0	115%	70 - 143	6	23	9084019		08/25/09 09:40

Client Kleinfelder Albuquerque - Exxon
8300 Jefferson NE Suite B
Albuquerque, NM 87120
Attn David Mazzanti

Work Order: NSH1924
Project Name: Exxon Gladiola Station
Project Number: Gladiola Station - Lea County, NM
Received: 08/21/09 08:00

PROJECT QUALITY CONTROL DATA

LCS Dup - Cont.

Analyte	Orig. Val.	Duplicate	Q	Units	Spike Conc	% Rec.	Target Range	RPD	Limit	Batch	Sample Duplicated	Analyzed Date/Time
Volatile Organic Compounds by EPA Method 8260B												
9084019-BSD1												
Styrene		50.9		ug/L	50.0	102%	80 - 136	5	29	9084019		08/25/09 09:40
1,1,1,2-Tetrachloroethane		53.5		ug/L	50.0	107%	80 - 130	6	11	9084019		08/25/09 09:40
1,1,2,2-Tetrachloroethane		48.5		ug/L	50.0	97%	73 - 131	1	28	9084019		08/25/09 09:40
Tetrachloroethene		49.1		ug/L	50.0	98%	77 - 131	10	16	9084019		08/25/09 09:40
Toluene		56.4		ug/L	50.0	113%	78 - 125	0.1	35	9084019		08/25/09 09:40
1,2,3-Trichlorobenzene		44.6		ug/L	50.0	89%	71 - 138	2	28	9084019		08/25/09 09:40
1,2,4-Trichlorobenzene		48.0		ug/L	50.0	96%	74 - 136	0.8	23	9084019		08/25/09 09:40
1,1,2-Trichloroethane		49.4		ug/L	50.0	99%	80 - 123	0.2	21	9084019		08/25/09 09:40
1,1,1-Trichloroethane		46.2		ug/L	50.0	92%	75 - 137	7	29	9084019		08/25/09 09:40
Trichloroethene		47.0		ug/L	50.0	94%	74 - 139	5	11	9084019		08/25/09 09:40
Trichlorofluoromethane		45.7		ug/L	50.0	91%	60 - 133	7	33	9084019		08/25/09 09:40
1,2,3-Trichloropropane		45.6		ug/L	50.0	91%	64 - 127	2	25	9084019		08/25/09 09:40
1,3,5-Trimethylbenzene		51.7		ug/L	50.0	103%	75 - 134	6	21	9084019		08/25/09 09:40
1,2,4-Trimethylbenzene		53.1		ug/L	50.0	106%	77 - 134	3	20	9084019		08/25/09 09:40
Vinyl chloride		42.6		ug/L	50.0	85%	60 - 122	10	32	9084019		08/25/09 09:40
Xylenes, total		160		ug/L	150	107%	78 - 134	6	18	9084019		08/25/09 09:40
Surrogate: 1,2-Dichloroethane-d4		25.7		ug/L	25.0	103%	63 - 140			9084019		08/25/09 09:40
Surrogate: Dibromofluoromethane		24.8		ug/L	25.0	99%	73 - 131			9084019		08/25/09 09:40
Surrogate: Toluene-d8		28.8		ug/L	25.0	115%	80 - 120			9084019		08/25/09 09:40
Surrogate: 4-Bromofluorobenzene		26.4		ug/L	25.0	106%	79 - 125			9084019		08/25/09 09:40
9084038-BSD1												
Acetone		256		ug/L	250	103%	56 - 150	12	31	9084038		08/26/09 09:55
Benzene		48.0		ug/L	50.0	96%	80 - 121	0.5	12	9084038		08/26/09 09:55
Bromobenzene		49.6		ug/L	50.0	99%	72 - 130	3	23	9084038		08/26/09 09:55
Bromochloromethane		46.1		ug/L	50.0	92%	73 - 137	3	32	9084038		08/26/09 09:55
Bromodichloromethane		54.2		ug/L	50.0	108%	75 - 131	13	13	9084038		08/26/09 09:55
Bromoform		49.9		ug/L	50.0	100%	65 - 140	2	18	9084038		08/26/09 09:55
Bromomethane		43.8		ug/L	50.0	88%	50 - 150	2	50	9084038		08/26/09 09:55
2-Butanone		206		ug/L	250	82%	70 - 144	0.2	37	9084038		08/26/09 09:55
sec-Butylbenzene		49.0		ug/L	50.0	98%	72 - 140	2	21	9084038		08/26/09 09:55
n-Butylbenzene		47.3		ug/L	50.0	95%	68 - 140	2	11	9084038		08/26/09 09:55
tert-Butylbenzene		48.6		ug/L	50.0	97%	76 - 135	3	20	9084038		08/26/09 09:55
Carbon disulfide		50.0		ug/L	50.0	100%	74 - 137	0.04	28	9084038		08/26/09 09:55
Carbon Tetrachloride		48.4		ug/L	50.0	97%	71 - 137	7	26	9084038		08/26/09 09:55
Chlorobenzene		48.9		ug/L	50.0	98%	80 - 121	1	11	9084038		08/26/09 09:55
Chlorodibromomethane		49.5		ug/L	50.0	99%	68 - 137	1	16	9084038		08/26/09 09:55
Chloroethane		42.9		ug/L	50.0	86%	50 - 146	2	35	9084038		08/26/09 09:55
Chloroform		45.6		ug/L	50.0	91%	73 - 131	0	32	9084038		08/26/09 09:55
Chloromethane		47.6		ug/L	50.0	95%	30 - 132	0.1	34	9084038		08/26/09 09:55
2-Chlorotoluene		55.2		ug/L	50.0	110%	74 - 135	2	22	9084038		08/26/09 09:55

Client Kleinfelder Albuquerque - Exxon
8300 Jefferson NE Suite B
Albuquerque, NM 87120
Attn David Mazzanti

Work Order: NSH1924
Project Name: Exxon Gladiola Station
Project Number: Gladiola Station - Lea County, NM
Received: 08/21/09 08:00

PROJECT QUALITY CONTROL DATA

LCS Dup - Cont.

Analyte	Orig. Val.	Duplicate	Q	Units	Spike Conc	% Rec.	Target Range	RPD	Limit	Batch	Sample Duplicated	Analyzed Date/Time
Volatile Organic Compounds by EPA Method 8260B												
9084038-BSD1												
4-Chlorotoluene		32.4		ug/L	50.0	105%	74 - 132	3	22	9084038		08/26/09 09:55
1,2-Dibromo-3-chloropropane		45.8		ug/L	50.0	92%	56 - 145	0.8	21	9084038		08/26/09 09:55
1,2-Dibromoethane (EDB)		32.3		ug/L	50.0	105%	80 - 135	0.1	10	9084038		08/26/09 09:55
Dibromomethane		45.5		ug/L	50.0	91%	78 - 133	1	11	9084038		08/26/09 09:55
1,4-Dichlorobenzene		47.0		ug/L	50.0	94%	80 - 120	2	10	9084038		08/26/09 09:55
1,3-Dichlorobenzene		32.5		ug/L	50.0	105%	80 - 128	1	18	9084038		08/26/09 09:55
1,2-Dichlorobenzene		50.7		ug/L	50.0	101%	80 - 125	1	11	9084038		08/26/09 09:55
Dichlorodifluoromethane		36.6		ug/L	50.0	73%	30 - 132	1	32	9084038		08/26/09 09:55
1,1-Dichloroethane		47.9		ug/L	50.0	96%	75 - 125	2	34	9084038		08/26/09 09:55
1,2-Dichloroethane		47.9		ug/L	50.0	96%	70 - 134	2	25	9084038		08/26/09 09:55
cis-1,2-Dichloroethene		47.7		ug/L	50.0	95%	71 - 132	2	32	9084038		08/26/09 09:55
1,1-Dichloroethene		47.6		ug/L	50.0	95%	73 - 125	2	31	9084038		08/26/09 09:55
trans-1,2-Dichloroethene		47.5		ug/L	50.0	95%	77 - 125	1	32	9084038		08/26/09 09:55
1,3-Dichloropropane		51.7		ug/L	50.0	103%	76 - 125	3	20	9084038		08/26/09 09:55
1,2-Dichloropropane		44.5		ug/L	50.0	89%	72 - 120	0.3	11	9084038		08/26/09 09:55
2,2-Dichloropropane		33.3		ug/L	50.0	67%	50 - 150	5	11	9084038		08/26/09 09:55
cis-1,3-Dichloropropene		73.3	LI	ug/L	50.0	147%	70 - 140	0.8	35	9084038		08/26/09 09:55
trans-1,3-Dichloropropene		56.5		ug/L	50.0	113%	62 - 139	0.9	26	9084038		08/26/09 09:55
1,1-Dichloropropene		47.3		ug/L	50.0	95%	78 - 126	0.2	18	9084038		08/26/09 09:55
Ethylbenzene		53.6		ug/L	50.0	107%	78 - 133	0.2	12	9084038		08/26/09 09:55
Hexachlorobutadiene		55.4		ug/L	50.0	111%	70 - 150	2	21	9084038		08/26/09 09:55
2-Hexanone		237		ug/L	250	95%	60 - 150	5	20	9084038		08/26/09 09:55
Isopropylbenzene		53.0		ug/L	50.0	106%	69 - 120	1	15	9084038		08/26/09 09:55
p-Isopropyltoluene		47.6		ug/L	50.0	95%	72 - 134	3	18	9084038		08/26/09 09:55
Methyl tert-Butyl Ether		44.5		ug/L	50.0	89%	76 - 120	0.07	32	9084038		08/26/09 09:55
Methylene Chloride		45.7		ug/L	50.0	91%	80 - 133	0.8	36	9084038		08/26/09 09:55
4-Methyl-2-pentanone		306		ug/L	250	122%	62 - 146	4	35	9084038		08/26/09 09:55
Naphthalene		47.2		ug/L	50.0	94%	71 - 139	0.2	30	9084038		08/26/09 09:55
n-Propylbenzene		54.8		ug/L	50.0	110%	70 - 143	2	23	9084038		08/26/09 09:55
Styrene		51.6		ug/L	50.0	103%	80 - 136	0.3	29	9084038		08/26/09 09:55
1,1,1,2-Tetrachloroethane		55.0		ug/L	50.0	110%	80 - 130	1	11	9084038		08/26/09 09:55
1,1,2,2-Tetrachloroethane		49.2		ug/L	50.0	98%	73 - 131	2	28	9084038		08/26/09 09:55
Tetrachloroethene		49.6		ug/L	50.0	99%	77 - 131	0.3	16	9084038		08/26/09 09:55
Toluene		59.0		ug/L	50.0	118%	78 - 125	0.3	35	9084038		08/26/09 09:55
1,2,3-Trichlorobenzene		45.3		ug/L	50.0	91%	71 - 138	3	28	9084038		08/26/09 09:55
1,2,4-Trichlorobenzene		45.4		ug/L	50.0	91%	74 - 136	3	23	9084038		08/26/09 09:55
1,1,2-Trichloroethane		50.6		ug/L	50.0	101%	80 - 123	0	21	9084038		08/26/09 09:55
1,1,1-Trichloroethane		44.5		ug/L	50.0	89%	75 - 137	1	29	9084038		08/26/09 09:55
Trichloroethene		47.2		ug/L	50.0	94%	74 - 139	1	11	9084038		08/26/09 09:55
Trichlorofluoromethane		44.2		ug/L	50.0	88%	60 - 133	0.9	33	9084038		08/26/09 09:55
1,2,3-Trichloropropane		45.5		ug/L	50.0	91%	64 - 127	0.7	25	9084038		08/26/09 09:55

Client Kleinfelder Albuquerque - Exxon
8300 Jefferson NE Suite B
Albuquerque, NM 87120
Attn David Mazzanti

Work Order: NSH1924
Project Name: Exxon Gladiola Station
Project Number: Gladiola Station - Lea County, NM
Received: 08/21/09 08:00

PROJECT QUALITY CONTROL DATA

LCS Dup - Cont.

Analyte	Orig. Val.	Duplicate	Q	Units	Spike Conc	% Rec.	Target Range	RPD	Limit	Batch	Sample Duplicated	Analyzed Date/Time
Volatile Organic Compounds by EPA Method 8260B												
9084038-BSD1												
1,3,5-Trimethylbenzene		49.6		ug/L	50.0	99%	75 - 134	3	21	9084038		08/26/09 09:55
1,2,4-Trimethylbenzene		50.9		ug/L	50.0	102%	77 - 134	2	20	9084038		08/26/09 09:55
Vinyl chloride		43.0		ug/L	50.0	86%	60 - 122	2	32	9084038		08/26/09 09:55
Xylenes, total		162		ug/L	150	108%	78 - 134	0.1	18	9084038		08/26/09 09:55
Surrogate: 1,2-Dichloroethane-d4		27.2		ug/L	25.0	109%	63 - 140			9084038		08/26/09 09:55
Surrogate: Dibromofluoromethane		24.3		ug/L	25.0	97%	73 - 131			9084038		08/26/09 09:55
Surrogate: Toluene-d8		29.5		ug/L	25.0	118%	80 - 120			9084038		08/26/09 09:55
Surrogate: 4-Bromofluorobenzene		26.1		ug/L	25.0	105%	79 - 125			9084038		08/26/09 09:55
9084856-BSD1												
Benzene		47.5		ug/L	50.0	95%	80 - 121	1	12	9084856		09/01/09 11:01
Toluene		50.4		ug/L	50.0	101%	78 - 125	2	35	9084856		09/01/09 11:01
Surrogate: 1,2-Dichloroethane-d4		19.5		ug/L	25.0	78%	63 - 140			9084856		09/01/09 11:01
Surrogate: Dibromofluoromethane		23.6		ug/L	25.0	95%	73 - 131			9084856		09/01/09 11:01
Surrogate: Toluene-d8		25.5		ug/L	25.0	102%	80 - 120			9084856		09/01/09 11:01
Surrogate: 4-Bromofluorobenzene		27.4		ug/L	25.0	109%	79 - 125			9084856		09/01/09 11:01
9090082-BSD1												
Benzene		49.5		ug/L	50.0	99%	80 - 121	4	12	9090082		08/31/09 11:14
Bromobenzene		44.3		ug/L	50.0	89%	72 - 130	4	23	9090082		08/31/09 11:14
Surrogate: 1,2-Dichloroethane-d4		23.7		ug/L	25.0	95%	63 - 140			9090082		08/31/09 11:14
Surrogate: Dibromofluoromethane		25.3		ug/L	25.0	101%	73 - 131			9090082		08/31/09 11:14
Surrogate: Toluene-d8		25.4		ug/L	25.0	102%	80 - 120			9090082		08/31/09 11:14
Surrogate: 4-Bromofluorobenzene		25.4		ug/L	25.0	102%	79 - 125			9090082		08/31/09 11:14

Client Kleinfelder Albuquerque - Exxon
8300 Jefferson NE Suite B
Albuquerque, NM 87120
Attn David Mazzanti

Work Order: NSH1924
Project Name: Exxon Gladiola Station
Project Number: Gladiola Station - Lea County, NM
Received: 08/21/09 08:00

PROJECT QUALITY CONTROL DATA

Matrix Spike

Analyte	Orig. Val.	MS Val	Q	Units	Spike Conc	% Rec.	Target Range	Batch	Sample Spiked	Analyzed Date/Time
General Chemistry Parameters										
9084127-MS1										
Alkalinity, Total (CaCO3)	577	593	M8	ug/mL	100	16%	80 - 120	9084127	NSH1924-11	08/26/09 19:33
9084129-MS1										
Alkalinity, Total (CaCO3)	107	163	M8	ug/mL	100	56%	80 - 120	9084129	NSH2123-14	08/26/09 15:45
9090014-MS1										
Sulfate	0.425	17.6		mg/L	15.0	114%	80 - 120	9090014	NSH1924-01	09/02/09 10:55
Chloride	2.25	5.74		mg/L	3.00	116%	80 - 120	9090014	NSH1924-01	09/02/09 10:55
Dissolved Metals by EPA Method 6010B										
9083700-MS1										
Arsenic	0.0133	0.0626		mg/L	0.0500	99%	75 - 125	9083700	NSH1924-04	08/25/09 17:04
Barium	8.19	9.91		mg/L	2.00	86%	75 - 125	9083700	NSH1924-04	08/25/09 17:04
Cadmium	ND	0.0458		mg/L	0.0500	92%	75 - 125	9083700	NSH1924-04	08/25/09 17:04
Chromium	ND	0.188		mg/L	0.200	94%	75 - 125	9083700	NSH1924-04	08/25/09 17:04
Lead	0.00240	0.0522		mg/L	0.0500	100%	75 - 125	9083700	NSH1924-04	08/25/09 17:04
Selenium	ND	0.0519		mg/L	0.0500	104%	75 - 125	9083700	NSH1924-04	08/25/09 17:04
Silver	ND	0.0488		mg/L	0.0500	98%	75 - 125	9083700	NSH1924-04	08/25/09 17:04
9083701-MS1										
Arsenic	ND	0.0539		mg/L	0.0500	108%	75 - 125	9083701	NSH2028-08	08/25/09 19:46
Barium	0.130	2.20		mg/L	2.00	103%	75 - 125	9083701	NSH2028-08	08/25/09 19:46
Cadmium	ND	0.0481		mg/L	0.0500	96%	75 - 125	9083701	NSH2028-08	08/25/09 19:46
Chromium	ND	0.198		mg/L	0.200	99%	75 - 125	9083701	NSH2028-08	08/25/09 19:46
Lead	ND	0.0532		mg/L	0.0500	106%	75 - 125	9083701	NSH2028-08	08/25/09 19:46
Selenium	ND	0.0558		mg/L	0.0500	112%	75 - 125	9083701	NSH2028-08	08/25/09 19:46
Silver	ND	0.0513		mg/L	0.0500	103%	75 - 125	9083701	NSH2028-08	08/25/09 19:46
Dissolved Mercury by EPA Methods 7470A/7471A										
9083733-MS1										
Mercury	ND	0.00101		mg/L	0.00100	101%	75 - 125	9083733	NSH1924-19	08/28/09 13:24
9083740-MS1										
Mercury	ND	0.00100		mg/L	0.00100	100%	75 - 125	9083740	NSH2020-02	08/27/09 12:24
Volatile Organic Compounds by EPA Method 8260B										
9083540-MS1										
Acetone	ND	226		ug/L	250	91%	56 - 150	9083540	NSH1924-21	08/25/09 11:19
Benzene	ND	55.4		ug/L	50.0	111%	65 - 151	9083540	NSH1924-21	08/25/09 11:19

Client Kleinfelder Albuquerque - Exxon
8300 Jefferson NE Suite B
Albuquerque, NM 87120
Attn David Mazzanti

Work Order: NSH1924
Project Name: Exxon Gladiola Station
Project Number: Gladiola Station - Lea County, NM
Received: 08/21/09 08:00

PROJECT QUALITY CONTROL DATA

Matrix Spike - Cont.

Analyte	Orig. Val.	MS Val	Q	Units	Spike Conc	% Rec.	Target Range	Batch	Sample Spiked	Analyzed Date/Time
Volatile Organic Compounds by EPA Method 8260B										
9083540-MS1										
Bromobenzene	ND	58.7		ug/L	50.0	117%	69 - 142	9083540	NSH1924-21	08/25/09 11:19
Bromochloromethane	ND	48.1		ug/L	50.0	96%	64 - 154	9083540	NSH1924-21	08/25/09 11:19
Bromodichloromethane	ND	60.9		ug/L	50.0	122%	75 - 138	9083540	NSH1924-21	08/25/09 11:19
Bromoform	ND	52.0		ug/L	50.0	104%	55 - 153	9083540	NSH1924-21	08/25/09 11:19
Bromomethane	ND	57.1		ug/L	50.0	114%	13 - 176	9083540	NSH1924-21	08/25/09 11:19
2-Butanone	ND	225		ug/L	250	90%	45 - 164	9083540	NSH1924-21	08/25/09 11:19
sec-Butylbenzene	ND	59.6		ug/L	50.0	119%	68 - 159	9083540	NSH1924-21	08/25/09 11:19
n-Butylbenzene	ND	58.0		ug/L	50.0	116%	67 - 151	9083540	NSH1924-21	08/25/09 11:19
tert-Butylbenzene	ND	58.8		ug/L	50.0	118%	73 - 153	9083540	NSH1924-21	08/25/09 11:19
Carbon disulfide	ND	58.6		ug/L	50.0	117%	33 - 187	9083540	NSH1924-21	08/25/09 11:19
Carbon Tetrachloride	ND	54.5		ug/L	50.0	109%	64 - 157	9083540	NSH1924-21	08/25/09 11:19
Chlorobenzene	ND	56.2		ug/L	50.0	112%	78 - 136	9083540	NSH1924-21	08/25/09 11:19
Chlorodibromomethane	ND	53.1		ug/L	50.0	106%	64 - 145	9083540	NSH1924-21	08/25/09 11:19
Chloroethane	ND	46.6		ug/L	50.0	93%	48 - 159	9083540	NSH1924-21	08/25/09 11:19
Chloroform	ND	51.9		ug/L	50.0	104%	72 - 145	9083540	NSH1924-21	08/25/09 11:19
Chloromethane	ND	40.2		ug/L	50.0	80%	10 - 194	9083540	NSH1924-21	08/25/09 11:19
2-Chlorotoluene	ND	65.4		ug/L	50.0	131%	66 - 155	9083540	NSH1924-21	08/25/09 11:19
4-Chlorotoluene	ND	63.6		ug/L	50.0	127%	69 - 149	9083540	NSH1924-21	08/25/09 11:19
1,2-Dibromo-3-chloropropane	ND	52.6		ug/L	50.0	105%	49 - 162	9083540	NSH1924-21	08/25/09 11:19
1,2-Dibromoethane (EDB)	ND	57.7		ug/L	50.0	115%	70 - 152	9083540	NSH1924-21	08/25/09 11:19
Dibromomethane	ND	47.4		ug/L	50.0	95%	75 - 141	9083540	NSH1924-21	08/25/09 11:19
1,4-Dichlorobenzene	ND	56.5		ug/L	50.0	113%	75 - 135	9083540	NSH1924-21	08/25/09 11:19
1,3-Dichlorobenzene	ND	62.8		ug/L	50.0	126%	72 - 146	9083540	NSH1924-21	08/25/09 11:19
1,2-Dichlorobenzene	0.630	60.0		ug/L	50.0	119%	80 - 136	9083540	NSH1924-21	08/25/09 11:19
Dichlorodifluoromethane	ND	33.4		ug/L	50.0	67%	23 - 159	9083540	NSH1924-21	08/25/09 11:19
1,1-Dichloroethane	ND	55.0		ug/L	50.0	110%	64 - 154	9083540	NSH1924-21	08/25/09 11:19
1,2-Dichloroethane	ND	51.7		ug/L	50.0	103%	72 - 137	9083540	NSH1924-21	08/25/09 11:19
cis-1,2-Dichloroethene	ND	53.3		ug/L	50.0	107%	57 - 154	9083540	NSH1924-21	08/25/09 11:19
1,1-Dichloroethene	ND	56.5		ug/L	50.0	113%	34 - 151	9083540	NSH1924-21	08/25/09 11:19
trans-1,2-Dichloroethene	ND	54.5		ug/L	50.0	109%	57 - 157	9083540	NSH1924-21	08/25/09 11:19
1,3-Dichloropropane	ND	55.6		ug/L	50.0	111%	71 - 137	9083540	NSH1924-21	08/25/09 11:19
1,2-Dichloropropane	ND	52.6		ug/L	50.0	105%	71 - 139	9083540	NSH1924-21	08/25/09 11:19
2,2-Dichloropropane	ND	39.0		ug/L	50.0	78%	10 - 198	9083540	NSH1924-21	08/25/09 11:19
cis-1,3-Dichloropropene	ND	81.4	M7	ug/L	50.0	163%	56 - 156	9083540	NSH1924-21	08/25/09 11:19
trans-1,3-Dichloropropene	ND	59.2		ug/L	50.0	118%	47 - 157	9083540	NSH1924-21	08/25/09 11:19
1,1-Dichloropropene	ND	56.1		ug/L	50.0	112%	70 - 155	9083540	NSH1924-21	08/25/09 11:19
Ethylbenzene	ND	61.4		ug/L	50.0	123%	68 - 157	9083540	NSH1924-21	08/25/09 11:19

Client Kleinfelder Albuquerque - Exxon
8300 Jefferson NE Suite B
Albuquerque, NM 87120
Attn David Mazzanti

Work Order: NSH1924
Project Name: Exxon Gladiola Station
Project Number: Gladiola Station - Lea County, NM
Received: 08/21/09 08:00

PROJECT QUALITY CONTROL DATA

Matrix Spike - Cont.

Analyte	Orig. Val.	MS Val	Q	Units	Spike Conc	% Rec.	Target Range	Batch	Sample Spiked	Analyzed Date/Time
Volatile Organic Compounds by EPA Method 8260B										
9083540-MS1										
Hexachlorobutadiene	ND	58.1		ug/L	50.0	116%	47 - 173	9083540	NSH1924-21	08/25/09 11:19
2-Hexanone	ND	257		ug/L	250	103%	57 - 154	9083540	NSH1924-21	08/25/09 11:19
Isopropylbenzene	ND	60.9		ug/L	50.0	122%	69 - 139	9083540	NSH1924-21	08/25/09 11:19
p-Isopropyltoluene	ND	59.2		ug/L	50.0	118%	69 - 151	9083540	NSH1924-21	08/25/09 11:19
Methyl tert-Butyl Ether	ND	46.0		ug/L	50.0	92%	56 - 152	9083540	NSH1924-21	08/25/09 11:19
Methylene Chloride	ND	48.8		ug/L	50.0	98%	71 - 136	9083540	NSH1924-21	08/25/09 11:19
4-Methyl-2-pentanone	ND	334		ug/L	250	134%	62 - 159	9083540	NSH1924-21	08/25/09 11:19
Naphthalene	3.61	54.8		ug/L	50.0	102%	56 - 161	9083540	NSH1924-21	08/25/09 11:19
n-Propylbenzene	ND	66.6		ug/L	50.0	133%	61 - 167	9083540	NSH1924-21	08/25/09 11:19
Styrene	ND	56.6		ug/L	50.0	113%	69 - 150	9083540	NSH1924-21	08/25/09 11:19
1,1,1,2-Tetrachloroethane	ND	60.4		ug/L	50.0	121%	80 - 140	9083540	NSH1924-21	08/25/09 11:19
1,1,2,2-Tetrachloroethane	ND	57.3		ug/L	50.0	115%	76 - 141	9083540	NSH1924-21	08/25/09 11:19
Tetrachloroethene	ND	58.0		ug/L	50.0	116%	63 - 155	9083540	NSH1924-21	08/25/09 11:19
Toluene	ND	66.7		ug/L	50.0	133%	61 - 153	9083540	NSH1924-21	08/25/09 11:19
1,2,3-Trichlorobenzene	ND	51.7		ug/L	50.0	103%	57 - 155	9083540	NSH1924-21	08/25/09 11:19
1,2,4-Trichlorobenzene	ND	54.4		ug/L	50.0	109%	64 - 147	9083540	NSH1924-21	08/25/09 11:19
1,1,2-Trichloroethane	ND	56.0		ug/L	50.0	112%	74 - 138	9083540	NSH1924-21	08/25/09 11:19
1,1,1-Trichloroethane	ND	51.0		ug/L	50.0	102%	78 - 153	9083540	NSH1924-21	08/25/09 11:19
Trichloroethene	ND	54.4		ug/L	50.0	109%	74 - 139	9083540	NSH1924-21	08/25/09 11:19
Trichlorofluoromethane	ND	53.0		ug/L	50.0	106%	53 - 149	9083540	NSH1924-21	08/25/09 11:19
1,2,3-Trichloropropane	ND	54.8		ug/L	50.0	110%	49 - 148	9083540	NSH1924-21	08/25/09 11:19
1,3,5-Trimethylbenzene	ND	58.8		ug/L	50.0	118%	67 - 151	9083540	NSH1924-21	08/25/09 11:19
1,2,4-Trimethylbenzene	ND	59.2		ug/L	50.0	118%	69 - 150	9083540	NSH1924-21	08/25/09 11:19
Vinyl chloride	ND	48.3		ug/L	50.0	97%	53 - 137	9083540	NSH1924-21	08/25/09 11:19
Xylenes, total	0.690	184		ug/L	150	122%	68 - 158	9083540	NSH1924-21	08/25/09 11:19
Surrogate: 1,2-Dichloroethane-d4		26.9		ug/L	25.0	108%	63 - 140	9083540	NSH1924-21	08/25/09 11:19
Surrogate: Dibromofluoromethane		24.6		ug/L	25.0	98%	73 - 131	9083540	NSH1924-21	08/25/09 11:19
Surrogate: Toluene-d8		28.6		ug/L	25.0	114%	80 - 120	9083540	NSH1924-21	08/25/09 11:19
Surrogate: 4-Bromofluorobenzene		26.4		ug/L	25.0	106%	79 - 125	9083540	NSH1924-21	08/25/09 11:19

9083614-MS1

Acetone	78.0	25200		ug/L	25000	100%	56 - 150	9083614	NSH1700-20RE 4	08/28/09 20:16
Benzene	ND	6280		ug/L	5000	126%	65 - 151	9083614	NSH1700-20RE 4	08/28/09 20:16
Bromobenzene	ND	4960		ug/L	5000	99%	69 - 142	9083614	NSH1700-20RE 4	08/28/09 20:16
Bromochloromethane	ND	5430		ug/L	5000	109%	64 - 154	9083614	NSH1700-20RE 4	08/28/09 20:16

Client Kleinfelder Albuquerque - Exxon
8300 Jefferson NE Suite B
Albuquerque, NM 87120
Attn David Mazzanti

Work Order: NSH1924
Project Name: Exxon Gladiola Station
Project Number: Gladiola Station - Lea County, NM
Received: 08/21/09 08:00

PROJECT QUALITY CONTROL DATA
Matrix Spike - Cont.

Analyte	Orig. Val.	MS Val	Q	Units	Spike Conc	% Rec.	Target Range	Batch	Sample Spiked	Analyzed Date/Time
Volatile Organic Compounds by EPA Method 8260B										
9083614-MS1										
Bromodichloromethane	875	5200		ug/L	5000	87%	75 - 138	9083614	NSH1700-20RE 4	08/28/09 20:16
Bromoform	ND	4980		ug/L	5000	100%	55 - 153	9083614	NSH1700-20RE 4	08/28/09 20:16
Bromomethane	ND	6130		ug/L	5000	123%	13 - 176	9083614	NSH1700-20RE 4	08/28/09 20:16
2-Butanone	63.0	25700		ug/L	25000	102%	45 - 164	9083614	NSH1700-20RE 4	08/28/09 20:16
sec-Butylbenzene	652	5420		ug/L	5000	95%	68 - 159	9083614	NSH1700-20RE 4	08/28/09 20:16
n-Butylbenzene	ND	5380		ug/L	5000	108%	67 - 151	9083614	NSH1700-20RE 4	08/28/09 20:16
tert-Butylbenzene	121	5500		ug/L	5000	108%	73 - 153	9083614	NSH1700-20RE 4	08/28/09 20:16
Carbon disulfide	ND	4860		ug/L	5000	97%	33 - 187	9083614	NSH1700-20RE 4	08/28/09 20:16
Carbon Tetrachloride	ND	6140		ug/L	5000	123%	64 - 157	9083614	NSH1700-20RE 4	08/28/09 20:16
Chlorobenzene	ND	4930		ug/L	5000	99%	78 - 136	9083614	NSH1700-20RE 4	08/28/09 20:16
Chlorodibromomethane	ND	5510		ug/L	5000	110%	64 - 145	9083614	NSH1700-20RE 4	08/28/09 20:16
Chloroethane	ND	5660		ug/L	5000	113%	48 - 159	9083614	NSH1700-20RE 4	08/28/09 20:16
Chloroform	ND	5740		ug/L	5000	115%	72 - 145	9083614	NSH1700-20RE 4	08/28/09 20:16
Chloromethane	ND	5070		ug/L	5000	101%	10 - 194	9083614	NSH1700-20RE 4	08/28/09 20:16
2-Chlorotoluene	77.0	5190		ug/L	5000	102%	66 - 155	9083614	NSH1700-20RE 4	08/28/09 20:16
4-Chlorotoluene	32.0	4960		ug/L	5000	99%	69 - 149	9083614	NSH1700-20RE 4	08/28/09 20:16
1,2-Dibromo-3-chloropropane	ND	5620		ug/L	5000	112%	49 - 162	9083614	NSH1700-20RE 4	08/28/09 20:16
1,2-Dibromoethane (EDB)	ND	4940		ug/L	5000	99%	70 - 152	9083614	NSH1700-20RE 4	08/28/09 20:16
Dibromomethane	ND	4980		ug/L	5000	100%	75 - 141	9083614	NSH1700-20RE 4	08/28/09 20:16
1,4-Dichlorobenzene	ND	5030		ug/L	5000	101%	75 - 135	9083614	NSH1700-20RE 4	08/28/09 20:16
1,3-Dichlorobenzene	ND	5140		ug/L	5000	103%	72 - 146	9083614	NSH1700-20RE 4	08/28/09 20:16
1,2-Dichlorobenzene	ND	5490		ug/L	5000	110%	80 - 136	9083614	NSH1700-20RE 4	08/28/09 20:16
Dichlorodifluoromethane	ND	3990		ug/L	5000	80%	23 - 159	9083614	NSH1700-20RE 4	08/28/09 20:16
1,1-Dichloroethane	ND	5270		ug/L	5000	105%	64 - 154	9083614	NSH1700-20RE 4	08/28/09 20:16

Client Kleinfelder Albuquerque - Exxon
8300 Jefferson NE Suite B
Albuquerque, NM 87120
Attn David Mazzanti

Work Order: NSH1924
Project Name: Exxon Gladiola Station
Project Number: Gladiola Station - Lea County, NM
Received: 08/21/09 08:00

PROJECT QUALITY CONTROL DATA Matrix Spike - Cont.

Analyte	Orig. Val.	MS Val	Q	Units	Spike Conc	% Rec.	Target Range	Batch	Sample Spiked	Analyzed Date/Time
Volatile Organic Compounds by EPA Method 8260B										
9083614-MS1										
1,2-Dichloroethane	87.0	5170		ug/L	5000	102%	72 - 137	9083614	NSH1700-20RE 4	08/28/09 20:16
cis-1,2-Dichloroethene	28.0	5180		ug/L	5000	103%	57 - 154	9083614	NSH1700-20RE 4	08/28/09 20:16
1,1-Dichloroethene	ND	5340		ug/L	5000	107%	34 - 151	9083614	NSH1700-20RE 4	08/28/09 20:16
trans-1,2-Dichloroethene	ND	5270		ug/L	5000	105%	57 - 157	9083614	NSH1700-20RE 4	08/28/09 20:16
1,3-Dichloropropane	ND	4680		ug/L	5000	94%	71 - 137	9083614	NSH1700-20RE 4	08/28/09 20:16
1,2-Dichloropropane	ND	4780		ug/L	5000	96%	71 - 139	9083614	NSH1700-20RE 4	08/28/09 20:16
2,2-Dichloropropane	ND	5130		ug/L	5000	103%	10 - 198	9083614	NSH1700-20RE 4	08/28/09 20:16
cis-1,3-Dichloropropene	ND	4930		ug/L	5000	99%	56 - 156	9083614	NSH1700-20RE 4	08/28/09 20:16
trans-1,3-Dichloropropene	38.0	4710		ug/L	5000	93%	47 - 157	9083614	NSH1700-20RE 4	08/28/09 20:16
1,1-Dichloropropene	ND	5520		ug/L	5000	110%	70 - 155	9083614	NSH1700-20RE 4	08/28/09 20:16
Ethylbenzene	11300	17100		ug/L	5000	115%	68 - 157	9083614	NSH1700-20RE 4	08/28/09 20:16
Hexachlorobutadiene	ND	5080		ug/L	5000	102%	47 - 173	9083614	NSH1700-20RE 4	08/28/09 20:16
2-Hexanone	ND	24100		ug/L	25000	96%	57 - 154	9083614	NSH1700-20RE 4	08/28/09 20:16
Isopropylbenzene	122	5250		ug/L	5000	103%	69 - 139	9083614	NSH1700-20RE 4	08/28/09 20:16
p-Isopropyltoluene	ND	5300		ug/L	5000	106%	69 - 151	9083614	NSH1700-20RE 4	08/28/09 20:16
Methyl tert-Butyl Ether	ND	5200		ug/L	5000	104%	56 - 152	9083614	NSH1700-20RE 4	08/28/09 20:16
Methylene Chloride	114	5080		ug/L	5000	99%	71 - 136	9083614	NSH1700-20RE 4	08/28/09 20:16
4-Methyl-2-pentanone	199	23800		ug/L	25000	94%	62 - 159	9083614	NSH1700-20RE 4	08/28/09 20:16
Naphthalene	26.0	4860		ug/L	5000	97%	56 - 161	9083614	NSH1700-20RE 4	08/28/09 20:16
n-Propylbenzene	208	5320		ug/L	5000	102%	61 - 167	9083614	NSH1700-20RE 4	08/28/09 20:16
Styrene	83.0	5030		ug/L	5000	99%	69 - 150	9083614	NSH1700-20RE 4	08/28/09 20:16
1,1,1,2-Tetrachloroethane	ND	5240		ug/L	5000	105%	80 - 140	9083614	NSH1700-20RE 4	08/28/09 20:16
1,1,2,2-Tetrachloroethane	ND	5140		ug/L	5000	103%	76 - 141	9083614	NSH1700-20RE 4	08/28/09 20:16
Tetrachloroethene	ND	5070		ug/L	5000	101%	63 - 155	9083614	NSH1700-20RE 4	08/28/09 20:16

Client Kleinfelder Albuquerque - Exxon
8300 Jefferson NE Suite B
Albuquerque, NM 87120
Attn David Mazzanti

Work Order: NSH1924
Project Name: Exxon Gladiola Station
Project Number: Gladiola Station - Lea County, NM
Received: 08/21/09 08:00

PROJECT QUALITY CONTROL DATA

Matrix Spike - Cont.

Analyte	Orig. Val.	MS Val	Q	Units	Spike Conc	% Rec.	Target Range	Batch	Sample Spiked	Analyzed Date/Time
Volatile Organic Compounds by EPA Method 8260B										
9083614-MS1										
Toluene	2500	8310		ug/L	5000	116%	61 - 153	9083614	NSH1700-20RE 4	08/28/09 20:16
1,2,3-Trichlorobenzene	ND	4580		ug/L	5000	92%	57 - 155	9083614	NSH1700-20RE 4	08/28/09 20:16
1,2,4-Trichlorobenzene	ND	5270		ug/L	5000	105%	64 - 147	9083614	NSH1700-20RE 4	08/28/09 20:16
1,1,2-Trichloroethane	ND	4660		ug/L	5000	93%	74 - 138	9083614	NSH1700-20RE 4	08/28/09 20:16
1,1,1-Trichloroethane	ND	5780		ug/L	5000	116%	78 - 153	9083614	NSH1700-20RE 4	08/28/09 20:16
Trichloroethene	ND	4730		ug/L	5000	95%	74 - 139	9083614	NSH1700-20RE 4	08/28/09 20:16
Trichlorofluoromethane	ND	5090		ug/L	5000	102%	53 - 149	9083614	NSH1700-20RE 4	08/28/09 20:16
1,2,3-Trichloropropane	ND	4710		ug/L	5000	94%	49 - 148	9083614	NSH1700-20RE 4	08/28/09 20:16
1,3,5-Trimethylbenzene	271	5440		ug/L	5000	103%	67 - 151	9083614	NSH1700-20RE 4	08/28/09 20:16
1,2,4-Trimethylbenzene	737	5960		ug/L	5000	104%	69 - 150	9083614	NSH1700-20RE 4	08/28/09 20:16
Vinyl chloride	ND	4950		ug/L	5000	99%	53 - 137	9083614	NSH1700-20RE 4	08/28/09 20:16
Xylenes, total	13500	30300		ug/L	15000	113%	68 - 158	9083614	NSH1700-20RE 4	08/28/09 20:16
Surrogate: 1,2-Dichloroethane-d4		24.3		ug/L	25.0	97%	63 - 140	9083614	NSH1700-20RE 4	08/28/09 20:16
Surrogate: Dibromofluoromethane		25.3		ug/L	25.0	101%	73 - 131	9083614	NSH1700-20RE 4	08/28/09 20:16
Surrogate: Toluene-d8		23.2		ug/L	25.0	93%	80 - 120	9083614	NSH1700-20RE 4	08/28/09 20:16
Surrogate: 4-Bromofluorobenzene		24.9		ug/L	25.0	100%	79 - 125	9083614	NSH1700-20RE 4	08/28/09 20:16
9084014-MS1										
Acetone	ND	30400		ug/L	25000	122%	56 - 150	9084014	NSH2147-02RE 3	08/29/09 08:24
Benzene	2800	8650		ug/L	5000	117%	65 - 151	9084014	NSH2147-02RE 3	08/29/09 08:24
Bromobenzene	ND	4880		ug/L	5000	98%	69 - 142	9084014	NSH2147-02RE 3	08/29/09 08:24
Bromochloromethane	ND	5380		ug/L	5000	108%	64 - 154	9084014	NSH2147-02RE 3	08/29/09 08:24
Bromodichloromethane	ND	5080		ug/L	5000	102%	75 - 138	9084014	NSH2147-02RE 3	08/29/09 08:24
Bromoform	ND	4930		ug/L	5000	99%	55 - 153	9084014	NSH2147-02RE 3	08/29/09 08:24
Bromomethane	ND	6310		ug/L	5000	126%	13 - 176	9084014	NSH2147-02RE 3	08/29/09 08:24

Client Kleinfelder Albuquerque - Exxon
8300 Jefferson NE Suite B
Albuquerque, NM 87120
Attn David Mazzanti

Work Order: NSH1924
Project Name: Exxon Gladiola Station
Project Number: Gladiola Station - Lea County, NM
Received: 08/21/09 08:00

PROJECT QUALITY CONTROL DATA
Matrix Spike - Cont.

Analyte	Orig. Val.	MS Val	Q	Units	Spike Conc	% Rec.	Target Range	Batch	Sample Spiked	Analyzed Date/Time
Volatile Organic Compounds by EPA Method 8260B										
9084014-MS1										
2-Butanone	ND	25900		ug/L	25000	104%	45 - 164	9084014	NSH2147-02RE 3	08/29/09 08:24
sec-Butylbenzene	ND	5280		ug/L	5000	106%	68 - 159	9084014	NSH2147-02RE 3	08/29/09 08:24
n-Butylbenzene	ND	5260		ug/L	5000	105%	67 - 151	9084014	NSH2147-02RE 3	08/29/09 08:24
tert-Butylbenzene	ND	5360		ug/L	5000	107%	73 - 153	9084014	NSH2147-02RE 3	08/29/09 08:24
Carbon disulfide	ND	4900		ug/L	5000	98%	33 - 187	9084014	NSH2147-02RE 3	08/29/09 08:24
Carbon Tetrachloride	ND	6130		ug/L	5000	123%	64 - 157	9084014	NSH2147-02RE 3	08/29/09 08:24
Chlorobenzene	ND	4950		ug/L	5000	99%	78 - 136	9084014	NSH2147-02RE 3	08/29/09 08:24
Chlorodibromomethane	ND	5440		ug/L	5000	109%	64 - 145	9084014	NSH2147-02RE 3	08/29/09 08:24
Chloroethane	ND	5680		ug/L	5000	114%	48 - 159	9084014	NSH2147-02RE 3	08/29/09 08:24
Chloroform	ND	5790		ug/L	5000	116%	72 - 145	9084014	NSH2147-02RE 3	08/29/09 08:24
Chloromethane	ND	4660		ug/L	5000	93%	10 - 194	9084014	NSH2147-02RE 3	08/29/09 08:24
2-Chlorotoluene	ND	5060		ug/L	5000	101%	66 - 155	9084014	NSH2147-02RE 3	08/29/09 08:24
4-Chlorotoluene	ND	4830		ug/L	5000	97%	69 - 149	9084014	NSH2147-02RE 3	08/29/09 08:24
1,2-Dibromo-3-chloropropane	ND	5280		ug/L	5000	106%	49 - 162	9084014	NSH2147-02RE 3	08/29/09 08:24
1,2-Dibromoethane (EDB)	ND	4880		ug/L	5000	98%	70 - 152	9084014	NSH2147-02RE 3	08/29/09 08:24
Dibromomethane	ND	4960		ug/L	5000	99%	75 - 141	9084014	NSH2147-02RE 3	08/29/09 08:24
1,4-Dichlorobenzene	ND	4900		ug/L	5000	98%	75 - 135	9084014	NSH2147-02RE 3	08/29/09 08:24
1,3-Dichlorobenzene	ND	5070		ug/L	5000	101%	72 - 146	9084014	NSH2147-02RE 3	08/29/09 08:24
1,2-Dichlorobenzene	ND	5370		ug/L	5000	107%	80 - 136	9084014	NSH2147-02RE 3	08/29/09 08:24
Dichlorodifluoromethane	ND	4040		ug/L	5000	81%	23 - 159	9084014	NSH2147-02RE 3	08/29/09 08:24
1,1-Dichloroethane	ND	5270		ug/L	5000	105%	64 - 154	9084014	NSH2147-02RE 3	08/29/09 08:24
1,2-Dichloroethane	ND	5050		ug/L	5000	101%	72 - 137	9084014	NSH2147-02RE 3	08/29/09 08:24
cis-1,2-Dichloroethene	ND	5010		ug/L	5000	100%	57 - 154	9084014	NSH2147-02RE 3	08/29/09 08:24
1,1-Dichloroethene	ND	5440		ug/L	5000	109%	34 - 151	9084014	NSH2147-02RE 3	08/29/09 08:24

Client Kleinfelder Albuquerque - Exxon
8300 Jefferson NE Suite B
Albuquerque, NM 87120
Attn David Mazzanti

Work Order: NSH1924
Project Name: Exxon Gladiola Station
Project Number: Gladiola Station - Lea County, NM
Received: 08/21/09 08:00

PROJECT QUALITY CONTROL DATA
Matrix Spike - Cont.

Analyte	Orig. Val.	MS Val	Q	Units	Spike Conc	% Rec.	Target Range	Batch	Sample Spiked	Analyzed Date/Time
Volatile Organic Compounds by EPA Method 8260B										
9084014-MS1										
trans-1,2-Dichloroethene	ND	5190		ug/L	5000	104%	57 - 157	9084014	NSH2147-02RE 3	08/29/09 08:24
1,3-Dichloropropane	ND	4620		ug/L	5000	92%	71 - 137	9084014	NSH2147-02RE 3	08/29/09 08:24
1,2-Dichloropropane	ND	4660		ug/L	5000	93%	71 - 139	9084014	NSH2147-02RE 3	08/29/09 08:24
2,2-Dichloropropane	ND	4450		ug/L	5000	89%	10 - 198	9084014	NSH2147-02RE 3	08/29/09 08:24
cis-1,3-Dichloropropene	ND	4720		ug/L	5000	94%	56 - 156	9084014	NSH2147-02RE 3	08/29/09 08:24
trans-1,3-Dichloropropene	ND	4590		ug/L	5000	92%	47 - 157	9084014	NSH2147-02RE 3	08/29/09 08:24
1,1-Dichloropropene	ND	5460		ug/L	5000	109%	70 - 155	9084014	NSH2147-02RE 3	08/29/09 08:24
Ethylbenzene	ND	5880		ug/L	5000	118%	68 - 157	9084014	NSH2147-02RE 3	08/29/09 08:24
Hexachlorobutadiene	ND	5040		ug/L	5000	101%	47 - 173	9084014	NSH2147-02RE 3	08/29/09 08:24
2-Hexanone	ND	23700		ug/L	25000	95%	57 - 154	9084014	NSH2147-02RE 3	08/29/09 08:24
Isopropylbenzene	52.0	5160		ug/L	5000	102%	69 - 139	9084014	NSH2147-02RE 3	08/29/09 08:24
p-Isopropyltoluene	ND	5160		ug/L	5000	103%	69 - 151	9084014	NSH2147-02RE 3	08/29/09 08:24
Methyl tert-Butyl Ether	ND	5010		ug/L	5000	100%	56 - 152	9084014	NSH2147-02RE 3	08/29/09 08:24
Methylene Chloride	ND	5060		ug/L	5000	101%	71 - 136	9084014	NSH2147-02RE 3	08/29/09 08:24
4-Methyl-2-pentanone	ND	22500		ug/L	25000	90%	62 - 159	9084014	NSH2147-02RE 3	08/29/09 08:24
Naphthalene	250	4380		ug/L	5000	83%	56 - 161	9084014	NSH2147-02RE 3	08/29/09 08:24
n-Propylbenzene	114	5100		ug/L	5000	100%	61 - 167	9084014	NSH2147-02RE 3	08/29/09 08:24
Styrene	ND	5050		ug/L	5000	101%	69 - 150	9084014	NSH2147-02RE 3	08/29/09 08:24
1,1,1,2-Tetrachloroethane	ND	5200		ug/L	5000	104%	80 - 140	9084014	NSH2147-02RE 3	08/29/09 08:24
1,1,2,2-Tetrachloroethane	ND	2610	M8	ug/L	5000	52%	76 - 141	9084014	NSH2147-02RE 3	08/29/09 08:24
Tetrachloroethene	ND	5010		ug/L	5000	100%	63 - 155	9084014	NSH2147-02RE 3	08/29/09 08:24
Toluene	ND	5830		ug/L	5000	117%	61 - 153	9084014	NSH2147-02RE 3	08/29/09 08:24
1,2,3-Trichlorobenzene	ND	4050		ug/L	5000	81%	57 - 155	9084014	NSH2147-02RE 3	08/29/09 08:24
1,2,4-Trichlorobenzene	ND	4870		ug/L	5000	97%	64 - 147	9084014	NSH2147-02RE 3	08/29/09 08:24

Client Kleinfelder Albuquerque - Exxon
8300 Jefferson NE Suite B
Albuquerque, NM 87120
Attn David Mazzanti

Work Order: NSH1924
Project Name: Exxon Gladiola Station
Project Number: Gladiola Station - Lea County, NM
Received: 08/21/09 08:00

PROJECT QUALITY CONTROL DATA
Matrix Spike - Cont.

Analyte	Orig. Val.	MS Val	Q	Units	Spike Conc	% Rec.	Target Range	Batch	Sample Spiked	Analyzed Date/Time
Volatile Organic Compounds by EPA Method 8260B										
9084014-MS1										
1,1,2-Trichloroethane	ND	4660		ug/L	5000	93%	74 - 138	9084014	NSH2147-02RE 3	08/29/09 08:24
1,1,1-Trichloroethane	ND	5820		ug/L	5000	116%	78 - 153	9084014	NSH2147-02RE 3	08/29/09 08:24
Trichloroethene	ND	6500		ug/L	5000	130%	74 - 139	9084014	NSH2147-02RE 3	08/29/09 08:24
Trichlorofluoromethane	ND	5150		ug/L	5000	103%	53 - 149	9084014	NSH2147-02RE 3	08/29/09 08:24
1,2,3-Trichloropropane	ND	4410		ug/L	5000	88%	49 - 148	9084014	NSH2147-02RE 3	08/29/09 08:24
1,3,5-Trimethylbenzene	ND	5050		ug/L	5000	101%	67 - 151	9084014	NSH2147-02RE 3	08/29/09 08:24
1,2,4-Trimethylbenzene	46.0	5180		ug/L	5000	103%	69 - 150	9084014	NSH2147-02RE 3	08/29/09 08:24
Vinyl chloride	ND	5030		ug/L	5000	101%	53 - 137	9084014	NSH2147-02RE 3	08/29/09 08:24
Xylenes, total	45.0	16900		ug/L	15000	112%	68 - 158	9084014	NSH2147-02RE 3	08/29/09 08:24
Surrogate: 1,2-Dichloroethane-d4		24.5		ug/L	25.0	98%	63 - 140	9084014	NSH2147-02RE 3	08/29/09 08:24
Surrogate: Dibromofluoromethane		25.7		ug/L	25.0	103%	73 - 131	9084014	NSH2147-02RE 3	08/29/09 08:24
Surrogate: Toluene-d8		23.2		ug/L	25.0	93%	80 - 120	9084014	NSH2147-02RE 3	08/29/09 08:24
Surrogate: 4-Bromofluorobenzene		24.8		ug/L	25.0	99%	79 - 125	9084014	NSH2147-02RE 3	08/29/09 08:24

Client Kleinfelder Albuquerque - Exxon
8300 Jefferson NE Suite B
Albuquerque, NM 87120
Attn David Mazzanti

Work Order: NSH1924
Project Name: Exxon Gladiola Station
Project Number: Gladiola Station - Lea County, NM
Received: 08/21/09 08:00

PROJECT QUALITY CONTROL DATA

Matrix Spike Dup

Analyte	Orig. Val.	Duplicate	Q	Units	Spike Conc	% Rec.	Target Range	RPD	Limit	Batch	Sample Duplicated	Analyzed Date/Time
General Chemistry Parameters												
9090014-MSD1												
Sulfate	0.425	17.8		mg/L	15.0	116%	80 - 120	1	20	9090014	NSH1924-01	09/02/09 11:13
Chloride	2.25	5.62		mg/L	3.00	112%	80 - 120	2	20	9090014	NSH1924-01	09/02/09 11:13
Dissolved Metals by EPA Method 6010B												
9083700-MSD1												
Arsenic	0.0133	0.0643		mg/L	0.0500	102%	75 - 125	3	20	9083700	NSH1924-04	08/25/09 17:07
Barium	8.19	9.94		mg/L	2.00	87%	75 - 125	0.2	20	9083700	NSH1924-04	08/25/09 17:07
Cadmium	ND	0.0464		mg/L	0.0500	93%	75 - 125	1	20	9083700	NSH1924-04	08/25/09 17:07
Chromium	ND	0.191		mg/L	0.200	95%	75 - 125	2	20	9083700	NSH1924-04	08/25/09 17:07
Lead	0.00240	0.0530		mg/L	0.0500	101%	75 - 125	2	20	9083700	NSH1924-04	08/25/09 17:07
Selenium	ND	0.0527		mg/L	0.0500	105%	75 - 125	2	20	9083700	NSH1924-04	08/25/09 17:07
Silver	ND	0.0495		mg/L	0.0500	99%	75 - 125	1	20	9083700	NSH1924-04	08/25/09 17:07
9083701-MSD1												
Arsenic	ND	0.0527		mg/L	0.0500	105%	75 - 125	2	20	9083701	NSH2028-08	08/25/09 19:50
Barium	0.130	2.17		mg/L	2.00	102%	75 - 125	1	20	9083701	NSH2028-08	08/25/09 19:50
Cadmium	ND	0.0480		mg/L	0.0500	96%	75 - 125	0.2	20	9083701	NSH2028-08	08/25/09 19:50
Chromium	ND	0.196		mg/L	0.200	98%	75 - 125	1	20	9083701	NSH2028-08	08/25/09 19:50
Lead	ND	0.0513		mg/L	0.0500	103%	75 - 125	4	20	9083701	NSH2028-08	08/25/09 19:50
Selenium	ND	0.0545		mg/L	0.0500	109%	75 - 125	2	20	9083701	NSH2028-08	08/25/09 19:50
Silver	ND	0.0501		mg/L	0.0500	100%	75 - 125	2	20	9083701	NSH2028-08	08/25/09 19:50
Dissolved Mercury by EPA Methods 7470A/7471A												
9083733-MSD1												
Mercury	ND	0.00102		mg/L	0.00100	102%	75 - 125	1	20	9083733	NSH1924-19	08/28/09 13:27
9083740-MSD1												
Mercury	ND	0.00102		mg/L	0.00100	102%	75 - 125	2	20	9083740	NSH2020-02	08/27/09 12:26
Volatile Organic Compounds by EPA Method 8260B												
9083540-MSD1												
Acetone	ND	241		ug/L	250	96%	56 - 150	6	31	9083540	NSH1924-21	08/25/09 11:49
Benzene	ND	57.9		ug/L	50.0	116%	65 - 151	4	12	9083540	NSH1924-21	08/25/09 11:49
Bromobenzene	ND	62.5		ug/L	50.0	125%	69 - 142	6	23	9083540	NSH1924-21	08/25/09 11:49
Bromochloromethane	ND	51.7		ug/L	50.0	103%	64 - 154	7	32	9083540	NSH1924-21	08/25/09 11:49
Bromodichloromethane	ND	64.5		ug/L	50.0	129%	75 - 138	6	13	9083540	NSH1924-21	08/25/09 11:49
Bromoform	ND	57.2		ug/L	50.0	114%	55 - 153	10	18	9083540	NSH1924-21	08/25/09 11:49
Bromomethane	ND	60.3		ug/L	50.0	121%	13 - 176	5	50	9083540	NSH1924-21	08/25/09 11:49
2-Butanone	ND	262		ug/L	250	105%	45 - 164	15	37	9083540	NSH1924-21	08/25/09 11:49
sec-Butylbenzene	ND	62.2		ug/L	50.0	124%	68 - 159	4	21	9083540	NSH1924-21	08/25/09 11:49
n-Butylbenzene	ND	60.5		ug/L	50.0	121%	67 - 151	4	11	9083540	NSH1924-21	08/25/09 11:49

Client Kleinfelder Albuquerque - Exxon
8300 Jefferson NE Suite B
Albuquerque, NM 87120
Attn David Mazzanti

Work Order: NSH1924
Project Name: Exxon Gladiola Station
Project Number: Gladiola Station - Lea County, NM
Received: 08/21/09 08:00

PROJECT QUALITY CONTROL DATA

Matrix Spike Dup - Cont.

Analyte	Orig. Val.	Duplicate	Q	Units	Spike Conc	% Rec.	Target Range	RPD	Limit	Batch	Sample Duplicated	Analyzed Date/Time
Volatile Organic Compounds by EPA Method 8260B												
9083540-MSD1												
tert-Butylbenzene	ND	61.1		ug/L	50.0	122%	73 - 153	4	20	9083540	NSH1924-21	08/25/09 11:49
Carbon disulfide	ND	61.2		ug/L	50.0	122%	33 - 187	4	28	9083540	NSH1924-21	08/25/09 11:49
Carbon Tetrachloride	ND	52.8		ug/L	50.0	106%	64 - 157	3	26	9083540	NSH1924-21	08/25/09 11:49
Chlorobenzene	ND	58.7		ug/L	50.0	117%	78 - 136	4	11	9083540	NSH1924-21	08/25/09 11:49
Chlorodibromomethane	ND	57.9		ug/L	50.0	116%	64 - 145	9	16	9083540	NSH1924-21	08/25/09 11:49
Chloroethane	ND	49.2		ug/L	50.0	98%	48 - 159	6	35	9083540	NSH1924-21	08/25/09 11:49
Chloroform	ND	55.0		ug/L	50.0	110%	72 - 145	6	32	9083540	NSH1924-21	08/25/09 11:49
Chloromethane	ND	41.3		ug/L	50.0	83%	10 - 194	3	34	9083540	NSH1924-21	08/25/09 11:49
2-Chlorotoluene	ND	68.6		ug/L	50.0	137%	66 - 155	5	22	9083540	NSH1924-21	08/25/09 11:49
4-Chlorotoluene	ND	67.1		ug/L	50.0	134%	69 - 149	5	22	9083540	NSH1924-21	08/25/09 11:49
1,2-Dibromo-3-chloropropane	ND	57.8		ug/L	50.0	116%	49 - 162	10	21	9083540	NSH1924-21	08/25/09 11:49
1,2-Dibromoethane (EDB)	ND	62.5		ug/L	50.0	125%	70 - 152	8	10	9083540	NSH1924-21	08/25/09 11:49
Dibromomethane	ND	50.0		ug/L	50.0	100%	75 - 141	5	11	9083540	NSH1924-21	08/25/09 11:49
1,4-Dichlorobenzene	ND	58.9		ug/L	50.0	118%	75 - 135	4	10	9083540	NSH1924-21	08/25/09 11:49
1,3-Dichlorobenzene	ND	66.0		ug/L	50.0	132%	72 - 146	5	18	9083540	NSH1924-21	08/25/09 11:49
1,2-Dichlorobenzene	0.630	62.5		ug/L	50.0	124%	80 - 136	4	11	9083540	NSH1924-21	08/25/09 11:49
Dichlorodifluoromethane	ND	36.0		ug/L	50.0	72%	23 - 159	7	32	9083540	NSH1924-21	08/25/09 11:49
1,1-Dichloroethane	ND	57.3		ug/L	50.0	115%	64 - 154	4	34	9083540	NSH1924-21	08/25/09 11:49
1,2-Dichloroethane	ND	56.4		ug/L	50.0	113%	72 - 137	9	25	9083540	NSH1924-21	08/25/09 11:49
cis-1,2-Dichloroethene	ND	55.4		ug/L	50.0	111%	57 - 154	4	32	9083540	NSH1924-21	08/25/09 11:49
1,1-Dichloroethene	ND	58.6		ug/L	50.0	117%	34 - 151	4	31	9083540	NSH1924-21	08/25/09 11:49
trans-1,2-Dichloroethene	ND	58.3		ug/L	50.0	117%	57 - 157	7	32	9083540	NSH1924-21	08/25/09 11:49
1,3-Dichloropropane	ND	60.7		ug/L	50.0	121%	71 - 137	9	20	9083540	NSH1924-21	08/25/09 11:49
1,2-Dichloropropane	ND	55.7		ug/L	50.0	111%	71 - 139	6	11	9083540	NSH1924-21	08/25/09 11:49
2,2-Dichloropropane	ND	38.4		ug/L	50.0	77%	10 - 198	2	11	9083540	NSH1924-21	08/25/09 11:49
cis-1,3-Dichloropropene	ND	34.5	M7	ug/L	50.0	169%	56 - 156	4	35	9083540	NSH1924-21	08/25/09 11:49
trans-1,3-Dichloropropene	ND	59.8		ug/L	50.0	120%	47 - 157	1	26	9083540	NSH1924-21	08/25/09 11:49
1,1-Dichloropropene	ND	59.2		ug/L	50.0	118%	70 - 155	5	18	9083540	NSH1924-21	08/25/09 11:49
Ethylbenzene	ND	65.2		ug/L	50.0	130%	68 - 157	6	12	9083540	NSH1924-21	08/25/09 11:49
Hexachlorobutadiene	ND	62.8		ug/L	50.0	126%	47 - 173	8	21	9083540	NSH1924-21	08/25/09 11:49
2-Hexanone	ND	279		ug/L	250	112%	57 - 154	8	20	9083540	NSH1924-21	08/25/09 11:49
Isopropylbenzene	ND	64.4		ug/L	50.0	129%	69 - 139	6	15	9083540	NSH1924-21	08/25/09 11:49
p-Isopropyltoluene	ND	61.8		ug/L	50.0	124%	69 - 151	4	18	9083540	NSH1924-21	08/25/09 11:49
Methyl tert-Butyl Ether	ND	39.7		ug/L	50.0	79%	56 - 152	15	32	9083540	NSH1924-21	08/25/09 11:49
Methylene Chloride	ND	51.2		ug/L	50.0	102%	71 - 136	5	36	9083540	NSH1924-21	08/25/09 11:49
4-Methyl-2-pentanone	ND	366		ug/L	250	146%	62 - 159	9	35	9083540	NSH1924-21	08/25/09 11:49
Naphthalene	3.61	59.0		ug/L	50.0	111%	56 - 161	7	30	9083540	NSH1924-21	08/25/09 11:49
n-Propylbenzene	ND	69.6		ug/L	50.0	139%	61 - 167	4	23	9083540	NSH1924-21	08/25/09 11:49
Styrene	ND	61.3		ug/L	50.0	123%	69 - 150	8	29	9083540	NSH1924-21	08/25/09 11:49
1,1,1,2-Tetrachloroethane	ND	64.9		ug/L	50.0	130%	80 - 140	7	11	9083540	NSH1924-21	08/25/09 11:49
1,1,2,2-Tetrachloroethane	ND	61.7		ug/L	50.0	123%	76 - 141	7	28	9083540	NSH1924-21	08/25/09 11:49

Client Kleinfelder Albuquerque - Exxon
8300 Jefferson NE Suite B
Albuquerque, NM 87120
Attn David Mazzanti

Work Order: NSH1924
Project Name: Exxon Gladiola Station
Project Number: Gladiola Station - Lea County, NM
Received: 08/21/09 08:00

PROJECT QUALITY CONTROL DATA

Matrix Spike Dup - Cont.

Analyte	Orig. Val.	Duplicate	Q	Units	Spike Conc	% Rec.	Target Range	RPD	Limit	Batch	Sample Duplicated	Analyzed Date/Time
Volatile Organic Compounds by EPA Method 8260B												
9083540-MSD1												
Tetrachloroethene	ND	61.8		ug/L	50.0	124%	63 - 155	6	16	9083540	NSH1924-21	08/25/09 11:49
Toluene	ND	64.5		ug/L	50.0	129%	61 - 153	3	35	9083540	NSH1924-21	08/25/09 11:49
1,2,3-Trichlorobenzene	ND	55.6		ug/L	50.0	111%	57 - 155	7	28	9083540	NSH1924-21	08/25/09 11:49
1,2,4-Trichlorobenzene	ND	57.3		ug/L	50.0	115%	64 - 147	5	23	9083540	NSH1924-21	08/25/09 11:49
1,1,2-Trichloroethane	ND	60.3		ug/L	50.0	121%	74 - 138	7	21	9083540	NSH1924-21	08/25/09 11:49
1,1,1-Trichloroethane	ND	52.3		ug/L	50.0	105%	78 - 153	3	29	9083540	NSH1924-21	08/25/09 11:49
Trichloroethene	ND	57.6		ug/L	50.0	115%	74 - 139	6	11	9083540	NSH1924-21	08/25/09 11:49
Trichlorofluoromethane	ND	56.4		ug/L	50.0	113%	53 - 149	6	33	9083540	NSH1924-21	08/25/09 11:49
1,2,3-Trichloropropane	ND	61.0		ug/L	50.0	122%	49 - 148	11	25	9083540	NSH1924-21	08/25/09 11:49
1,3,5-Trimethylbenzene	ND	61.7		ug/L	50.0	123%	67 - 151	5	21	9083540	NSH1924-21	08/25/09 11:49
1,2,4-Trimethylbenzene	ND	62.6		ug/L	50.0	125%	69 - 150	6	20	9083540	NSH1924-21	08/25/09 11:49
Vinyl chloride	ND	51.0		ug/L	50.0	102%	53 - 137	5	32	9083540	NSH1924-21	08/25/09 11:49
Xylenes, total	0.690	195		ug/L	150	129%	68 - 158	6	18	9083540	NSH1924-21	08/25/09 11:49
Surrogate: 1,2-Dichloroethane-d4		27.7		ug/L	25.0	111%	63 - 140			9083540	NSH1924-21	08/25/09 11:49
Surrogate: Dibromofluoromethane		24.3		ug/L	25.0	97%	73 - 131			9083540	NSH1924-21	08/25/09 11:49
Surrogate: Toluene-d8		27.3		ug/L	25.0	109%	80 - 120			9083540	NSH1924-21	08/25/09 11:49
Surrogate: 4-Bromofluorobenzene		26.4		ug/L	25.0	106%	79 - 125			9083540	NSH1924-21	08/25/09 11:49
9083614-MSD1												
Acetone	78.0	24000		ug/L	25000	96%	56 - 150	5	31	9083614	NSH1700-20R E4	08/28/09 20:43
Benzene	ND	6310		ug/L	5000	126%	65 - 151	0.5	12	9083614	NSH1700-20R E4	08/28/09 20:43
Bromobenzene	ND	4940		ug/L	5000	99%	69 - 142	0.3	23	9083614	NSH1700-20R E4	08/28/09 20:43
Bromochloromethane	ND	5150		ug/L	5000	103%	64 - 154	5	32	9083614	NSH1700-20R E4	08/28/09 20:43
Bromodichloromethane	875	5220		ug/L	5000	87%	75 - 138	0.4	13	9083614	NSH1700-20R E4	08/28/09 20:43
Bromoform	ND	5060		ug/L	5000	101%	55 - 153	2	18	9083614	NSH1700-20R E4	08/28/09 20:43
Bromomethane	ND	6320		ug/L	5000	126%	13 - 176	3	50	9083614	NSH1700-20R E4	08/28/09 20:43
2-Butanone	63.0	25000		ug/L	25000	100%	45 - 164	3	37	9083614	NSH1700-20R E4	08/28/09 20:43
sec-Butylbenzene	652	5510		ug/L	5000	97%	68 - 159	2	21	9083614	NSH1700-20R E4	08/28/09 20:43
n-Butylbenzene	ND	5520		ug/L	5000	110%	67 - 151	3	11	9083614	NSH1700-20R E4	08/28/09 20:43
tert-Butylbenzene	121	5520		ug/L	5000	108%	73 - 153	0.3	20	9083614	NSH1700-20R E4	08/28/09 20:43
Carbon disulfide	ND	5020		ug/L	5000	100%	33 - 187	3	28	9083614	NSH1700-20R E4	08/28/09 20:43
Carbon Tetrachloride	ND	6190		ug/L	5000	124%	64 - 157	0.7	26	9083614	NSH1700-20R E4	08/28/09 20:43
Chlorobenzene	ND	5000		ug/L	5000	100%	78 - 136	2	11	9083614	NSH1700-20R E4	08/28/09 20:43

Client Kleinfelder Albuquerque - Exxon
8300 Jefferson NE Suite B
Albuquerque, NM 87120
Attn David Mazzanti

Work Order: NSH1924
Project Name: Exxon Gladiola Station
Project Number: Gladiola Station - Lea County, NM
Received: 08/21/09 08:00

PROJECT QUALITY CONTROL DATA

Matrix Spike Dup - Cont.

Analyte	Orig. Val.	Duplicate	Q	Units	Spike Conc	% Rec.	Target Range	RPD	Limit	Batch	Sample Duplicated	Analyzed Date/Time
Volatile Organic Compounds by EPA Method 8260B												
9083614-MSD1												
Chlorodibromomethane	ND	5540		ug/L	5000	111%	64 - 145	0.6	16	9083614	NSH1700-20R E4	08/28/09 20:43
Chloroethane	ND	5580		ug/L	5000	112%	48 - 159	1	35	9083614	NSH1700-20R E4	08/28/09 20:43
Chloroform	ND	5810		ug/L	5000	116%	72 - 145	1	32	9083614	NSH1700-20R E4	08/28/09 20:43
Chloromethane	ND	5040		ug/L	5000	101%	10 - 194	0.7	34	9083614	NSH1700-20R E4	08/28/09 20:43
2-Chlorotoluene	77.0	5210		ug/L	5000	103%	66 - 155	0.3	22	9083614	NSH1700-20R E4	08/28/09 20:43
4-Chlorotoluene	32.0	4940		ug/L	5000	98%	69 - 149	0.6	22	9083614	NSH1700-20R E4	08/28/09 20:43
1,2-Dibromo-3-chloropropane	ND	5580		ug/L	5000	112%	49 - 162	0.7	21	9083614	NSH1700-20R E4	08/28/09 20:43
1,2-Dibromoethane (EDB)	ND	4980		ug/L	5000	100%	70 - 152	0.8	10	9083614	NSH1700-20R E4	08/28/09 20:43
Dibromomethane	ND	4940		ug/L	5000	99%	75 - 141	0.7	11	9083614	NSH1700-20R E4	08/28/09 20:43
1,4-Dichlorobenzene	ND	5070		ug/L	5000	101%	75 - 135	0.8	10	9083614	NSH1700-20R E4	08/28/09 20:43
1,3-Dichlorobenzene	ND	5180		ug/L	5000	104%	72 - 146	0.9	18	9083614	NSH1700-20R E4	08/28/09 20:43
1,2-Dichlorobenzene	ND	5500		ug/L	5000	110%	80 - 136	0.2	11	9083614	NSH1700-20R E4	08/28/09 20:43
Dichlorodifluoromethane	ND	4050		ug/L	5000	81%	23 - 159	2	32	9083614	NSH1700-20R E4	08/28/09 20:43
1,1-Dichloroethane	ND	5300		ug/L	5000	106%	64 - 154	0.5	34	9083614	NSH1700-20R E4	08/28/09 20:43
1,2-Dichloroethane	87.0	5180		ug/L	5000	102%	72 - 137	0.06	25	9083614	NSH1700-20R E4	08/28/09 20:43
cis-1,2-Dichloroethene	28.0	5200		ug/L	5000	104%	57 - 154	0.6	32	9083614	NSH1700-20R E4	08/28/09 20:43
1,1-Dichloroethene	ND	5340		ug/L	5000	107%	34 - 151	0.04	31	9083614	NSH1700-20R E4	08/28/09 20:43
trans-1,2-Dichloroethene	ND	5260		ug/L	5000	105%	57 - 157	0.04	32	9083614	NSH1700-20R E4	08/28/09 20:43
1,3-Dichloropropane	ND	4690		ug/L	5000	94%	71 - 137	0.3	20	9083614	NSH1700-20R E4	08/28/09 20:43
1,2-Dichloropropane	ND	4770		ug/L	5000	95%	71 - 139	0.1	11	9083614	NSH1700-20R E4	08/28/09 20:43
2,2-Dichloropropane	ND	5260		ug/L	5000	105%	10 - 198	3	11	9083614	NSH1700-20R E4	08/28/09 20:43
cis-1,3-Dichloropropene	ND	4930		ug/L	5000	99%	56 - 156	0.08	35	9083614	NSH1700-20R E4	08/28/09 20:43
trans-1,3-Dichloropropene	38.0	4820		ug/L	5000	96%	47 - 157	2	26	9083614	NSH1700-20R E4	08/28/09 20:43
1,1-Dichloropropene	ND	5580		ug/L	5000	112%	70 - 155	1	18	9083614	NSH1700-20R E4	08/28/09 20:43
Ethylbenzene	11300	17200		ug/L	5000	117%	68 - 157	0.5	12	9083614	NSH1700-20R E4	08/28/09 20:43
Hexachlorobutadiene	ND	5350		ug/L	5000	107%	47 - 173	5	21	9083614	NSH1700-20R E4	08/28/09 20:43

Client Kleinfelder Albuquerque - Exxon
8300 Jefferson NE Suite B
Albuquerque, NM 87120
Attn David Mazzanti

Work Order: NSH1924
Project Name: Exxon Gladiola Station
Project Number: Gladiola Station - Lea County, NM
Received: 08/21/09 08:00

PROJECT QUALITY CONTROL DATA

Matrix Spike Dup - Cont.

Analyte	Orig. Val.	Duplicate	Q	Units	Spike Conc	% Rec.	Target Range	RPD	Limit	Batch	Sample Duplicated	Analyzed Date/Time
Volatile Organic Compounds by EPA Method 8260B												
9083614-MSD1												
2-Hexanone	ND	23700		ug/L	25000	95%	57 - 154	2	20	9083614	NSH1700-20R E4	08/28/09 20:43
Isopropylbenzene	122	5360		ug/L	5000	105%	69 - 139	2	15	9083614	NSH1700-20R E4	08/28/09 20:43
p-Isopropyltoluene	ND	5410		ug/L	5000	108%	69 - 151	2	18	9083614	NSH1700-20R E4	08/28/09 20:43
Methyl tert-Butyl Ether	ND	5100		ug/L	5000	102%	56 - 152	2	32	9083614	NSH1700-20R E4	08/28/09 20:43
Methylene Chloride	114	5060		ug/L	5000	99%	71 - 136	0.2	36	9083614	NSH1700-20R E4	08/28/09 20:43
4-Methyl-2-pentanone	199	23400		ug/L	25000	93%	62 - 159	2	35	9083614	NSH1700-20R E4	08/28/09 20:43
Naphthalene	26.0	5030		ug/L	5000	100%	56 - 161	4	30	9083614	NSH1700-20R E4	08/28/09 20:43
n-Propylbenzene	208	5410		ug/L	5000	104%	61 - 167	2	23	9083614	NSH1700-20R E4	08/28/09 20:43
Styrene	83.0	5070		ug/L	5000	100%	69 - 150	0.9	29	9083614	NSH1700-20R E4	08/28/09 20:43
1,1,1,2-Tetrachloroethane	ND	5200		ug/L	5000	104%	80 - 140	0.7	11	9083614	NSH1700-20R E4	08/28/09 20:43
1,1,2,2-Tetrachloroethane	ND	5000		ug/L	5000	100%	76 - 141	3	28	9083614	NSH1700-20R E4	08/28/09 20:43
Tetrachloroethene	ND	5220		ug/L	5000	104%	63 - 155	3	16	9083614	NSH1700-20R E4	08/28/09 20:43
Toluene	2500	8470		ug/L	5000	120%	61 - 153	2	35	9083614	NSH1700-20R E4	08/28/09 20:43
1,2,3-Trichlorobenzene	ND	5230		ug/L	5000	105%	57 - 155	13	28	9083614	NSH1700-20R E4	08/28/09 20:43
1,2,4-Trichlorobenzene	ND	5430		ug/L	5000	109%	64 - 147	3	23	9083614	NSH1700-20R E4	08/28/09 20:43
1,1,2-Trichloroethane	ND	4720		ug/L	5000	94%	74 - 138	1	21	9083614	NSH1700-20R E4	08/28/09 20:43
1,1,1-Trichloroethane	ND	5880		ug/L	5000	118%	78 - 153	2	29	9083614	NSH1700-20R E4	08/28/09 20:43
Trichloroethene	ND	4830		ug/L	5000	97%	74 - 139	2	11	9083614	NSH1700-20R E4	08/28/09 20:43
Trichlorofluoromethane	ND	5160		ug/L	5000	103%	53 - 149	1	33	9083614	NSH1700-20R E4	08/28/09 20:43
1,2,3-Trichloropropane	ND	4620		ug/L	5000	92%	49 - 148	2	25	9083614	NSH1700-20R E4	08/28/09 20:43
1,3,5-Trimethylbenzene	271	5530		ug/L	5000	105%	67 - 151	2	21	9083614	NSH1700-20R E4	08/28/09 20:43
1,2,4-Trimethylbenzene	737	5960		ug/L	5000	104%	69 - 150	0.08	20	9083614	NSH1700-20R E4	08/28/09 20:43
Vinyl chloride	ND	5030		ug/L	5000	101%	53 - 137	2	32	9083614	NSH1700-20R E4	08/28/09 20:43
Xylenes, total	13500	30800		ug/L	15000	116%	68 - 158	2	18	9083614	NSH1700-20R E4	08/28/09 20:43
Surrogate: 1,2-Dichloroethane-d4		24.7		ug/L	25.0	99%	63 - 140			9083614	NSH1700-20R E4	08/28/09 20:43
Surrogate: Dibromofluoromethane		25.2		ug/L	25.0	101%	73 - 131			9083614	NSH1700-20R E4	08/28/09 20:43

Client Kleinfelder Albuquerque - Exxon
8300 Jefferson NE Suite B
Albuquerque, NM 87120
Attn David Mazzanti

Work Order: NSH1924
Project Name: Exxon Gladiola Station
Project Number: Gladiola Station - Lea County, NM
Received: 08/21/09 08:00

PROJECT QUALITY CONTROL DATA

Matrix Spike Dup - Cont.

Analyte	Orig. Val.	Duplicate	Q	Units	Spike Conc	% Rec.	Target Range	RPD	Limit	Batch	Sample Duplicated	Analyzed Date/Time
Volatile Organic Compounds by EPA Method 8260B												
9083614-MSD1												
Surrogate: Toluene-d8		23.5		ug/L	25.0	94%	80 - 120			9083614	NSH1700-20R E4	08/28/09 20:43
Surrogate: 4-Bromofluorobenzene		24.7		ug/L	25.0	99%	79 - 125			9083614	NSH1700-20R E4	08/28/09 20:43
9084014-MSD1												
Acetone	ND	31400		ug/L	25000	125%	56 - 150	3	31	9084014	NSH2147-02R E3	08/29/09 08:51
Benzene	2800	8640		ug/L	5000	117%	65 - 151	0.2	12	9084014	NSH2147-02R E3	08/29/09 08:51
Bromobenzene	ND	5010		ug/L	5000	100%	69 - 142	2	23	9084014	NSH2147-02R E3	08/29/09 08:51
Bromochloromethane	ND	5400		ug/L	5000	108%	64 - 154	0.4	32	9084014	NSH2147-02R E3	08/29/09 08:51
Bromodichloromethane	ND	5160		ug/L	5000	103%	75 - 138	2	13	9084014	NSH2147-02R E3	08/29/09 08:51
Bromoform	ND	5040		ug/L	5000	101%	55 - 153	2	18	9084014	NSH2147-02R E3	08/29/09 08:51
Bromomethane	ND	6310		ug/L	5000	126%	13 - 176	0.1	50	9084014	NSH2147-02R E3	08/29/09 08:51
2-Butanone	ND	26100		ug/L	25000	104%	45 - 164	0.8	37	9084014	NSH2147-02R E3	08/29/09 08:51
sec-Butylbenzene	ND	5300		ug/L	5000	106%	68 - 159	0.2	21	9084014	NSH2147-02R E3	08/29/09 08:51
n-Butylbenzene	ND	5270		ug/L	5000	105%	67 - 151	0.3	11	9084014	NSH2147-02R E3	08/29/09 08:51
tert-Butylbenzene	ND	5400		ug/L	5000	108%	73 - 153	0.7	20	9084014	NSH2147-02R E3	08/29/09 08:51
Carbon disulfide	ND	4710		ug/L	5000	94%	33 - 187	4	28	9084014	NSH2147-02R E3	08/29/09 08:51
Carbon Tetrachloride	ND	5950		ug/L	5000	119%	64 - 157	3	26	9084014	NSH2147-02R E3	08/29/09 08:51
Chlorobenzene	ND	4940		ug/L	5000	99%	78 - 136	0.1	11	9084014	NSH2147-02R E3	08/29/09 08:51
Chlorodibromomethane	ND	5550		ug/L	5000	111%	64 - 145	2	16	9084014	NSH2147-02R E3	08/29/09 08:51
Chloroethane	ND	5420		ug/L	5000	108%	48 - 159	5	35	9084014	NSH2147-02R E3	08/29/09 08:51
Chloroform	ND	5720		ug/L	5000	114%	72 - 145	1	32	9084014	NSH2147-02R E3	08/29/09 08:51
Chloromethane	ND	4630		ug/L	5000	93%	10 - 194	0.5	34	9084014	NSH2147-02R E3	08/29/09 08:51
2-Chlorotoluene	ND	5040		ug/L	5000	101%	66 - 155	0.5	22	9084014	NSH2147-02R E3	08/29/09 08:51
4-Chlorotoluene	ND	4870		ug/L	5000	97%	69 - 149	0.9	22	9084014	NSH2147-02R E3	08/29/09 08:51
1,2-Dibromo-3-chloropropane	ND	5520		ug/L	5000	110%	49 - 162	4	21	9084014	NSH2147-02R E3	08/29/09 08:51
1,2-Dibromoethane (EDB)	ND	4960		ug/L	5000	99%	70 - 152	2	10	9084014	NSH2147-02R E3	08/29/09 08:51
Dibromomethane	ND	5360		ug/L	5000	107%	75 - 141	8	11	9084014	NSH2147-02R E3	08/29/09 08:51

Client Kleinfelder Albuquerque - Exxon
8300 Jefferson NE Suite B
Albuquerque, NM 87120
Attn David Mazzanti

Work Order: NSH1924
Project Name: Exxon Gladiola Station
Project Number: Gladiola Station - Lea County, NM
Received: 08/21/09 08:00

PROJECT QUALITY CONTROL DATA

Matrix Spike Dup - Cont.

Analyte	Orig. Val.	Duplicate	Q	Units	Spike Conc	% Rec.	Target Range	RPD	Limit	Batch	Sample Duplicated	Analyzed Date/Time
Volatile Organic Compounds by EPA Method 8260B												
9084014-MSD1												
1,4-Dichlorobenzene	ND	4920		ug/L	5000	98%	75 - 135	0.3	10	9084014	NSH2147-02R E3	08/29/09 08:51
1,3-Dichlorobenzene	ND	5050		ug/L	5000	101%	72 - 146	0.5	18	9084014	NSH2147-02R E3	08/29/09 08:51
1,2-Dichlorobenzene	ND	5390		ug/L	5000	108%	80 - 136	0.4	11	9084014	NSH2147-02R E3	08/29/09 08:51
Dichlorodifluoromethane	ND	3780		ug/L	5000	76%	23 - 159	6	32	9084014	NSH2147-02R E3	08/29/09 08:51
1,1-Dichloroethane	ND	5140		ug/L	5000	103%	64 - 154	3	34	9084014	NSH2147-02R E3	08/29/09 08:51
1,2-Dichloroethane	ND	5140		ug/L	5000	103%	72 - 137	2	25	9084014	NSH2147-02R E3	08/29/09 08:51
cis-1,2-Dichloroethene	ND	5030		ug/L	5000	101%	57 - 154	0.4	32	9084014	NSH2147-02R E3	08/29/09 08:51
1,1-Dichloroethene	ND	5240		ug/L	5000	105%	34 - 151	4	31	9084014	NSH2147-02R E3	08/29/09 08:51
trans-1,2-Dichloroethene	ND	5140		ug/L	5000	103%	57 - 157	0.9	32	9084014	NSH2147-02R E3	08/29/09 08:51
1,3-Dichloropropane	ND	4650		ug/L	5000	93%	71 - 137	0.8	20	9084014	NSH2147-02R E3	08/29/09 08:51
1,2-Dichloropropane	ND	4920		ug/L	5000	98%	71 - 139	5	11	9084014	NSH2147-02R E3	08/29/09 08:51
2,2-Dichloropropane	ND	4320		ug/L	5000	86%	10 - 198	3	11	9084014	NSH2147-02R E3	08/29/09 08:51
cis-1,3-Dichloropropene	ND	4780		ug/L	5000	96%	56 - 156	1	35	9084014	NSH2147-02R E3	08/29/09 08:51
trans-1,3-Dichloropropene	ND	4630		ug/L	5000	93%	47 - 157	0.9	26	9084014	NSH2147-02R E3	08/29/09 08:51
1,1-Dichloropropene	ND	5330		ug/L	5000	107%	70 - 155	2	18	9084014	NSH2147-02R E3	08/29/09 08:51
Ethylbenzene	ND	5780		ug/L	5000	116%	68 - 157	2	12	9084014	NSH2147-02R E3	08/29/09 08:51
Hexachlorobutadiene	ND	5260		ug/L	5000	105%	47 - 173	4	21	9084014	NSH2147-02R E3	08/29/09 08:51
2-Hexanone	ND	24400		ug/L	25000	98%	57 - 154	3	20	9084014	NSH2147-02R E3	08/29/09 08:51
Isopropylbenzene	52.0	5120		ug/L	5000	101%	69 - 139	0.9	15	9084014	NSH2147-02R E3	08/29/09 08:51
p-Isopropyltoluene	ND	5180		ug/L	5000	104%	69 - 151	0.4	18	9084014	NSH2147-02R E3	08/29/09 08:51
Methyl tert-Butyl Ether	ND	5050		ug/L	5000	101%	56 - 152	0.9	32	9084014	NSH2147-02R E3	08/29/09 08:51
Methylene Chloride	ND	5020		ug/L	5000	100%	71 - 136	0.8	36	9084014	NSH2147-02R E3	08/29/09 08:51
4-Methyl-2-pentanone	ND	23000		ug/L	25000	92%	62 - 159	2	35	9084014	NSH2147-02R E3	08/29/09 08:51
Naphthalene	250	5030		ug/L	5000	96%	56 - 161	14	30	9084014	NSH2147-02R E3	08/29/09 08:51
n-Propylbenzene	114	5120		ug/L	5000	100%	61 - 167	0.4	23	9084014	NSH2147-02R E3	08/29/09 08:51
Styrene	ND	5020		ug/L	5000	100%	69 - 150	0.6	29	9084014	NSH2147-02R E3	08/29/09 08:51

Client Kleinfelder Albuquerque - Exxon
8300 Jefferson NE Suite B
Albuquerque, NM 87120
Attn David Mazzanti

Work Order: NSH1924
Project Name: Exxon Gladiola Station
Project Number: Gladiola Station - Lea County, NM
Received: 08/21/09 08:00

PROJECT QUALITY CONTROL DATA

Matrix Spike Dup - Cont.

Analyte	Orig. Val.	Duplicate	Q	Units	Spike Conc	% Rec.	Target Range	RPD	Limit	Batch	Sample Duplicated	Analyzed Date/Time
Volatile Organic Compounds by EPA Method 8260B												
9084014-MSD1												
1,1,1,2-Tetrachloroethane	ND	5190		ug/L	5000	104%	80 - 140	0.3	11	9084014	NSH2147-02R E3	08/29/09 08:51
1,1,2,2-Tetrachloroethane	ND	2020	M8	ug/L	5000	40%	76 - 141	26	28	9084014	NSH2147-02R E3	08/29/09 08:51
Tetrachloroethene	ND	5010		ug/L	5000	100%	63 - 155	0.1	16	9084014	NSH2147-02R E3	08/29/09 08:51
Toluene	ND	5810		ug/L	5000	116%	61 - 153	0.3	35	9084014	NSH2147-02R E3	08/29/09 08:51
1,2,3-Trichlorobenzene	ND	5080		ug/L	5000	102%	57 - 155	23	28	9084014	NSH2147-02R E3	08/29/09 08:51
1,2,4-Trichlorobenzene	ND	5370		ug/L	5000	107%	64 - 147	10	23	9084014	NSH2147-02R E3	08/29/09 08:51
1,1,2-Trichloroethane	ND	4680		ug/L	5000	94%	74 - 138	0.5	21	9084014	NSH2147-02R E3	08/29/09 08:51
1,1,1-Trichloroethane	ND	5590		ug/L	5000	112%	78 - 153	4	29	9084014	NSH2147-02R E3	08/29/09 08:51
Trichloroethene	ND	7520	M7, R2	ug/L	5000	150%	74 - 139	15	11	9084014	NSH2147-02R E3	08/29/09 08:51
Trichlorofluoromethane	ND	4910		ug/L	5000	98%	53 - 149	5	33	9084014	NSH2147-02R E3	08/29/09 08:51
1,2,3-Trichloropropane	ND	4600		ug/L	5000	92%	49 - 148	4	25	9084014	NSH2147-02R E3	08/29/09 08:51
1,3,5-Trimethylbenzene	ND	5120		ug/L	5000	102%	67 - 151	1	21	9084014	NSH2147-02R E3	08/29/09 08:51
1,2,4-Trimethylbenzene	46.0	5220		ug/L	5000	103%	69 - 150	0.8	20	9084014	NSH2147-02R E3	08/29/09 08:51
Vinyl chloride	ND	4860		ug/L	5000	97%	53 - 137	3	32	9084014	NSH2147-02R E3	08/29/09 08:51
Xylenes, total	45.0	16700		ug/L	15000	111%	68 - 158	1	18	9084014	NSH2147-02R E3	08/29/09 08:51
Surrogate: 1,2-Dichloroethane-d4		24.4		ug/L	25.0	98%	63 - 140			9084014	NSH2147-02R E3	08/29/09 08:51
Surrogate: Dibromofluoromethane		25.6		ug/L	25.0	102%	73 - 131			9084014	NSH2147-02R E3	08/29/09 08:51
Surrogate: Toluene-d8		23.3		ug/L	25.0	93%	80 - 120			9084014	NSH2147-02R E3	08/29/09 08:51
Surrogate: 4-Bromofluorobenzene		25.1		ug/L	25.0	100%	79 - 125			9084014	NSH2147-02R E3	08/29/09 08:51

Client Kleinfelder Albuquerque - Exxon
8300 Jefferson NE Suite B
Albuquerque, NM 87120
Attn David Mazzanti

Work Order: NSH1924
Project Name: Exxon Gladiola Station
Project Number: Gladiola Station - Lea County, NM
Received: 08/21/09 08:00

DATA QUALIFIERS AND DEFINITIONS

L Laboratory Control Sample and/or Laboratory Control Sample Duplicate recovery was above the acceptance limits. Analyte not detected, data not impacted.

L1 Laboratory Control Sample and/or Laboratory Control Sample Duplicate recovery was above acceptance limits.

M7 The MS and/or MSD were above the acceptance limits. See Blank Spike (LCS).

M8 The MS and/or MSD were below the acceptance limits. See Blank Spike (LCS).

MNR No results were reported for the MS/MSD. The sample used for the MS/MSD required dilution due to the sample matrix. Because of this, the spike compounds were diluted below the detection limit.

MNR1 There was no MS/MSD analyzed with this batch due to insufficient sample volume. See Blank Spike.

P7 Sample filtered in lab.

R1 The RPD between the primary and confirmatory analysis exceeded 40%. Per method 8000B, the higher value was reported.

R10 The RPD between the primary and confirmatory analysis exceeded 40%. Per method 8000B, the lower value was reported due to apparent chromatographic problems.

R12 The RPD between the primary and confirmatory analysis exceeded 40%. Per method 8000C, the lower value was reported.

R2 The RPD exceeded the acceptance limit.

Z10 Surrogate outside laboratory historical limits but within method guidelines. No effect on data.

Z3 The sample required a dilution due to the nature of the sample matrix. Because of this dilution, the surrogate spike concentration in the sample was reduced to a level where the recovery calculation does not provide useful information.

ZX Due to sample matrix effects, the surrogate recovery was outside the acceptance limits.

ND Not detected at the reporting limit (or method detection limit if shown)

METHOD MODIFICATION NOTES



NSH1924

Cooler Received/Opened On 08/21/2009 @ 0800

1. Tracking # 7413 (last 4 digits, FedEx)

Courier: FedEx IR Gun ID Raynger

2. Temperature of rep. sample or temp blank when opened: 0.0 Degrees Celsius

3. If Item #2 temperature is 0°C or less, was the representative sample or temp blank frozen? YES NO...NA

4. Were custody seals on outside of cooler? YES NO...NA

If yes, how many and where: NA

5. Were the seals intact, signed, and dated correctly? YES...NO...NA

6. Were custody papers inside cooler? YES...NO...NA

I certify that I opened the cooler and answered questions 1-6 (initial) B

7. Were custody seals on containers: YES NO and Intact YES...NO...NA

Were these signed and dated correctly? YES...NO...NA

8. Packing mat'l used? Bubblewrap Plastic bag Peanuts Vermiculite Foam Insert Paper Other None

9. Cooling process: Ice Ice-pack Ice (direct contact) Dry ice Other None

10. Did all containers arrive in good condition (unbroken)? YES...NO...NA

11. Were all container labels complete (#, date, signed, pres., etc)? YES...NO...NA

12. Did all container labels and tags agree with custody papers? YES...NO...NA

13a. Were VOA vials received? YES...NO...NA

b. Was there any observable headspace present in any VOA vial? YES...NO...NA

14. Was there a Trip Blank in this cooler? YES...NO...NA If multiple coolers, sequence # 1

I certify that I unloaded the cooler and answered questions 7-14 (initial) _____

15a. On pres'd bottles, did pH test strips suggest preservation reached the correct pH level? YES...NO...NA

b. Did the bottle labels indicate that the correct preservatives were used YES...NO...NA

16. Was residual chlorine present? YES...NO...NA

I certify that I checked for chlorine and pH as per SOP and answered questions 15-16 (initial) ✓

17. Were custody papers properly filled out (ink, signed, etc)? YES...NO...NA

18. Did you sign the custody papers in the appropriate place? YES...NO...NA

19. Were correct containers used for the analysis requested? YES...NO...NA

20. Was sufficient amount of sample sent in each container? YES...NO...NA

I certify that I entered this project into LIMS and answered questions 17-20 (initial) _____

I certify that I attached a label with the unique LIMS number to each container (initial) _____

21. Were there Non-Conformance issues at login? YES...NO Was a PIPE generated? YES...NO...# _____

COOLER RECEIPT FORM

Cooler Received/Opened On: 8/21/09 @ 8:00

1. Tracking # 7434 (last 4 digits, FedEx)

Courier: Fed-ex IR Gun ID: 95610068

2. Temperature of rep. sample or temp blank when opened: 17 Degrees Celsius

3. If Item #2 temperature is 0°C or less, was the representative sample or temp blank frozen? YES NO NA

4. Were custody seals on outside of cooler? YES NO NA

If yes, how many and where: 1 Feat

5. Were the seals intact, signed, and dated correctly? YES NO NA

6. Were custody papers inside cooler? YES NO NA

I certify that I opened the cooler and answered questions 1-6 (initial) W

7. Were custody seals on containers: YES NO and Intact YES NO NA

Were these signed and dated correctly? YES NO NA

8. Packing mat'l used? Bubblewrap Plastic bag Peanuts Vermiculite Foam Insert Paper Other None

9. Cooling process: Ice Ice-pack Ice (direct contact) Dry ice Other None

10. Did all containers arrive in good condition (unbroken)? YES NO NA

11. Were all container labels complete (#, date, signed, pres., etc)? YES NO NA

12. Did all container labels and tags agree with custody papers? YES NO NA

13a. Were VOA vials received? YES NO NA

b. Was there any observable headspace present in any VOA vial? YES NO NA

14. Was there a Trip Blank in this cooler? YES NO NA If multiple coolers, sequence # 2

I certify that I unloaded the cooler and answered questions 7-14 (initial) W

15a. On pres'd bottles, did pH test strips suggest preservation reached the correct pH level? YES NO NA

b. Did the bottle labels indicate that the correct preservatives were used YES NO NA

16. Was residual chlorine present? YES NO NA

I certify that I checked for chlorine and pH as per SOP and answered questions 15-16 (initial) W

17. Were custody papers properly filled out (ink, signed, etc)? YES NO NA

18. Did you sign the custody papers in the appropriate place? YES NO NA

19. Were correct containers used for the analysis requested? YES NO NA

20. Was sufficient amount of sample sent in each container? YES NO NA

I certify that I entered this project into LIMS and answered questions 17-20 (initial) W

I certify that I attached a label with the unique LIMS number to each container (initial) W

21. Were there Non-Conformance issues at login? YES NO Was a PIPE generated? YES NO # 0

COOLER RECEIPT FORM

Cooler Received/Opened On 08/21/09 @ 08:00

1. Tracking # 4526 (last 4 digits, FedEx)

Courier: Fed Ex IR Gun ID 96210146

2. Temperature of rep. sample or temp blank when opened: 1-0 Degrees Celsius

3. If Item #2 temperature is 0°C or less, was the representative sample or temp blank frozen? YES NO NA

4. Were custody seals on outside of cooler? YES...NO...NA

If yes, how many and where: 1. front

5. Were the seals intact, signed, and dated correctly? YES...NO...NA

6. Were custody papers inside cooler? YES...NO...NA

I certify that I opened the cooler and answered questions 1-6 (initial) [Signature]

7. Were custody seals on containers: YES NO and Intact YES...NO...NA

Were these signed and dated correctly? YES...NO...NA

8. Packing mat'l used? Bubblewrap Plastic bag Peanuts Vermiculite Foam Insert Paper Other None

9. Cooling process: Ice Ice-pack Ice (direct contact) Dry ice Other None

10. Did all containers arrive in good condition (unbroken)? YES...NO...NA

11. Were all container labels complete (#, date, signed, pres., etc)? YES...NO...NA

12. Did all container labels and tags agree with custody papers? YES...NO...NA

13a. Were VOA vials received? YES...NO...NA

b. Was there any observable headspace present in any VOA vial? YES...NO...NA

14. Was there a Trip Blank in this cooler? YES...NO...NA If multiple coolers, sequence # 3

I certify that I unloaded the cooler and answered questions 7-14 (initial) [Signature]

15a. On pres'd bottles, did pH test strips suggest preservation reached the correct pH level? YES...NO...NA

b. Did the bottle labels indicate that the correct preservatives were used YES...NO...NA

16. Was residual chlorine present? YES...NO...NA

I certify that I checked for chlorine and pH as per SOP and answered questions 15-16 (initial) [Signature]

17. Were custody papers properly filled out (ink, signed, etc)? YES...NO...NA

18. Did you sign the custody papers in the appropriate place? YES...NO...NA

19. Were correct containers used for the analysis requested? YES...NO...NA

20. Was sufficient amount of sample sent in each container? YES...NO...NA

I certify that I entered this project into LIMS and answered questions 17-20 (initial) [Signature]

I certify that I attached a label with the unique LIMS number to each container (initial) [Signature]

21. Were there Non-Conformance issues at login? YES...NO... Was a PIPE generated? YES...NO...#

COOLER RECEIPT FORM

Cooler Received/Opened On: 8/21/09 @ 8:00

1. Tracking # 75 70 (last 4 digits, FedEx)

Courier: Fed-ex IR Gun ID: 95610068

2. Temperature of rep. sample or temp blank when opened: 19 Degrees Celsius

3. If Item #2 temperature is 0°C or less, was the representative sample or temp blank frozen? YES NO NA

4. Were custody seals on outside of cooler? YES NO NA

If yes, how many and where: _____

5. Were the seals intact, signed, and dated correctly? YES...NO...NA

6. Were custody papers inside cooler? YES NO NA

I certify that I opened the cooler and answered questions 1-6 (initial) _____

7. Were custody seals on containers: YES NO and Intact YES...NO...NA

Were these signed and dated correctly? YES...NO...NA

8. Packing mat'l used? Bubblewrap Plastic bag Peanuts Vermiculite Foam Insert Paper Other None

9. Cooling process: Ice Ice-pack Ice (direct contact) Dry ice Other None

10. Did all containers arrive in good condition (unbroken)? YES...NO...NA

11. Were all container labels complete (#, date, signed, pres., etc)? YES...NO...NA

12. Did all container labels and tags agree with custody papers? YES...NO...NA

13a. Were VOA vials received? YES NO NA

b. Was there any observable headspace present in any VOA vial? YES...NO...NA

14. Was there a Trip Blank in this cooler? YES...NO...NA If multiple coolers, sequence # 4

I certify that I unloaded the cooler and answered questions 7-14 (initial) _____

15a. On pres'd bottles, did pH test strips suggest preservation reached the correct pH level? YES...NO...NA

b. Did the bottle labels indicate that the correct preservatives were used YES...NO...NA

16. Was residual chlorine present? YES NO NA

I certify that I checked for chlorine and pH as per SOP and answered questions 15-16 (initial) _____

17. Were custody papers properly filled out (ink, signed, etc)? YES...NO...NA

18. Did you sign the custody papers in the appropriate place? YES...NO...NA

19. Were correct containers used for the analysis requested? YES...NO...NA

20. Was sufficient amount of sample sent in each container? YES...NO...NA

I certify that I entered this project into LIMS and answered questions 17-20 (initial) _____

I certify that I attached a label with the unique LIMS number to each container (initial) _____

21. Were there Non-Conformance issues at login? YES...NO Was a PIPE generated? YES...NO..# _____

COOLER RECEIPT FORM

Cooler Received/Opened On: 8/21/09 @ 8:00

1. Tracking # 8406 (last 4 digits, FedEx)

Courier: Fed-ex IR Gun ID: 95610068

2. Temperature of rep. sample or temp blank when opened: 11 Degrees Celsius

3. If Item #2 temperature is 0°C or less, was the representative sample or temp blank frozen? YES NO NA

4. Were custody seals on outside of cooler? YES NO NA

If yes, how many and where: 11

5. Were the seals intact, signed, and dated correctly? YES NO NA

6. Were custody papers inside cooler? YES NO NA

I certify that I opened the cooler and answered questions 1-6 (initial) W

7. Were custody seals on containers: YES NO and intact YES NO NA

Were these signed and dated correctly? YES NO NA

8. Packing mat'l used? Bubblewrap Plastic bag Peanuts Vermiculite Foam Insert Paper Other None

9. Cooling process: Ice Ice-pack Ice (direct contact) Dry ice Other None

10. Did all containers arrive in good condition (unbroken)? YES NO NA

11. Were all container labels complete (#, date, signed, pres., etc)? YES NO NA

12. Did all container labels and tags agree with custody papers? YES NO NA

13a. Were VOA vials received? YES NO NA

b. Was there any observable headspace present in any VOA vial? YES NO NA

14. Was there a Trip Blank in this cooler? YES NO NA If multiple coolers, sequence # 5

I certify that I unloaded the cooler and answered questions 7-14 (initial) W

15a. On pres'd bottles, did pH test strips suggest preservation reached the correct pH level? YES NO NA

b. Did the bottle labels indicate that the correct preservatives were used YES NO NA

16. Was residual chlorine present? YES NO NA

I certify that I checked for chlorine and pH as per SOP and answered questions 15-16 (initial) W

17. Were custody papers properly filled out (ink, signed, etc)? YES NO NA

18. Did you sign the custody papers in the appropriate place? YES NO NA

19. Were correct containers used for the analysis requested? YES NO NA

20. Was sufficient amount of sample sent in each container? YES NO NA

I certify that I entered this project into LIMS and answered questions 17-20 (initial) W

I certify that I attached a label with the unique LIMS number to each container (initial) W

21. Were there Non-Conformance issues at login? YES NO Was a PIPE generated? YES NO #

COOLER RECEIPT FORM

Cooler Received/Opened On: 8/21/09 @ 8:00

1. Tracking # 7560 (last 4 digits, FedEx)

Courier: Fed-ex IR Gun ID: 95610068

2. Temperature of rep. sample or temp blank when opened: 14 Degrees Celsius

3. If Item #2 temperature is 0°C or less, was the representative sample or temp blank frozen? YES NO NA

4. Were custody seals on outside of cooler? YES NO NA

If yes, how many and where:

5. Were the seals intact, signed, and dated correctly? YES NO NA

6. Were custody papers inside cooler? YES NO NA

I certify that I opened the cooler and answered questions 1-6 (initial) L

7. Were custody seals on containers: YES NO and Intact YES NO NA

Were these signed and dated correctly? YES NO NA

8. Packing mat'l used? Bubblewrap Plastic bag Peanuts Vermiculite Foam Insert Paper Other None

9. Cooling process: Ice Ice-pack Ice (direct contact) Dry ice Other None

10. Did all containers arrive in good condition (unbroken)? YES NO NA

11. Were all container labels complete (#, date, signed, pres., etc)? YES NO NA

12. Did all container labels and tags agree with custody papers? YES NO NA

13a. Were VOA vials received? YES NO NA

b. Was there any observable headspace present in any VOA vial? 8/21/09 YES NO NA

14. Was there a Trip Blank in this cooler? YES NO NA If multiple coolers, sequence # 6

I certify that I unloaded the cooler and answered questions 7-14 (initial) m

15a. On pres'd bottles, did pH test strips suggest preservation reached the correct pH level? YES NO NA

b. Did the bottle labels indicate that the correct preservatives were used YES NO NA

16. Was residual chlorine present? YES NO NA

I certify that I checked for chlorine and pH as per SOP and answered questions 15-16 (initial) ~

17. Were custody papers properly filled out (ink, signed, etc)? YES NO NA

18. Did you sign the custody papers in the appropriate place? YES NO NA

19. Were correct containers used for the analysis requested? YES NO NA

20. Was sufficient amount of sample sent in each container? YES NO NA

I certify that I entered this project into LIMS and answered questions 17-20 (initial) ~

I certify that I attached a label with the unique LIMS number to each container (initial) ~

21. Were there Non-Conformance issues at login? YES NO Was a PIPE generated? YES NO # ~

COOLER RECEIPT FORM

Cooler Received/Opened On 8/21/09 @ 08:00

1. Tracking # 4515 (last 4 digits, FedEx)

Courier: FedEx IR Gun ID 96710166

2. Temperature of rep. sample or temp blank when opened: 0.3 Degrees Celsius

3. If Item #2 temperature is 0°C or less, was the representative sample or temp blank frozen? YES NO NA

4. Were custody seals on outside of cooler?

YES NO...NA

If yes, how many and where: 1 - FRONT

5. Were the seals intact, signed, and dated correctly?

YES NO...NA

6. Were custody papers inside cooler?

YES NO...NA

I certify that I opened the cooler and answered questions 1-6 (initial) B

7. Were custody seals on containers:

YES

NO

and Intact

YES...NO NA

Were these signed and dated correctly?

YES...NO NA

8. Packing mat'l used? Bubblewrap Plastic bag Peanuts Vermiculite Foam Insert Paper Other None

9. Cooling process:

Ice

Ice-pack

Ice (direct contact)

Dry ice

Other

None

10. Did all containers arrive in good condition (unbroken)?

YES...NO NA

11. Were all container labels complete (#, date, signed, pres., etc)?

YES...NO NA

12. Did all container labels and tags agree with custody papers?

YES...NO NA

13a. Were VOA vials received?

YES NO...NA

b. Was there any observable headspace present in any VOA vial?

YES...NO NA

14. Was there a Trip Blank in this cooler? YES...NO...NA

If multiple coolers, sequence # 2

I certify that I unloaded the cooler and answered questions 7-14 (initial) W

15a. On pres'd bottles, did pH test strips suggest preservation reached the correct pH level?

YES...NO NA

b. Did the bottle labels indicate that the correct preservatives were used

YES...NO NA

16. Was residual chlorine present?

YES NO...NA

I certify that I checked for chlorine and pH as per SOP and answered questions 15-16 (initial) W

17. Were custody papers properly filled out (ink, signed, etc)?

YES...NO NA

18. Did you sign the custody papers in the appropriate place?

YES...NO NA

19. Were correct containers used for the analysis requested?

YES...NO NA

20. Was sufficient amount of sample sent in each container?

YES...NO NA

I certify that I entered this project into LIMS and answered questions 17-20 (initial) W

I certify that I attached a label with the unique LIMS number to each container (initial) W

21. Were there Non-Conformance issues at login? YES NO Was a PIPE generated? YES NO # 0

COOLER RECEIPT FORM

Cooler Received/Opened On 08/21/09 @ 08:00

1. Tracking # 4504 (last 4 digits, FedEx)Courier: Fed Ex IR Gun ID 962101462. Temperature of rep. sample or temp blank when opened: 1.8 Degrees Celsius3. If Item #2 temperature is 0°C or less, was the representative sample or temp blank frozen? YES NO NA4. Were custody seals on outside of cooler? YES...NO...NAIf yes, how many and where: 165. Were the seals intact, signed, and dated correctly? YES...NO...NA6. Were custody papers inside cooler? YES NO...NAI certify that I opened the cooler and answered questions 1-6 (initial) [Signature]7. Were custody seals on containers: YES NO and Intact YES...NO...NAWere these signed and dated correctly? YES...NO...NA8. Packing mat'l used? Bubblewrap Plastic bag Peanuts Vermiculite Foam Insert Paper Other None9. Cooling process: Ice Ice-pack Ice (direct contact) Dry ice Other None10. Did all containers arrive in good condition (unbroken)? YES...NO...NA11. Were all container labels complete (#, date, signed, pres., etc)? YES...NO...NA12. Did all container labels and tags agree with custody papers? YES...NO...NA13a. Were VOA vials received? YES NO...NAb. Was there any observable headspace present in any VOA vial? YES...NO...NA14. Was there a Trip Blank in this cooler? YES...NO...NA If multiple coolers, sequence # 8I certify that I unloaded the cooler and answered questions 7-14 (initial) [Signature]15a. On pres'd bottles, did pH test strips suggest preservation reached the correct pH level? YES...NO...NAb. Did the bottle labels indicate that the correct preservatives were used YES...NO...NA16. Was residual chlorine present? YES...NO...NAI certify that I checked for chlorine and pH as per SOP and answered questions 15-16 (initial) [Signature]17. Were custody papers properly filled out (ink, signed, etc)? YES...NO...NA18. Did you sign the custody papers in the appropriate place? YES...NO...NA19. Were correct containers used for the analysis requested? YES...NO...NA20. Was sufficient amount of sample sent in each container? YES...NO...NAI certify that I entered this project into LIMS and answered questions 17-20 (initial) [Signature]I certify that I attached a label with the unique LIMS number to each container (initial) [Signature]21. Were there Non-Conformance issues at login? YES NO Was a PIPE generated? YES...NO...#

Consultant: Kleinfelder Albuquerque - Exxon

TA Account #: 1409738

PO #: 4510916221

Address: 8300 Jefferson NE Suite B

City, State, Zip: Albuquerque NM 87120

Invoice to: ExxonMobil Corporation (80110)

ExxonMobil Project Mgr: Jonathan Hamilton (inv)

Report to: David Mazzanti

Consultant Project Mgr: David Mazzanti

Facility ID: Exxon Gladia Station

Consultant Telephone #: (505) 344-7373

Site Address:

Sampler Name (Print)

City, State, Zip: Tatum New Mexico

Sampler Signature:

Regulatory District (CA):

Preservative

Matrix

Analyze for

RUSH TAT (Pre Schedule) *	</
---------------------------	--	--	----

COMMENTS: All turn around times are calculated from the time of receipt at TestAmerica.

NOTES/SPECIAL INSTRUCTIONS: BO # 15840

* It will be the responsibility of Exxon Mobil or its consultant to notify the TestAmerica Project Manager by phone or fax that a rush sample will be submitted. TA Project manager Date: _____

There may be a charge assessed for TestAmerica disposing of sample reminders.

Relinquished by:	Date:	Time:	Received by:	Date:	Time:	Relinquished by:	Date:	Time:
<i>[Signature]</i>	8/20/07	1700						
Shipped Via:	Date:	Time:	Shipped Via:	Date:	Time:	QC Deliverables (Please Circle One):	Date Due of Report:	
<i>[Signature]</i>	8/21	8:00				Level 2 Level 3 Level 4 Site Specific		
Received for TestAmerica by:	Date:	Time:	Temperature Upon Receipt:	Sample Containers Intact? Y N	VOCs Free of Headspace? Y N	(If site specific, please pre-schedule w/ TestAmerica Project Manager or attach specific instructions)		
<i>[Signature]</i>	8/21	8:00						

THE LEADER IN ENVIRONMENTAL TESTING

Consultant: Kleinfelder Albuquerque - Exxon

Address: 8300 Jefferson NE Suite B

City, State, Zip: Albuquerque NM 87120

ExxonMobil Project Mgr: Jonathan Hamilton (inv)

Consultant Project Mgr: David Mazzanti

Consultant Telephone #: (505) 344-7373

Fax: (505) 344-1711

Sampler Name (Print): Wesley T. Bueger

Sampler Signature: *[Signature]*

Regulatory District (CA):

City, State, Zip: Tatum New Mexico

TA Account #: 1409738

PO #: 4510916221

Invoice to: ExxonMobil Corporation (80110)

Report to: David Mazzanti

Project Name: Exxon Gladia Station

Facility ID: Gladia Station - Lea County, NM

Site Address:

Sample ID	Date Sampled	Time Sampled	# Containers Shipped	Grab	Composite	Field Filtered	Methanol	Sodium Bisulfate	(Blue Label) HCL	(Orange Label) NaOH	(Yellow Label) Plastic H2SO4	(Yellow Label) Glass H2SO4	(Red Label) HNO3	(Black Label) None	Groundwater	Wastewater	Drinking Water	Sludge	Soil	(specify) Other	8260B Volatile Organics	8310 Polyaromatic Hydrocarbons	Alkalinity Total SM2320 B	Chloride SW846 9056	Metals, RCRA Water ICP 6010B	Solids Dissolved SM2540 C (TDS)	Sulfate 9056	Analyze for	RUSH TAT (Pre Schedule) *	
MW21	6-19-09	0630	7	X					X					X	X						X	X	X	X	X	X	X	X		
Duplicate	6-19-09		7	X					X					X	X						X	X	X	X	X	X	X	X		
Trip																														

COMMENTS: All turn around times are calculated from the time of receipt at TestAmerica.

* It will be the responsibility of Exxon Mobil or its consultant to notify the TestAmerica Project Manager by phone or fax that a rush sample will be submitted. TA Project manager Date:

There may be a charge assessed for TestAmerica disposing of sample remainders.

Relinquished by:

Date: 6-20-09 Time: 1700

Received by:

Date:

Time:

Relinquished by:

Date:

Time:

Shipped Via:

Date: 6-20-09 Time: 1700

Shipped Via:

Date:

Time:

Relinquished by:

Date:

Time:

Received for TestAmerica by:

Date: 6/21

Time: 8:40

Temperature Upon Receipt:

Sample Containers Intact? Y N

QC Deliverables (Please Circle One):
Level 2 Level 3 Level 4 Site Specific
(If site specific, please pre-schedule w/ TestAmerica Project Manager or attach specific instructions)

Date Due of Report: