

OCD - HOBBS
09/14/2020
RECEIVED

FORM APPROVED
OMB No. 1004-0137
Expires: January 31, 2018

UNITED STATES
DEPARTMENT OF THE INTERIOR
BUREAU OF LAND MANAGEMENT

APPLICATION FOR PERMIT TO DRILL OR REENTER

1a. Type of work: ☒ DRILL ☐ REENTER		5. Lease Serial No. NMNM114988
1b. Type of Well: ☒ Oil Well ☐ Gas Well ☐ Other		6. If Indian, Allottee or Tribe Name
1c. Type of Completion: ☐ Hydraulic Fracturing ☒ Single Zone ☐ Multiple Zone		7. If Unit or CA Agreement, Name and No.
2. Name of Operator DEVON ENERGY PRODUCTION COMPANY LP [6137]		8. Lease Name and Well No. SEAWOLF 12-1 FED [315247] 3H
3a. Address 333 West Sheridan Avenue, Oklahoma City, OK 73102	3b. Phone No. (include area code) (800) 583-3866	9. API Well No. 30-025-47762
4. Location of Well (Report location clearly and in accordance with any State requirements. *) At surface SESW / 382 FSL / 2261 FWL / LAT 32.051752 / LONG -103.527295 At proposed prod. zone NENW / 20 FNL / 1766 FWL / LAT 32.079682 / LONG -103.52889		10. Field and Pool, or Exploratory [98347] WILDCAT/LOWER WOLFCAMP OIL
14. Distance in miles and direction from nearest town or post office*		11. Sec., T. R. M. or Blk. and Survey or Area SEC 12/T26S/R33E/NMP
15. Distance from proposed* location to nearest property or lease line, ft. (Also to nearest drig. unit line, if any) 382 feet		12. County or Parish LEA
16. No of acres in lease 1280		13. State NM
17. Spacing Unit dedicated to this well 320.0		
18. Distance from proposed location* to nearest well, drilling, completed, applied for, on this lease, ft. 55 feet		
19. Proposed Depth 13310 feet / 23573 feet		
20. BLM/BIA Bond No. in file FED: NMB000801		
21. Elevations (Show whether DF, KDB, RT, GL, etc.) 3347 feet		
22. Approximate date work will start* 03/01/2021		
23. Estimated duration 45 days		
24. Attachments		

The following, completed in accordance with the requirements of Onshore Oil and Gas Order No. 1, and the Hydraulic Fracturing rule per 43 CFR 3162.3-3 (as applicable)

- | | |
|--|---|
| 1. Well plat certified by a registered surveyor. | 4. Bond to cover the operations unless covered by an existing bond on file (see Item 20 above). |
| 2. A Drilling Plan. | 5. Operator certification. |
| 3. A Surface Use Plan (if the location is on National Forest System Lands, the SUPO must be filed with the appropriate Forest Service Office). | 6. Such other site specific information and/or plans as may be requested by the BLM. |

25. Signature (Electronic Submission)	Name (Printed/Typed) REBECCA DEAL / Ph: (800) 583-3866	Date 06/24/2020
Title Regulatory Compliance Professional		
Approved by (Signature) (Electronic Submission)	Name (Printed/Typed) Cody Layton / Ph: (575) 234-5959	Date 09/09/2020
Title Assistant Field Manager Lands & Minerals Carlsbad Field Office		

Application approval does not warrant or certify that the applicant holds legal or equitable title to those rights in the subject lease which would entitle the applicant to conduct operations thereon.
Conditions of approval, if any, are attached.

Title 18 U.S.C. Section 1001 and Title 43 U.S.C. Section 1212, make it a crime for any person knowingly and willfully to make to any department or agency of the United States any false, fictitious or fraudulent statements or representations as to any matter within its jurisdiction.

GCP Rec 09/14/2020

SL


(Continued on page 2)

APPROVED WITH CONDITIONS
Approval Date: 09/09/2020

KZ
10/05/2020

*(Instructions on page 2)

SEAWOLF 12 WELLPAD 2
DEVON ENERGY PRODUCTION COMPANY, L.P.
THE SOUTHWEST QUARTER OF
SECTION 12, TOWNSHIP 26 SOUTH, RANGE 33 EAST, N.M.P.M.
LEA COUNTY, NEW MEXICO

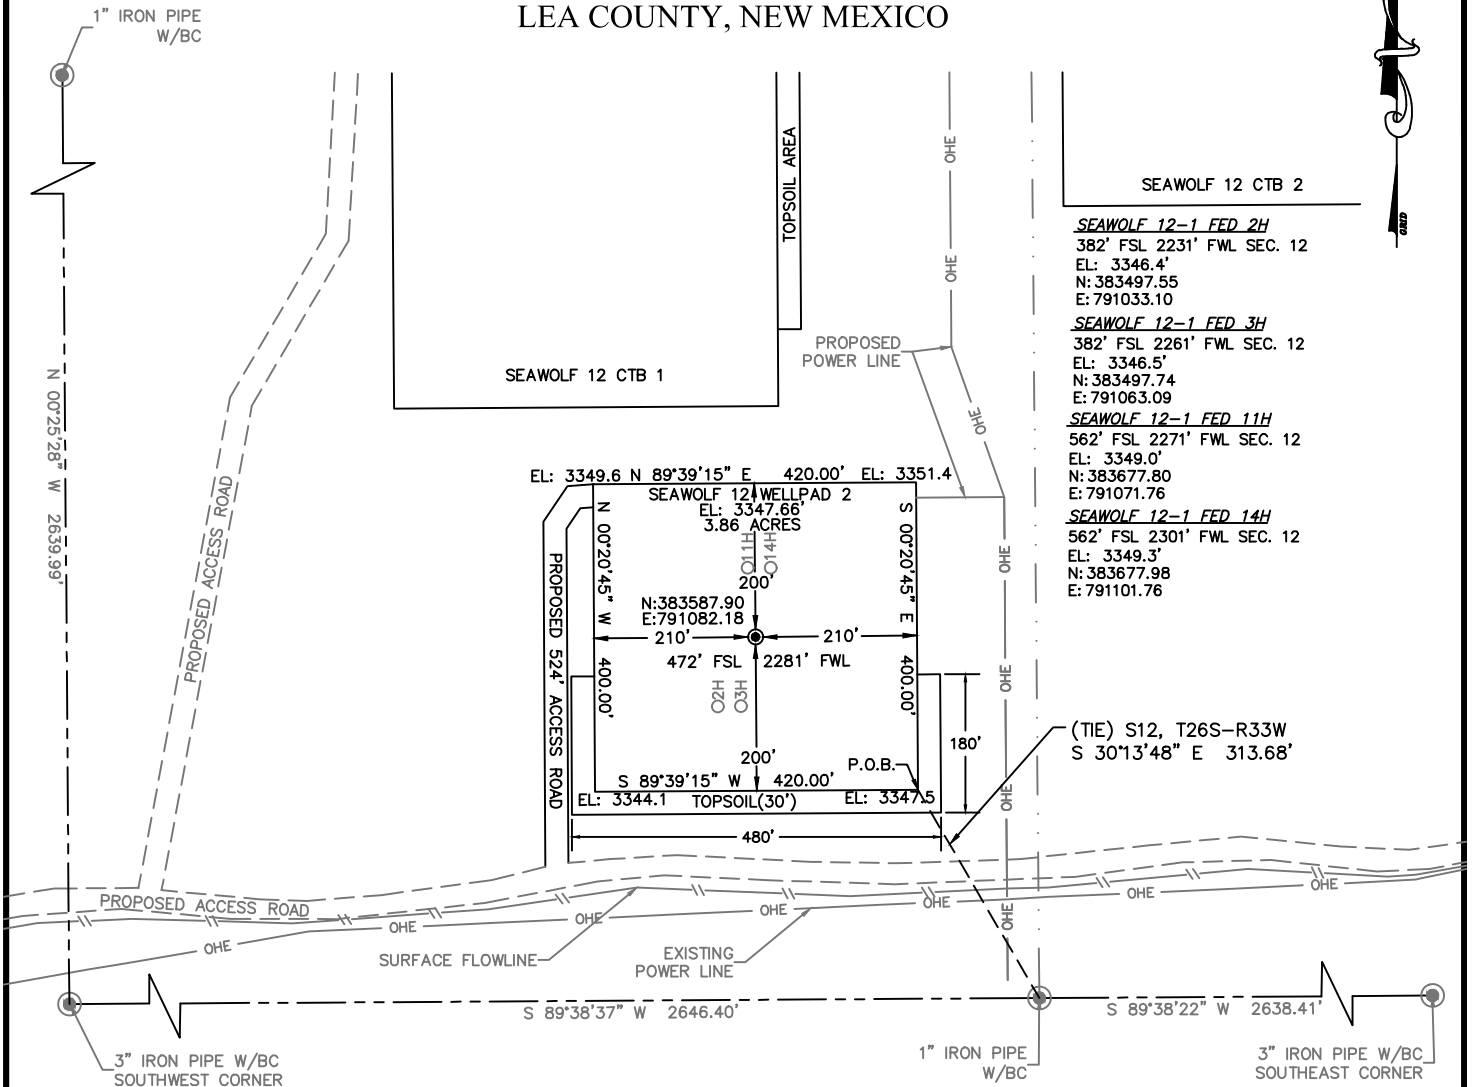

DESCRIPTION

BEING A SURFACE SITE EASEMENT LYING IN THE SOUTHWEST QUARTER OF SECTION 12, TOWNSHIP 26 SOUTH, RANGE 33 EAST N.M.P.M., LEA COUNTY, NEW MEXICO.

BEGINNING AT THE SOUTHEAST CORNER OF SAID SITE EASEMENT, WHERE A 1" IRON PIPE W/BC FOR THE SOUTH QUARTER CORNER OF SECTION 12, TOWNSHIP 26 SOUTH, RANGE 33 EAST N.M.P.M. BEARS S 30°13'48" E, A DISTANCE 313.68';

THENCE S 89°39'15" W, A DISTANCE 420.00 FEET TO THE SOUTHWEST CORNER OF THIS EASEMENT;
THENCE N 00°20'45" W, A DISTANCE 400.00 FEET TO THE NORTHWEST CORNER OF THIS EASEMENT;
THENCE N 89°39'15" E, A DISTANCE 420.00 FEET TO THE NORTHEAST CORNER OF THIS EASEMENT;
THENCE S 00°20'45" E, A DISTANCE 400.00 FEET TO THE SOUTHEAST CORNER OF THIS EASEMENT,
TO THE POINT OF BEGINNING; CONTAINING 3.86 ACRES.

GENERAL NOTES:

1.) THE INTENT OF THIS SURVEY IS TO ACQUIRE A BUSINESS LEASE FOR THE PURPOSE OF BUILDING A WELLPAD.


2.) All bearings recited herein are based on the New Mexico State Plane Coordinate System, NAD 83, New Mexico East Zone 3001, US Survey Feet, all distances are grid.
I, B.L. Laman, New Mexico PLS No. 22404, hereby certify this survey to reflect an actual survey made on the ground under my supervision. This survey meets the minimum standards for surveying in New Mexico.

DIRECTIONS TO LOCATION

FROM THE INTERSECTION OF PIPELINE RD AND DINWIDDIE RD, HEAD SOUTHEAST ON DINWIDDIE RD FOR 0.81 MILES. TURN LEFT HEADING SOUTHEAST ONTO EXISTING ACCESS FOR 1.07 MILES. TURN LEFT HEADING NORTH ONTO A PROPOSED ACCESS ROAD FOR 524' TO THE NORTHWEST CORNER OF SEAWOLF 12 WELLPAD 2.



B.L. Laman
Horizonrow, LLC
Date Signed: 06-07-2020
P.O. Box 548, Dry Creek, La.
(903) 388-3045 70637
Employee of Horizonrow, LLC

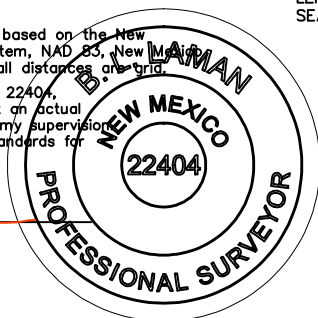

HORIZON ROW LLC

Drawn for:

Drawn by:
BRETT ANTILL

Date: 05/28/2020

DEVON ENERGY PRODUCTION COMPANY, L.P.
SEAWOLF 12
WELLPAD 2

SURVEY PLAT SHOWING A WELLPAD
ON THE PROPERTY OF THE
BUREAU OF LAND
MANAGEMENT

SITE NUMBER:
AA000147601


WBS NUMBER:
XX-137780

SCALE:
1" = 250'

REVISIONS:

DATE OF SURVEY:
05/2020

SECTION 12, TOWNSHIP 26 SOUTH, RANGE 33 EAST, N.M.P.M. LEA COUNTY, STATE OF NEW MEXICO SITE MAP

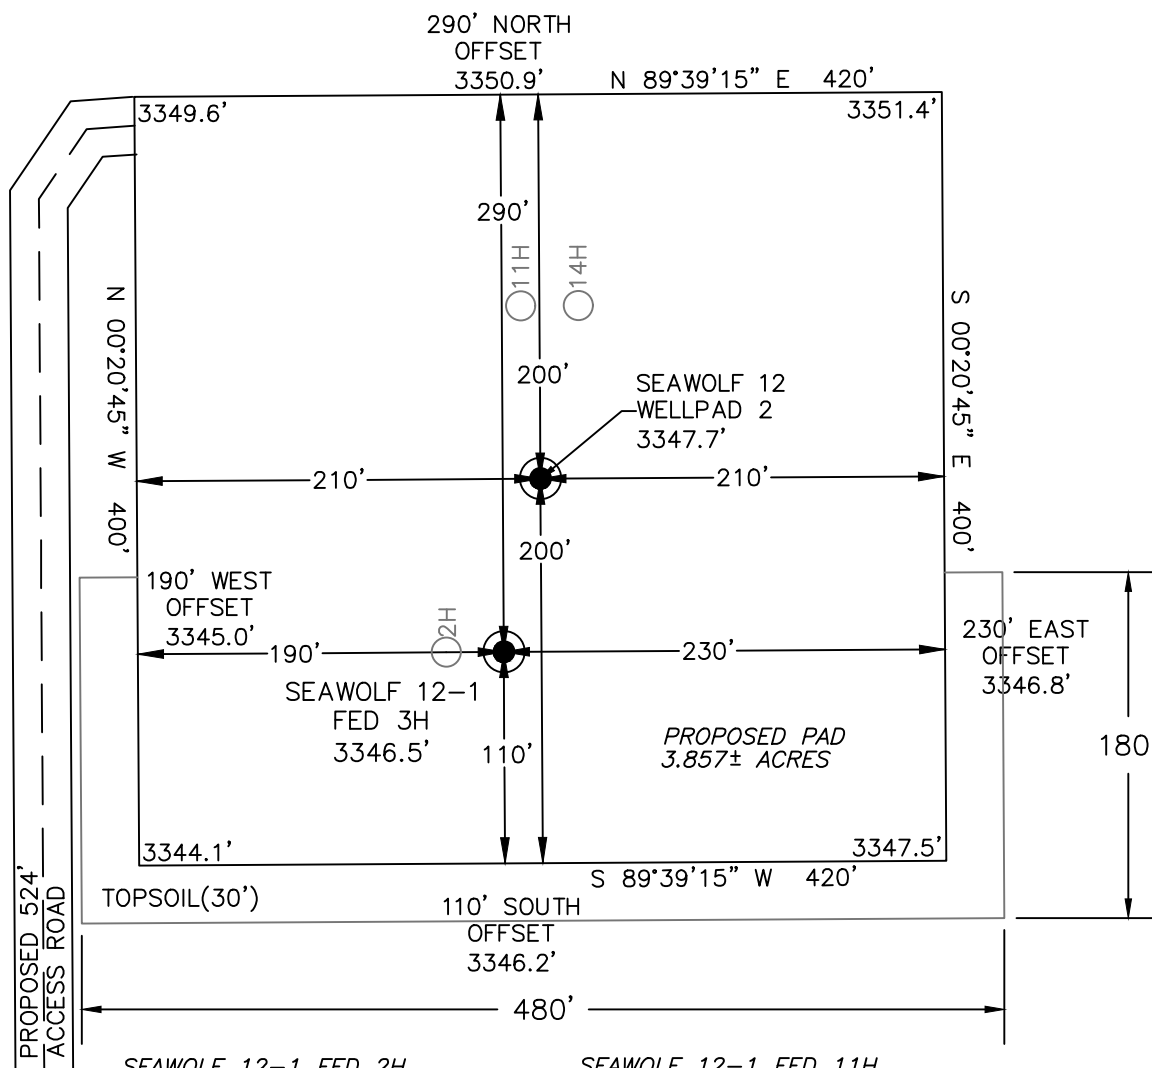

SEAWOLF 12-1 FED 2H
382' FSL 2231' FWL SEC. 12
EL: 3346.4'
N: 383497.55
E: 791033.10

SEAWOLF 12-1 FED 3H
382' FSL 2261' FWL SEC. 12
EL: 3346.5'
N: 383497.74
E: 791063.09

SEAWOLF 12-1 FED 11H
562' FSL 2271' FWL SEC. 12
EL: 3349.0'
N: 383677.80
E: 791071.76

SEAWOLF 12-1 FED 14H
562' FSL 2301' FWL SEC. 12
EL: 3349.3'
N: 383677.98
E: 791101.76

Note: All bearings recited herein are based on the New Mexico State Plane Coordinate System, NAD 83, New Mexico East Zone 3001, US Survey Feet, all distances are grid.

DEVON ENERGY PRODUCTION COMPANY, L.P.
SEAWOLF 12-1 FED 3H
LOCATED 382 FT. FROM THE SOUTH LINE
AND 2261 FT. FROM THE WEST LINE OF
SECTION 12, TOWNSHIP 26 SOUTH,
RANGE 33 EAST, N.M.P.M.
LEA COUNTY, STATE OF NEW MEXICO



DIRECTIONS TO LOCATION
FROM THE INTERSECTION OF PIPELINE RD AND DINWIDDIE RD, HEAD
SOUTHEAST ON DINWIDDIE RD FOR 0.81 MILES. TURN LEFT HEADING
SOUTHEAST ONTO EXISTING ACCESS FOR 1.08 MILES. TURN LEFT HEADING
NORTH ONTO SEAWOLF 12 WELLPAD 2 ACCESS ROAD FOR 524' TO THE
NORTHWEST CORNER OF SEAWOLF 12 WELLPAD 2.

HORIZON ROW LLC

DEVON ENERGY PRODUCTION CO., L.P.


Drawn by:
CHRIS MAAS

Date: 05/29/2020

Drawn for:



SECTION 12, TOWNSHIP 26 SOUTH, RANGE 33 EAST, N.M.P.M.
LEA COUNTY, STATE OF NEW MEXICO
INTERIM SITE BUILD PLAN

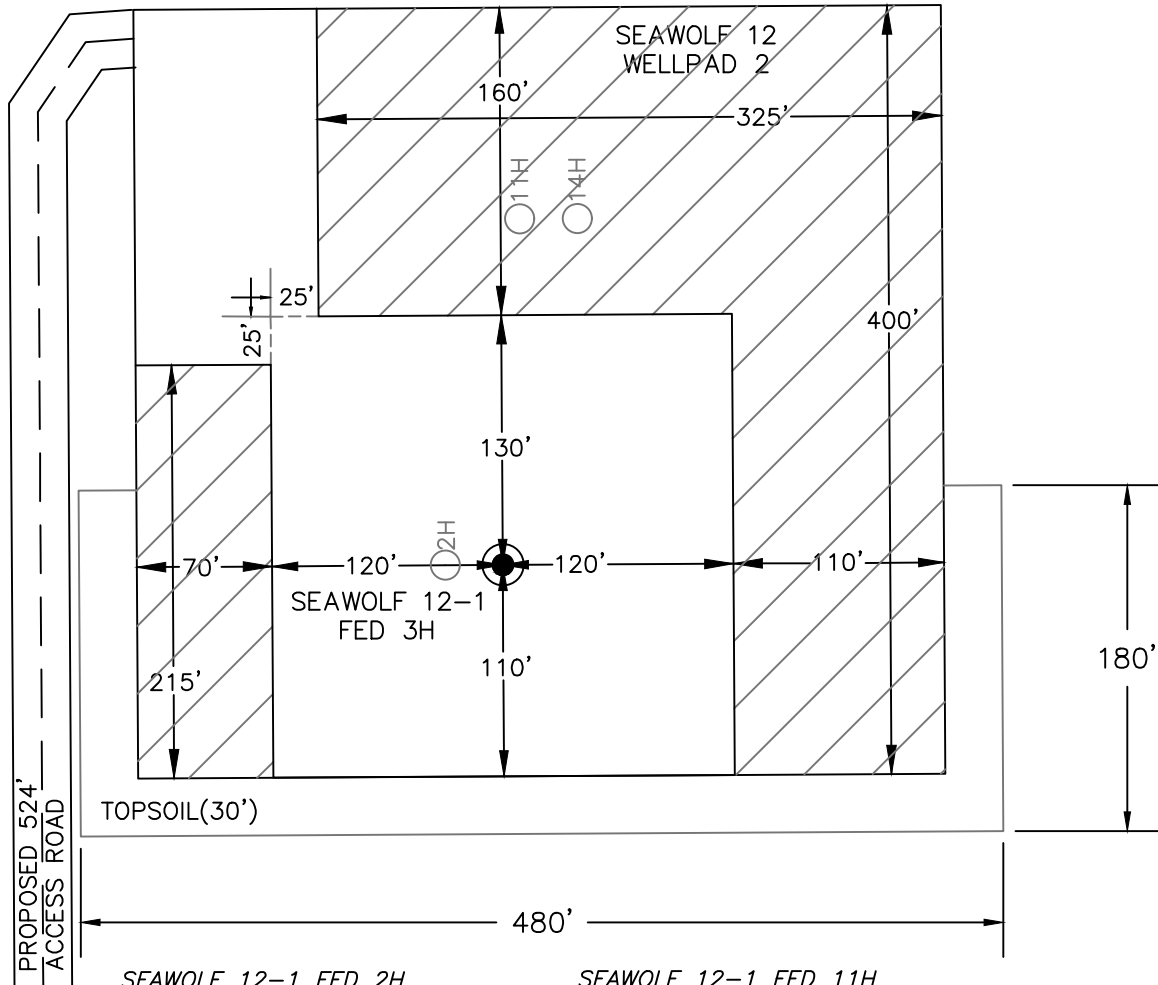

SEAWOLF 12-1 FED 2H
382' FSL 2231' FWL SEC. 12
EL: 3346.4'
N: 383497.55
E: 791033.10

SEAWOLF 12-1 FED 3H
382' FSL 2261' FWL SEC. 12
EL: 3346.5'
N: 383497.74
E: 791063.09

SEAWOLF 12-1 FED 11H
562' FSL 2271' FWL SEC. 12
EL: 3349.0'
N: 383677.80
E: 791071.76

SEAWOLF 12-1 FED 14H
562' FSL 2301' FWL SEC. 12
EL: 3349.3'
N: 383677.98
E: 791101.76

 DENOTES INTERIM PAD RECLAMATION AREA
2.144± ACRES INTERIM PAD RECLAMATION AREA
1.713± ACRES NON-RECLAIMED AREA
3.857± ACRES GRADING SITE RECLAMATION AREA



DEVON ENERGY PRODUCTION COMPANY, L.P.
SEAWOLF 12-1 FED 3H
LOCATED 382 FT. FROM THE SOUTH LINE
AND 2261 FT. FROM THE WEST LINE OF
SECTION 12, TOWNSHIP 26 SOUTH,
RANGE 33 EAST, N.M.P.M.
LEA COUNTY, STATE OF NEW MEXICO

HORIZON ROW LLC

DEVON ENERGY PRODUCTION CO., L.P.


Drawn by:
CHRIS MAAS

Date: 06/11/2020

Drawn for:



SECTION 12, TOWNSHIP 26 SOUTH, RANGE 33 EAST, N.M.P.M.
LEA COUNTY, STATE OF NEW MEXICO
VICINITY MAP

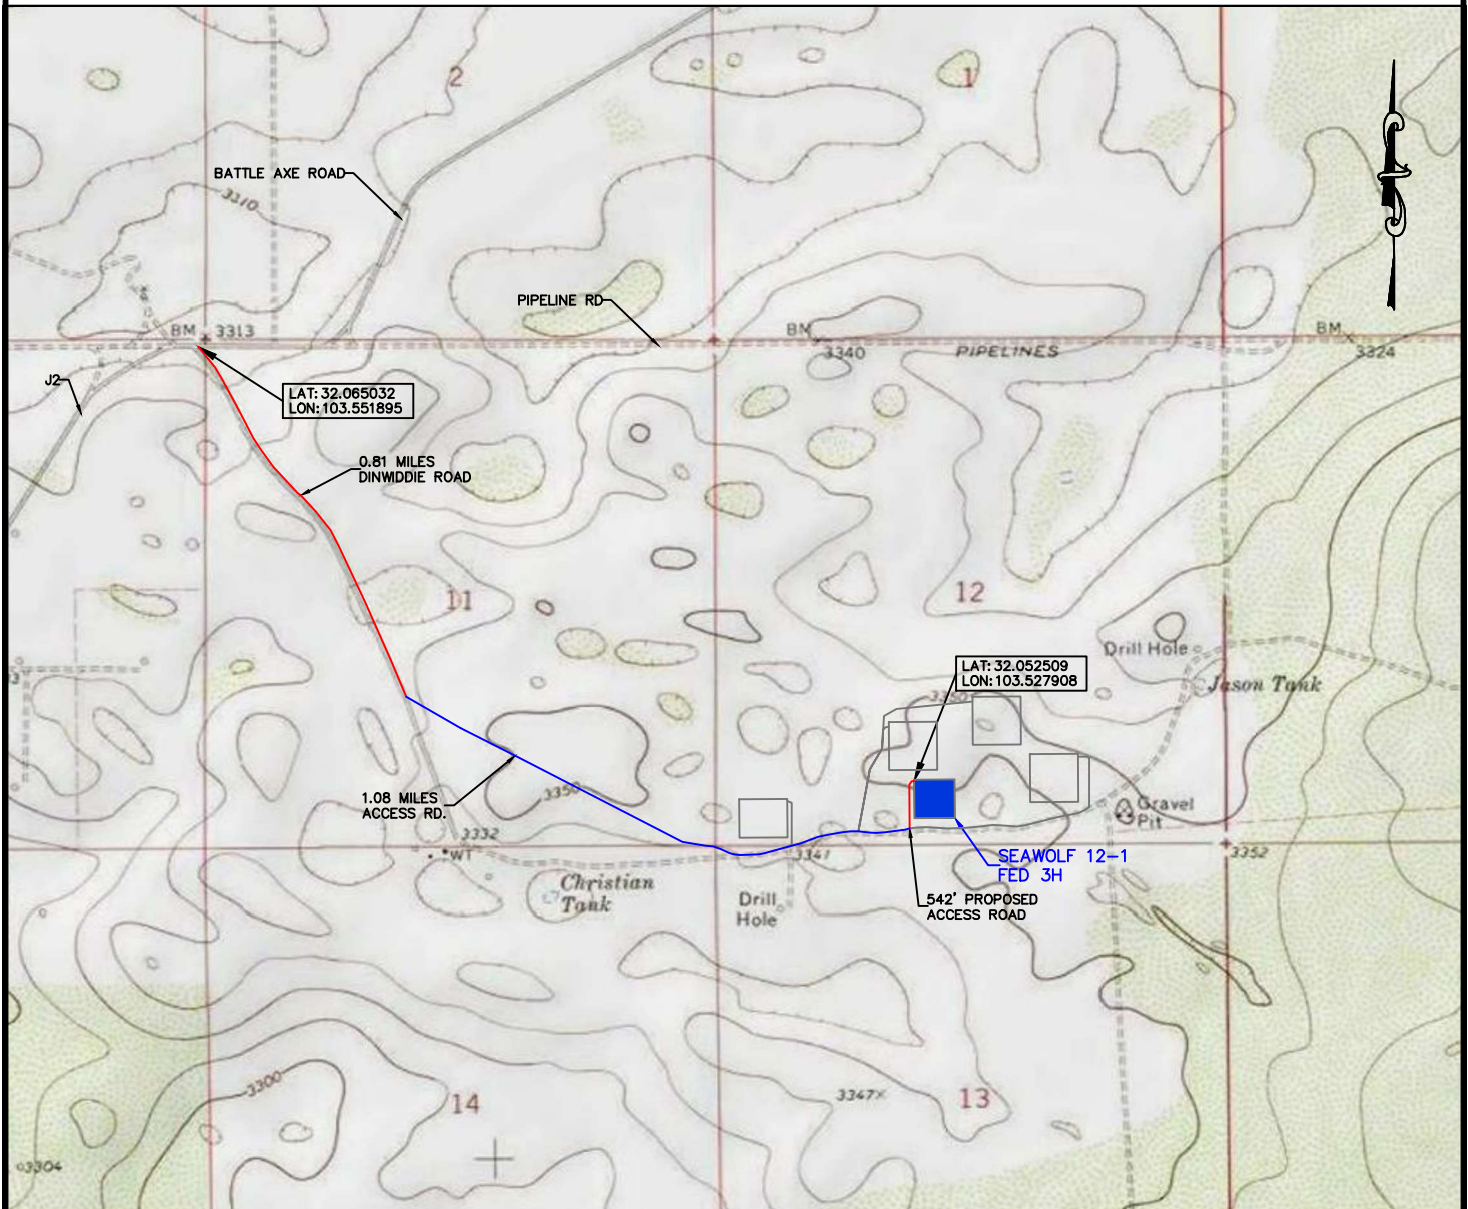

DEVON ENERGY PRODUCTION COMPANY, L.P.
SEAWOLF 12-1 FED 3H
LOCATED 382 FT. FROM THE SOUTH LINE
AND 2261 FT. FROM THE WEST LINE OF
SECTION 12, TOWNSHIP 26 SOUTH,
RANGE 33 EAST, N.M.P.M.
LEA COUNTY, STATE OF NEW MEXICO

NOT TO SCALE

DIRECTIONS TO LOCATION

FROM THE INTERSECTION OF PIPELINE RD AND DINWIDDIE RD, HEAD SOUTHEAST ON DINWIDDIE RD FOR 0.81 MILES. TURN LEFT HEADING SOUTHEAST ONTO EXISTING ACCESS FOR 1.08 MILES. TURN LEFT HEADING NORTH ONTO SEAWOLF 12 WELLPAD 2 ACCESS ROAD FOR 524' TO THE NORTHWEST CORNER OF SEAWOLF 12 WELLPAD 2.

HORIZON ROW LLC

DEVON ENERGY PRODUCTION CO., L.P.

Drawn by:
CHRIS MAAS

Date: 05/27/2020

Drawn for:



SECTION 12, TOWNSHIP 26 SOUTH, RANGE 33 EAST, N.M.P.M.
LEA COUNTY, STATE OF NEW MEXICO
LOCATION VERIFICATION MAP



DEVON ENERGY PRODUCTION COMPANY, L.P.
SEAWOLF 12-1 FED 3H
LOCATED 382 FT. FROM THE SOUTH LINE
AND 2261 FT. FROM THE WEST LINE OF
SECTION 12, TOWNSHIP 26 SOUTH,
RANGE 33 EAST, N.M.P.M.
LEA COUNTY, STATE OF NEW MEXICO

NOT TO SCALE

HORIZON ROW LLC

DEVON ENERGY PRODUCTION CO., L.P.


Drawn by:
CHRIS MAAS

Date: 05/29/2020

Drawn for:

devon

SECTION 12, TOWNSHIP 26 SOUTH, RANGE 33 EAST, N.M.P.M.
LEA COUNTY, STATE OF NEW MEXICO
AERIAL PHOTO

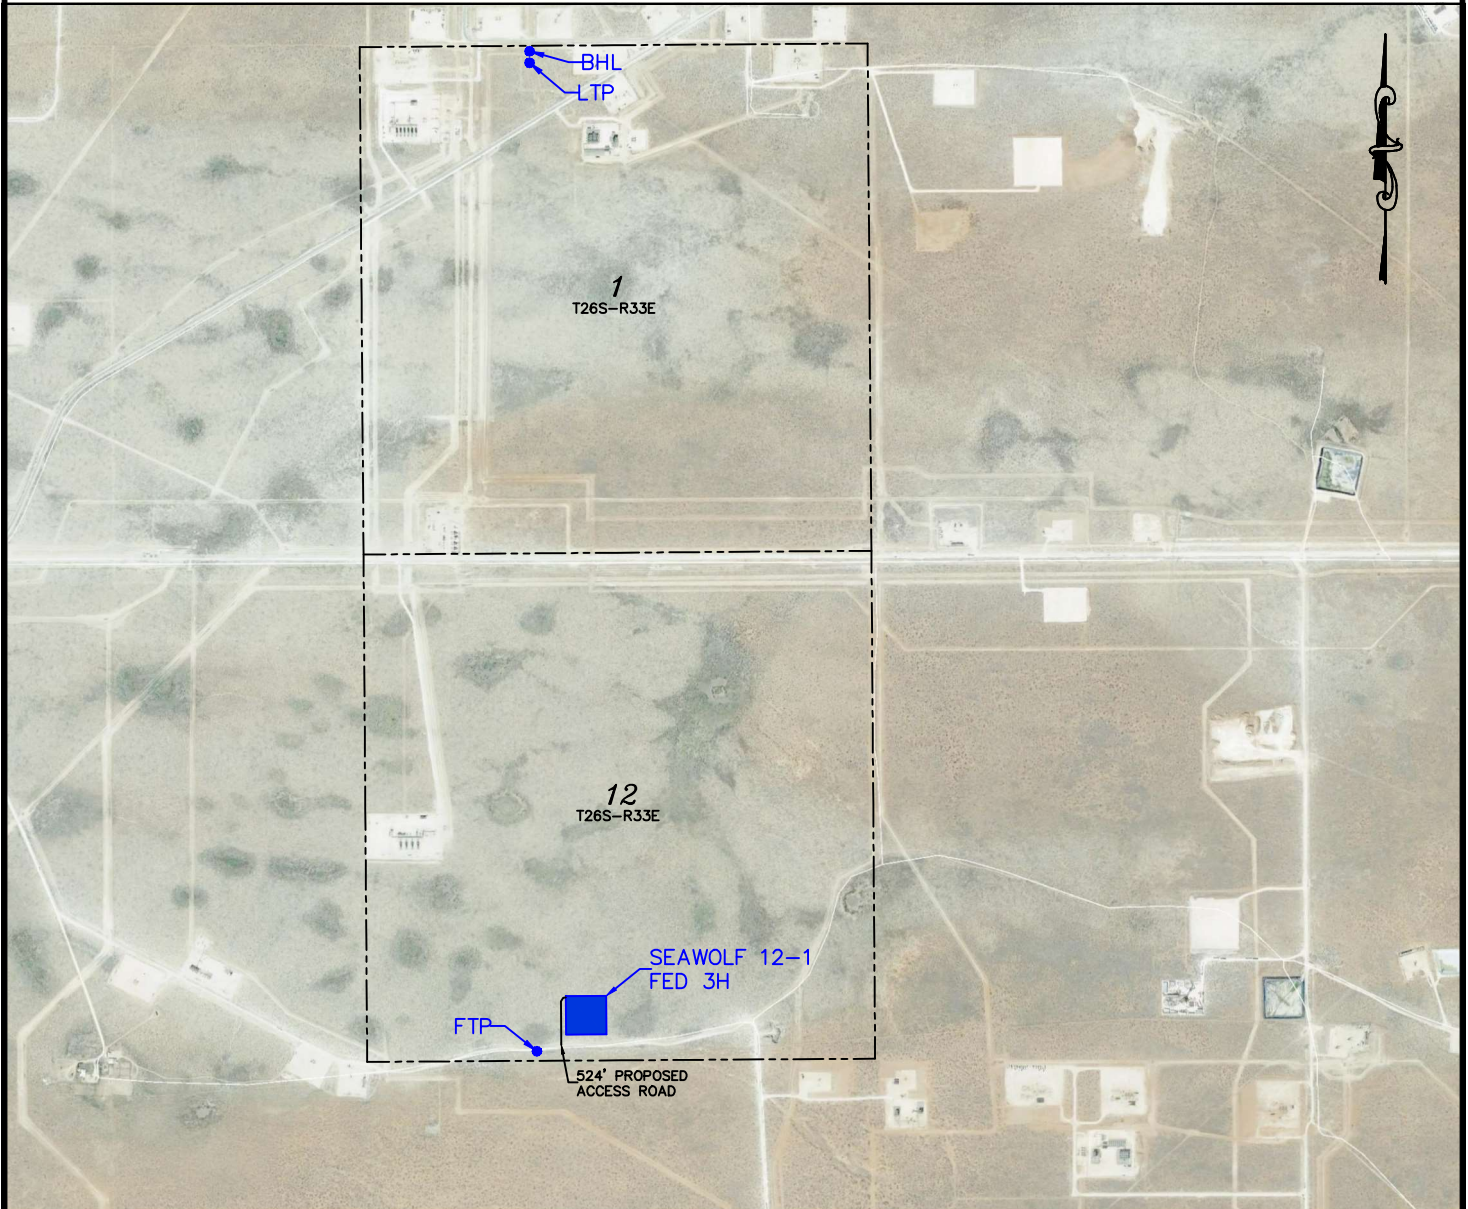

DEVON ENERGY PRODUCTION COMPANY, L.P.
SEAWOLF 12-1 FED 3H
LOCATED 382 FT. FROM THE SOUTH LINE
AND 2261 FT. FROM THE WEST LINE OF
SECTION 12, TOWNSHIP 26 SOUTH,
RANGE 33 EAST, N.M.P.M.
LEA COUNTY, STATE OF NEW MEXICO

HORIZON ROW LLC

DEVON ENERGY PRODUCTION CO., L.P.


Drawn by:
CHRIS MAAS

Date: 05/29/2020

Drawn for:



SECTION 12, TOWNSHIP 26 SOUTH, RANGE 33 EAST, N.M.P.M.
LEA COUNTY, STATE OF NEW MEXICO
AERIAL ACCESS ROUTE MAP

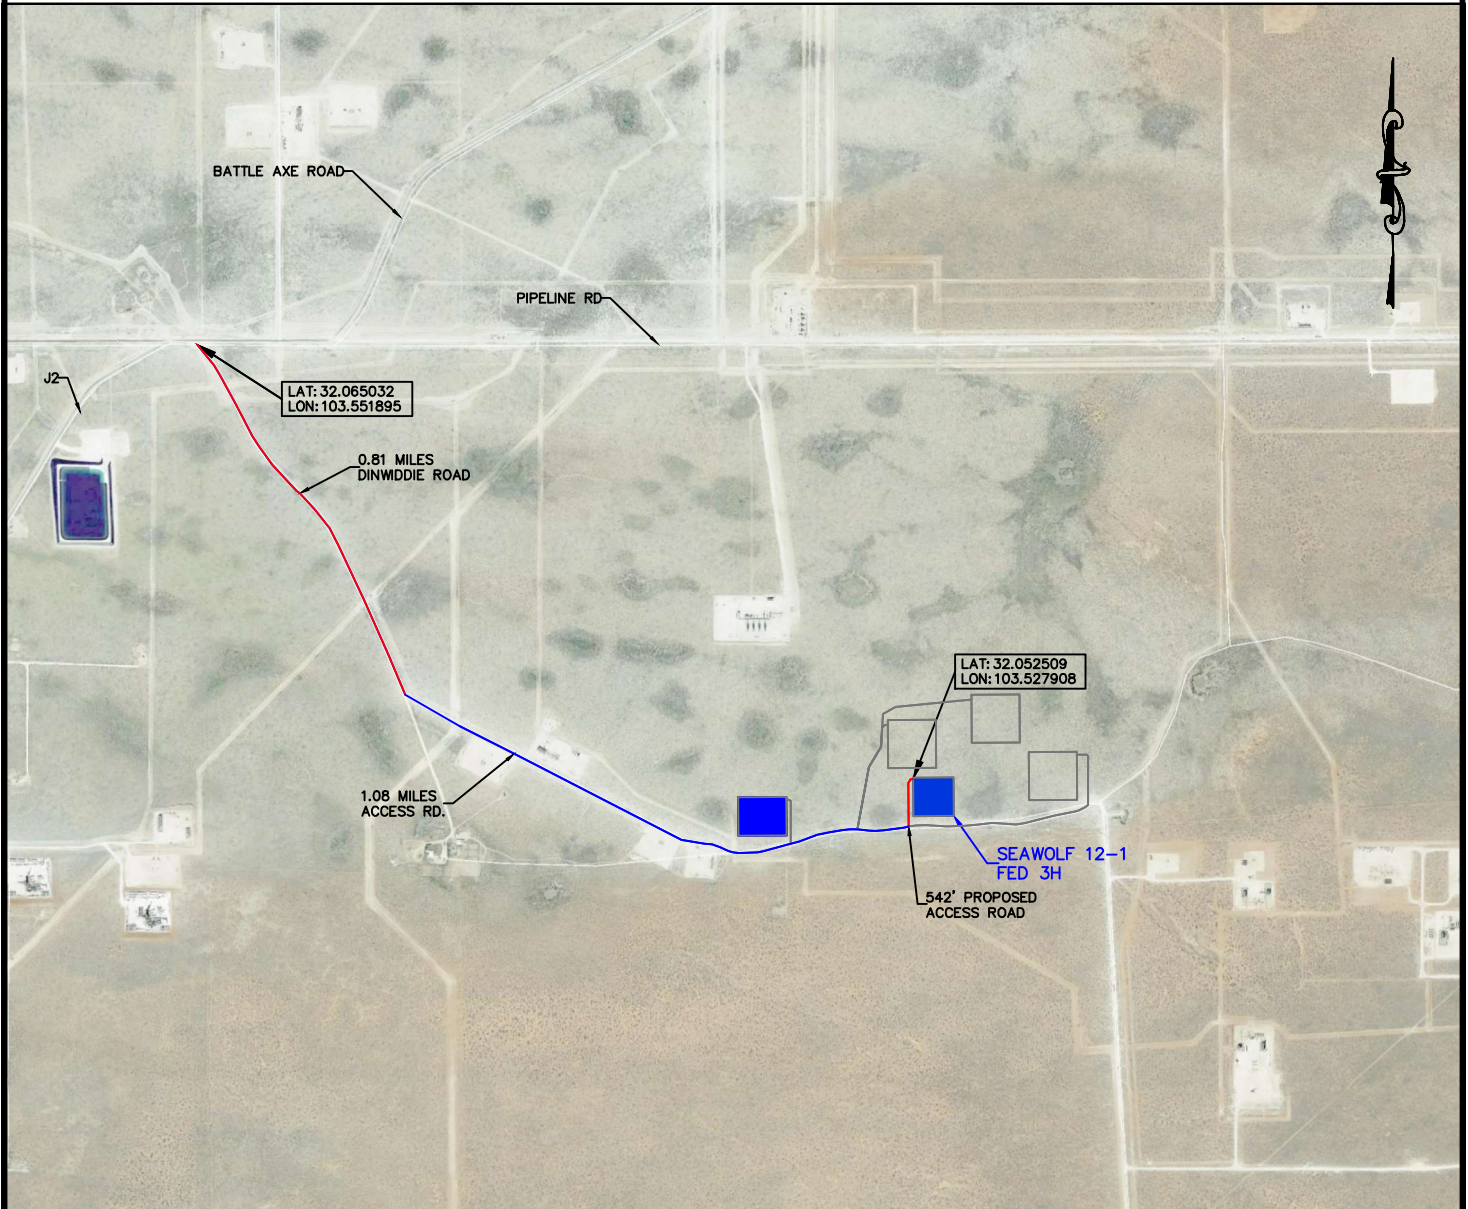

DEVON ENERGY PRODUCTION COMPANY, L.P.
SEAWOLF 12-1 FED 3H
LOCATED 382 FT. FROM THE SOUTH LINE
AND 2261 FT. FROM THE WEST LINE OF
SECTION 12, TOWNSHIP 26 SOUTH,
RANGE 33 EAST, N.M.P.M.
LEA COUNTY, STATE OF NEW MEXICO

NOT TO SCALE

HORIZON ROW LLC

DEVON ENERGY PRODUCTION CO., L.P.


Drawn by:
CHRIS MAAS

Date: 05/29/2020

Drawn for:



EXHIBIT "A"
ACCESS ROAD PLAT
SECTION 11, T26S-R33E, N.M.P.M.
LEA COUNTY, NEW MEXICO

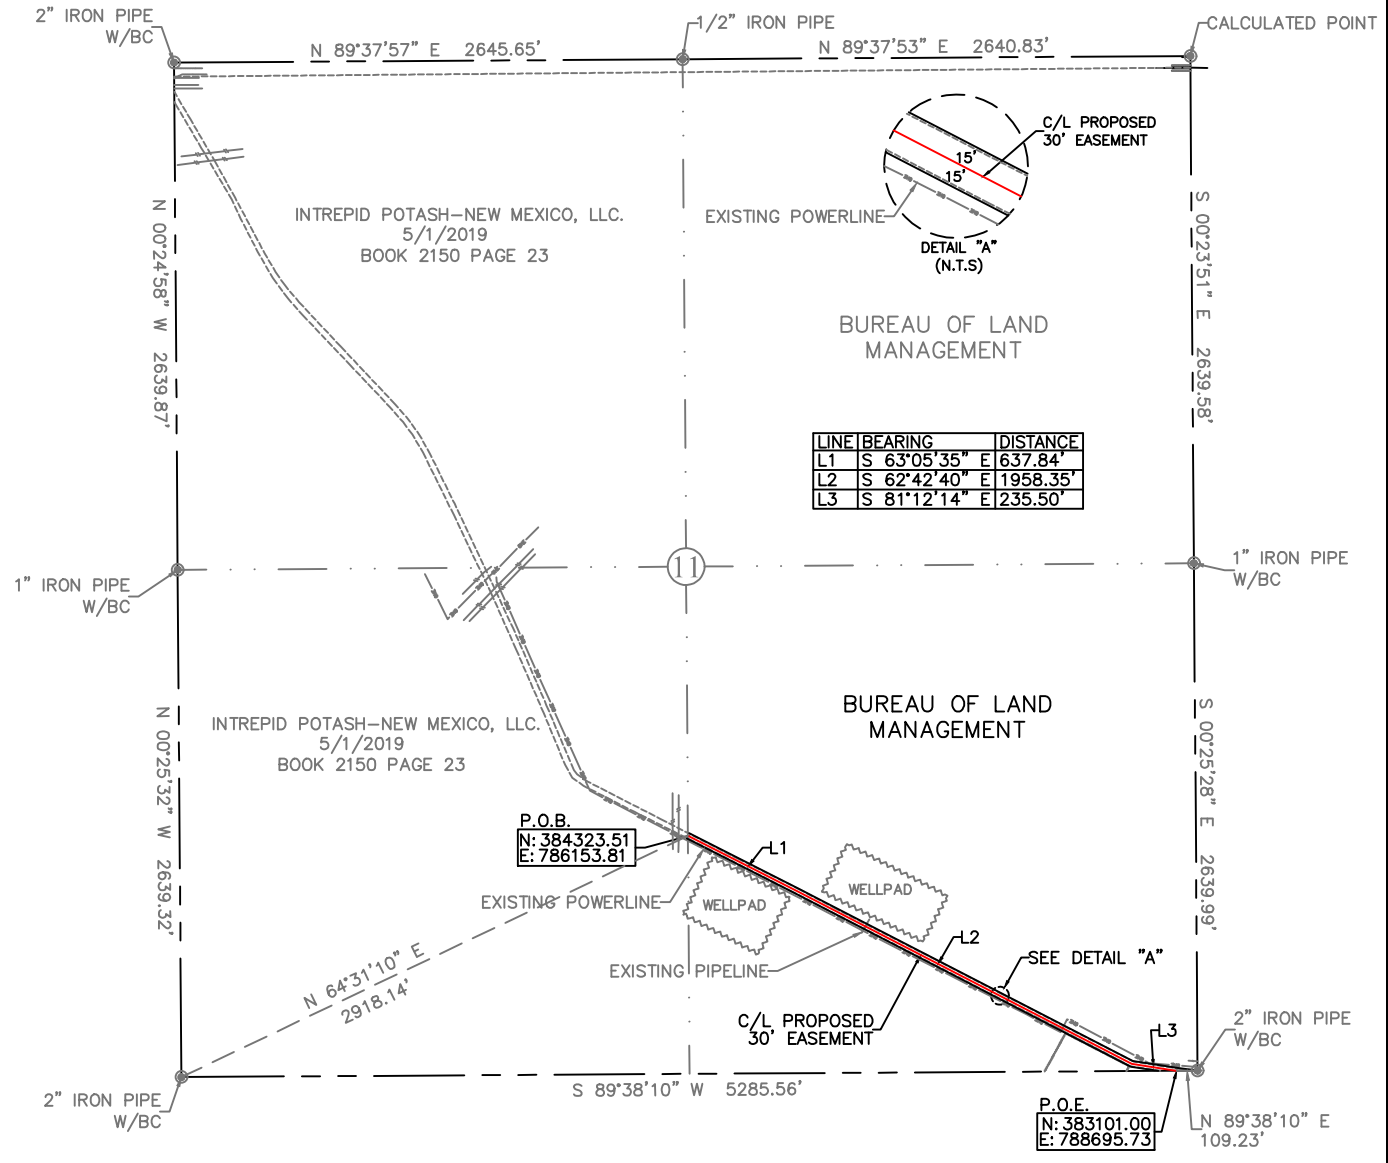

30' EASEMENT AREA = 1.95 ACRE(S)
2831.69 FEET OR 171.62 RODS

0+00.0 P.O.B./EXISTING ACCESS ROAD
10+36.0 EXISTING PIPELINE
21+90.4 EXISTING POWERLINE
28+31.7 SECTION LINE

SEE THE ATTACHED LEGAL DESCRIPTION


Note: All bearings recited herein are based on the New Mexico State Plane Coordinate System, NAD 83, New Mexico East Zone 3001, US Survey Feet, all distances are grid.

I, B.L. Laman, New Mexico Professional Surveyor No. 22404, hereby certify this survey to reflect an actual survey made on the ground under my supervision. This survey meets the minimum standards for surveying in New Mexico.

0 1000 2000



B.L. Laman
Date Signed: 06-02-2020
Horizonrow, LLC
P.O. Box 548, Dry Creek, LA.
(903) 388-3045 70637
Employee of Horizonrow, LLC

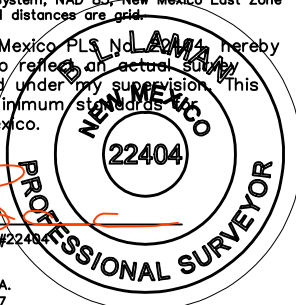

HORIZON ROW LLC

Drawn for:



Drawn by:
JEANNIE PERRY

Date: 05/24/2020

DEVON ENERGY PRODUCTION COMPANY, L.P.

SEAWOLF 12 PRIMARY
ACCESS ROAD

PROPOSED 30' EASEMENT
ON THE PROPERTY OF
BUREAU OF LAND MANAGEMENT
SECTION 11, T26S-R33E, N.M.P.M.

LINE NUMBER: 7640369R
WBS NUMBER: XX-137785.01.SLC
SCALE: 1" = 1000'
REVISIONS:
DATE SURVEY: 5/18/2020

**SECTION 11, T26S-R33E, N.M.P.M.,
LEA COUNTY, NEW MEXICO**

LEGAL DESCRIPTION

FOR

DEVON ENERGY PRODUCTION COMPANY, L.P.

BUREAU OF LAND MANAGEMENT

30' EASEMENT DESCRIPTION:

BEING an easement thirty (30) feet in width lying fifteen (15) feet on the right side and fifteen (15) feet on the left side of the survey centerline described below, being out of southeast quarter (SE ¼) of Section 11, Township 26 South, Range 33 East, N.M.P.M., Lea County, New Mexico, and being out of a parcel of land owned by the Bureau of Land Management. Said centerline of easement being more particularly described as follows:

Commencing from a 2" iron pipe w/BC for the southwest corner of Section 11, T26S-R33E, N.M.P.M., Lea County, New Mexico;

Thence N 64°31'10" E a distance of 2918.14' to the **Point of Beginning** of this easement having coordinates of Northing=384323.51, Easting=786153.81 feet and continuing the following courses;

Thence S 63°05'35" E a distance of 637.84' to an angle point;


Thence S 62°42'40" E a distance of 1958.35' to an angle point;

Thence S 81°12'14" E a distance of 235.50' to the **Point of Ending** having coordinates of Northing=383101.00, Easting=788695.73 feet, in the south line of Section 11, from said point a 2" iron pipe w/BC for the southeast corner of Section 11, T26S-R33E bears N 89°38'10" E a distance of 109.23', covering **2831.69' or 171.62 rods** and having an area of **1.95 acres**.

NOTES:

Bearings, distances and coordinates shown herein are based on New Mexico State Plane Coordinate System, NAD 83, East Zone 3001, US Survey Feet, all distances are grid.

I, B.L. Laman, New Mexico PLS No. 22404, hereby certify this survey to reflect an actual survey made on the ground under my supervision. This survey meets the minimum standards for surveying in New Mexico.

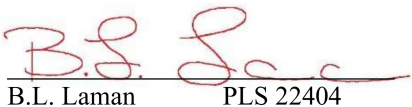
B.L. Laman PLS 22404

Date Signed: 06/02/2020

Horizon Row, LLC


P.O. Box 548, Dry Creek, LA

(903) 388-3045 70637

Employee of Horizon Row, LLC



EXHIBIT "A"
ACCESS ROAD PLAT
SECTION 14, T26S-R33E, N.M.P.M.
LEA COUNTY, NEW MEXICO

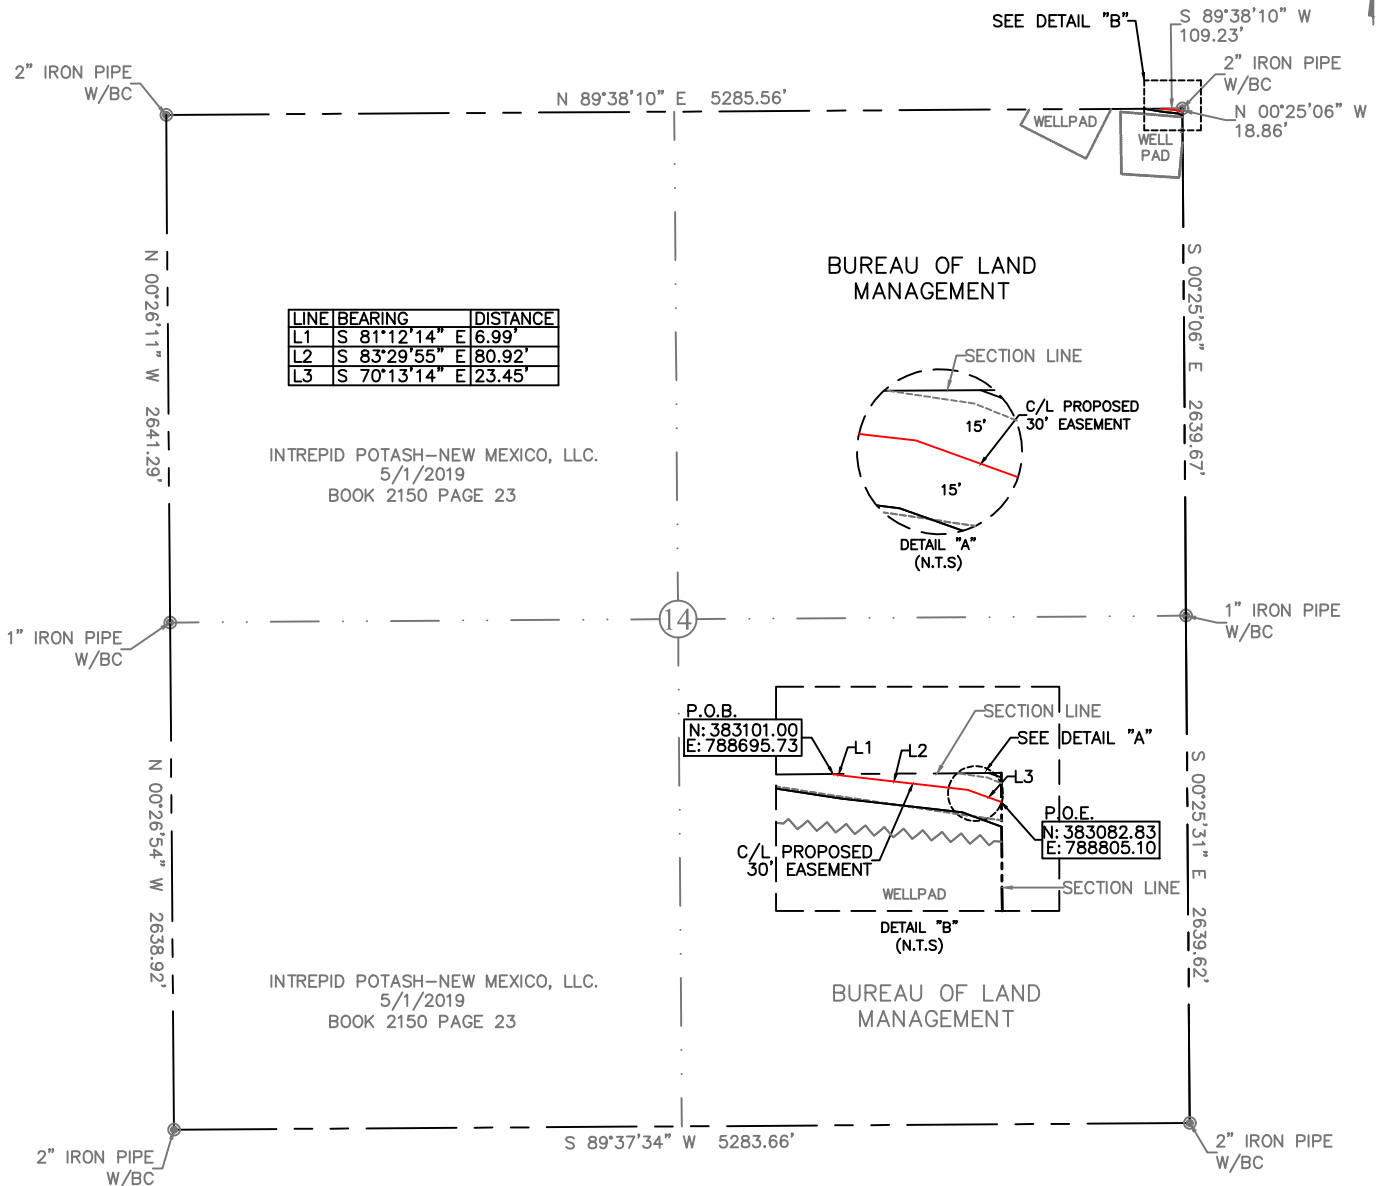

30' EASEMENT AREA = 0.073 ACRE(S)
111.36 FEET OR 6.75 RODS

28+31.7 SECTION LINE
29+43.0 SECTION LINE

SEE THE ATTACHED LEGAL DESCRIPTION


Note: All bearings recited herein are based on the New Mexico State Plane Coordinate System, NAD 83, New Mexico East Zone 3001, US Survey Feet, all distances are as shown.

I, B.L. Laman, New Mexico Professional Surveyor, hereby certify this survey to reflect an actual survey made on the ground under my supervision. This survey meets the minimum standards for surveying in New Mexico.

0 1000 2000



B.L. Laman
Date Signed: 06-02-2020
Horizonrow, LLC
P.O. Box 548, Dry Creek, LA.
(903) 388-3045 70637
Employee of Horizonrow, LLC

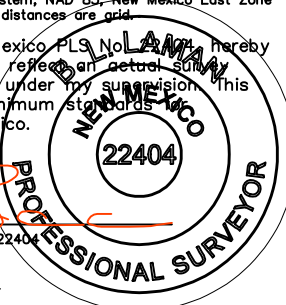

HORIZON ROW LLC

Drawn for:



Drawn by:
JEANNIE PERRY

Date: 05/24/2020

DEVON ENERGY PRODUCTION COMPANY, L.P.

SEAWOLF 12 PRIMARY
ACCESS ROAD

PROPOSED 30' EASEMENT
ON THE PROPERTY OF
BUREAU OF LAND MANAGEMENT
SECTION 14, T26S-R33E, N.M.P.M.

LINE NUMBER: 7640369R
WBS NUMBER: XX-137785.01.SLC
SCALE: 1" = 1000'
REVISIONS:
DATE SURVEY: 5/18/2020

**SECTION 14, T26S-R33E, N.M.P.M.,
LEA COUNTY, NEW MEXICO**

LEGAL DESCRIPTION

FOR

DEVON ENERGY PRODUCTION COMPANY, L.P.

BUREAU OF LAND MANAGEMENT

30' EASEMENT DESCRIPTION:

BEING an easement thirty (30) feet in width lying fifteen (15) feet on the right side and fifteen (15) feet on the left side of the survey centerline described below, being out of northeast quarter (NE ¼) of Section 14, Township 26 South, Range 33 East, N.M.P.M., Lea County, New Mexico, and being out of a parcel of land owned by the Bureau of Land Management. Said centerline of easement being more particularly described as follows:

Commencing from a 2" iron pipe w/BC for the northeast corner of Section 14, T26S-R33E, N.M.P.M., Lea County, New Mexico;

Thence S 89°38'10" W a distance of 109.23' to the **Point of Beginning** of this easement having coordinates of Northing=383101.00, Easting=788695.73 feet, in the north line of Section 14, and continuing the following courses;

Thence S 81°12'14" E a distance of 6.99' to an angle point;

Thence S 83°29'55" E a distance of 80.92' to an angle point;

Thence S 70°13'14" E a distance of 23.45' to the **Point of Ending** having coordinates of Northing=383082.83, Easting=788805.10 feet, in the east line of Section 14, from said point a 2" iron pipe w/BC for the northeast corner of Section 14, T26S-R33E bears N 00°25'06" W a distance of 18.86', covering **111.36' or 6.75 rods** and having an area of **0.073 acres**.

NOTES:

Bearings, distances and coordinates shown herein are based on New Mexico State Plane Coordinate System, NAD 83, East Zone 3001, US Survey Feet, all distances are grid.

I, B.L. Laman, New Mexico PLS No. 22404, hereby certify this survey to reflect an actual survey made on the ground under my supervision. This survey meets the minimum standards for surveying in New Mexico.



B.L. Laman PLS 22404

Date Signed: 06/02/2020

Horizon Row, LLC


P.O. Box 548, Dry Creek, LA

(903) 388-3045 70637

Employee of Horizon Row, LLC



EXHIBIT "A"
ACCESS ROAD PLAT
SECTION 13, T26S-R33E, N.M.P.M.
LEA COUNTY, NEW MEXICO

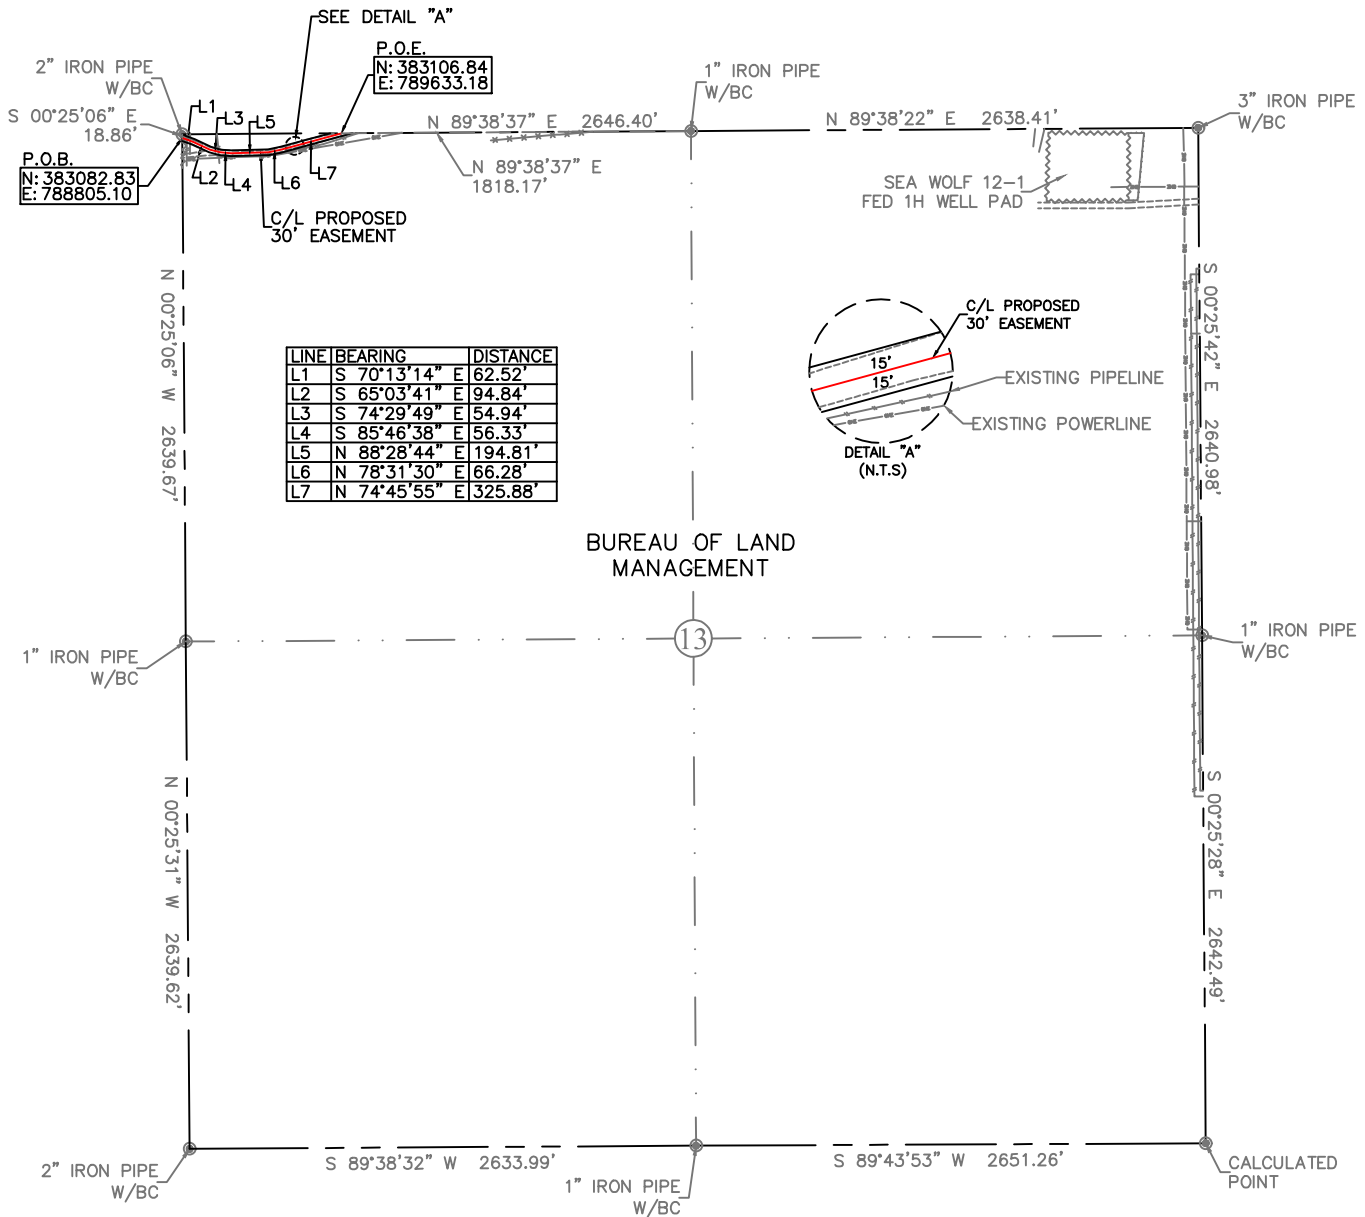


30' EASEMENT AREA = 0.589 ACRE(S)
855.60 FEET OR 51.85 RODS

SEE THE ATTACHED LEGAL DESCRIPTION

Note: All bearings recited herein are based on the New Mexico State Plane Coordinate System, NAD 83, New Mexico East Zone 3001, US Survey Feet, all distances are grid.

I, B.L. Laman, New Mexico PLS #22404, hereby certify this survey to reflect an actual survey made on the ground under my supervision. This survey meets the minimum standards for surveying in New Mexico.

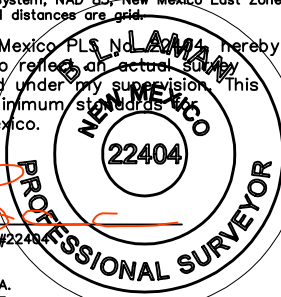

B.L. Laman
Date Signed: 06-02-2020
Horizonrow, LLC
P.O. Box 548, Dry Creek, LA.
(903) 388-3045 70637
Employee of Horizonrow, LLC

HORIZON ROW LLC

Drawn for:



Drawn by:
JEANNIE PERRY

Date: 05/24/2020

DEVON ENERGY PRODUCTION COMPANY, L.P.

SEAWOLF 12 PRIMARY
ACCESS ROAD

PROPOSED 30' EASEMENT
ON THE PROPERTY OF
BUREAU OF LAND MANAGEMENT
SECTION 13, T26S-R33E, N.M.P.M.

LINE NUMBER:
7640369R
WBS NUMBER:
XX-137785.01.SLC
SCALE:
1" = 1000'
REVISIONS:
DATE SURVEY:
5/18/2020

0 1000 2000



**SECTION 13, T26S-R33E, N.M.P.M.,
LEA COUNTY, NEW MEXICO**

LEGAL DESCRIPTION

FOR

DEVON ENERGY PRODUCTION COMPANY, L.P.

BUREAU OF LAND MANAGEMENT

30' EASEMENT DESCRIPTION:

BEING an easement thirty (30) feet in width lying fifteen (15) feet on the right side and fifteen (15) feet on the left side of the survey centerline described below, being out of northwest quarter (NW ¼) of Section 13, Township 26 South, Range 33 East, N.M.P.M., Lea County, New Mexico, and being out of a parcel of land owned by the Bureau of Land Management. Said centerline of easement being more particularly described as follows:

Commencing from a 2" iron pipe w/BC for the northwest corner of Section 13, T26S-R33E, N.M.P.M., Lea County, New Mexico;

Thence S 00°25'06" E a distance of 18.86' to the **Point of Beginning** of this easement having coordinates of Northing=383082.83, Easting=788805.10 feet, in the west line of Section 13, and continuing the following courses;

Thence S 70°13'14" E a distance of 62.52' to an angle point;

Thence S 65°03'41" E a distance of 94.84' to an angle point;

Thence S 74°29'49" E a distance of 54.94' to an angle point;

Thence S 85°46'38" E a distance of 56.33' to an angle point;

Thence N 88°28'44" E a distance of 194.81' to an angle point;

Thence N 78°31'30" E a distance of 66.28' to an angle point;

Thence N 74°45'55" E a distance of 325.88' to the **Point of Ending** having coordinates of Northing=383106.84, Easting=789633.18 feet, in the north line of Section 13, from said point a 1" iron pipe w/BC for the north quarter corner of Section 13, T26S-R33E bears N 89°38'37" E a distance of 1818.17', covering **855.60' or 51.85 rods** and having an area of **0.589 acres**.

NOTES:

Bearings, distances and coordinates shown herein are based on New Mexico State Plane Coordinate System, NAD 83, East Zone 3001, US Survey Feet, all distances are grid.

I, B.L. Laman, New Mexico PLS No. 22404, hereby certify this survey to reflect an actual survey made on the ground under my supervision. This survey meets the minimum standards for surveying in New Mexico.



B.L. Laman PLS 22404

Date Signed: 06/02/2020

Horizon Row, LLC


P.O. Box 548, Dry Creek, LA

(903) 388-3045 70637

Employee of Horizon Row, LLC



EXHIBIT "A"
ACCESS ROAD PLAT
SECTION 12, T26S-R33E, N.M.P.M.
LEA COUNTY, NEW MEXICO

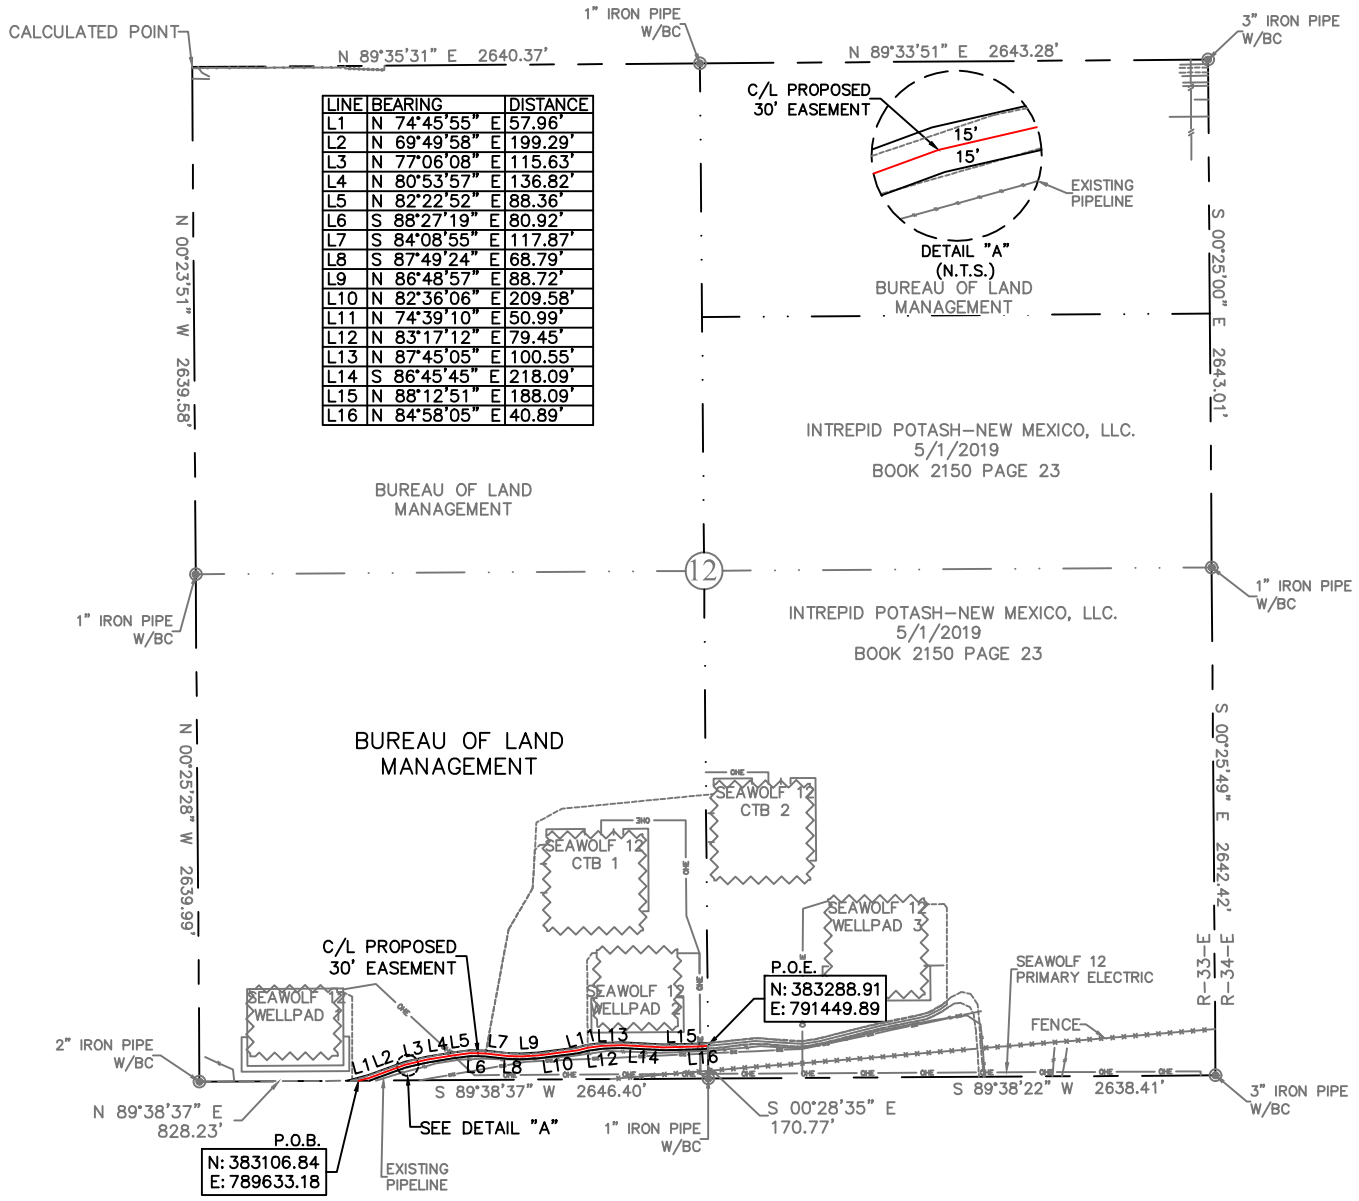


30' EASEMENT AREA = 1.27 ACRE(S)
1842.00 FEET OR 111.64 RODS

SEE THE ATTACHED LEGAL DESCRIPTION

Note: All bearings recited herein are based on the New Mexico State Plane Coordinate System, NAD 83, New Mexico East Zone 3001, US Survey Feet, all distances are grid.

I, B.L. Laman, New Mexico Professional Surveyor No. 22404, hereby certify this survey to reflect an actual survey made on the ground under my supervision. This survey meets the minimum standards for surveying in New Mexico.

B.L. Laman
Date Signed: 06-02-2020
Horizonrow, LLC
P.O. Box 548, Dry Creek, LA.
(903) 388-3045 70637
Employee of Horizonrow, LLC

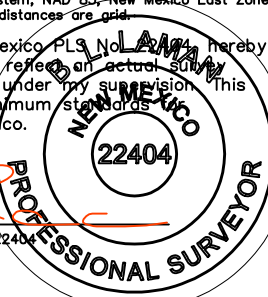

HORIZON ROW LLC

Drawn for:



Drawn by:
JEANNIE PERRY

Date: 05/24/2020

DEVON ENERGY PRODUCTION COMPANY, L.P.

SEA WOLF 12 PRIMARY
ACCESS ROAD

PROPOSED 30' EASEMENT
ON THE PROPERTY OF
BUREAU OF LAND MANAGEMENT
SECTION 12, T26S-R33E, N.M.P.M.

LINE NUMBER:
7640369R

WBS NUMBER:
XX-137785.01.SLC

SCALE:
1" = 1000'

REVISIONS:

DATE SURVEY:
5/18/2020

0 1000 2000



**SECTION 12, T26S-R33E, N.M.P.M.,
LEA COUNTY, NEW MEXICO**

LEGAL DESCRIPTION

FOR

DEVON ENERGY PRODUCTION COMPANY, L.P.

BUREAU OF LAND MANAGEMENT

30' EASEMENT DESCRIPTION:

BEING an easement thirty (30) feet in width lying fifteen (15) feet on the right side and fifteen (15) feet on the left side of the survey centerline described below, being out of the southwest quarter of Section 12, Township 26 South, Range 33 East, N.M.P.M., Lea County, New Mexico, and being out of a parcel of land owned by the Bureau of Land Management. Said centerline of easement being more particularly described as follows:

Commencing from a 2" iron pipe w/BC found for the southwest corner of Section 12;

Thence N 89°38'37" E a distance of 828.23' to the **Point of Beginning** of this easement, having coordinates of Northing=383106.84, Easting=789633.18 feet, in the south line of Section 12, and continuing the following course;

Thence N 74°45'55" E, a distance of 57.96' to an angle point;

Thence N 69°49'58" E, a distance of 199.29' to an angle point;

Thence N 77°06'08" E, a distance of 115.63' to an angle point;

Thence N 80°53'57" E, a distance of 136.82' to an angle point;

Thence N 82°22'52" E, a distance of 88.36' to an angle point;

Thence S 88°27'19" E, a distance of 80.92' to an angle point;

Thence S 84°08'55" E, a distance of 117.87' to an angle point;

Thence S 87°49'24" E, a distance of 68.79' to an angle point;

Thence N 86°48'57" E, a distance of 88.72' to an angle point;

Thence N 82°36'06" E, a distance of 209.58' to an angle point;

Thence N 74°39'10" E, a distance of 50.99' to an angle point;

Thence N 83°17'12" E, a distance of 79.45' to an angle point;

Thence N 87°45'05" E, a distance of 100.55' to an angle point;

Thence S 86°45'45" E, a distance of 218.09' to an angle point;

Thence N 88°12'51" E, a distance of 188.09' to an angle point;


Thence N 84°58'05" E, a distance of 40.89' to the **Point of Ending** having coordinates of Northing= 383288.91, Easting=791449.89 feet, in the east property line of land owned by Bureau of Land Management in Section 12, from

said point a 1" iron pipe w/BC for the south quarter corner of Section 12, T26S-R33E, bears S 00°28'35" E a distance of 170.77', covering **1842.00' or 111.64 rods** and having an area of **1.27 acre(s)**.

NOTES:


Bearings, distances and coordinates shown herein are based on New Mexico State Plane Coordinate System, NAD 83, East Zone 3001, US Survey Feet, all distances are grid.

I, B.L. Laman, New Mexico PLS No. 22404, hereby certify this survey to reflect an actual survey made on the ground under my supervision. This survey meets the minimum standards for surveying in New Mexico.

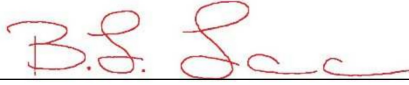
B.L. Laman PLS# 22404
Date Signed: 06-02-2020
Horizon Row, LLC
P.O. Box 548, Dry Creek, La.
(903) 388-3045 70637
Employee of Horizon Row, LLC



§

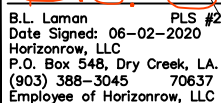

SECTION 12, T26S-R33E, N.M.P.M.,
LEA COUNTY, NEW MEXICO

LEGAL DESCRIPTION

FOR

DEVON ENERGY PRODUCTION COMPANY, L.P.

INTREPID POTASH-NEW MEXICO, LLC.

30' EASEMENT DESCRIPTION:

BEING an easement thirty (30) feet in width lying fifteen (15) feet on the right side and fifteen (15) feet on the left side of the survey centerline described below, being out of the southeast quarter of Section 12, Township 26 South, Range 33 East, N.M.P.M., Lea County, New Mexico, and being out of a parcel of land owned by the Intrepid Potash-New Mexico, LLC, recorded in Book 2150, Page 23, deed records of Lea County, New Mexico. Said centerline of easement being more particularly described as follows:

Commencing from a 1" iron pipe w/BC found for the south quarter corner of Section 12;

Thence N 00°28'35" W a distance of 170.77' to the **Point of Beginning** of this easement, having coordinates of Northing=383288.91, Easting=791449.89 feet and continuing the following course;

Thence N 84°58'05" E, a distance of 105.65' to an angle point;

Thence N 83°33'10" E, a distance of 140.12' to an angle point;

Thence S 86°17'19" E, a distance of 247.36' to an angle point;

Thence N 80°58'24" E, a distance of 87.02' to an angle point;

Thence N 75°44'39" E, a distance of 327.31' to an angle point;

Thence N 78°24'11" E, a distance of 222.43' to an angle point;

Thence N 74°17'19" E, a distance of 35.53' to an angle point;

Thence N 62°20'08" E, a distance of 72.26' to an angle point;

Thence N 54°36'04" E, a distance of 39.93' to the **Point of Ending** having coordinates of Northing= 383503.16, Easting=792693.02 feet from said point a 3" iron pipe w/BC for the southeast corner of Section 12, T26S-R33E, bears S 75°13'22" E a distance of 1444.42', covering **1277.61' or 77.43 rods** and having an area of **0.880 acre(s)**.


NOTES:

Bearings, distances and coordinates shown herein are based on New Mexico State Plane Coordinate System, NAD 83, East Zone 3001, US Survey Feet, all distances are grid.

I, B.L. Laman, New Mexico PLS No. 22404, hereby certify this survey to reflect an actual survey made on the ground under my supervision. This survey meets the minimum standards for surveying in New Mexico.


B.L. Laman PLS# 22404
Date Signed: 06-02-2020
Horizon Row, LLC
P.O. Box 548, Dry Creek, La.
(903) 388-3045 70637
Employee of Horizon Row, LLC



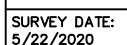

**SECTION 12, T26S-R33E, N.M.P.M.,
LEA COUNTY, NEW MEXICO**

LEGAL DESCRIPTION

FOR

DEVON ENERGY PRODUCTION COMPANY, L.P.

BUREAU OF LAND MANAGEMENT

30' EASEMENT DESCRIPTION:

BEING an easement thirty (30) feet in width lying fifteen (15) feet on the right side and fifteen (15) feet on the left side of the survey centerline described below, being out of the southwest quarter of Section 12, Township 26 South, Range 33 East, N.M.P.M., Lea County, New Mexico, and being out of a parcel of land owned by the Bureau of Land Management. Said centerline of easement being more particularly described as follows:

Commencing from a 1" iron pipe w/BC found for the south quarter corner of Section 12;

Thence N 75°39'24" W, a distance of 647.45' to the **Point of Beginning** of this easement, having coordinates of Northing=383278.54, Easting=790824.04 feet and continuing the following course;

Thence N 00°20'45" W, a distance of 454.89' to an angle point;

Thence N 34°17'02" E, a distance of 44.05' to an angle point;

Thence N 85°51'47" E, a distance of 25.02' to the **Point of Ending** having coordinates of Northing= 383771.63, Easting=790871.07 feet from said point a 1" iron pipe w/BC for the west quarter corner of Section 12, T26S-R33E, bears N 45°38'02" W a distance of 2868.94', covering **523.96' or 31.76 rods** and having an area of **0.361 acre(s)**.

NOTES:


Bearings, distances and coordinates shown herein are based on New Mexico State Plane Coordinate System, NAD 83, East Zone 3001, US Survey Feet, all distances are grid.

I, B.L. Laman, New Mexico PLS No. 22404, hereby certify this survey to reflect an actual survey made on the ground under my supervision. This survey meets the minimum standards for surveying in New Mexico.


B.L. Laman PLS# 22404
Date Signed: 06-07-2020
Horizon Row, LLC
P.O. Box 548, Dry Creek, La.
(903) 388-3045 70637
Employee of Horizon Row, LLC



SECTION 12, TOWNSHIP 26 SOUTH, RANGE 33 EAST, N.M.P.M.
LEA COUNTY, STATE OF NEW MEXICO
PLAN VIEW

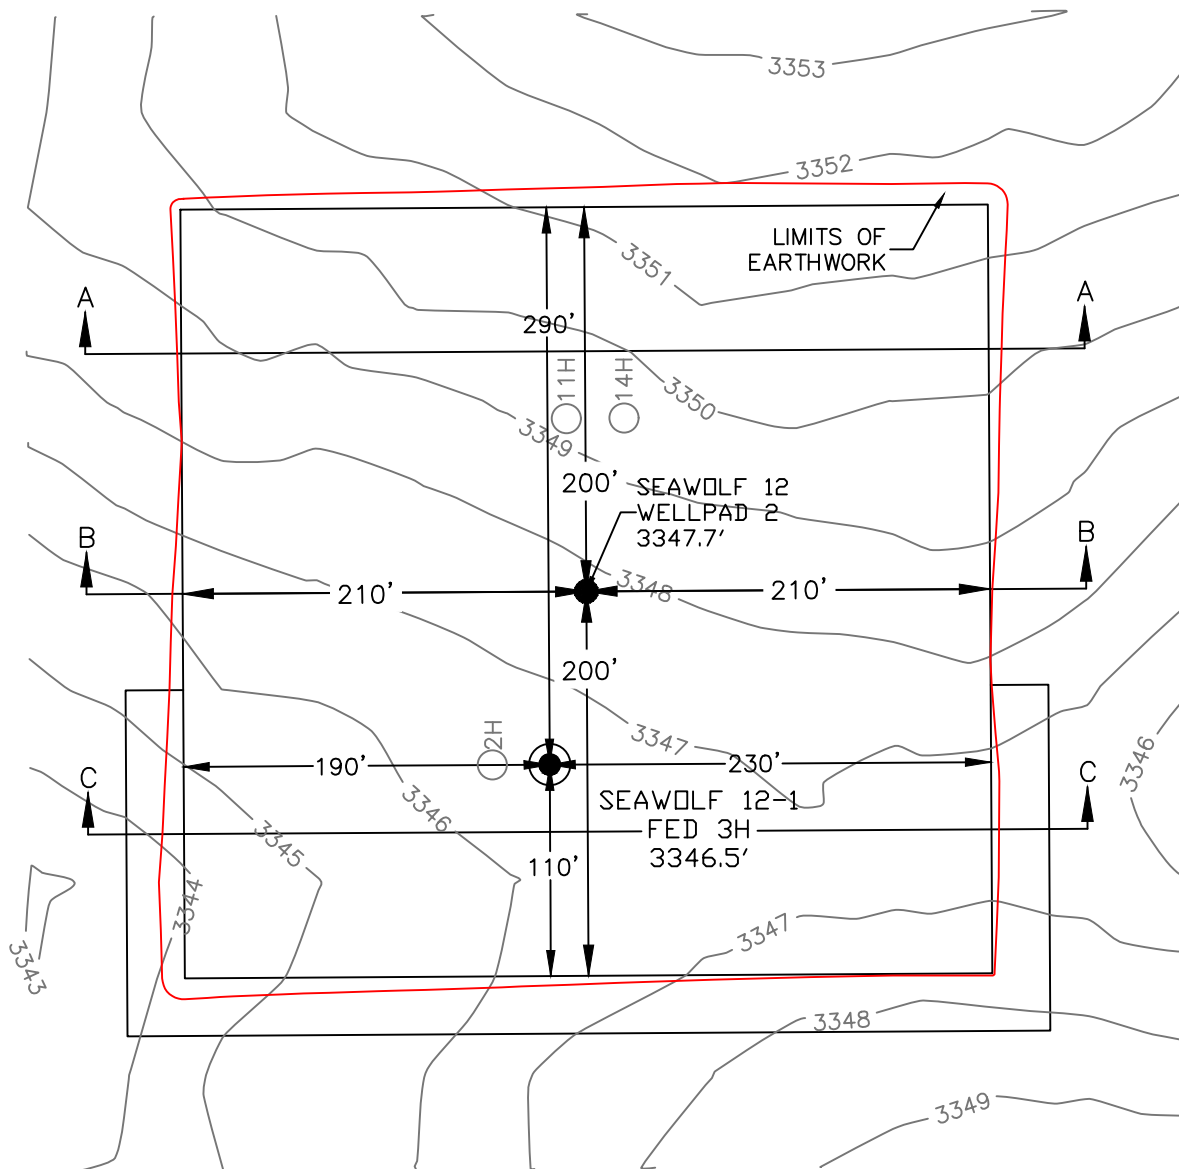

DEVON ENERGY PRODUCTION COMPANY, L.P.
SEAWOLF 12-1 FED 3H
LOCATED 382 FT. FROM THE SOUTH LINE
AND 2261 FT. FROM THE WEST LINE OF
SECTION 12, TOWNSHIP 26 SOUTH,
RANGE 33 EAST, N.M.P.M.
LEA COUNTY, STATE OF NEW MEXICO



EARTHWORK QUANTITIES FOR
SEAWOLF 12 WELLPAD 2

CUT	FILL	NET
4,938 CY	4,395 CY	-3 CY

EARTHWORK QUANTITIES ARE ESTIMATED

HORIZON ROW LLC

DEVON ENERGY PRODUCTION CO., L.P.

Drawn by:
CHRIS MAAS


Date: 05/29/2020

Drawn for:




SECTION 12, TOWNSHIP 26 SOUTH, RANGE 33 EAST, N.M.P.M. LEA COUNTY, STATE OF NEW MEXICO CROSS SECTIONS


SECTION A-A

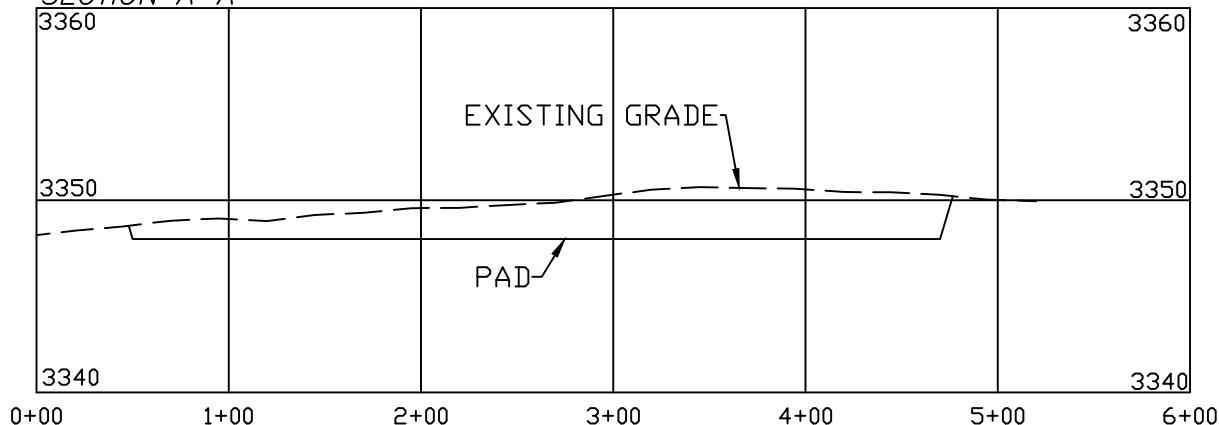

SECTION B-B

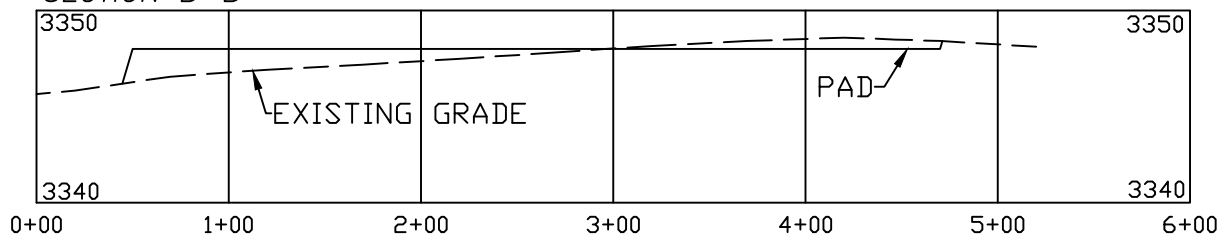

SECTION C-C

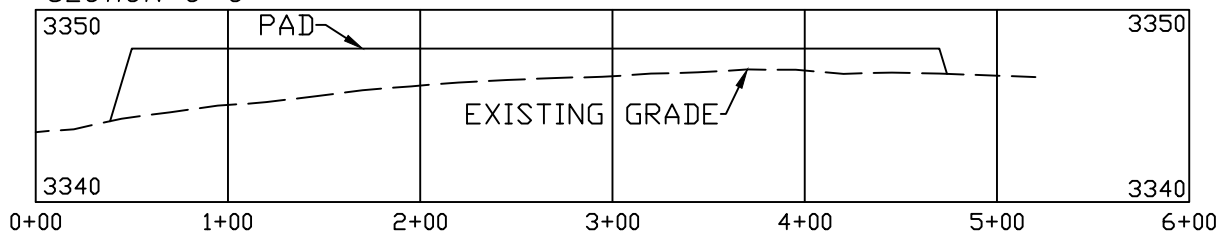

DEVON ENERGY PRODUCTION COMPANY, L.P.
SEAWOLF 12-1 FED 3H
LOCATED 382 FT. FROM THE SOUTH LINE
AND 2261 FT. FROM THE WEST LINE OF
SECTION 12, TOWNSHIP 26 SOUTH,
RANGE 33 EAST, N.M.P.M.
LEA COUNTY, STATE OF NEW MEXICO

SCALE 1" = 100' HORIZONTAL
SCALE 1" = 10' VERTICAL

EARTHWORK QUANTITIES FOR
SEAWOLF 12 WELLPAD 2

CUT	FILL	NET
4,938 CY	4,935 CY	-3 CY

EARTHWORK QUANTITIES ARE ESTIMATED

HORIZON ROW LLC

DEVON ENERGY PRODUCTION CO., L.P.

Drawn by:
CHRIS MAAS

Date: 05/29/2020

Drawn for:



1. Geologic Formations

TVD of target	13310	Pilot hole depth	N/A
MD at TD:	23573	Deepest expected fresh water	

Basin

[illegible]

*H₂S, water flows, loss of circulation, abnormal pressures, etc.

2. Casing Program (Primary Design)

Hole Size	Csg. Size	Wt (PPF)	Grade	Conn	Casing Interval		Casing Interval	
					From (MD)	To (MD)	From (TVD)	To (TVD)
17 1/2	13 3/8	48.0	H40	STC	0	1005	0	1005
9 7/8	8 5/8	32.0	P110	TLW	0	12340	0	12340
7 7/8	5 1/2	17.0	P110	BTC	0	23573	0	13310

• All casing strings will be tested in accordance with Onshore Oil and Gas Order #2 IILB.1.h Must have table for contingency casing.

3. Cementing Program (Primary Design)

Casing	# Skis	TOC	Wt. ppg	Yld (ft3/sack)	Slurry Description
Surface	766	Surf	13.2	1.44	Lead: Class C Cement + additives
Int 1	514	Surf	9	3.27	Lead: Class C Cement + additives
	465	4000' above	13.2	1.44	Tail: Class H / C + additives
Int 1 Intermediate Squeeze	As Needed	Surf	13.2	1.44	Squeeze Lead: Class C Cement + additives
	514	Surf	9	3.27	Lead: Class C Cement + additives
	465	4000' above	13.2	1.44	Tail: Class H / C + additives
Production	117	10757	9.0	3.3	Lead: Class H / C + additives
	1431	12757	13.2	1.4	Tail: Class H / C + additives

Casing String	% Excess
Surface	50%
Intermediate 1	30%
Intermediate 1 (Two Stage)	25%
Prod	10%

4. Pressure Control Equipment (Three String Design)

BOP installed and tested before drilling which hole?		Size?	Min. Required WP	Type	✓	Tested to:
Int 1	13-58"	5M	Annular		X	50% of rated working pressure
			Blind Ram		X	5M
			Pipe Ram			
			Double Ram		X	
			Other*			
Production	13-5/8"	10M	Annular (5M)		X	100% of rated working pressure
			Blind Ram		X	10M
			Pipe Ram			
			Double Ram		X	
			Other*			
			Annular (5M)			
			Blind Ram			
			Pipe Ram			
			Double Ram			
			Other*			
N	A variance is requested for the use of a diverter on the surface casing. See attached for schematic.					
Y	A variance is requested to run a 5 M annular on a 10M system					

5. Mud Program (Three String Design)

Section	Type	Weight (ppg)
Surface	FW Gel	8.5-9
Intermediate	DBE / Cut Brine	10-10.5
Production	OBM	10-10.5

Sufficient mud materials to maintain mud properties and meet minimum lost circulation and weight increase requirements will be kept on location at all times.

What will be used to monitor the loss or gain of fluid?	PVT/Pason/Visual Monitoring
---	-----------------------------

6. Logging and Testing Procedures

Logging, Coring and Testing	
X	Will run GR/CNL from TD to surface (horizontal well - vertical portion of hole). Stated logs run will be in the Completion Report and submitted to the BLM.
	No logs are planned based on well control or offset log information.
	Drill stem test? If yes, explain.
	Coring? If yes, explain.

Additional logs planned		Interval
	Resistivity	Int. shoe to KOP
	Density	Int. shoe to KOP
X	CBL	Production casing
X	Mud log	Intermediate shoe to TD
	PEX	

7. Drilling Conditions

Condition	Specify what type and where?
BH pressure at deepest TVD	7267
Abnormal temperature	No

Mitigation measure for abnormal conditions. Describe. Lost circulation material/sweeps/mud scavengers.

Hydrogen Sulfide (H₂S) monitors will be installed prior to drilling out the surface shoe. If H₂S is detected in concentrations greater than 100 ppm, the operator will comply with the provisions of Onshore Oil and Gas Order #6. If Hydrogen Sulfide is encountered measured values and formations will be provided to the BLM.

N	H ₂ S is present
Y	H ₂ S plan attached.

8. Other facets of operation

Is this a walking operation? Potentially

- 1 If operator elects, drilling rig will batch drill the surface holes and run/cement surface casing; walking the rig to next wells on the pad.
- 2 The drilling rig will then batch drill the intermediate sections and run/cement intermediate casing; the wellbore will be isolated with a blind flange and pressure gauge installed for monitoring the well before walking to the next well.
- 3 The drilling rig will then batch drill the production hole sections on the wells with OBM, run/cement production casing, and install TA caps or tubing heads for completions.

NOTE: During batch operations the drilling rig will be moved from well to well however, it will not be removed

from the pad until all wells have production casing run/cemented.

Will be pre-setting casing? Potentially

- 1 Spudder rig will move in and batch drill surface hole.
 - a. Rig will utilize fresh water based mud to drill surface hole to TD. Solids control will be handled entirely on a closed loop basis.,
- 2 After drilling the surface hole section, the spudder rig will run casing and cement following all of the applicable rules and regulations (OnShore Order 2, all COAs and NMOCD regulations).
- 3 The wellhead will be installed and tested once the surface casing is cut off and the WOC time has been reached.
- 4 A blind flange with the same pressure rating as the wellhead will be installed to seal the wellbore. Pressure will be monitored with a pressure gauge installed on the wellhead.
- 5 Spudder rig operations is expected to take 4-5 days per well on a multi-well pa.
- 6 The NMOCD will be contacted and notified 24 hours prior to commencing spudder rig operations.
- 7 Drilling operations will be performed with drilling rig. A that time an approved BOP stack will be nipped up and tested on the wellhead before drilling operations commences on each well.
 - a. The NMOCD will be contacted / notified 24 hours before the drilling rig moves back on to the pad with the pre-set surface casing.

Attachments

X Directional Plan
 Other, describe

WCDSC Permian NM

Lea County (NAD83 New Mexico East)

Sec 12-T26S-R33E

Seawolf 12-1 Fed 3H

Wellbore #1

Plan: Permit Plan 1

Standard Planning Report - Geographic

11 June, 2020

Planning Report - Geographic

Database:	EDM r5000.141_Prod US	Local Co-ordinate Reference:	Well Seawolf 12-1 Fed 3H
Company:	WCDSC Permian NM	TVD Reference:	RKB @ 3371.50ft
Project:	Lea County (NAD83 New Mexico East)	MD Reference:	RKB @ 3371.50ft
Site:	Sec 12-T26S-R33E	North Reference:	Grid
Well:	Seawolf 12-1 Fed 3H	Survey Calculation Method:	Minimum Curvature
Wellbore:	Wellbore #1		
Design:	Permit Plan 1		

Project	Lea County (NAD83 New Mexico East)		
Map System:	US State Plane 1983	System Datum:	Mean Sea Level
Geo Datum:	North American Datum 1983		
Map Zone:	New Mexico Eastern Zone		

Site		Sec 12-T26S-R33E				
Site Position:		Northing:	383,134.75 usft	Latitude:	32.050692	
From:	Map	Easting:	794,089.67 usft	Longitude:	-103.517536	
Position Uncertainty:		0.00 ft	Slot Radius:	13-3/16 "	Grid Convergence:	0.43 °

Well	Seawolf 12-1 Fed 3H					
Well Position	+N/-S	0.00 ft	Northing:	383,497.74 usft	Latitude:	32.051753
	+E/-W	0.00 ft	Easting:	791,063.09 usft	Longitude:	-103.527295
Position Uncertainty		0.50 ft	Wellhead Elevation:		Ground Level:	3,346.50 ft

Wellbore	Wellbore #1				
Magnetics	Model Name	Sample Date	Declination (°)	Dip Angle (°)	Field Strength (nT)
	IGRF2015	6/10/2020	6.60	59.87	47,534.97218979

Design	Permit Plan 1			
Audit Notes:				
Version:	Phase:	PROTOTYPE	Tie On Depth:	0.00
Vertical Section:	Depth From (TVD) (ft)	+N/-S (ft)	+E/-W (ft)	Direction (°)
	0.00	0.00	0.00	356.79

Plan Survey Tool Program	Date	6/11/2020		
Depth From (ft)	Depth To (ft)	Survey (Wellbore)	Tool Name	Remarks
1	0.00	23,572.56 Permit Plan 1 (Wellbore #1)	MWD+HDGM OWSG MWD + HDGM	

Plan Sections										
Measured Depth (ft)	Inclination (°)	Azimuth (°)	Vertical Depth (ft)	+N/-S (ft)	+E/-W (ft)	Dogleg Rate (°/100usft)	Build Rate (°/100usft)	Turn Rate (°/100usft)	TFO (°)	Target
0.00	0.00	0.00	0.00	0.00	0.00	0.00	0.00	0.00	0.00	
3,000.00	0.00	0.00	3,000.00	0.00	0.00	0.00	0.00	0.00	0.00	
3,375.82	3.76	236.15	3,375.55	-6.86	-10.23	1.00	1.00	0.00	236.15	
12,155.78	3.76	236.15	12,136.63	-327.42	-488.18	0.00	0.00	0.00	0.00	
12,406.33	0.00	0.00	12,387.00	-332.00	-495.00	1.50	-1.50	0.00	180.00	
12,756.37	0.00	0.00	12,737.04	-332.00	-495.00	0.00	0.00	0.00	0.00	
13,656.37	90.00	359.59	13,310.00	240.94	-499.10	10.00	10.00	0.00	359.59	PBHL - Seawolf 12-1
23,572.56	90.00	359.59	13,310.00	10,156.88	-570.11	0.00	0.00	0.00	0.00	PBHL - Seawolf 12-1

Planning Report - Geographic

Database:	EDM r5000.141_Prod US	Local Co-ordinate Reference:	Well Seawolf 12-1 Fed 3H
Company:	WCDC Permian NM	TVD Reference:	RKB @ 3371.50ft
Project:	Lea County (NAD83 New Mexico East)	MD Reference:	RKB @ 3371.50ft
Site:	Sec 12-T26S-R33E	North Reference:	Grid
Well:	Seawolf 12-1 Fed 3H	Survey Calculation Method:	Minimum Curvature
Wellbore:	Wellbore #1		
Design:	Permit Plan 1		

Planned Survey									
Measured Depth (ft)	Inclination (°)	Azimuth (°)	Vertical Depth (ft)	+N/-S (ft)	+E/-W (ft)	Map Northing (usft)	Map Easting (usft)	Latitude	Longitude
0.00	0.00	0.00	0.00	0.00	0.00	383,497.74	791,063.09	32.051753	-103.527295
100.00	0.00	0.00	100.00	0.00	0.00	383,497.74	791,063.09	32.051753	-103.527295
200.00	0.00	0.00	200.00	0.00	0.00	383,497.74	791,063.09	32.051753	-103.527295
300.00	0.00	0.00	300.00	0.00	0.00	383,497.74	791,063.09	32.051753	-103.527295
400.00	0.00	0.00	400.00	0.00	0.00	383,497.74	791,063.09	32.051753	-103.527295
500.00	0.00	0.00	500.00	0.00	0.00	383,497.74	791,063.09	32.051753	-103.527295
600.00	0.00	0.00	600.00	0.00	0.00	383,497.74	791,063.09	32.051753	-103.527295
700.00	0.00	0.00	700.00	0.00	0.00	383,497.74	791,063.09	32.051753	-103.527295
800.00	0.00	0.00	800.00	0.00	0.00	383,497.74	791,063.09	32.051753	-103.527295
900.00	0.00	0.00	900.00	0.00	0.00	383,497.74	791,063.09	32.051753	-103.527295
1,000.00	0.00	0.00	1,000.00	0.00	0.00	383,497.74	791,063.09	32.051753	-103.527295
1,100.00	0.00	0.00	1,100.00	0.00	0.00	383,497.74	791,063.09	32.051753	-103.527295
1,200.00	0.00	0.00	1,200.00	0.00	0.00	383,497.74	791,063.09	32.051753	-103.527295
1,300.00	0.00	0.00	1,300.00	0.00	0.00	383,497.74	791,063.09	32.051753	-103.527295
1,400.00	0.00	0.00	1,400.00	0.00	0.00	383,497.74	791,063.09	32.051753	-103.527295
1,500.00	0.00	0.00	1,500.00	0.00	0.00	383,497.74	791,063.09	32.051753	-103.527295
1,600.00	0.00	0.00	1,600.00	0.00	0.00	383,497.74	791,063.09	32.051753	-103.527295
1,700.00	0.00	0.00	1,700.00	0.00	0.00	383,497.74	791,063.09	32.051753	-103.527295
1,800.00	0.00	0.00	1,800.00	0.00	0.00	383,497.74	791,063.09	32.051753	-103.527295
1,900.00	0.00	0.00	1,900.00	0.00	0.00	383,497.74	791,063.09	32.051753	-103.527295
2,000.00	0.00	0.00	2,000.00	0.00	0.00	383,497.74	791,063.09	32.051753	-103.527295
2,100.00	0.00	0.00	2,100.00	0.00	0.00	383,497.74	791,063.09	32.051753	-103.527295
2,200.00	0.00	0.00	2,200.00	0.00	0.00	383,497.74	791,063.09	32.051753	-103.527295
2,300.00	0.00	0.00	2,300.00	0.00	0.00	383,497.74	791,063.09	32.051753	-103.527295
2,400.00	0.00	0.00	2,400.00	0.00	0.00	383,497.74	791,063.09	32.051753	-103.527295
2,500.00	0.00	0.00	2,500.00	0.00	0.00	383,497.74	791,063.09	32.051753	-103.527295
2,600.00	0.00	0.00	2,600.00	0.00	0.00	383,497.74	791,063.09	32.051753	-103.527295
2,700.00	0.00	0.00	2,700.00	0.00	0.00	383,497.74	791,063.09	32.051753	-103.527295
2,800.00	0.00	0.00	2,800.00	0.00	0.00	383,497.74	791,063.09	32.051753	-103.527295
2,900.00	0.00	0.00	2,900.00	0.00	0.00	383,497.74	791,063.09	32.051753	-103.527295
3,000.00	0.00	0.00	3,000.00	0.00	0.00	383,497.74	791,063.09	32.051753	-103.527295
3,100.00	1.00	236.15	3,099.99	-0.49	-0.72	383,497.25	791,062.36	32.051751	-103.527297
3,200.00	2.00	236.15	3,199.96	-1.94	-2.90	383,495.79	791,060.19	32.051747	-103.527304
3,300.00	3.00	236.15	3,299.86	-4.37	-6.52	383,493.36	791,056.57	32.051741	-103.527316
3,375.82	3.76	236.15	3,375.55	-6.86	-10.23	383,490.88	791,052.85	32.051734	-103.527328
3,400.00	3.76	236.15	3,399.68	-7.75	-11.55	383,489.99	791,051.54	32.051732	-103.527332
3,500.00	3.76	236.15	3,499.46	-11.40	-16.99	383,486.34	791,046.10	32.051722	-103.527350
3,600.00	3.76	236.15	3,599.25	-15.05	-22.44	383,482.69	791,040.65	32.051712	-103.527368
3,700.00	3.76	236.15	3,699.03	-18.70	-27.88	383,479.04	791,035.21	32.051702	-103.527385
3,800.00	3.76	236.15	3,798.82	-22.35	-33.32	383,475.39	791,029.76	32.051692	-103.527403
3,900.00	3.76	236.15	3,898.60	-26.00	-38.77	383,471.74	791,024.32	32.051682	-103.527421
4,000.00	3.76	236.15	3,998.39	-29.65	-44.21	383,468.09	791,018.88	32.051672	-103.527438
4,100.00	3.76	236.15	4,098.17	-33.30	-49.65	383,464.44	791,013.43	32.051662	-103.527456
4,200.00	3.76	236.15	4,197.96	-36.95	-55.10	383,460.78	791,007.99	32.051652	-103.527473
4,300.00	3.76	236.15	4,297.74	-40.61	-60.54	383,457.13	791,002.55	32.051642	-103.527491
4,400.00	3.76	236.15	4,397.53	-44.26	-65.98	383,453.48	790,997.10	32.051632	-103.527509
4,500.00	3.76	236.15	4,497.31	-47.91	-71.43	383,449.83	790,991.66	32.051622	-103.527526
4,600.00	3.76	236.15	4,597.10	-51.56	-76.87	383,446.18	790,986.22	32.051612	-103.527544
4,700.00	3.76	236.15	4,696.88	-55.21	-82.32	383,442.53	790,980.77	32.051603	-103.527562
4,800.00	3.76	236.15	4,796.67	-58.86	-87.76	383,438.88	790,975.33	32.051593	-103.527579
4,900.00	3.76	236.15	4,896.45	-62.51	-93.20	383,435.23	790,969.89	32.051583	-103.527597
5,000.00	3.76	236.15	4,996.24	-66.16	-98.65	383,431.58	790,964.44	32.051573	-103.527615
5,100.00	3.76	236.15	5,096.02	-69.81	-104.09	383,427.92	790,959.00	32.051563	-103.527632
5,200.00	3.76	236.15	5,195.81	-73.46	-109.53	383,424.27	790,953.55	32.051553	-103.527650
5,300.00	3.76	236.15	5,295.59	-77.12	-114.98	383,420.62	790,948.11	32.051543	-103.527668

Planning Report - Geographic

Database:	EDM r5000.141_Prod US	Local Co-ordinate Reference:	Well Seawolf 12-1 Fed 3H
Company:	WCDSC Permian NM	TVD Reference:	RKB @ 3371.50ft
Project:	Lea County (NAD83 New Mexico East)	MD Reference:	RKB @ 3371.50ft
Site:	Sec 12-T26S-R33E	North Reference:	Grid
Well:	Seawolf 12-1 Fed 3H	Survey Calculation Method:	Minimum Curvature
Wellbore:	Wellbore #1		
Design:	Permit Plan 1		

Planned Survey										
Measured Depth (ft)	Inclination (°)	Azimuth (°)	Vertical Depth (ft)	+N/-S (ft)	+E/-W (ft)	Map Northing (usft)	Map Easting (usft)	Latitude	Longitude	
5,400.00	3.76	236.15	5,395.38	-80.77	-120.42	383,416.97	790,942.67	32.051533	-103.527685	
5,500.00	3.76	236.15	5,495.16	-84.42	-125.86	383,413.32	790,937.22	32.051523	-103.527703	
5,600.00	3.76	236.15	5,594.95	-88.07	-131.31	383,409.67	790,931.78	32.051513	-103.527721	
5,700.00	3.76	236.15	5,694.73	-91.72	-136.75	383,406.02	790,926.34	32.051503	-103.527738	
5,800.00	3.76	236.15	5,794.52	-95.37	-142.20	383,402.37	790,920.89	32.051493	-103.527756	
5,900.00	3.76	236.15	5,894.30	-99.02	-147.64	383,398.72	790,915.45	32.051483	-103.527774	
6,000.00	3.76	236.15	5,994.09	-102.67	-153.08	383,395.07	790,910.01	32.051474	-103.527791	
6,100.00	3.76	236.15	6,093.87	-106.32	-158.53	383,391.41	790,904.56	32.051464	-103.527809	
6,200.00	3.76	236.15	6,193.66	-109.98	-163.97	383,387.76	790,899.12	32.051454	-103.527827	
6,300.00	3.76	236.15	6,293.44	-113.63	-169.41	383,384.11	790,893.67	32.051444	-103.527844	
6,400.00	3.76	236.15	6,393.23	-117.28	-174.86	383,380.46	790,888.23	32.051434	-103.527862	
6,500.00	3.76	236.15	6,493.01	-120.93	-180.30	383,376.81	790,882.79	32.051424	-103.527880	
6,600.00	3.76	236.15	6,592.80	-124.58	-185.74	383,373.16	790,877.34	32.051414	-103.527897	
6,700.00	3.76	236.15	6,692.58	-128.23	-191.19	383,369.51	790,871.90	32.051404	-103.527915	
6,800.00	3.76	236.15	6,792.37	-131.88	-196.63	383,365.86	790,866.46	32.051394	-103.527933	
6,900.00	3.76	236.15	6,892.15	-135.53	-202.07	383,362.21	790,861.01	32.051384	-103.527950	
7,000.00	3.76	236.15	6,991.94	-139.18	-207.52	383,358.55	790,855.57	32.051374	-103.527968	
7,100.00	3.76	236.15	7,091.72	-142.84	-212.96	383,354.90	790,850.13	32.051364	-103.527986	
7,200.00	3.76	236.15	7,191.51	-146.49	-218.41	383,351.25	790,844.68	32.051354	-103.528003	
7,300.00	3.76	236.15	7,291.29	-150.14	-223.85	383,347.60	790,839.24	32.051344	-103.528021	
7,400.00	3.76	236.15	7,391.08	-153.79	-229.29	383,343.95	790,833.80	32.051335	-103.528039	
7,500.00	3.76	236.15	7,490.86	-157.44	-234.74	383,340.30	790,828.35	32.051325	-103.528056	
7,600.00	3.76	236.15	7,590.65	-161.09	-240.18	383,336.65	790,822.91	32.051315	-103.528074	
7,700.00	3.76	236.15	7,690.43	-164.74	-245.62	383,333.00	790,817.46	32.051305	-103.528091	
7,800.00	3.76	236.15	7,790.22	-168.39	-251.07	383,329.35	790,812.02	32.051295	-103.528109	
7,900.00	3.76	236.15	7,890.00	-172.04	-256.51	383,325.70	790,806.58	32.051285	-103.528127	
8,000.00	3.76	236.15	7,989.79	-175.69	-261.95	383,322.04	790,801.13	32.051275	-103.528144	
8,100.00	3.76	236.15	8,089.57	-179.35	-267.40	383,318.39	790,795.69	32.051265	-103.528162	
8,200.00	3.76	236.15	8,189.36	-183.00	-272.84	383,314.74	790,790.25	32.051255	-103.528180	
8,300.00	3.76	236.15	8,289.14	-186.65	-278.29	383,311.09	790,784.80	32.051245	-103.528197	
8,400.00	3.76	236.15	8,388.93	-190.30	-283.73	383,307.44	790,779.36	32.051235	-103.528215	
8,500.00	3.76	236.15	8,488.71	-193.95	-289.17	383,303.79	790,773.92	32.051225	-103.528233	
8,600.00	3.76	236.15	8,588.50	-197.60	-294.62	383,300.14	790,768.47	32.051215	-103.528250	
8,700.00	3.76	236.15	8,688.28	-201.25	-300.06	383,296.49	790,763.03	32.051206	-103.528268	
8,800.00	3.76	236.15	8,788.07	-204.90	-305.50	383,292.84	790,757.59	32.051196	-103.528286	
8,900.00	3.76	236.15	8,887.85	-208.55	-310.95	383,289.18	790,752.14	32.051186	-103.528303	
9,000.00	3.76	236.15	8,987.64	-212.21	-316.39	383,285.53	790,746.70	32.051176	-103.528321	
9,100.00	3.76	236.15	9,087.42	-215.86	-321.83	383,281.88	790,741.25	32.051166	-103.528339	
9,200.00	3.76	236.15	9,187.21	-219.51	-327.28	383,278.23	790,735.81	32.051156	-103.528356	
9,300.00	3.76	236.15	9,286.99	-223.16	-332.72	383,274.58	790,730.37	32.051146	-103.528374	
9,400.00	3.76	236.15	9,386.78	-226.81	-338.16	383,270.93	790,724.92	32.051136	-103.528392	
9,500.00	3.76	236.15	9,486.56	-230.46	-343.61	383,267.28	790,719.48	32.051126	-103.528409	
9,600.00	3.76	236.15	9,586.35	-234.11	-349.05	383,263.63	790,714.04	32.051116	-103.528427	
9,700.00	3.76	236.15	9,686.13	-237.76	-354.50	383,259.98	790,708.59	32.051106	-103.528445	
9,800.00	3.76	236.15	9,785.92	-241.41	-359.94	383,256.33	790,703.15	32.051096	-103.528462	
9,900.00	3.76	236.15	9,885.70	-245.06	-365.38	383,252.67	790,697.71	32.051086	-103.528480	
10,000.00	3.76	236.15	9,985.49	-248.72	-370.83	383,249.02	790,692.26	32.051077	-103.528498	
10,100.00	3.76	236.15	10,085.27	-252.37	-376.27	383,245.37	790,686.82	32.051067	-103.528515	
10,200.00	3.76	236.15	10,185.06	-256.02	-381.71	383,241.72	790,681.38	32.051057	-103.528533	
10,300.00	3.76	236.15	10,284.84	-259.67	-387.16	383,238.07	790,675.93	32.051047	-103.528551	
10,400.00	3.76	236.15	10,384.63	-263.32	-392.60	383,234.42	790,670.49	32.051037	-103.528568	
10,500.00	3.76	236.15	10,484.41	-266.97	-398.04	383,230.77	790,665.04	32.051027	-103.528586	
10,600.00	3.76	236.15	10,584.20	-270.62	-403.49	383,227.12	790,659.60	32.051017	-103.528604	
10,700.00	3.76	236.15	10,683.98	-274.27	-408.93	383,223.47	790,654.16	32.051007	-103.528621	
10,800.00	3.76	236.15	10,783.77	-277.92	-414.37	383,219.81	790,648.71	32.050997	-103.528639	

Planning Report - Geographic

Database:	EDM r5000.141_Prod US	Local Co-ordinate Reference:	Well Seawolf 12-1 Fed 3H
Company:	WCDSC Permian NM	TVD Reference:	RKB @ 3371.50ft
Project:	Lea County (NAD83 New Mexico East)	MD Reference:	RKB @ 3371.50ft
Site:	Sec 12-T26S-R33E	North Reference:	Grid
Well:	Seawolf 12-1 Fed 3H	Survey Calculation Method:	Minimum Curvature
Wellbore:	Wellbore #1		
Design:	Permit Plan 1		

Planned Survey									
Measured Depth (ft)	Inclination (°)	Azimuth (°)	Vertical Depth (ft)	+N/-S (ft)	+E/-W (ft)	Map Northing (usft)	Map Easting (usft)	Latitude	Longitude
10,900.00	3.76	236.15	10,883.55	-281.58	-419.82	383,216.16	790,643.27	32.050987	-103.528656
11,000.00	3.76	236.15	10,983.34	-285.23	-425.26	383,212.51	790,637.83	32.050977	-103.528674
11,100.00	3.76	236.15	11,083.12	-288.88	-430.71	383,208.86	790,632.38	32.050967	-103.528692
11,200.00	3.76	236.15	11,182.91	-292.53	-436.15	383,205.21	790,626.94	32.050957	-103.528709
11,300.00	3.76	236.15	11,282.69	-296.18	-441.59	383,201.56	790,621.50	32.050948	-103.528727
11,400.00	3.76	236.15	11,382.48	-299.83	-447.04	383,197.91	790,616.05	32.050938	-103.528745
11,500.00	3.76	236.15	11,482.26	-303.48	-452.48	383,194.26	790,610.61	32.050928	-103.528762
11,600.00	3.76	236.15	11,582.05	-307.13	-457.92	383,190.61	790,605.16	32.050918	-103.528780
11,700.00	3.76	236.15	11,681.83	-310.78	-463.37	383,186.96	790,599.72	32.050908	-103.528798
11,800.00	3.76	236.15	11,781.61	-314.43	-468.81	383,183.30	790,594.28	32.050898	-103.528815
11,900.00	3.76	236.15	11,881.40	-318.09	-474.25	383,179.65	790,588.83	32.050888	-103.528833
12,000.00	3.76	236.15	11,981.18	-321.74	-479.70	383,176.00	790,583.39	32.050878	-103.528851
12,100.00	3.76	236.15	12,080.97	-325.39	-485.14	383,172.35	790,577.95	32.050868	-103.528868
12,155.78	3.76	236.15	12,136.63	-327.42	-488.18	383,170.31	790,574.91	32.050863	-103.528878
12,200.00	3.09	236.15	12,180.77	-328.90	-490.37	383,168.84	790,572.72	32.050859	-103.528885
12,300.00	1.59	236.15	12,280.68	-331.18	-493.77	383,166.56	790,569.32	32.050852	-103.528896
12,400.00	0.09	236.15	12,380.67	-332.00	-495.00	383,165.74	790,568.09	32.050850	-103.528900
12,406.33	0.00	0.00	12,387.00	-332.00	-495.00	383,165.74	790,568.09	32.050850	-103.528900
12,500.00	0.00	0.00	12,480.67	-332.00	-495.00	383,165.74	790,568.09	32.050850	-103.528900
12,600.00	0.00	0.00	12,580.67	-332.00	-495.00	383,165.74	790,568.09	32.050850	-103.528900
12,700.00	0.00	0.00	12,680.67	-332.00	-495.00	383,165.74	790,568.09	32.050850	-103.528900
12,756.37	0.00	0.00	12,737.04	-332.00	-495.00	383,165.74	790,568.09	32.050850	-103.528900
12,757.00	0.06	359.59	12,737.67	-332.00	-495.00	383,165.74	790,568.09	32.050850	-103.528900
KOP @ 12757' MD, 50' FSL, 1766' FWL									
12,800.00	4.36	359.59	12,780.63	-330.34	-495.01	383,167.40	790,568.08	32.050855	-103.528900
12,900.00	14.36	359.59	12,879.17	-314.09	-495.13	383,183.65	790,567.96	32.050899	-103.528900
12,998.00	24.16	359.59	12,971.57	-281.80	-495.36	383,215.94	790,567.73	32.050988	-103.528900
FTP @ 12998' MD, 100' FSL, 1766' FWL									
13,000.00	24.36	359.59	12,973.39	-280.98	-495.37	383,216.76	790,567.72	32.050990	-103.528900
13,100.00	34.36	359.59	13,060.44	-232.01	-495.72	383,265.73	790,567.37	32.051125	-103.528900
13,200.00	44.36	359.59	13,137.65	-168.67	-496.17	383,329.07	790,566.92	32.051299	-103.528900
13,300.00	54.36	359.59	13,202.70	-92.88	-496.71	383,404.86	790,566.38	32.051507	-103.528900
13,400.00	64.36	359.59	13,253.59	-6.95	-497.33	383,490.79	790,565.76	32.051744	-103.528900
13,500.00	74.36	359.59	13,288.79	86.51	-498.00	383,584.25	790,565.09	32.052001	-103.528900
13,600.00	84.36	359.59	13,307.23	184.66	-498.70	383,682.40	790,564.39	32.052270	-103.528900
13,656.37	90.00	359.59	13,310.00	240.94	-499.10	383,738.68	790,563.99	32.052425	-103.528900
13,700.00	90.00	359.59	13,310.00	284.57	-499.42	383,782.31	790,563.67	32.052545	-103.528900
13,800.00	90.00	359.59	13,310.00	384.57	-500.13	383,882.31	790,562.96	32.052820	-103.528900
13,900.00	90.00	359.59	13,310.00	484.57	-500.85	383,982.30	790,562.24	32.053095	-103.528900
14,000.00	90.00	359.59	13,310.00	584.56	-501.56	384,082.30	790,561.53	32.053370	-103.528899
14,100.00	90.00	359.59	13,310.00	684.56	-502.28	384,182.30	790,560.81	32.053645	-103.528899
14,200.00	90.00	359.59	13,310.00	784.56	-503.00	384,282.30	790,560.09	32.053919	-103.528899
14,300.00	90.00	359.59	13,310.00	884.56	-503.71	384,382.29	790,559.38	32.054194	-103.528899
14,400.00	90.00	359.59	13,310.00	984.55	-504.43	384,482.29	790,558.66	32.054469	-103.528899
14,500.00	90.00	359.59	13,310.00	1,084.55	-505.14	384,582.29	790,557.94	32.054744	-103.528899
14,600.00	90.00	359.59	13,310.00	1,184.55	-505.86	384,682.28	790,557.23	32.055019	-103.528899
14,700.00	90.00	359.59	13,310.00	1,284.55	-506.58	384,782.28	790,556.51	32.055294	-103.528899
14,800.00	90.00	359.59	13,310.00	1,384.54	-507.29	384,882.28	790,555.80	32.055569	-103.528899
14,900.00	90.00	359.59	13,310.00	1,484.54	-508.01	384,982.28	790,555.08	32.055844	-103.528899
15,000.00	90.00	359.59	13,310.00	1,584.54	-508.72	385,082.27	790,554.36	32.056118	-103.528899
15,100.00	90.00	359.59	13,310.00	1,684.54	-509.44	385,182.27	790,553.65	32.056393	-103.528898
15,200.00	90.00	359.59	13,310.00	1,784.53	-510.16	385,282.27	790,552.93	32.056668	-103.528898
15,300.00	90.00	359.59	13,310.00	1,884.53	-510.87	385,382.27	790,552.22	32.056943	-103.528898
15,400.00	90.00	359.59	13,310.00	1,984.53	-511.59	385,482.26	790,551.50	32.057218	-103.528898

Planning Report - Geographic

Database:	EDM r5000.141_Prod US	Local Co-ordinate Reference:	Well Seawolf 12-1 Fed 3H
Company:	WCDCS Permian NM	TVD Reference:	RKB @ 3371.50ft
Project:	Lea County (NAD83 New Mexico East)	MD Reference:	RKB @ 3371.50ft
Site:	Sec 12-T26S-R33E	North Reference:	Grid
Well:	Seawolf 12-1 Fed 3H	Survey Calculation Method:	Minimum Curvature
Wellbore:	Wellbore #1		
Design:	Permit Plan 1		

Planned Survey									
Measured Depth (ft)	Inclination (°)	Azimuth (°)	Vertical Depth (ft)	+N/-S (ft)	+E/-W (ft)	Map Northing (usft)	Map Easting (usft)	Latitude	Longitude
15,500.00	90.00	359.59	13,310.00	2,084.53	-512.30	385,582.26	790,550.78	32.057493	-103.528898
15,600.00	90.00	359.59	13,310.00	2,184.52	-513.02	385,682.26	790,550.07	32.057768	-103.528898
15,700.00	90.00	359.59	13,310.00	2,284.52	-513.74	385,782.25	790,549.35	32.058043	-103.528898
15,800.00	90.00	359.59	13,310.00	2,384.52	-514.45	385,882.25	790,548.64	32.058317	-103.528898
15,900.00	90.00	359.59	13,310.00	2,484.51	-515.17	385,982.25	790,547.92	32.058592	-103.528898
16,000.00	90.00	359.59	13,310.00	2,584.51	-515.89	386,082.25	790,547.20	32.058867	-103.528898
16,100.00	90.00	359.59	13,310.00	2,684.51	-516.60	386,182.24	790,546.49	32.059142	-103.528898
16,200.00	90.00	359.59	13,310.00	2,784.51	-517.32	386,282.24	790,545.77	32.059417	-103.528897
16,300.00	90.00	359.59	13,310.00	2,884.50	-518.03	386,382.24	790,545.06	32.059692	-103.528897
16,400.00	90.00	359.59	13,310.00	2,984.50	-518.75	386,482.23	790,544.34	32.059967	-103.528897
16,500.00	90.00	359.59	13,310.00	3,084.50	-519.47	386,582.23	790,543.62	32.060242	-103.528897
16,600.00	90.00	359.59	13,310.00	3,184.50	-520.18	386,682.23	790,542.91	32.060516	-103.528897
16,700.00	90.00	359.59	13,310.00	3,284.49	-520.90	386,782.23	790,542.19	32.060791	-103.528897
16,800.00	90.00	359.59	13,310.00	3,384.49	-521.61	386,882.22	790,541.47	32.061066	-103.528897
16,900.00	90.00	359.59	13,310.00	3,484.49	-522.33	386,982.22	790,540.76	32.061341	-103.528897
17,000.00	90.00	359.59	13,310.00	3,584.49	-523.05	387,082.22	790,540.04	32.061616	-103.528897
17,100.00	90.00	359.59	13,310.00	3,684.48	-523.76	387,182.22	790,539.33	32.061891	-103.528897
17,200.00	90.00	359.59	13,310.00	3,784.48	-524.48	387,282.21	790,538.61	32.062166	-103.528896
17,300.00	90.00	359.59	13,310.00	3,884.48	-525.19	387,382.21	790,537.89	32.062441	-103.528896
17,400.00	90.00	359.59	13,310.00	3,984.48	-525.91	387,482.21	790,537.18	32.062716	-103.528896
17,500.00	90.00	359.59	13,310.00	4,084.47	-526.63	387,582.20	790,536.46	32.062990	-103.528896
17,600.00	90.00	359.59	13,310.00	4,184.47	-527.34	387,682.20	790,535.75	32.063265	-103.528896
17,700.00	90.00	359.59	13,310.00	4,284.47	-528.06	387,782.20	790,535.03	32.063540	-103.528896
17,800.00	90.00	359.59	13,310.00	4,384.47	-528.77	387,882.20	790,534.31	32.063815	-103.528896
17,900.00	90.00	359.59	13,310.00	4,484.46	-529.49	387,982.19	790,533.60	32.064090	-103.528896
18,000.00	90.00	359.59	13,310.00	4,584.46	-530.21	388,082.19	790,532.88	32.064365	-103.528896
18,100.00	90.00	359.59	13,310.00	4,684.46	-530.92	388,182.19	790,532.17	32.064640	-103.528896
18,200.00	90.00	359.59	13,310.00	4,784.46	-531.64	388,282.19	790,531.45	32.064915	-103.528896
18,300.00	90.00	359.59	13,310.00	4,884.45	-532.36	388,382.18	790,530.73	32.065189	-103.528895
18,314.00	90.00	359.59	13,310.00	4,898.45	-532.46	388,396.18	790,530.63	32.065228	-103.528895
Cross section @ 18314' MD, 0' FSL, 1766' FWL									
18,400.00	90.00	359.59	13,310.00	4,984.45	-533.07	388,482.18	790,530.02	32.065464	-103.528895
18,500.00	90.00	359.59	13,310.00	5,084.45	-533.79	388,582.18	790,529.30	32.065739	-103.528895
18,600.00	90.00	359.59	13,310.00	5,184.45	-534.50	388,682.17	790,528.59	32.066014	-103.528895
18,700.00	90.00	359.59	13,310.00	5,284.44	-535.22	388,782.17	790,527.87	32.066289	-103.528895
18,800.00	90.00	359.59	13,310.00	5,384.44	-535.94	388,882.17	790,527.15	32.066564	-103.528895
18,900.00	90.00	359.59	13,310.00	5,484.44	-536.65	388,982.17	790,526.44	32.066839	-103.528895
19,000.00	90.00	359.59	13,310.00	5,584.44	-537.37	389,082.16	790,525.72	32.067114	-103.528895
19,100.00	90.00	359.59	13,310.00	5,684.43	-538.08	389,182.16	790,525.00	32.067388	-103.528895
19,200.00	90.00	359.59	13,310.00	5,784.43	-538.80	389,282.16	790,524.29	32.067663	-103.528895
19,300.00	90.00	359.59	13,310.00	5,884.43	-539.52	389,382.15	790,523.57	32.067938	-103.528894
19,400.00	90.00	359.59	13,310.00	5,984.43	-540.23	389,482.15	790,522.86	32.068213	-103.528894
19,500.00	90.00	359.59	13,310.00	6,084.42	-540.95	389,582.15	790,522.14	32.068488	-103.528894
19,600.00	90.00	359.59	13,310.00	6,184.42	-541.66	389,682.15	790,521.42	32.068763	-103.528894
19,700.00	90.00	359.59	13,310.00	6,284.42	-542.38	389,782.14	790,520.71	32.069038	-103.528894
19,800.00	90.00	359.59	13,310.00	6,384.42	-543.10	389,882.14	790,519.99	32.069313	-103.528894
19,900.00	90.00	359.59	13,310.00	6,484.41	-543.81	389,982.14	790,519.28	32.069587	-103.528894
20,000.00	90.00	359.59	13,310.00	6,584.41	-544.53	390,082.14	790,518.56	32.069862	-103.528894
20,100.00	90.00	359.59	13,310.00	6,684.41	-545.24	390,182.13	790,517.84	32.070137	-103.528894
20,200.00	90.00	359.59	13,310.00	6,784.40	-545.96	390,282.13	790,517.13	32.070412	-103.528894
20,300.00	90.00	359.59	13,310.00	6,884.40	-546.68	390,382.13	790,516.41	32.070687	-103.528894
20,400.00	90.00	359.59	13,310.00	6,984.40	-547.39	390,482.12	790,515.70	32.070962	-103.528893
20,500.00	90.00	359.59	13,310.00	7,084.40	-548.11	390,582.12	790,514.98	32.071237	-103.528893
20,600.00	90.00	359.59	13,310.00	7,184.39	-548.83	390,682.12	790,514.26	32.071512	-103.528893

Planning Report - Geographic

Database:	EDM r5000.141_Prod US	Local Co-ordinate Reference:	Well Seawolf 12-1 Fed 3H
Company:	WCDSC Permian NM	TVD Reference:	RKB @ 3371.50ft
Project:	Lea County (NAD83 New Mexico East)	MD Reference:	RKB @ 3371.50ft
Site:	Sec 12-T26S-R33E	North Reference:	Grid
Well:	Seawolf 12-1 Fed 3H	Survey Calculation Method:	Minimum Curvature
Wellbore:	Wellbore #1		
Design:	Permit Plan 1		

Planned Survey									
Measured Depth (ft)	Inclination (°)	Azimuth (°)	Vertical Depth (ft)	+N/-S (ft)	+E/-W (ft)	Map Northing (usft)	Map Easting (usft)	Latitude	Longitude
20,700.00	90.00	359.59	13,310.00	7,284.39	-549.54	390,782.12	790,513.55	32.071786	-103.528893
20,800.00	90.00	359.59	13,310.00	7,384.39	-550.26	390,882.11	790,512.83	32.072061	-103.528893
20,900.00	90.00	359.59	13,310.00	7,484.39	-550.97	390,982.11	790,512.12	32.072336	-103.528893
21,000.00	90.00	359.59	13,310.00	7,584.38	-551.69	391,082.11	790,511.40	32.072611	-103.528893
21,100.00	90.00	359.59	13,310.00	7,684.38	-552.41	391,182.10	790,510.68	32.072886	-103.528893
21,200.00	90.00	359.59	13,310.00	7,784.38	-553.12	391,282.10	790,509.97	32.073161	-103.528893
21,300.00	90.00	359.59	13,310.00	7,884.38	-553.84	391,382.10	790,509.25	32.073436	-103.528893
21,400.00	90.00	359.59	13,310.00	7,984.37	-554.55	391,482.10	790,508.54	32.073711	-103.528892
21,500.00	90.00	359.59	13,310.00	8,084.37	-555.27	391,582.09	790,507.82	32.073985	-103.528892
21,600.00	90.00	359.59	13,310.00	8,184.37	-555.99	391,682.09	790,507.10	32.074260	-103.528892
21,700.00	90.00	359.59	13,310.00	8,284.37	-556.70	391,782.09	790,506.39	32.074535	-103.528892
21,800.00	90.00	359.59	13,310.00	8,384.36	-557.42	391,882.09	790,505.67	32.074810	-103.528892
21,900.00	90.00	359.59	13,310.00	8,484.36	-558.13	391,982.08	790,504.95	32.075085	-103.528892
22,000.00	90.00	359.59	13,310.00	8,584.36	-558.85	392,082.08	790,504.24	32.075360	-103.528892
22,100.00	90.00	359.59	13,310.00	8,684.36	-559.57	392,182.08	790,503.52	32.075635	-103.528892
22,200.00	90.00	359.59	13,310.00	8,784.35	-560.28	392,282.07	790,502.81	32.075910	-103.528892
22,300.00	90.00	359.59	13,310.00	8,884.35	-561.00	392,382.07	790,502.09	32.076184	-103.528892
22,400.00	90.00	359.59	13,310.00	8,984.35	-561.71	392,482.07	790,501.37	32.076459	-103.528892
22,500.00	90.00	359.59	13,310.00	9,084.35	-562.43	392,582.07	790,500.66	32.076734	-103.528891
22,600.00	90.00	359.59	13,310.00	9,184.34	-563.15	392,682.06	790,499.94	32.077009	-103.528891
22,700.00	90.00	359.59	13,310.00	9,284.34	-563.86	392,782.06	790,499.23	32.077284	-103.528891
22,800.00	90.00	359.59	13,310.00	9,384.34	-564.58	392,882.06	790,498.51	32.077559	-103.528891
22,900.00	90.00	359.59	13,310.00	9,484.34	-565.30	392,982.06	790,497.79	32.077834	-103.528891
23,000.00	90.00	359.59	13,310.00	9,584.33	-566.01	393,082.05	790,497.08	32.078109	-103.528891
23,100.00	90.00	359.59	13,310.00	9,684.33	-566.73	393,182.05	790,496.36	32.078384	-103.528891
23,200.00	90.00	359.59	13,310.00	9,784.33	-567.44	393,282.05	790,495.65	32.078658	-103.528891
23,300.00	90.00	359.59	13,310.00	9,884.33	-568.16	393,382.04	790,494.93	32.078933	-103.528891
23,400.00	90.00	359.59	13,310.00	9,984.32	-568.88	393,482.04	790,494.21	32.079208	-103.528891
23,493.00	90.00	359.59	13,310.00	10,077.32	-569.54	393,575.04	790,493.55	32.079464	-103.528890
LTP @ 23493' MD, 100' FNL, 1766' FWL									
23,500.00	90.00	359.59	13,310.00	10,084.32	-569.59	393,582.04	790,493.50	32.079483	-103.528890
23,572.55	90.00	359.59	13,310.00	10,156.87	-570.11	393,654.59	790,492.98	32.079682	-103.528890
PBHL; 20' FNL, 1766' FWL									
23,572.56	90.00	359.59	13,310.00	10,156.88	-570.11	393,654.60	790,492.98	32.079682	-103.528890

Design Targets									
Target Name	Dip Angle (°)	Dip Dir. (°)	TVD (ft)	+N/-S (ft)	+E/-W (ft)	Northing (usft)	Easting (usft)	Latitude	Longitude
- hit/miss target									
- Shape									
PBHL - Seawolf 12-1 Fe	0.00	0.00	0.00	10,156.88	-570.11	393,654.60	790,492.98	32.079682	-103.528890
- plan misses target center by 10172.87ft at 0.00ft MD (0.00 TVD, 0.00 N, 0.00 E)									
- Point									

Planning Report - Geographic

Database:	EDM r5000.141_Prod US	Local Co-ordinate Reference:	Well Seawolf 12-1 Fed 3H
Company:	WCDSC Permian NM	TVD Reference:	RKB @ 3371.50ft
Project:	Lea County (NAD83 New Mexico East)	MD Reference:	RKB @ 3371.50ft
Site:	Sec 12-T26S-R33E	North Reference:	Grid
Well:	Seawolf 12-1 Fed 3H	Survey Calculation Method:	Minimum Curvature
Wellbore:	Wellbore #1		
Design:	Permit Plan 1		

Plan Annotations				
Measured Depth (ft)	Vertical Depth (ft)	Local Coordinates		Comment
		+N/-S (ft)	+E/-W (ft)	
12,757.00	12,737.67	-332.00	-495.00	KOP @ 12757' MD, 50' FSL, 1766' FWL
12,998.00	12,971.57	-281.80	-495.36	FTP @ 12998' MD, 100' FSL, 1766' FWL
18,314.00	13,310.00	4,898.45	-532.46	Cross section @ 18314' MD, 0' FSL, 1766' FWL
23,493.00	13,310.00	10,077.32	-569.54	LTP @ 23493' MD, 100' FNL, 1766' FWL
23,572.55	13,310.00	10,156.87	-570.11	PBHL; 20' FNL, 1766' FWL

WCDSC Permian NM




WELL DETAILS: Seawolf 12-1 Fed 3H

RKB @ 3371.50ft
3346.50

Northing 363497.74 Easting 791063.09 Latitude 32.051752 Longitude -103.527295

SECTION DETAILS Permit Plan 1

	MD	Inc	Azi	TVD	+N-S	+E-W	Dleg	Vsect	Annotation
	0.00	0.00	0.00	0.00	0.00	0.00	0.00	0.00	
	3000.00	0.00	0.00	3000.00	0.00	0.00	0.00	0.00	
	3375.82	3.76	236.15	3375.55	-6.86	-10.23	1.00	-6.28	
	12155.78	3.76	236.15	12136.63	-327.42	-488.18	0.00	-299.55	
5	12406.33	0.00	0.00	12387.00	-332.00	-495.00	1.50	-303.74	
6	12756.37	0.00	0.00	12737.04	-332.00	-495.00	0.00	-303.74	KOP @ 12757' MD, 50' FSL, 1766' FWL
7	13656.37	90.00	359.59	13310.00	240.94	-499.10	10.00	268.54	
8	23572.56	90.00	359.59	13310.00	10156.88	-570.11	0.00	10172.87	PBHL; 20' FNL, 1766' FWL

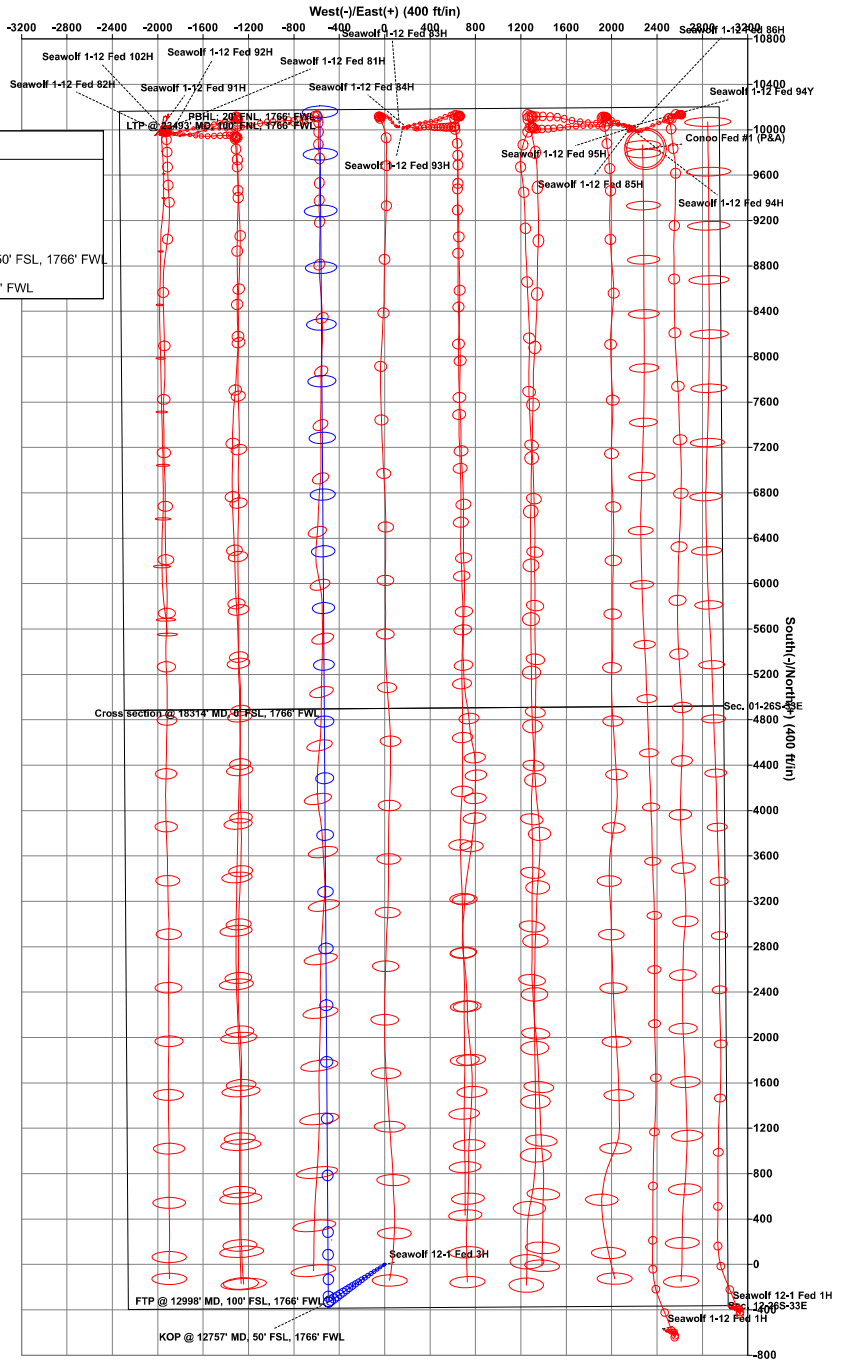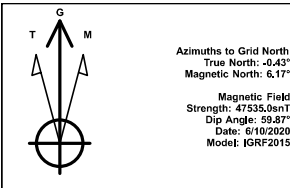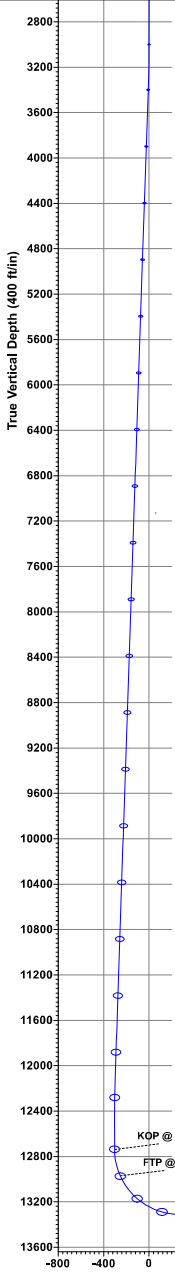

KOP @ 12757' MD, 50' FSL, 1766' FWL
FTP @ 12998' MD, 100' FSL, 1766' FWL

Cross section @ 18314' MD, 0' FSL, 1766' FWL

LTP @ 23493' MD, 100' FNL, 1766' FWL

PBHL; 20' FNL, 1766' FWL

Vertical Section at 356.79° (400 ft/in)

Devon Energy

APD VARIANCE DATA

OPERATOR NAME: Devon Energy

1. SUMMARY OF Variance:

Devon Energy respectfully requests approval for the following additions to the drilling plan:

1. Potential utilization of a spudder rig to pre-set surface casing.

2. Description of Operations

1. A spudder rig contractor may move in their rig to drill the surface hole section and pre-set surface casing on this well.
 - a. After drilling the surface hole section, the rig will run casing and cement following all of the applicable rules and regulations (OnShore Order 2, all COAs and NMOCD regulations).
 - b. Rig will utilize fresh water based mud to drill surface hole to TD.
2. The wellhead will be installed and tested once the surface casing is cut off and the WOC time has been reached.
3. A blind flange with the same pressure rating as the wellhead will be installed to seal the wellbore. Pressure will be monitored with needle valves installed on two wingvalves.
 - a. A means for intervention will be maintained while the drilling rig is not over the well.
4. The BLM will be contacted and notified 24 hours prior to commencing spudder rig operations.
5. Drilling operation will be performed with the big rig. At that time an approved BOP stack will be nipped up and tested on the wellhead before drilling operations commences on each well.
 - a. The BLM will be contacted / notified 24 hours before the big rig moves back on to the pad with the pre-set surface casing.
6. Devon Energy will have supervision on the rig to ensure compliance with all BLM and NMOCD regulations and to oversee operations.
7. Once the rig is removed, Devon Energy will secure the wellhead area by placing a guard rail around the cellar area.

**PECOS DISTRICT
SURFACE USE
CONDITIONS OF APPROVAL**

Seawolf 12 Well Pad 1

Seawolf 12-1 Fed 20H

370 FSL, 410 FWL Section 12, T.26., R. 33E.

320 FNL, 770 FWL Section 1, T.26., R. 33E.

Seawolf 12-1 Fed 10H

370 FSL, 440 FWL Section 12, T.26., R. 33E.

320 FNL, 330 FWL Section 1, T.26., R. 33E.

Seawolf 12-1 Fed 12H

370 FSL, 470 FWL Section 12, T.26., R. 33E.

370 FNL, 1125 FWL Section 1, T.26., R. 33E.

Sea Wolf 12 Well Pad 2

Seawolf 12-1 Fed 2H

382 FSL, 2231 FWL Section 12, T.26., R. 33E.

550 FSL, 360 FWL Section 1, T.26., R. 33E.

Seawolf 12-1 Fed 3H

382 FSL, 2261 FWL Section 12, T.26., R. 33E.

20 FNL, 1766 FWL Section 1, T.26., R. 33E.

Seawolf 12-1 Fed 11H

562 FSL, 2271 FWL Section 12, T.26., R. 33E.

20 FNL, 1870 FWL Section 1, T.26., R. 33E.

Seawolf 12-1 Fed 14H

562 FSL, 2301 FWL Section 12, T.26., R. 33E.

22 FNL, 2061 FWL Section 1, T.26., R. 33E.

Seawolf 12 Well Pad 3

Seawolf 12-1 Fed 4H

580 FSL, 1819 FEL Section 12, T.26., R. 33E.

20 FNL, 2108 FEL Section 1, T.26., R. 33E.

Seawolf 12-1 Fed 5H

580 FSL, 1789 FEL Section 12, T.26., R. 33E.

20 FNL, 710 FEL Section 1, T.26., R. 33E.

Seawolf 12-1 Fed 15H

780 FSL, 1759 FEL Section 12, T.26., R. 33E.

20 FNL, 2064 FEL Section 1, T.26., R. 33E.

Seawolf 12-1 Fed 17H

780 FSL, 1669 FWL Section 12, T.26., R. 33E.

20 FNL, 1485 FEL Section 1, T.26., R. 33E.

Seawolf 12-1 Fed 13H

780 FSL, 1729 FWL Section 12, T.26., R. 33E.

20 FNL, 1870 FEL Section 1, T.26., R. 33E.

Seawolf 12-1 Fed 16H

780 FSL, 1699 FEL Section 12, T.26., R. 33E.

200 FNL, 330 FEL Section 1, T.26., R. 33E.

TABLE OF CONTENTS

Standard Conditions of Approval (COA) apply to this APD. If any deviations to these standards exist or special COAs are required, the section with the deviation or requirement will be checked below.

- ☐ **General Provisions**
- ☐ **Permit Expiration**
- ☐ **Archaeology, Paleontology, and Historical Sites**
- ☐ **Noxious Weeds**
- ☒ **Special Requirements**
 - Range
 - Cave/Karst
- ☐ **Construction**
 - Notification
 - Topsoil
 - Closed Loop System
 - Federal Mineral Material Pits
 - Well Pads
 - Roads
- ☐ **Road Section Diagram**
- ☒ **Production (Post Drilling)**
 - Well Structures & Facilities
 - Pipelines
 - Electric Lines
- ☐ **Interim Reclamation**
- ☐ **Final Abandonment & Reclamation**

I. GENERAL PROVISIONS

The approval of the Application For Permit To Drill (APD) is in compliance with all applicable laws and regulations: 43 Code of Federal Regulations 3160, the lease terms, Onshore Oil and Gas Orders, Notices To Lessees, New Mexico Oil Conservation Division (NMOCD) Rules, National Historical Preservation Act As Amended, and instructions and orders of the Authorized Officer. Any request for a variance shall be submitted to the Authorized Officer on Form 3160-5, Sundry Notices and Report on Wells.

II. PERMIT EXPIRATION

If the permit terminates prior to drilling and drilling cannot be commenced within 60 days after expiration, an operator is required to submit Form 3160-5, Sundry Notices and Reports on Wells, requesting surface reclamation requirements for any surface disturbance. However, if the operator will be able to initiate drilling within 60 days after the expiration of the permit, the operator must have set the conductor pipe in order to allow for an extension of 60 days beyond the expiration date of the APD. (Filing of a Sundry Notice is required for this 60 day extension.)

III. ARCHAEOLOGICAL, PALEONTOLOGY & HISTORICAL SITES

Any cultural and/or paleontological resource discovered by the operator or by any person working on the operator's behalf shall immediately report such findings to the Authorized Officer. The operator is fully accountable for the actions of their contractors and subcontractors. The operator shall suspend all operations in the immediate area of such discovery until written authorization to proceed is issued by the Authorized Officer. An evaluation of the discovery shall be made by the Authorized Officer to determine the appropriate actions that shall be required to prevent the loss of significant cultural or scientific values of the discovery. The operator shall be held responsible for the cost of the proper mitigation measures that the Authorized Officer assesses after consultation with the operator on the evaluation and decisions of the discovery. Any unauthorized collection or disturbance of cultural or paleontological resources may result in a shutdown order by the Authorized Officer.

IV. NOXIOUS WEEDS

The operator shall be held responsible if noxious weeds become established within the areas of operations. Weed control shall be required on the disturbed land where noxious weeds exist, which includes the roads, pads, associated pipeline corridor, and adjacent land affected by the establishment of weeds due to this action. The operator shall consult with the Authorized Officer for acceptable weed control methods, which include following EPA and BLM requirements and policies.

V. SPECIAL REQUIREMENT(S)

Livestock Watering Requirement

Any damage to structures that provide water to livestock throughout the life of the well, caused by operations from the well site, must be immediately corrected by the operator. The operator must notify the BLM office (575-234-5972) and the private surface landowner or the grazing allotment holder if any damage occurs to structures that provide water to livestock.

Fence Requirement

Where entry is granted across a fence line, the fence must be braced and tied off on both sides of the passageway with H-braces prior to cutting. Once the work is completed, the fence will be restored to its prior condition, or better. The operator shall notify the private surface landowner or the grazing allotment holder prior to crossing any fence(s).

The operator must contact the allotment holder prior to construction to identify the location of the pipeline. The operator must take measures to protect the pipeline from compression or other damages. If the pipeline is damaged or compromised in any way near the proposed project as a result of oil and gas activity, the operator is responsible for repairing the pipeline immediately. The operator must notify the BLM office (575-234-5972) and the private surface landowner or the grazing allotment holder if any damage occurs to structures that provide water to livestock.

During construction, the proponent shall minimize disturbance to existing fences, water lines, troughs, windmills, and other improvements on public lands. The proponent is required to promptly repair improvements to at least their former state. Functional use of these improvements will be maintained at all times. The holder will contact the grazing permittee/allottee prior to disturbing any range improvement projects. When necessary to pass through a fence line, the fence shall be braced on both sides of the passageway prior to cutting of the fence. No permanent gates will be allowed unless approved by the Authorized Officer.

CONSTRUCTION MITIGATION

In order to mitigate the impacts from construction activities on cave and karst resources, the following Conditions of Approval will apply to this project:

- In the event that any underground voids are encountered during construction activities, construction activities will be halted and the BLM will be notified immediately.
- No Blasting to prevent geologic structure instabilities.
- Pad Berming to minimize effects of any spilled contaminants.

MITIGATING MEASURES for ROADS:

- Roads will be routed around sinkholes and other karst features to avoid or lessen the possibility of encountering near surface voids and to minimize changes to runoff or possible leaks and spills from entering karst systems.
- The BLM, Carlsbad Field Office, will be informed immediately if any subsurface drainage channels, cave passages, or voids are penetrated during construction and no further construction will be done until clearance has been issued by the Authorized Officer.
- Turnout ditches and drainage leadoffs will not be constructed in such a manner as to increase or decrease the natural flow of water into or out of cave or karst features.
- Special restoration stipulations or realignment may be required.
- All spills or leaks will be reported to the BLM immediately for their immediate and proper treatment.

KARST MITIGATING MEASURES for BURIED PIPELINES, ETC.:

- The BLM, Carlsbad Field Office, will be informed immediately if any subsurface drainage channels, passages, or voids are intersected by trenching, and no pipe will be laid in the trench at that point until clearance has been issued by the Authorized Officer.
- If a void is encountered alignments may be rerouted to avoid the karst feature and lessen; the potential of subsidence or collapse of karst features, buildup of toxic or combustible gas, or other possible impacts to cave and karst resources from the buried pipeline.
- Special restoration stipulations or realignment may be required at such intersections, if any.
 - A leak detection plan **will be submitted to the BLM Carlsbad Field Office for approval** prior to pipeline installation. The method could incorporate gauges to detect pressure drops, siting values and lines so they can be visually inspected periodically or installing electronic sensors to alarm when a leak is present. The leak detection plan will incorporate an automatic shut off system that will be installed for proposed pipelines to minimize the effects of an undesirable event.
- Regular monitoring is required to quickly identify leaks for their immediate and proper treatment.

PRODUCTION MITIGATION

In order to mitigate the impacts from production activities and due to the nature of karst terrain, the following Conditions of Approval will apply to this APD:

- Tank battery liners and berms to minimize the impact resulting from leaks.
- Leak detection system to provide an early alert to operators when a leak has occurred.
- Automatic shut off, check valves, or similar systems will be installed for pipelines and tanks to minimize the effects of line failures used in production or drilling.

VI. CONSTRUCTION

A. NOTIFICATION

The BLM shall administer compliance and monitor construction of the access road and well pad. Notify the Carlsbad Field Office at (575) 234-5909 at least 3 working days prior to commencing construction of the access road and/or well pad.

When construction operations are being conducted on this well, the operator shall have the approved APD and Conditions of Approval (COA) on the well site and they shall be made available upon request by the Authorized Officer.

B. TOPSOIL

The operator shall strip the top portion of the soil (root zone) from the entire well pad area and stockpile the topsoil along the edge of the well pad as depicted in the APD. The root zone is typically six (6) inches in depth. All the stockpiled topsoil will be redistributed over the interim reclamation areas. Topsoil shall not be used for berming the pad or facilities. For final reclamation, the topsoil shall be spread over the entire pad area for seeding preparation.

Other subsoil (below six inches) stockpiles must be completely segregated from the topsoil stockpile. Large rocks or subsoil clods (not evident in the surrounding terrain) must be buried within the approved area for interim and final reclamation.

C. CLOSED LOOP SYSTEM

Tanks are required for drilling operations: No Pits.

The operator shall properly dispose of drilling contents at an authorized disposal site.

D. FEDERAL MINERAL MATERIALS PIT

Payment shall be made to the BLM prior to removal of any federal mineral materials. Call the Carlsbad Field Office at (575) 234-5972.

E. WELL PAD SURFACING

Surfacing of the well pad is not required.

If the operator elects to surface the well pad, the surfacing material may be required to be removed at the time of reclamation. The well pad shall be constructed in a manner which creates the smallest possible surface disturbance, consistent with safety and operational needs.

F. EXCLOSURE FENCING (CELLARS & PITS)

Exclosure Fencing

The operator will install and maintain exclosure fencing for all open well cellars to prevent access to public, livestock, and large forms of wildlife before and after drilling operations until the pit is free of fluids and the operator initiates backfilling. (For examples of exclosure fencing design, refer to BLM's Oil and Gas Gold Book, Exclosure Fence Illustrations, Figure 1, Page 18.)

G. ON LEASE ACCESS ROADS**Road Width**

The access road shall have a driving surface that creates the smallest possible surface disturbance and does not exceed fourteen (14) feet in width. The maximum width of surface disturbance, when constructing the access road, shall not exceed twenty-five (25) feet.

Surfacing

Surfacing material is not required on the new access road driving surface. If the operator elects to surface the new access road or pad, the surfacing material may be required to be removed at the time of reclamation.

Where possible, no improvements should be made on the unsurfaced access road other than to remove vegetation as necessary, road irregularities, safety issues, or to fill low areas that may sustain standing water.

The Authorized Officer reserves the right to require surfacing of any portion of the access road at any time deemed necessary. Surfacing may be required in the event the road deteriorates, erodes, road traffic increases, or it is determined to be beneficial for future field development. The surfacing depth and type of material will be determined at the time of notification.

Crowning

Crowning shall be done on the access road driving surface. The road crown shall have a grade of approximately 2% (i.e., a 1" crown on a 14' wide road). The road shall conform to Figure 1; cross section and plans for typical road construction.

Ditching

Ditching shall be required on both sides of the road.

Turnouts


Vehicle turnouts shall be constructed on the road. Turnouts shall be intervisible with interval spacing distance less than 1000 feet. Turnouts shall conform to Figure 1; cross section and plans for typical road construction.

Drainage

Drainage control systems shall be constructed on the entire length of road (e.g. ditches, sidehill outsloping and insloping, lead-off ditches, culvert installation, and low water crossings).

A typical lead-off ditch has a minimum depth of 1 foot below and a berm of 6 inches above natural ground level. The berm shall be on the down-slope side of the lead-off ditch.

Cross Section of a Typical Lead-off Ditch

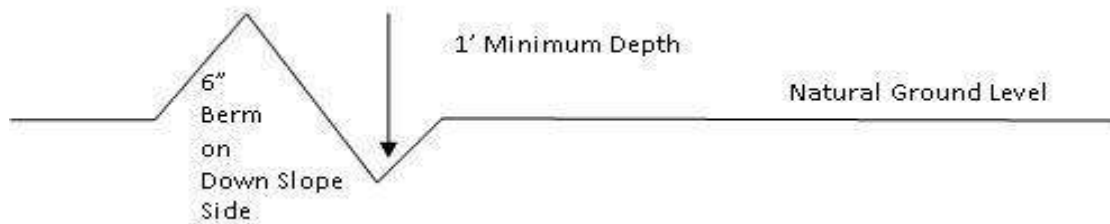

All lead-off ditches shall be graded to drain water with a 1 percent minimum to 3 percent maximum ditch slope. The spacing interval are variable for lead-off ditches and shall be determined according to the formula for spacing intervals of lead-off ditches, but may be amended depending upon existing soil types and centerline road slope (in %);

Formula for Spacing Interval of Lead-off Ditches

Example - On a 4% road slope that is 400 feet long, the water flow shall drain water into a lead-off ditch. Spacing interval shall be determined by the following formula:

$$400 \text{ foot road with } 4\% \text{ road slope: } \frac{400'}{4\%} + 100' = 200' \text{ lead-off ditch interval}$$

Cattle guards

An appropriately sized cattle guard sufficient to carry out the project shall be installed and maintained at fence/road crossings. Any existing cattle guards on the access road route shall be repaired or replaced if they are damaged or have deteriorated beyond practical use. The operator shall be responsible for the condition of the existing cattle guards that are in place and are utilized during lease operations.

Fence Requirement

Where entry is granted across a fence line, the fence shall be braced and tied off on both sides of the passageway prior to cutting. The operator shall notify the private surface landowner or the grazing allotment holder prior to crossing any fences.

Public Access

Public access on this road shall not be restricted by the operator without specific written approval granted by the Authorized Officer.

Construction Steps

1. Salvage topsoil
2. Construct road

3. Redistribute topsoil
4. Revegetate slopes

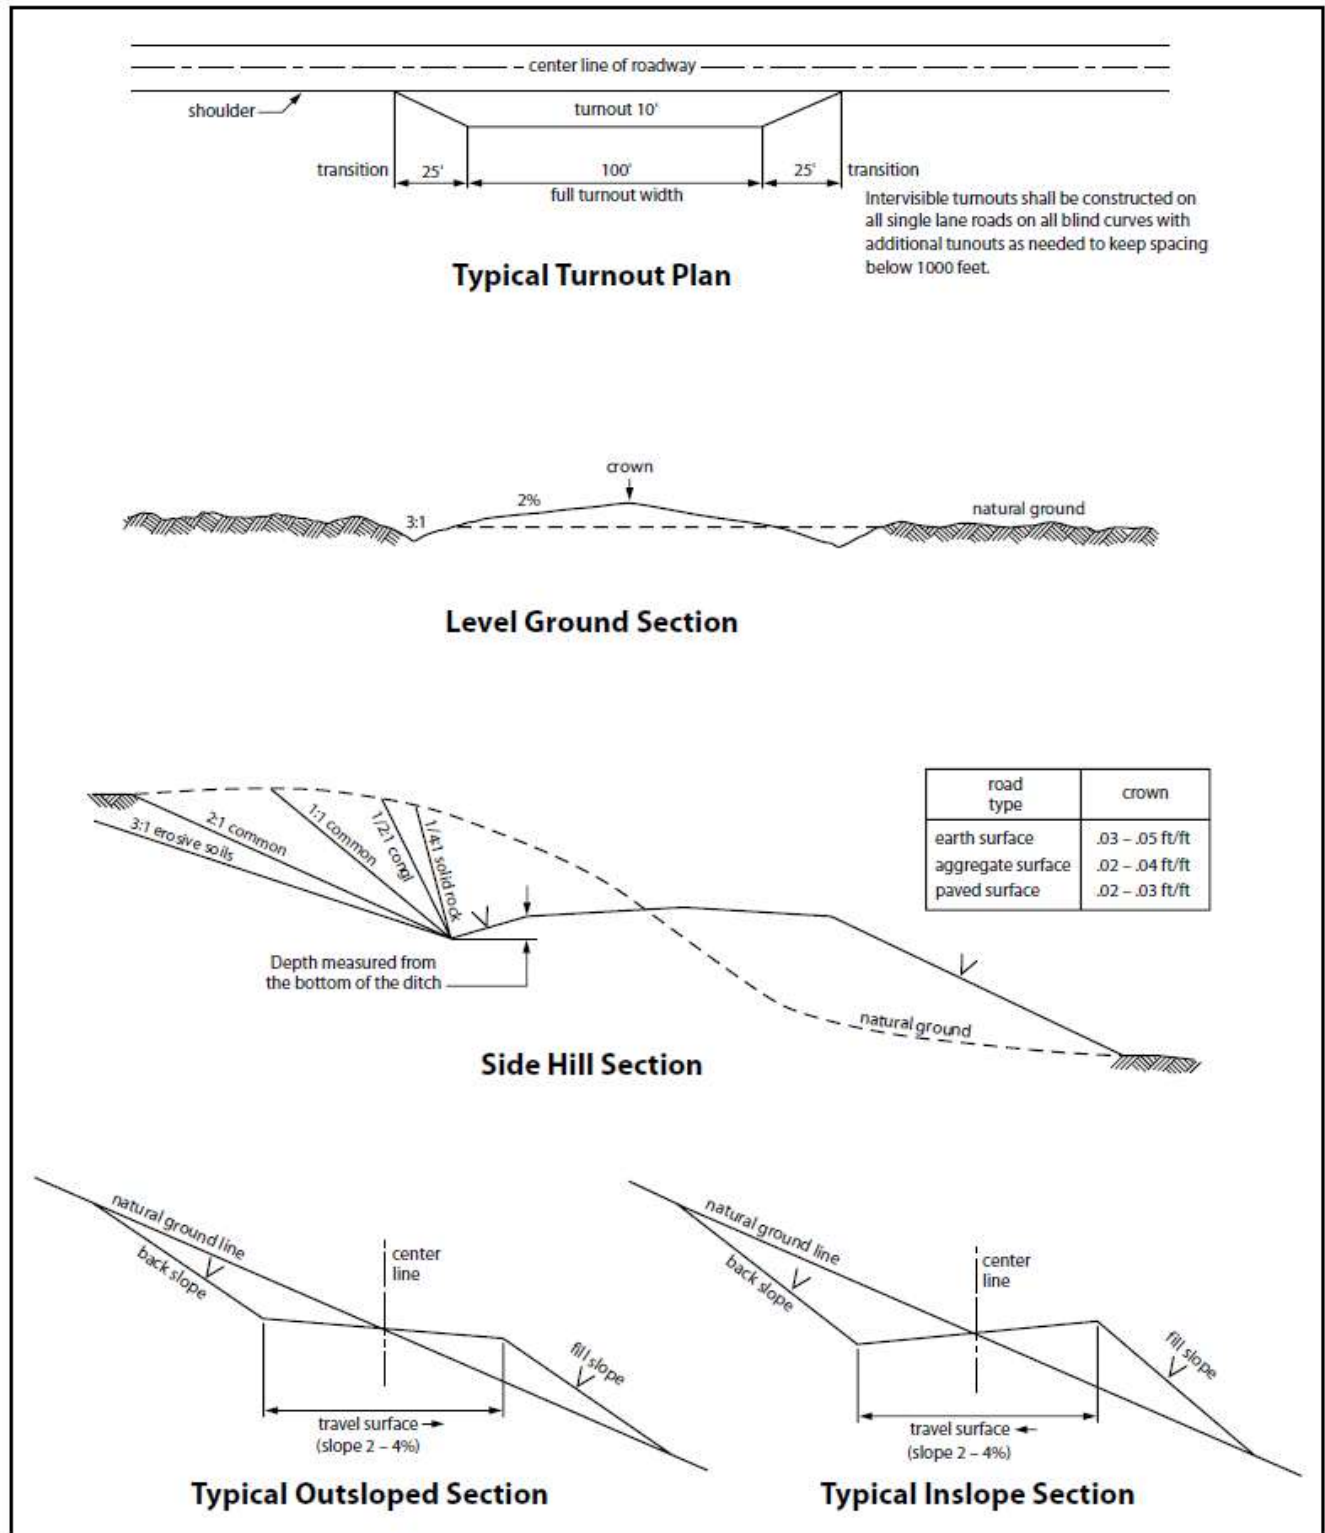


Figure 1. Cross-sections and plans for typical road sections representative of BLM resource or FS local and higher-class roads.

VII. PRODUCTION (POST DRILLING)

A. WELL STRUCTURES & FACILITIES

Placement of Production Facilities

Production facilities should be placed on the well pad to allow for maximum interim recontouring and revegetation of the well location.

Exclosure Netting (Open-top Tanks)

Immediately following active drilling or completion operations, the operator will take actions necessary to prevent wildlife and livestock access, including avian wildlife, to all open-topped tanks that contain or have the potential to contain salinity sufficient to cause harm to wildlife or livestock, hydrocarbons, or Resource Conservation and Recovery Act of 1976-exempt hazardous substances. At a minimum, the operator will net, screen, or cover open-topped tanks to exclude wildlife and livestock and prevent mortality. If the operator uses netting, the operator will cover and secure the open portion of the tank to prevent wildlife entry. The operator will net, screen, or cover the tanks until the operator removes the tanks from the location or the tanks no longer contain substances that could be harmful to wildlife or livestock. Use a maximum netting mesh size of 1 ½ inches. The netting must not be in contact with fluids and must not have holes or gaps.

Chemical and Fuel Secondary Containment and Exclosure Screening

The operator will prevent all hazardous, poisonous, flammable, and toxic substances from coming into contact with soil and water. At a minimum, the operator will install and maintain an impervious secondary containment system for any tank or barrel containing hazardous, poisonous, flammable, or toxic substances sufficient to contain the contents of the tank or barrel and any drips, leaks, and anticipated precipitation. The operator will dispose of fluids within the containment system that do not meet applicable state or U. S. Environmental Protection Agency livestock water standards in accordance with state law; the operator must not drain the fluids to the soil or ground. The operator will design, construct, and maintain all secondary containment systems to prevent wildlife and livestock exposure to harmful substances. At a minimum, the operator will install effective wildlife and livestock exclosure systems such as fencing, netting, expanded metal mesh, lids, and grate covers. Use a maximum netting mesh size of 1 ½ inches.

Open-Vent Exhaust Stack Exclosures

The operator will construct, modify, equip, and maintain all open-vent exhaust stacks on production equipment to prevent birds and bats from entering, and to discourage perching, roosting, and nesting. (*Recommended exclosure structures on open-vent exhaust stacks are in the shape of a cone.*) Production equipment includes, but may not be limited to, tanks, heater-treaters, separators, dehydrators, flare stacks, in-line units, and compressor mufflers.

Containment Structures

Proposed production facilities such as storage tanks and other vessels will have a secondary containment structure that is constructed to hold the capacity of 1.5 times the largest tank, plus freeboard to account for precipitation, unless more stringent protective requirements are deemed necessary.

Painting Requirement

All above-ground structures including meter housing that are not subject to safety requirements shall be painted a flat non-reflective paint color, **Shale Green** from the BLM Standard Environmental Color Chart (CC-001: June 2008).

B. PIPELINES

BURIED PIPELINE STIPULATIONS

A copy of the application (Grant, APD, or Sundry Notice) and attachments, including conditions of approval, survey plat and/or map, will be on location during construction. BLM personnel may request to you a copy of your permit during construction to ensure compliance with all stipulations.

Holder agrees to comply with the following stipulations to the satisfaction of the Authorized Officer:

1. The Holder shall indemnify the United States against any liability for damage to life or property arising from the occupancy or use of public lands under this grant.
2. The Holder shall comply with all applicable Federal laws and regulations existing or hereafter enacted or promulgated. In any event, the holder shall comply with the Toxic Substances Control Act of 1976 as amended, 15 USC 2601 et seq. (1982) with regards to any toxic substances that are used, generated by or stored on the right-of-way or on facilities authorized under this right-of-way grant. (See 40 CFR Part 702-799 and especially, provisions on polychlorinated biphenyls, 40 CFR 761.1-761.193.) Additionally, any release of toxic substances (leaks, spills, etc.) in excess of the reportable quantity established by 40 CFR Part 117 shall be reported as required by the Comprehensive Environmental Response, Compensation, and Liability Act, section 102b. A copy of any report required or requested by any Federal agency or State government as a result of a reportable release or spill of any toxic substances shall be furnished to the authorized officer concurrent with the filing of the reports to the involved Federal agency or State government.
3. The holder agrees to indemnify the United States against any liability arising from the release of any hazardous substance or hazardous waste (as these terms are defined in the Comprehensive Environmental Response, Compensation and Liability Act of 1980, 42 U.S.C. 9601, et seq. or the Resource Conservation and Recovery Act, 42 U.S.C. 6901, et seq.) on the Right-of-Way (unless the release or threatened release is wholly unrelated to the Right-of-Way holder's activity on the Right-of-Way), or resulting from the activity of the Right-of-Way holder on the Right-of-Way. This agreement applies without regard to whether a release is caused by the holder, its agent, or unrelated third parties.

4. If, during any phase of the construction, operation, maintenance, or termination of the pipeline, any oil or other pollutant should be discharged from the pipeline system, impacting Federal lands, the control and total removal, disposal, and cleaning up of such oil or other pollutant, wherever found, shall be the responsibility of holder, regardless of fault. Upon failure of holder to control, dispose of, or clean up such discharge on or affecting Federal lands, or to repair all damages resulting therefrom, on the Federal lands, the Authorized Officer may take such measures as he deems necessary to control and clean up the discharge and restore the area, including where appropriate, the aquatic environment and fish and wildlife habitats, at the full expense of the holder. Such action by the Authorized Officer shall not relieve holder of any responsibility as provided herein.

5. All construction and maintenance activity will be confined to the authorized right-of-way.
6. The pipeline will be buried with a minimum cover of 36 inches between the top of the pipe and ground level.
7. The maximum allowable disturbance for construction in this right-of-way will be 30 feet:
- Blading of vegetation within the right-of-way will be allowed: maximum width of blading operations will not exceed 20 feet. The trench is included in this area. (*Blading is defined as the complete removal of brush and ground vegetation.*)
 - Clearing of brush species within the right-of-way will be allowed: maximum width of clearing operations will not exceed 30 feet. The trench and bladed area are included in this area. (*Clearing is defined as the removal of brush while leaving ground vegetation (grasses, weeds, etc.) intact. Clearing is best accomplished by holding the blade 4 to 6 inches above the ground surface.*)
 - The remaining area of the right-of-way (if any) shall only be disturbed by compressing the vegetation. (*Compressing can be caused by vehicle tires, placement of equipment, etc.*)
8. The holder shall stockpile an adequate amount of topsoil where blading is allowed. The topsoil to be stripped is approximately 6 inches in depth. The topsoil will be segregated from other spoil piles from trench construction. The topsoil will be evenly distributed over the bladed area for the preparation of seeding.
9. The holder shall minimize disturbance to existing fences and other improvements on public lands. The holder is required to promptly repair improvements to at least their former state. Functional use of these improvements will be maintained at all times. The holder will contact the owner of any improvements prior to disturbing them. When necessary to pass through a fence line, the fence shall be braced on both sides of the passageway prior to cutting of the fence. No permanent gates will be allowed unless approved by the Authorized Officer.
10. Vegetation, soil, and rocks left as a result of construction or maintenance activity will be randomly scattered on this right-of-way and will not be left in rows, piles, or berms, unless otherwise approved by the Authorized Officer. The entire right-of-way shall be recontoured to match the surrounding landscape. The backfilled soil shall be compacted and a 6 inch berm will be left over the ditch line to allow for settling back to grade.
11. In those areas where erosion control structures are required to stabilize soil conditions, the holder will install such structures as are suitable for the specific soil conditions being encountered and which are in accordance with sound resource management practices.

12. The holder will reseed all disturbed areas. Seeding will be done according to the attached seeding requirements, using the following seed mix.

- | | |
|--|--|
| ☒ (X) seed mixture 1 | ☐ () seed mixture 3 |
| ☐ () seed mixture 2 | ☐ () seed mixture 4 |
| ☐ () seed mixture 2/LPC | ☐ () Aplomado Falcon Mixture |

13. All above-ground structures not subject to safety requirements shall be painted by the holder to blend with the natural color of the landscape. The paint used shall be color which simulates “Standard Environmental Colors” – **Shale Green**, Munsell Soil Color No. 5Y 4/2.

14. The pipeline will be identified by signs at the point of origin and completion of the right-of-way and at all road crossings. At a minimum, signs will state the holder’s name, BLM serial number, and the product being transported. All signs and information thereon will be posted in a permanent, conspicuous manner, and will be maintained in a legible condition for the life of the pipeline.

15. The holder shall not use the pipeline route as a road for purposes other than routine maintenance as determined necessary by the Authorized Officer in consultation with the holder before maintenance begins. The holder will take whatever steps are necessary to ensure that the pipeline route is not used as a roadway. As determined necessary during the life of the pipeline, the Authorized Officer may ask the holder to construct temporary deterrence structures.

16. Any cultural and/or paleontological resources (historic or prehistoric site or object) discovered by the holder, or any person working on his behalf, on public or Federal land shall be immediately reported to the Authorized Officer. Holder shall suspend all operations in the immediate area of such discovery until written authorization to proceed is issued by the Authorized Officer. An evaluation of the discovery will be made by the Authorized Officer to determine appropriate actions to prevent the loss of significant cultural or scientific values. The holder will be responsible for the cost of evaluation and any decision as to proper mitigation measures will be made by the Authorized Officer after consulting with the holder.

17. The operator shall be held responsible if noxious weeds become established within the areas of operations. Weed control shall be required on the disturbed land where noxious weeds exist, which includes associated roads, pipeline corridor and adjacent land affected by the establishment of weeds due to this action. The operator shall consult with the Authorized Officer for acceptable weed control methods, which include following EPA and BLM requirements and policies.

18. Escape Ramps - The operator will construct and maintain pipeline/utility trenches that are not otherwise fenced, screened, or netted to prevent livestock, wildlife, and humans from becoming entrapped. At a minimum, the operator will construct and maintain escape ramps, ladders, or

other methods of avian and terrestrial wildlife escape in the trenches according to the following criteria:

- a. Any trench left open for eight (8) hours or less is not required to have escape ramps; however, before the trench is backfilled, the contractor/operator shall inspect the trench for wildlife, remove all trapped wildlife, and release them at least 100 yards from the trench.
- b. For trenches left open for eight (8) hours or more, earthen escape ramps (built at no more than a 30 degree slope and spaced no more than 500 feet apart) shall be placed in the trench.

C. ELECTRIC LINES

STANDARD STIPULATIONS FOR OVERHEAD ELECTRIC DISTRIBUTION LINES

A copy of the grant and attachments, including stipulations, survey plat and/or map, will be on location during construction. BLM personnel may request to you a copy of your permit during construction to ensure compliance with all stipulations.

Holder agrees to comply with the following stipulations to the satisfaction of the Authorized Officer:

1. The holder shall indemnify the United States against any liability for damage to life or property arising from the occupancy or use of public lands under this grant.
2. The holder shall comply with all applicable Federal laws and regulations existing or hereafter enacted or promulgated. In any event, the holder shall comply with the Toxic Substances Control Act of 1976 as amended, 15 USC 2601 et seq. (1982) with regards to any toxic substances that are used, generated by or stored on the right-of-way or on facilities authorized under this right-of-way grant. (See 40 CFR, Part 702-799 and especially, provisions on polychlorinated biphenyls, 40 CFR 761.1-761.193.) Additionally, any release of toxic substances (leaks, spills, etc.) in excess of the reportable quantity established by 40 CFR, Part 117 shall be reported as required by the Comprehensive Environmental Response, Compensation, and Liability Act, section 102b. A copy of any report required or requested by any Federal agency or State government as a result of a reportable release or spill of any toxic substances shall be furnished to the authorized officer concurrent with the filing of the reports to the involved Federal agency or State government.
3. The holder agrees to indemnify the United States against any liability arising from the release of any hazardous substance or hazardous waste (as these terms are defined in the Comprehensive Environmental Response, Compensation and Liability Act of 1980, 42 U.S.C. 9601, et seq. or the Resource Conservation and Recovery Act, 42 U.S.C. 6901, et seq.) on the Right-of-Way (unless the release or threatened release is wholly unrelated to the Right-of-Way holder's activity on the Right-of-Way), or resulting from the activity of the Right-of-Way holder on the Right-of-Way. This agreement applies without regard to whether a release is caused by the holder, its agent, or unrelated third parties.

4. There will be no clearing or blading of the right-of-way unless otherwise agreed to in writing by the Authorized Officer.

5. Power lines shall be constructed and designed in accordance to standards outlined in "Suggested Practices for Avian Protection on Power lines: The State of the Art in 2006" Edison Electric Institute, APLIC, and the California Energy Commission 2006 . The holder shall assume the burden and expense of proving that pole designs not shown in the above publication deter raptor perching, roosting, and nesting. Such proof shall be provided by a raptor expert approved by the Authorized Officer. The BLM reserves the right to require modification or additions to all powerline structures placed on this right-of-way, should they be necessary to ensure the safety of large perching birds. Such modifications and/or additions shall be made by the holder without liability or expense to the United States.

Raptor deterrence will consist of but not limited to the following: triangle perch discouragers shall be placed on each side of the cross arms and a nonconductive perching deterrence shall be placed on all vertical poles that extend past the cross arms.

6. The holder shall minimize disturbance to existing fences and other improvements on public lands. The holder is required to promptly repair improvements to at least their former state. Functional use of these improvements will be maintained at all times. The holder will contact the owner of any improvements prior to disturbing them. When necessary to pass through a fence line, the fence shall be braced on both sides of the passageway prior to cutting the fence. No permanent gates will be allowed unless approved by the Authorized Officer.

7. The BLM serial number assigned to this authorization shall be posted in a permanent, conspicuous manner where the power line crosses roads and at all serviced facilities. Numbers will be at least two inches high and will be affixed to the pole nearest the road crossing and at the facilities served.

8. Upon cancellation, relinquishment, or expiration of this grant, the holder shall comply with those abandonment procedures as prescribed by the Authorized Officer.

9. All surface structures (poles, lines, transformers, etc.) shall be removed within 180 days of abandonment, relinquishment, or termination of use of the serviced facility or facilities or within 180 days of abandonment, relinquishment, cancellation, or expiration of this grant, whichever comes first. This will not apply where the power line extends service to an active, adjoining facility or facilities.

10. Any cultural and/or paleontological resource (historic or prehistoric site or object) discovered by the holder, or any person working on his behalf, on public or Federal land shall be immediately reported to the Authorized Officer. Holder shall suspend all operations in the immediate area of such discovery until written authorization to proceed is issued by the Authorized Officer. An evaluation of the discovery will be made by the Authorized Officer to determine appropriate actions to prevent the loss of significant

cultural or scientific values. The holder will be responsible for the cost of evaluation and any decision as to proper mitigation measures will be made by the Authorized Officer after consulting with the holder.

11. Special Stipulations:

- For reclamation remove poles, lines, transformer, etc. and dispose of properly.
- Fill in any holes from the poles removed.

VIII. INTERIM RECLAMATION

During the life of the development, all disturbed areas not needed for active support of production operations should undergo interim reclamation in order to minimize the environmental impacts of development on other resources and uses.

Within six (6) months of well completion, operators should work with BLM surface management specialists (Jim Amos: 575-234-5909) to devise the best strategies to reduce the size of the location. Interim reclamation should allow for remedial well operations, as well as safe and efficient removal of oil and gas.

During reclamation, the removal of caliche is important to increasing the success of revegetating the site. Removed caliche that is free of contaminants may be used for road repairs, fire walls or for building other roads and locations. In order to operate the well or complete workover operations, it may be necessary to drive, park and operate on restored interim vegetation within the previously disturbed area. Disturbing revegetated areas for production or workover operations will be allowed. If there is significant disturbance and loss of vegetation, the area will need to be revegetated. Communicate with the appropriate BLM office for any exceptions/exemptions if needed.

All disturbed areas after they have been satisfactorily prepared need to be reseeded with the seed mixture provided below.

Upon completion of interim reclamation, the operator shall submit a Sundry Notices and Reports on Wells, Subsequent Report of Reclamation (Form 3160-5).

IX. FINAL ABANDONMENT & RECLAMATION

At final abandonment, well locations, production facilities, and access roads must undergo "final" reclamation so that the character and productivity of the land are restored.

Earthwork for final reclamation must be completed within six (6) months of well plugging. All pads, pits, facility locations and roads must be reclaimed to a satisfactory revegetated, safe, and stable condition, unless an agreement is made with the landowner or BLM to keep the road and/or pad intact.

After all disturbed areas have been satisfactorily prepared, these areas need to be revegetated with the seed mixture provided below. Seeding should be accomplished by drilling on the contour whenever practical or by other approved methods. Seeding may need to be repeated until revegetation is successful, as determined by the BLM.

Operators shall contact a BLM surface protection specialist prior to surface abandonment operations for site specific objectives (Jim Amos: 575-234-5909).

Ground-level Abandoned Well Marker to avoid raptor perching: Upon the plugging and subsequent abandonment of the well, the well marker will be installed at ground level on a plate containing the pertinent information for the plugged well.

Seed Mixture 1 for Loamy Sites

Holder shall seed all disturbed areas with the seed mixture listed below. The seed mixture shall be planted in the amounts specified in pounds of pure live seed (PLS)* per acre. There shall be no primary or secondary noxious weeds in the seed mixture. Seed shall be tested and the viability testing of seed will be done in accordance with State law(s) and within nine (9) months prior to purchase. Commercial seed shall be either certified or registered seed. The seed container shall be tagged in accordance with State law(s) and available for inspection by the Authorized Officer.

Seed shall be planted using a drill equipped with a depth regulator to ensure proper depth regulator to ensure proper depth of planting where drilling is possible. The seed mixture shall be evenly and uniformly planted over the disturbed area (small/heavier seeds have a tendency to drop the bottom of the drill and are planted first). Holder shall take appropriate measures to ensure this does not occur. Where drilling is not possible, seed shall be broadcast and the area shall be raked or chained to cover the seed. When broadcasting the seed, the pounds per acre shall be doubled. The seeding shall be repeated until a satisfactory stand is established as determined by the Authorized Officer. Evaluation of growth may not be made before completion of at least one full growing season after seeding.

Species to be planted in pounds of pure live seed* per acre:

Species

	<u>lb/acre</u>
Plains lovegrass (<i>Eragrostis intermedia</i>)	0.5
Sand dropseed (<i>Sporobolus cryptandrus</i>)	1.0
Sideoats grama (<i>Bouteloua curtipendula</i>)	5.0
Plains bristlegrass (<i>Setaria macrostachya</i>)	2.0

*Pounds of pure live seed:

Pounds of seed x percent purity x percent germination = pounds pure live seed

PECOS DISTRICT

DRILLING CONDITIONS OF APPROVAL

OPERATOR'S NAME:	Devon Energy Production Company LP
LEASE NO.:	NMNM114988
LOCATION:	Section 12, T.26 S., R.33 E., NMPM
COUNTY:	Lea County, New Mexico

WELL NAME & NO.:	Seawolf 12-1 Fed 2H
SURFACE HOLE FOOTAGE:	382'/S & 2231'/W
BOTTOM HOLE FOOTAGE:	550'/S & 360'/W

WELL NAME & NO.:	Seawolf 12-1 Fed 3H
SURFACE HOLE FOOTAGE:	382'/S & 2261'/W
BOTTOM HOLE FOOTAGE:	20'/N & 1766'/W

WELL NAME & NO.:	Seawolf 12-1 Fed 4H
SURFACE HOLE FOOTAGE:	580'/S & 1819'/E
BOTTOM HOLE FOOTAGE:	20'/N & 2108'/E

WELL NAME & NO.:	Seawolf 12-1 Fed 5H
SURFACE HOLE FOOTAGE:	580'/S & 1789'/E
BOTTOM HOLE FOOTAGE:	20'/N & 710'/E

COA

H2S	☒ Yes	☐ No	
Potash	☐ None	☐ Secretary	☐ R-111-P
Cave/Karst Potential	☐ Low	☒ Medium	☐ High
Cave/Karst Potential	☐ Critical		
Variance	☐ None	☒ Flex Hose	☐ Other
Wellhead	☐ Conventional	☒ Multibowl	☐ Both
Other	☐ 4 String Area	☐ Capitan Reef	☐ WIPP
Other	☒ Fluid Filled	☒ Cement Squeeze	☐ Pilot Hole
Special Requirements	☐ Water Disposal	☐ COM	☐ Unit

A. HYDROGEN SULFIDE

A Hydrogen Sulfide (H2S) Drilling Plan shall be activated 500 feet prior to drilling into the **Salado Draw and Wolfcamp** formation. As a result, the Hydrogen Sulfide area must meet Onshore Order 6 requirements, which includes equipment and personnel/public protection items. If Hydrogen Sulfide is encountered, please provide measured values and formations to the BLM.

B. CASING

1. The **13-3/8** inch surface casing shall be set at approximately **1136 feet** (a minimum of **25 feet (Lea County)** into the Rustler Anhydrite and above the salt) and cemented to the surface.
 - a. If cement does not circulate to the surface, the appropriate BLM office shall be notified and a temperature survey utilizing an electronic type temperature survey with surface log readout will be used or a cement bond log shall be run to verify the top of the cement. Temperature survey will be run a minimum of six hours after pumping cement and ideally between 8-10 hours after completing the cement job.
 - b. Wait on cement (WOC) time for a primary cement job will be a minimum of **8 hours** or 500 pounds compressive strength, whichever is greater. (This is to include the lead cement)
 - c. Wait on cement (WOC) time for a remedial job will be a minimum of 4 hours after bringing cement to surface or 500 pounds compressive strength, whichever is greater.
 - d. If cement falls back, remedial cementing will be done prior to drilling out that string.

Intermediate casing must be kept fluid filled to meet BLM minimum collapse requirement.

2. The minimum required fill of cement behind the **8-5/8** inch intermediate casing is:
 - Cement to surface. If cement does not circulate see B.1.a, c-d above.
Wait on cement (WOC) time for a primary cement job is to include the lead cement slurry due to cave/karst or potash.
Cement excess is less than 25%, more cement might be required.
 - ❖ In Medium Cave/Karst Areas if cement does not circulate to surface on the first two casing strings, the cement on the 3rd casing string must come to surface.

Operator has proposed to pump down 13-3/8" X 8-5/8" annulus. Operator must run a CBL from TD of the 8-5/8" casing to surface. Submit results to BLM.

3. The minimum required fill of cement behind the **5-1/2** inch production casing is:
 - Cement should tie-back at least **200 feet** into previous casing string. Operator shall provide method of verification.
Cement excess is less than 25%, more cement might be required.

C. PRESSURE CONTROL

1. Variance approved to use flex line from BOP to choke manifold. Manufacturer's specification to be readily available. No external damage to flex line. Flex line to be installed as straight as possible (no hard bends).'
- 2.

Option 1:

- a. Minimum working pressure of the blowout preventer (BOP) and related equipment (BOPE) required for drilling below the surface casing shoe shall be **5000 (5M)** psi.
- b. Minimum working pressure of the blowout preventer (BOP) and related equipment (BOPE) required for drilling below the intermediate casing shoe shall be **10,000 (10M)** psi. **Variance is approved to use a 5000 (5M) Annular which shall be tested to 5000 (5M) psi.**

Option 2:

1. Operator has proposed a multi-bowl wellhead assembly. This assembly will only be tested when installed on the surface casing. Minimum working pressure of the blowout preventer (BOP) and related equipment (BOPE) required for drilling below the surface casing shoe shall be **10,000 (10M)** psi. **Variance is approved to use a 5000 (5M) Annular which shall be tested to 5000 (5M) psi.**
 - a. Wellhead shall be installed by manufacturer's representatives, submit documentation with subsequent sundry.
 - b. If the welding is performed by a third party, the manufacturer's representative shall monitor the temperature to verify that it does not exceed the maximum temperature of the seal.
 - c. Manufacturer representative shall install the test plug for the initial BOP test.
 - d. If the cement does not circulate and one inch operations would have been possible with a standard wellhead, the well head shall be cut off, cementing operations performed and another wellhead installed.
 - e. Whenever any seal subject to test pressure is broken, all the tests in OOGO2.III.A.2.i must be followed.

GENERAL REQUIREMENTS

The BLM is to be notified in advance for a representative to witness:

- a. Spudding well (minimum of 24 hours)
- b. Setting and/or Cementing of all casing strings (minimum of 4 hours)
- c. BOPE tests (minimum of 4 hours)

☒ Eddy County

Call the Carlsbad Field Office, 620 East Greene St., Carlsbad, NM 88220,
(575) 361-2822

☒ Lea County

Call the Hobbs Field Station, 414 West Taylor, Hobbs NM 88240, (575)
393-3612

1. Unless the production casing has been run and cemented or the well has been properly plugged, the drilling rig shall not be removed from over the hole without prior approval.
 - a. In the event the operator has proposed to drill multiple wells utilizing a skid/walking rig. Operator shall secure the wellbore on the current well, after installing and testing the wellhead, by installing a blind flange of like pressure rating to the wellhead and a pressure gauge that can be monitored while drilling is performed on the other well(s).
 - b. When the operator proposes to set surface casing with Spudder Rig
 - Notify the BLM when moving in and removing the Spudder Rig.
 - Notify the BLM when moving in the 2nd Rig. Rig to be moved in within 90 days of notification that Spudder Rig has left the location.
 - BOP/BOPE test to be conducted per Onshore Oil and Gas Order No. 2 as soon as 2nd Rig is rigged up on well.
2. Floor controls are required for 3M or Greater systems. These controls will be on the rig floor, unobstructed, readily accessible to the driller and will be operational at all times during drilling and/or completion activities. Rig floor is defined as the area immediately around the rotary table; the area immediately above the substructure on which the draw works are located, this does not include the dog house or stairway area.
3. The record of the drilling rate along with the GR/N well log run from TD to surface (horizontal well – vertical portion of hole) shall be submitted to the BLM office as well as all other logs run on the borehole 30 days from completion. If available, a digital copy of the logs is to be submitted in addition to the paper copies. The Rustler top and top and bottom of Salt are to be recorded on the Completion Report.

A. CASING

1. Changes to the approved APD casing program need prior approval if the items substituted are of lesser grade or different casing size or are Non-API. The Operator can exchange the components of the proposal with that of superior strength (i.e. changing from J-55 to N-80, or from 36# to 40#). Changes to the approved cement program need prior approval if the altered cement plan has less volume or strength or if the changes are substantial (i.e. Multistage tool, ECP, etc.). The initial wellhead installed on the well will remain on the well with spools used as needed.
2. Wait on cement (WOC) for Potash Areas: After cementing but before commencing any tests, the casing string shall stand cemented under pressure until both of the following conditions have been met: 1) cement reaches a minimum compressive strength of 500 psi for all cement blends, 2) until cement has been in place at least 24 hours. WOC time will be recorded in the driller's log. The casing integrity test can be done (prior to the cement setting up) immediately after bumping the plug.
3. Wait on cement (WOC) for Water Basin: After cementing but before commencing any tests, the casing string shall stand cemented under pressure until both of the following conditions have been met: 1) cement reaches a minimum compressive strength of 500 psi at the shoe, 2) until cement has been in place at least 8 hours. WOC time will be recorded in the driller's log. See individual casing strings for details regarding lead cement slurry requirements. The casing integrity test can be done (prior to the cement setting up) immediately after bumping the plug.
4. Provide compressive strengths including hours to reach required 500 pounds compressive strength prior to cementing each casing string. Have well specific cement details onsite prior to pumping the cement for each casing string.
5. No pea gravel permitted for remedial or fall back remedial without prior authorization from the BLM engineer.
6. On that portion of any well approved for a 5M BOPE system or greater, a pressure integrity test of each casing shoe shall be performed. Formation at the shoe shall be tested to a minimum of the mud weight equivalent anticipated to control the formation pressure to the next casing depth or at total depth of the well. This test shall be performed before drilling more than 20 feet of new hole.
7. If hardband drill pipe is rotated inside casing, returns will be monitored for metal. If metal is found in samples, drill pipe will be pulled and rubber protectors which have a larger diameter than the tool joints of the drill pipe will be installed prior to continuing drilling operations.
8. Whenever a casing string is cemented in the R-111-P potash area, the NMOCD requirements shall be followed.

B. PRESSURE CONTROL

1. All blowout preventer (BOP) and related equipment (BOPE) shall comply with well control requirements as described in Onshore Oil and Gas Order No. 2 and API RP 53 Sec. 17.
2. If a variance is approved for a flexible hose to be installed from the BOP to the choke manifold, the following requirements apply: The flex line must meet the requirements of API 16C. Check condition of flexible line from BOP to choke manifold, replace if exterior is damaged or if line fails test. Line to be as straight as possible with no hard bends and is to be anchored according to Manufacturer's requirements. The flexible hose can be exchanged with a hose of equal size and equal or greater pressure rating. Anchor requirements, specification sheet and hydrostatic pressure test certification matching the hose in service, to be onsite for review. These documents shall be posted in the company man's trailer and on the rig floor.
3. 5M or higher system requires an HCR valve, remote kill line and annular to match. The remote kill line is to be installed prior to testing the system and tested to stack pressure.
4. If the operator has proposed a multi-bowl wellhead assembly in the APD. The following requirements must be met:
 - a. Wellhead shall be installed by manufacturer's representatives, submit documentation with subsequent sundry.
 - b. If the welding is performed by a third party, the manufacturer's representative shall monitor the temperature to verify that it does not exceed the maximum temperature of the seal.
 - c. Manufacturer representative shall install the test plug for the initial BOP test.
 - d. Whenever any seal subject to test pressure is broken, all the tests in OOGO2.III.A.2.i must be followed.
 - e. If the cement does not circulate and one inch operations would have been possible with a standard wellhead, the well head shall be cut off, cementing operations performed and another wellhead installed.
5. The appropriate BLM office shall be notified a minimum of 4 hours in advance for a representative to witness the tests.
 - a. In a water basin, for all casing strings utilizing slips, these are to be set as soon as the crew and rig are ready and any fallback cement remediation has been done. The casing cut-off and BOP installation can be initiated four hours after installing the slips, which will be approximately six hours after bumping the plug. For those casing strings not using slips, the minimum wait time before cut-off is eight hours after bumping the plug. BOP/BOPE testing can begin after cut-off or once cement reaches 500 psi compressive strength (including lead when specified), whichever is greater. However, if the float does not

hold, cut-off cannot be initiated until cement reaches 500 psi compressive strength (including lead when specified).

- b. In potash areas, for all casing strings utilizing slips, these are to be set as soon as the crew and rig are ready and any fallback cement remediation has been done. For all casing strings, casing cut-off and BOP installation can be initiated at twelve hours after bumping the plug. However, **no tests** shall commence until the cement has had a minimum of 24 hours setup time, except the casing pressure test can be initiated immediately after bumping the plug (only applies to single stage cement jobs).
- c. The tests shall be done by an independent service company utilizing a test plug not a cup or J-packer. The operator also has the option of utilizing an independent tester to test without a plug (i.e. against the casing) pursuant to Onshore Order 2 with the pressure not to exceed 70% of the burst rating for the casing. Any test against the casing must meet the WOC time for water basin (8 hours) or potash (24 hours) or 500 pounds compressive strength, whichever is greater, prior to initiating the test (see casing segment as lead cement may be critical item).
- d. The test shall be run on a 5000 psi chart for a 2-3M BOP/BOP, on a 10000 psi chart for a 5M BOP/BOPE and on a 15000 psi chart for a 10M BOP/BOPE. If a linear chart is used, it shall be a one hour chart. A circular chart shall have a maximum 2 hour clock. If a twelve hour or twenty-four hour chart is used, tester shall make a notation that it is run with a two hour clock.
- e. The results of the test shall be reported to the appropriate BLM office.
- f. All tests are required to be recorded on a calibrated test chart. A copy of the BOP/BOPE test chart and a copy of independent service company test will be submitted to the appropriate BLM office.
- g. The BOP/BOPE test shall include a low pressure test from 250 to 300 psi. The test will be held for a minimum of 10 minutes if test is done with a test plug and 30 minutes without a test plug. This test shall be performed prior to the test at full stack pressure.
- h. BOP/BOPE must be tested by an independent service company within 500 feet of the top of the Wolfcamp formation if the time between the setting of the intermediate casing and reaching this depth exceeds 20 days. This test does not exclude the test prior to drilling out the casing shoe as per Onshore Order No. 2.

C. DRILLING MUD

Mud system monitoring equipment, with derrick floor indicators and visual and audio alarms, shall be operating before drilling into the Wolfcamp formation, and shall be used until production casing is run and cemented.

D. WASTE MATERIAL AND FLUIDS

All waste (i.e. drilling fluids, trash, salts, chemicals, sewage, gray water, etc.) created as a result of drilling operations and completion operations shall be safely contained and disposed of properly at a waste disposal facility. No waste material or fluid shall be disposed of on the well location or surrounding area.

Porto-johns and trash containers will be on-location during fracturing operations or any other crew-intensive operations.



**Devon Energy Center
333 West Sheridan Avenue
Oklahoma City, Oklahoma 73102-5015**

Hydrogen Sulfide (H₂S) Contingency Plan

For



Seawolf 12-1 Fed 3H

**Sec-12 T-26S R-33E
382 FSL & 2261' FWL
LAT. = 32.051752' N (NAD83)
LONG = 103.527295' W**

Lea County NM

Seawolf 12-1 Fed 3H

This is an open drilling site. H₂S monitoring equipment and emergency response equipment will be used within 500' of zones known to contain H₂S, including warning signs, wind indicators and H₂S monitor.

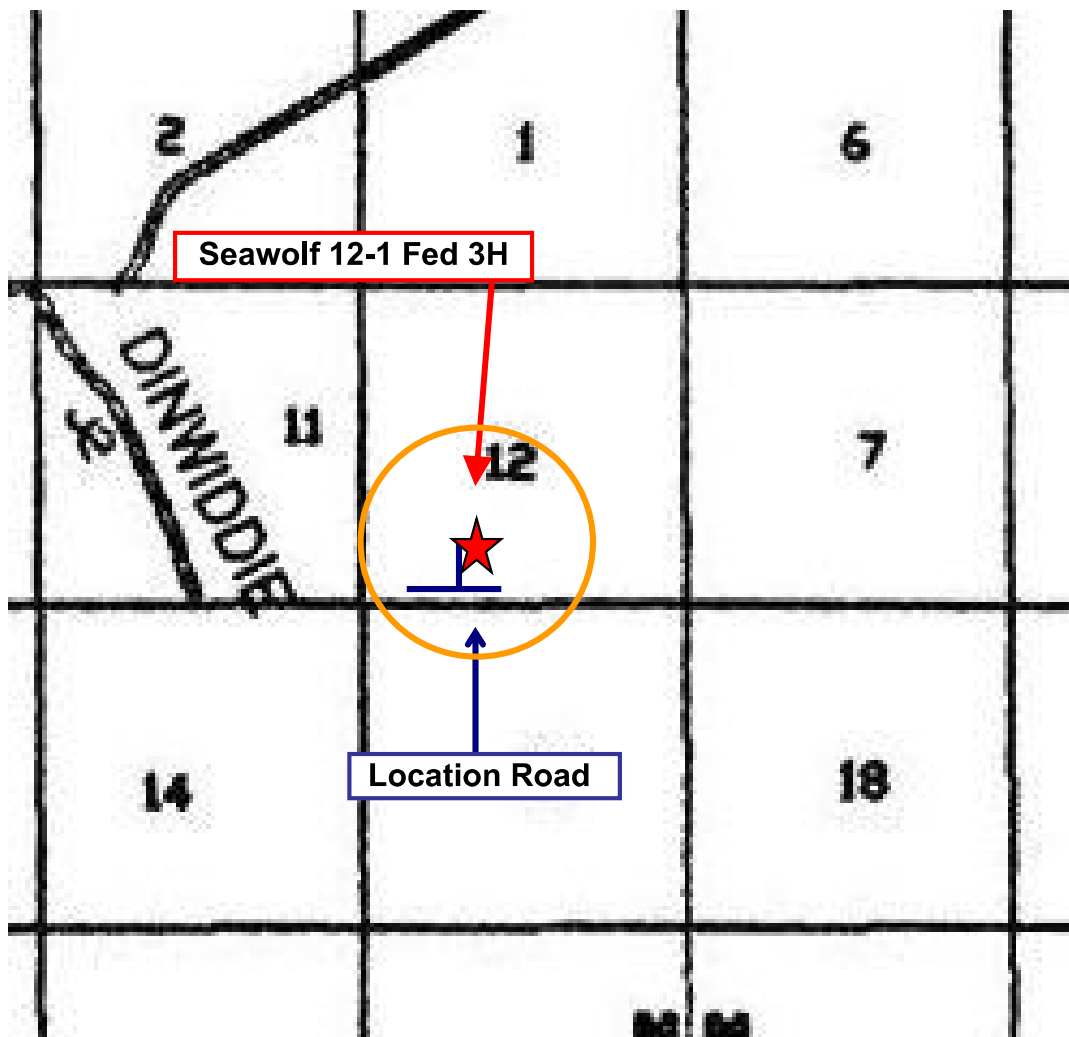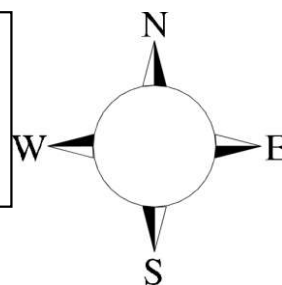

Assumed 100 ppm ROE = 3000' (Radius of Exposure)
100 ppm H₂S concentration shall trigger activation of this plan.

Escape

Crews shall escape upwind of escaping gas in the event of an emergency release of gas. Escape can be facilitated from the location entrance road. Crews should then block the entrance to the location from the lease road so as not to allow anyone traversing into a hazardous area. The blockade should be at a safe distance outside of the ROE. There are no homes or buildings in or near the ROE.

Assumed 100 ppm ROE = 3000'

100 ppm H₂S concentration shall trigger activation of this plan.

Emergency Procedures

In the event of a release of gas containing H₂S, the first responder(s) must

- **Isolate the area and prevent entry by other persons into the 100 ppm ROE.**
- **Evacuate any public places encompassed by the 100 ppm ROE.**
- **Be equipped with H₂S monitors and air packs in order to control the release.**
- **Use the “buddy system” to ensure no injuries occur during the response**
- **Take precautions to avoid personal injury during this operation.**
- **Contact operator and/or local officials to aid in operation. See list of phone numbers attached.**
- **Have received training in the**
 - **Detection of H₂S, and**
 - **Measures for protection against the gas,**
 - **Equipment used for protection and emergency response.**

Ignition of Gas Source

Should control of the well be considered lost and ignition considered, take care to protect against exposure to Sulfur Dioxide (SO₂). Intentional ignition must be coordinated with the NMOCD and local officials. Additionally the NM State Police may become involved. NM State Police shall be the Incident Command on scene of any major release. Take care to protect downwind whenever there is an ignition of the gas

Characteristics of H₂S and SO₂

Common Name	Chemical Formula	Specific Gravity	Threshold Limit	Hazardous Limit	Lethal Concentration
Hydrogen Sulfide	H ₂ S	1.189 Air = 1	10 ppm	100 ppm/hr	600 ppm
Sulfur Dioxide	SO ₂	2.21 Air = 1	2 ppm	N/A	1000 ppm

Contacting Authorities

Devon Energy Corp. personnel must liaison with local and state agencies to ensure a proper response to a major release. Additionally, the OCD must be notified of the release as soon as possible but no later than 4 hours. Agencies will ask for information such as type and volume of release, wind direction, location of release, etc. Be prepared with all information available. The following call list of essential and potential responders has been prepared for use during a release. Devon Energy Corp. Company response must be in coordination with the State of New Mexico's 'Hazardous Materials Emergency Response Plan' (HMER)

Hydrogen Sulfide Drilling Operation Plan

I. HYDROGEN SULFIDE (H₂S) TRAINING

All personnel, whether regularly assigned, contracted, or employed on an unscheduled basis, will receive training from a qualified instructor in the following areas prior to commencing drilling operations on this well:

1. The hazards and characteristics of hydrogen sulfide (H₂S)
2. The proper use and maintenance of personal protective equipment and life support systems.
3. The proper use of H₂S detectors, alarms, warning systems, briefing areas, evacuation procedures, and prevailing winds.
4. The proper techniques for first aid and rescue procedures.

In addition, supervisory personnel will be trained in the following areas:

1. The effects of H₂S metal components. If high tensile tubulars are to be used, personnel will be trained in their special maintenance requirements.
2. Corrective action and shut-in procedures when drilling or reworking a well and blowout prevention and well control procedures.
3. The contents and requirements of the H₂S Drilling Operations Plan and Public Protection Plan.

There will be an initial training session just prior to encountering a known or probable H₂S zone (within 3 days or 500 feet) and weekly H₂S and well control drills for all personnel in each crew. The initial training session shall include a review of the site specific H₂S Drilling Operations Plan and the Public Protection Plan.

II. HYDROGEN SULFIDE TRAINING

Note: All H₂S safety equipment and systems will be installed, tested, and operational when drilling reaches a depth of 500 feet above, or three days prior to penetrating the first zone containing or reasonably expected to contain H₂S.

1. Well Control Equipment

- A. Flare line
- B. Choke manifold – Remotely Operated
- C. Blind rams and pipe rams to accommodate all pipe sizes with properly sized closing unit
- D. Auxiliary equipment may include if applicable: annular preventer and rotating head.
- E. Mud/Gas Separator

2. Protective equipment for essential personnel:

30-minute SCBA units located at briefing areas, as indicated on well site diagram, with escape units available in the top doghouse. As it may be difficult to communicate audibly while wearing these units, hand signals shall be utilized.

3. H₂S detection and monitoring equipment:

Portable H₂S monitors positioned on location for best coverage and response. These units have warning lights which activate when H₂S levels reach 10 ppm and audible sirens which activate at 15 ppm. Sensor locations:

- Bell nipple
- Possum Belly/Shale shaker
- Rig floor
- Choke manifold
- Cellar

Visual warning systems:

- A. Wind direction indicators as shown on well site diagram
- B. Caution/ Danger signs shall be posted on roads providing direct access to locations. Signs will be painted a high visibility yellow with black lettering of sufficient size to be reasonable distance from the immediate location. Bilingual signs will be used when appropriate.

4. Mud program:

The mud program has been designed to minimize the volume of H₂S circulated to surface. Proper mud weight, safe drilling practices and the use of H₂S scavengers will minimize hazards when penetrating H₂S bearing zones.

5. Metallurgy:

- A. All drill strings, casings, tubing, wellhead, blowout preventer, drilling spool, kill lines, choke manifold lines, and valves shall be H₂S trim.
- B. All elastomers used for packing and seals shall be H₂S trim.

6. Communication:

- A. Company personnel have/use cellular telephones in the field.
- B. Land line (telephone) communications at Office

7. Well testing:



- A. Drill stem testing will be performed with a minimum number of personnel in the immediate vicinity, which are necessary to safety and adequately conduct the test. The drill stem testing will be conducted during daylight hours and formation fluids will not be flowed to the surface. All drill-stem-testing operations conducted in an H₂S environment will use the closed chamber method of testing.
- B. There will be no drill stem testing.

<u>Devon Energy Corp. Company Call List</u>		
Drilling Supervisor – Basin – Mark Kramer		405-823-4796
EHS Professional – Laura Wright		405-439-8129
<u>Agency Call List</u>		
<u>Lea County (575)</u>	Hobbs	
	Lea County Communication Authority	393-3981
	State Police	392-5588
	City Police	397-9265
	Sheriff's Office	393-2515
	Ambulance	911
	Fire Department	397-9308
	LEPC (Local Emergency Planning Committee)	393-2870
	NMOCD	393-6161
	US Bureau of Land Management	393-3612
<u>Eddy County (575)</u>	Carlsbad	
	State Police	885-3137
	City Police	885-2111
	Sheriff's Office	887-7551
	Ambulance	911
	Fire Department	885-3125
	LEPC (Local Emergency Planning Committee)	887-3798
	US Bureau of Land Management	887-6544
	NM Emergency Response Commission (Santa Fe)	(505) 476-9600
	24 HR	(505) 827-9126
	National Emergency Response Center	(800) 424-8802
	National Pollution Control Center: Direct	(703) 872-6000
	For Oil Spills	(800) 280-7118
	Emergency Services	
	Wild Well Control	(281) 784-4700
	Cudd Pressure Control	(915) 699-0139 (915) 563-3356
	Halliburton	(575) 746-2757
	B. J. Services	(575) 746-3569
<u>Give GPS position:</u>	Native Air – Emergency Helicopter – Hobbs (TX & NM)	(800) 642-7828
	Flight For Life - Lubbock, TX	(806) 743-9911
	Aerocare - Lubbock, TX	(806) 747-8923
	Med Flight Air Amb - Albuquerque, NM	(575) 842-4433
	Lifeguard Air Med Svc. Albuquerque, NM	(800) 222-1222
	Poison Control (24/7)	(575) 272-3115
	Oil & Gas Pipeline 24 Hour Service	(800) 364-4366
	NOAA – Website - www.nhc.noaa.gov	

Prepared in conjunction with
Dave Small



Devon Energy - Well Pad Rig Location Layout Safety Equipment Location

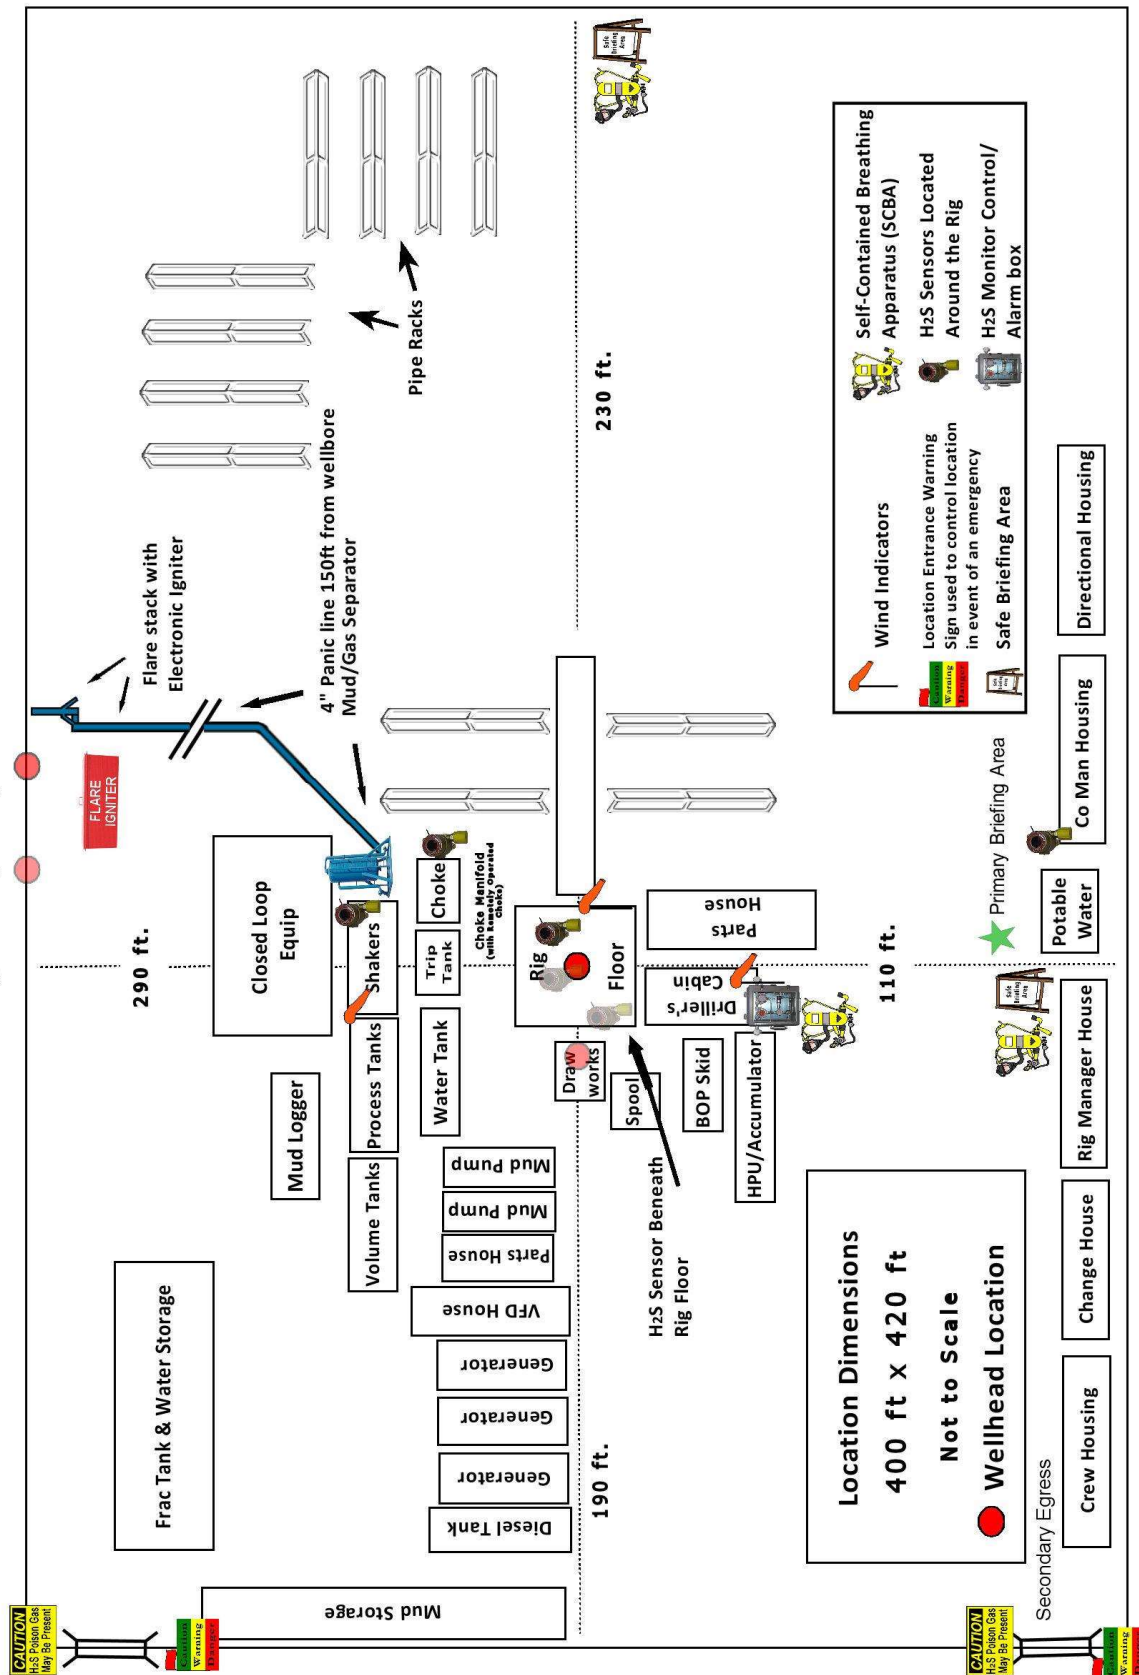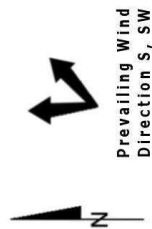

DISTRICT I
1625 N. FRENCH DR., HOBBS, NM 88240
Phone: (505) 393-6161 Fax: (505) 393-0720

DISTRICT II
811 S. FIRST ST., ARTESIA, NM 88210
Phone: (505) 748-1283 Fax: (505) 748-9720

DISTRICT III
1000 RIO BRAZOS RD., AZTEC, NM 87410
Phone: (505) 334-6178 Fax: (505) 334-6170

DISTRICT IV
1290 S. ST. FRANCIS DR., SANTA FE, NM 87505
Phone: (505) 476-3460 Fax: (505) 476-3462

State of New Mexico
Energy, Minerals & Natural Resources Department
OIL CONSERVATION DIVISION
1220 SOUTH ST. FRANCIS DR.
Santa Fe, New Mexico 87505

Form C-102
Revised August 1, 2011
Submit one copy to appropriate
District Office

OCD - HOBBS
09/14/2020
RECEIVED

☐ AMENDED REPORT

WELL LOCATION AND ACREAGE DEDICATION PLAT

API Number 30-025-47762	Pool Code 98347	Pool Name WC-025 G-10 S263418C;LWR WOLFCAMP
Property Code 315247	Property Name SEAWOLF 12-1 FED	Well Number 3H
OGRID No. 6137	Operator Name DEVON ENERGY PRODUCTION COMPANY, L.P.	Elevation 3346.5'


Surface Location

UL or lot No.	Section	Township	Range	Lot Idn	Feet from the	North/South line	Feet from the	East/West line	County
N	12	26-S	33-E		382	SOUTH	2261	WEST	LEA

Bottom Hole Location If Different From Surface

UL or lot No.	Section	Township	Range	Lot Idn	Feet from the	North/South line	Feet from the	East/West line	County
C	1	26-S	33-E		20	NORTH	1766	WEST	LEA
Dedicated Acres 320	Joint or Infill	Consolidation Code	Order No.						

NO ALLOWABLE WILL BE ASSIGNED TO THIS COMPLETION UNTIL ALL INTERESTS HAVE BEEN CONSOLIDATED OR A NON-STANDARD UNIT HAS BEEN APPROVED BY THE DIVISION

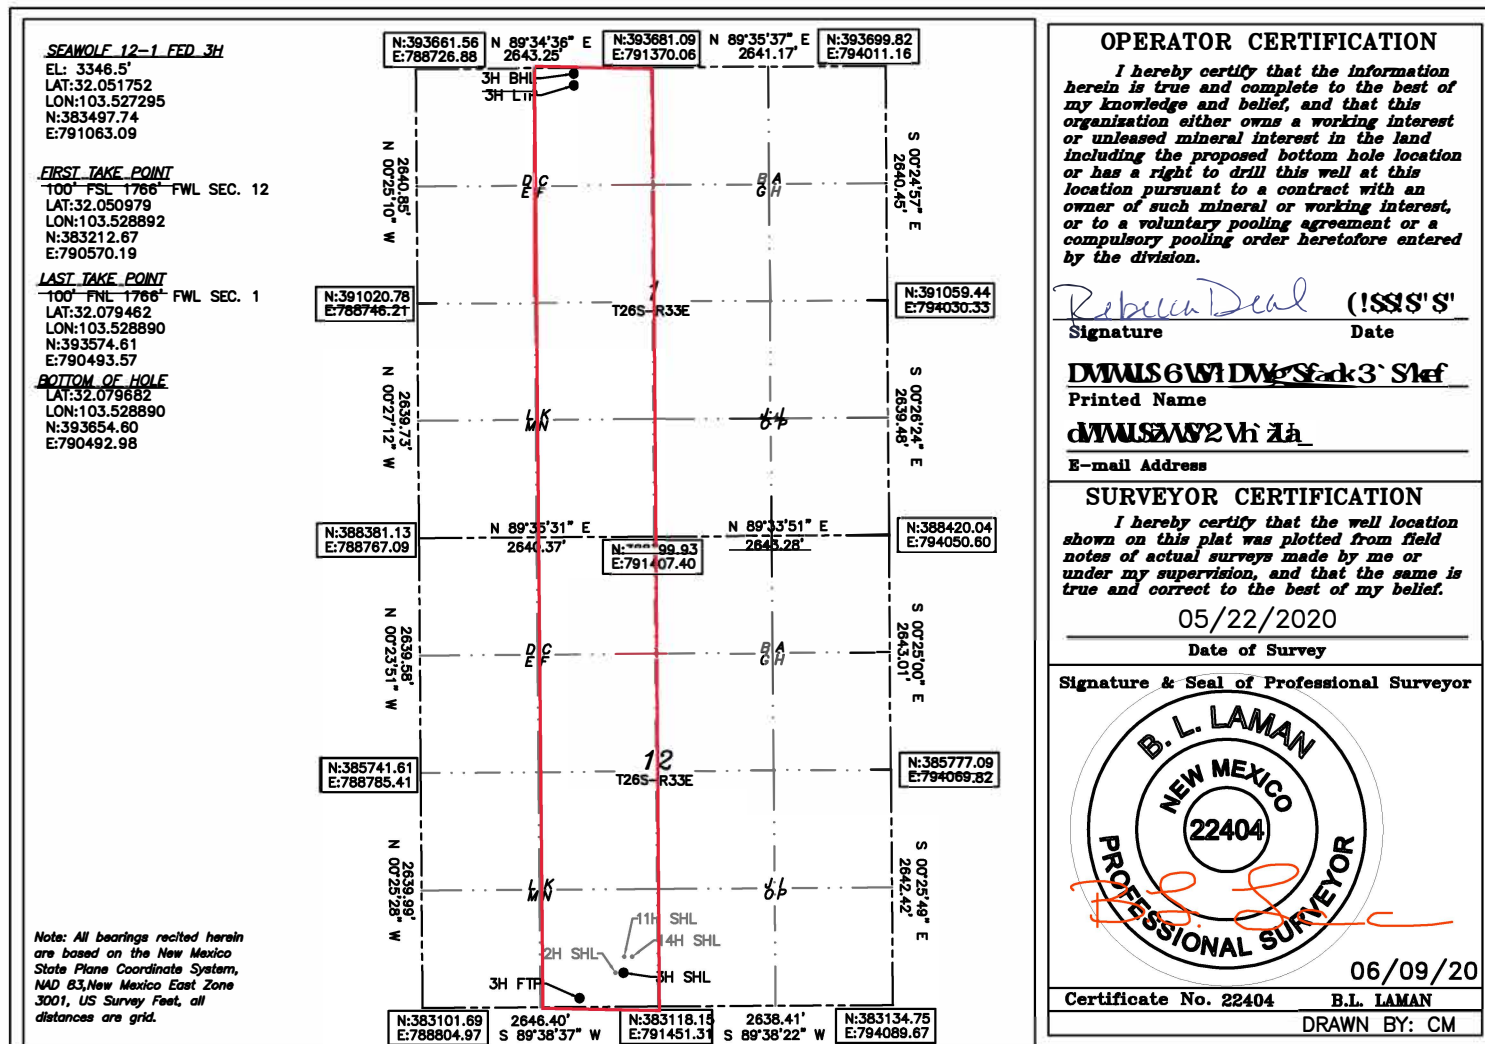

Intent ☒ As Drilled ☐

API # **30-025-47762**

Operator Name: DEVON ENERGY PRODUCTION COMPANY, LP.	Property Name: SEAWOLF 12-1 FED	Well Number 3H
---	---	--------------------------

Kick Off Point (KOP)

UL	Section 12	Township 26S	Range 33E	Lot	Feet 50	From N/S FSL	Feet 1766	From E/W FWL	County LEA
Latitude 32.05085					Longitude -103.5289				NAD 83

First Take Point (FTP)

UL N	Section 12	Township 26-S	Range 33-E	Lot	Feet 100	From N/S SOUTH	Feet 1766	From E/W WEST	County LEA
Latitude 32.050979					Longitude 103.528892				NAD 83

Last Take Point (LTP)

UL C	Section 1	Township 26-S	Range 33-E	Lot	Feet 100	From N/S NORTH	Feet 1766	From E/W WEST	County LEA
Latitude 32.079462					Longitude 103.528890				NAD 83

Is this well the defining well for the Horizontal Spacing Unit? ☐ Y

Is this well an infill well? ☐ N

If infill is yes please provide API if available, Operator Name and well number for Defining well for Horizontal Spacing Unit.

API #		
Operator Name:	Property Name:	Well Number

District I
1625 N. French Dr., Hobbs, NM 88240
District II
811 S. First St., Artesia, NM 88210
District III
1000 Rio Brazos Road, Aztec, NM 87410
District IV
1220 S. St. Francis Dr., Santa Fe, NM 87505

State of New Mexico
Energy, Minerals and Natural Resources Department

Oil Conservation Division
1220 South St. Francis Dr.
Santa Fe, NM 87505

Submit Original
to Appropriate
District Office

OCD - HOBBS
09/14/2020
RECEIVED

GAS CAPTURE PLAN

☒ Original
☐ Amended
Reason for Amendment: _____

Operator & OGRID No.: Devon Production Co., L.P. (6137)
Date: 6/18/2020

This Gas Capture Plan outlines actions to be taken by the Operator to reduce well/production facility flaring/venting for new completion (new drill, recomple to new zone, re-frac) activity.

Note: A C-129 must be submitted and approved prior to exceeding 60 days allowed by Rule 19.15.18.12.A

Well(s)/Production Facility – Seawolf 12 CTB 1

The well(s) that will be located at the production facility are shown in the table below.

Well Name	API	Well Location (STR)	Footages	Expected MCF/D	Flared or Vented	Comments
Seawolf 12-1 Fed 2H		Sec 12-26S-33E	382 FSL & 2231' FWL			Will connect to Seawolf 12 CTB 1
Seawolf 12-1 Fed 3H	30-025-47762	Sec 12-26S-33E	382 FSL & 2261' FWL			Will connect to Seawolf 12 CTB 1
Seawolf 12-1 Fed 11H		Sec 12-26S-33E	562 FSL & 2271' FWL			Will connect to Seawolf 12 CTB 1
Seawolf 12-1 Fed 14H		Sec 12-26S-33E	562 FSL & 2301' FWL			Will connect to Seawolf 12 CTB 1

Gathering System and Pipeline Notification

Well(s) will be connected to a production facility after flowback operations are complete, if gas transporter system is in place. The gas produced from production facility is dedicated to Enterprise South Eddy and will be connected to Enterprise low/high pressure gathering system located in Eddy County, New Mexico. It will require 0' of pipeline to connect the facility to low/high pressure gathering system. Devon provides (periodically) to Enterprise a drilling, completion and estimated first production date for wells that are scheduled to be drilled in the foreseeable future. In addition, Devon and Enterprise have periodic conference calls to discuss changes to drilling and completion schedules. Gas from these wells will be processed at Enterprise Processing Plant located in Sec. 36, TWN 24S, RNG 30E, Eddy County, New Mexico. The actual flow of the gas will be based on compression operating parameters and gathering system pressures.

Flowback Strategy

After the fracture treatment/completion operations, well(s) will be produced to temporary production tanks and gas will be flared or vented. During flowback, the fluids and sand content will be monitored. When the produced fluids contain minimal sand, the wells will be turned to production facilities. Gas sales should start as soon as the wells start flowing through the production facilities, unless there are operational issues on Enterprise's system at that time. Based on current information, it is Devon's belief the system can take this gas upon completion of the well(s).

Safety requirements during cleanout operations from the use of underbalanced air cleanout systems may necessitate that sand and non-pipeline quality gas be vented and/or flared rather than sold on a temporary basis.

Alternatives to Reduce Flaring

Below are alternatives considered from a conceptual standpoint to reduce the amount of gas flared.

- Power Generation – On lease
 - Only a portion of gas is consumed operating the generator, remainder of gas will be flared
- Compressed Natural Gas – On lease
 - Gas flared would be minimal, but might be uneconomical to operate when gas volume declines
- NGL Removal – On lease
 - Plants are expensive, residue gas is still flared, and uneconomical to operate when gas volume declines