H2S DRILLING PLAN
WELL SITE LAYOUT
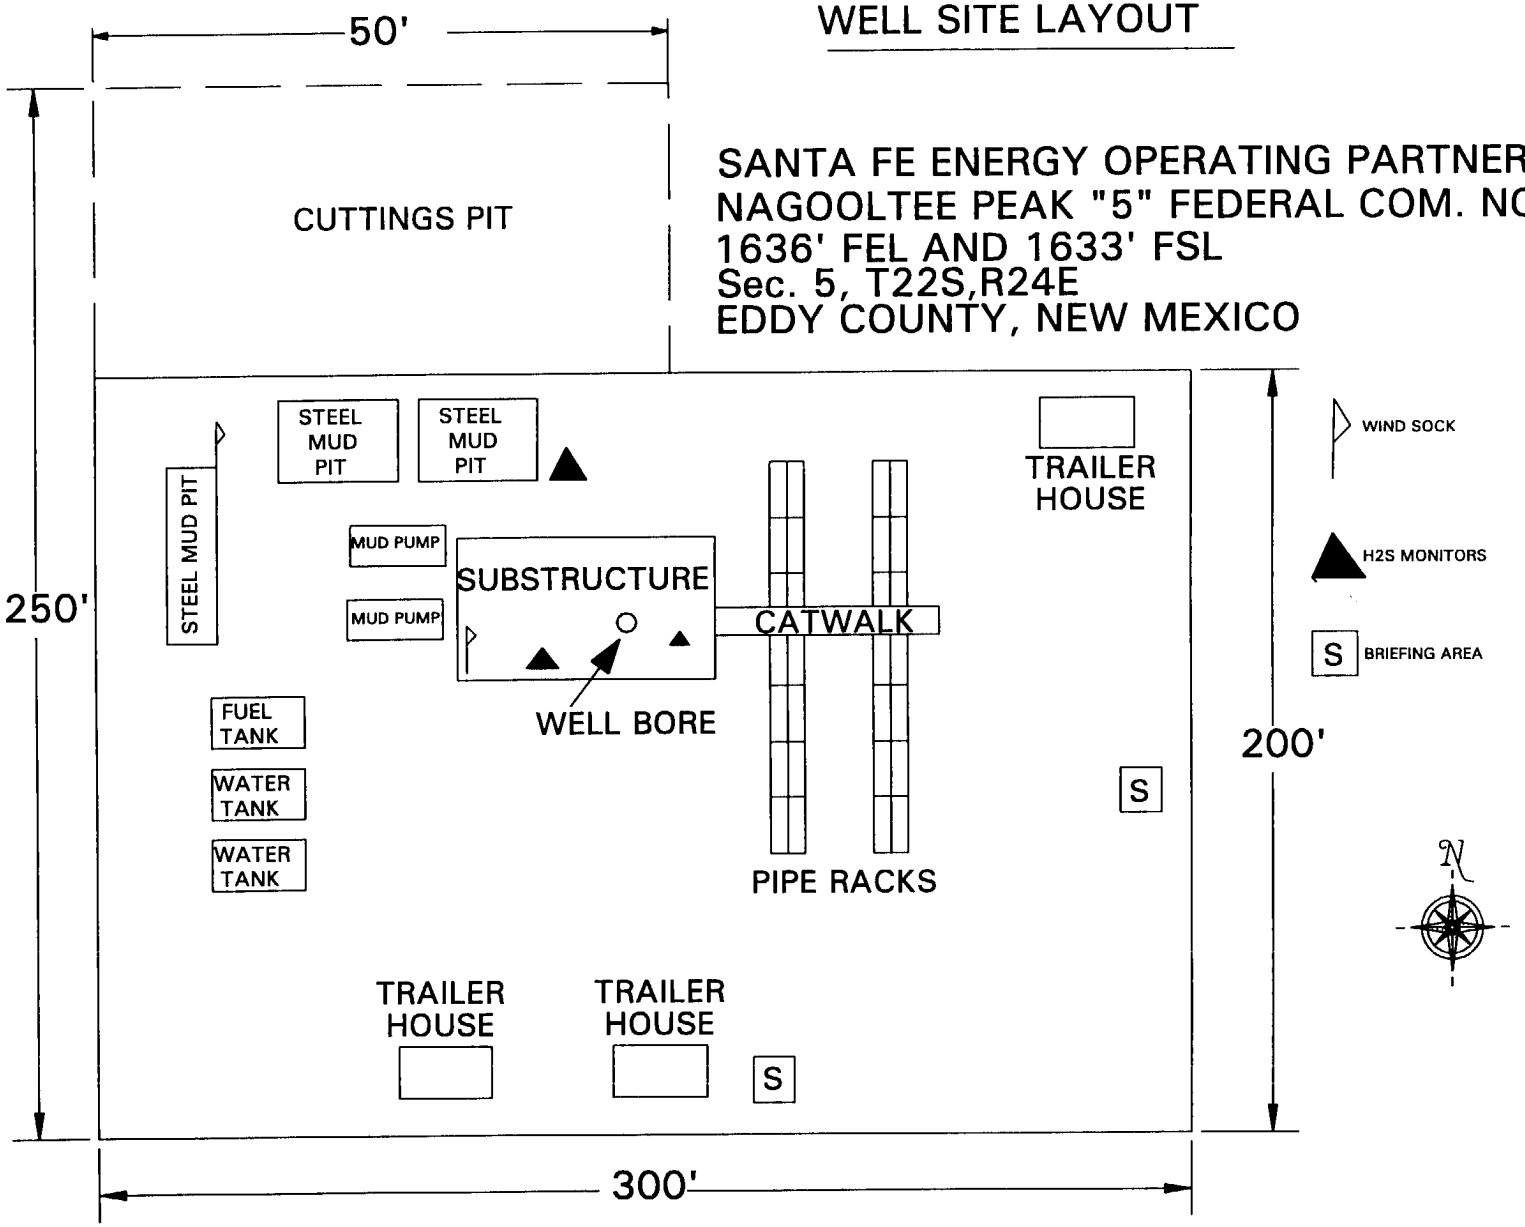
SANTA FE ENERGY OPERATING PARTNERS, LP.
NAGOOLTEE PEAK "5" FEDERAL COM. NO.1
1636' FEL AND 1633' FSL
Sec. 5, T22S,R24E
EDDY COUNTY, NEW MEXICO