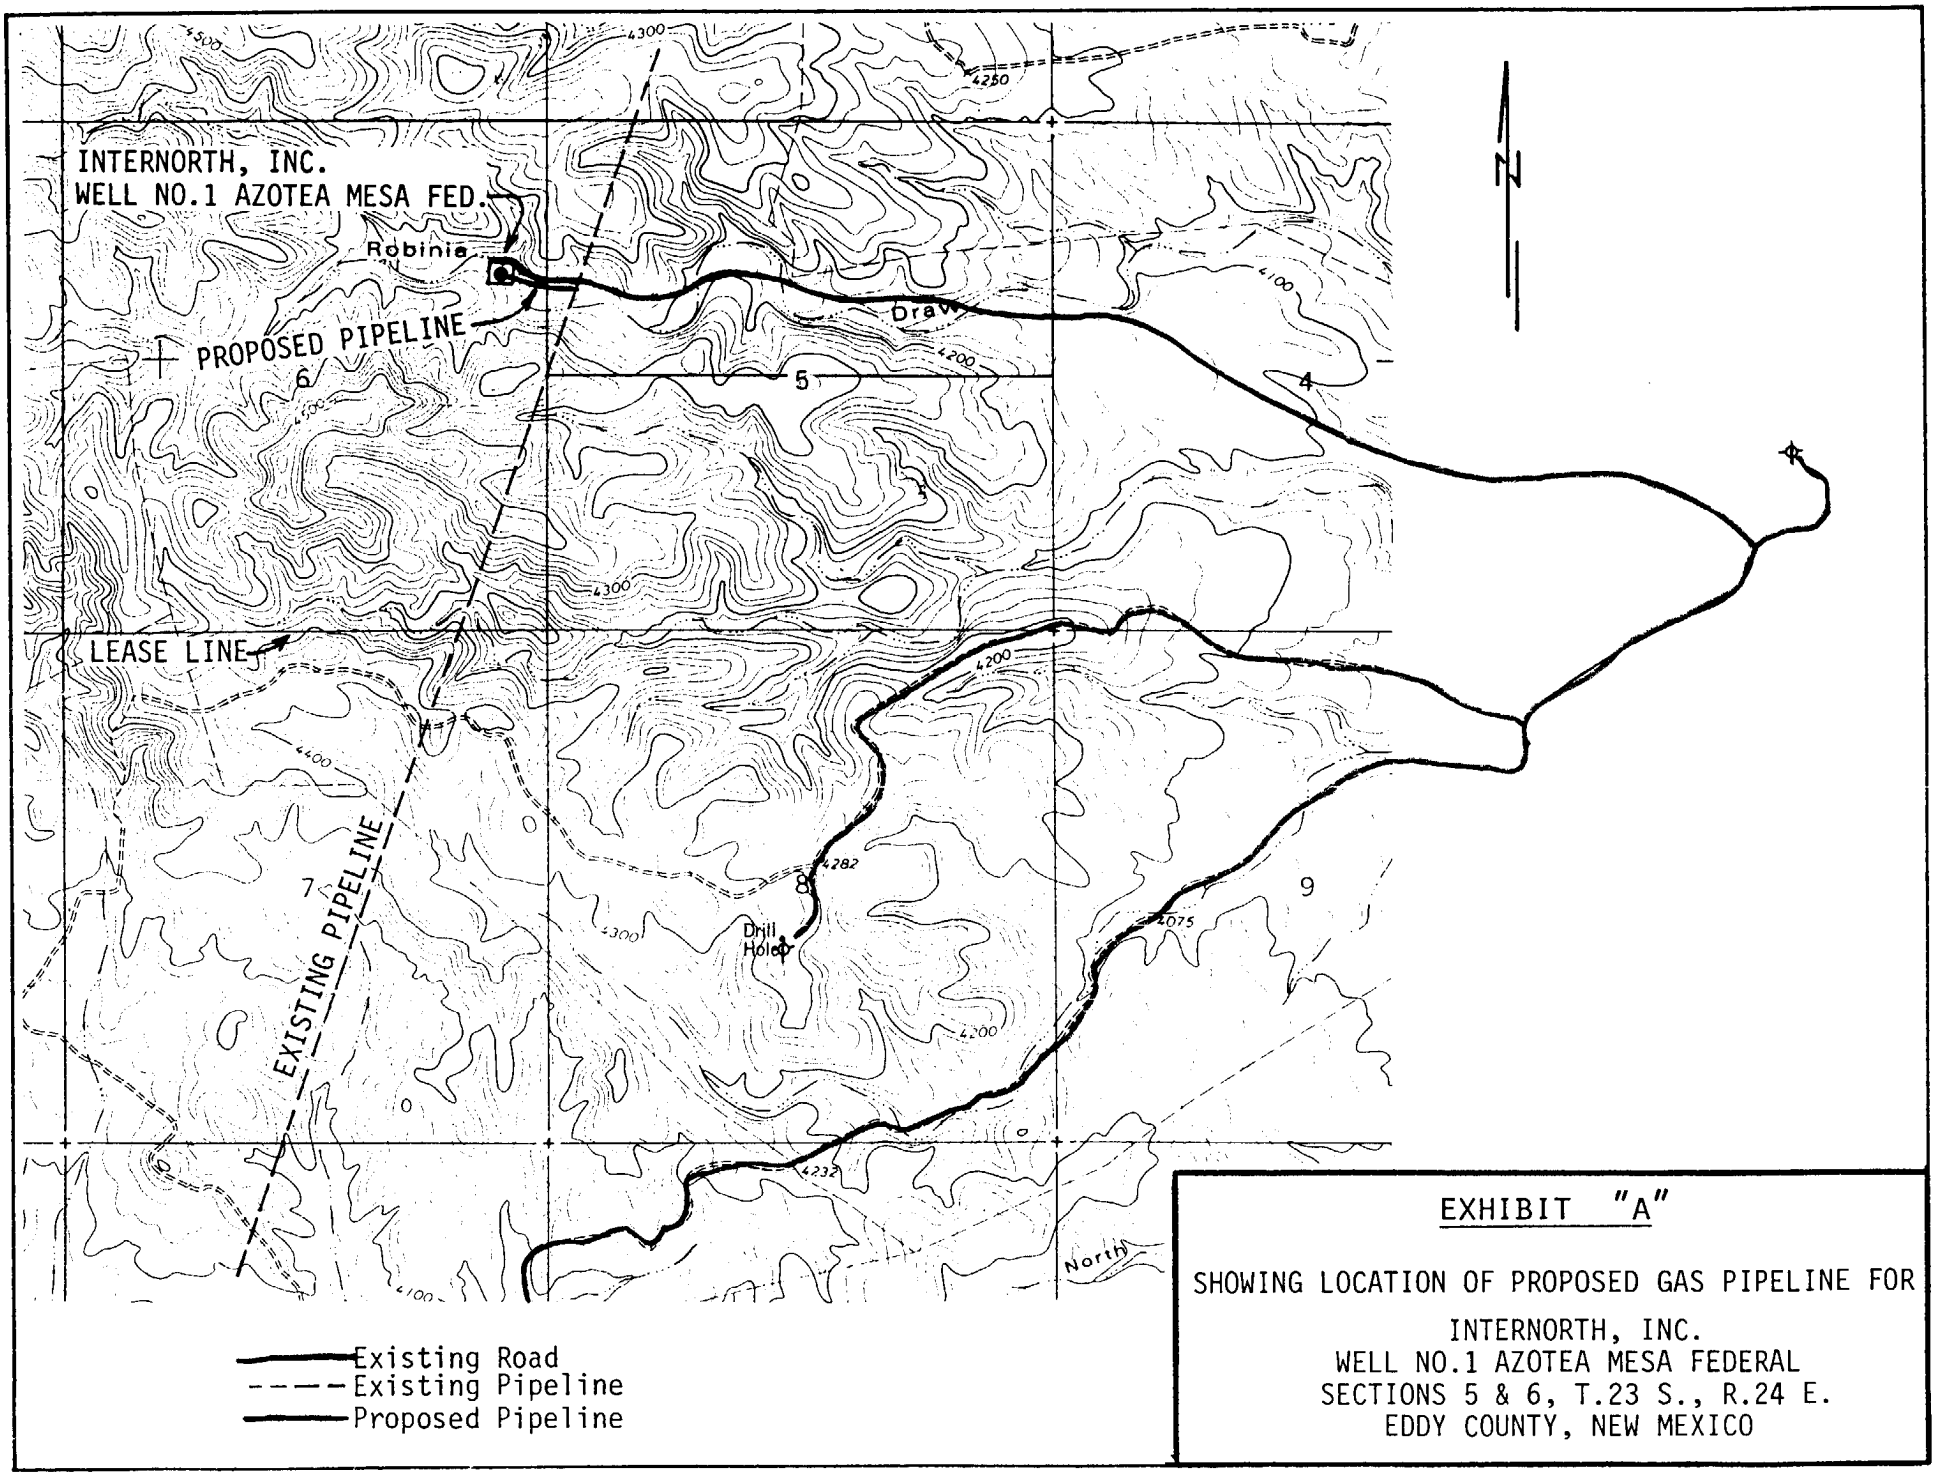

EXHIBIT "A"

SHOWING LOCATION OF PROPOSED GAS PIPELINE FOR

INTERNORTH, INC.
WELL NO.1 AZOTEA MESA FEDERAL
SECTIONS 5 & 6, T.23 S., R.24 E.
EDDY COUNTY, NEW MEXICO