Hilcorp Energy Company

Current Schematic

NMOCD REC'D
9/24/20

Well Name: GRENIER #2A

API / UWI	Surface Legal Location	Field Name	Route	State/Province	Well Configuration Type
3004522262	018-031N-011W-N	BLANCO MESAVERDE (PRORATED GAS	0108	NEW MEXICO	

Ground Elevation (ft)	Original KB/RT Elevation (ft)	KB-Ground Distance (ft)	KB-Casing Flange Distance (ft)	KB-Tubing Hanger Distance (ft)
6,049.00	6,061.00	12.00		

Original Hole, 9/24/2020 8:19:40 AM
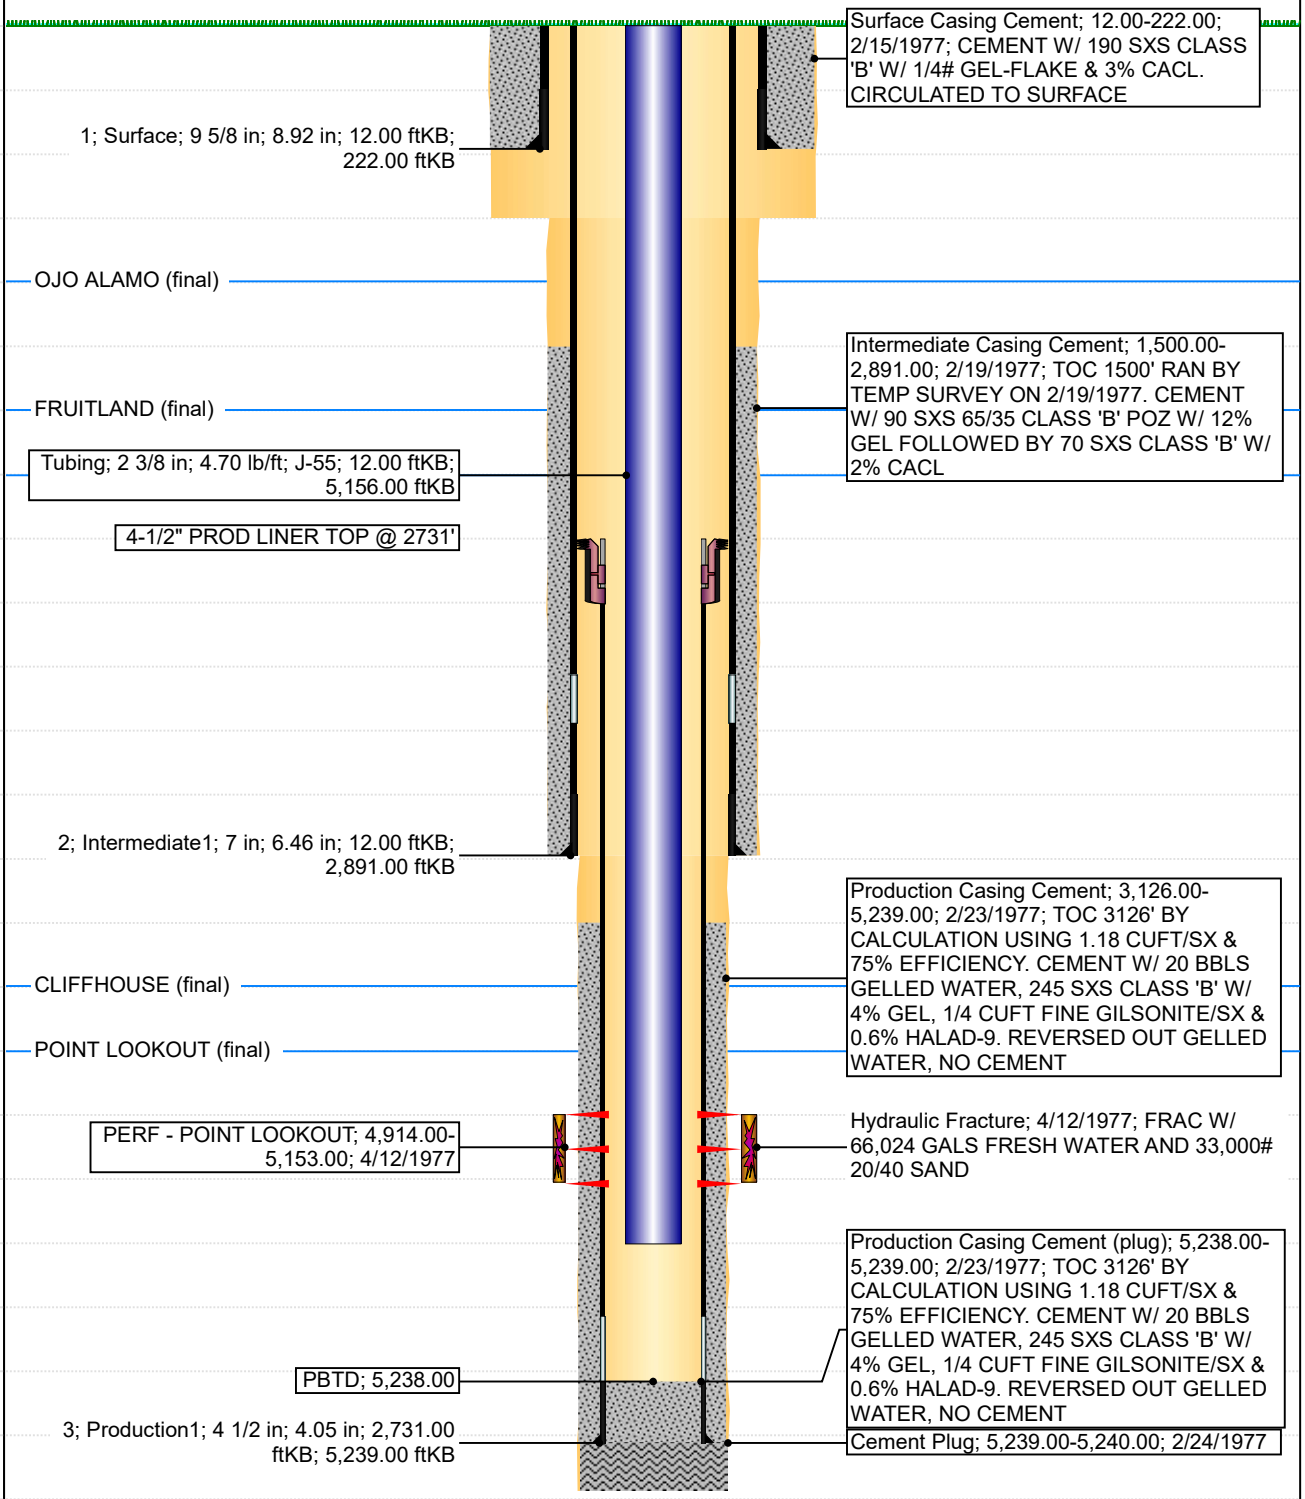
MD (ftKB)	TVD (ftKB)	Vertical schematic (actual)
12.1		
221.1		
222.1		
233.9		
1,390.1		OJO ALAMO (final)
1,500.0		
2,225.1		FRUITLAND (final)
2,590.9		
2,731.0		
2,735.9		
2,842.8		
2,844.2		
2,890.1		
2,891.1		
3,126.0		
4,351.0		CLIFFHOUSE (final)
4,903.9		POINT LOOKOUT (final)
4,914.0		
5,152.9		
5,155.8		
5,236.9		
5,237.9		
5,238.8		
5,240.2