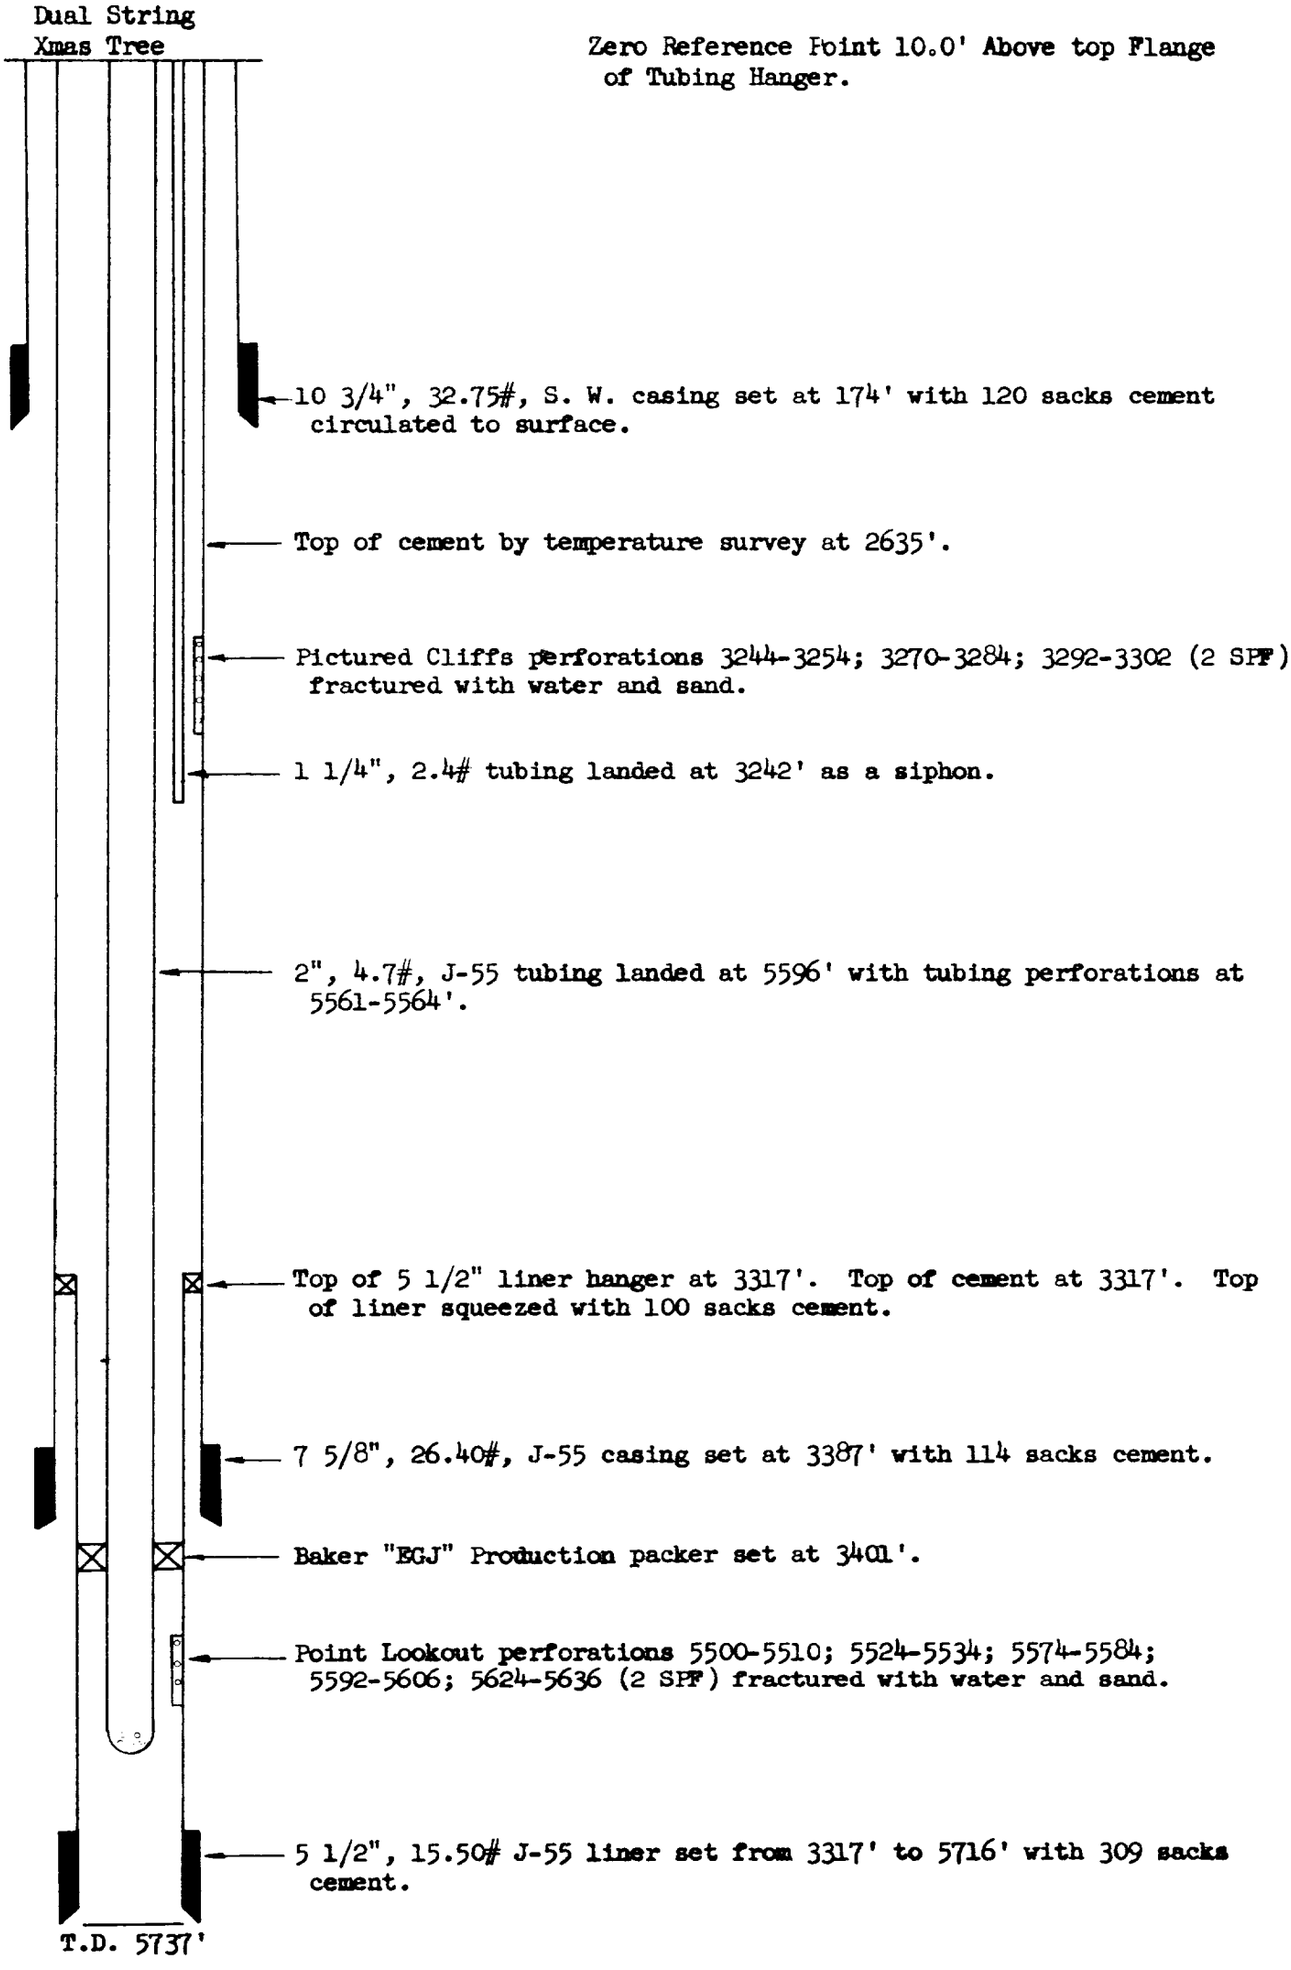SCHEMATIC DIAGRAM OF DUAL COMPLETION
El Paso Natural Gas Co. Hancock No. 4 (PM)
SW/4 Section 23, T-28-N, R-9-W