Case No.
4863

Large Exhibits

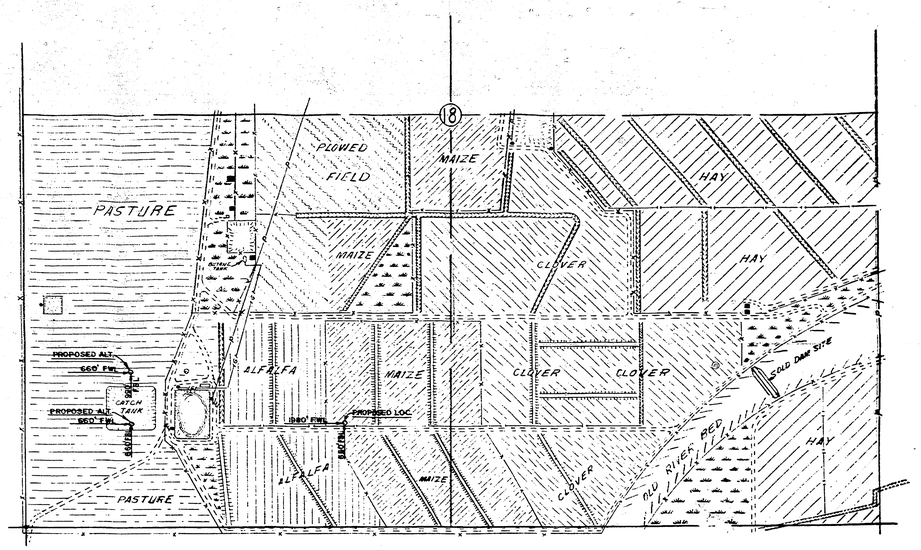

LEGEND

- PASTURE
- PLOWED FIELD
- MAIZE
- CLOVER
- HAY
- ALFALFA
- NATURAL GRASS & BRUSH
- ROAD
- IRRIGATION DITCH
- TERRACE
- PIPELINE
- FENCE
- OVERHEAD ELECTRIC LINE
- GAS LINE

BEFORE EXAMINER STAMETS
OIL CONSERVATION COMMISSION
C & K EXHIBIT NO. 4
CASE NO. 4823
Submitted by: Hinger
Hearing Date: 11-29-72

C & K PETROLEUM

TOPOGRAPHIC PLAT OF S½ OF SEC. 18, T-18-S, R-26-E, N.M.P.M., EDDY COUNTY, NEW MEXICO

JOHN W. WEST ENGINEERING CO. HOBBS, N.M.

SCALE 1" = 200'	DRAWN BY RTH
DATE 11-01-72	SHEET 1 OF 1

ATOKA WEST (MORROW) FIELD

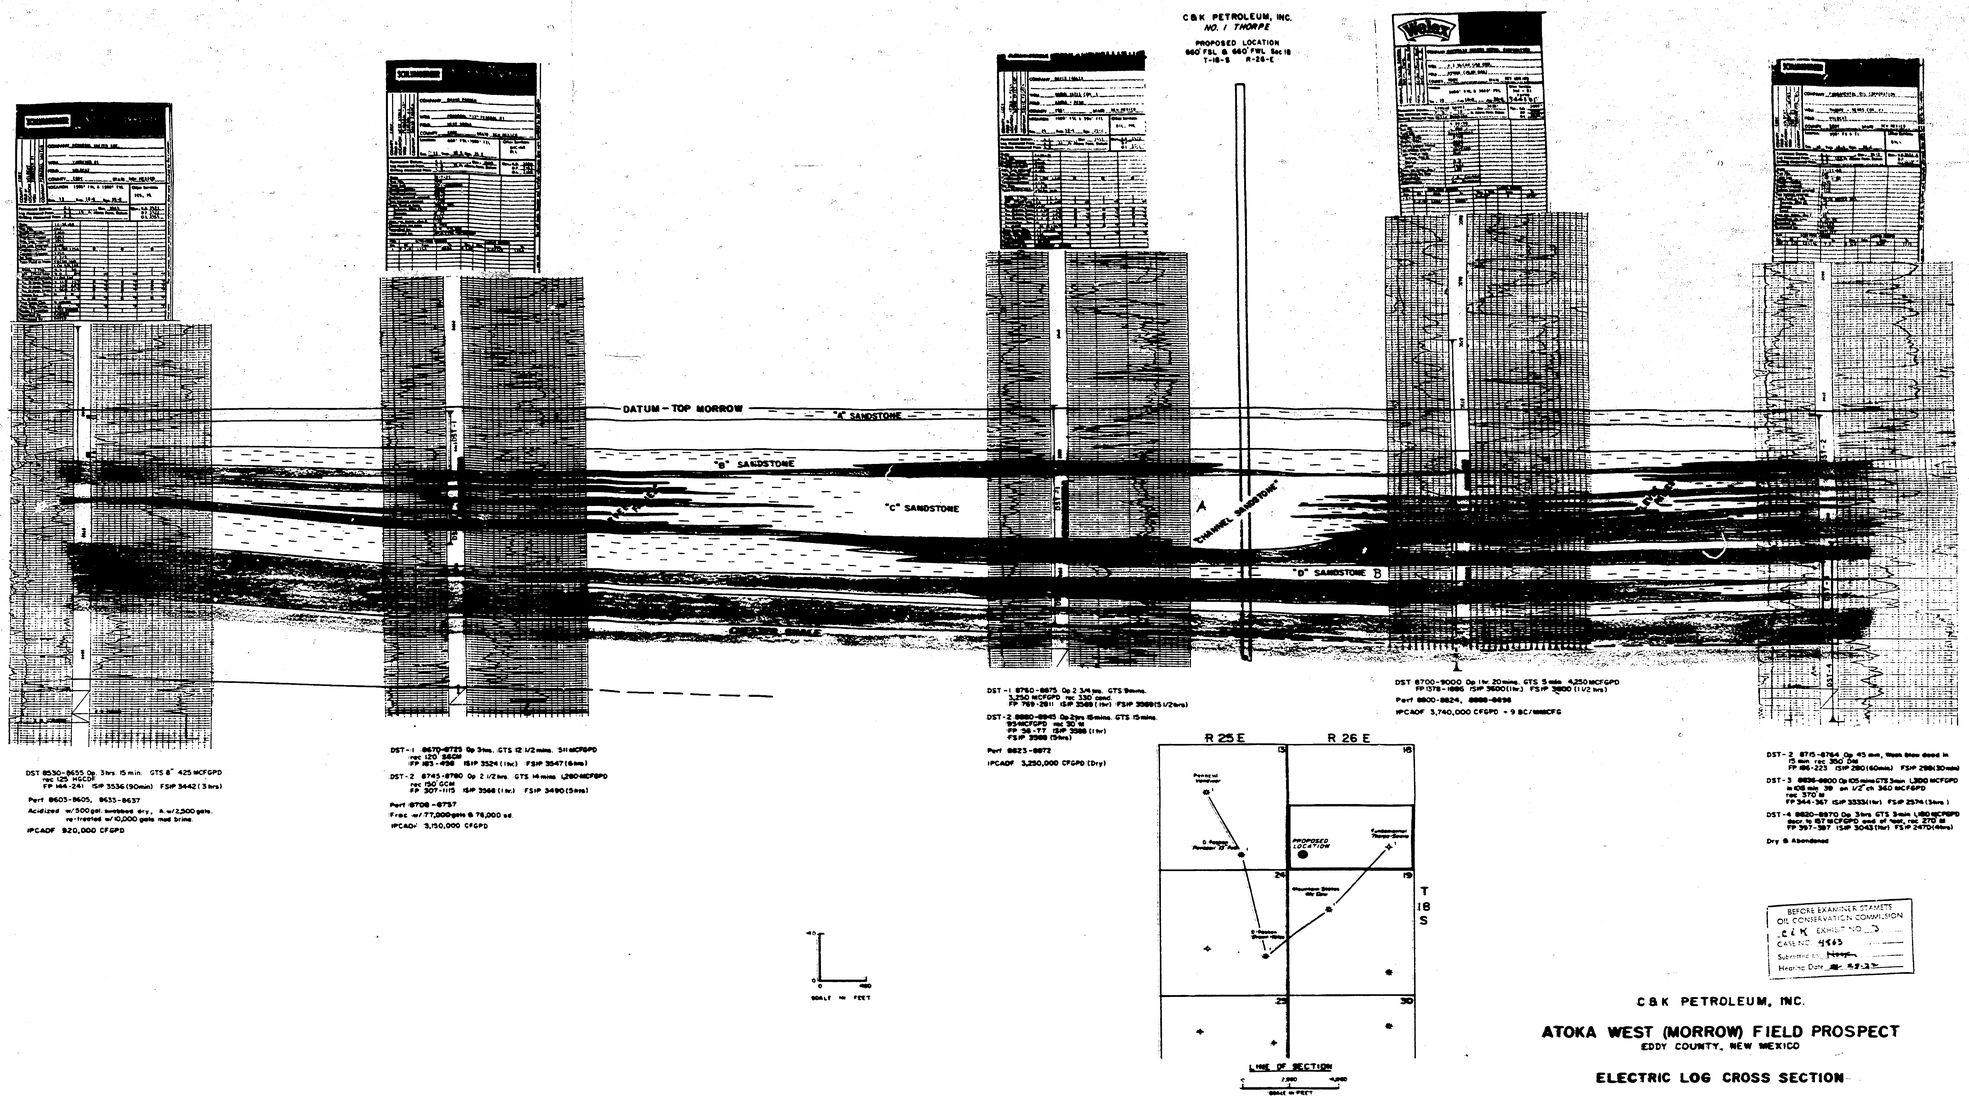

BEFORE EXAMINER STAMETS
OIL CONSERVATION COMMISSION
C & K EXHIBIT NO. 3
CASE NO. 9563
Submitted by: [illegible]
Hearing Date: 8-23-85

C & K PETROLEUM, INC.

ATOKA WEST (MORROW) FIELD PROSPECT

EDDY COUNTY, NEW MEXICO

ELECTRIC LOG CROSS SECTION

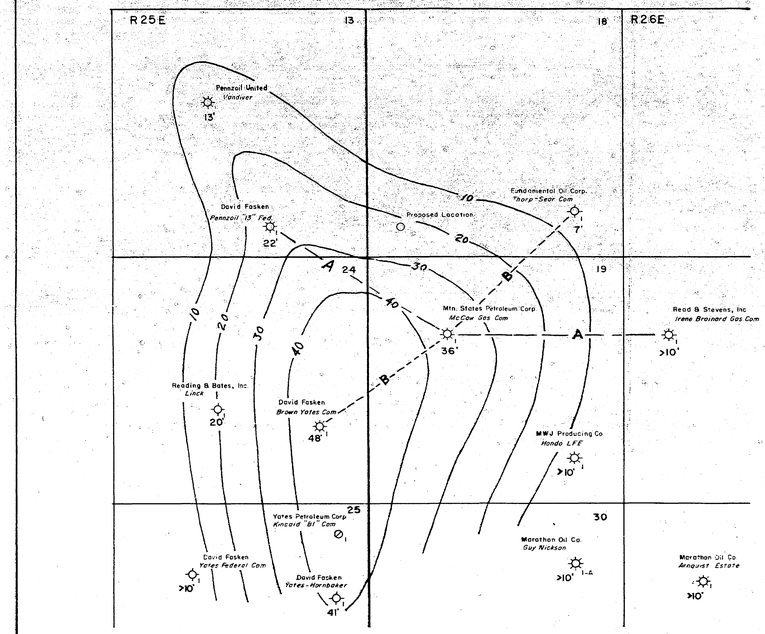
R25E
13
18
R26E
Pennzoil United
Vandiver
13'
10
Fundamental Oil Corp.
"Norp-Sear Com
7'
David Fasken
Pennzoil "13" Fed.
22'
Proposed Location
20
A
24
30
B
19
10
20
30
40
Mtn. States Petroleum Corp.
McClay Gas Com
36'
Read & Stevens, Inc
Irene Brainard Gas Com
>10'
A
B
Reading & Bates, Inc
Lucas
20'
David Fasken
Brown Yates Com
48'
MWJ Producing Co
Hondo LFE
>10'
25
30
Yates Petroleum Corp
Kincaid "B" Com
Marathon Oil Co.
Guy Nickson
>10'
David Fasken
Yates Federal Com
>10'
David Fasken
Yates-Hornbaker
41'
Marathon Oil Co
Anguat Estate
>10'
Proposed Location
Drilling well
Gas well
Dry hole
Mountain States Petroleum Corp.
Contour Interval = 10 feet
Scale 1" = 1000'
ISOPACH - "A" SAND
Case No. 4863 Exhibit 1
BEFORE EXAMINER STAMETS
OIL CONSERVATION COMMISSION
4863 EXHIBIT NO. 1
CASE NO. 4863
Submitted by Mtn States
Hearing Date 11-29-72