Case No
6081

Large Exhibits

W.R.C.P. MICROGRAPHICS
BEST AVAILABLE COPY

JAL MUNICIPAL AIRPORT

SEC. 15, T25S, R37E, N. M. P. M.,

LEA COUNTY, NEW MEXICO

PROPOSED LOCATION OF
ATLANTIC RICHFIELD COMPANY
LANE HART 22 NO. 1
660' FNL, & 660' FWL
SEC. 22, T25S, R37E, N.M.P.M.,
LEA COUNTY, NEW MEXICO.

PLAN

SURVEYED
NOTE BOOK
No.

GLIDE PATH
STRIPPED AREA
PAVED RUNWAY
1,000'
200'
125'
STRIPPED AREA
S16°55'W
191.7'
STATE HWY NO. 128
GLIDE PATH
GLIDE PATH
225'
225'
393.27'
153.63'
S 13°05' E
244.07'
90°00'
E GLIDE PATH
T25S, R37E
Proposed Oil Well Loc. 3671.0'

0+00 End Paved Runway
+62 End Stripped Area
+88 ROW Ln.
+175 Fence Ln.
+175 Tan. Ln.
+215 ROW Ln.
+215 Tan. Ln. State Hwy No. 128
+253 Edge Pave
+750 Fence Ln.
+750 ROW Ln.

PROFILE

SURVEYED
DRAWN
NOTE BOOK
No.

PROFILE OF GLIDE PATH AT 1°20' OR 7.00%
PROFILE OF GLIDE PATH AT 1°20' OR 0.50%
ELEV. (+) OF DERRICK 3187.1
ELEV. (+) EXCEPT 3148.7
PLUMB LINE OF 90° DERRICK
GROUND PROFILE OF E GLIDE PATH
GROUND ELEV. OF WELL LOC 3671.1

SCALE
HOR. 1" = 100'
VERT. 1" = 20'

I, HEREBY CERTIFY THAT THIS PLAT, AND PROFILE WERE MADE FROM NOTES TAKEN IN THE FIELD IN A REAL FOR SURVEY MADE UNDER MY SUPERVISION, AND THAT THE SAME IS TRUE AND CORRECT TO THE BEST OF MY KNOWLEDGE AND BELIEF.

JOHN W. WEST, NEW MEXICO REG. NO. 676

ATLANTIC RICHFIELD COMPANY

PROPOSED OIL WELL DERRICK LOCATION IN RELATION TO GLIDE PATTERN OF THE JAL MUNICIPAL AIRPORT LOCATED IN SECTIONS 15, AND 20, TOWNSHIP 25 SOUTH, RANGE 37 EAST, N.M.P.M., LEA COUNTY, NEW MEXICO.

JOHN WEST ENGINEERING CO.

HOBBS			NEW MEXICO
Surveyed by V. Coley	Drawn by chb	Last Rev. Date	Drawing Number
Date begin Aug 11, 1977	Date Aug 20, 1977	File No.	
Date end Aug 12, 1977	Checked by	Sheet 1 of 1	

K&E PLATE 1, PLAN-PROFILE
KEUFFEL & ESSER CO.
46 7024 MADE IN U.S.A.

BEFORE EXAMINER STAMETS
OIL CONSERVATION COMMISSION
Exhibit No. 3
CASE NO. 6081
Submitted by: Atl Richfield Co.
Hearing Date: Nov 16, 77

#3

V.R.R.C.F. MICROGRAPHICS
BEST AVAILABLE COPY

ATLANTIC RICHFIELD COMPANY

LANEHART 22 NO. 1

LEA COUNTY, NEW MEXICO

BEFORE EXAMINER STAMETS
OIL CONSERVATION COMMISSION
SANTA EXHIBIT NO. 5
CASE NO. 6041
Submitted by ARCO Permian
Hearing Date March 1, 1977

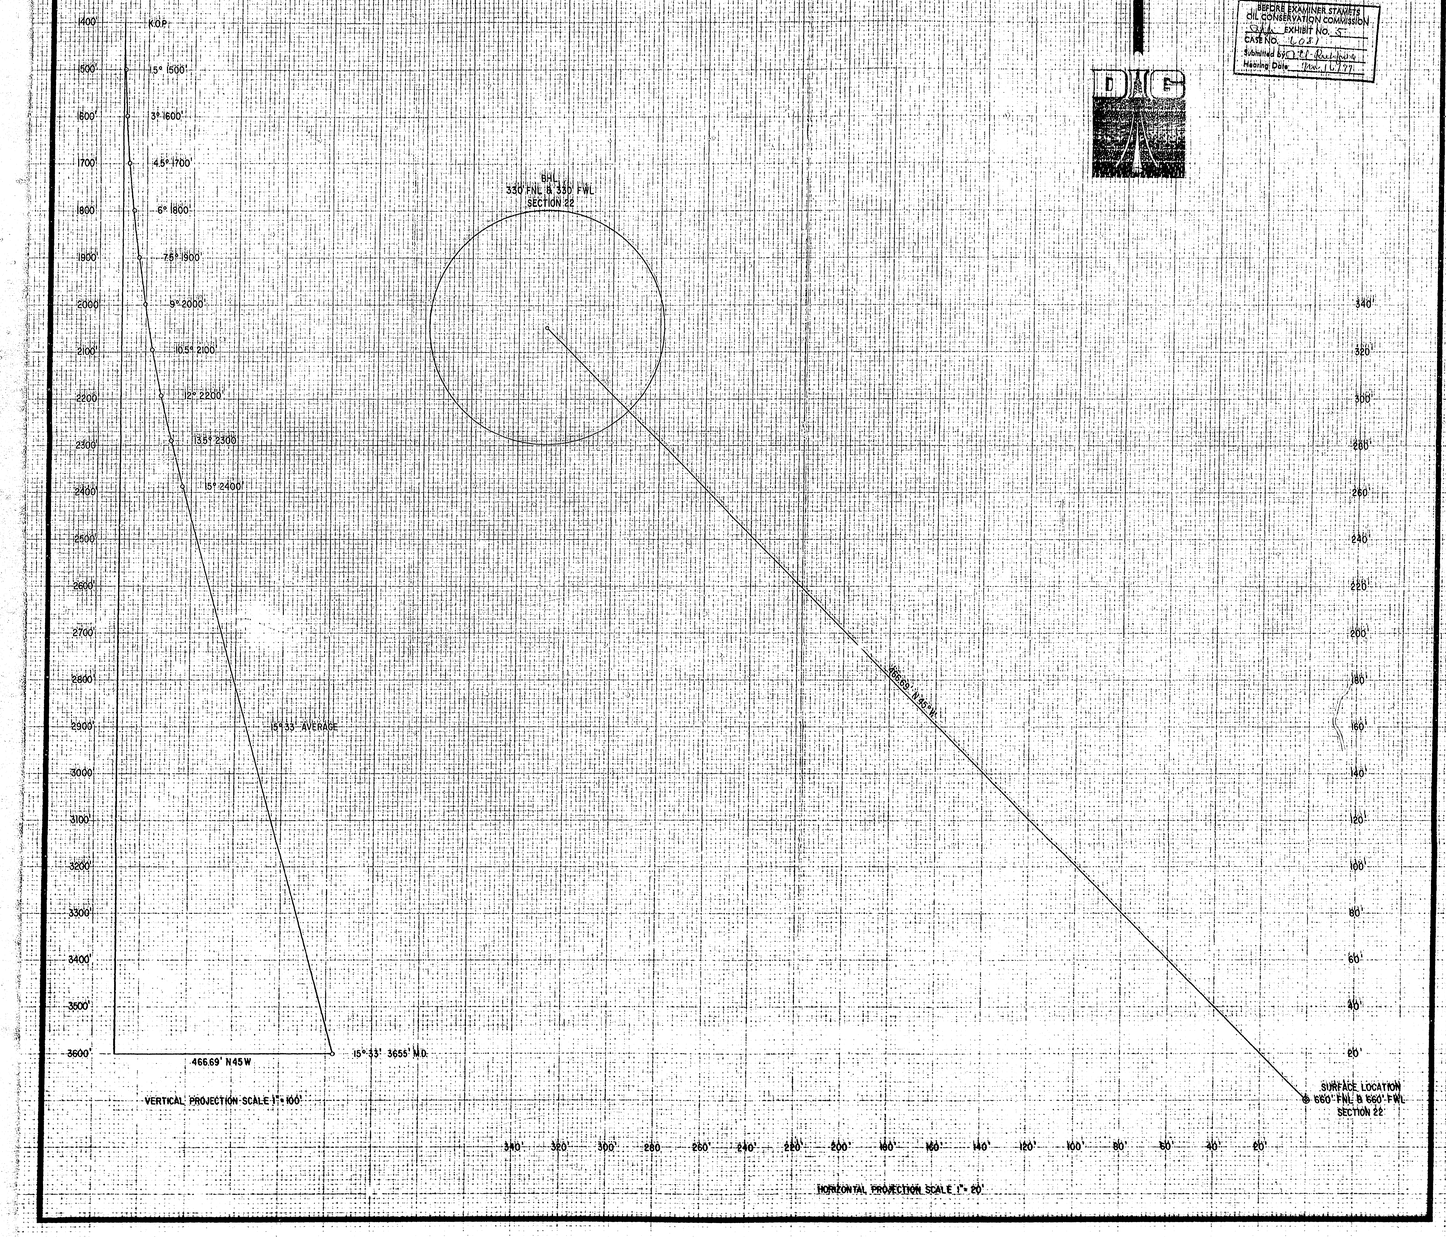

V.S.R.C.P. MICROGRAPHICS
BEST AVAILABLE COPY