


Case No.

1563


Large Exhibits

SCHEMATIC DRAWING OF CAVITY, PUMP, PARALLEL FLOW TUBES, & PACKER

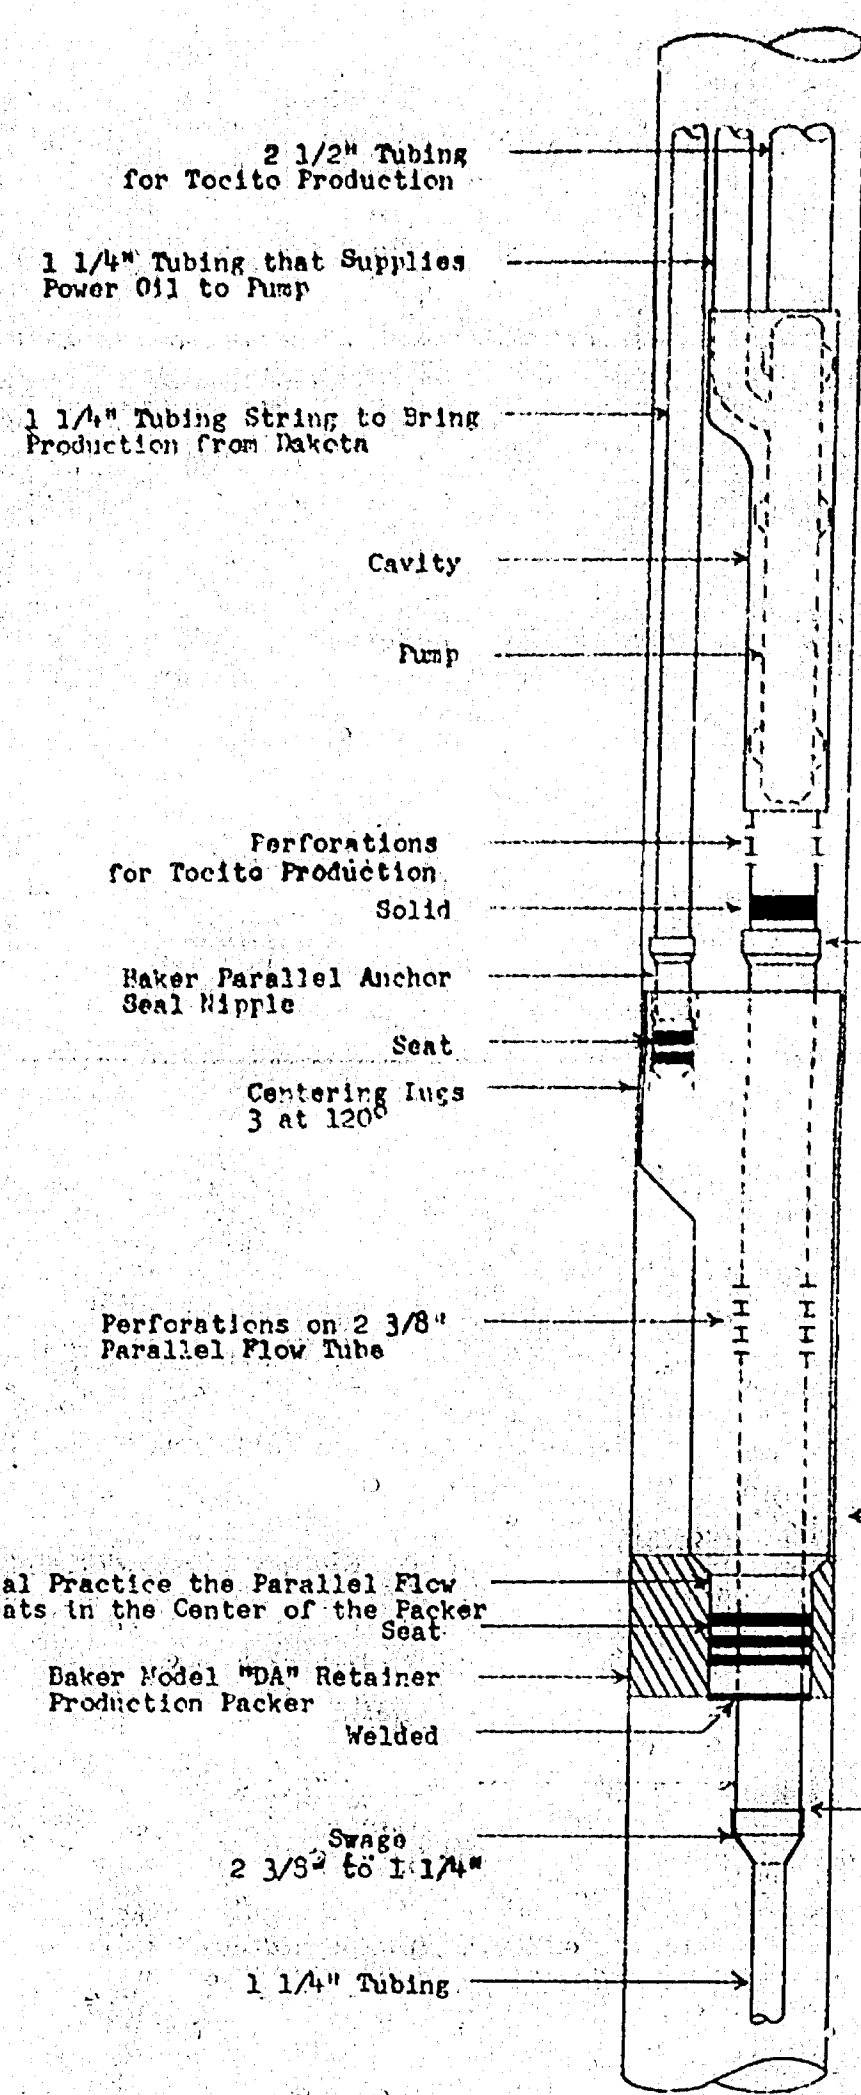


NOTES
This is a schematic drawing and is not to scale.


BEFORE EXAMINER NUTTER
OIL CONSERVATION COMMISSION
CASE NO. 1563

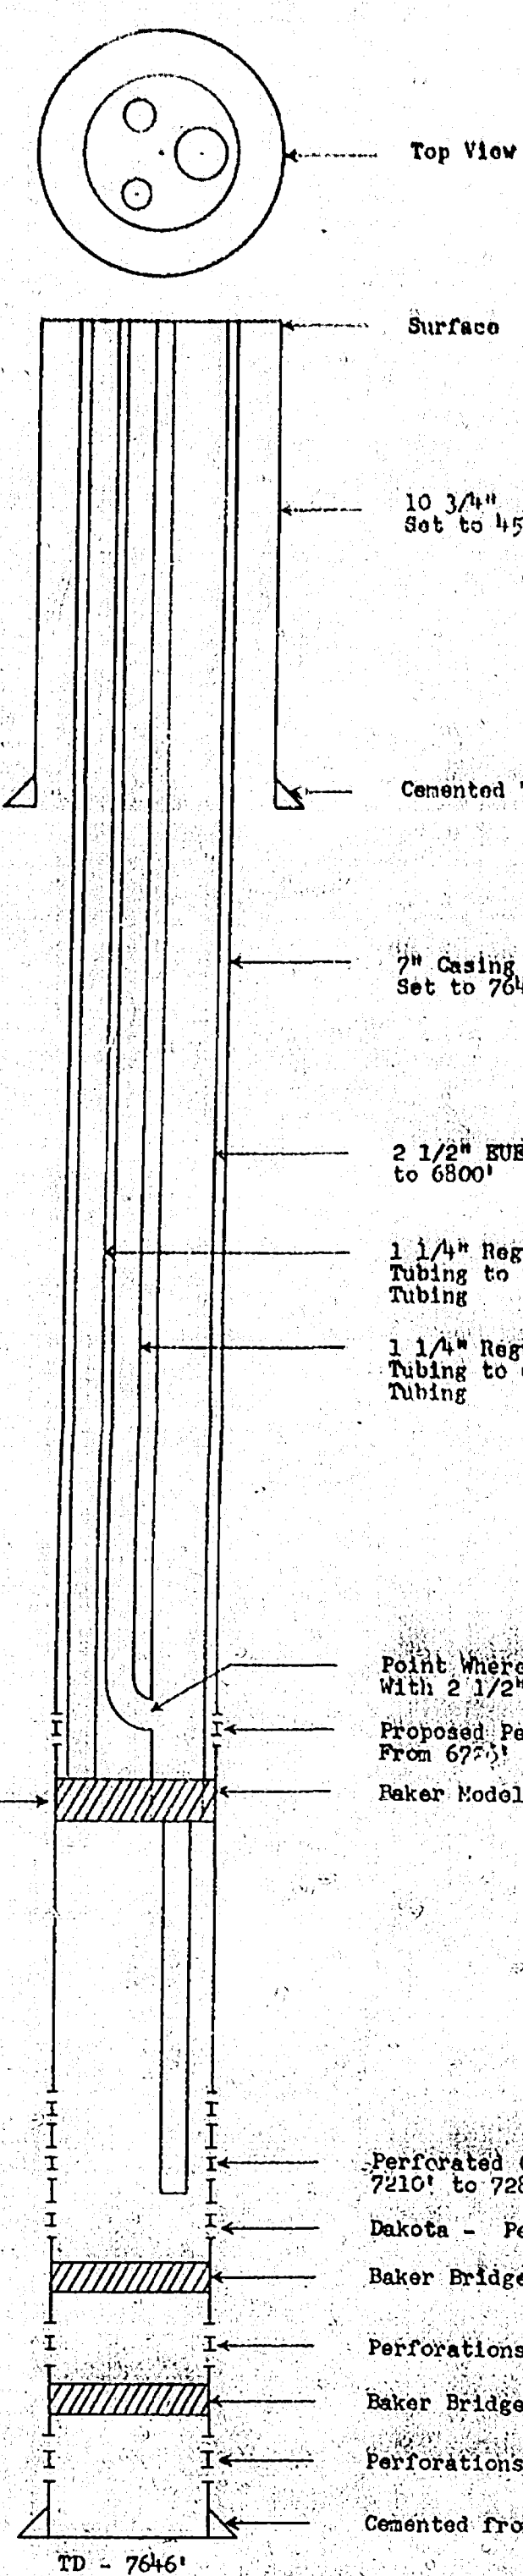

CAULKINS OIL COMPANY
PROPOSED COMPLETION
SECTION 14, T26N, R6W, S8E
SECTION 2, T26N, R6W, S8E
AND TOOTIE PERFORATIONS
RIO ARriba COUNTY
NEW MEXICO
SCALE: 1/2" = 1'
DATE: 11-1-30

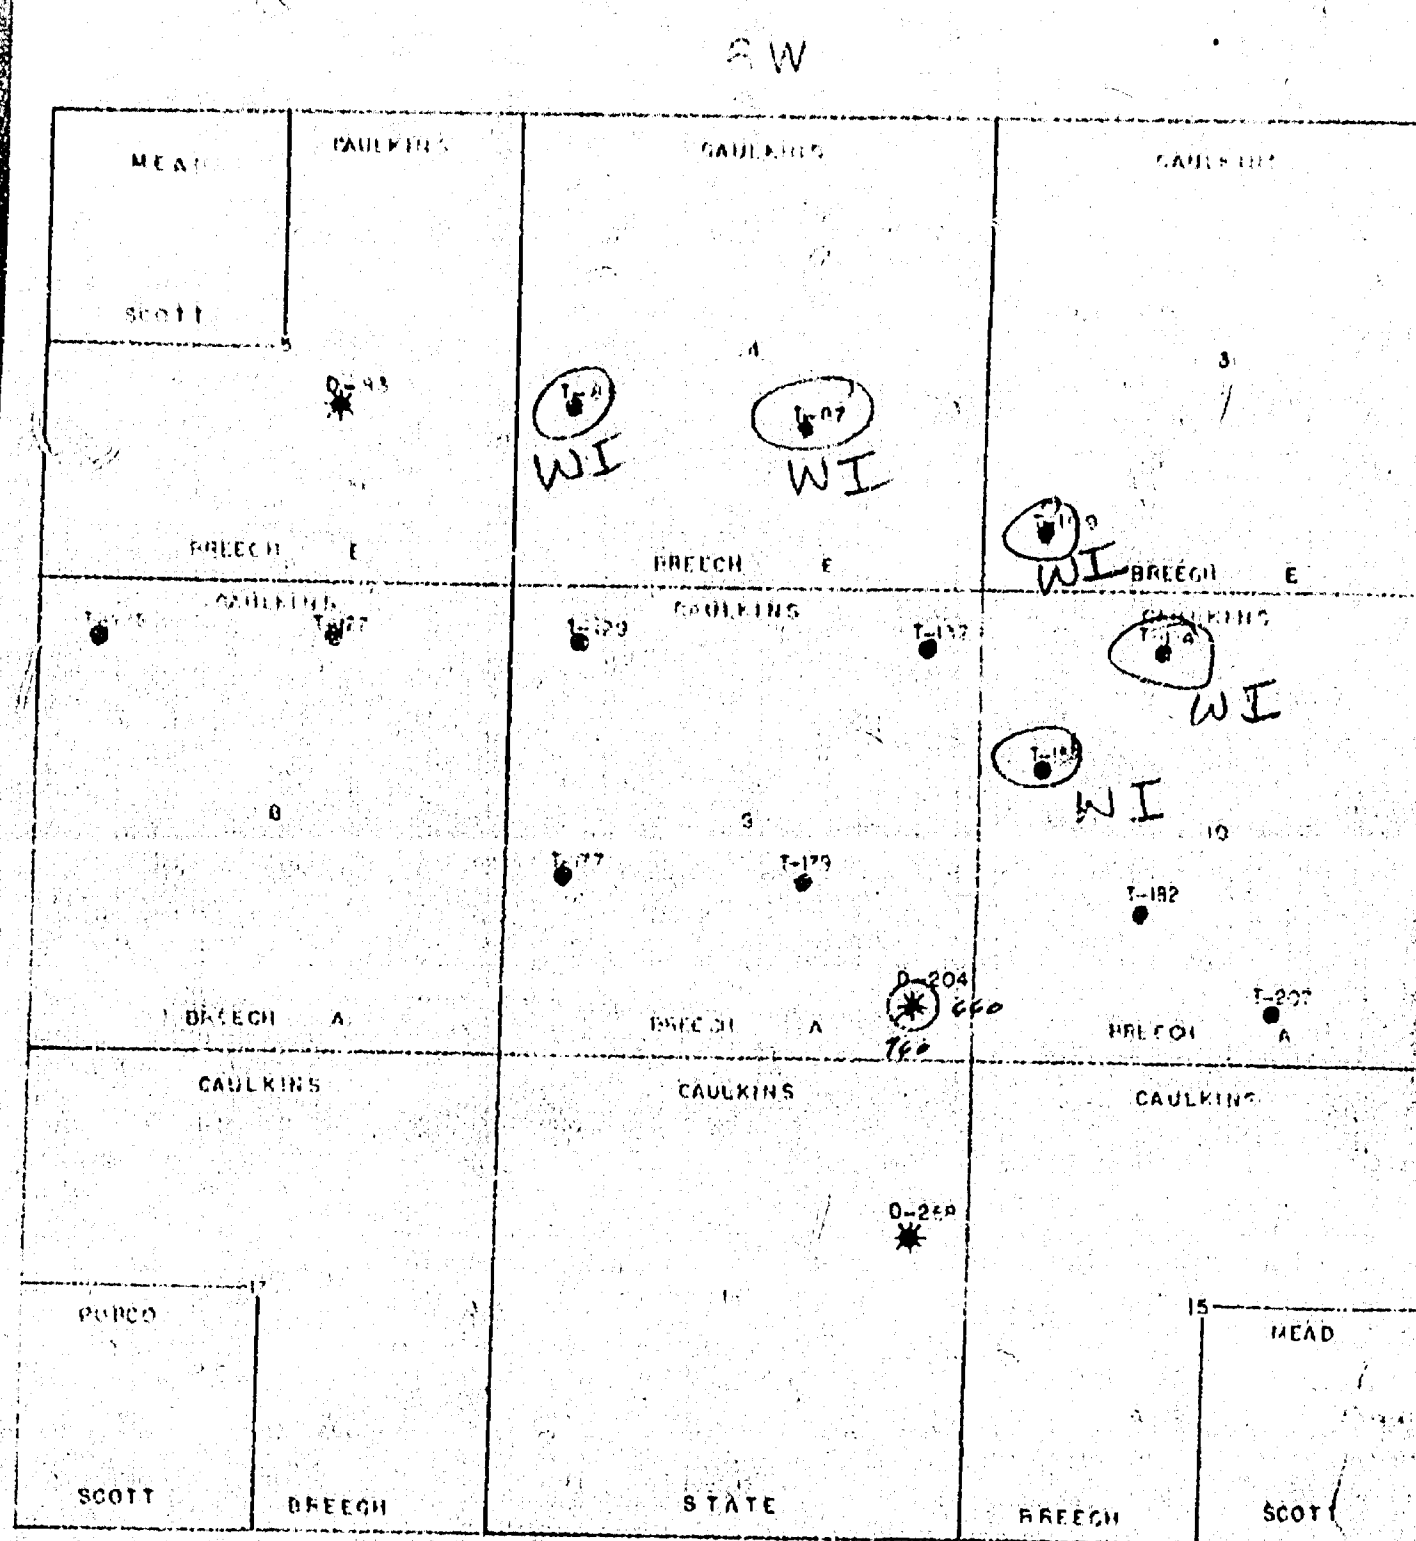

CAULKINS OIL COMPANY
T26N-R6W
RIO ARriba COUNTY, N.M.

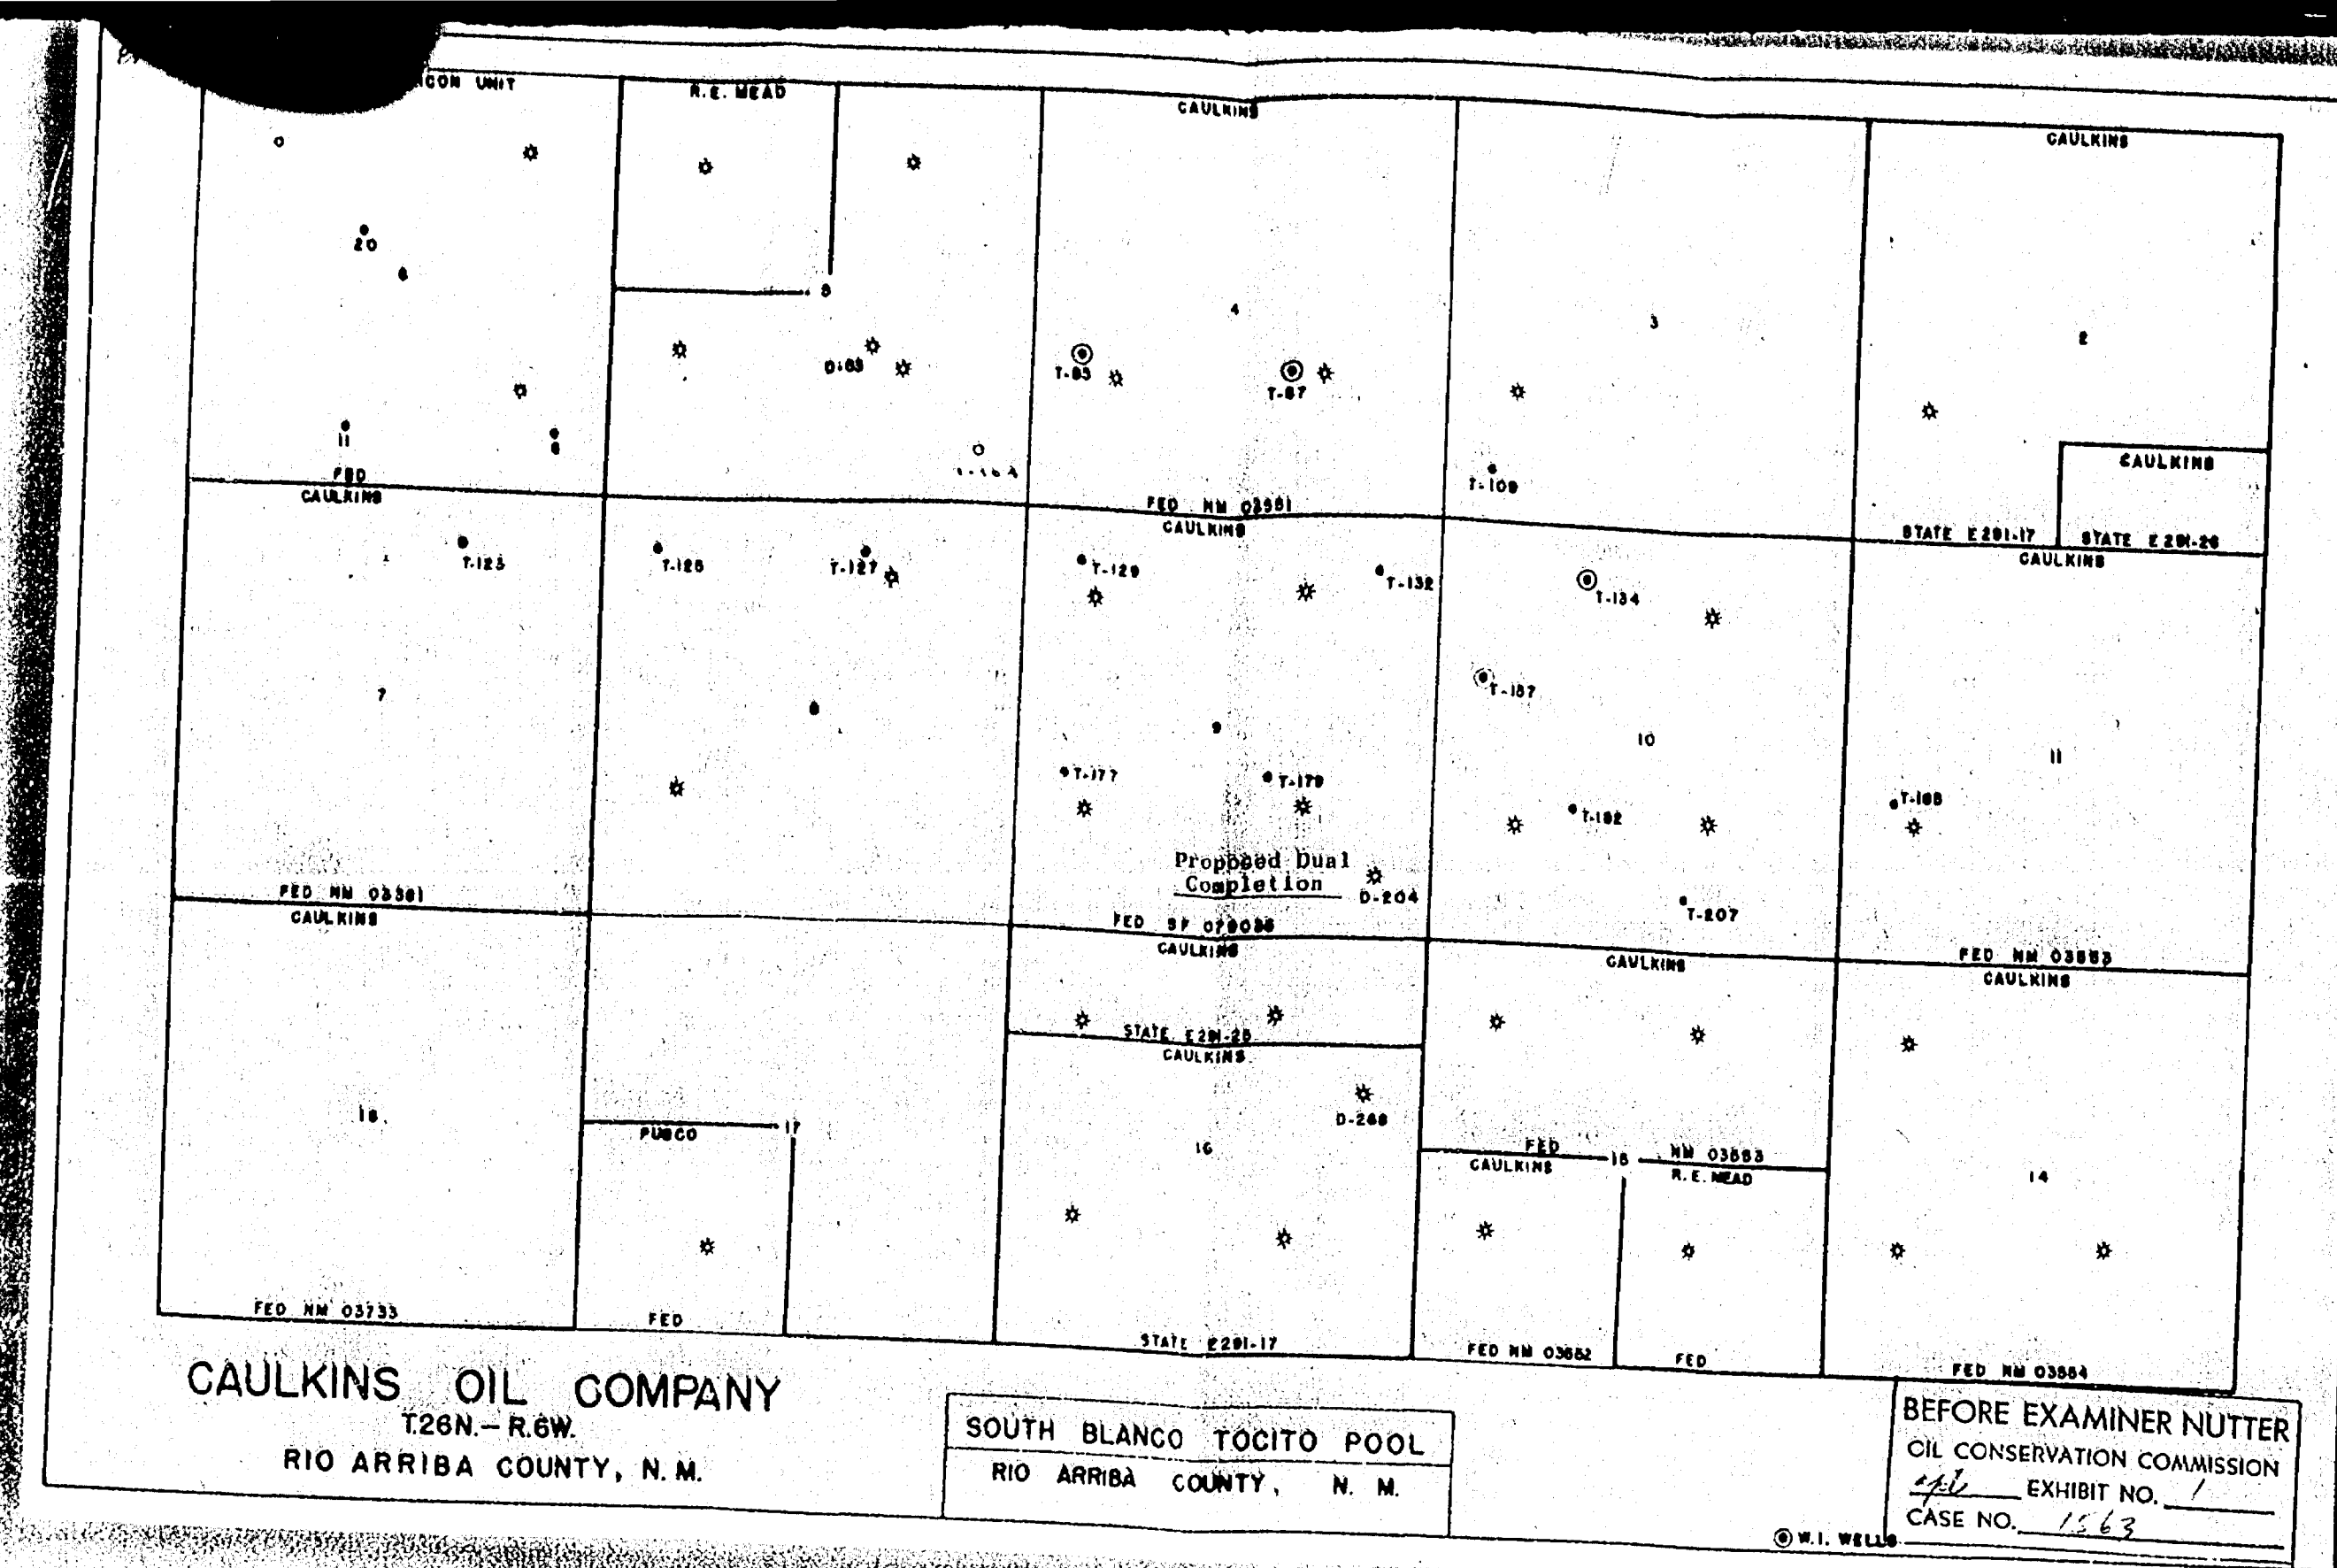

CAULKINS OIL COMPANY
T26N-R6W
RIO ARriba COUNTY, N.M.

SOUTH BLANCO TOOTIE POOL
RIO ARriba COUNTY, N.M.

BEFORE EXAMINER NUTTER
OIL CONSERVATION COMMISSION
CASE NO. 1563

