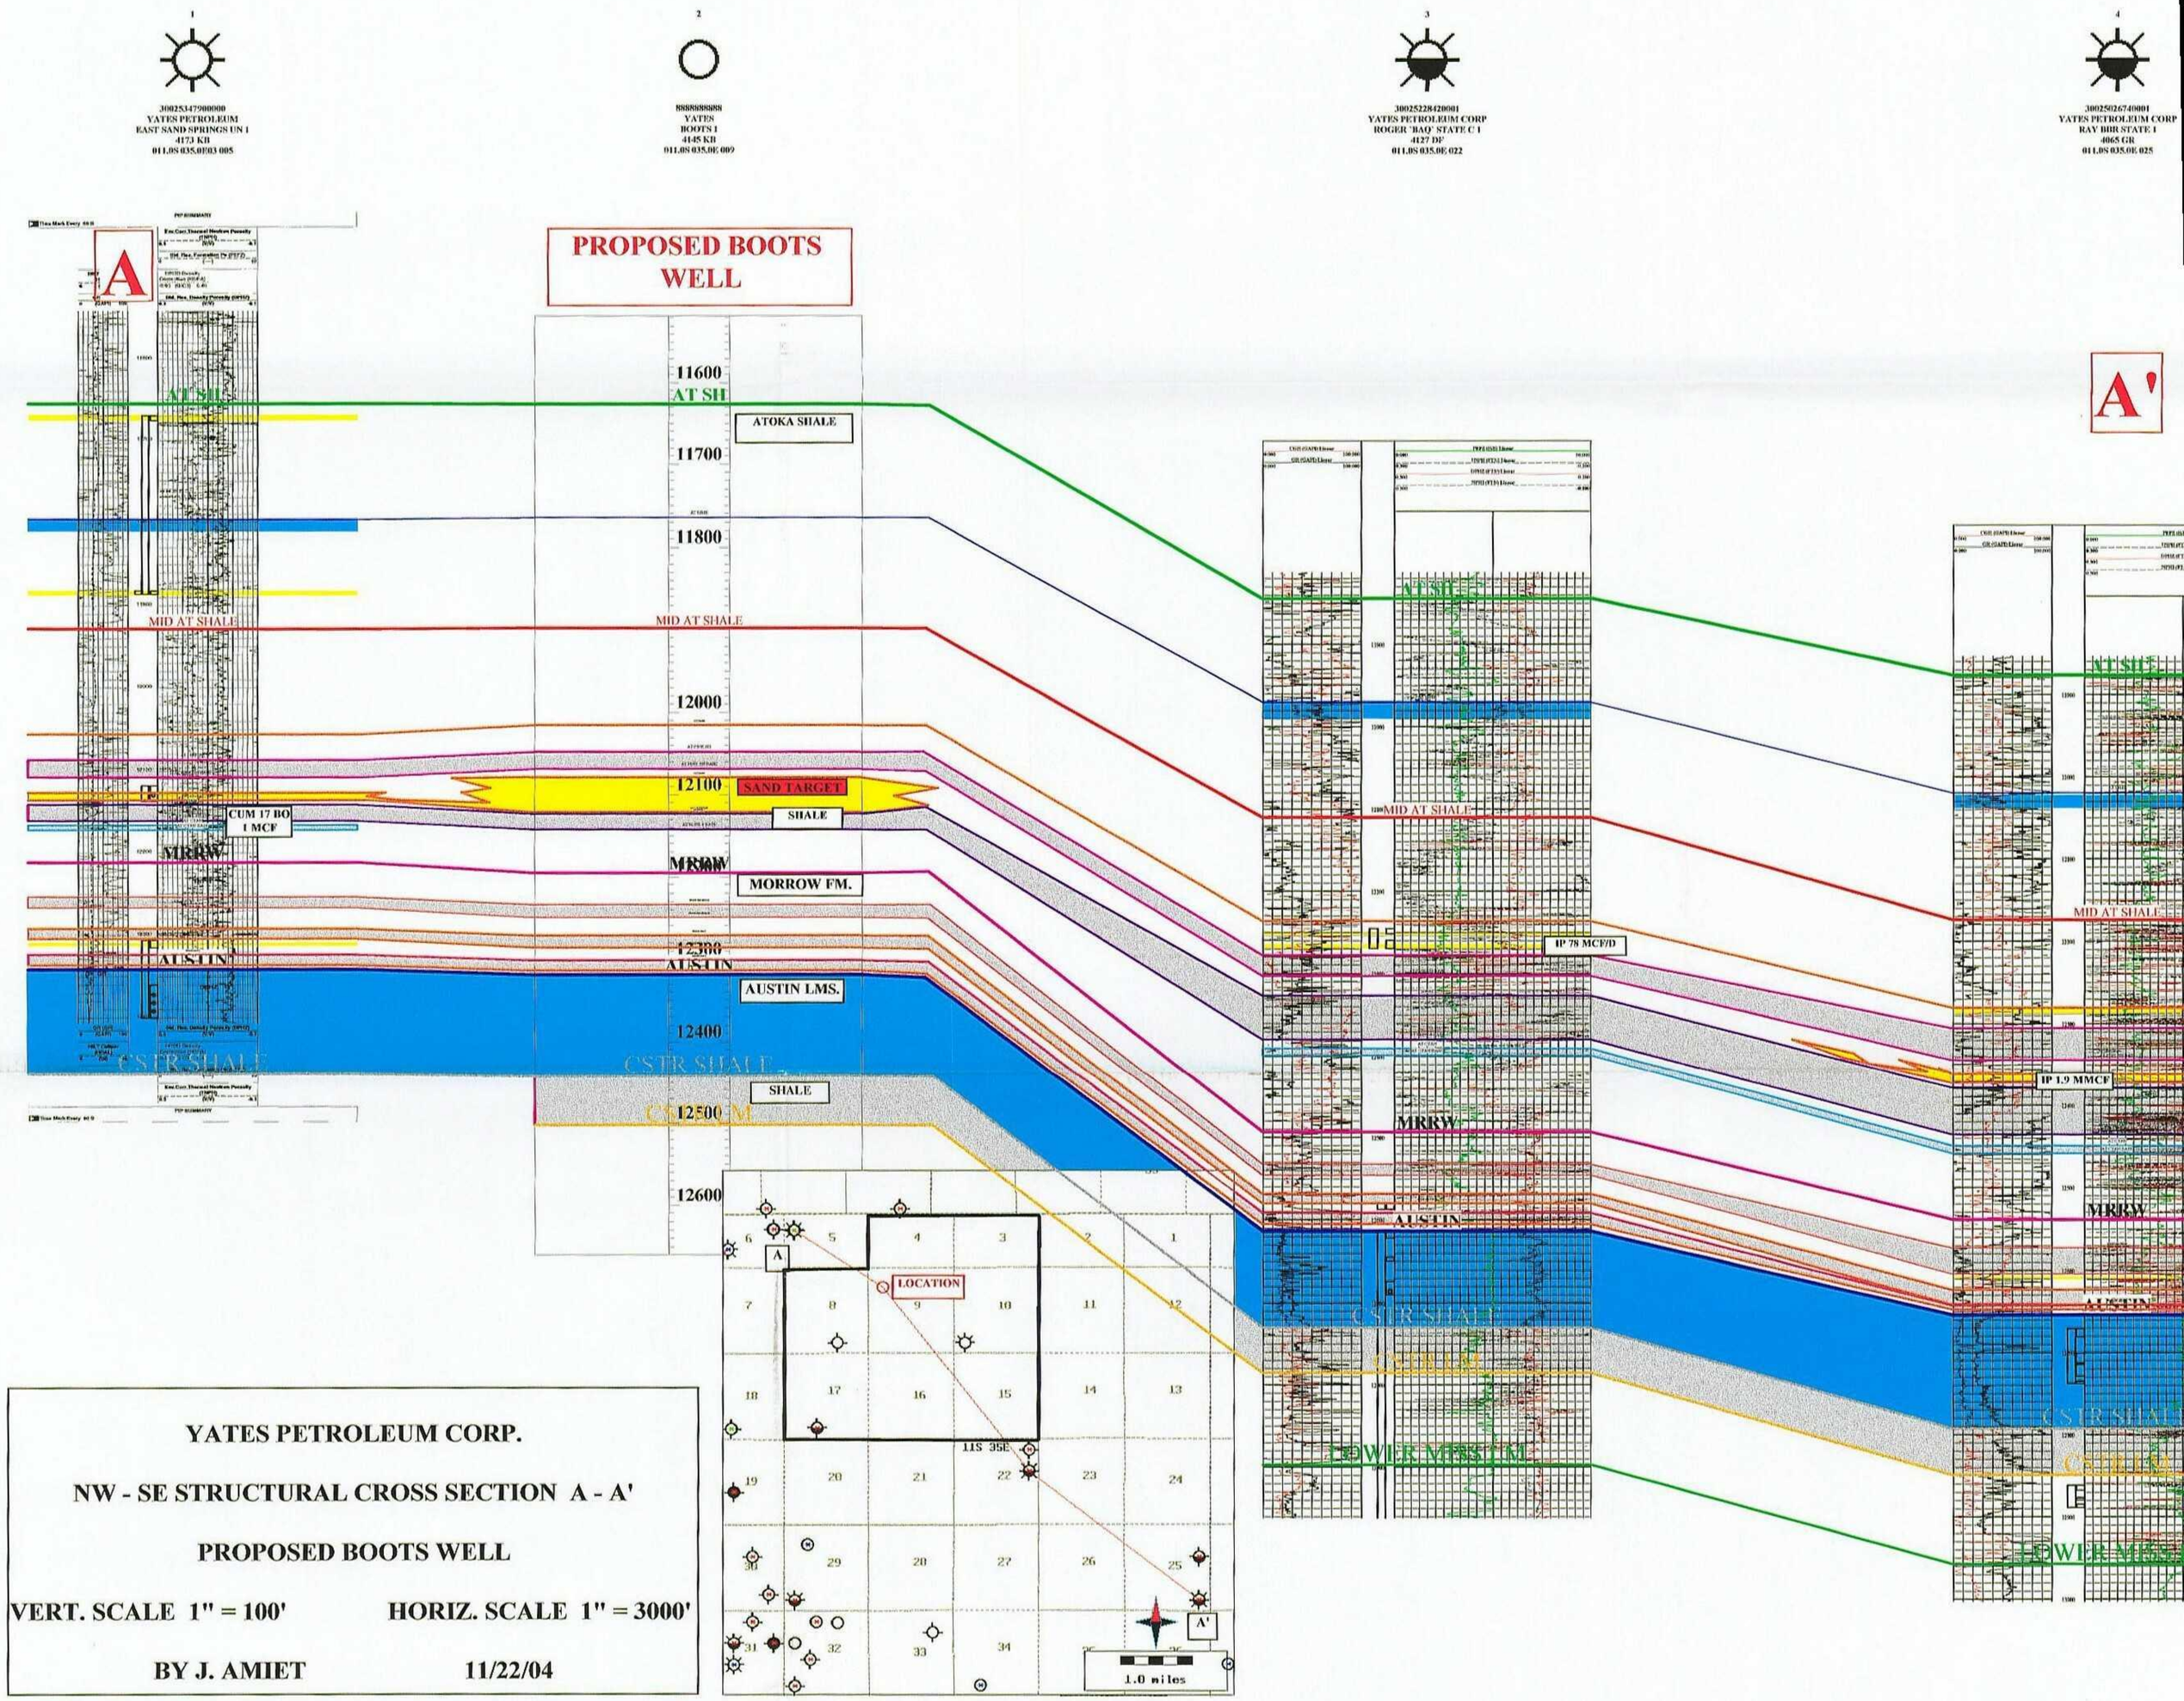

YATES PETROLEUM CORP.

NW - SE STRUCTURAL CROSS SECTION A - A'

PROPOSED BOOTS WELL

VERT. SCALE 1" = 100' **HORIZ. SCALE 1" = 3000'**

BY J. AMIET **11/22/04**