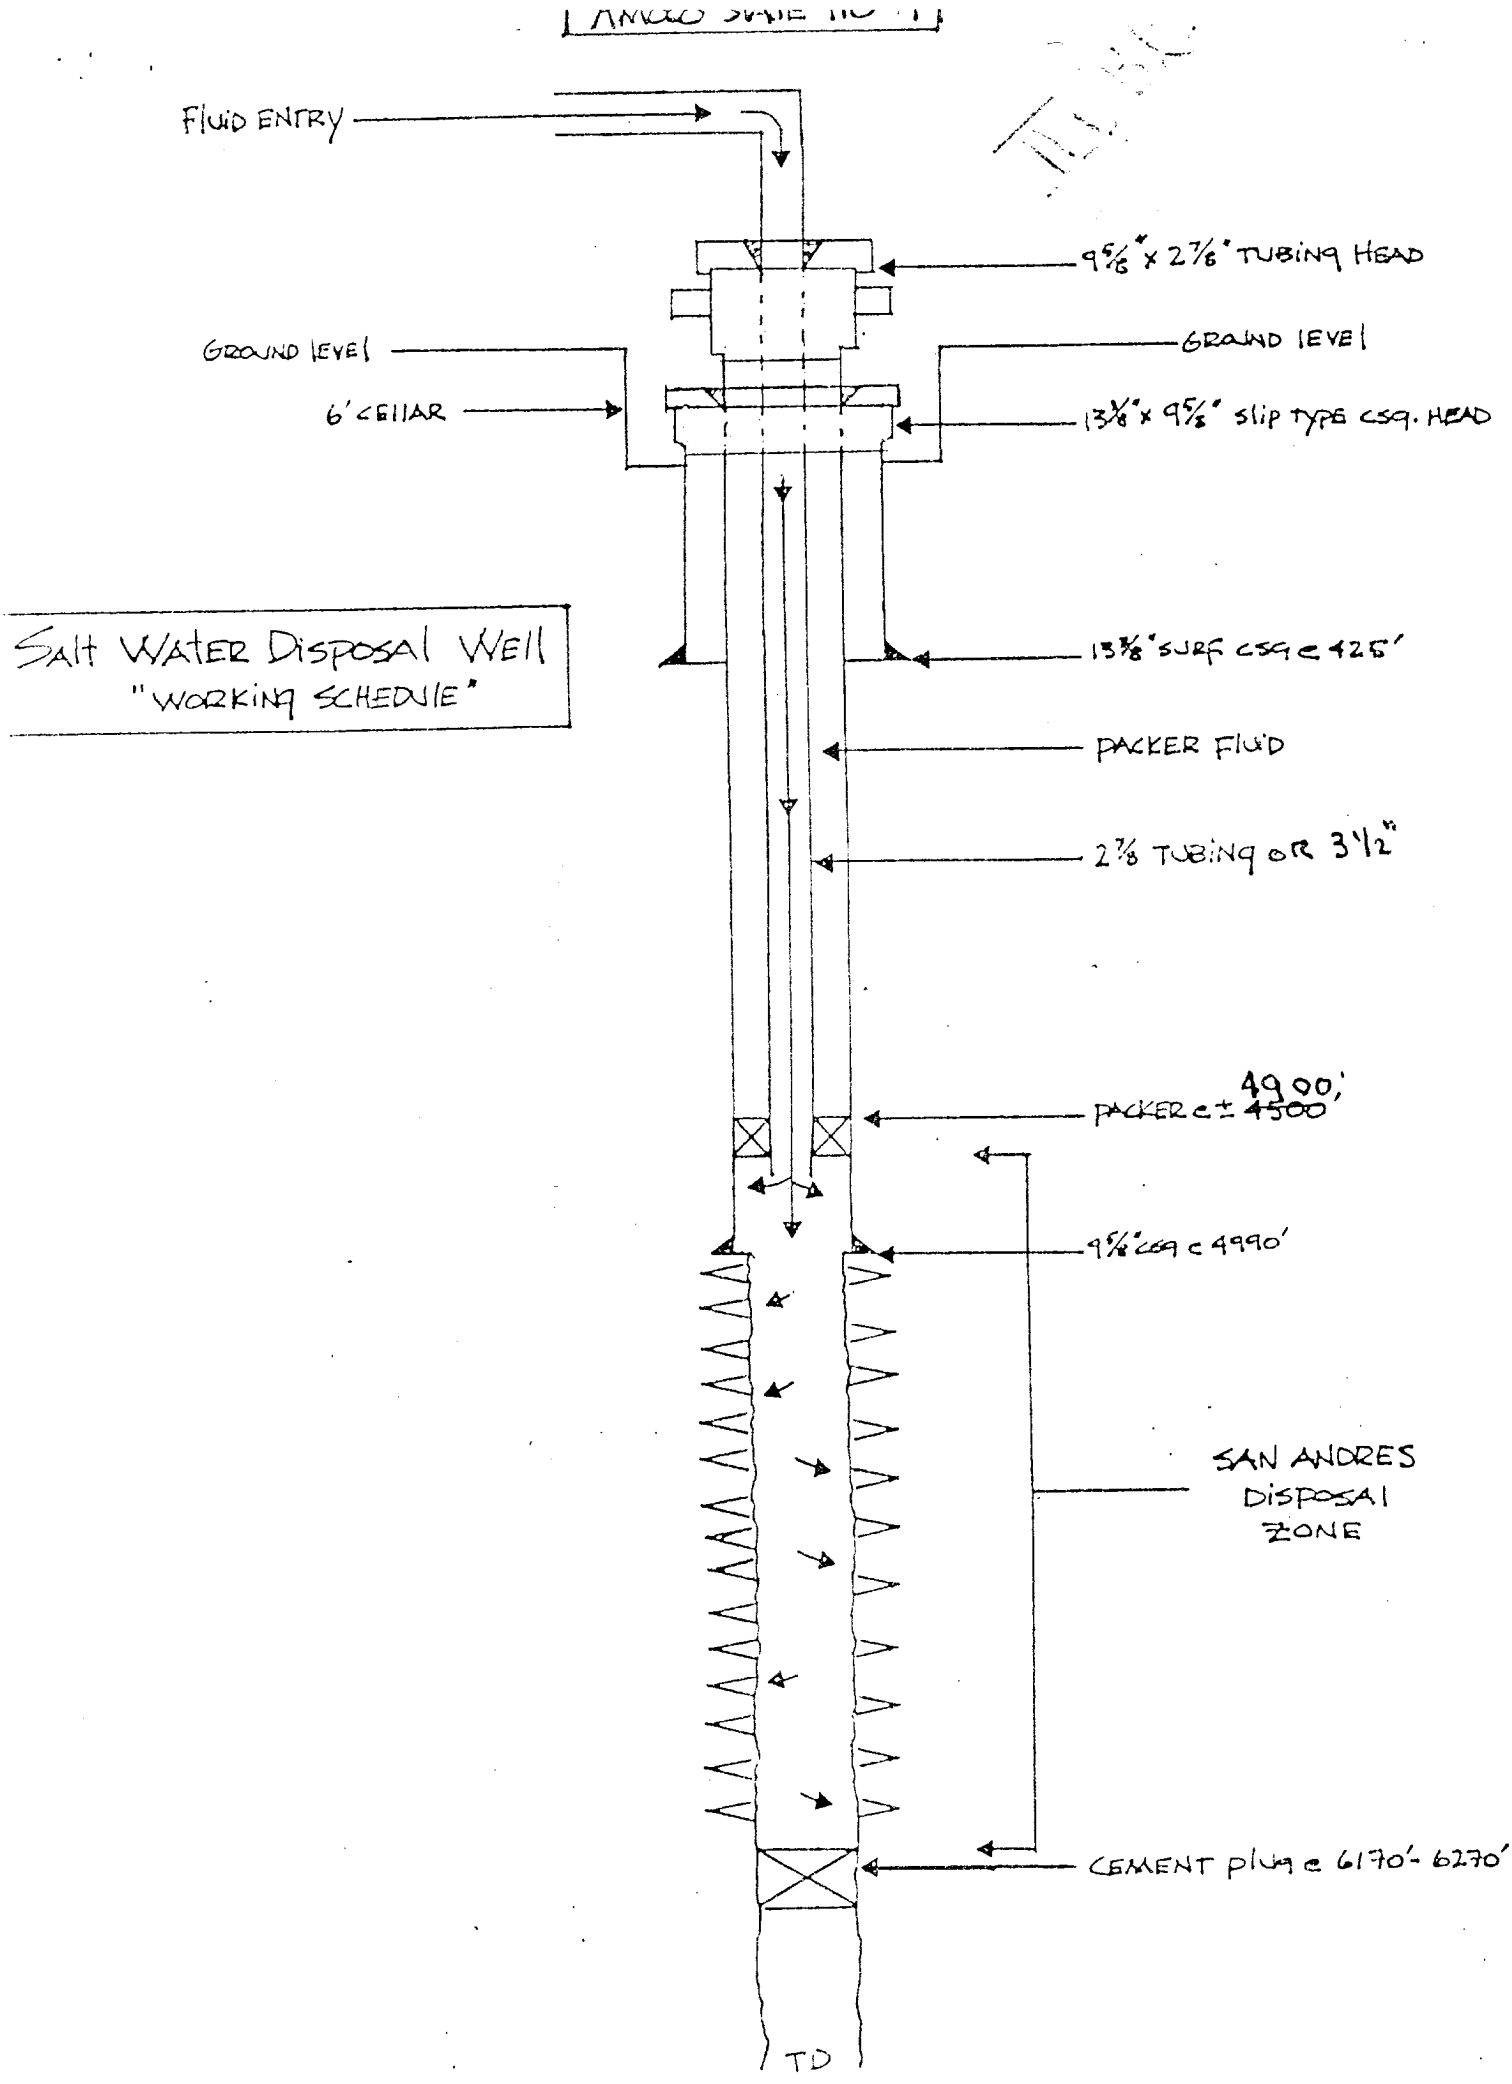
Fluid Entry
9 5/8" x 2 7/8" Tubing Head
Ground level
Ground level
6' cellar
13 3/8" x 9 5/8" slip type csg. head
Salt Water Disposal Well
"Working Schedule"
13 3/8" surf csg @ 425'
Packer fluid
2 7/8 tubing or 3 1/2"
Packer @ ± ~~4500'~~ 4900'
9 5/8" csg @ 4990'
San Andres
Disposal
Zone
Cement plug @ 6170'-6270'
TD

13