Plat #3

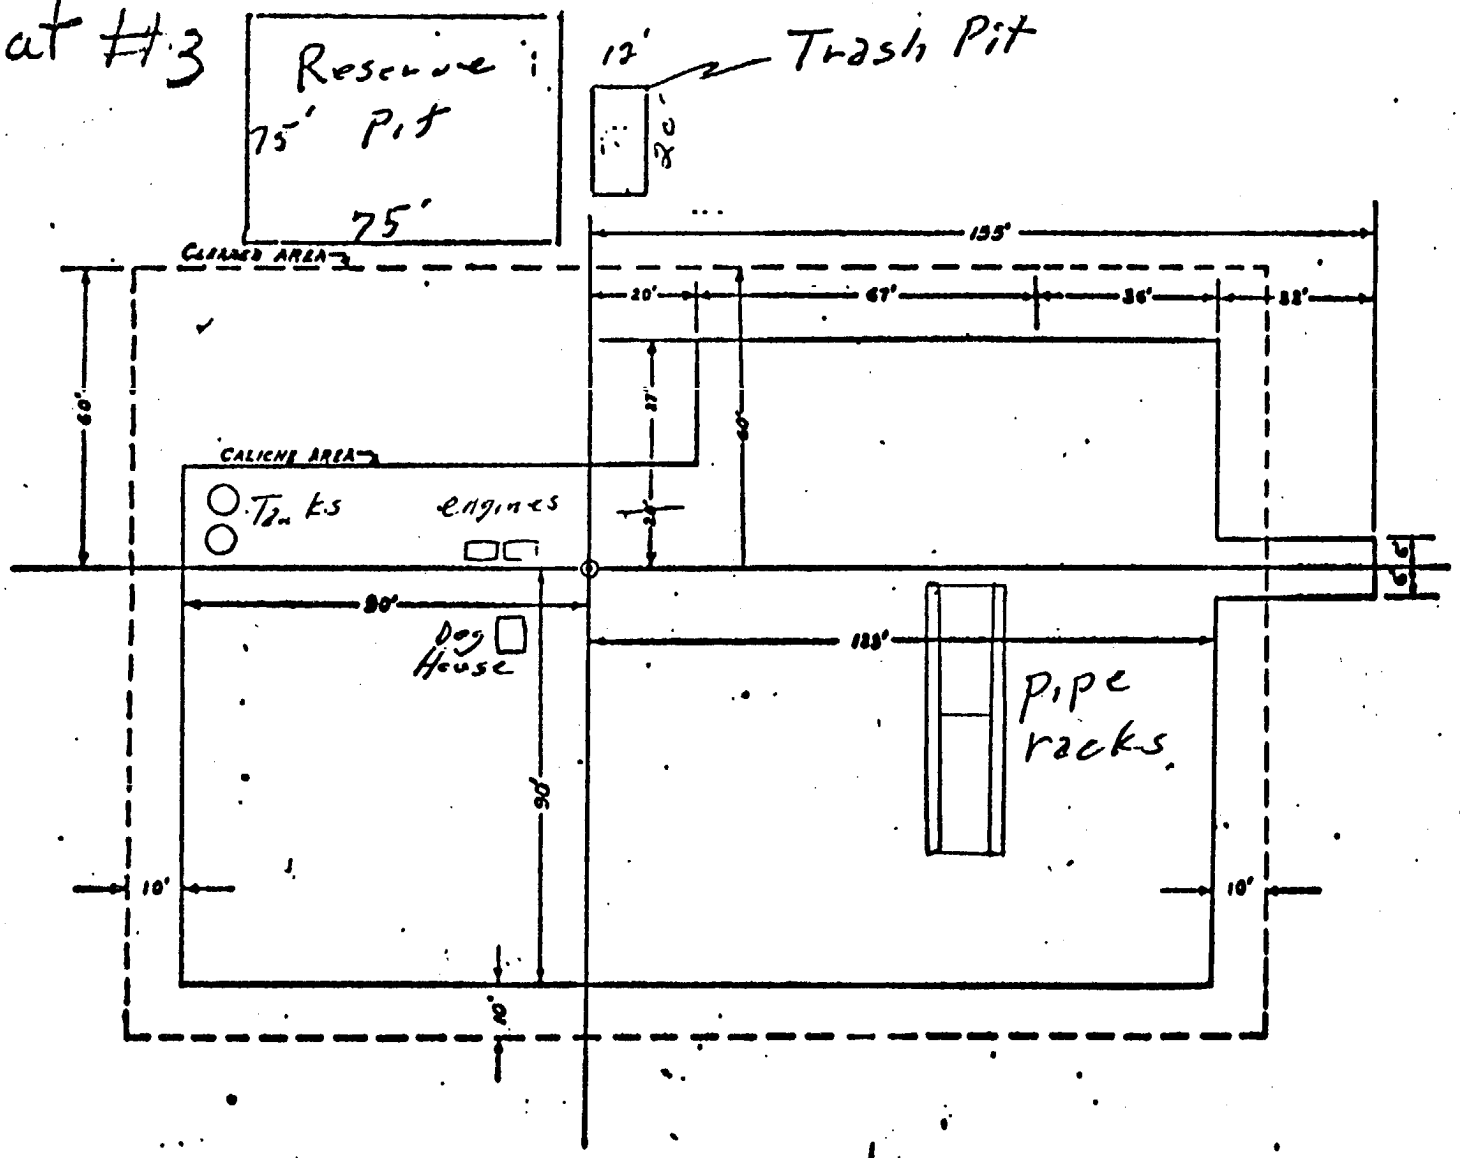

N

Exhibit #3

SPECIFICATIONS--

A. LOCATION

1. CONTRACTOR SHALL FURNISH, HAUL, DUM SPREAD, AND COMPACT CALICHE MINIMUM SHALL BE 6" COMPACTED. WATER SHALL B APPLIED AT THE APPROXIMATE RATE OF GALLON PER SQ. FT. IN AREA OUTLINE BY S AREA WITHIN DASHED LINE SHALL BE LEVEL WITH PAD.

B. ROAD WHERE APPLICABLE

1. ROAD SHALL BE BUILT IN THE BEST LOCATION A BE A MINIMUM OF 12' WIDE WITH CURVES AND SUCH AS TO ACCOMODATE LOADED TRUCKS
2. ROAD SHALL BE COVERED WITH 6" COMPACTED USING WATER AT THE RATE OF APPROX. ONE GA PER SQ. FT.
3. ATLANTIC SHALL FURNISH AT THE LOCAT 14' CATTLEGUARD, TIMBER SILLS, AND POST. CONTRACTOR SHALL INSTALL CATTLEGUARD LANDOWNERS SPECIFICATIONS.
4. EXTRA CALICHE FOR ALL TURNING RADII BE ANTICIPATED AND LINEAR MEASUREM BIDS SHALL INCLUDE SUCH EXTRA CALICH REQUIREMENTS.

C. GENERAL

1. DRILLING MAT CONTAINS AN ESTIMATED CU. YDS. LOOSE MEASUREMENT.
2. CONTRACTOR SHALL BE RESPONSIBLE ALL ROYALTIES INCLUDING PIT ENTRA FEE, IF ANY.
3. CELLAR TO BE 8'x8'x4 WOOD FRAME.

D	3/15/71	Added #3 on Spec. C
C	3/4/71	[illegible]
	DATE	REVISION

BLUE PRINT RECORD

DRN	DATE	
	REV	
ESTIMATED		
PURCHASING		
CONSTRUCTION		
OFFICE		
OPER. DROP		

Atlantic Richfield Company
ENGINEERING AND CONSTRUCTION DEPT

ATLANTIC BUILDING

STANDARD DRILLING MAT
FOR WELLS LESS THAN 8000 F

DRN J.K. 1/12/61

CHECKED

SUPERVISED

SUPERVISED - PROJ. ENGR.