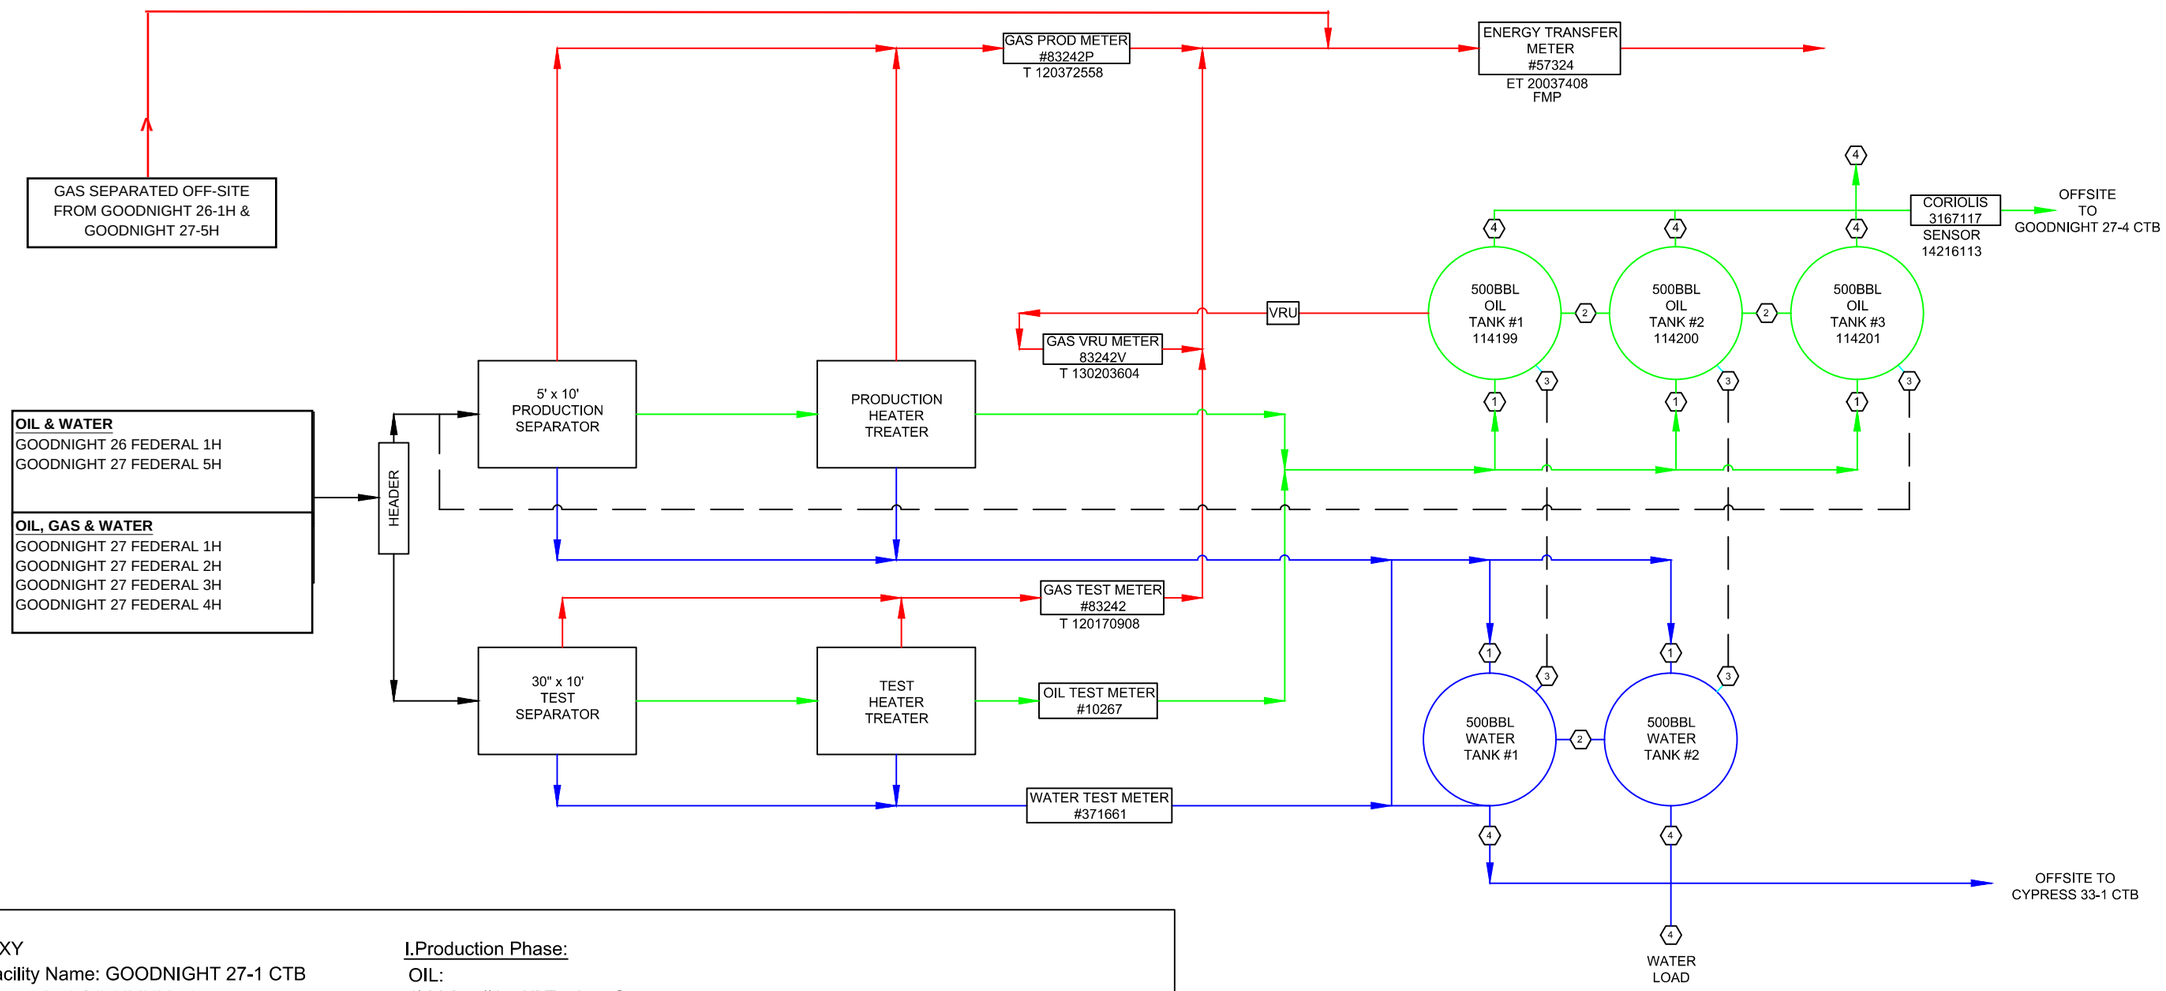

OXY
Facility Name: GOODNIGHT 27-1 CTB
Lease Serial #: NMNM 105557
Located at: Section 27, T23S R29E
Eddy County, New Mexico

This lease is subject to the security plan for the Carlsbad Operation. The plan is located at: 1502 W Commerce Dr, Carlsbad, NM 88220

I.Production Phase:

OIL:
1) Valve #1 - All Tanks - Open
2) Valve #2 - All Tanks - Open
3) Valve #3 - Oil Tanks - Open
4) Valve #4 - Water Tanks - Closed
5) Valve #4 - Oil Tanks - Open to Cypress 33-1 CTB, Closed to Oil Load
6) Valve #4 - Water Tanks - Open to Cypress 33-1 CTB, Closed to Water Load

II. Transfer to CTB Phase:

1) Oil Tank for transfer to CTB will have Valve #4 Open, except for oil and load Valve #4
2) Water Tank for transfer to CTB will have Valve #4 Open, except for water load Valve #4

REV	DATE	DRAWN BY	CHECKED BY	DESCRIPTION	ONEOXY PROJECT #	PROJ. ENG.	SIGNATURE (OXY APPROVAL)
B	08-01-17	LRG	SM	ISSUED FOR REVIEW	–	SM	–
A	10-17-16	JH	SM	ISSUED FOR REVIEW	–	SM	–

PROJECT DRAWING REVISION
IN CASE OF DEVIATIONS A MARKED UP PRINT SHALL BE SENT TO THE PROJECT ENGINEER

REV	DATE	APP. BY	DESCRIPTION	PROJECT NUMBER	PROJ.ENG. (OXY APPROVAL)	SPEC.ENG. (OXY APPROVAL)
–	–	–	–	–	–	–

MASTER DRAWING REVISION
NOTES/REFERENCE DRAWINGS

FACILITY CODE: GOODNIGHT 27 FED 1 CTB BATTERY
FACILITY TYPE: CTB
DISC. CODE: PRO
DWG.TYPE : SITE FACILITY DIAGRAM
DESCRIPTION: EDDY COUNTY, NEW MEXICO

SCALE : SCALE 0 1 2 3 4 5 6 7 CAD DRAWING

Oxy USA Inc.- Permian Resources
A subsidiary of Occidental Petroleum Corporation

DWG	ASSET	FACILITY CODE	DISC. CODE	SERIAL NUMBER	SHEET NUMBER	REV
NO	NM	–	PRO	00001	001	B

File Path S:\allsites\Primary F&C Folder\DESIGN AND DRAFTING\STD ENGINEERING INFORMATION\REGULATORY\STILLMAN-WOLF\GOODNIGHT 27 FED 1 CTB BATTERY\GOODNIGHT 27 FED 1 CTB BATTERY.dwg Saved by: HEFFERNJ on: Aug. 1, 17 - 9:32 AM