# AP-19

# ASSESEMENT REPORT

Cont. of Two Drawings

# YEAR(S): Jan. 17, 2003

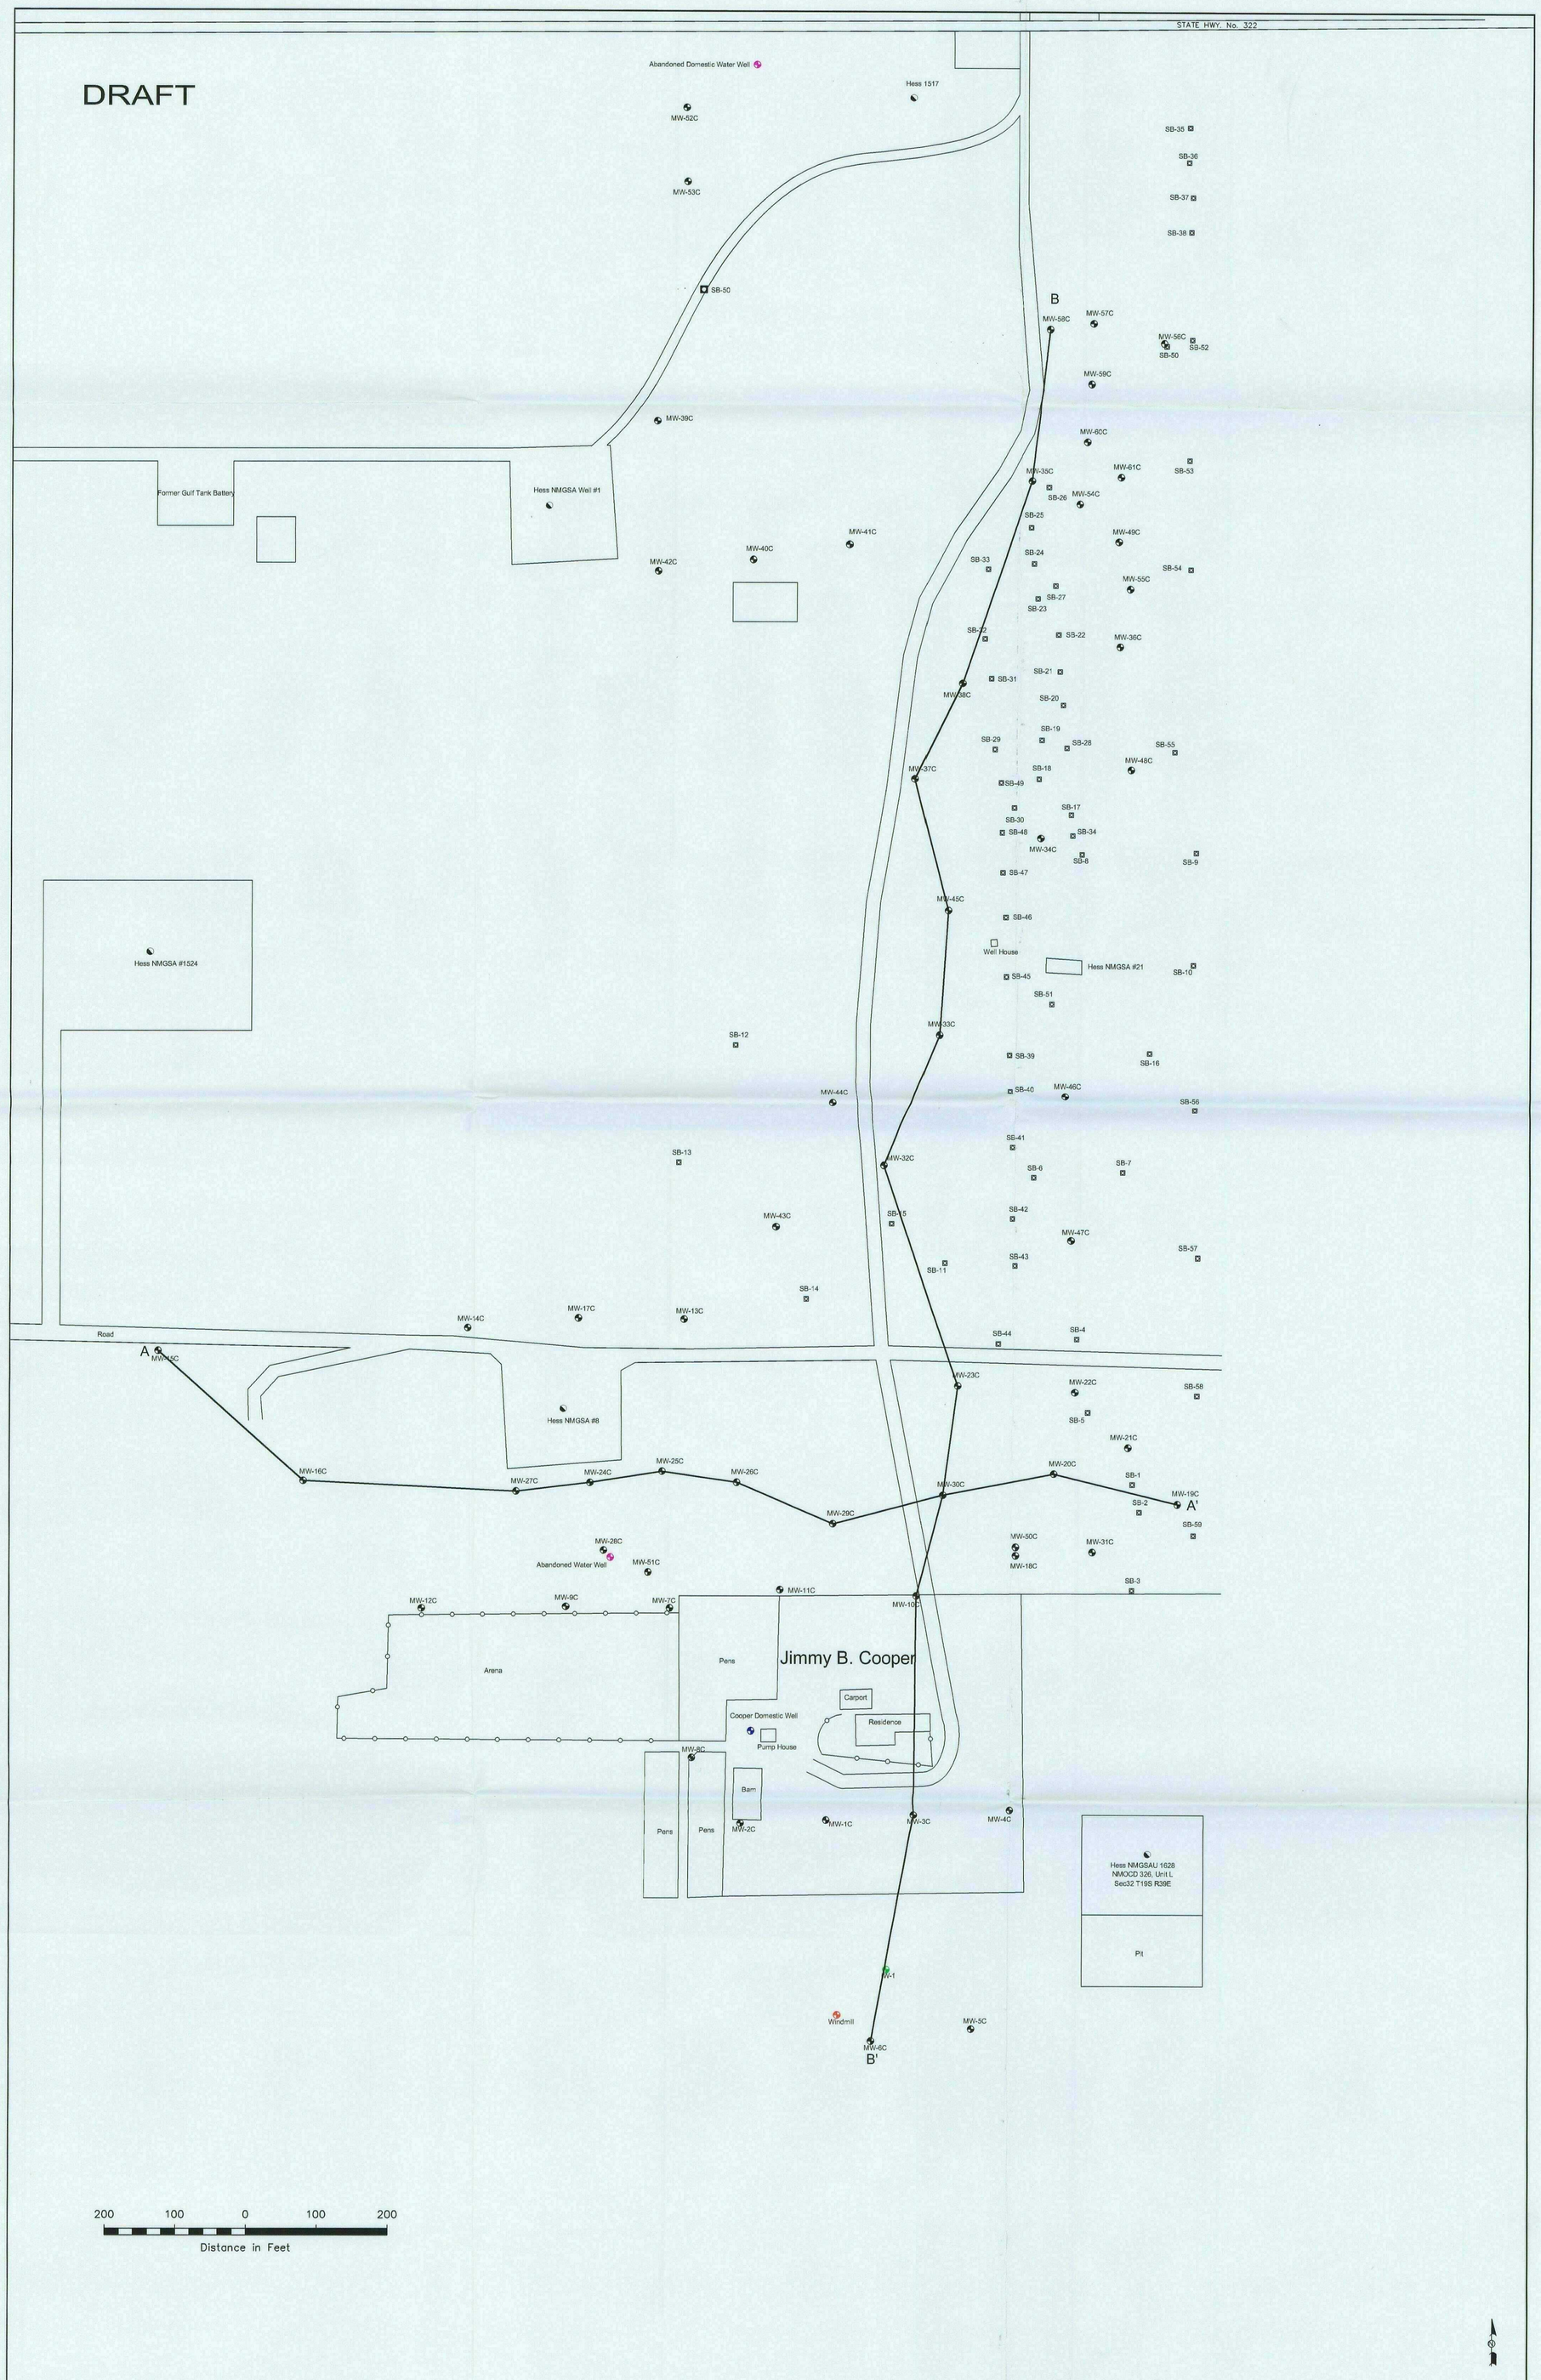


LEGEND:

- Abandoned Water Well Location
- Domestic Well Location
- Monitor Well Location
- Production Well
- Irrigation Well Location
- Fence
- Indicates Soil Boring Location

Figure 2
Site Map

EOTT Energy Pipeline, LP
Jimmy B. Cooper
Lea County, NM

Environmental Technology Group, Inc.

| Scale: 1" = 100' | Prep By: JDJ | Checked By: BB |
|---|---|---|
| July 23, 2002 | ETGI Project #: EOT2074C | |