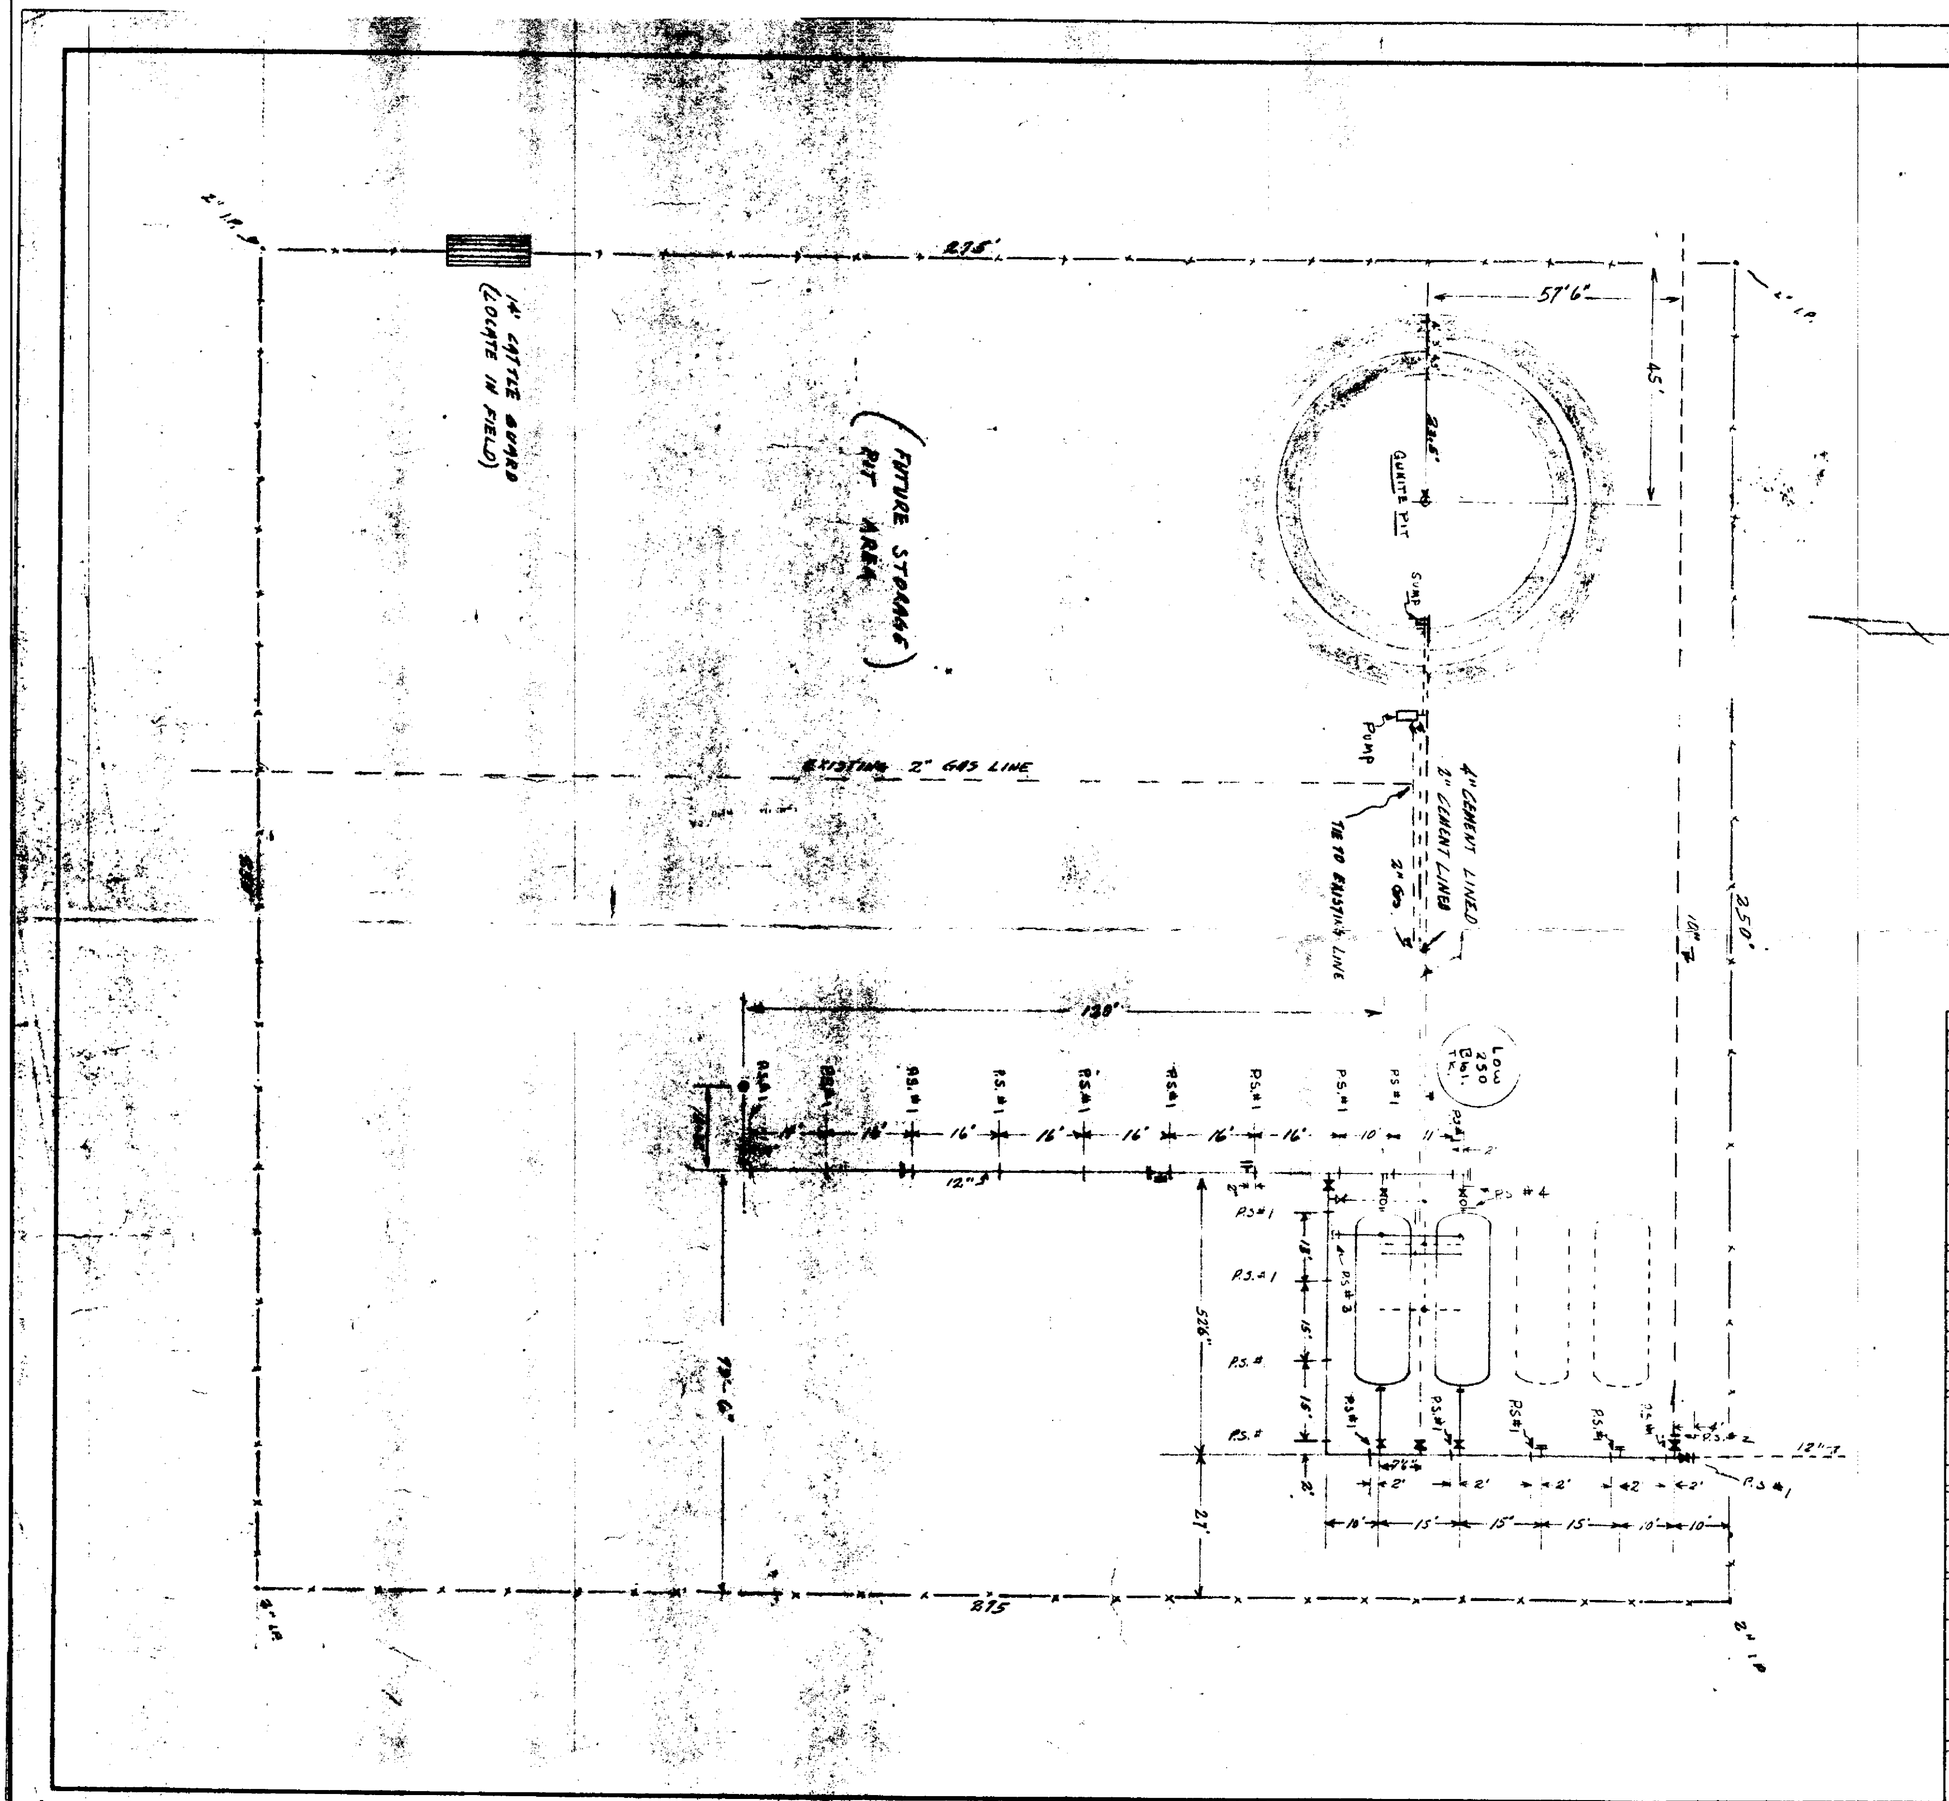

DATE	REVISION	APPR'D

BLUE PRINT RECORD

FOR	DATE	
	REV.	
ESTIMATES		
PROPOSALS		
CONSTRUCTION		
OFFICE		
OPER. DEPT.		

THE ATLANTIC REFINING CO.
ENGINEERING AND CONSTRUCTION DEPT.

ATLANTIC BUILDING — DALLAS, TEXAS

PLOT PLAN
DENTON SALTWATER TREATING PLANT
DENTON FIELD

DRAWN H.W.	DATE 4-28-59	APPROVED	DATE
TRACED		SUPERVISOR - DESIGN GROUP	
CHECKED			
SCALE 1" = 20'		RESIDENT ENGINEER	
DWG. NO. DB-87		EST. NO.	
		AUTH. NO. G-9036	