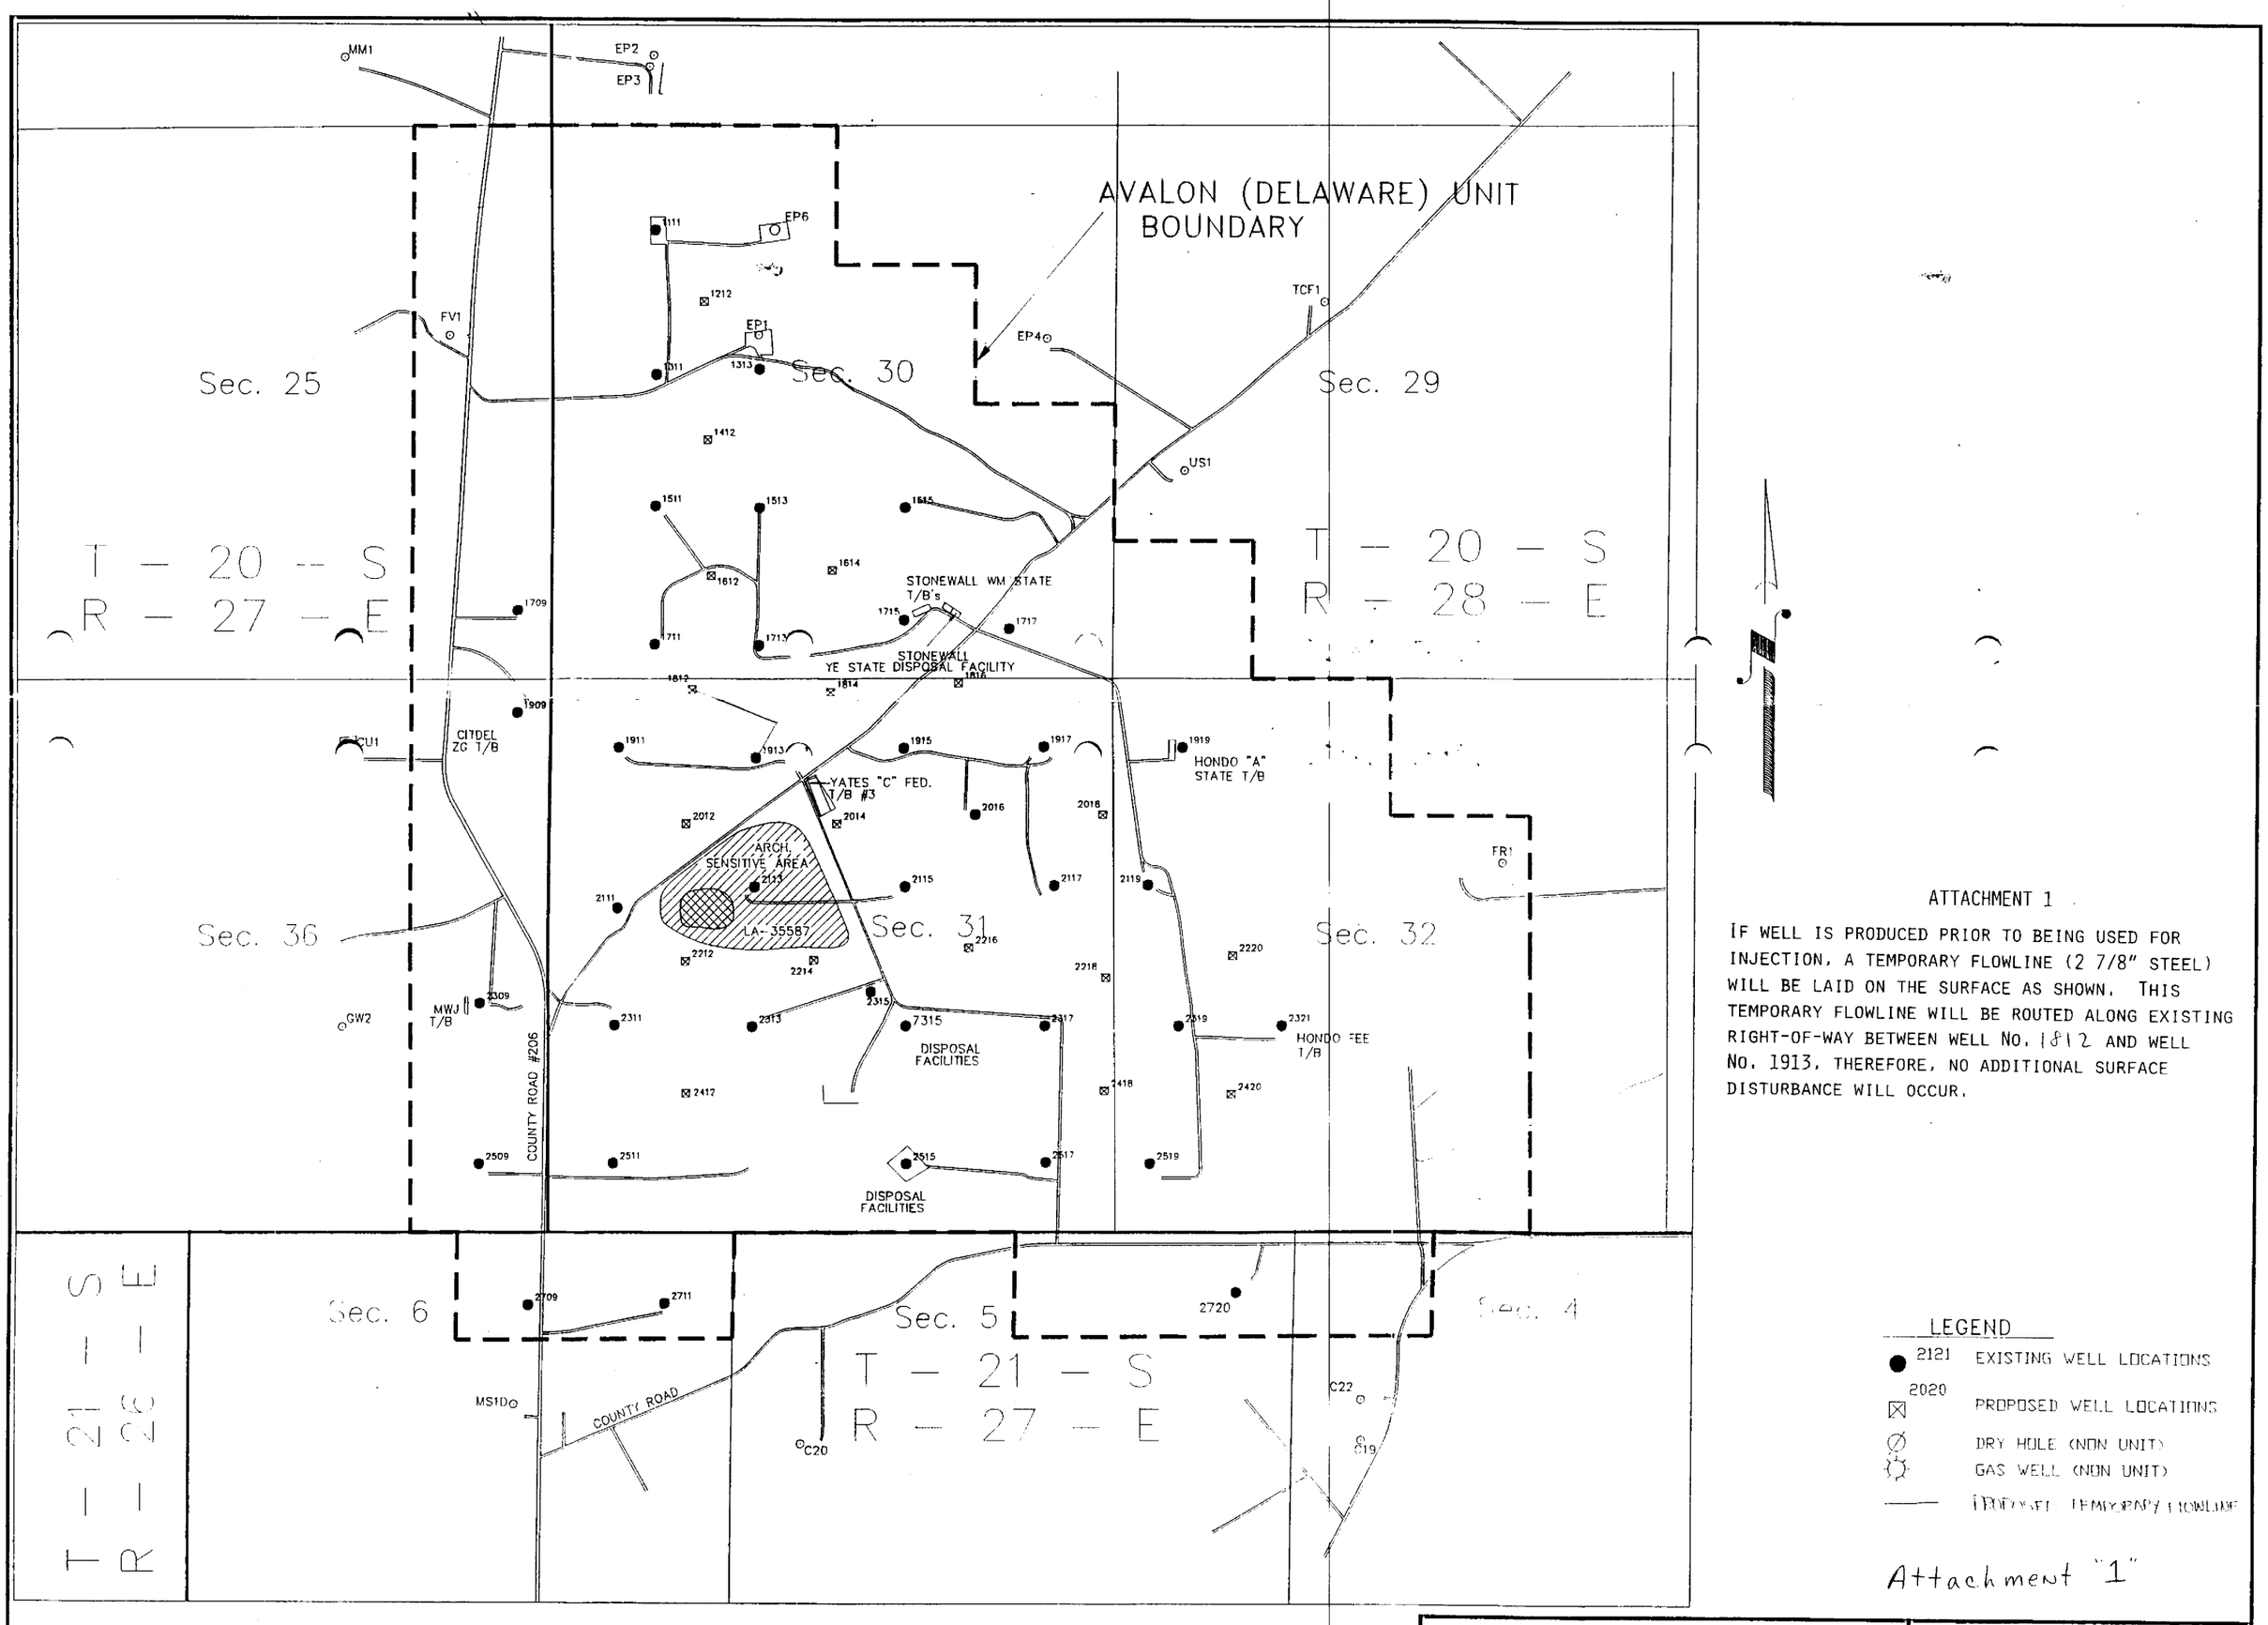

ATTACHMENT 1

IF WELL IS PRODUCED PRIOR TO BEING USED FOR INJECTION, A TEMPORARY FLOWLINE (2 7/8" STEEL) WILL BE LAID ON THE SURFACE AS SHOWN. THIS TEMPORARY FLOWLINE WILL BE ROUTED ALONG EXISTING RIGHT-OF-WAY BETWEEN WELL No. 1812 AND WELL No. 1913, THEREFORE, NO ADDITIONAL SURFACE DISTURBANCE WILL OCCUR.

LEGEND

- 2121 EXISTING WELL LOCATIONS
- 2020 PROPOSED WELL LOCATIONS
- DRY HOLE (NON UNIT)
- GAS WELL (NON UNIT)
- PROPOSED TEMPORARY FLOWLINE

Attachment "1"

EXXON'S AVALON (DELAWARE) UNIT
PROPOSED TEMPORARY FLOWLINES
AVALON DELAWARE FLD. EDDY CO., N.M.

EXXON COMPANY, U.S.A.
A DIVISION OF EXXON CORPORATION
PRODUCTION DEPARTMENT
MIDLAND PRODUCTION ORGANIZATION

DRAWN M.L. POSTAS	ENGR. SECTION SURVEY GROUP	REVISION DATE 6/27/95	SCALE 1"=1000' 3/23/95
			FILE NO. CO2493B