

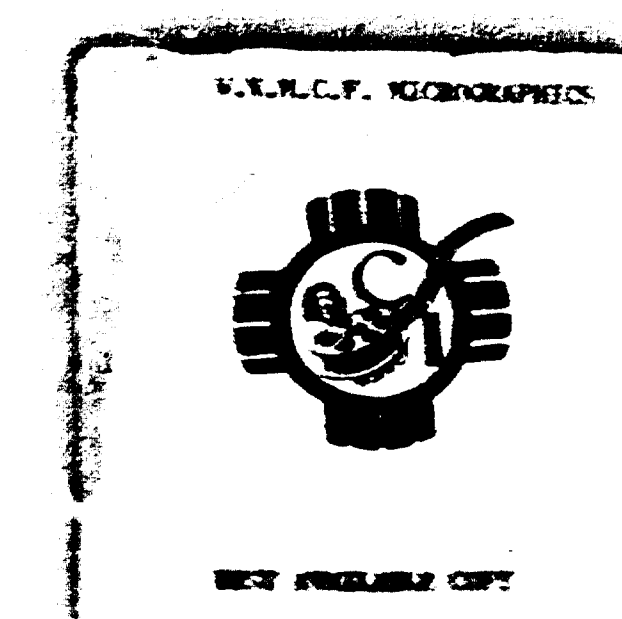
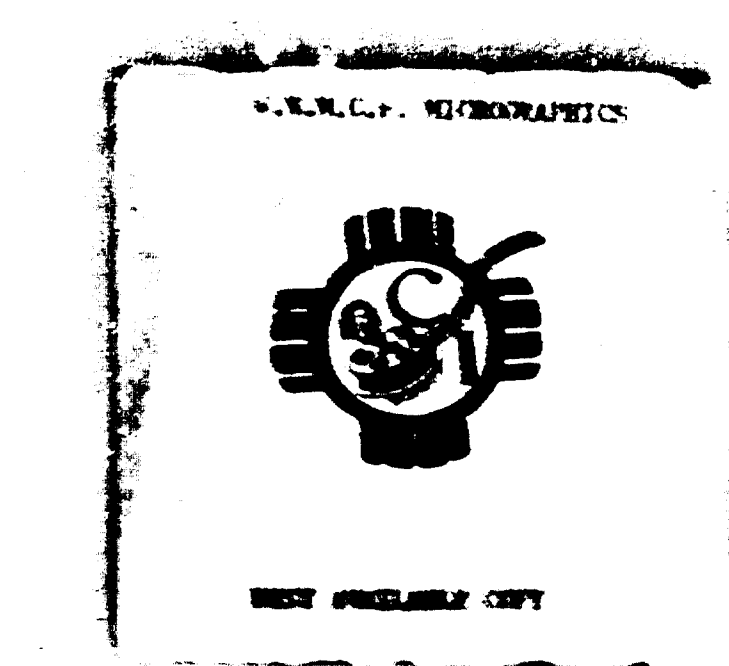


Case No
4456


Large Exhibits

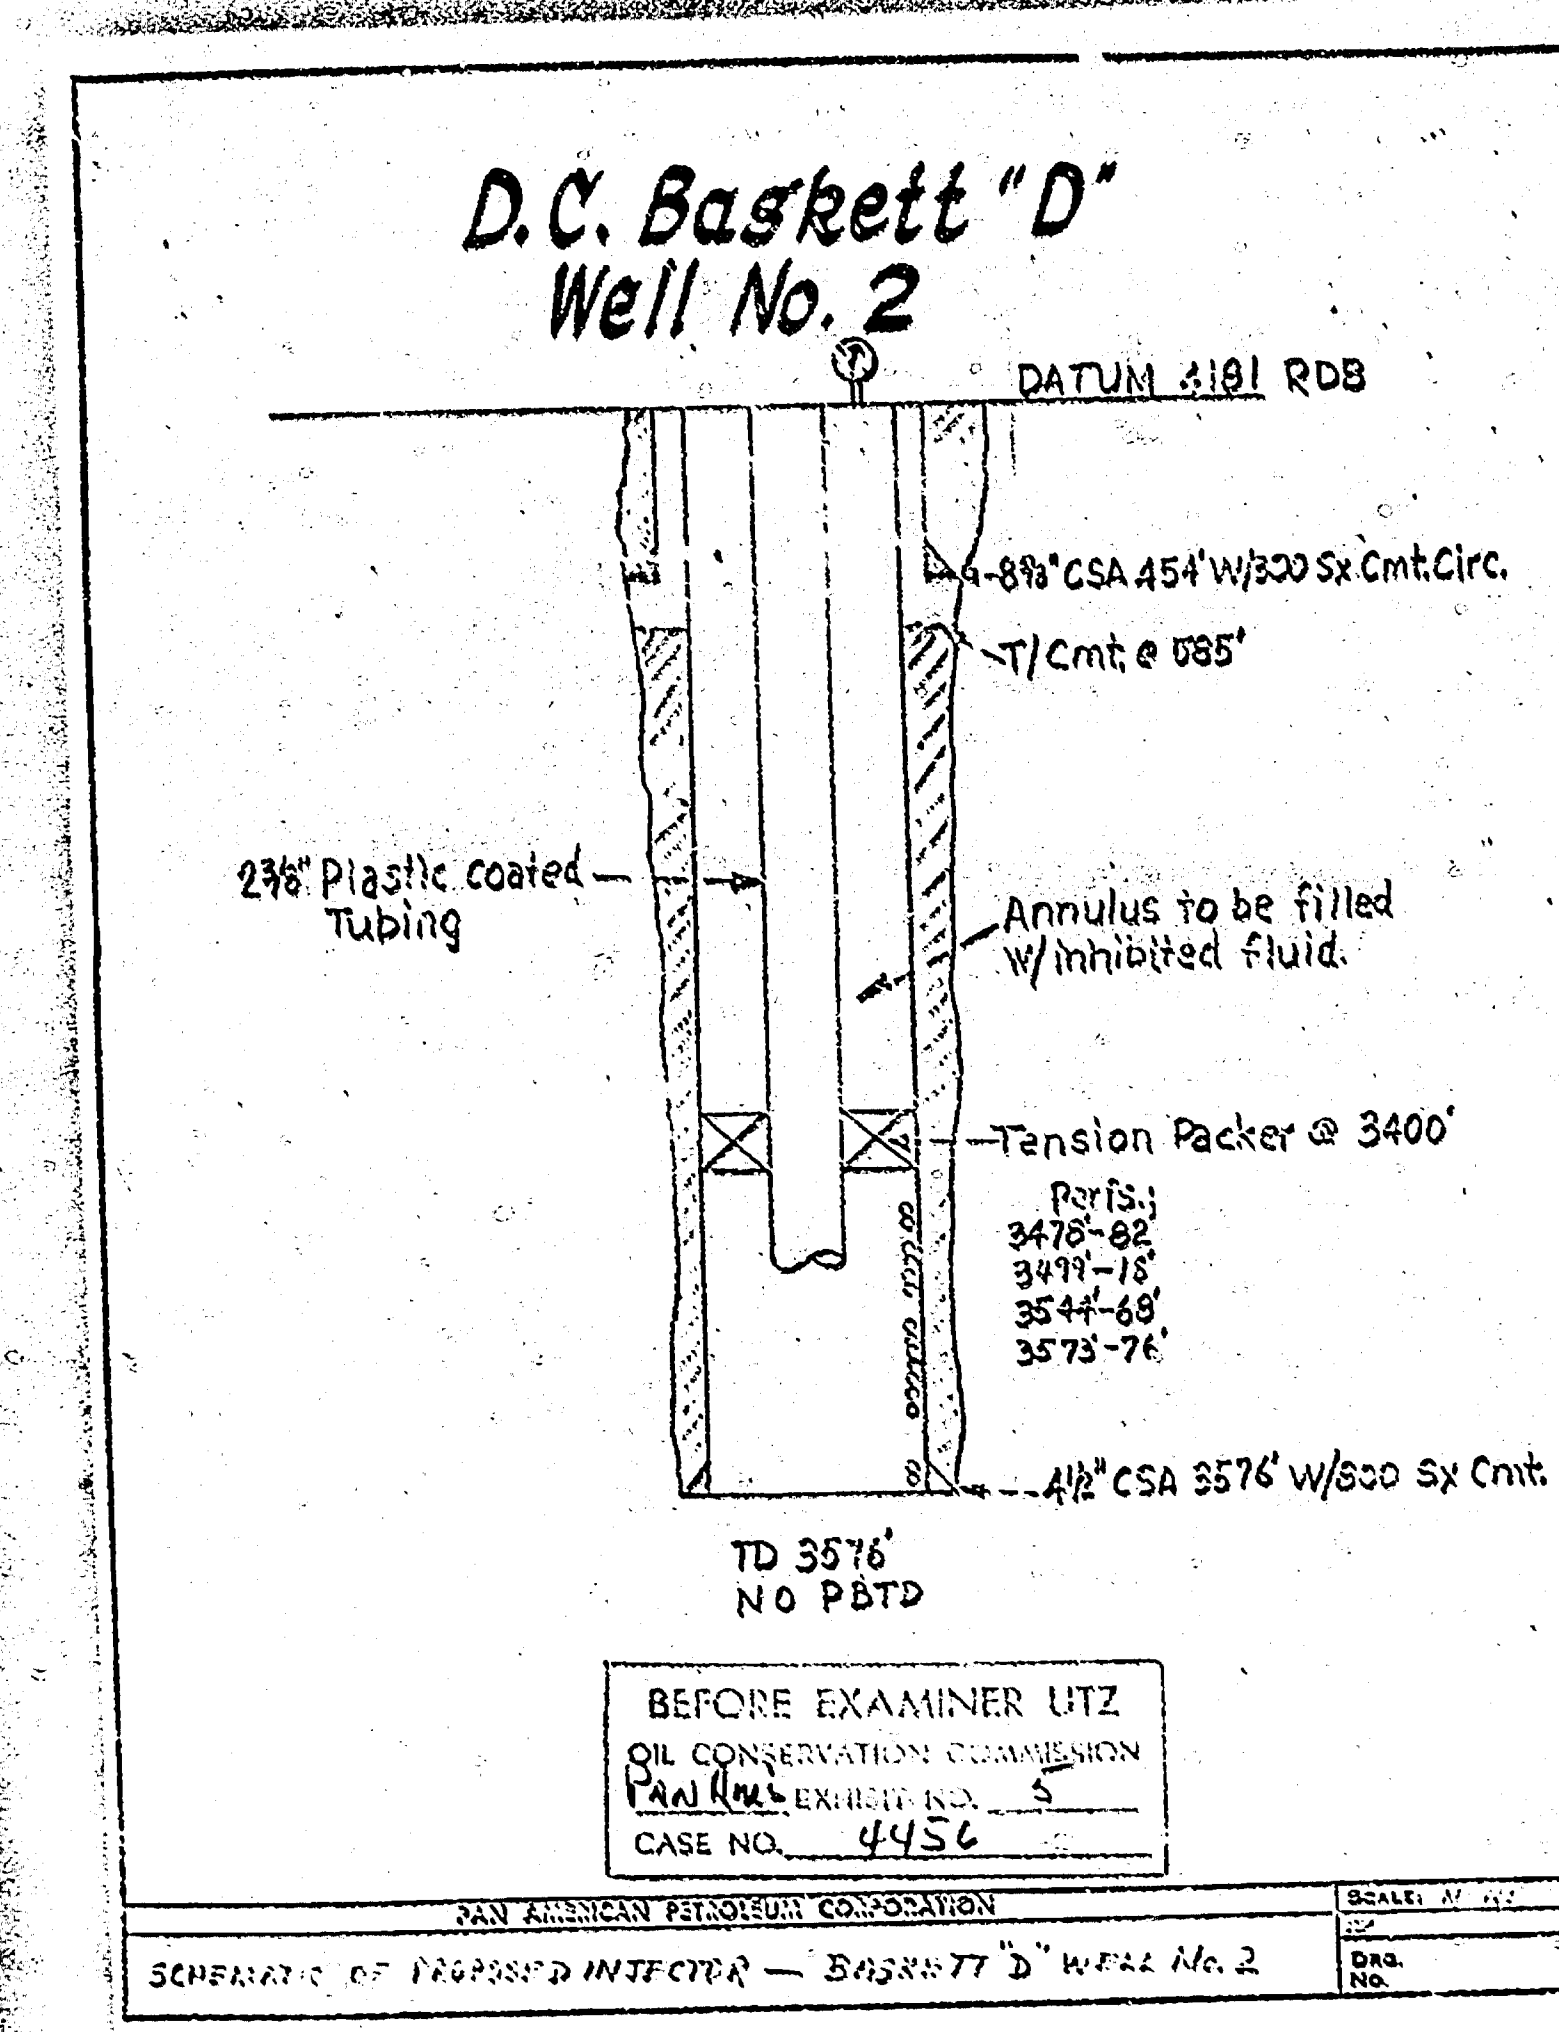

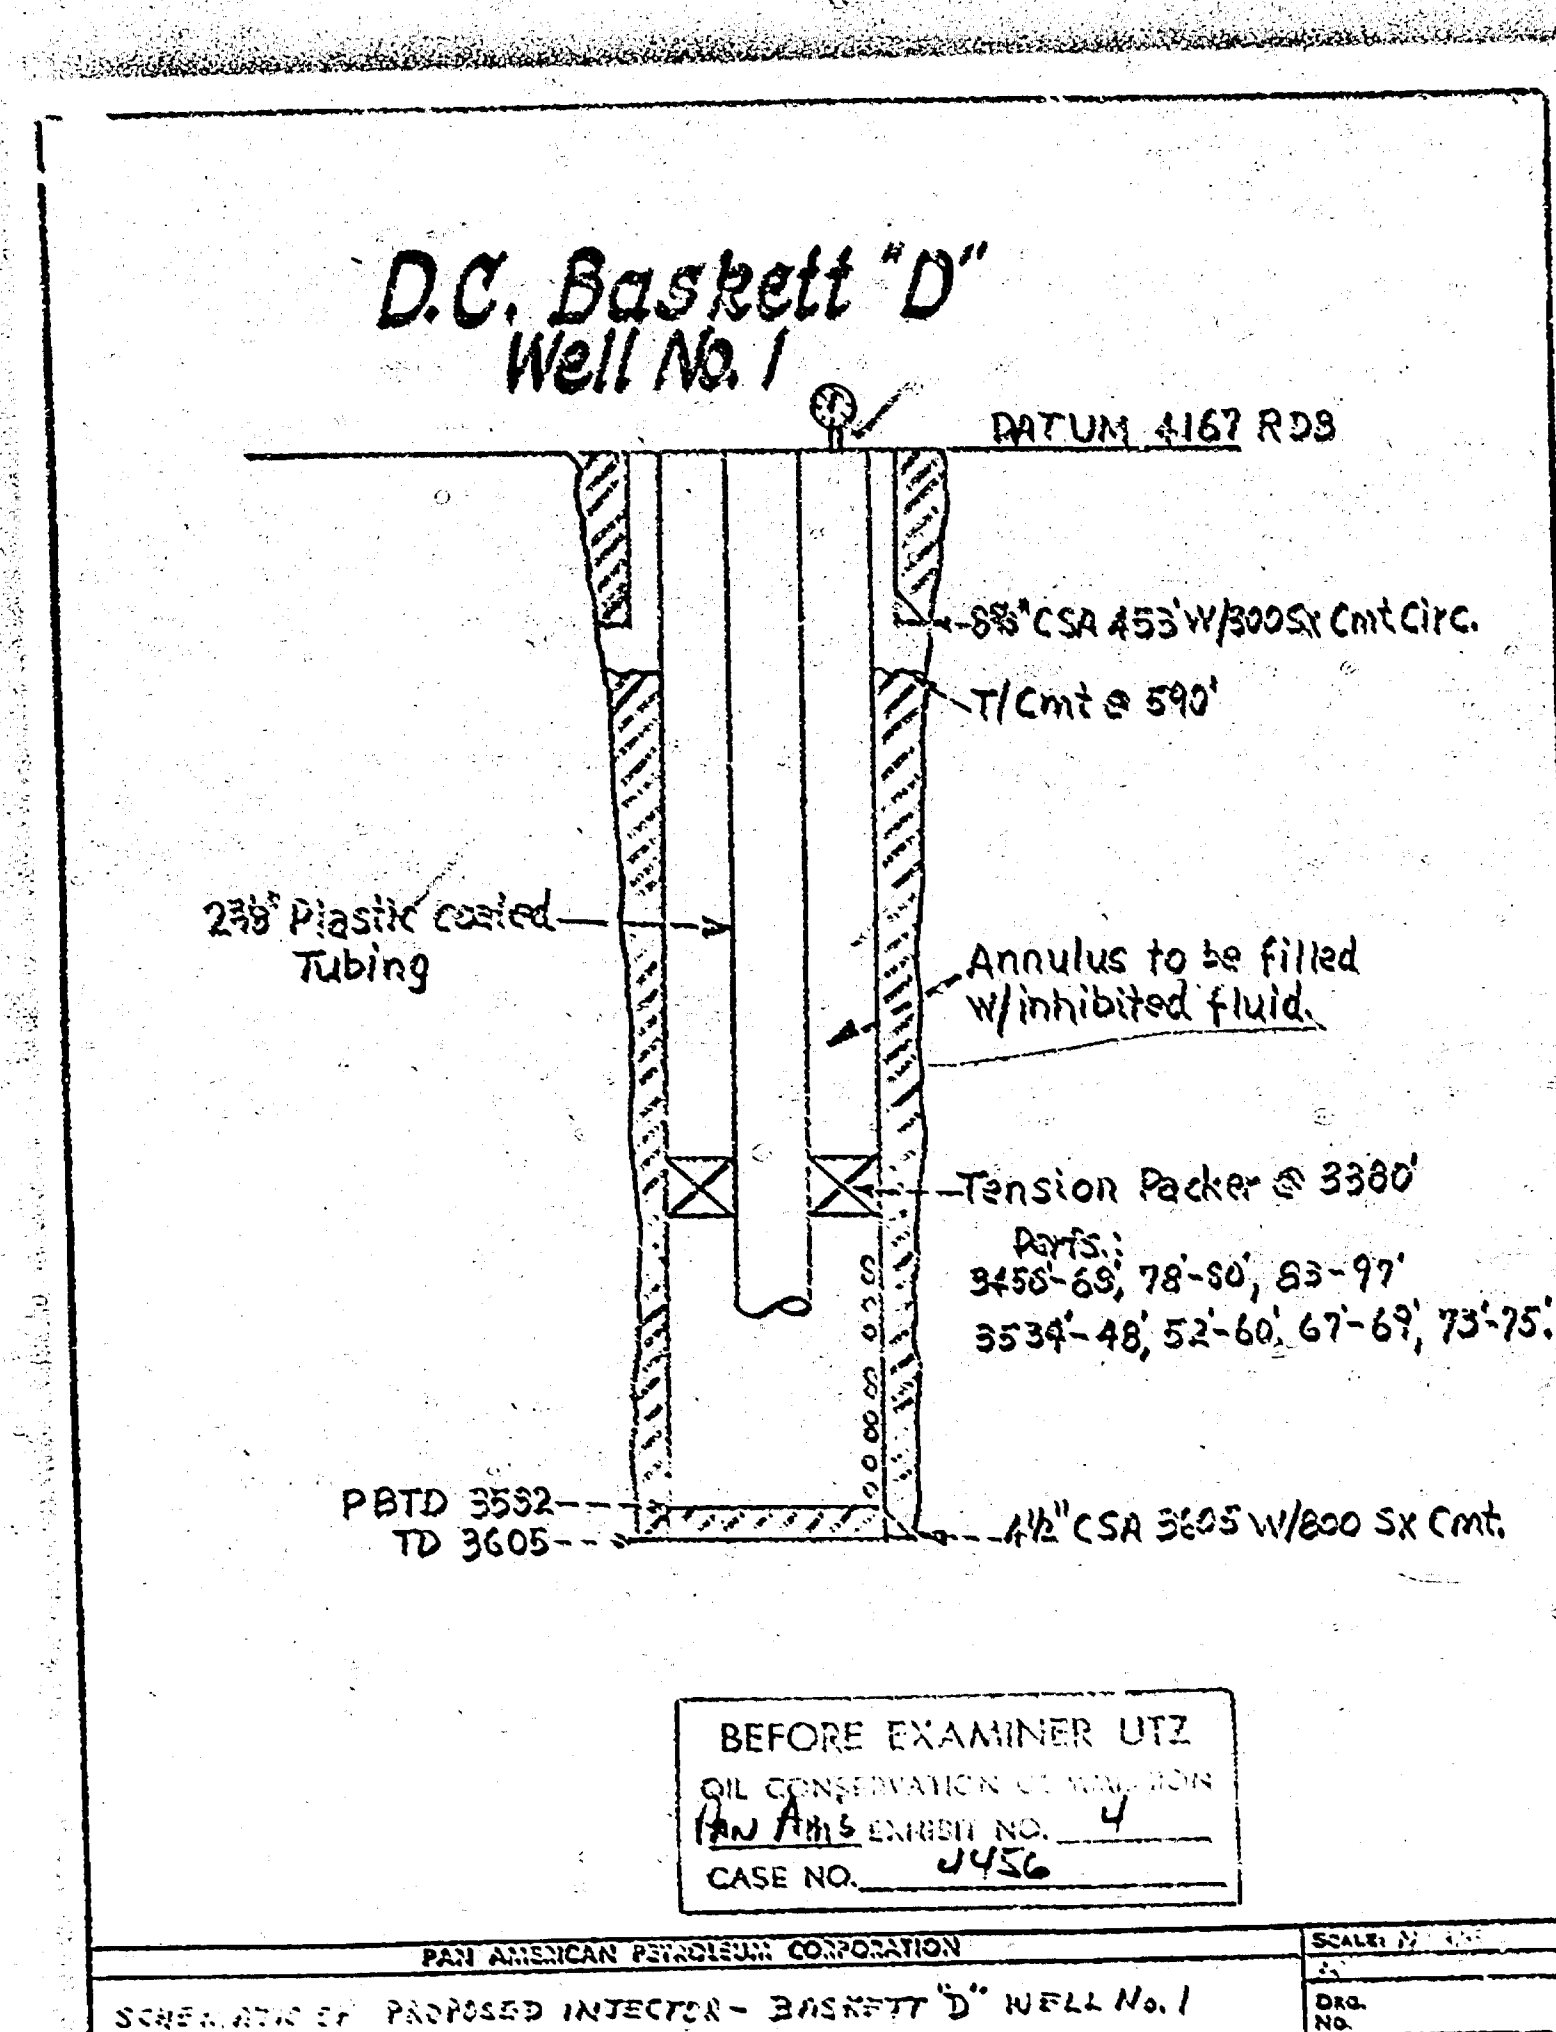


A

UNION TEXAS
Baskett No. 2
Elev. 4138'

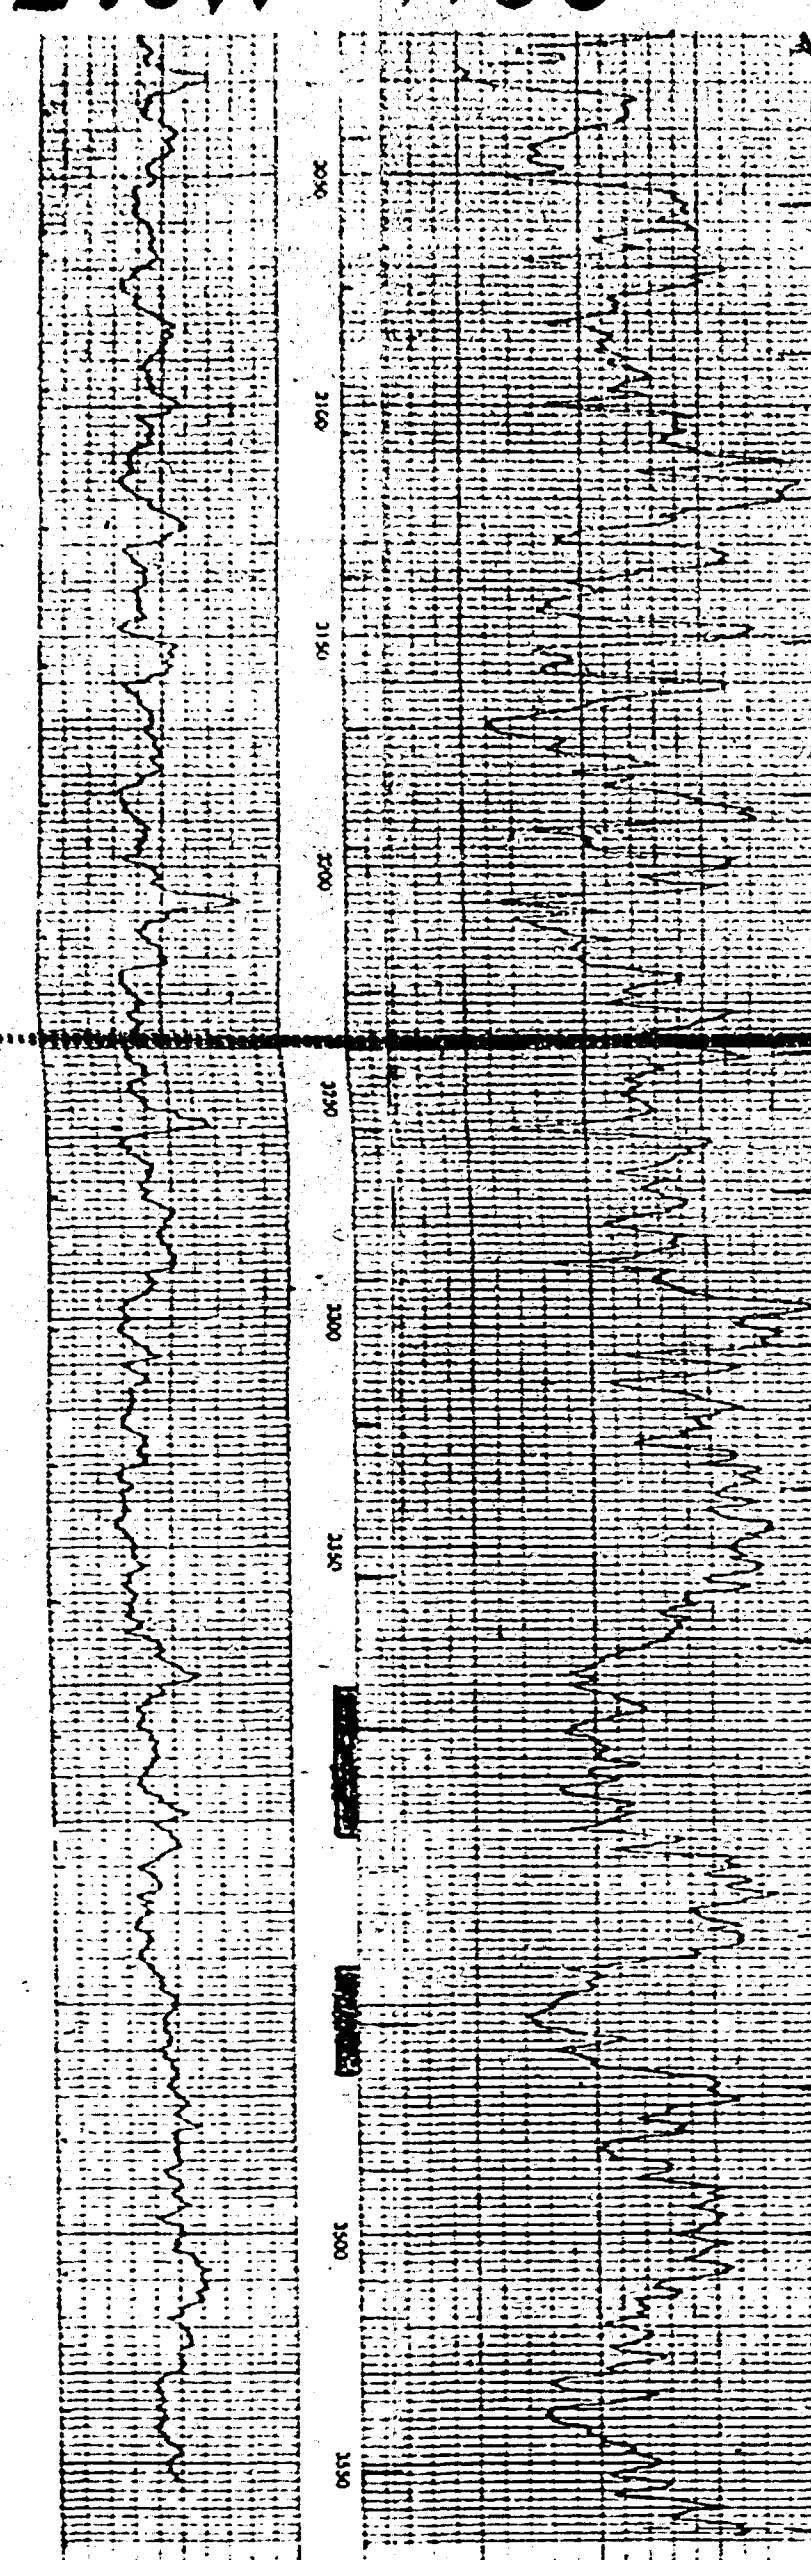


T.D. 3618'
4 1/2" CSA 3618'
Pf. 3379'-413', 40'-65'
IPF 264 BO + 1 BWPD
9-12-66

PAN AM.
Baskett "B" No. 1
Elev. 4149'

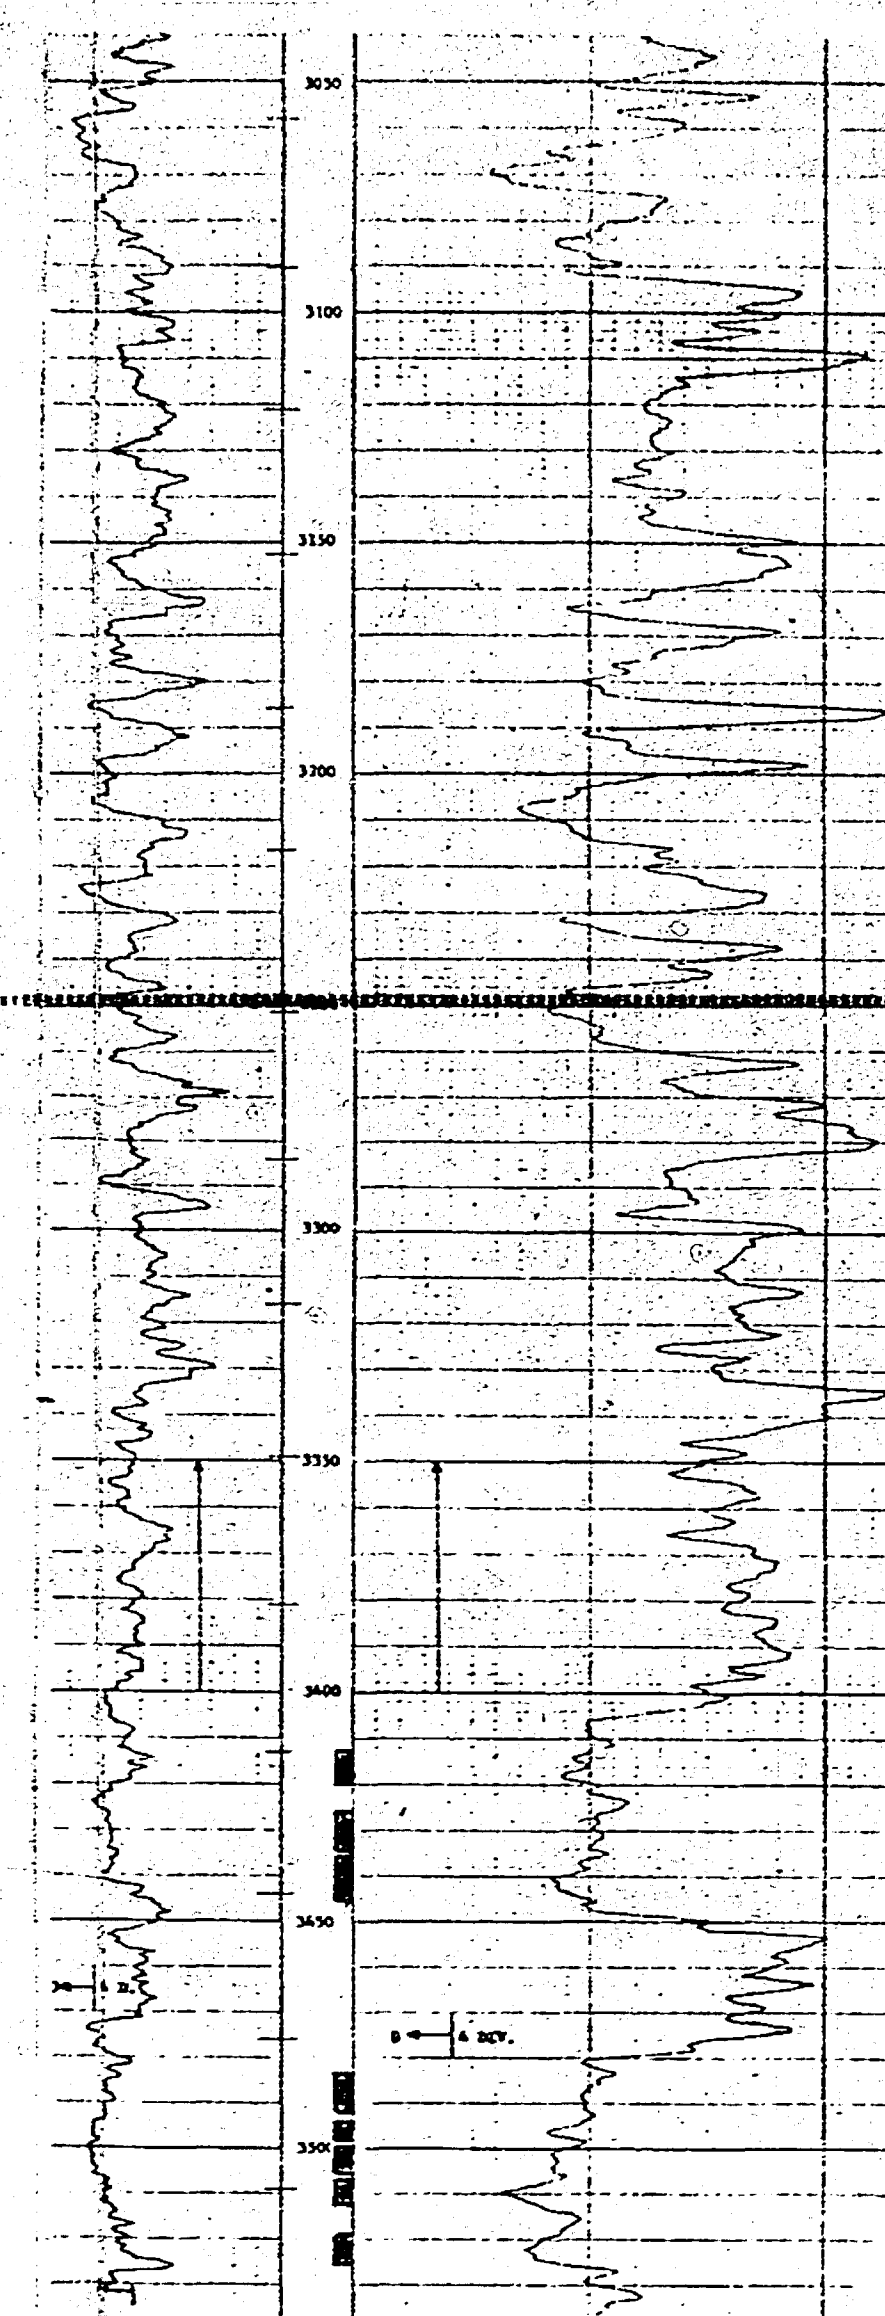


T.D. 3562' P.B. 3539'
4 1/2" CSA 3562'
Pf. 3413'-20', 26'-34', 36'-45'
84'-92', 95'-98'
3500'-05', 07'-12', 19'-25'
IP 318 BO + 0 BWPD
8-13-66

PAN AM.
Baskett "D" No. 1
Elev. 4166'

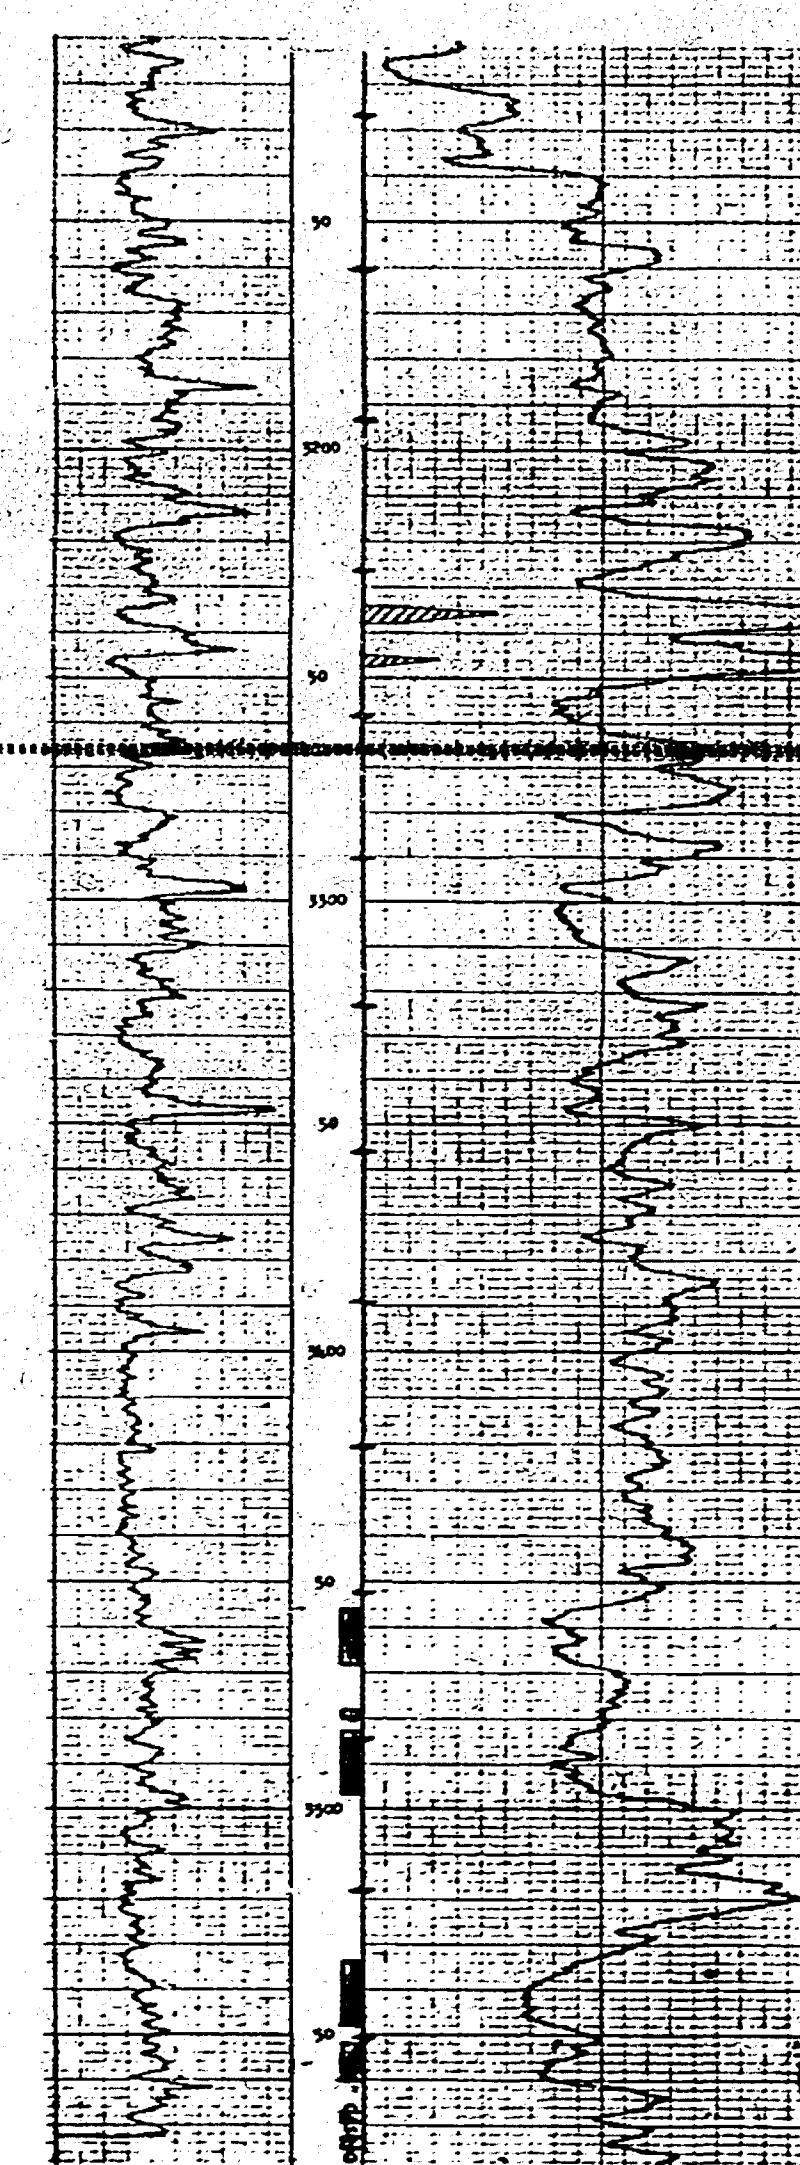

T.D. 3605' P.B. 3582'
4 1/2" CSA 3605'
Pf. 3456'-68', 78'-80', 83'-97'
3534'-48', 52'-60', 67'-69', 73'-75'
IPF 360 BO + 0 BWPD
8-13-66


PAN AM.
Baskett "D" No. 8
Elev. 4179'

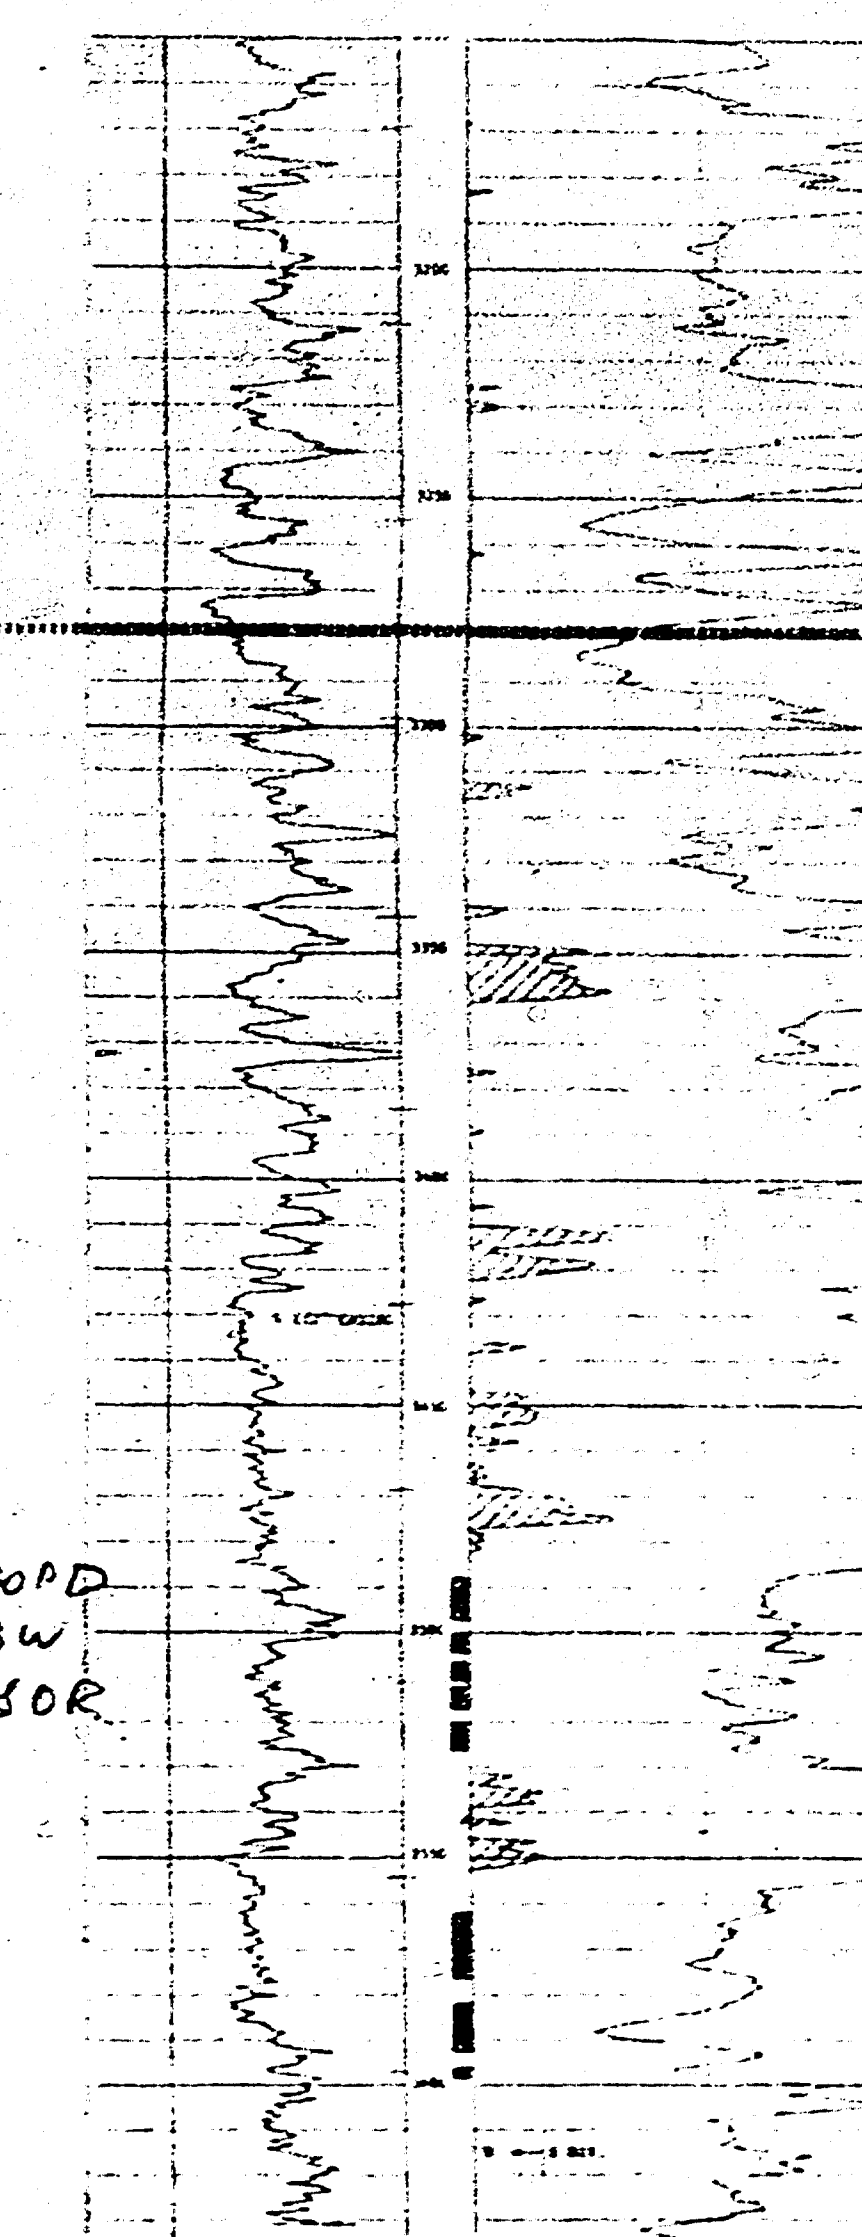

T.D. 3642' P.B. 3638'
4 1/2" CSA 3642'
Pf. 3488'-97', 3500'-04'
06'-10', 12'-17', 20'-26', 62'-76'
82'-92', 96'-98'
IP 104 BO + 60 BWPD
6-22-69




PAN AM.
Baskett "D" No. 1
Elev. 4166'

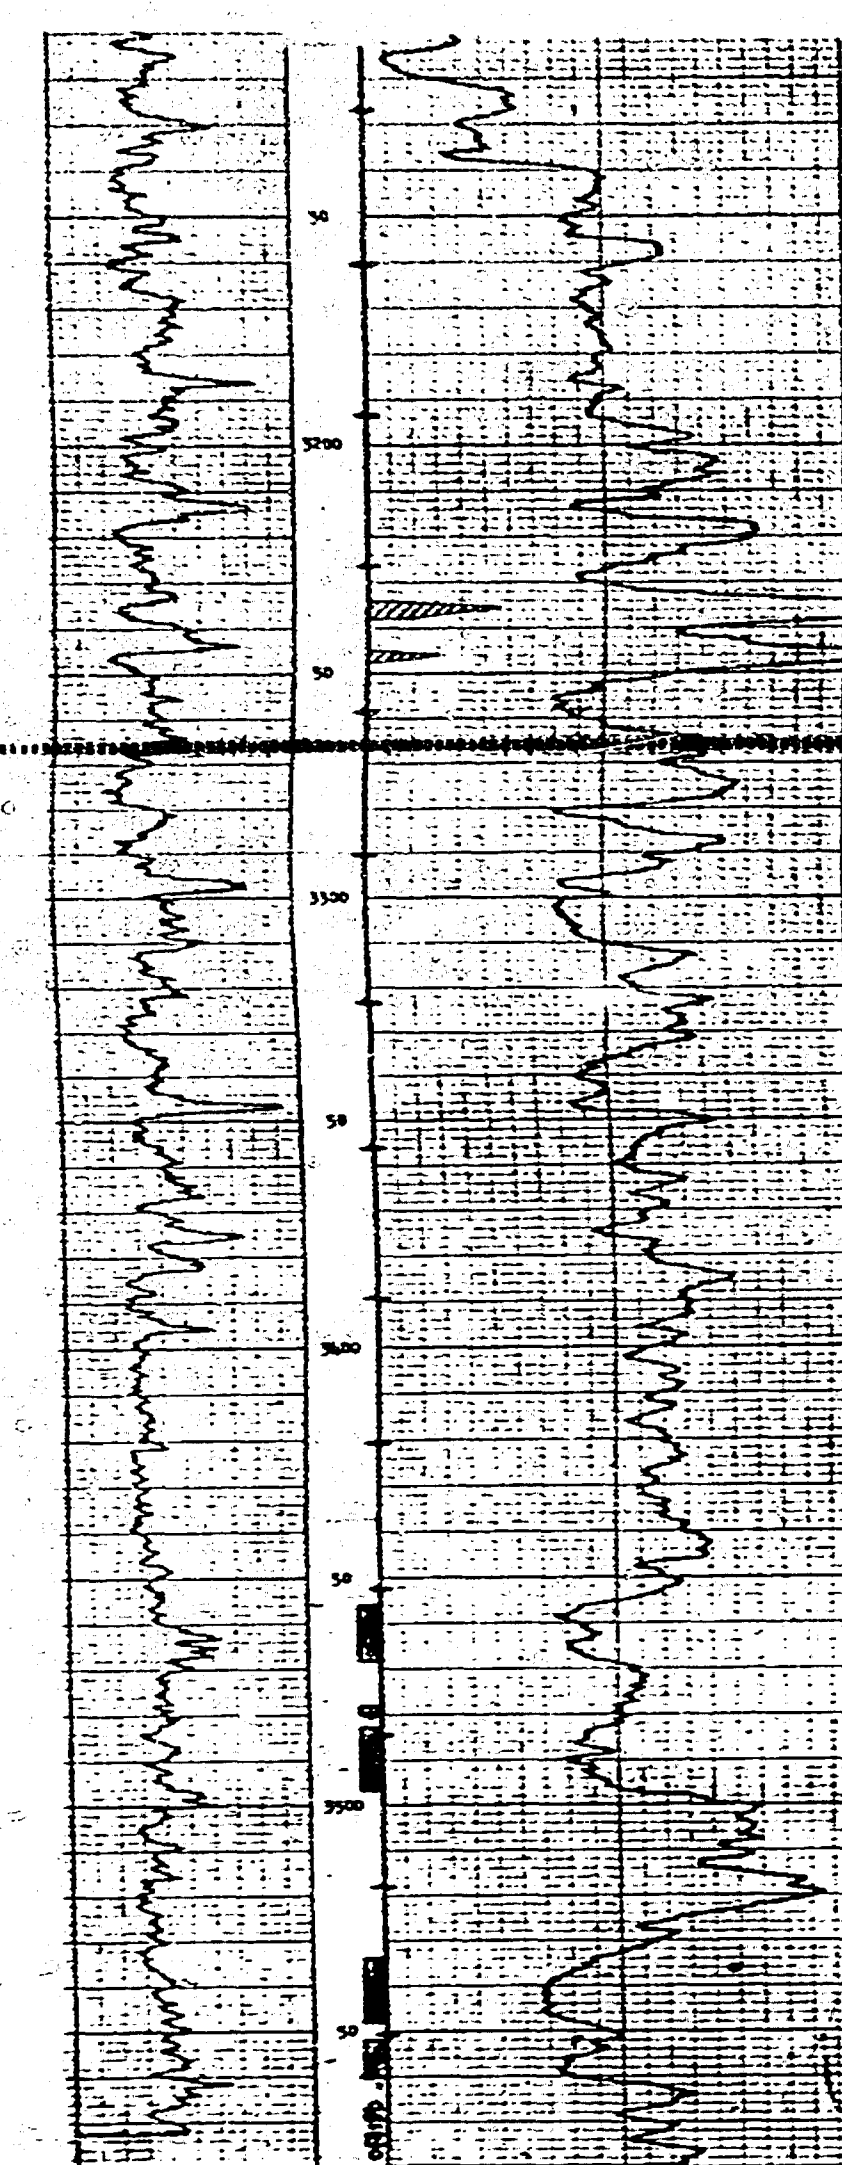

T.D. 3605' P.B. 3582'
4 1/2" CSA 3605'
Pf. 3456'-68', 78'-80', 83'-97'
3534'-48', 52'-60', 67'-69', 73'-75'
IPF 360 BO + O BWPD
8-13-66

PAN AM.
Baskett "D" No. 8
Elev. 4179'

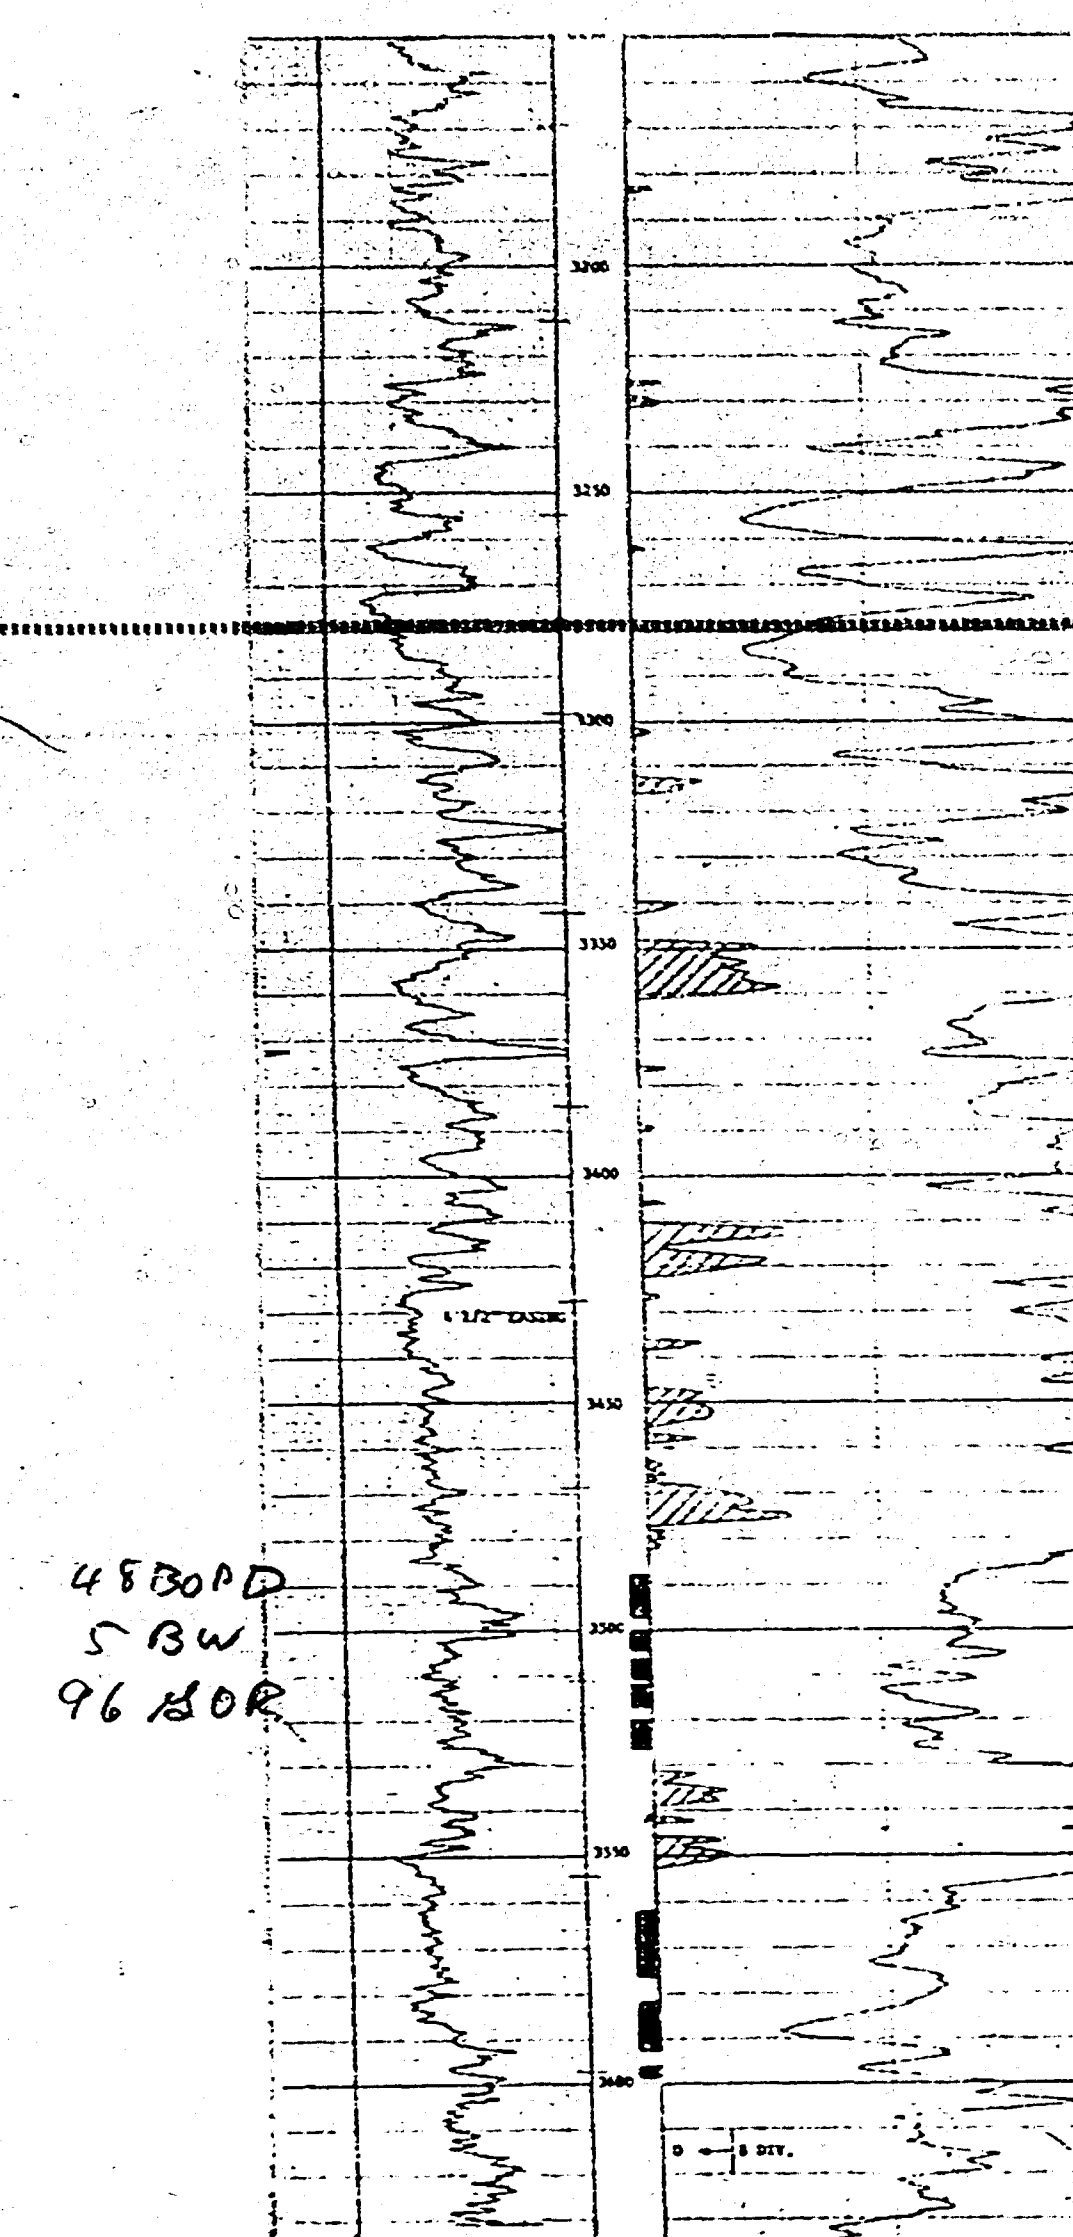


T.D. 3642' P.B. 3638'
4 1/2" CSA 3642'
Pf. 3488'-97', 3500'-04'
06'-10', 12'-17', 20'-26', 62'-76'
82'-92', 96'-98'
IP 104 BO + 60 BWPD
6-22-69

A'

+ 900

BEFORE EXAMINER UTZ
OIL CONSERVATION COMMISSION
PAN AM. BASKETT NO. 8
CASE NO. 4456

Pan Am. Petr. Corp
portion of
CATO-San Andres-
POOL
CHAVES CO, NEW MEX.

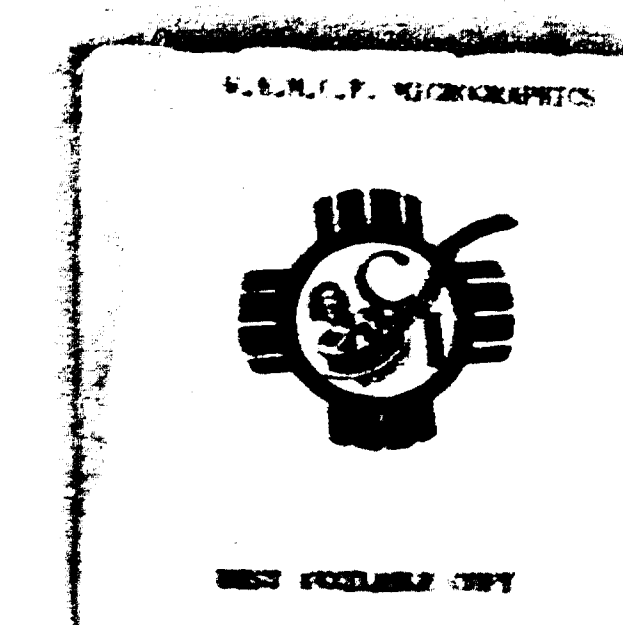

PERTINENT DATA
PAN AMERICAN D. C. BASKETT "D" LEASE
PRESSURE MAINTENANCE PROJECT
CATO FIELD
CHAVEZ COUNTY, NEW MEXICO

Proposed Injectors - D. C. Baskett "D" Well No. 1
D. C. Baskett "D" Well No. 2

Injection Interval - Well No. 1 3495-68, 3498-68, 3483-67,
3534-68, 3552-60, 3567-69,
3573-75 - San Andres

Well No. 2 3478-82, 3499-81, 3544-68,
3573-75 - San Andres

Source of Injection Water - Produced water from Shell's salt
water disposal system.

Anticipated Rate - 700-1000 BWP (Total both wells).

BEFORE EXAMINER UTZ
OIL CONSERVATION COMMISSION
EXHIBIT NO. 6
CASE NO. 4456

