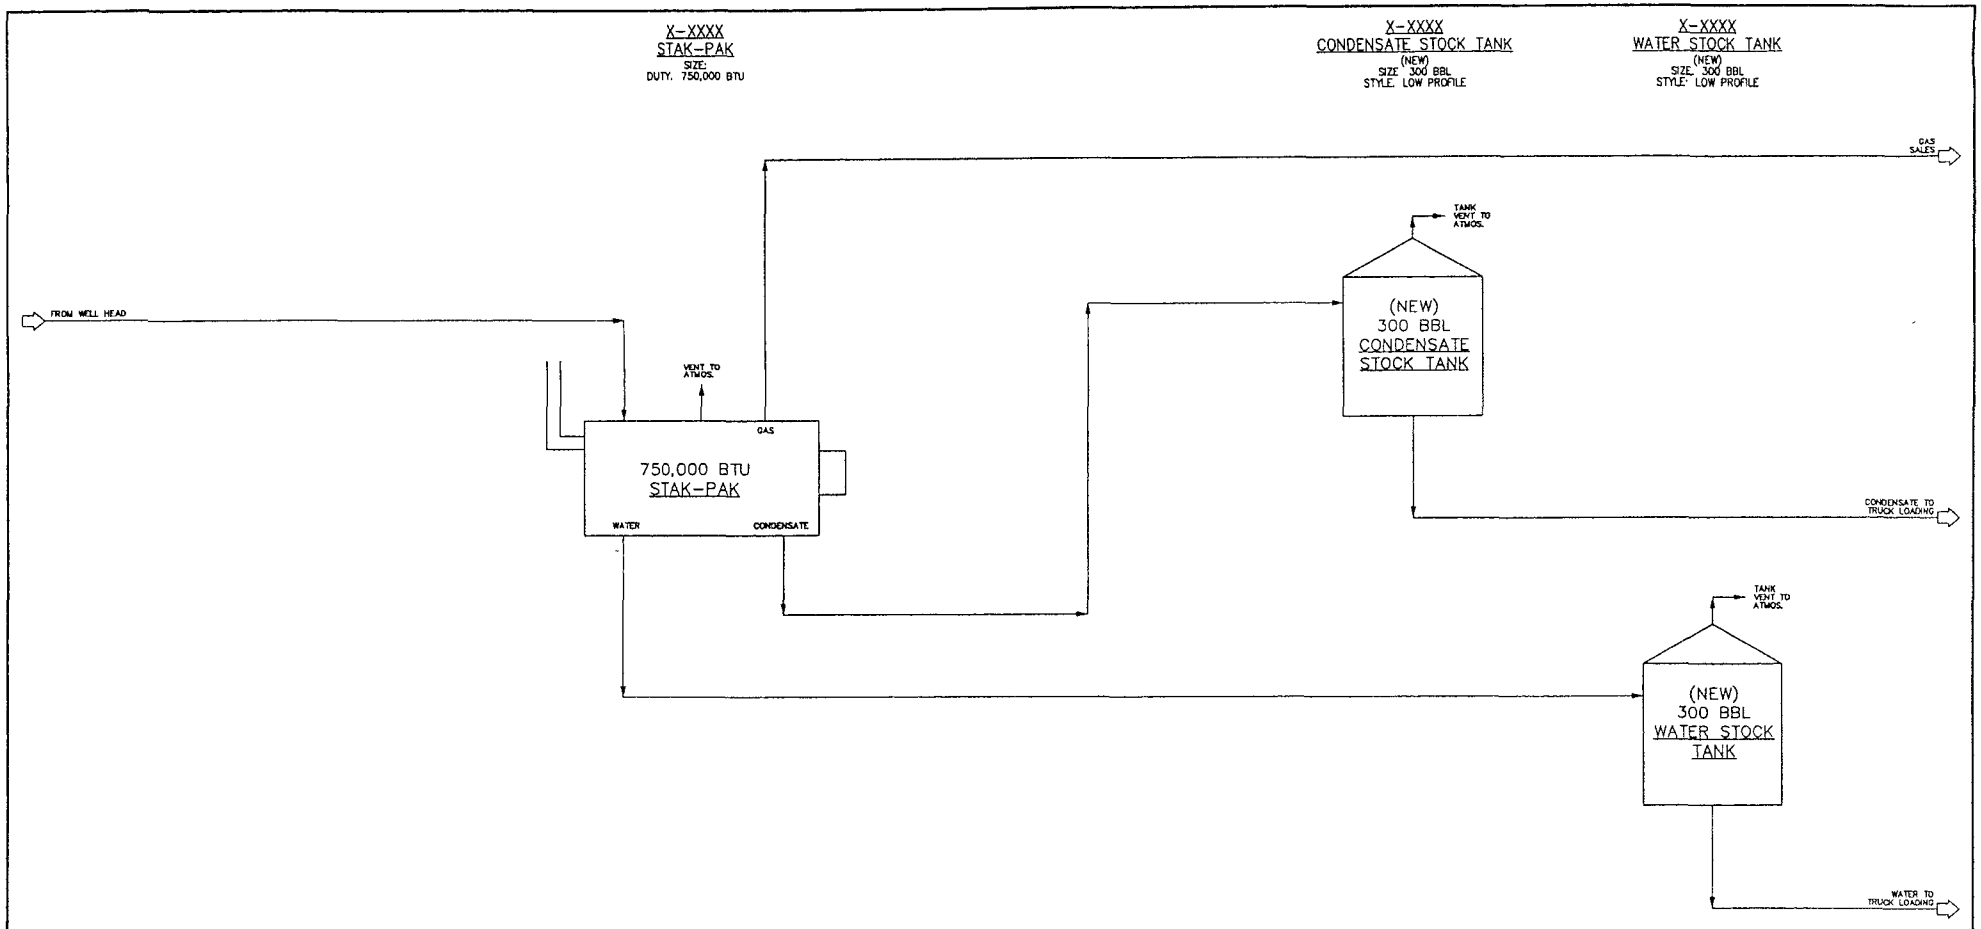

	CONDENSATE	WATER	GAS
ESTILL FED #1	4 BPD	15 BPD	1.0 MM CFD

REVISIONS

NO.	DATE	DESCRIPTION	BY	CHKD	APPD
A	10/15/07	WBS ISSUE	DCH	CW	

Chevron U.S.A. Inc.
MidContinent Business Unit

ESTILL FED #1

PROCESS FLOW DIAGRAM

EDDY COUNTY — NEW MEXICO

ENGINEERING :	ENG. : C. WARD	DATE : 09/15/07	SCALE : NONE
OPERATIONS :	DRAWN : D. HUDSON	SHEET 1 OF 1	
FILE :	CK. BY : B. BARNES	DWG NO : ESTILL FED #1	REV A