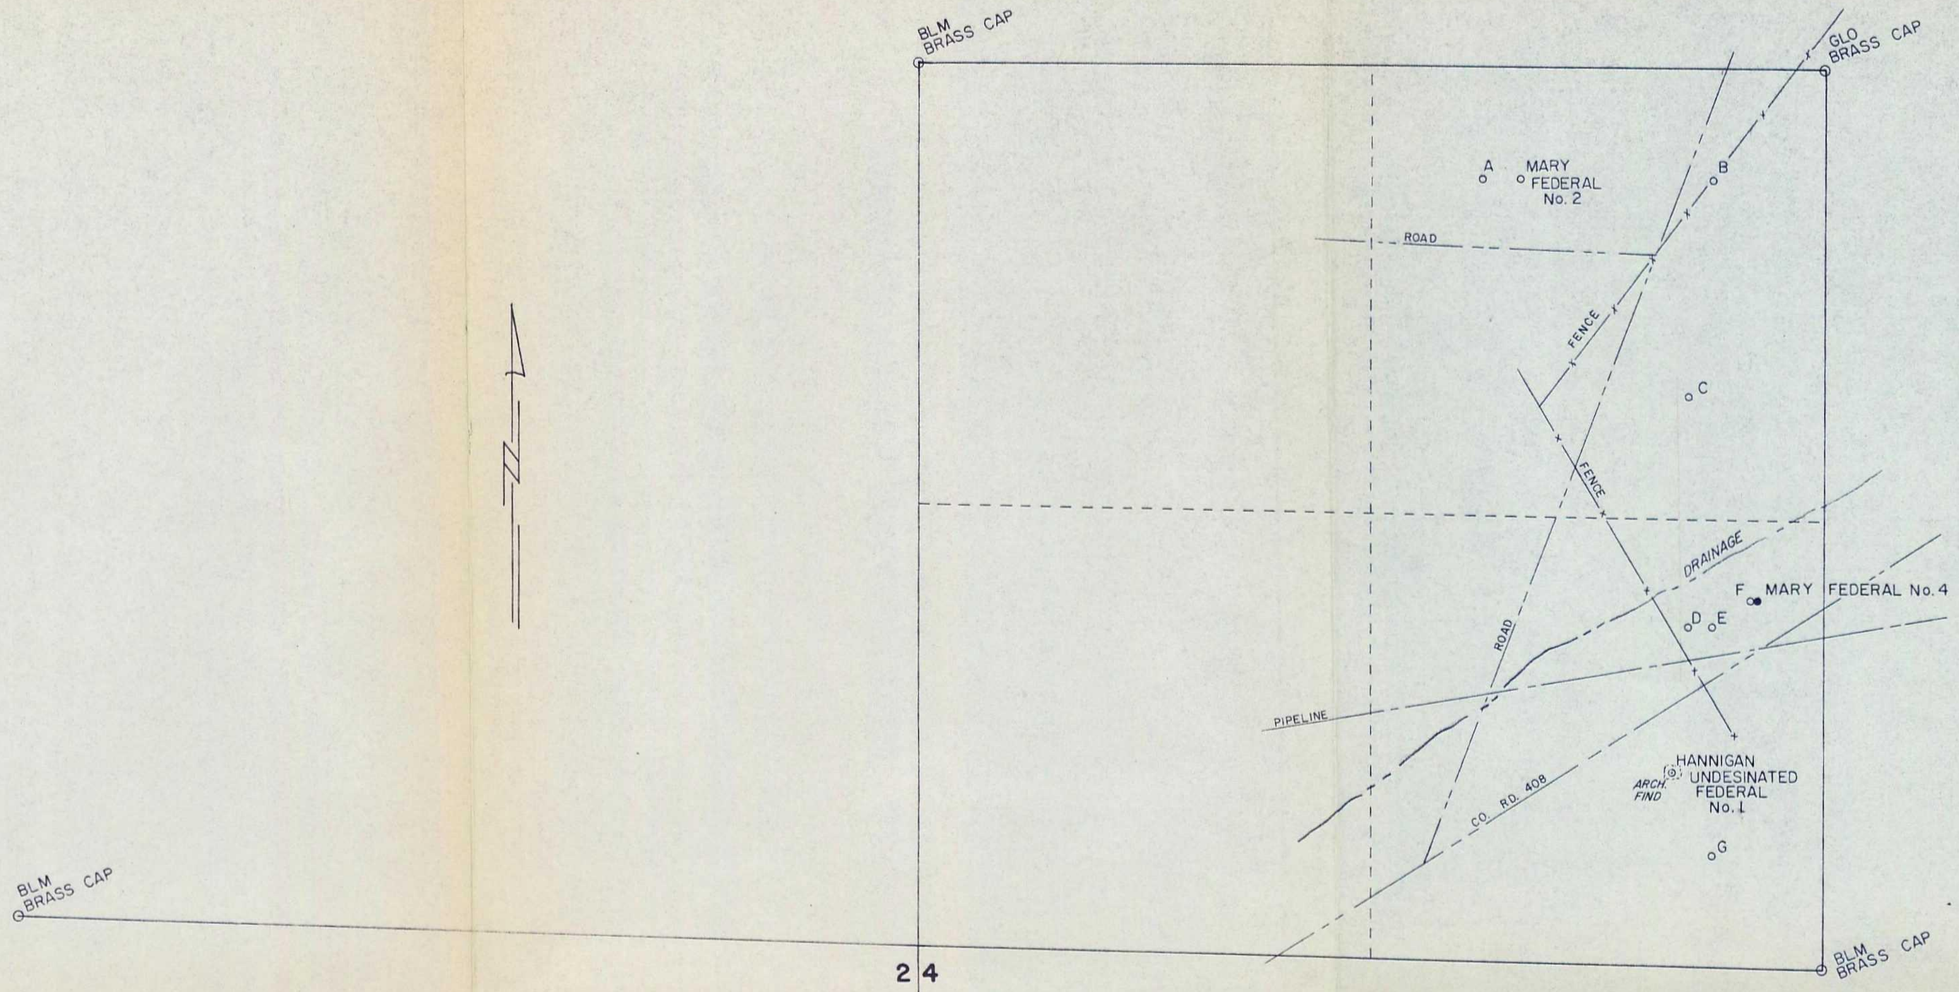

T-23-S
R-25-E

BLM BRASS CAP

300 0 300 600
SCALE

NO.	DATE	REVISIONS	BY	CHK.	APPR.

PROPOSED LOCATION FOR EXXON'S MARY FED. 4

SECTION 24; T-23-S; R-25-E; N.M.P.M.
EDDY CO., NEW MEXICO

DRAWN M. L. Hostas ENGR. SECTION Civil REVISED
CHECKED APPROVED

EXXON COMPANY, U.S.A.
A DIVISION OF EXXON CORPORATION
PRODUCTION DEPARTMENT

SCALE 1"=300' JOB NO. FILE NO.
DATE 11-20-84 WD-915