GENERAL AMERICAN OIL
PROPOSED ARNOLD "D" #10
SEC. 34, TWP 17-S, RGE. 30-E
EDDY COUNTY, NEW MEXICO

LEGEND:

- OIL WELL
- WATER INPUT WELL
- EXISTING ROADS
- PROPOSED ROAD
- EXISTING FLOWLINES

LITTLE NEW FLOWLINE WILL BE REQUIRED SINCE BATTERY WILL BE BUILT ON DRILLING PAD.

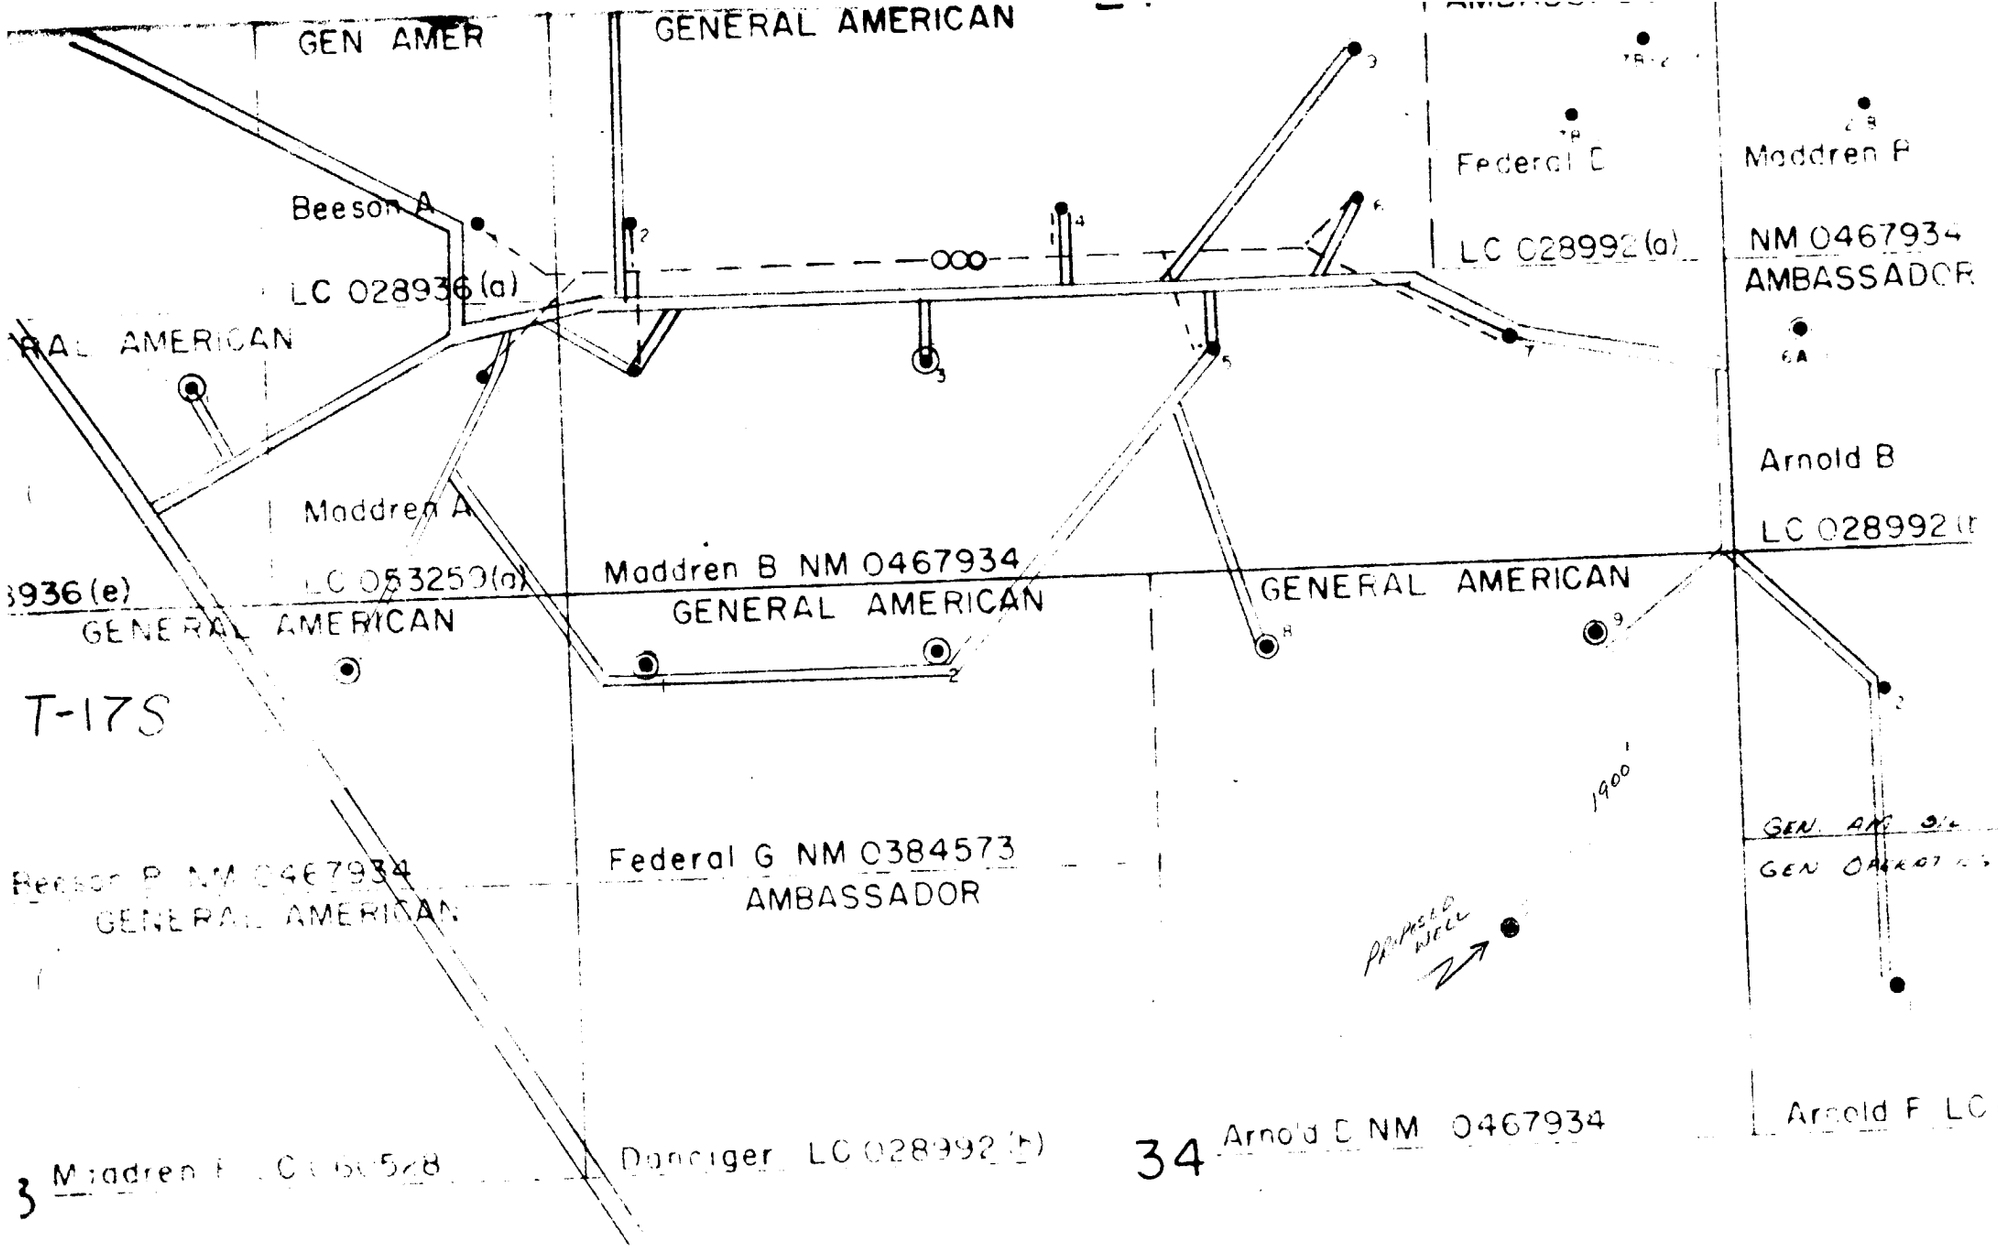

(EXHIBIT "B")