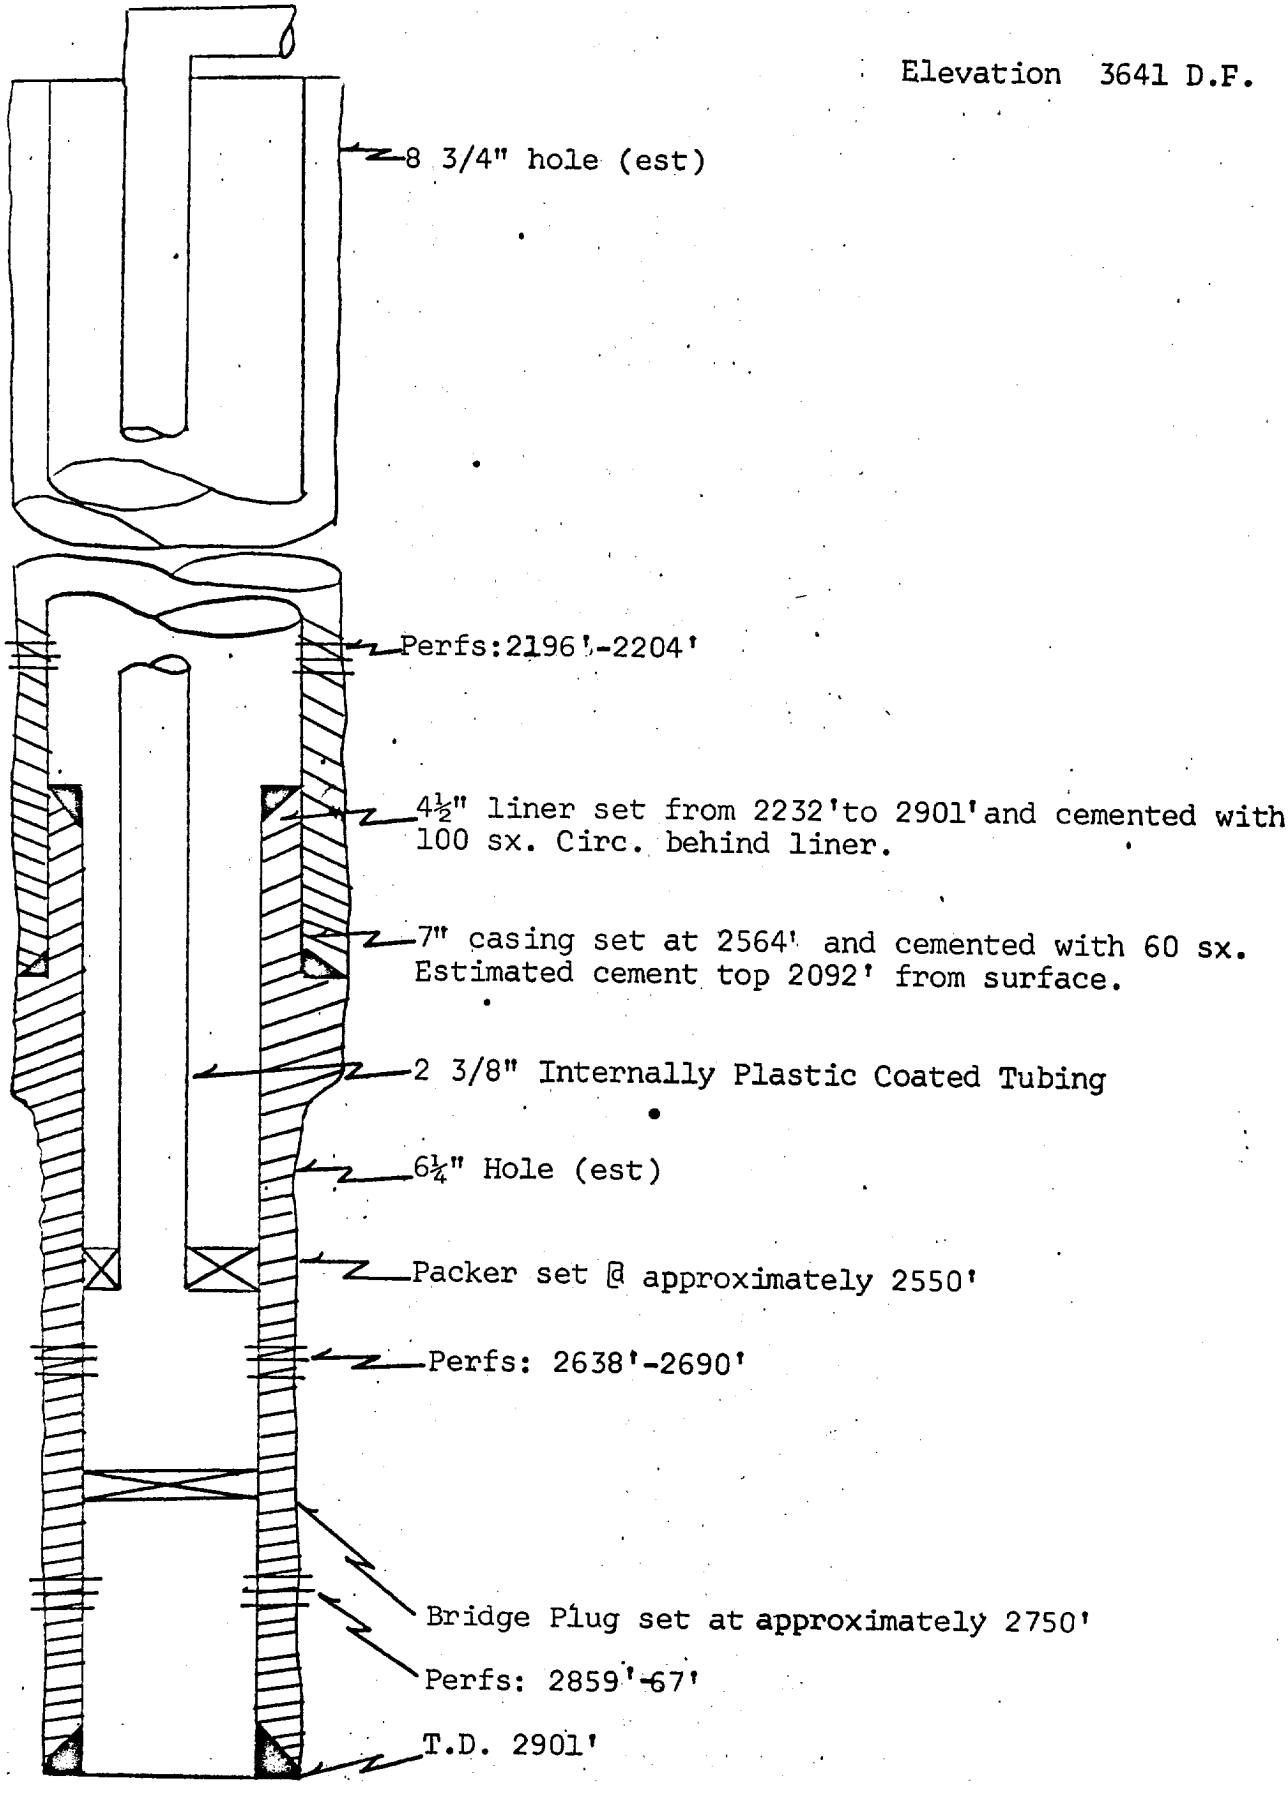Diagrammatic Sketch
Proposed Well C tio
Dunn B Well No. 8