1. Existing Roads - This Plat
2. Planned Access Roads-This plat
3. Location of Wells-This Plat
4. Lateral Roads to well Location -this Plat
5. Location of Tank Battery & Flow Lines-To be at well loc.
6. Location & Types of Water-To be trucked
7. Methods for Handling Waste Disposal - In suitable containers and pits on location.
8. Camps - None
9. Air Strips - None
10. Rig Layout - See Attached
11. Make location cleanup in accordance with good operating practice and if P&A clean & level location around well.
12. None
13. There are no houses, buildings, and windmills within 1/4 mile of the location

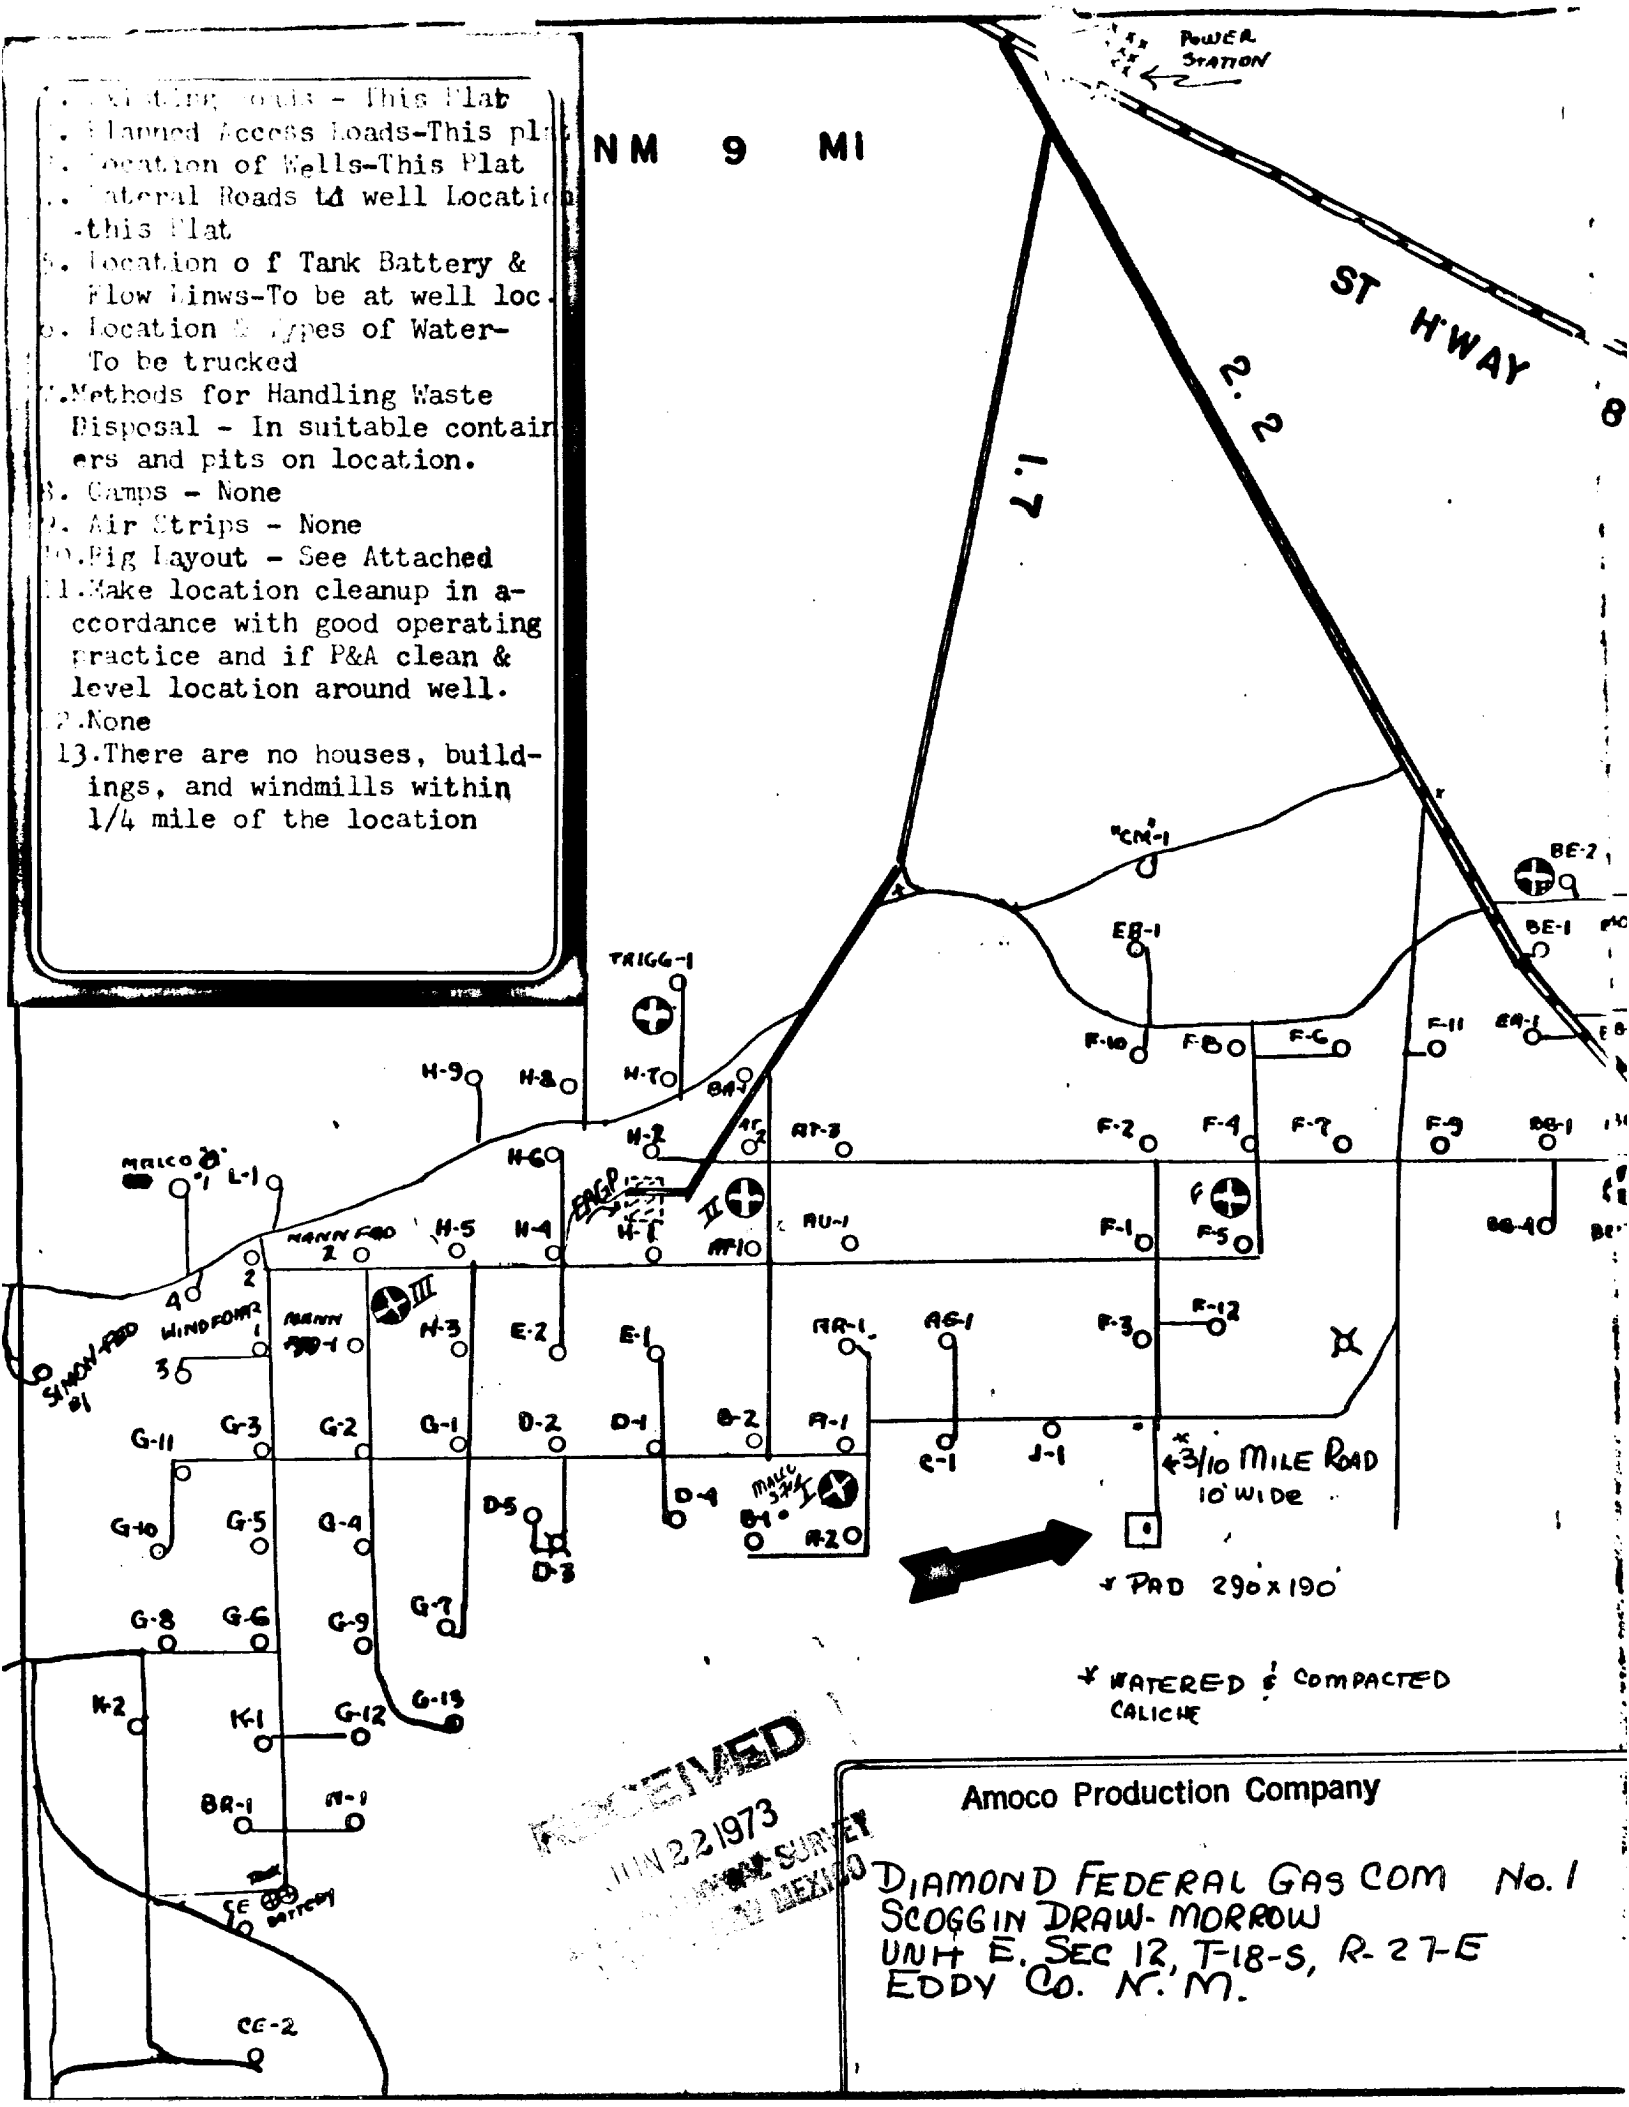

Amoco Production Company

DIAMOND FEDERAL GAS COM No. 1
SCOGGIN DRAW-MORROW
UNIT E, SEC 12, T-18-S, R-27-E
EDDY CO. N.M.