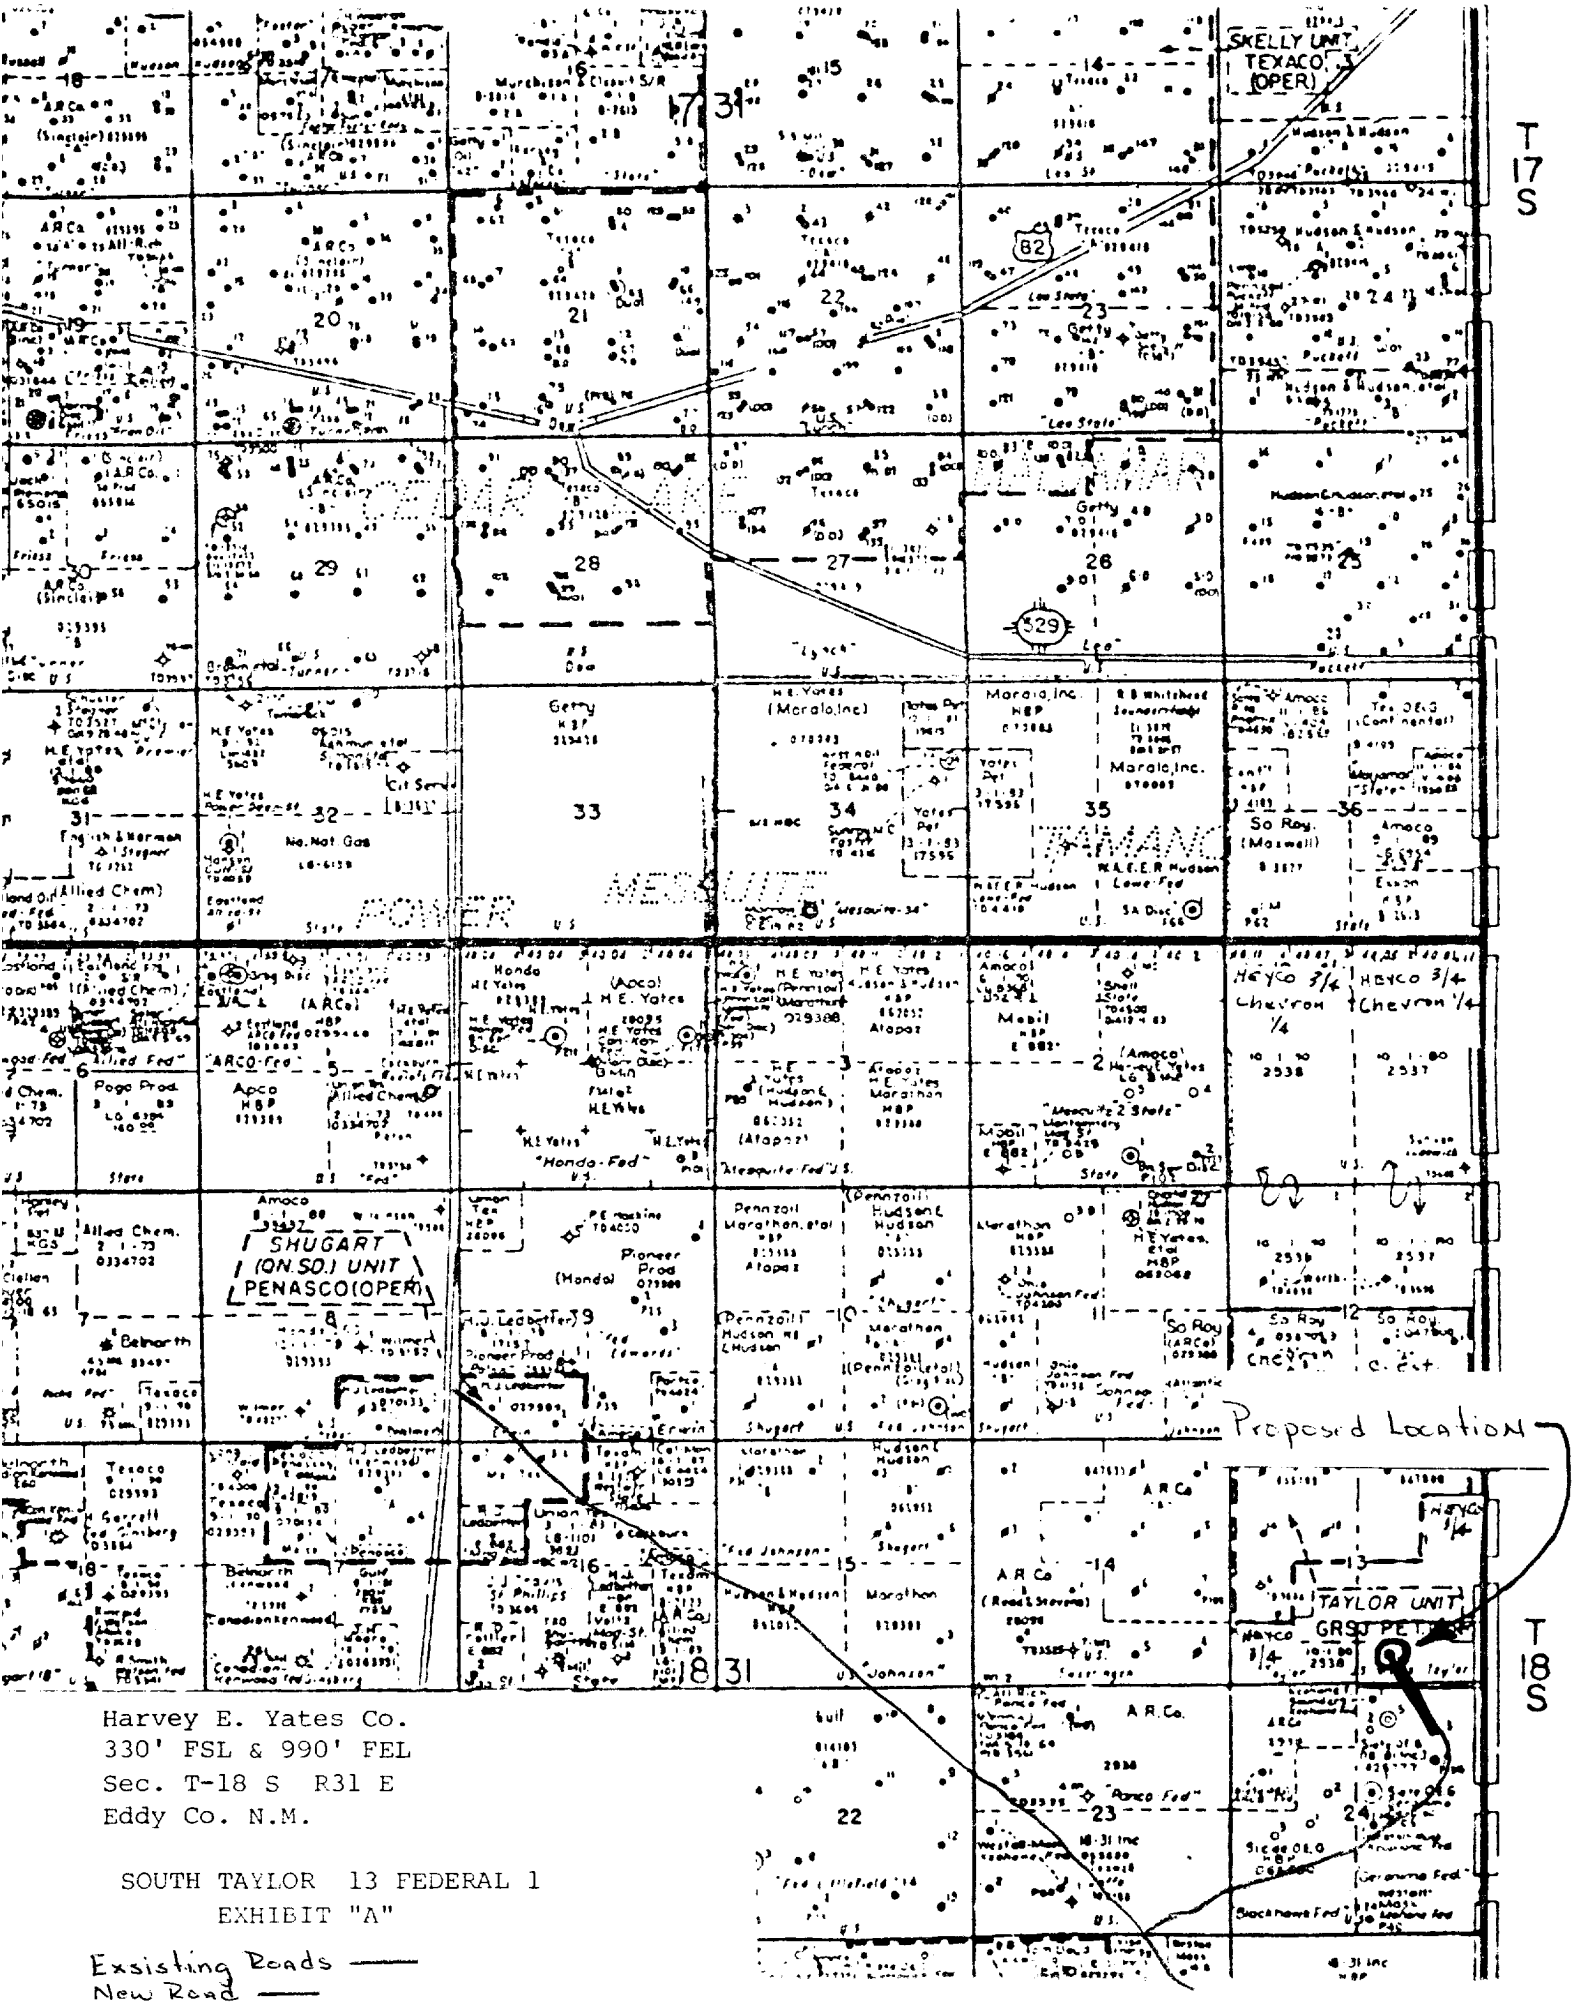

Harvey E. Yates Co.
330' FSL & 990' FEL
Sec. T-18 S R31 E
Eddy Co. N.M.

SOUTH TAYLOR 13 FEDERAL 1
EXHIBIT "A"

Exsisting Roads ——
New Road ——