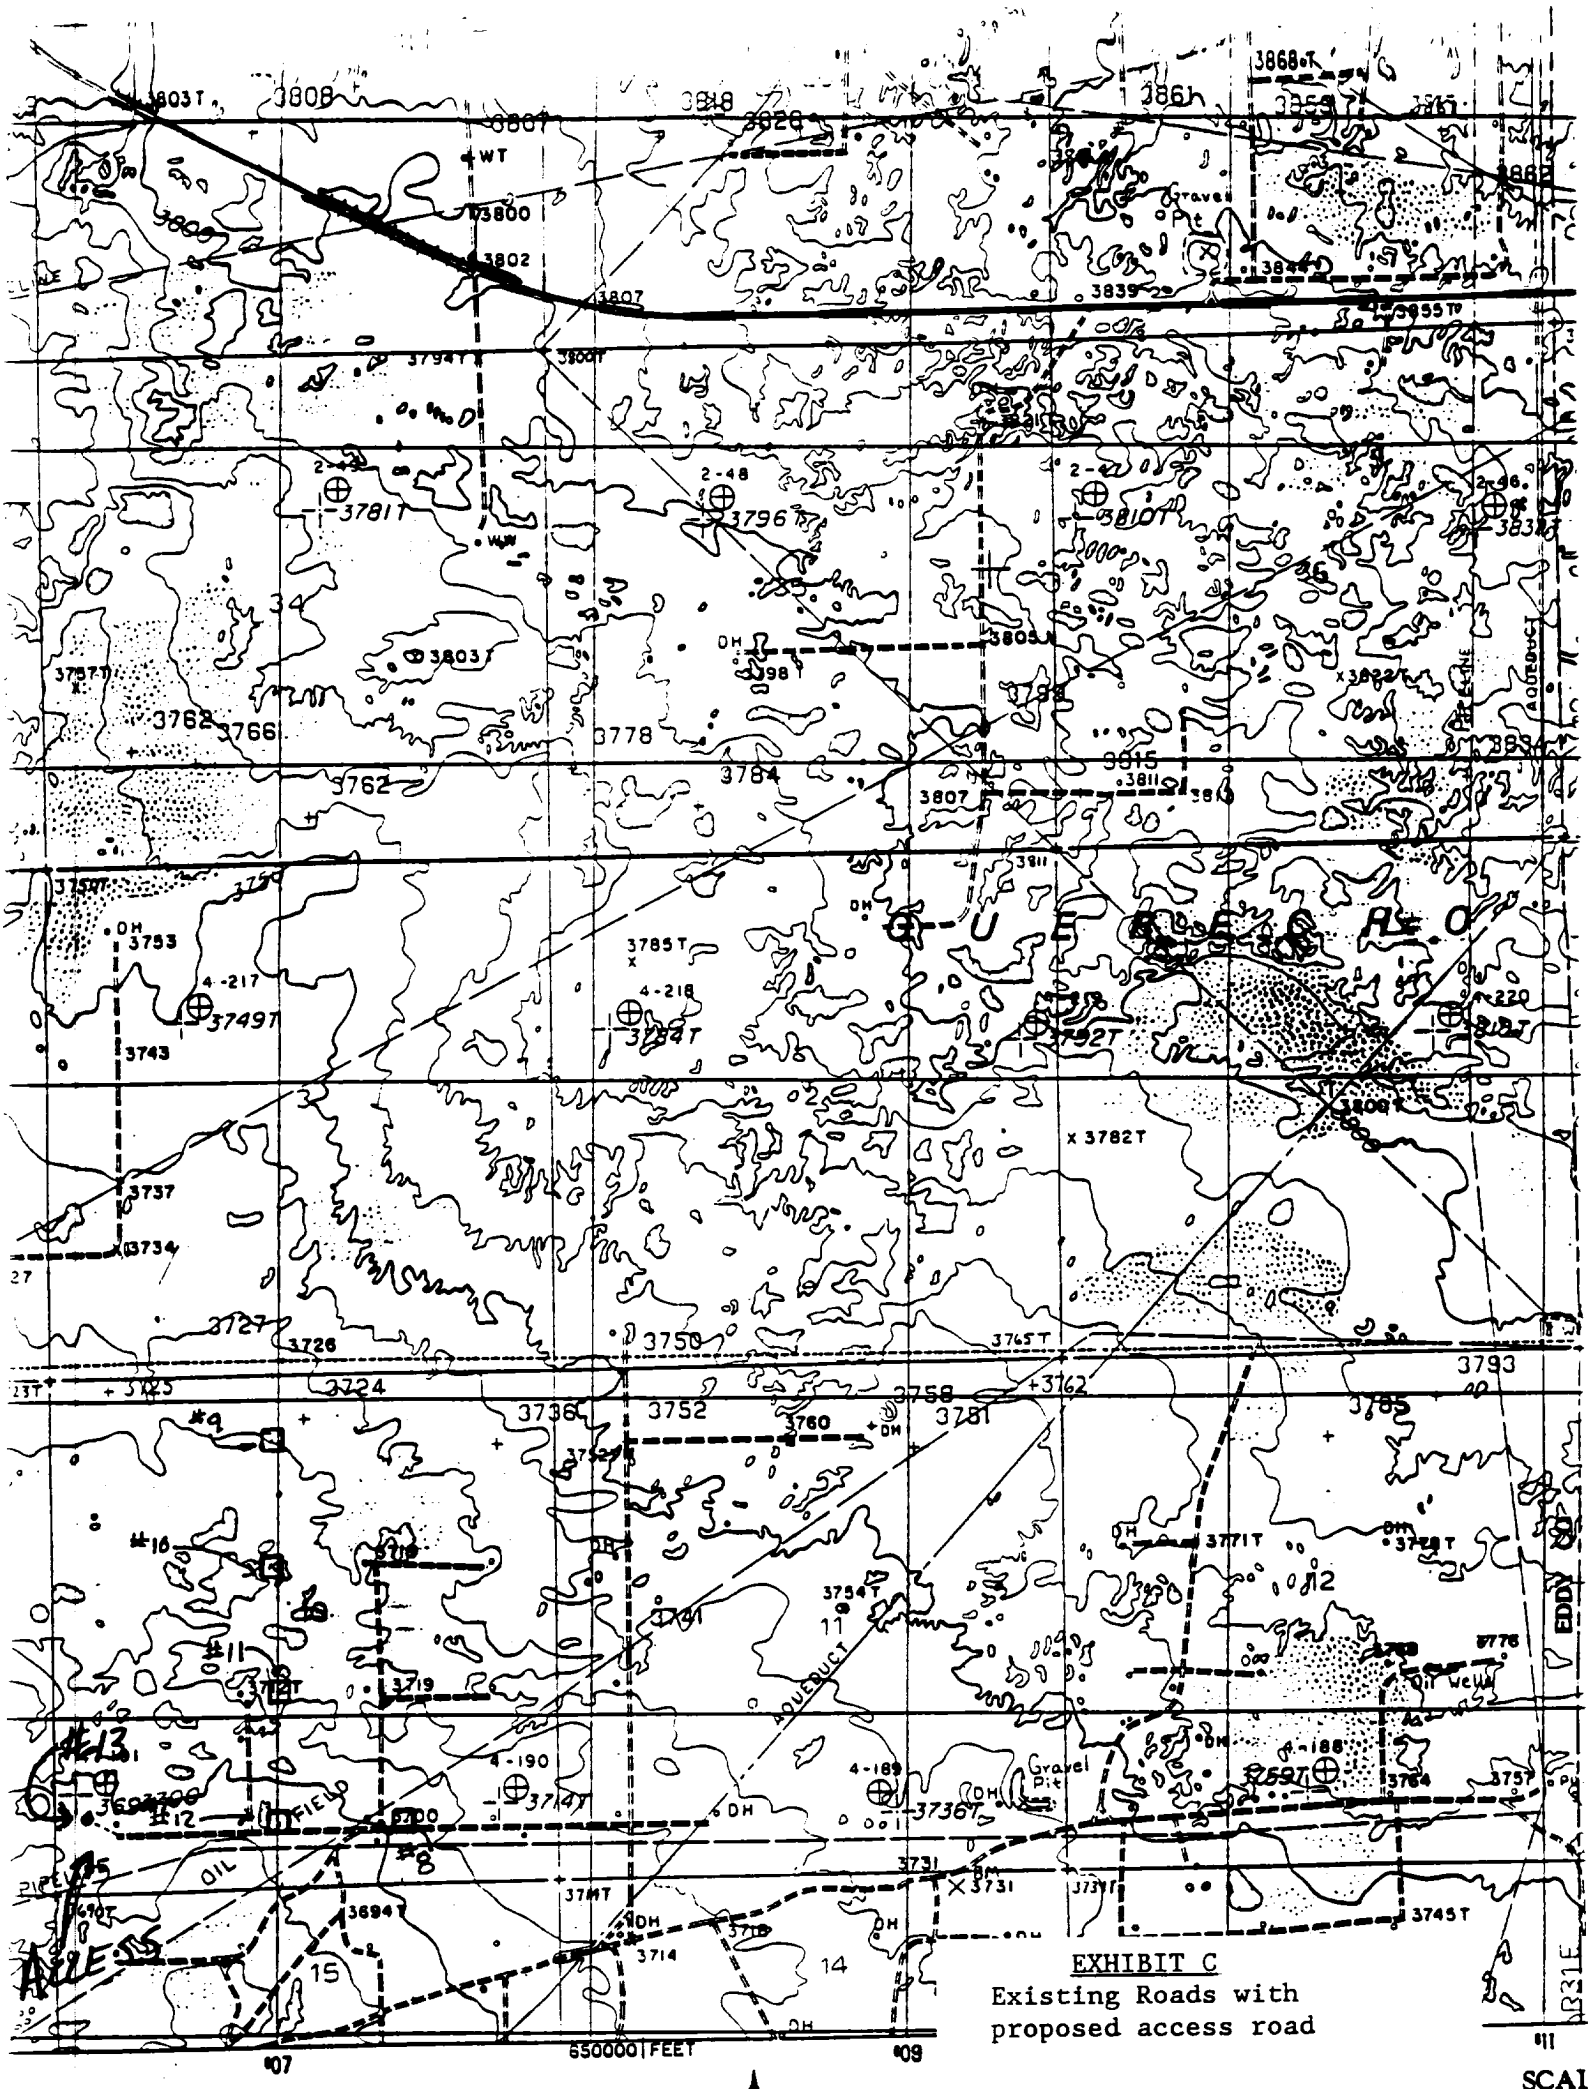

EXHIBIT C
Existing Roads with
proposed access road

SCAI