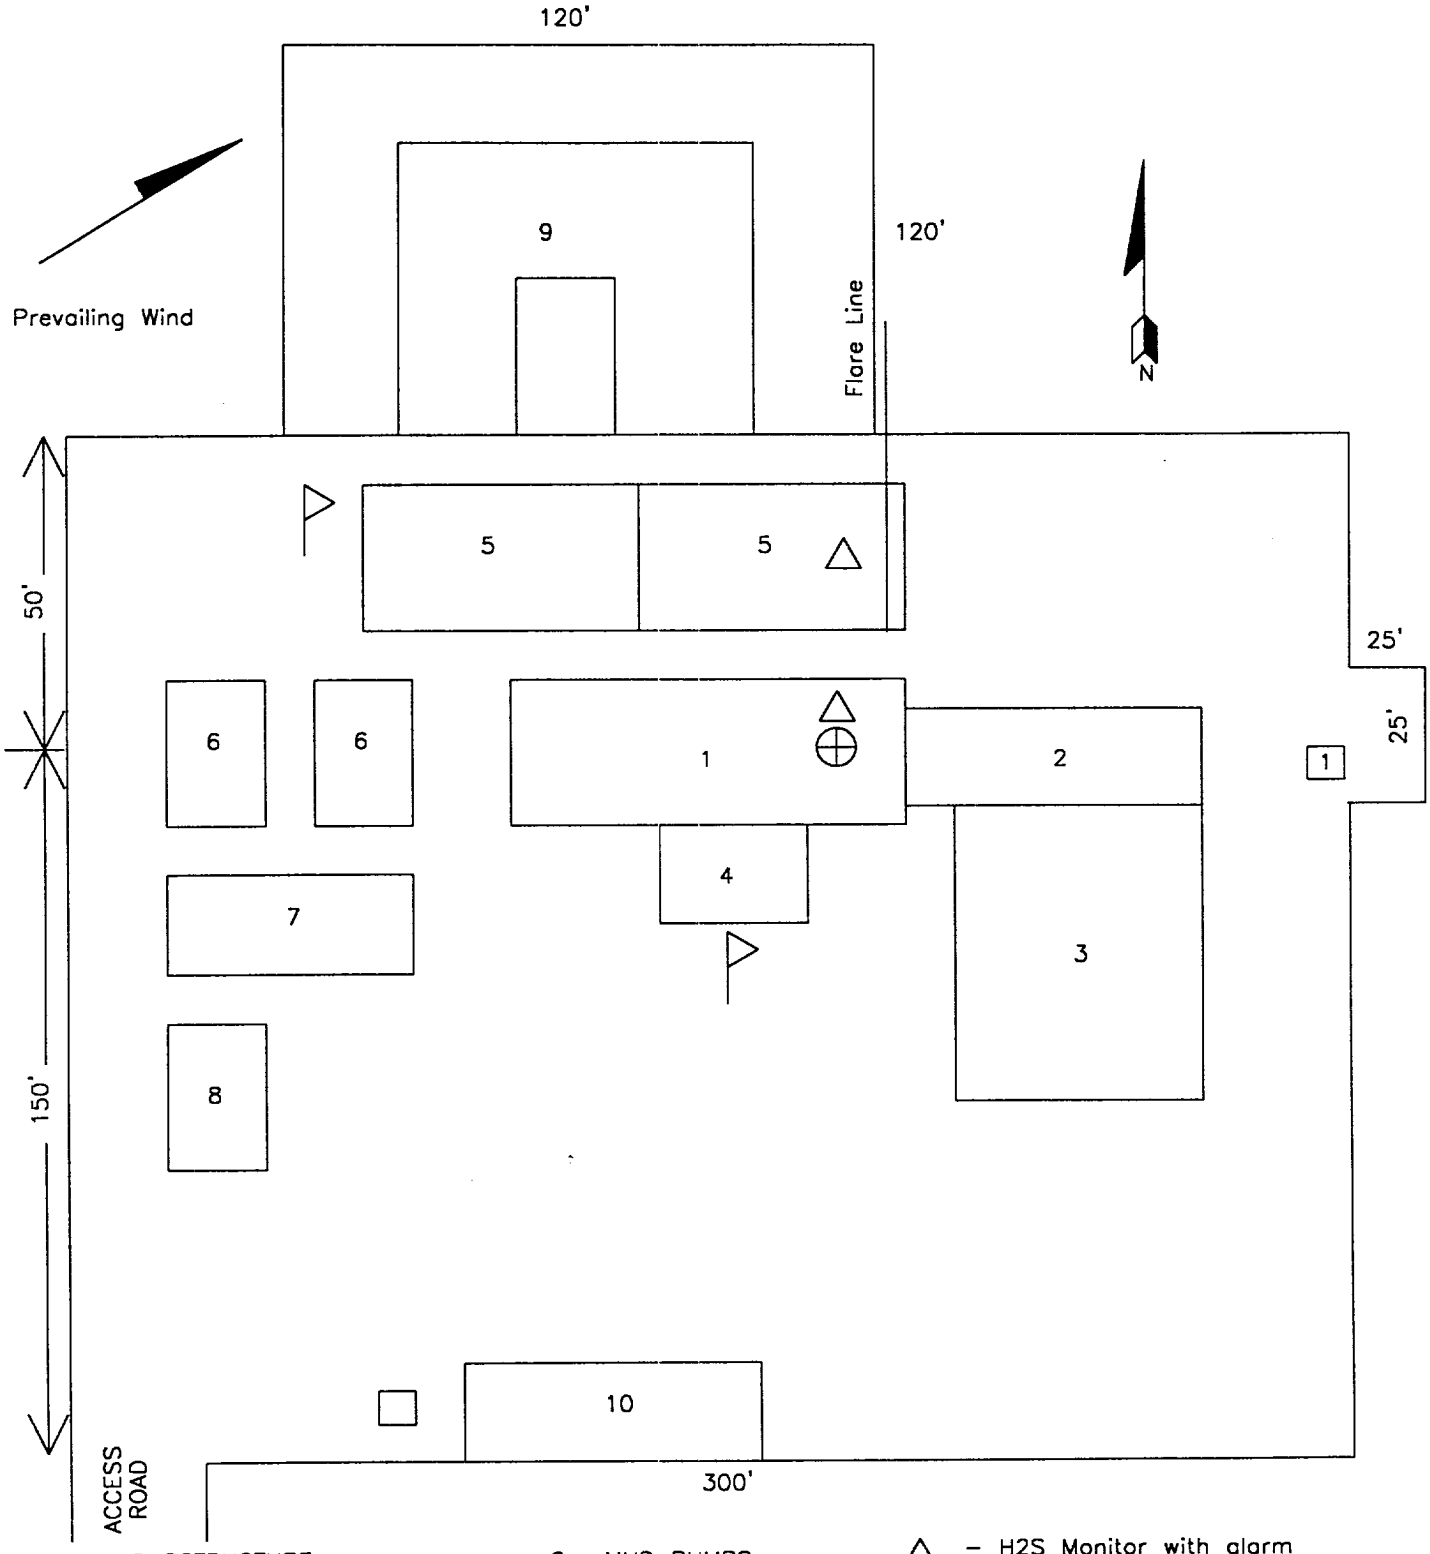

1. SUBSTRUCTURE
2. CATWALK
3. PIPE RACKS
4. DOGHOUSE
5. MUD PITS
6. MUD PUMPS
7. WATER TANK
8. LIGHT PLANT
9. RESERVE PIT
10. TRAILER HOUSE

△ – H2S Monitor with alarm

▷ – Wind Direction Indicator

□ – Safe Briefing Area. 1=Primary Area

Location: SW/4 SE/4 Sec. 13, T-19S, R-31E Eddy County, NM	MARGARET 13 FEDERAL NO. 1 RIG LAYOUT	EXHIBIT NO.	2/9/01
		Scale: None	