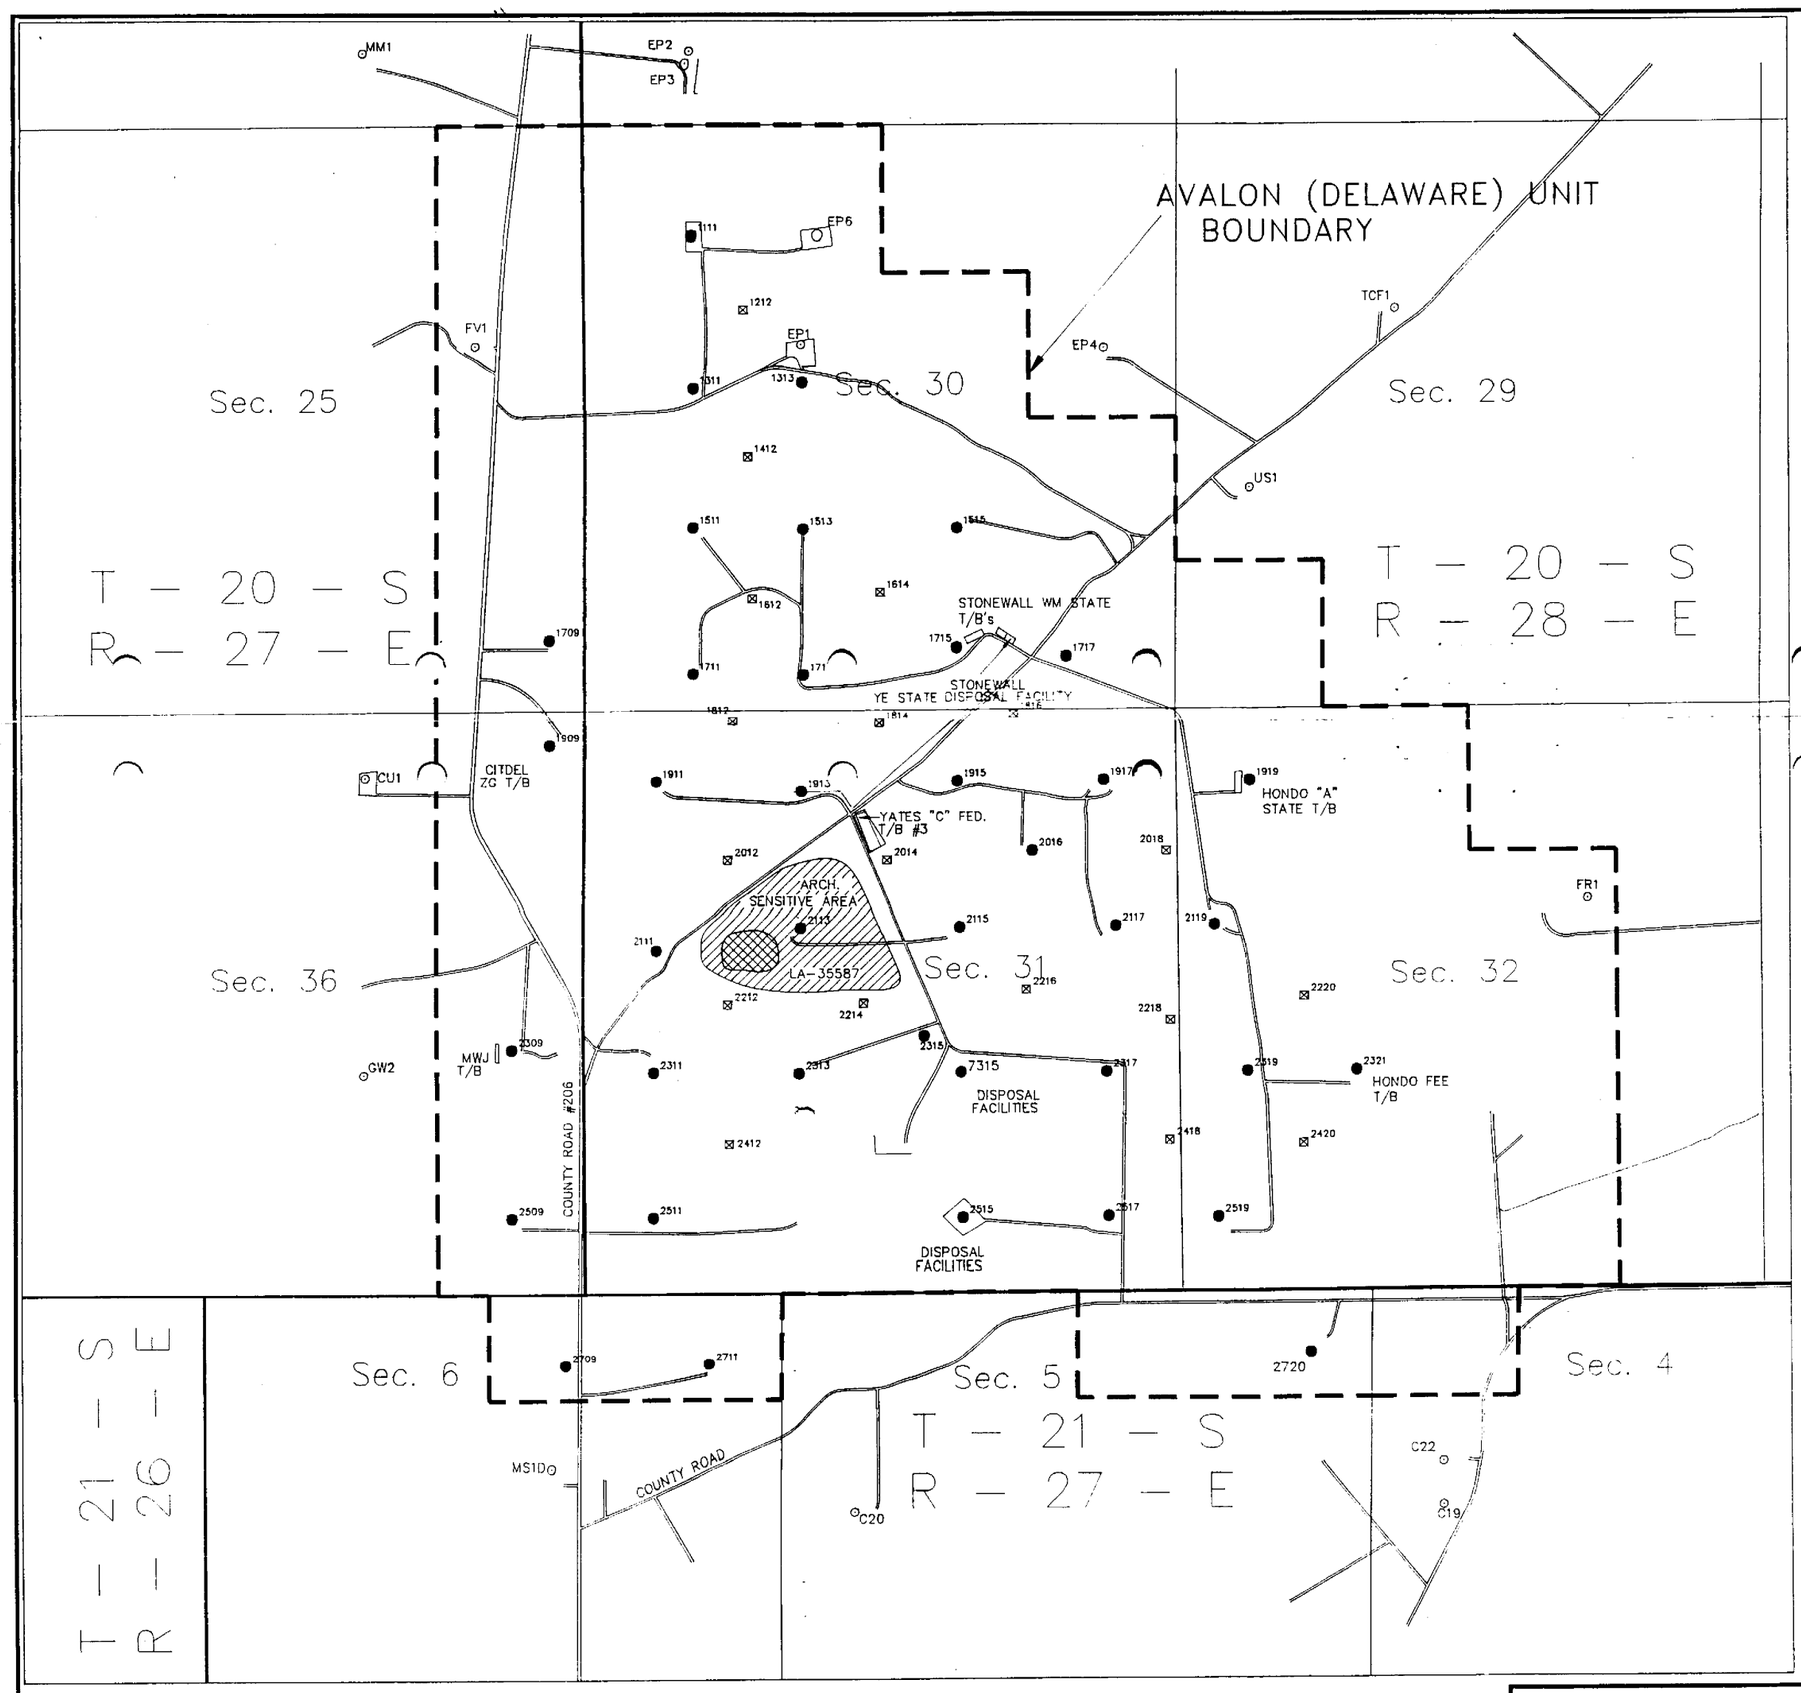

ATTACHMENT 1

IF WELL IS PRODUCED PRIOR TO BEING USED FOR INJECTION, A TEMPORARY FLOWLINE (2 7/8" STEEL) WILL BE LAID ON THE SURFACE AS SHOWN. THIS TEMPORARY FLOWLINE WILL BE ROUTED ALONG EXISTING RIGHT-OF-WAY BETWEEN WELL No. 1816 AND WELL No. 1913, THEREFORE, NO ADDITIONAL SURFACE DISTURBANCE WILL OCCUR.

LEGEND

- 2121 EXISTING WELL LOCATIONS
- 2020 PROPOSED WELL LOCATIONS
- DRY HOLE (NON UNIT)
- GAS WELL (NON UNIT)
- PROPOSED TEMPORARY FLOWLINE

Attachment "1"

1000 500 0 1000 2000 3000
Plot Scale: 1" = 1000'

EXXON'S AVALON (DELAWARE) UNIT PROPOSED TEMPORARY FLOWLINES AVALON DELAWARE FLD. EDDY CO., N.M.		EXXON COMPANY, U.S.A. A DIVISION OF EXXON CORPORATION PRODUCTION DEPARTMENT MIDLAND PRODUCTION ORGANIZATION	
DRAWN M.L. HOSTAS CHECKED	ENGR. SECTION SURVEY GROUP APPROVED	REVISION DATE 6/27/95 BY MLH	SCALE 1"=1000' DATE 3/23/95
			FILE NO. C02493B