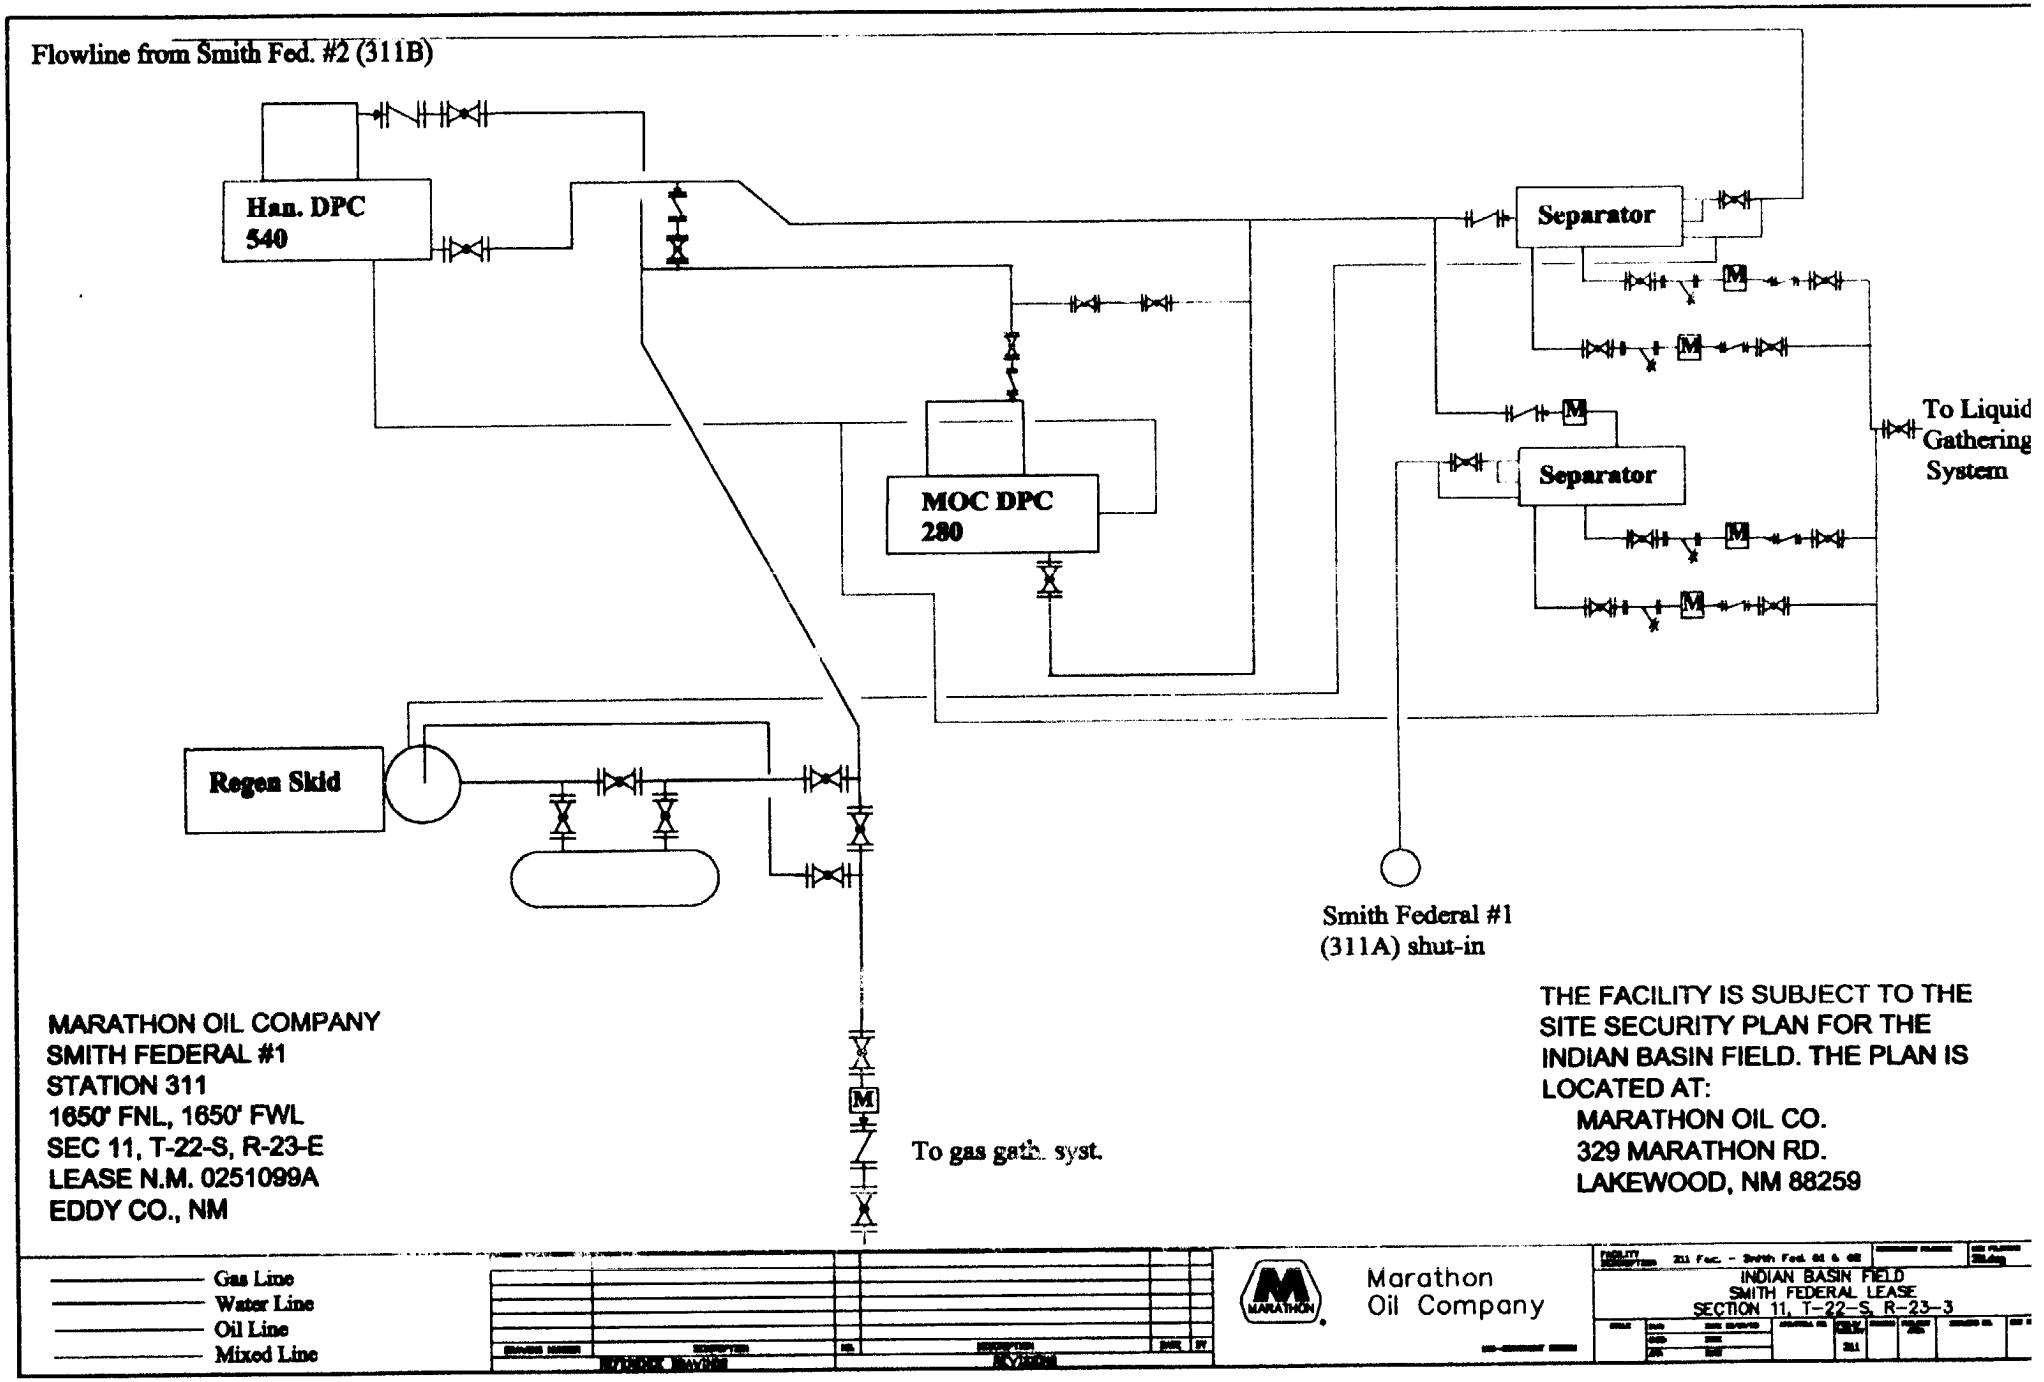
Flowline from Smith Fed. #2 (311B)
Han. DPC
540
MOC DPC
280
Separator
Separator
To Liquid
Gathering
System
Regen Skid
Smith Federal #1
(311A) shut-in
To gas gath. syst.
MARATHON OIL COMPANY
SMITH FEDERAL #1
STATION 311
1650' FNL, 1650' FWL
SEC 11, T-22-S, R-23-E
LEASE N.M. 0251099A
EDDY CO., NM
THE FACILITY IS SUBJECT TO THE
SITE SECURITY PLAN FOR THE
INDIAN BASIN FIELD. THE PLAN IS
LOCATED AT:
MARATHON OIL CO.
329 MARATHON RD.
LAKEWOOD, NM 88259
Gas Line
Water Line
Oil Line
Mixed Line
Marathon
Oil Company
INDIAN BASIN FIELD
SMITH FEDERAL LEASE
SECTION 11, T-22-S, R-23-3