SPENCER "A" #1
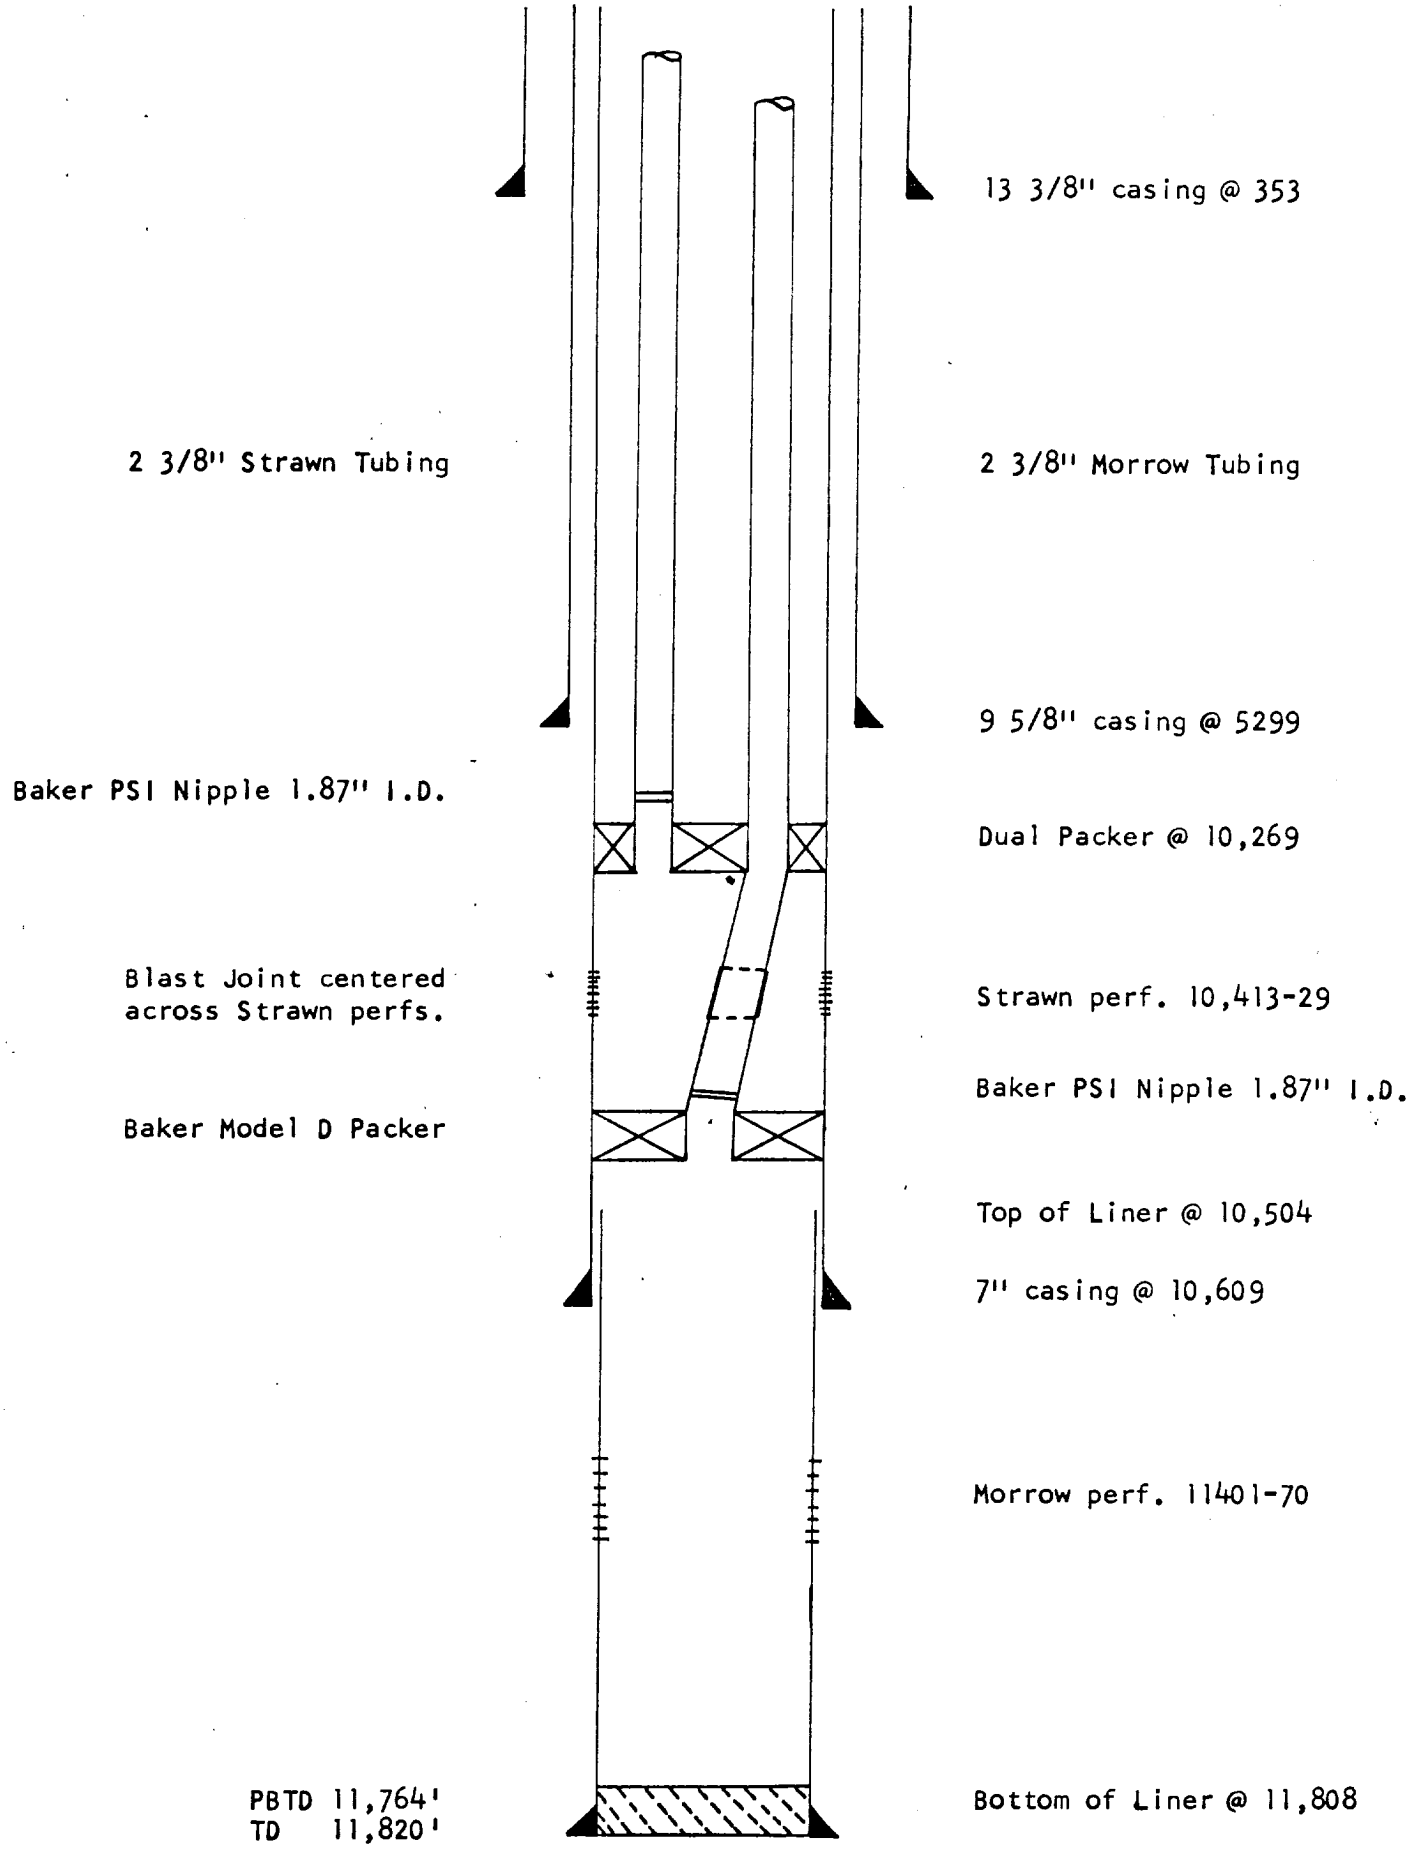
MULTIPLE COMPLETION INSTALLATION