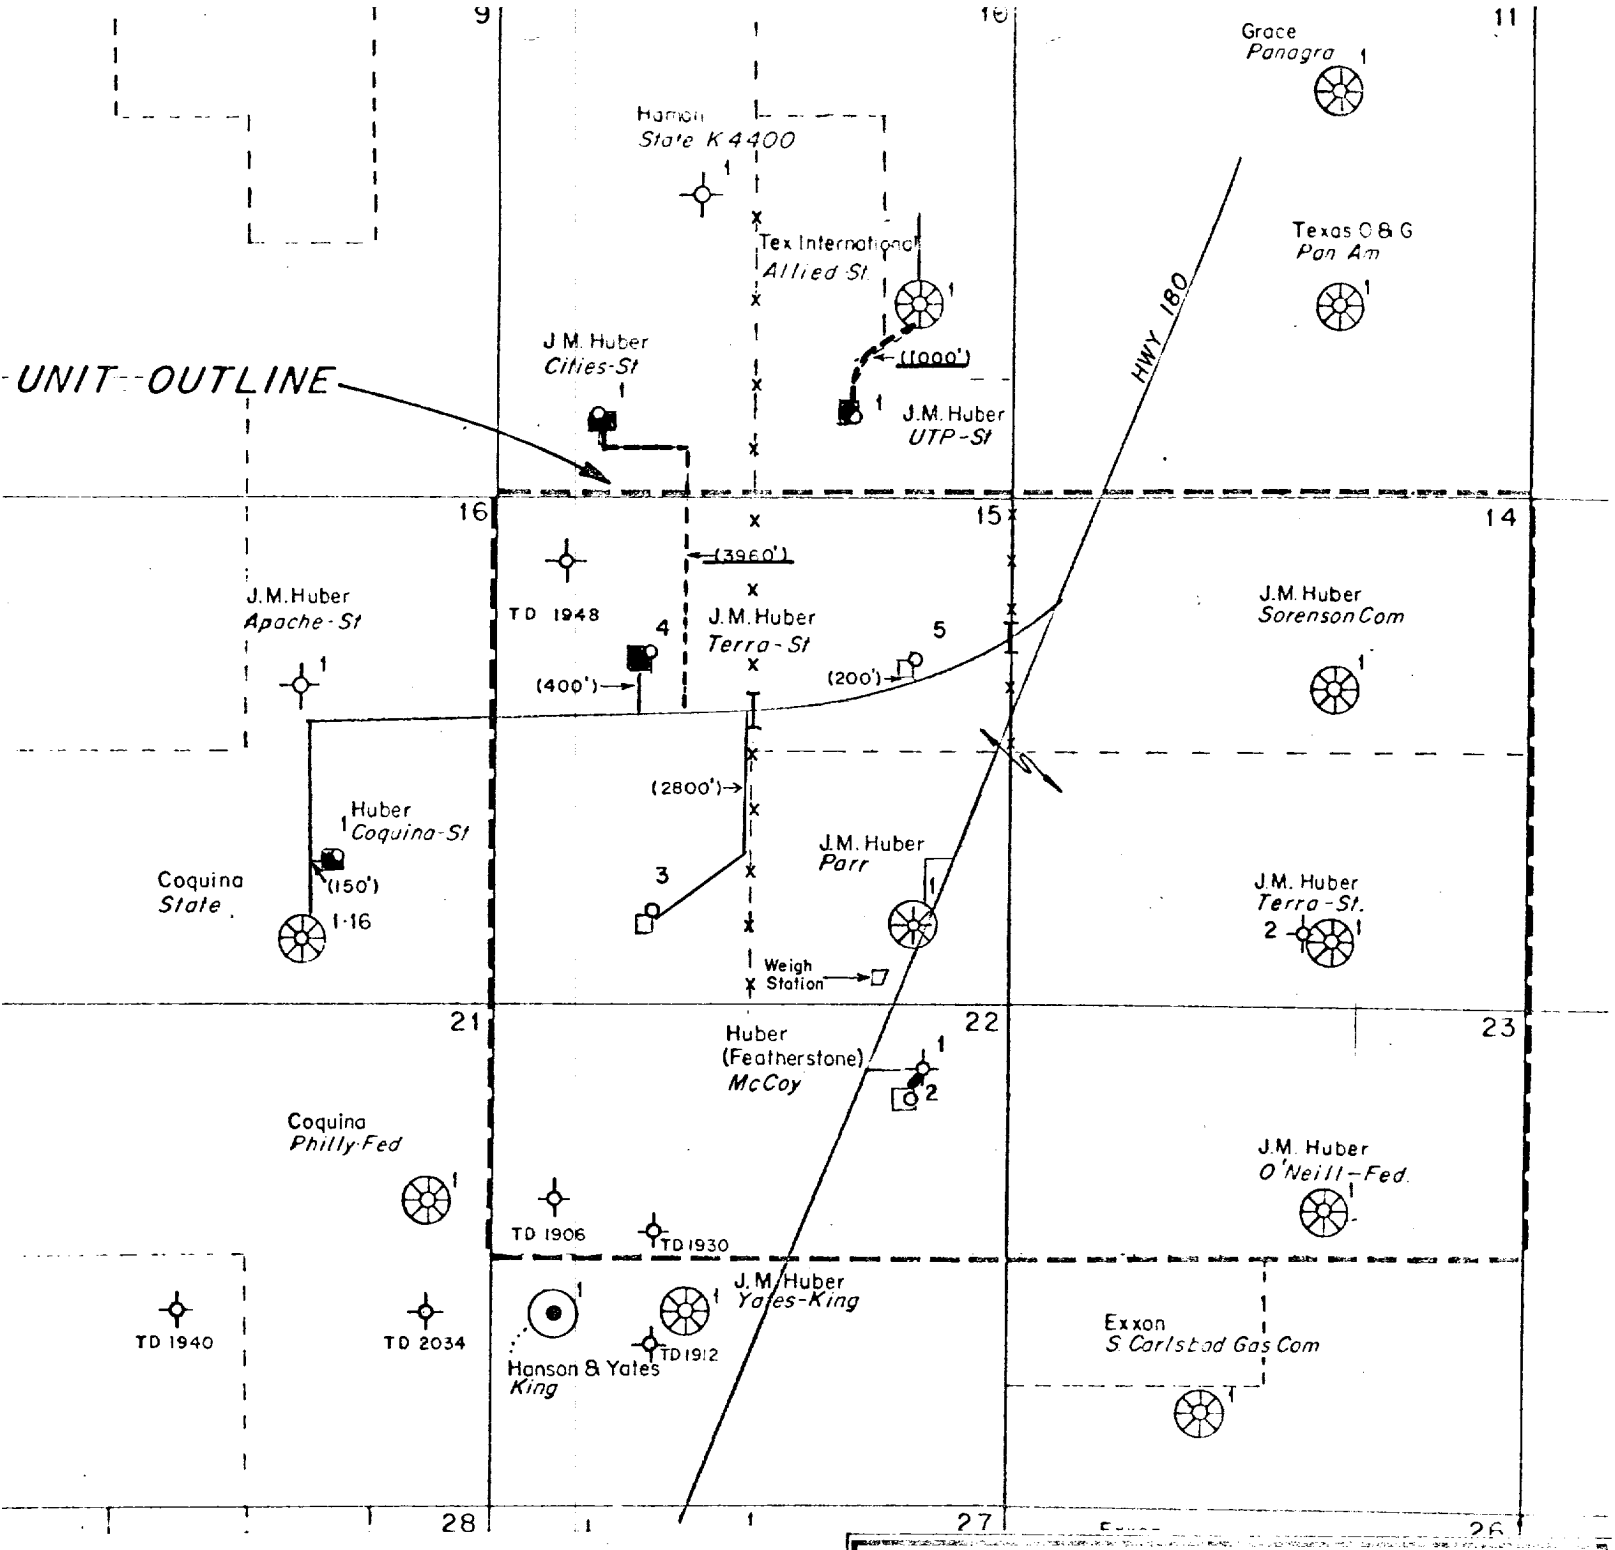

- LEGEND -

75' x 80' Pad

132' x 235' Pad

Existing Roads

Proposed Roads

J.M. HUBER CORPORATION

MIDLAND DISTRICT

SOUTH CARLSBAD
(DELAWARE SAND) PROSPECT
EDDY COUNTY, NEW MEXICO

PROPOSED ROADS & PADS
FOR WELL LOCATIONS

SCALE: 1" = 2000'

Geology By _____ Drafting By _____

Date 4/5/78 Exhibit Number _____