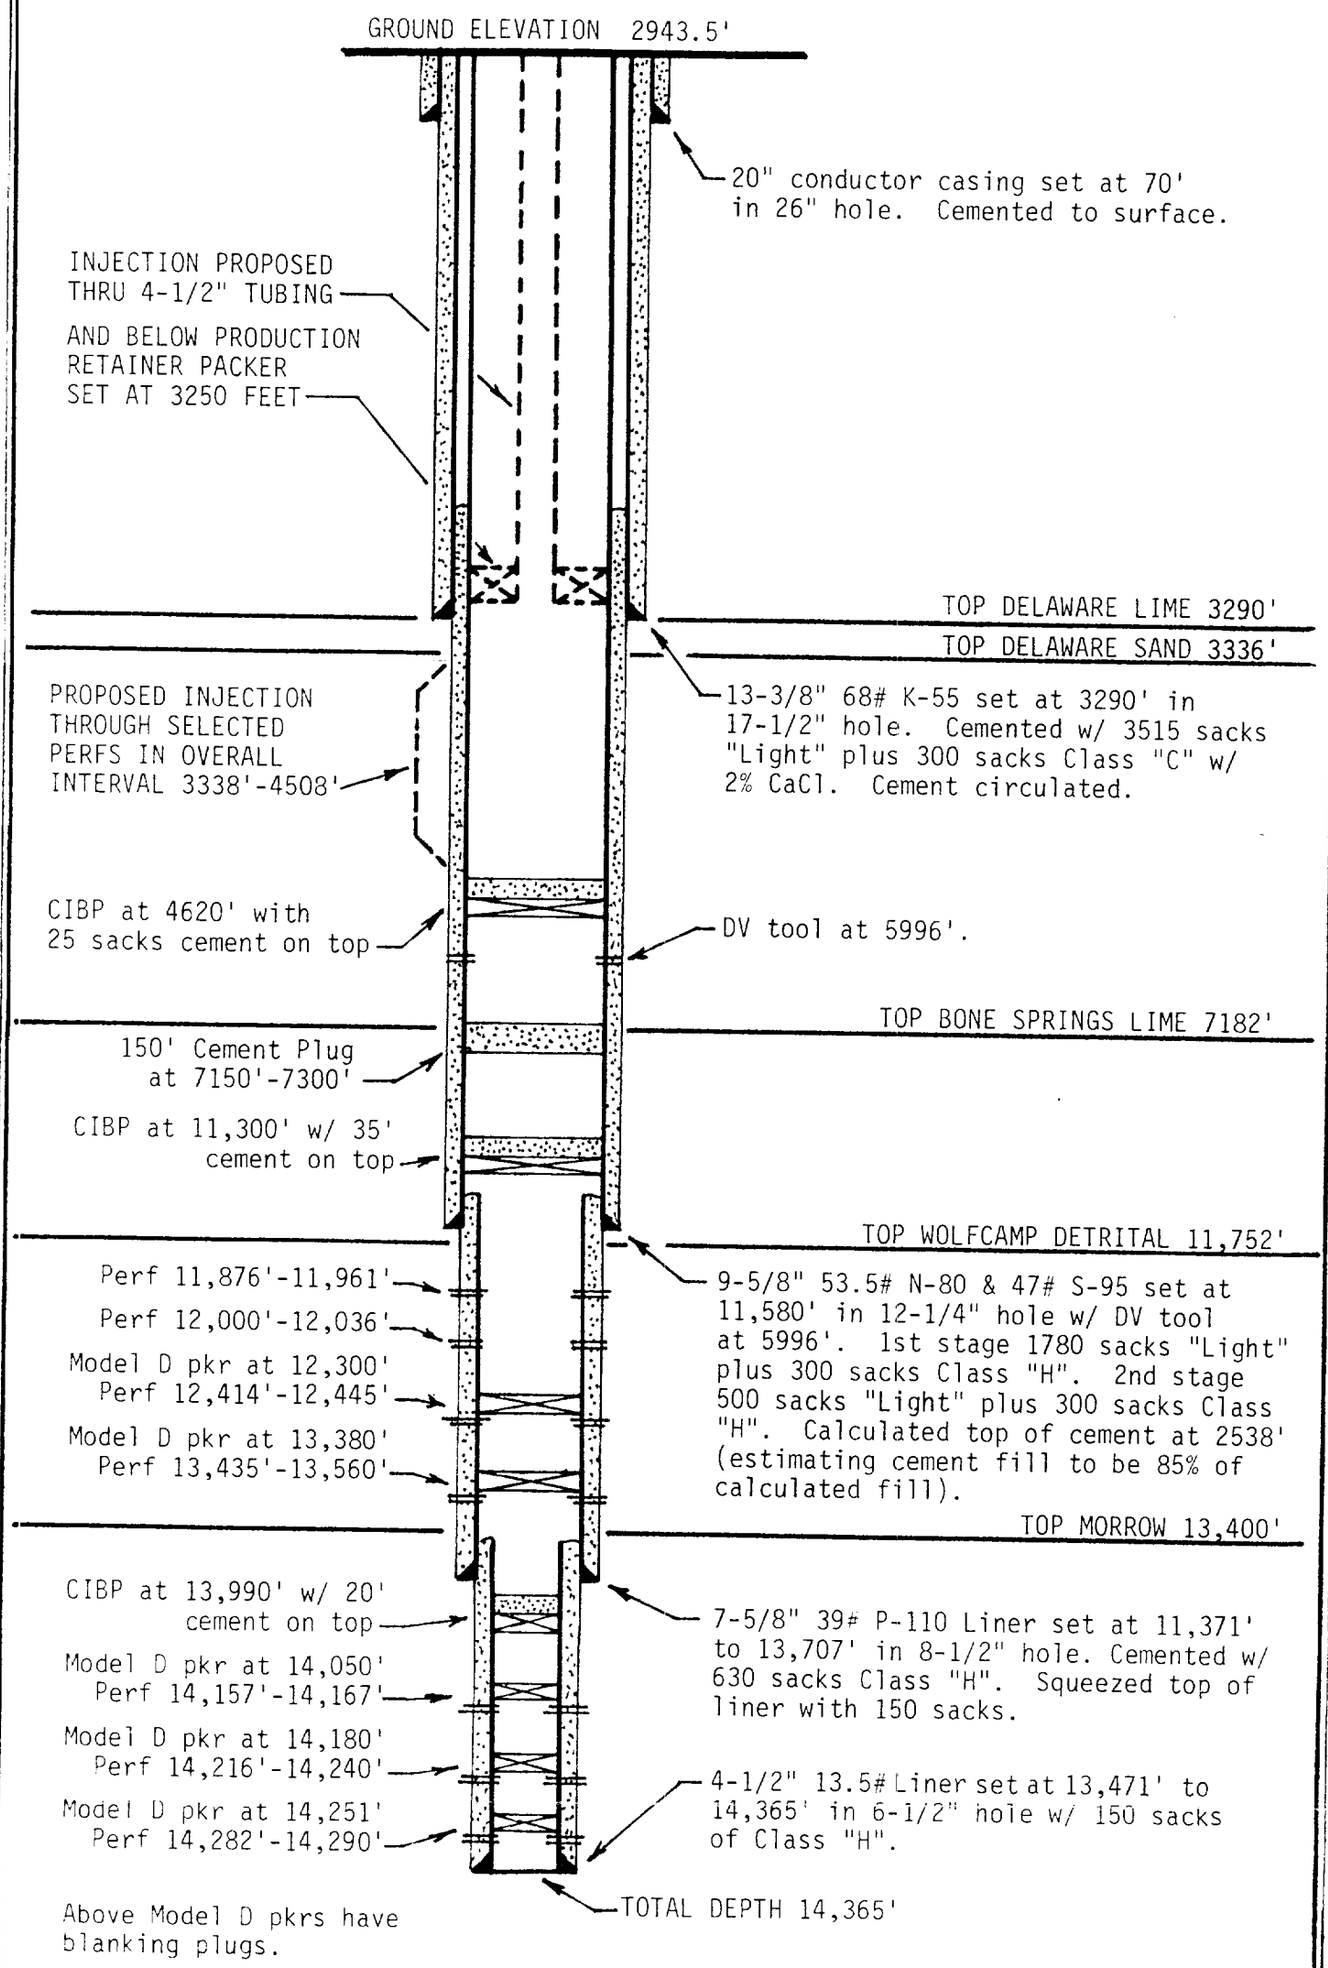

BBC, INC.

SCHEMATIC
APPLICATION FOR AUTHORITY TO INJECT
WELL NO.1 ROSS DRAW FEDERAL
660'FNL & 1980'FWL SEC.33, T.26 S., R.30 E.
EDDY COUNTY, N.M.