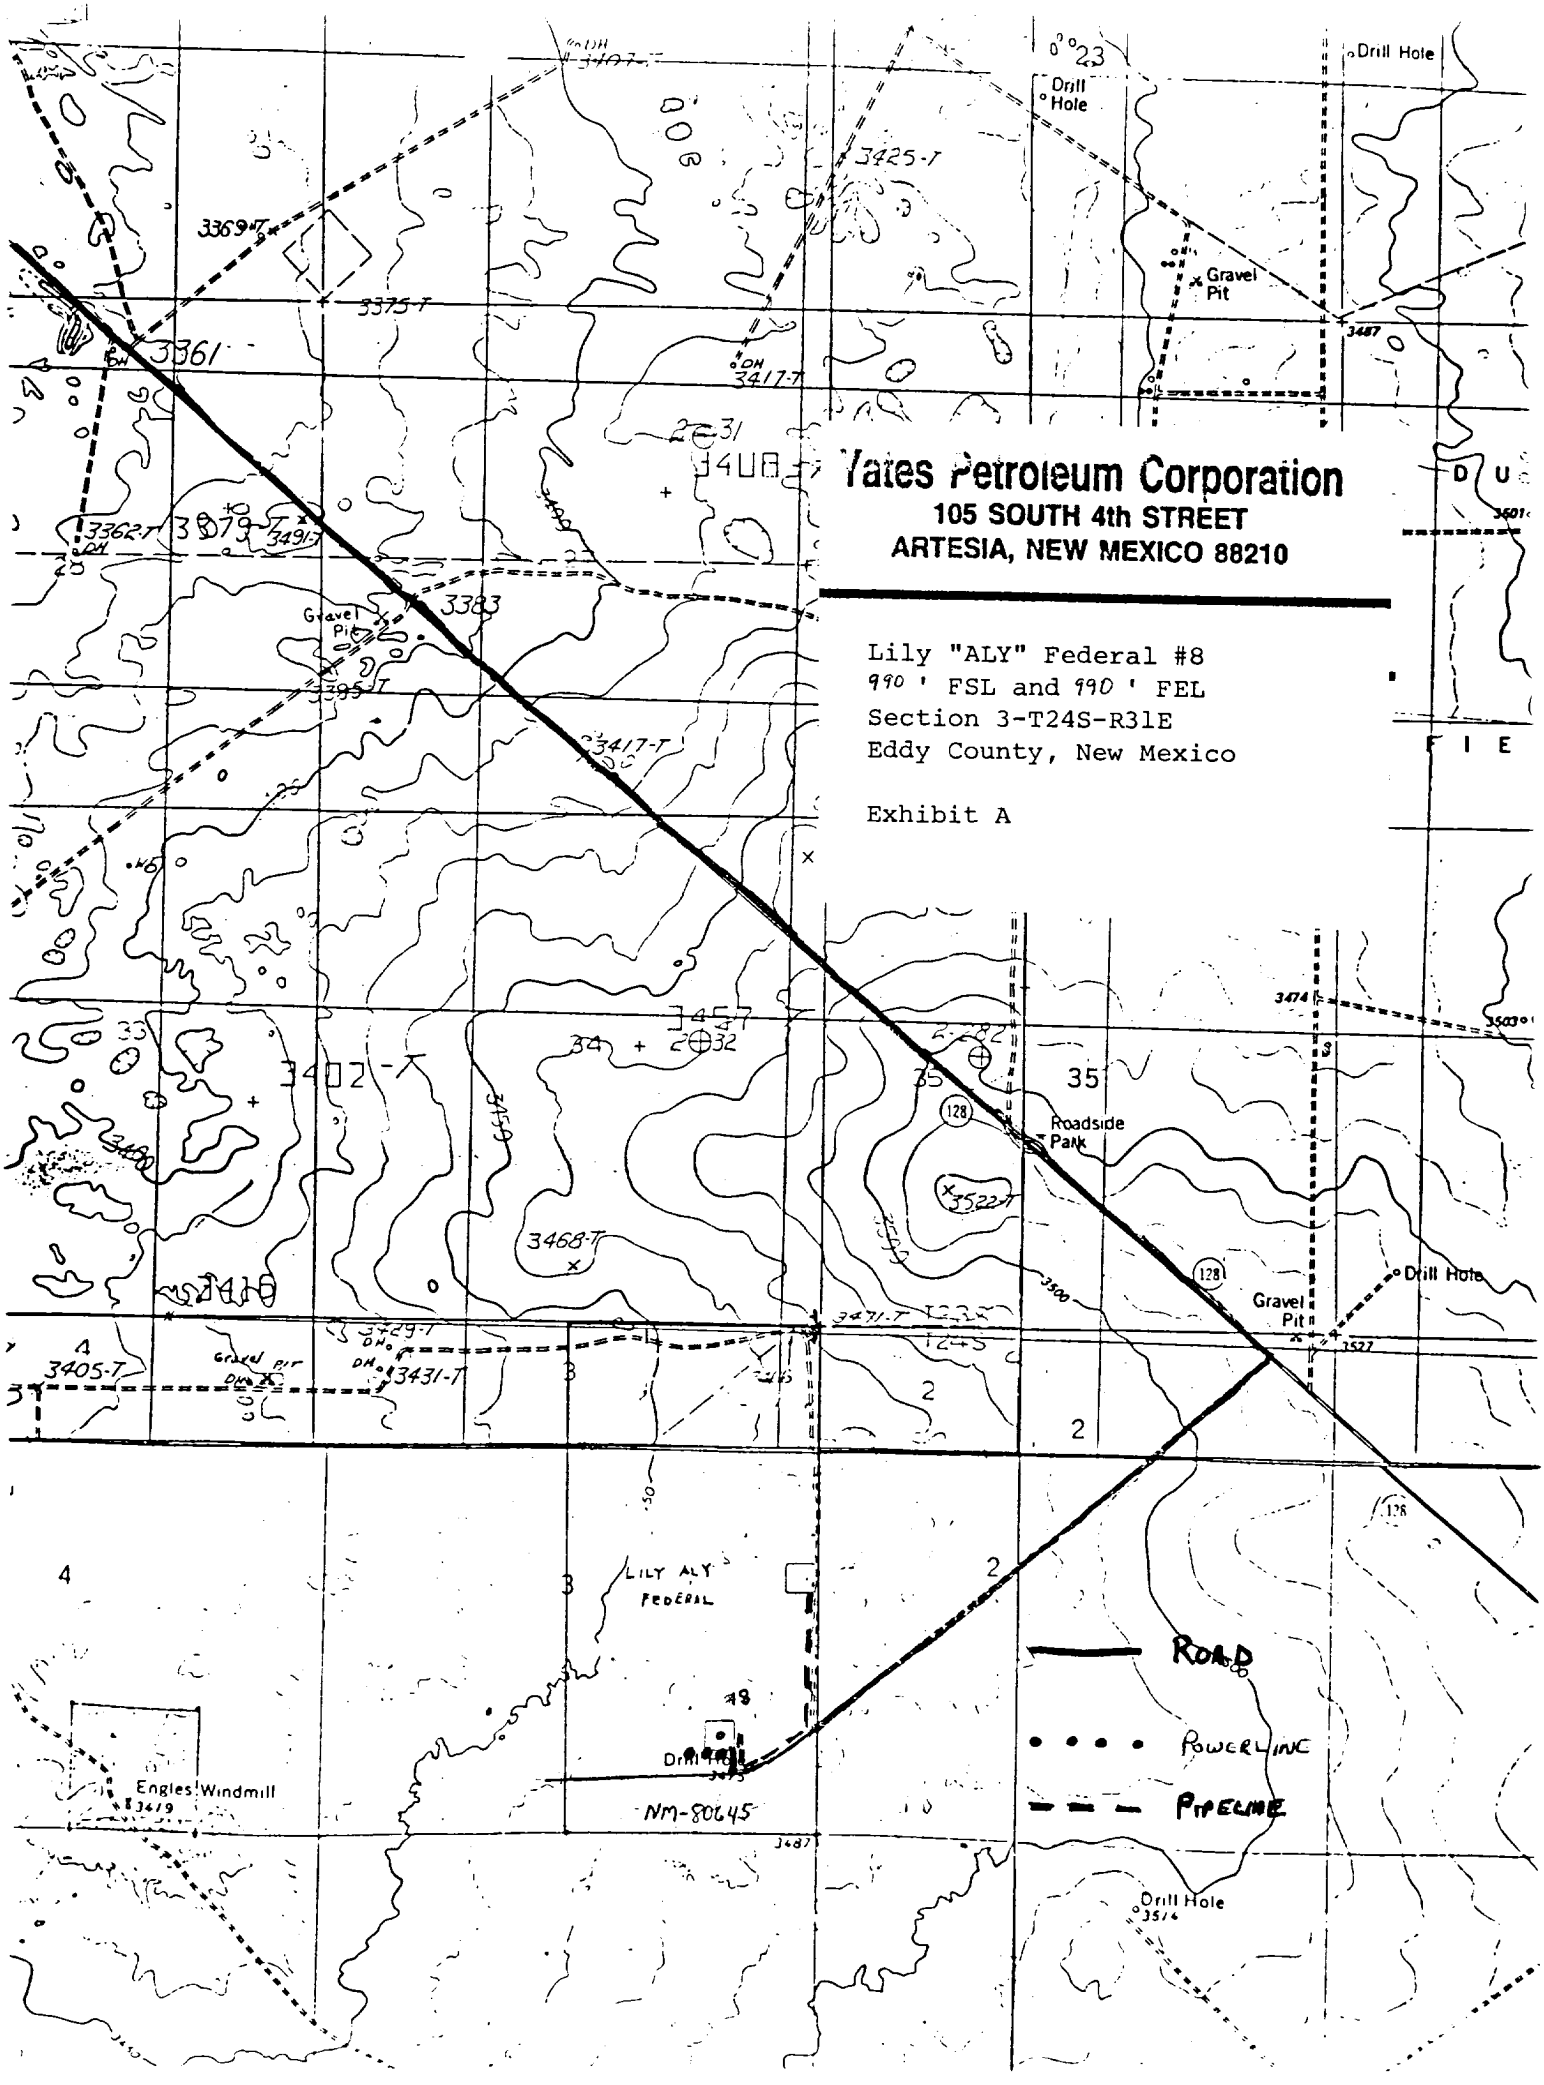
Yates Petroleum Corporation
105 SOUTH 4th STREET
ARTESIA, NEW MEXICO 88210
Lily "ALY" Federal #8
990 ' FSL and 990 ' FEL
Section 3-T24S-R31E
Eddy County, New Mexico
Exhibit A
Drill Hole
Gravel Pit
Roadside Park
LILY ALY FEDERAL
NM-80645
Engles Windmill
ROAD
POWERLINE
PIPELINE