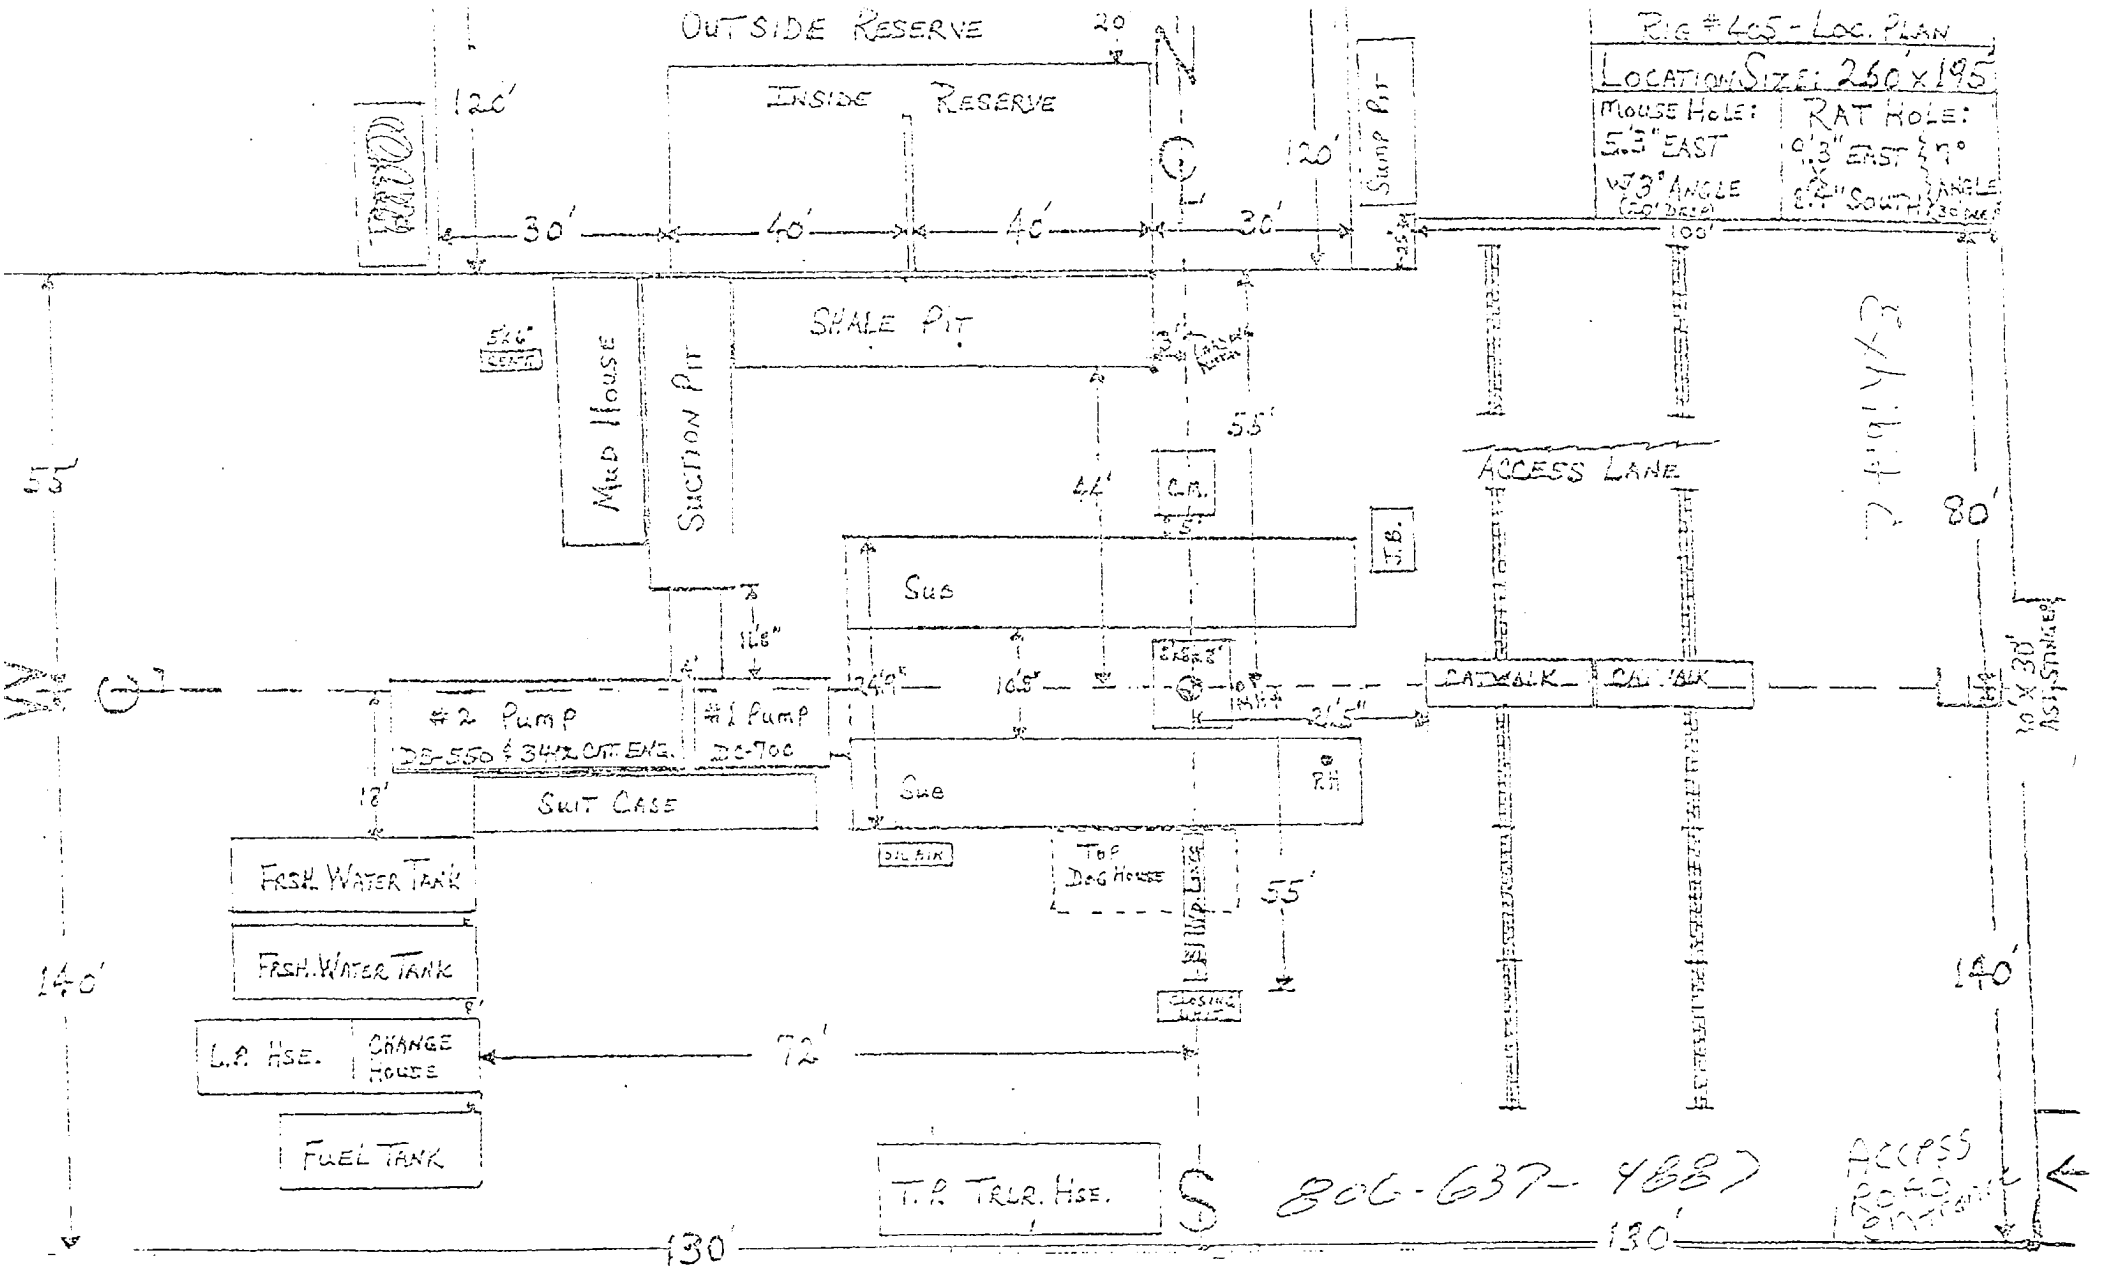
Rig #405 - Loc. Plan
Location Size: 260 x 195
Mouse Hole: 5.3" East w/3° Angle
Rat Hole: 0.3" East & 7° 8.4" South
Outside Reserve
Inside Reserve
Sump Pit
Shale Pit
Mud House
Suction Pit
Access Lane
Catwalk
Sub
Sub
#2 Pump
DS-550 & 342 Cat Eng.
#1 Pump
DS-700
Suit Case
Fresh Water Tank
Fresh Water Tank
L.A. Hse.
Change House
Fuel Tank
Top Dog House
T.P. Trlr. Hse.
806-637-4887
Access Road
130'
140'
80'
120'
30'
40'
55'
72'