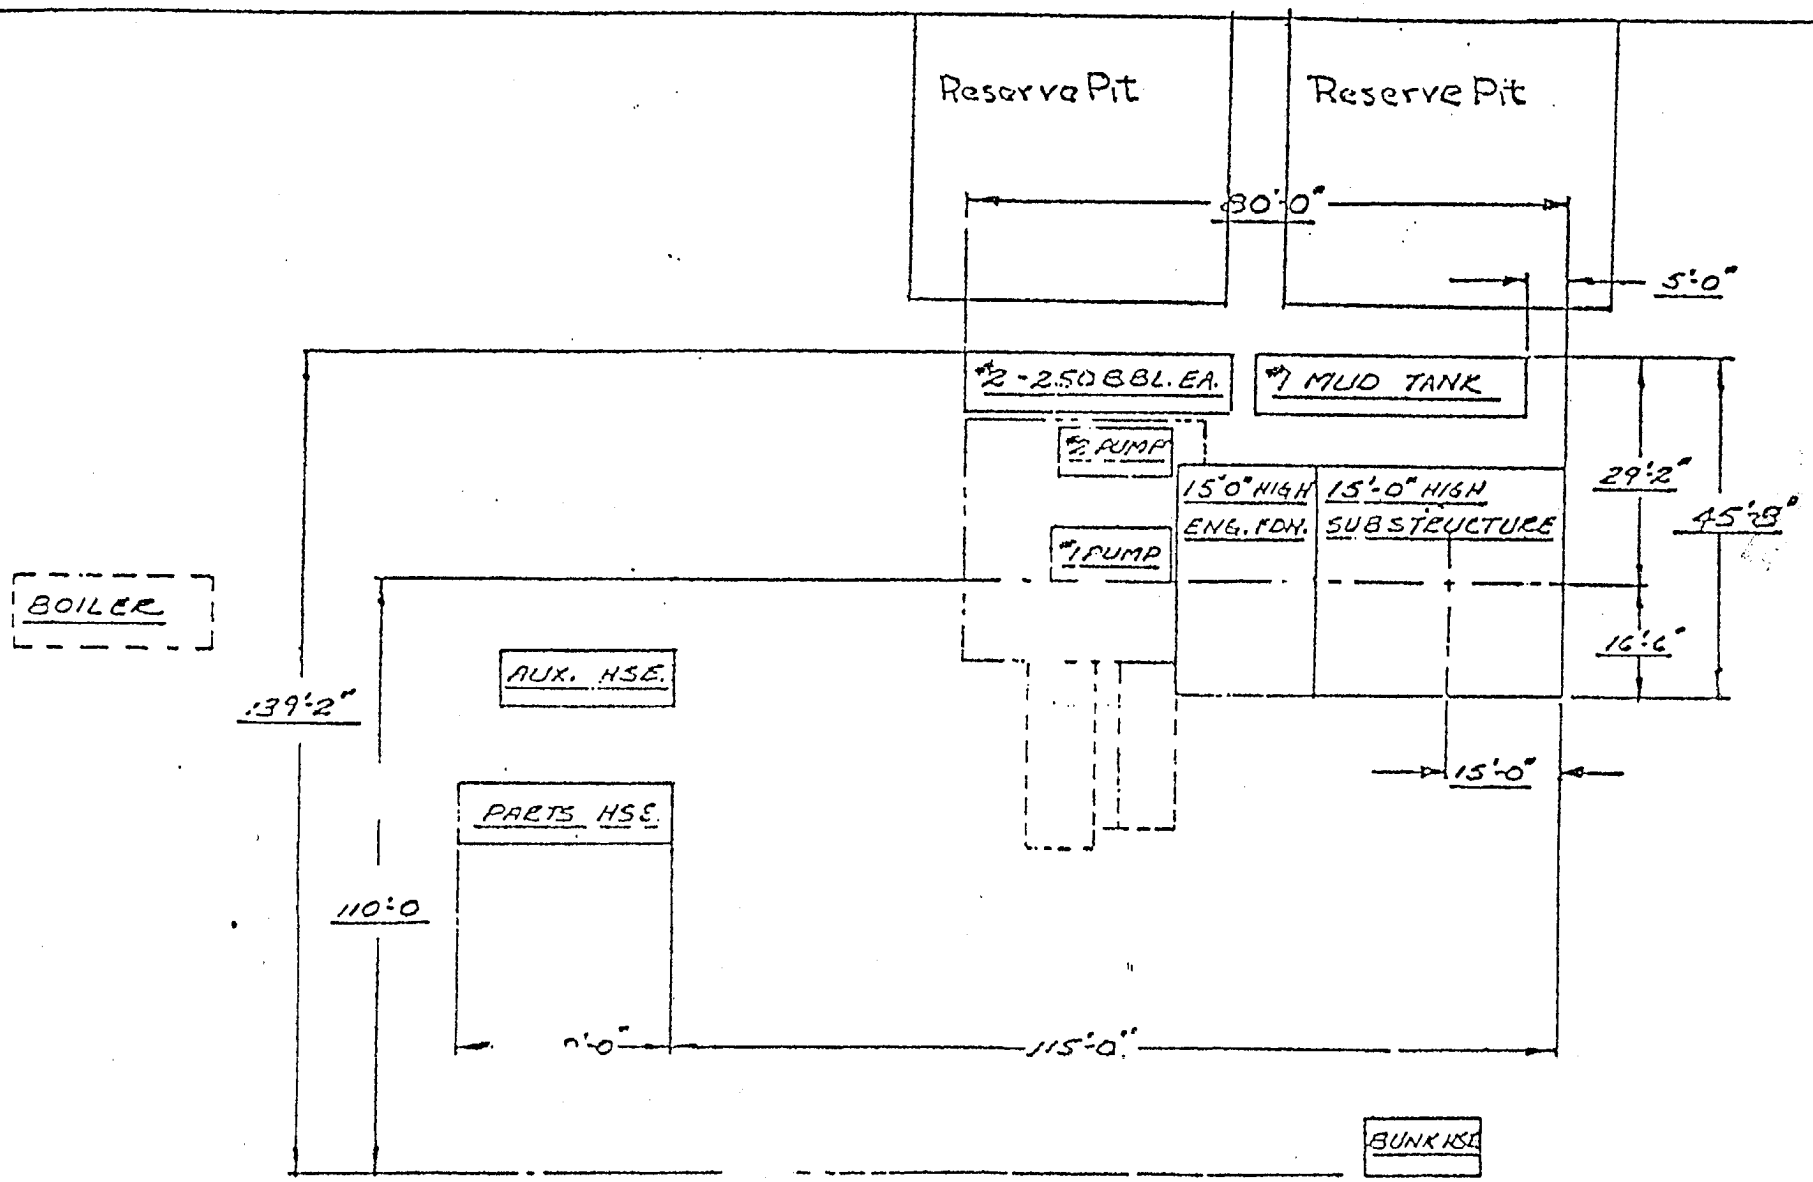

NOTE
DASH LINES INDICATE
NORMAL LOCATION OF AUXILIARY
HOUSE AND PARTS HOUSE
FOR COLD WEATHER OPERATION.