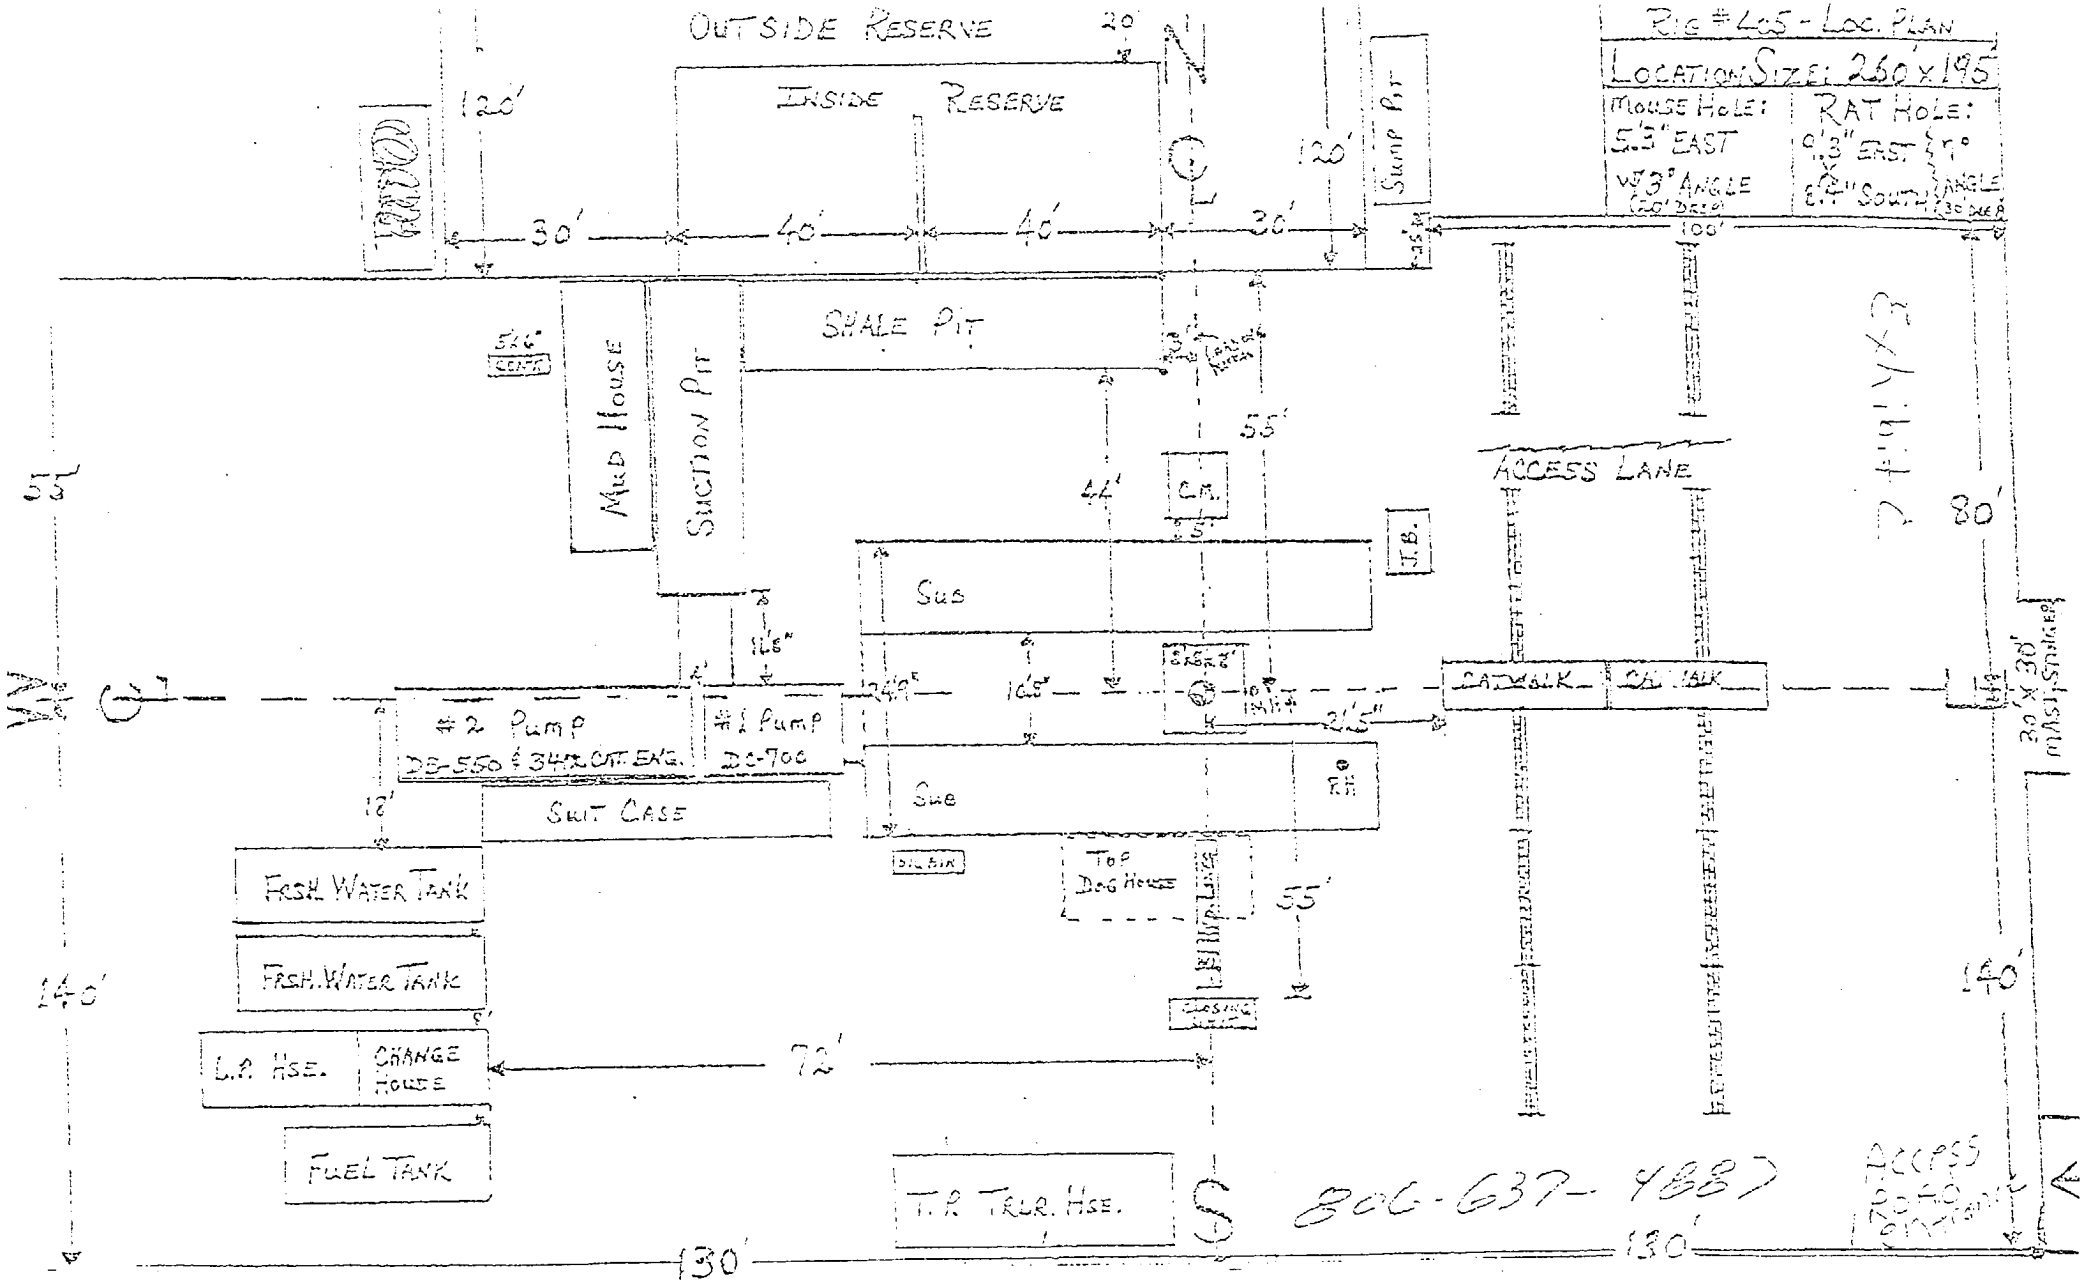
RIG #405 - LOC. PLAN
LOCATION SIZE: 260 x 195
MOUSE HOLE: 5'3" EAST
RAT HOLE: 0'3" EAST
OUTSIDE RESERVE
INSIDE RESERVE
SUMP PIT
SHALE PIT
MUD HOUSE
SUCTION PIT
ACCESS LANE
SUB
C.M.
T.B.
CATWALK
#2 PUMP
DB-550 & 3412 CAT. ENG.
#1 PUMP
DC-700
SKIT CASE
FRESH WATER TANK
FRESH WATER TANK
L.P. HSE.
CHANGE HOUSE
FUEL TANK
TOP DOG HOUSE
T.P. TRLR. HSE.
806-637-4887
ACCESS
130'
140'
120'
30'
40'
100'
80'
55'
44'
72'