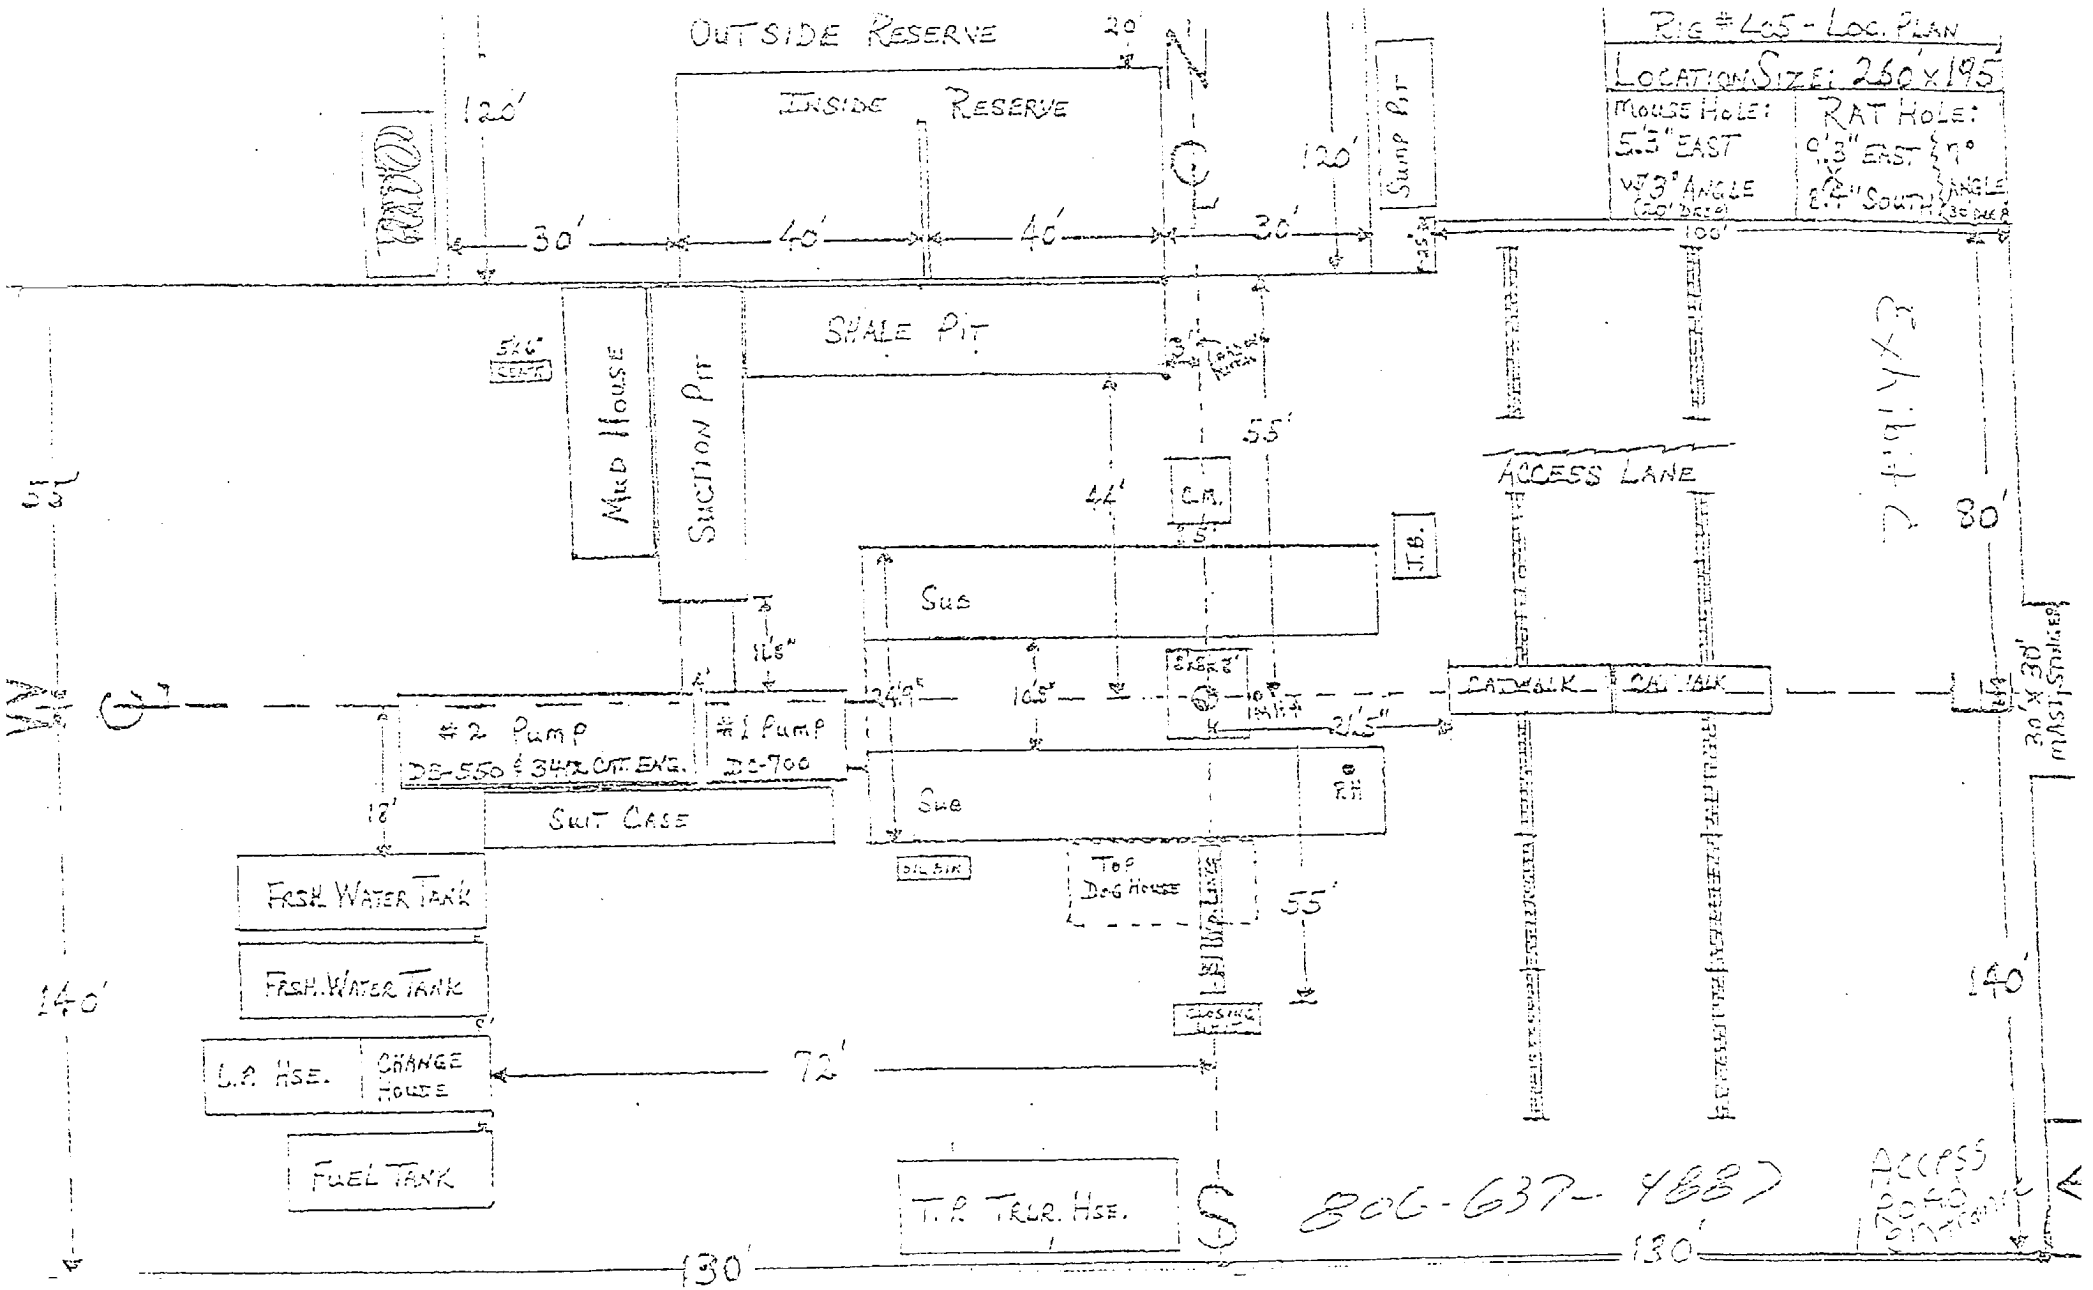
RIG #405 - LOC. PLAN
LOCATION SIZE: 260' x 195'
MOUSE HOLE: 5'3" EAST
RAT HOLE: 9'3" EAST
OUTSIDE RESERVE
INSIDE RESERVE
SLUMP PIT
SHALE PIT
MUD HOUSE
SUCTION PIT
ACCESS LANE
CATWALK
SUB
C.M.
J.B.
#2 PUMP
DE-550 & 342 CAT ENG.
#1 PUMP
DE-700
SUIT CASE
FRESH WATER TANK
FRESH WATER TANK
L.R. HSE.
CHANGE HOUSE
FUEL TANK
T.R. TRLR. HSE.
TOP DOG HOUSE
OIL BIN
CLOSING
MAST STORAGE
806-637-4887
130'
140'
120'
30'
40'
55'
80'
72'