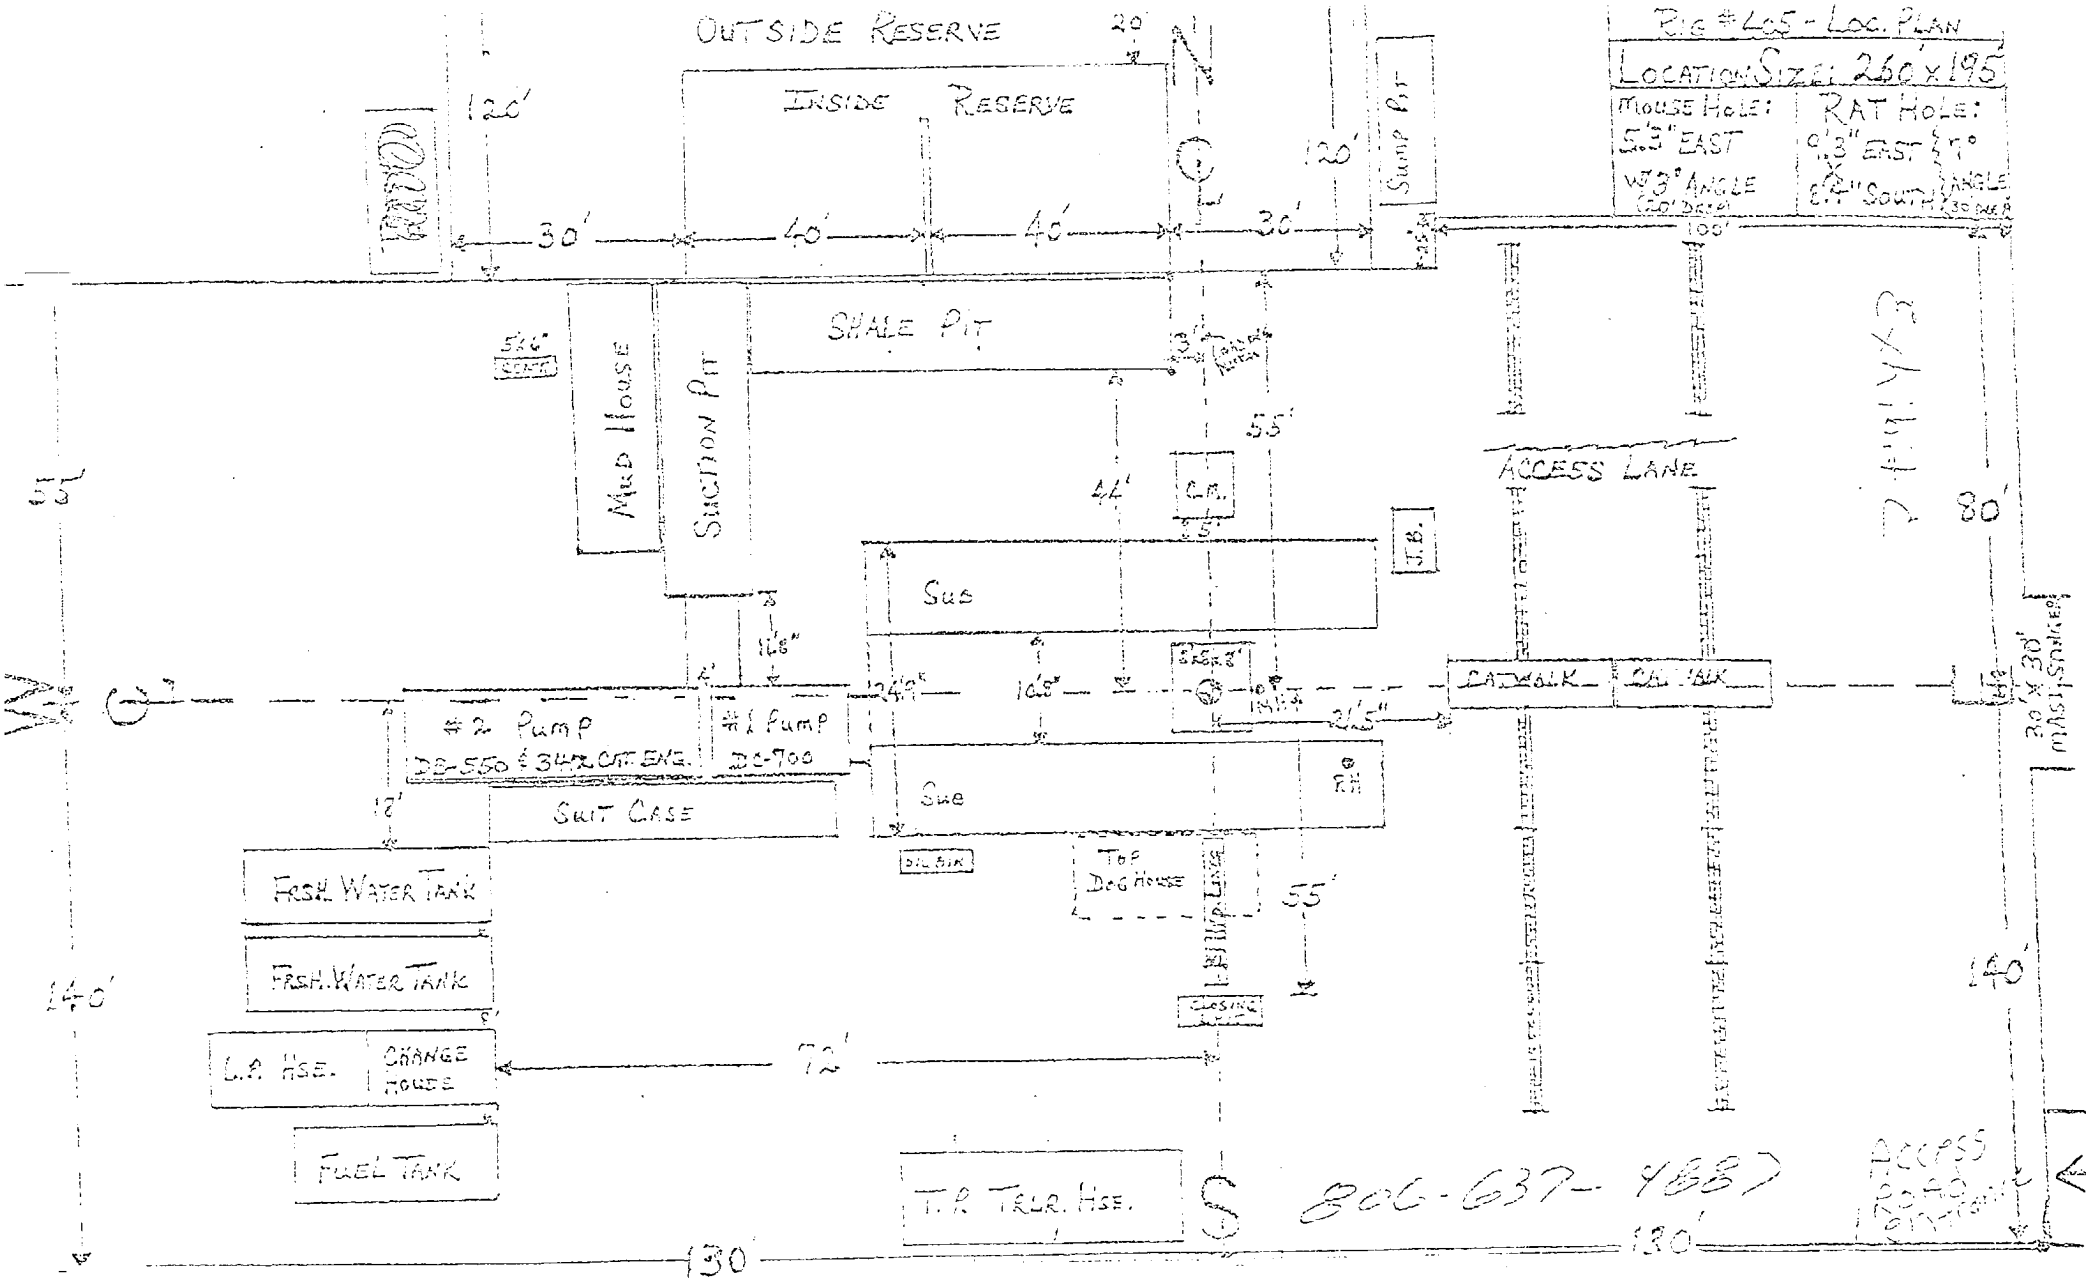
Rig #405 - Loc. Plan
Location Size: 260 x 195
Mouse Hole: 5'3" East
Rat Hole: 0'3" East
Outside Reserve
Inside Reserve
Sump Pit
Shale Pit
Mud House
Suction Pit
Sub
Sub
C.R.
J.B.
Access Lane
Catwalk
Catwalk
#2 Pump
DB-550 & 3½ Cat. Eng.
#1 Pump
DB-700
Suit Case
Fresh Water Tank
Fresh Water Tank
L.A. Hse.
Change House
Fuel Tank
Top Dog House
Dog House
Closing
T.P. Trlr. Hse.
Exhibit 2
30' x 30' Mast Stand
Access Road
120'
30'
40'
40'
30'
120'
55'
44'
55'
80'
140'
72'
55'
140'
130'
130'
N
S
W
E
806-637-4887