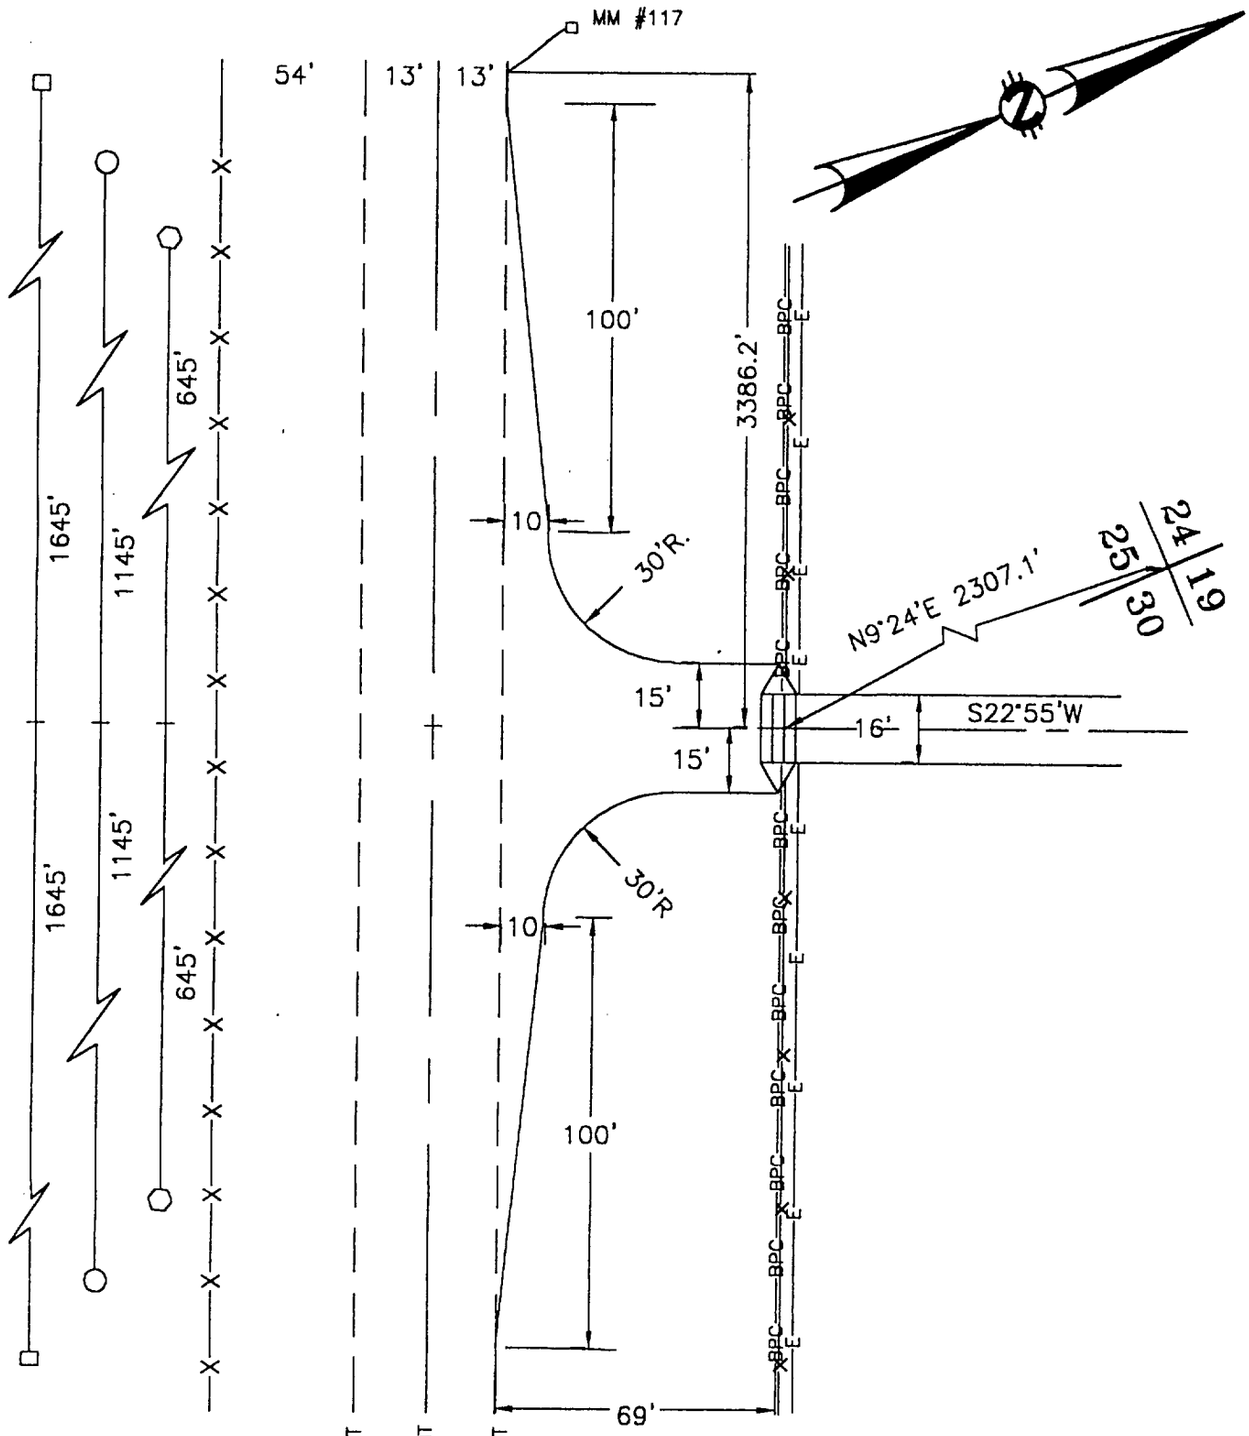


NOTE: "SHOULDER WORK AHEAD" and "BE PREPARED TO STOP" signs shall remain in place from the time the construction starts until it is completed. "FLAGMAN AHEAD" signs will be in place during the hours construction men and equment are working. A flagman will be on duty all the time that construction men and/or equipment are working.

Signs will be 48"x48" in size. Color will be black on orange and will meet the reflective quality specified in the New Mexico State Highway & Transportation Standard Specifications.

## LEGEND

□ = Shoulder Work Ahead
○ = Be Prepared To Stop
⬡ = Flagman Ahead

NOTE: Warning Signs Will Be Placed 1500 Feet In Both Direction During Construction

I HEREBY CERTIFY THAT THIS PLAT WAS PREPARED FROM FIELD NOTES OF AN ACTUAL SURVEY AND MEETS OR EXCEEDS ALL REQUIREMENTS FOR LAND SURVEYS AS SPECIFIED BY THIS STATE.

RONALD J. EIDSON NEW MEXICO 3239

Ronald J. Eidson 01-18-2000

RONALD J. EIDSON, N.M. P.S. No. 3239
GARY G. EIDSON, N.M. P.S. No. 12641
JOHN WEST SURVEYING COMPANY
412 N. DAL PASO - HOBBS, NEW MEXICO - 505-393-3117

# MACK ENERGY CORP.

A PROPOSED ROAD TURNOUT TO THE EVERGREEN STATE #1 LOCATED IN SECTION 25, TOWNSHIP 17 SOUTH, RANGE 27 EAST, N.M.P.M., LEA COUNTY, NEW MEXICO.

| | | | |
|---|---|---|---|
| Survey Date: 1/12/00 | | Drawn By: LMP | |
| Approved By: | | Sheet 1 of 1 Sheets | |
| Project Number: 00-11-0017 | | File Name: MACK0017B | |
| Date: 1/18/00 | Disk: CD#1 | Scale: | |