EXISTING AND PROPOSED ROADS AND PIPELINE RIGHTS-OF-WAY

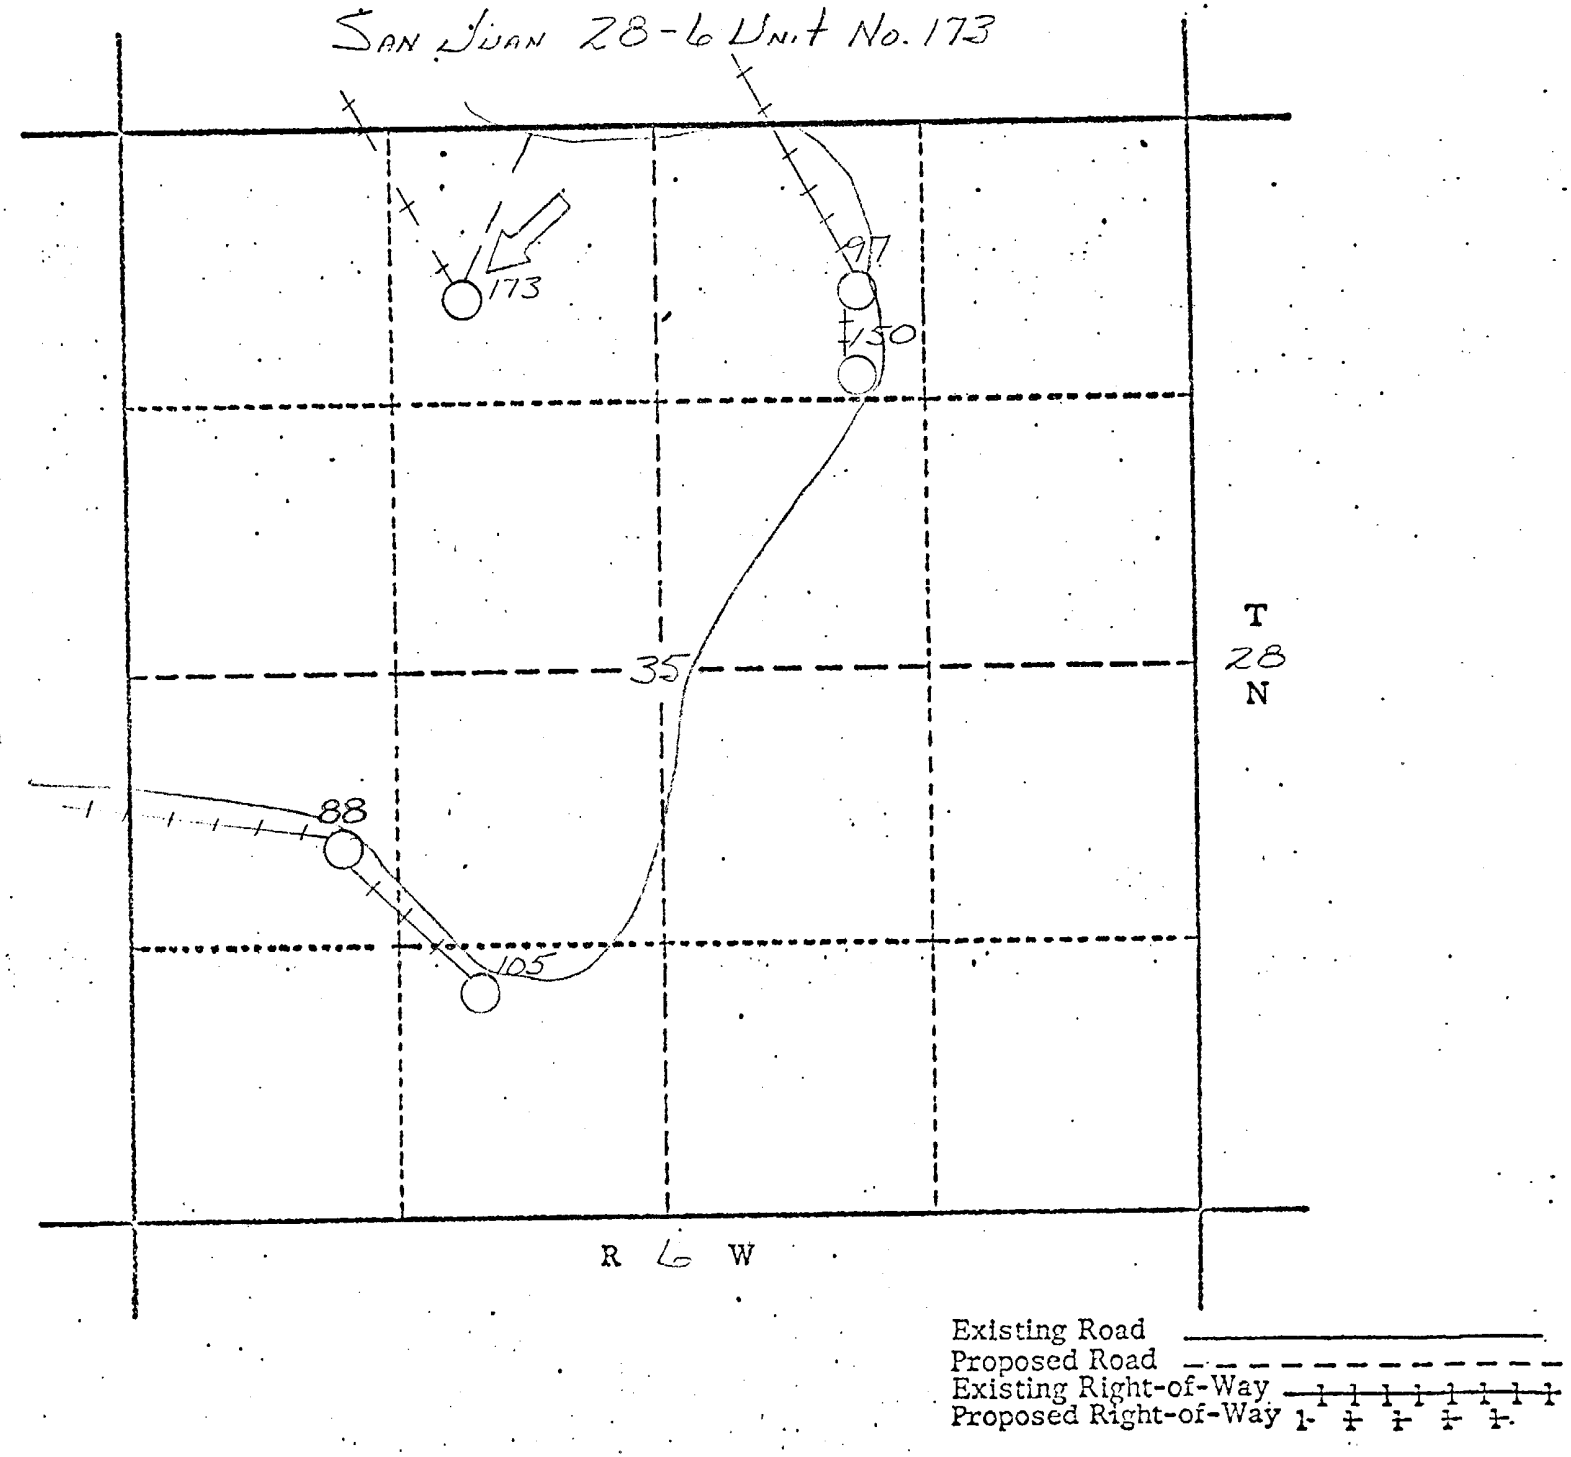

LOCATION AND EQUIPMENT LAY-OUT
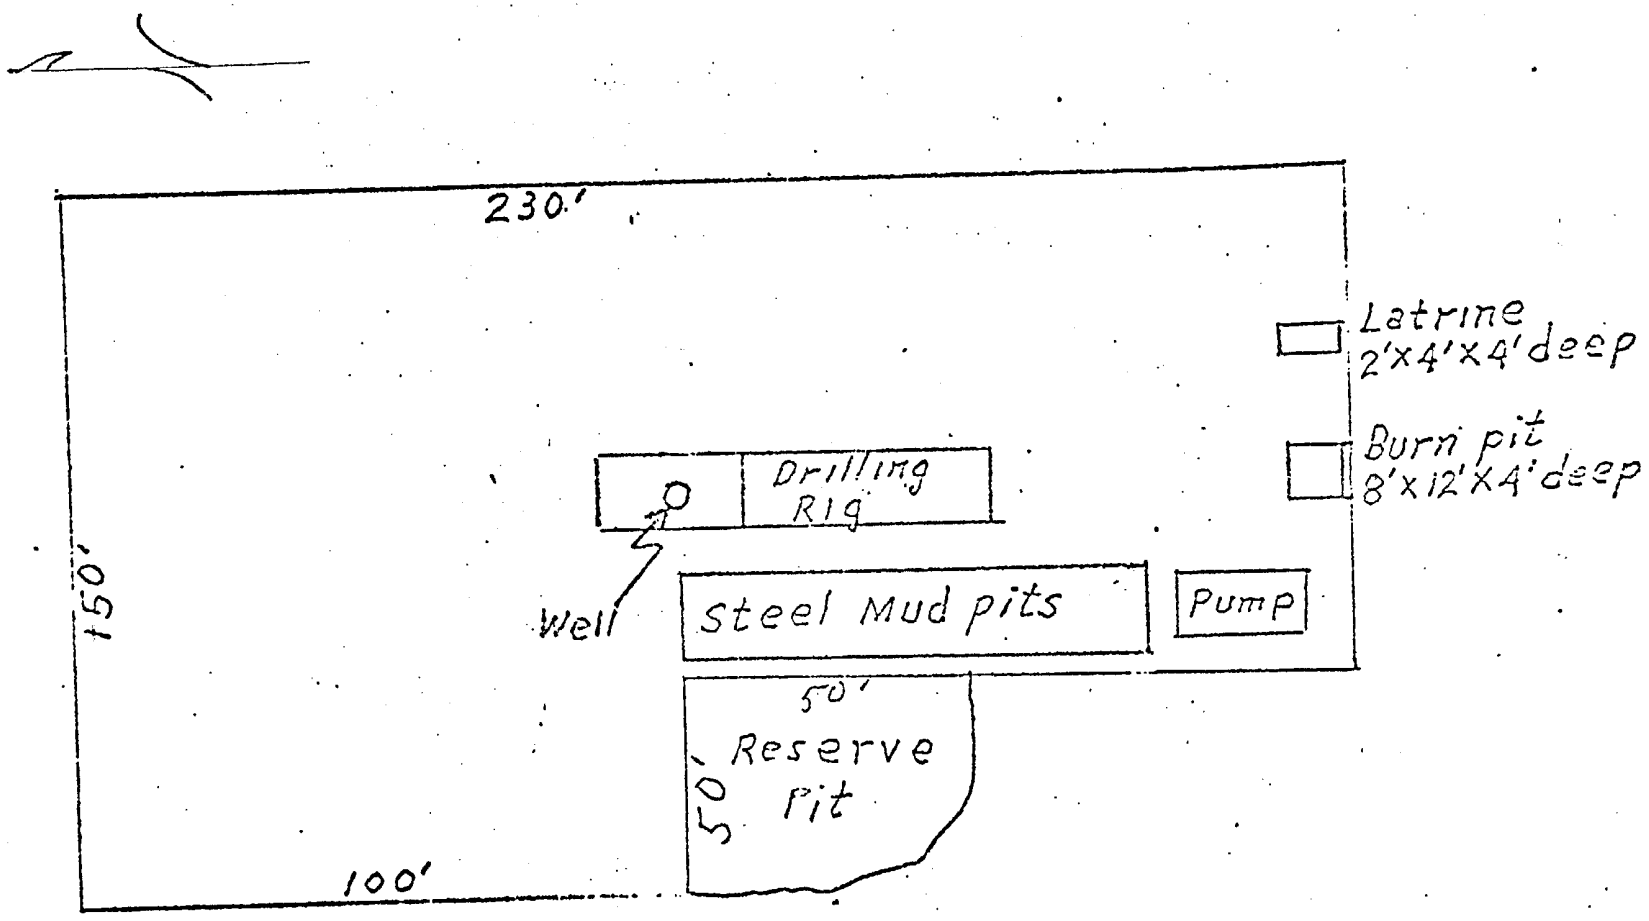
San Juan 28-6 Unit No. 173