NM1 - 35

Draft

PERMITS, RENEWALS, & MODS

2009 Drawing

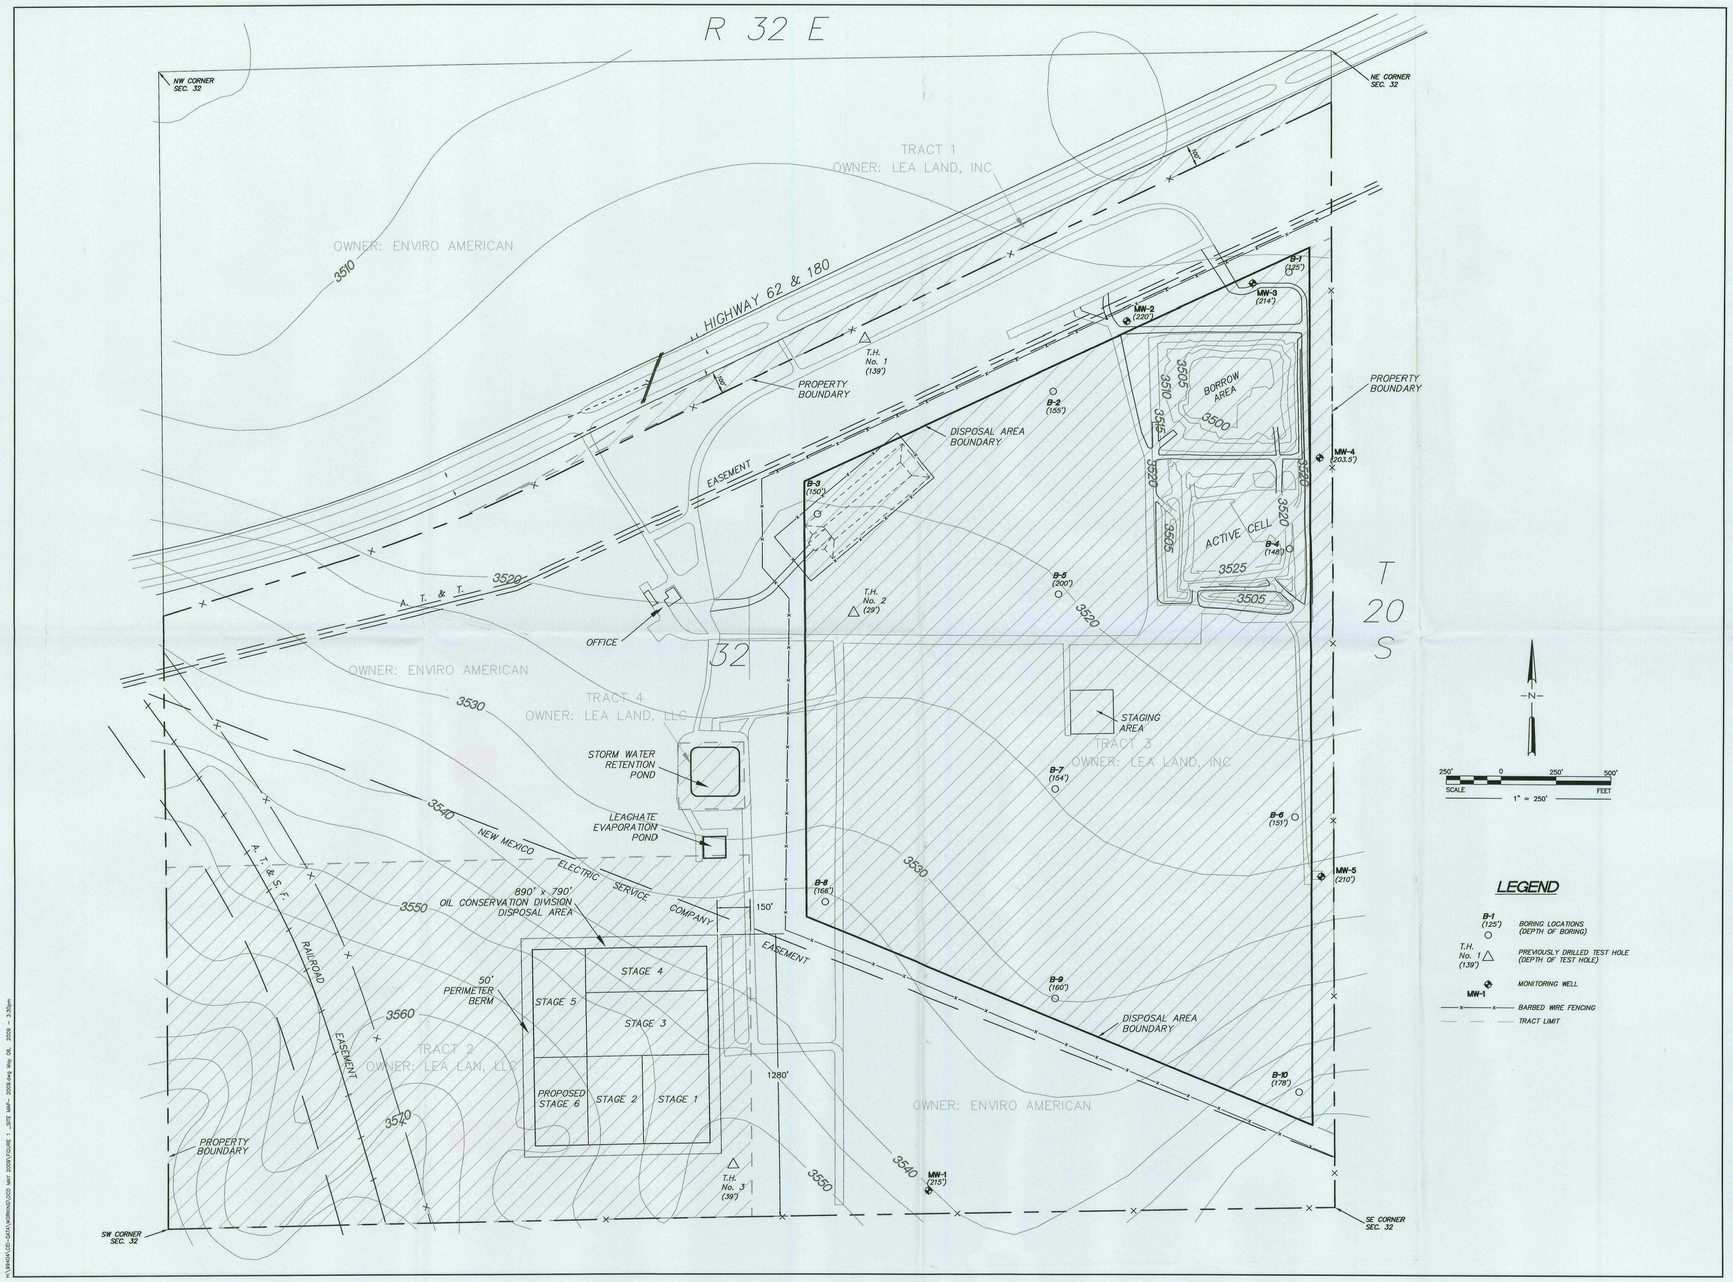

H:\99404\CD\DATA\WORKING\CD\ MY 2009\FIGURE 1 - SITE MAP - 2009.dwg May 06, 2009 - 3:30pm

REVISIONS

No.	Description	Date

KEY PLAN

DRAFT

SIGNATURE/SEAL

PROJECT
LEA LAND, LLC
OIL CONSERVATION DIVISION
DISPOSAL AREA

LOCATION
LEA COUNTY
NEW MEXICO

PREPARED FOR
LEA LAND, LLC

DRAWING TITLE
SITE PLAN AND TOPOGRAPHIC MAP

DRAFT

Project No.	99404
Drawn By	JRA
Checked By	SM
Date	04.30.2009
Scale	1" = 250'
Drawing No.	

FIGURE 1

CARDINAL ENGINEERING
1015 N. Broadway Ave., Suite 300
Oklahoma City, OK 73102
Phone 405.842.1066
Fax 405.843.4687

3226 Bart Conner Drive
Norman, OK 73072
Phone 405.579.0655
Fax 405.366.8540

http://www.cardinalengineers.com
C.A# 2054, expiration date 06.30.2010