Form 3160-5
(August 2007)

UNITED STATES
DEPARTMENT OF THE INTERIOR
BUREAU OF LAND MANAGEMENT

OCD-ARTESIA

FORM APPROVED
OMB NO. 1004-0135
Expires: July 31, 2010

SUNDRY NOTICES AND REPORTS ON WELLS

Do not use this form for proposals to drill or to re-enter an abandoned well. Use form 3160-3 (APD) for such proposals.

SUBMIT IN TRIPLICATE - Other instructions on reverse side.

5. Lease Serial No.
NMNM115411

6. If Indian, Allottee or Tribe Name

7. If Unit or CA/Agreement, Name and/or No.
NMNM126700

1. Type of Well
☒ Oil Well ☐ Gas Well ☐ Other

8. Well Name and No.
REALLY SCARY FEDERAL 5H

2. Name of Operator
COG OPERATING LLC
Contact: AMANDA AVERY
E-Mail: aavery@concho.com

9. API Well No.
30-015-40241

3a. Address
2208 W MAIN STREET
ARTESIA, NM 88210

3b. Phone No. (include area code)
Ph: 575-748-6940

10. Field and Pool, or Exploratory
WILLOW LAKE;

4. Location of Well *(Footage, Sec., T., R., M., or Survey Description)*
Sec 33 T24S R28E SESE 380FSL 990FEL

11. County or Parish, and State
EDDY COUNTY, NM

12. CHECK APPROPRIATE BOX(ES) TO INDICATE NATURE OF NOTICE, REPORT, OR OTHER DATA

TYPE OF SUBMISSION	TYPE OF ACTION			
☐ Notice of Intent	☐ Acidize	☐ Deepen	☐ Production (Start/Resume)	☐ Water Shut-Off
☒ Subsequent Report	☐ Alter Casing	☐ Fracture Treat	☐ Reclamation	☐ Well Integrity
☐ Final Abandonment Notice	☐ Casing Repair	☐ New Construction	☐ Recomplete	☒ Other Site Facility Diagram/Security Plan
	☐ Change Plans	☐ Plug and Abandon	☐ Temporarily Abandon	
	☐ Convert to Injection	☐ Plug Back	☐ Water Disposal	

13. Describe Proposed or Completed Operation (clearly state all pertinent details, including estimated starting date of any proposed work and approximate duration thereof. If the proposal is to deepen directionally or recomplete horizontally, give subsurface locations and measured and true vertical depths of all pertinent markers and zones. Attach the Bond under which the work will be performed or provide the Bond No. on file with BLM/BIA. Required subsequent reports shall be filed within 30 days following completion of the involved operations. If the operation results in a multiple completion or recompletion in a new interval, a Form 3160-4 shall be filed once testing has been completed. Final Abandonment Notices shall be filed only after all requirements, including reclamation, have been completed, and the operator has determined that the site is ready for final inspection.)

Attached is an updated Site Facility Diagram.

ENTERED 2/3/17
INTO AFMSS

Accepted for record - NMOCD
BC 4-11-17

Accepted for Record Purposes.
Approval Subject to Onsite Inspection.
Date: 2/3/17

RECEIVED
ARTESIA DISTRICT
APR 10 2017

14. I hereby certify that the foregoing is true and correct.
Electronic Submission #353446 verified by the BLM Well Information System
For COG OPERATING LLC, sent to the Carlsbad
Committed to AFMSS for processing by DEBORAH MCKINNEY on 10/04/2016 ()

Name *(Printed/Typed)* AMANDA AVERY — Title AUTHORIZED REPRESENTATIVE

Signature (Electronic Submission) — Date 10/04/2016

THIS SPACE FOR FEDERAL OR STATE OFFICE USE

Approved By Stucker — Title EPS. LIE — Date 2/3/17

Conditions of approval, if any, are attached. Approval of this notice does not warrant or certify that the applicant holds legal or equitable title to those rights in the subject lease which would entitle the applicant to conduct operations thereon. — Office

Title 18 U.S.C. Section 1001 and Title 43 U.S.C. Section 1212, make it a crime for any person knowingly and willfully to make to any department or agency of the United States any false, fictitious or fraudulent statements or representations as to any matter within its jurisdiction.

**** OPERATOR-SUBMITTED ** OPERATOR-SUBMITTED ** OPERATOR-SUBMITTED ****

REALLY SCARY FEDERAL 5H BATTERY
SESE SECTION 33, T24S, R28E, UNIT P
EDDY COUNTY, NM

WELLS:
REALLY SCARY FEDERAL #004H: 30-015-41670
REALLY SCARY FEDERAL #005H: 30-015-40241
REALLY SCARY FEDERAL #006H: 30-015-42663

Production Phase - Oil Tank #1
- Valve 1 open
- Valves 2 and 3 closed
- Valves 4, 5, and 6 open
- Valves 7, 8, and 9 closed
- Valves 10, 11, and 12 closed

Sales Phase - Oil Tank #1
- Valve 1 closed
- Valves 2 or 3 open
- Valve 4 closed
- Valves 5 and 6 open
- Valve 7 open
- Valves 8 and 9 closed
- Valves 10, 11, and 12 closed

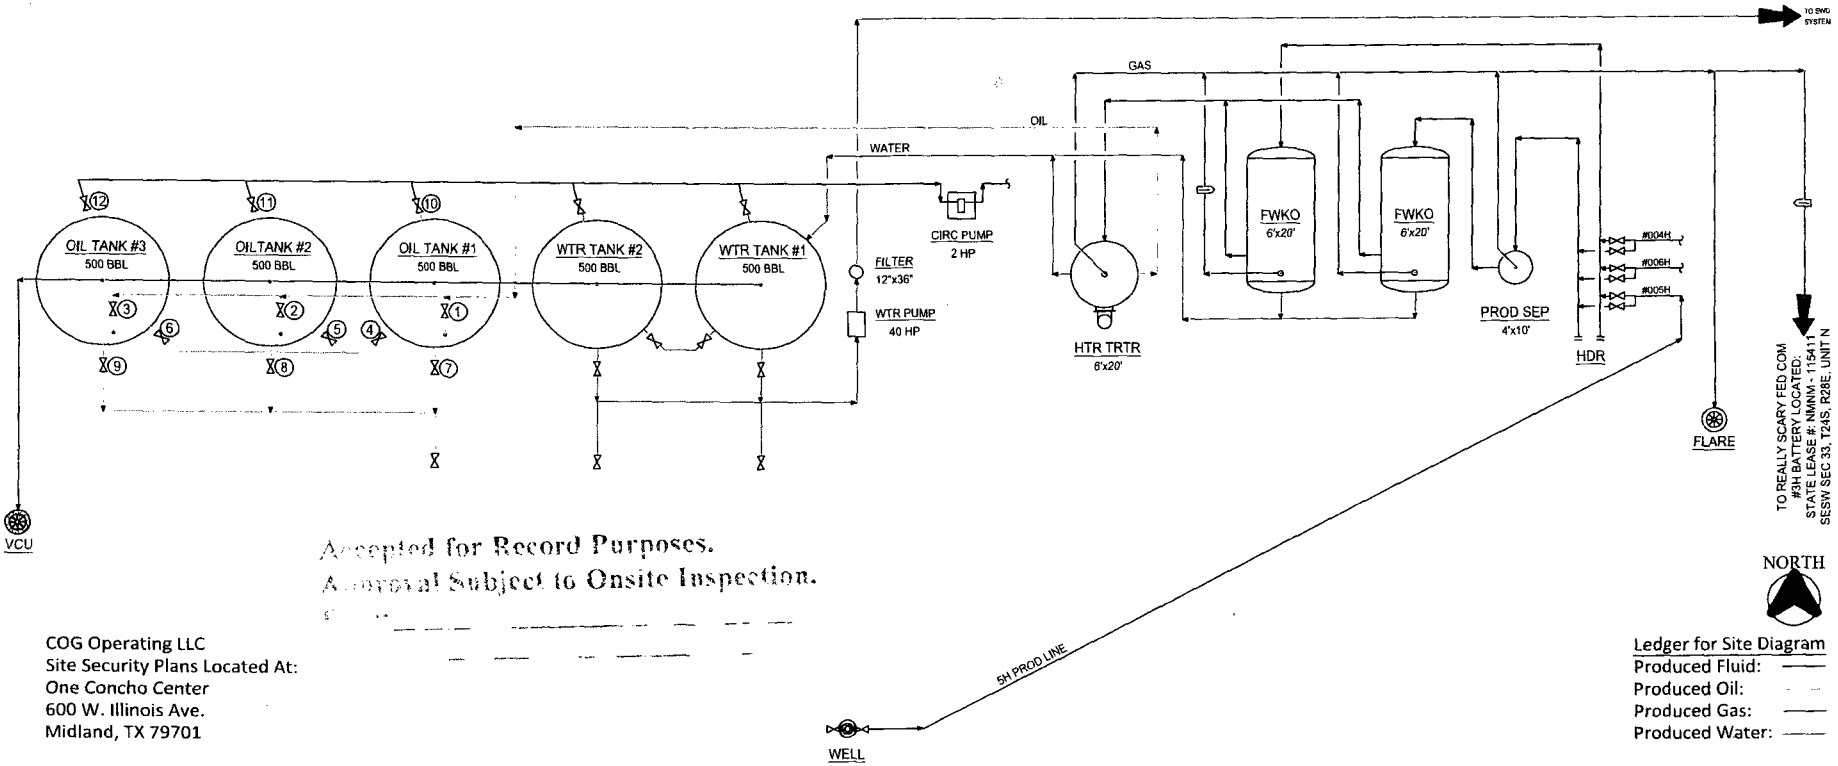

Accepted for Record Purposes.
Approval Subject to Onsite Inspection.

COG Operating LLC
Site Security Plans Located At:
One Concho Center
600 W. Illinois Ave.
Midland, TX 79701

Ledger for Site Diagram
Produced Fluid:
Produced Oil:
Produced Gas:
Produced Water:

NOTES:

Type of Lease: Federal
Federal Lease #: NMNM - 115411
Property Code: 308286
OGRID #: 229137

CONFIDENTIALITY NOTICE
THIS DRAWING IS PROPERTY OF COG OPERATING LLC AND IS LENT TO THE BORROWER FOR CONFIDENTIAL USE ONLY AND IS SUBJECT TO RETURN UPON REQUEST AND SHALL NOT BE REPRODUCED, COPIED, LENT OR OTHERWISE DISPOSED OF DIRECTLY OR INDIRECTLY, NOR USED FOR ANY PURPOSE OTHER THAN THAT WHICH IT IS SPECIFICALLY FURNISHED.

REFERENCE DRAWINGS

NO.	TITLE

COG OPERATING LLC
600 WEST ILLINOIS AVENUE
MIDLAND, TEXAS 79701

REVISIONS

NO.	DATE	DESCRIPTION	BY	CHK.	APP.
A	06/01/12	ISSUE FOR SITE PERMITTING	CRB		
B	09/27/16	UPDATED FOR REALLY SCARY FED 5H BTY	CMB		

ENGINEERING RECORD

	BY	DATE
DRN:	CRB	06/01/12
DES:	CRB	06/01/12
CHK:		
APP:		
AFE NO:		
FACIL ENGR:	C. BLEDSOE	
OPER ENGR:	VARIES	
SCALE:	NONE	

CONCHO

NEW MEXICO BASIN ASSET
PRODUCTION FACILITIES
SITE FACILITY DIAGRAM
REALLY SCARY FEDERAL 5H BATTERY

EDDY COUNTY NEW MEXICO
TWNSHP/RANGE MULTIPLE
DWG NO. D-1700-81-005
REV B