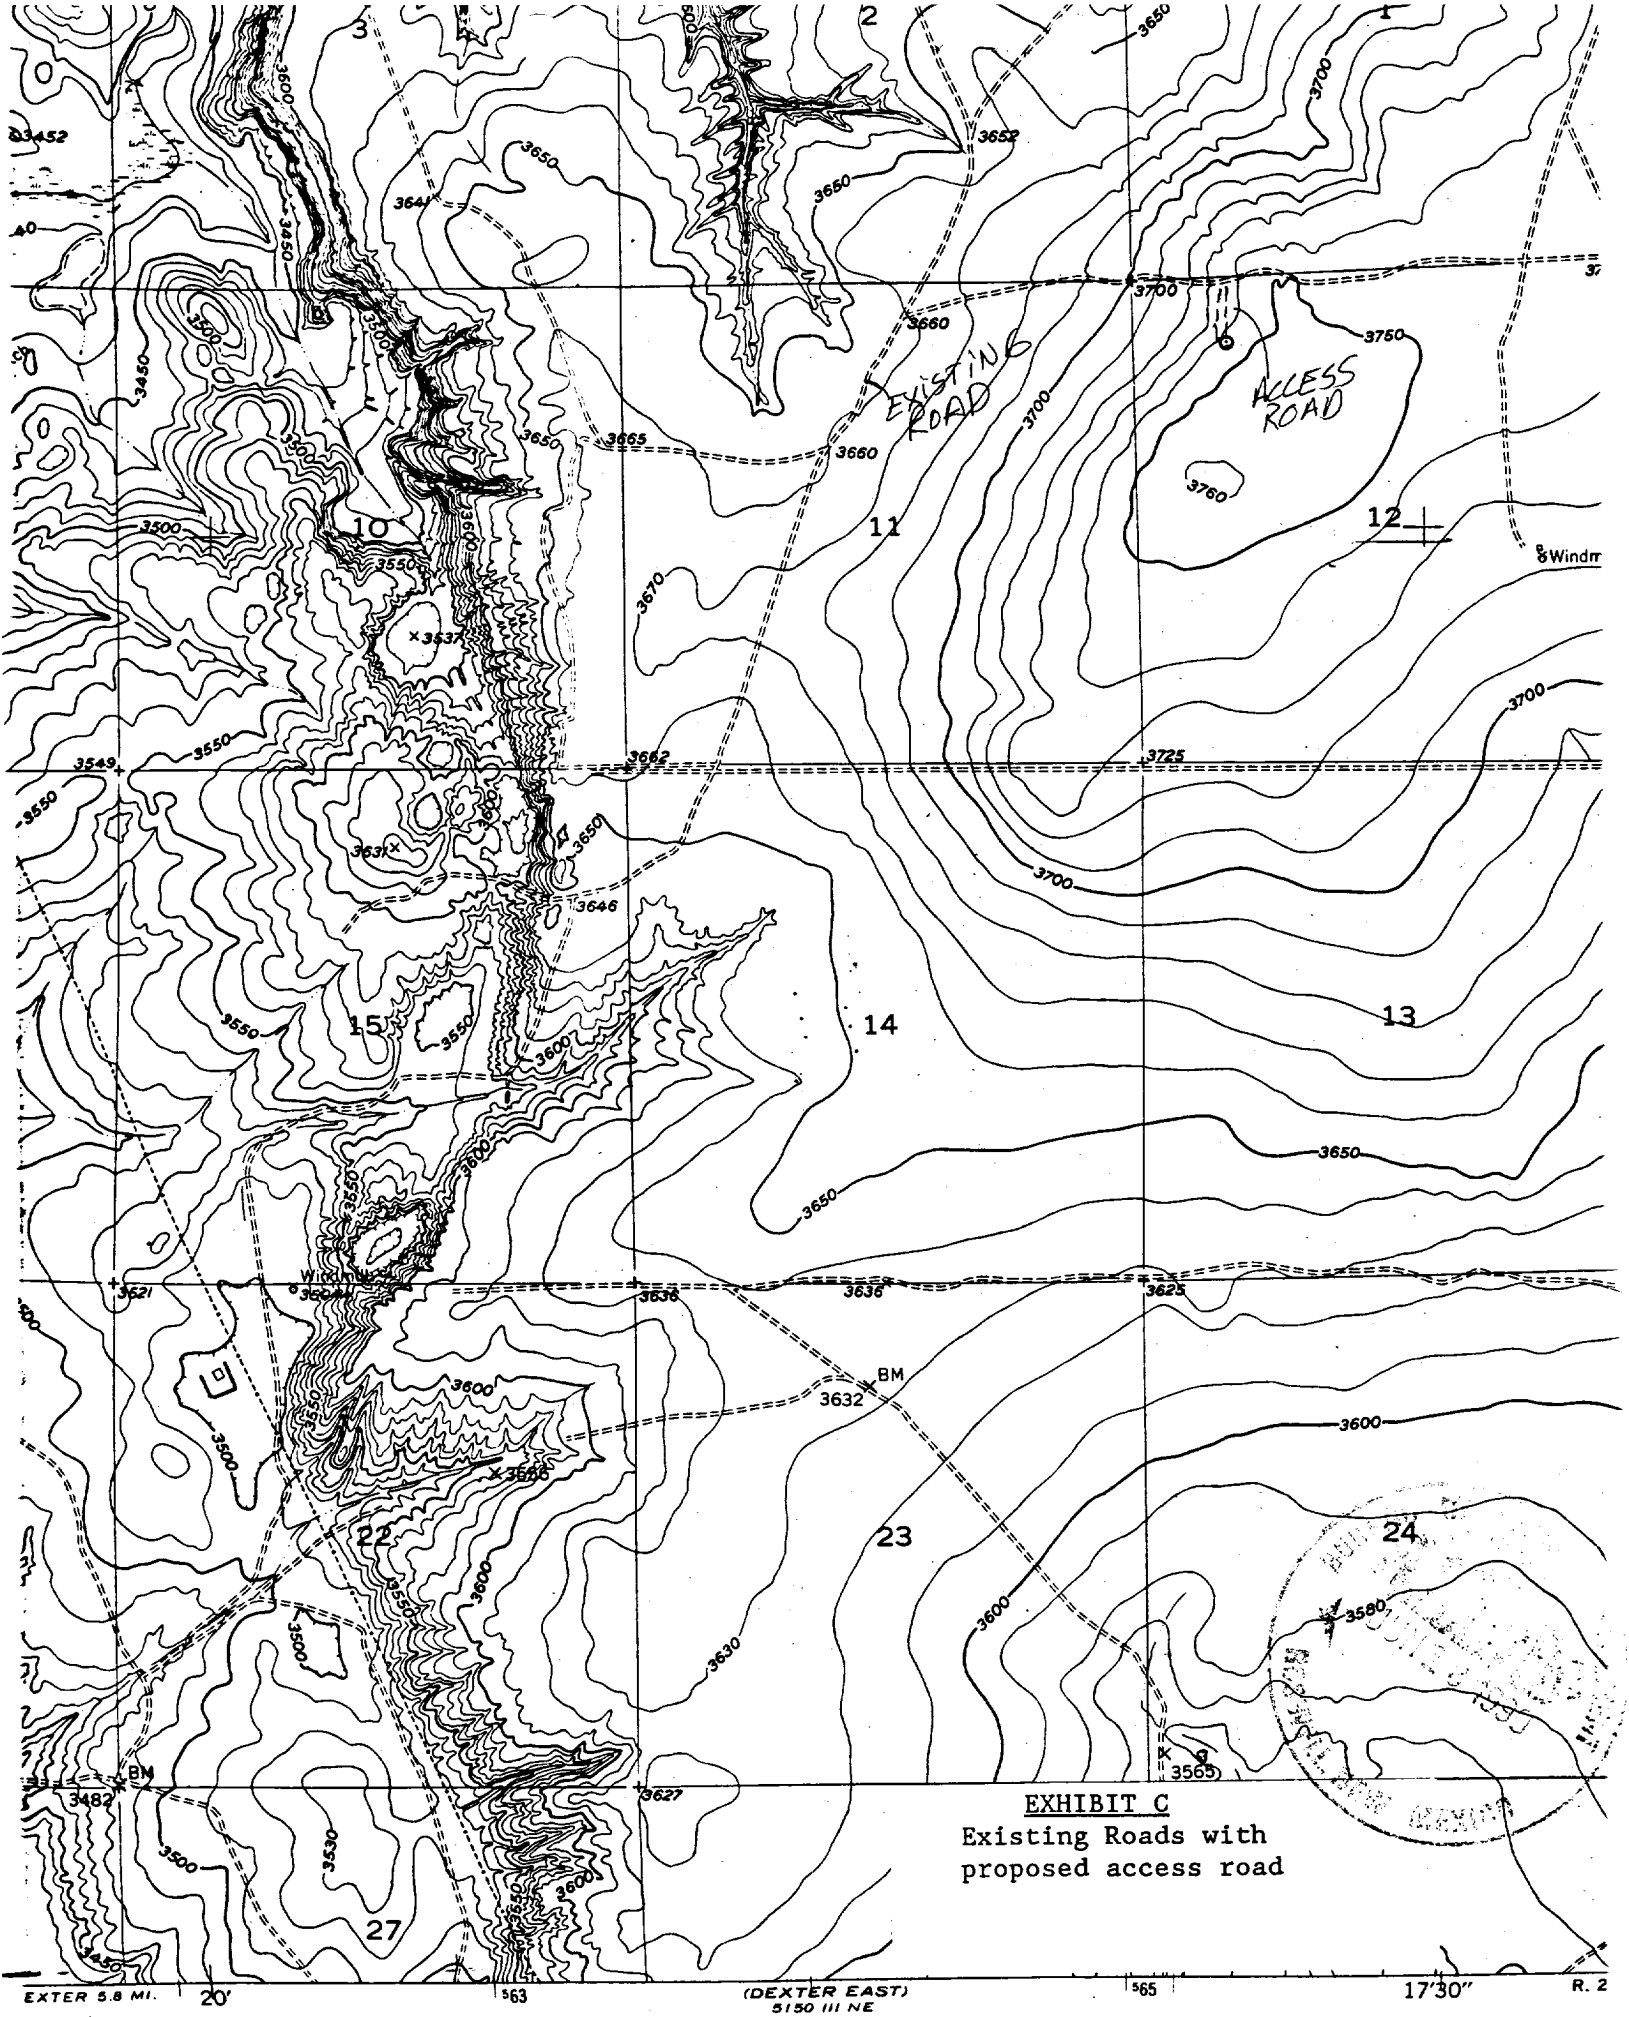
EXISTING ROAD
ACCESS ROAD
EXHIBIT C
Existing Roads with
proposed access road
(DEXTER EAST)
5150 III NE
EXTER 5.8 MI.
17'30"
R. 2