# STATE "A-33" NO. 12

## UNIT L-625' FWL & 2175' FSL SEC 33,18S,38E

## -PROPOSED MULTIPLE COMPLETION-

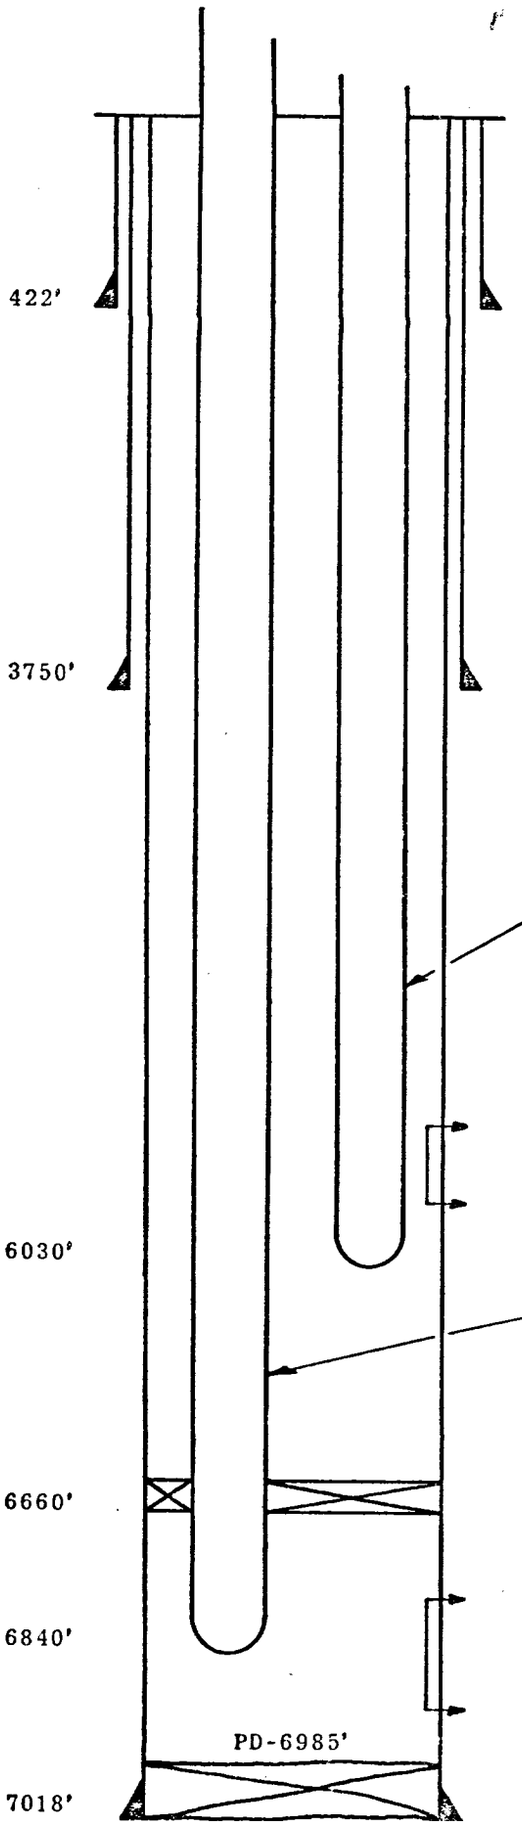


13 3/8" OD CASING SET AT 422'
W/375 SACKS-CEMENT CIRCULATED
4 CENTRALIZERS SURFACE TO 422'

9 5/8" OD CASING SET AT 3750'
W/325 SACKS-CEMENT TOP-2850'
16 CENTRALIZERS 2400' TO 3800'

7" OD 20 & 23# CASING SET AT 7018'
W/525 SACKS-CEMENT TOP-3700'
21 CENTRALIZERS 5300' TO 7018'

2 3/8" OD EUE J-55 TUBING W/BEVELLED COLLARS
TO BE SET AT 6030' W/S.N. AT 6000'

PROPOSED BLINEBRY PERF

5814'-5977' (OVERALL)

2 3/8" OD EUE J-55 TUBING TO BE SET AT 6840'
(180' TAILPIPE BELOW PACKER W/S.N. AT 6810')

BAKER LOK-SET (RET) PACKER TO BE SET
AT 6660' IN 7" OD-23# CASING

DRINKARD PERF

6692'-6943' (OVERALL)

1 JSPF AT 6692', 6694', 6876', 6892',
6908', 6938' & 6943'