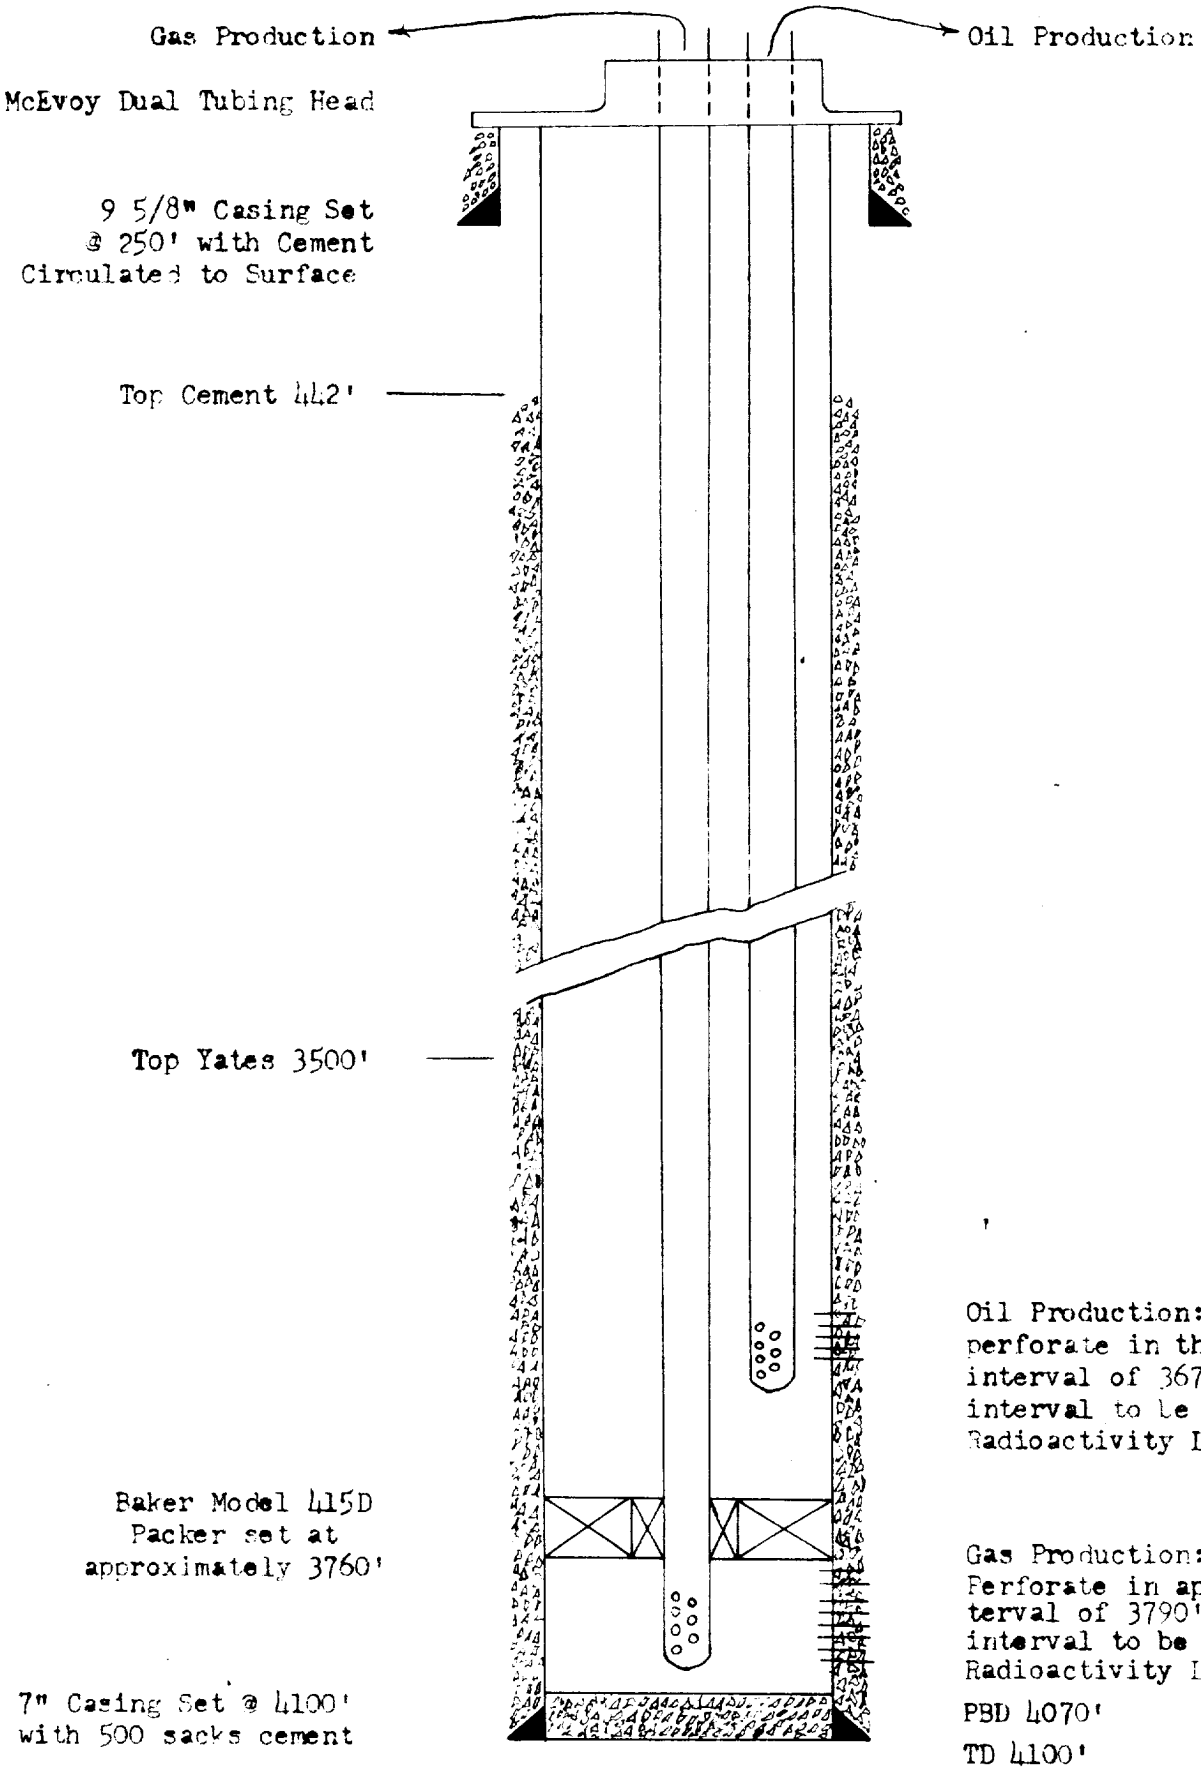SCHEMATIC DIAGRAM OF PROPOSED DUAL COMPLETION
ATLANTIC SEALE FEDERAL NO.1 WELL