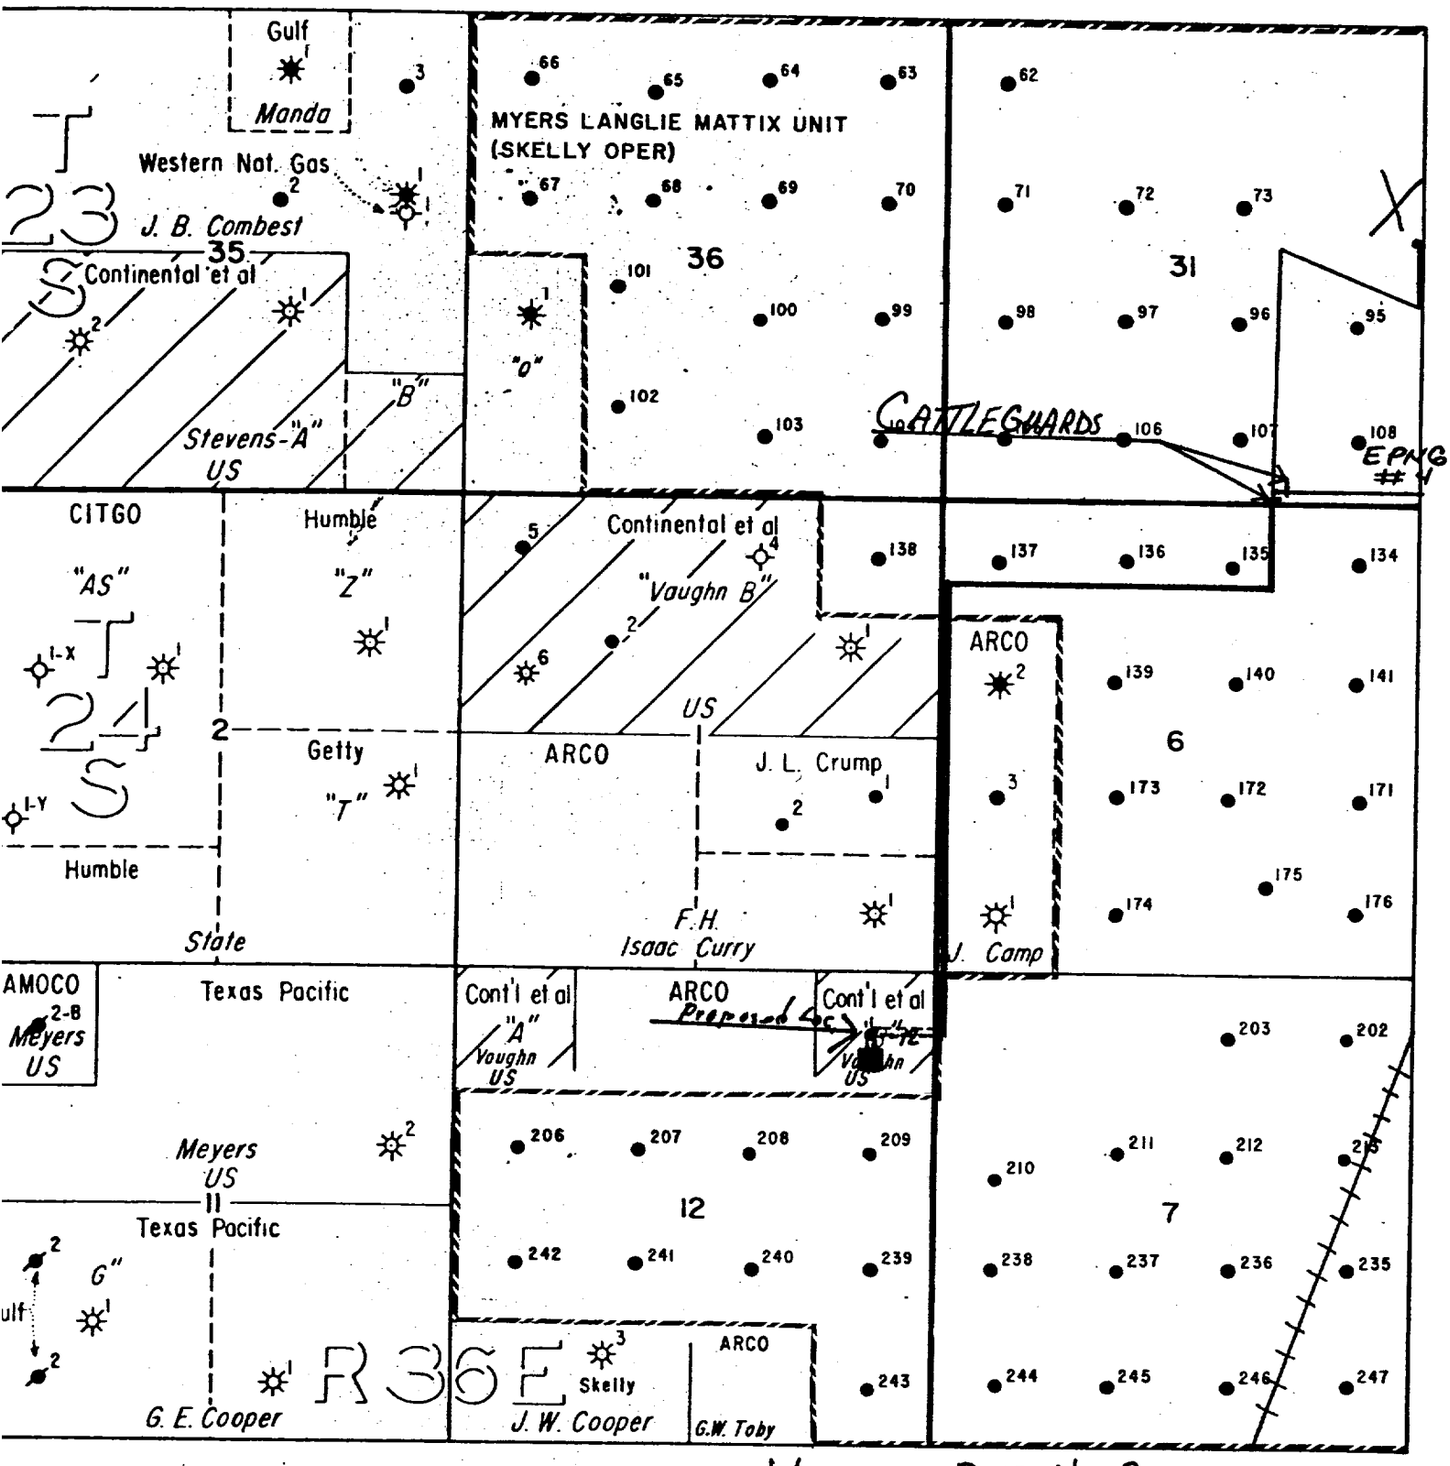

VAUGHN B-12 No. 2

EXHIBIT "C"

N

Existing Road
New Tank Battery
New Road
Railroad
X Caliche Pit
New Flowline

conoco

PRODUCTION DEPARTMENT — HOBBS DIVISION

LEA COUNTY, NEW MEXICO

SCALE
0' 1000' 2000'