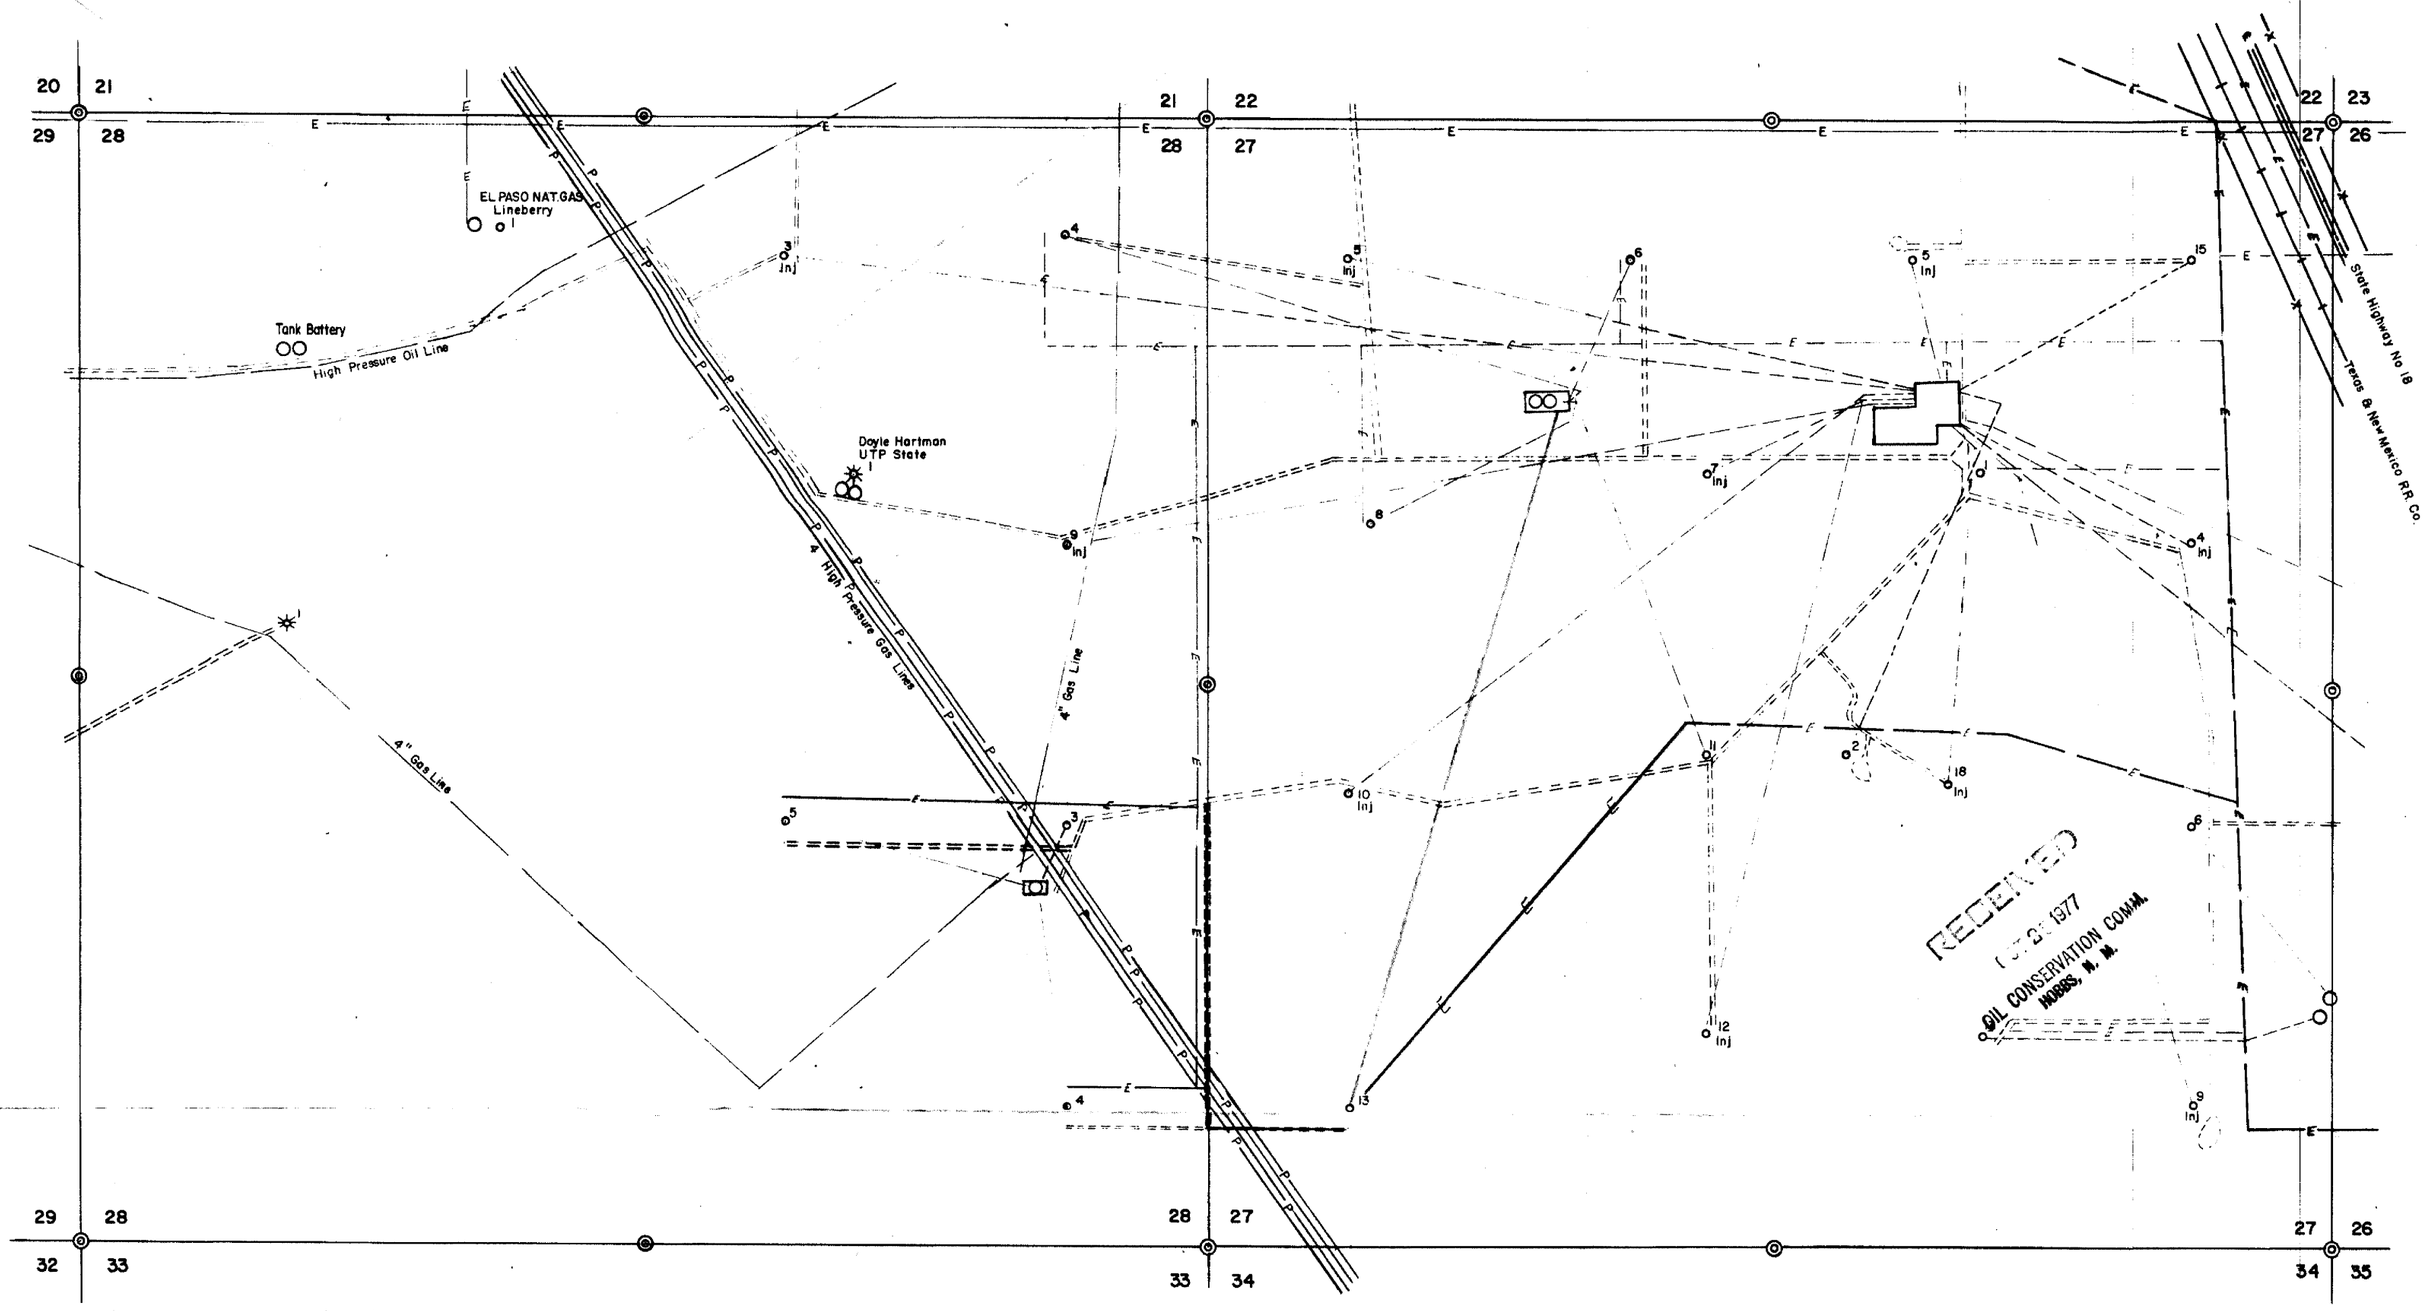

RECEIVED
OCT 31 1977
OIL CONSERVATION COMM.
HOBBS, N. M.

LEGEND

- Fence
- Pipe Lines
- Electric Lines (Proposed)
- Flow Lines
- Injection Lines
- Proposed Flow Lines
- Lease Road
- Lease Road to be Built
- Paved Highway
- Railroad Tract
- Tank Battery
- Pump Station

Exhibit "B"

TEXACO Inc.

FEDERAL IMPACT STUDY MAP

RHODES YATES UNIT

Sec. 27-28 T-26-S R-37-E

LEA CO., NEW MEXICO

SCALE: 1" = 500' 8-29-77 RDM