ConocoPhillips

Current Schematic

OIL CONS. DIV DIST. 3

JUN 01 2017

Well Name: STANDARD OIL COM #100S

API / UWI	Surface Legal Location	Field Name	License No.	State/Province	Well Configuration Type
3004533581	036-029N-009W-O	BASIN (FRUITLAND COAL)		NEW MEXICO	VERTICAL

Ground Elevation (ft)	Original KB/RT Elevation (ft)	KB-Ground Distance (ft)	KB-Casing Flange Distance (ft)	KB-Tubing Hanger Distance (ft)
5,698.00	5,709.00	11.00		

VERTICAL - Original Hole, 5/16/2017 12:24:25 PM

Formation Tops	MD (ftKB)
	11.2
	11.8
	203.7
	204.4
	208.0
OJO ALAMO	1,086.9
KIRTLAND	1,176.8
	1,633.9
	1,634.2
	1,637.1
	1,760.8
	1,770.7
FRUITLAND	1,803.1
	1,933.1
	2,050.9
	2,055.4
	2,057.7
	2,084.0
	2,088.6
	2,089.2
	2,090.2
	2,100.1
PICTURED CL...	2,108.9
	2,279.9
	2,280.8
	2,282.2
	2,323.5
	2,324.5
	2,327.1

Vertical schematic (actual)

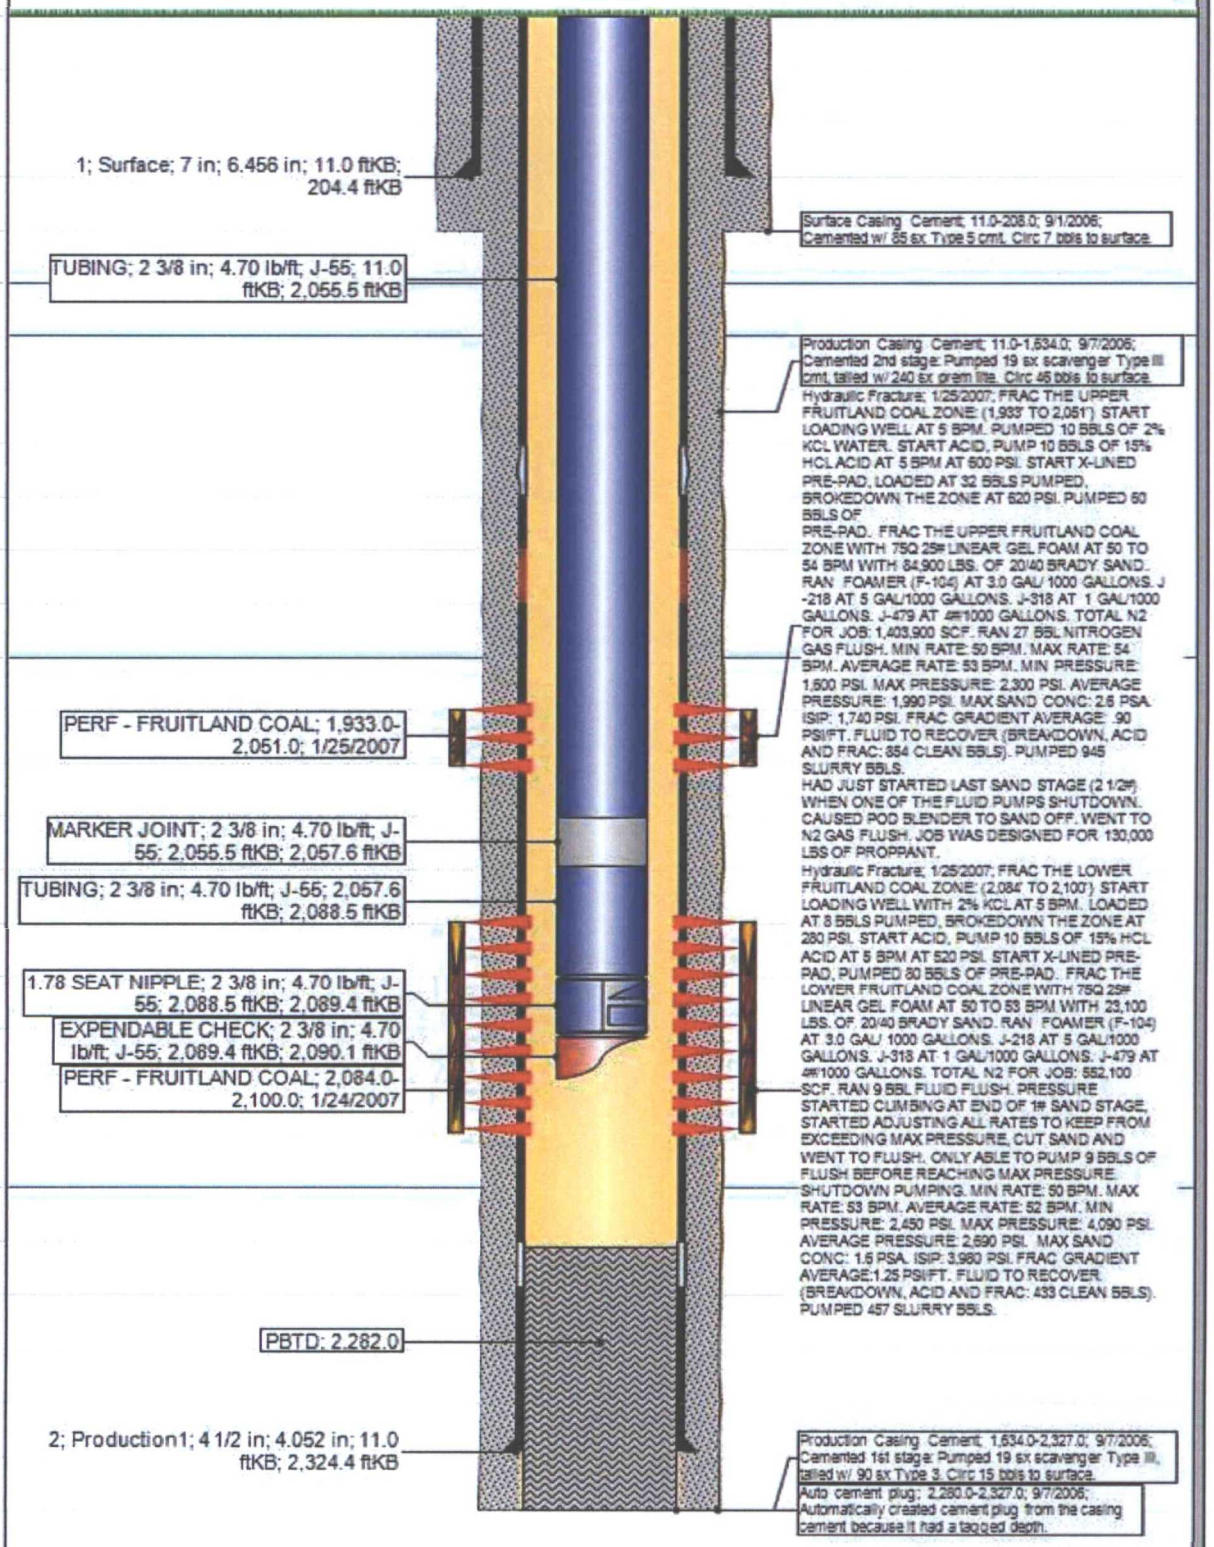

Report Printed: 5/16/2017