Hilcorp Energy Company

Current Schematic - Version 3

Well Name: SAN JUAN 28-7 UNIT #154E

API / UWI	Surface Legal Location	Field Name	License No.	State/Province	Well Configuration Type
3003926700	017-027N-007W-P	DK		NEW MEXICO	Vertical

Ground Elevation (ft)	Original KB/RT Elevation (ft)	KB-Ground Distance (ft)	KB-Casing Flange Distance (ft)	KB-Tubing Hanger Distance (ft)
6,595.00	6,608.00	13.00	13.00	13.00

Vertical, Original Hole, 8/3/2018 2:48:18 PM

MD (ftKB)	TVD (ftKB)
0.0	
13.1	
285.1	
294.9	
305.1	
2,525.9	
3,525.9	
3,542.0	
4,537.1	
4,539.0	
4,878.9	
5,257.9	
5,284.1	
5,461.0	
7,153.9	
7,164.0	
7,330.1	
7,350.1	
7,404.9	
7,406.5	
7,408.5	
7,425.9	
7,439.6	
7,440.0	
7,440.6	
7,441.6	
7,460.0	
7,476.0	
7,482.9	
7,497.0	
7,498.0	
7,582.0	
7,583.0	
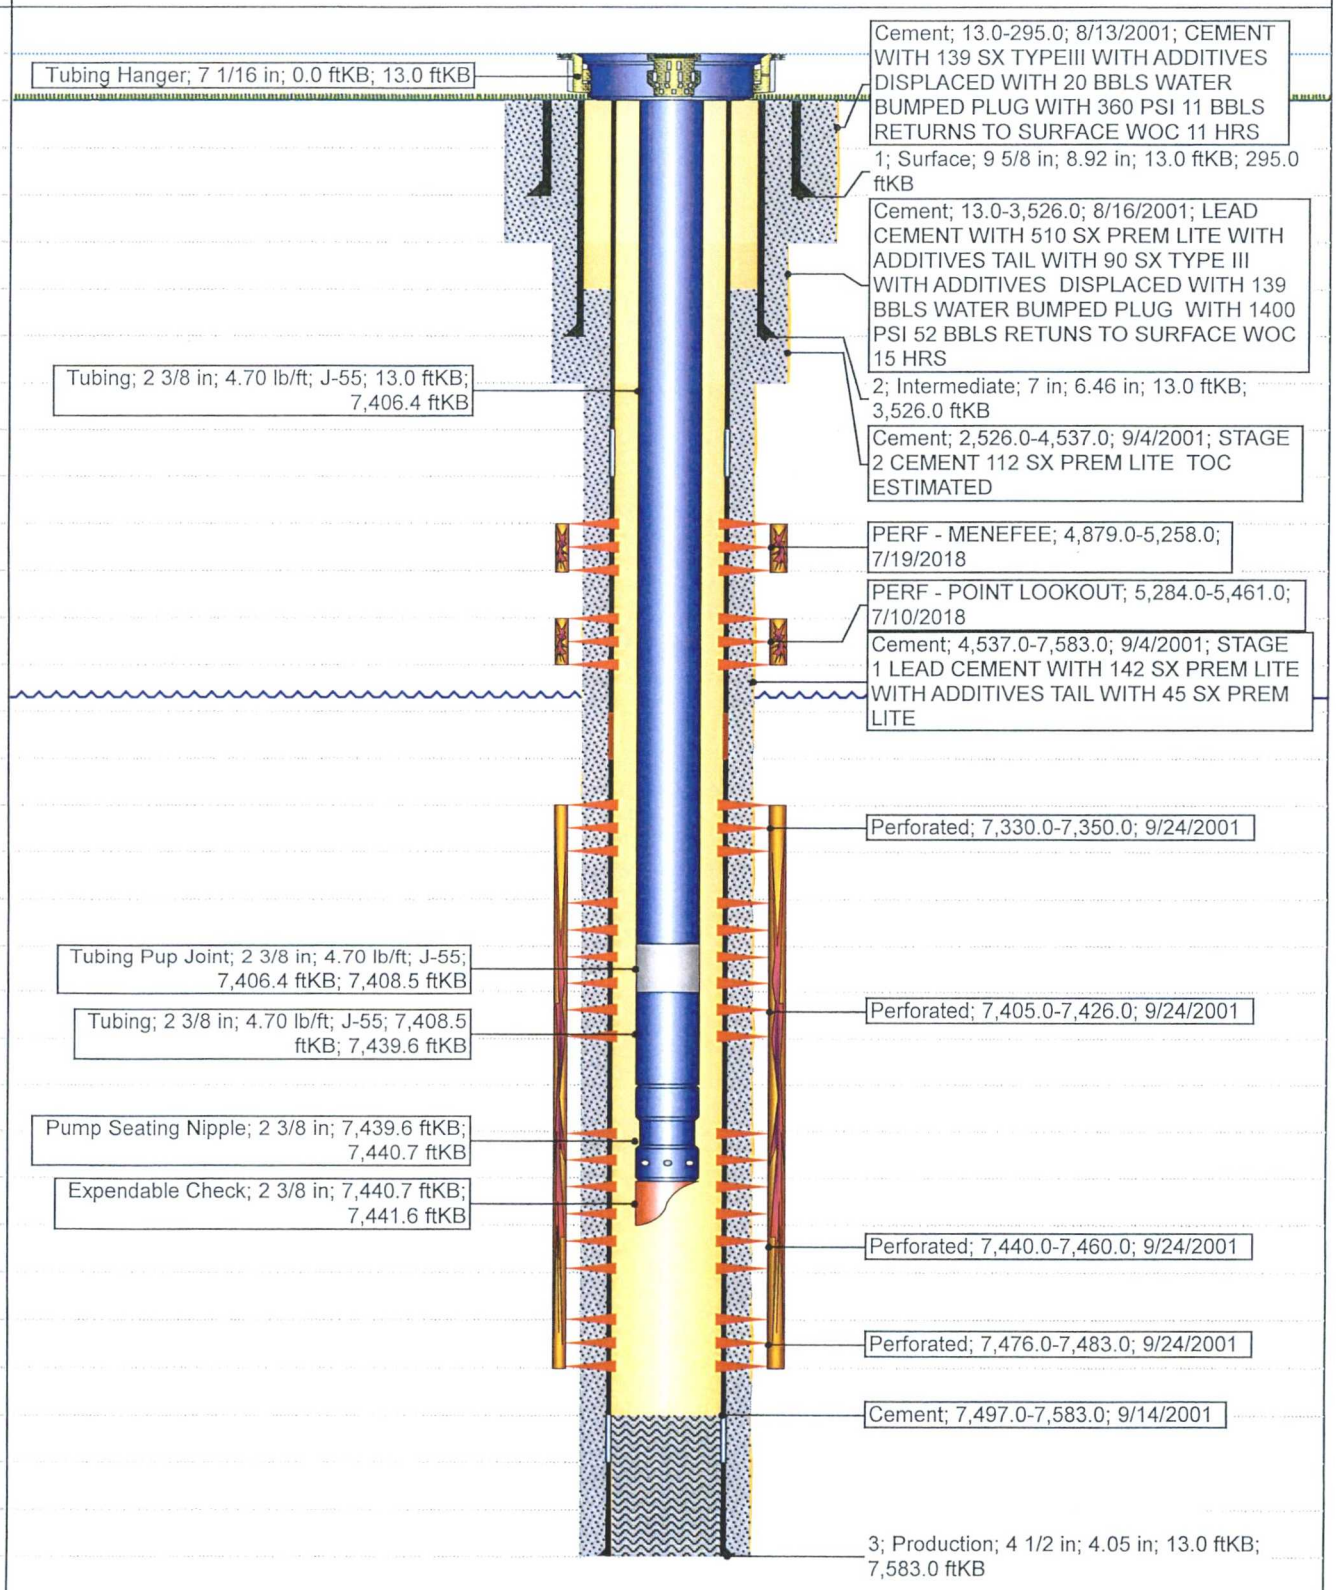
Vertical schematic (actual)