Hilcorp Energy Company

Current Schematic - Version 3

Well Name: CREEK #1

API / UWI	Surface Legal Location	Field Name	Route	State/Province	Well Configuration Type
3003920339	004-029N-005W-G	BLANCO MESAVERDE (PRORAT #0078	1208	NEW MEXICO	

Ground Elevation (ft)	Original KB/RT Elevation (ft)	KB-Ground Distance (ft)	KB-Casing Flange Distance (ft)	KB-Tubing Hanger Distance (ft)
6,343.00	6,354.00	11.00		

Original Hole, 7/18/2019 8:30:30 AM

NMOCD

JUL 25 2019

DISTRICT III

MD (ftKB)	TVD (ftKB)
11.2	
315.0	
315.9	
319.9	
878.9	
1,252.0	
2,506.9	
2,621.1	
2,880.9	
3,303.1	
3,430.1	
3,438.0	
3,442.9	
3,558.1	
3,559.1	
3,560.0	
4,061.0	
4,085.0	
4,341.9	
4,580.1	
4,625.0	
5,049.9	
5,082.7	
5,085.3	
5,115.2	
5,116.1	
5,117.1	
5,142.1	
5,191.9	
5,199.1	
5,237.9	
5,257.9	
5,402.9	
5,405.8	
5,492.1	
5,529.9	
5,589.9	
5,946.9	
6,190.0	
6,357.0	
6,740.2	
7,107.9	
7,110.9	
7,237.9	
7,248.0	
7,250.0	
7,274.0	
7,275.9	
7,304.1	
7,390.1	
7,393.0	
7,486.9	
7,542.0	
7,647.0	
7,648.9	
7,649.9	
7,748.0	
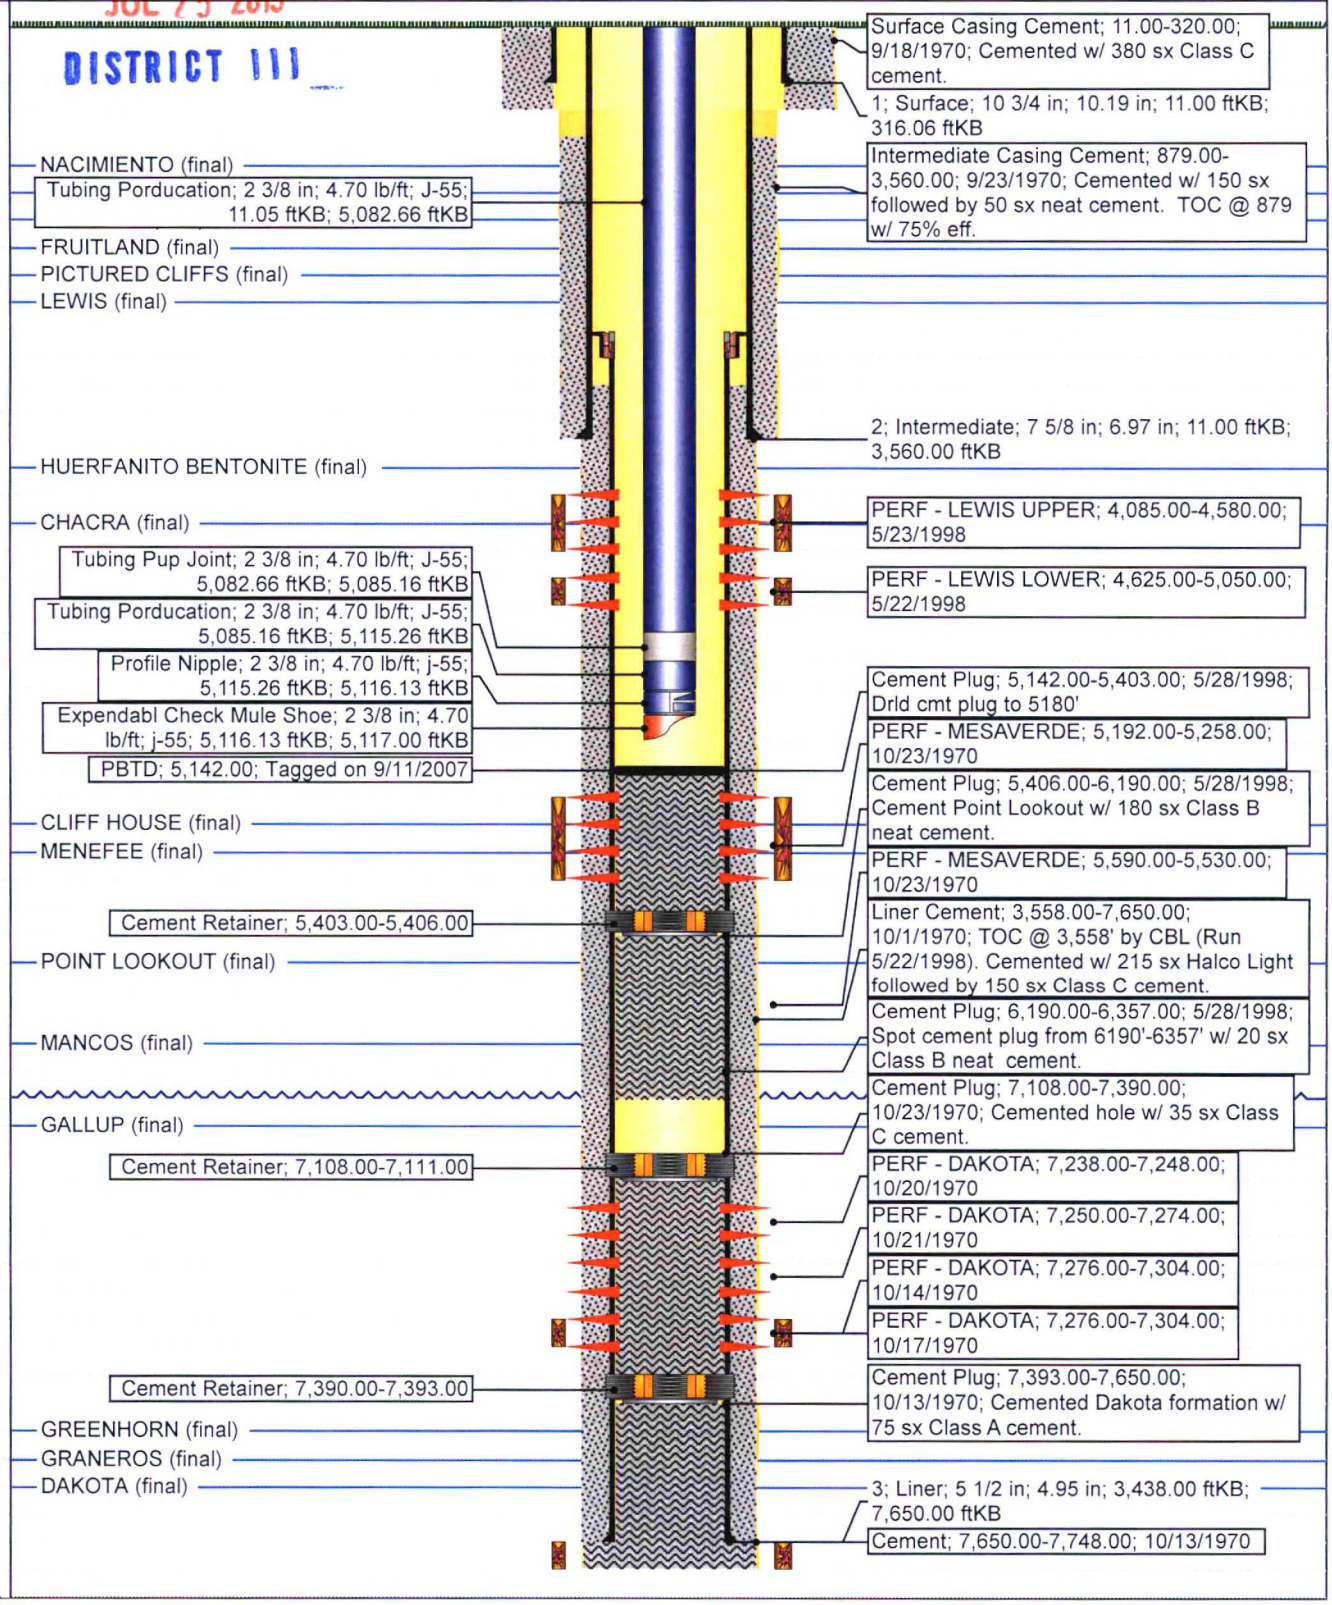
Vertical schematic (actual)