# Current Schematic - Revised

**ConocoPhillips**

**Well Name: SAN JUAN 31 6 UNIT #217A**

| API/UWI | Surface Legal Location | Field Name | License No. | State/Province | Well Configuration Type |
|---|---|---|---|---|---|
| 300392733500 | NMPM-31N-06W-35-C | FC | | NEW MEXICO | Vertical |

| Ground Elevation (ft) | Original KB/RT Elevation (ft) | KB-Ground Distance (ft) | KB-Casing Flange Distance (ft) | KB-Tubing Hanger Distance (ft) |
|---|---|---|---|---|
| 6,438.00 | 6,451.00 | 13.00 | | |

Well Config: Vertical - Main Hole, 4/7/2009 3:13:09 PM

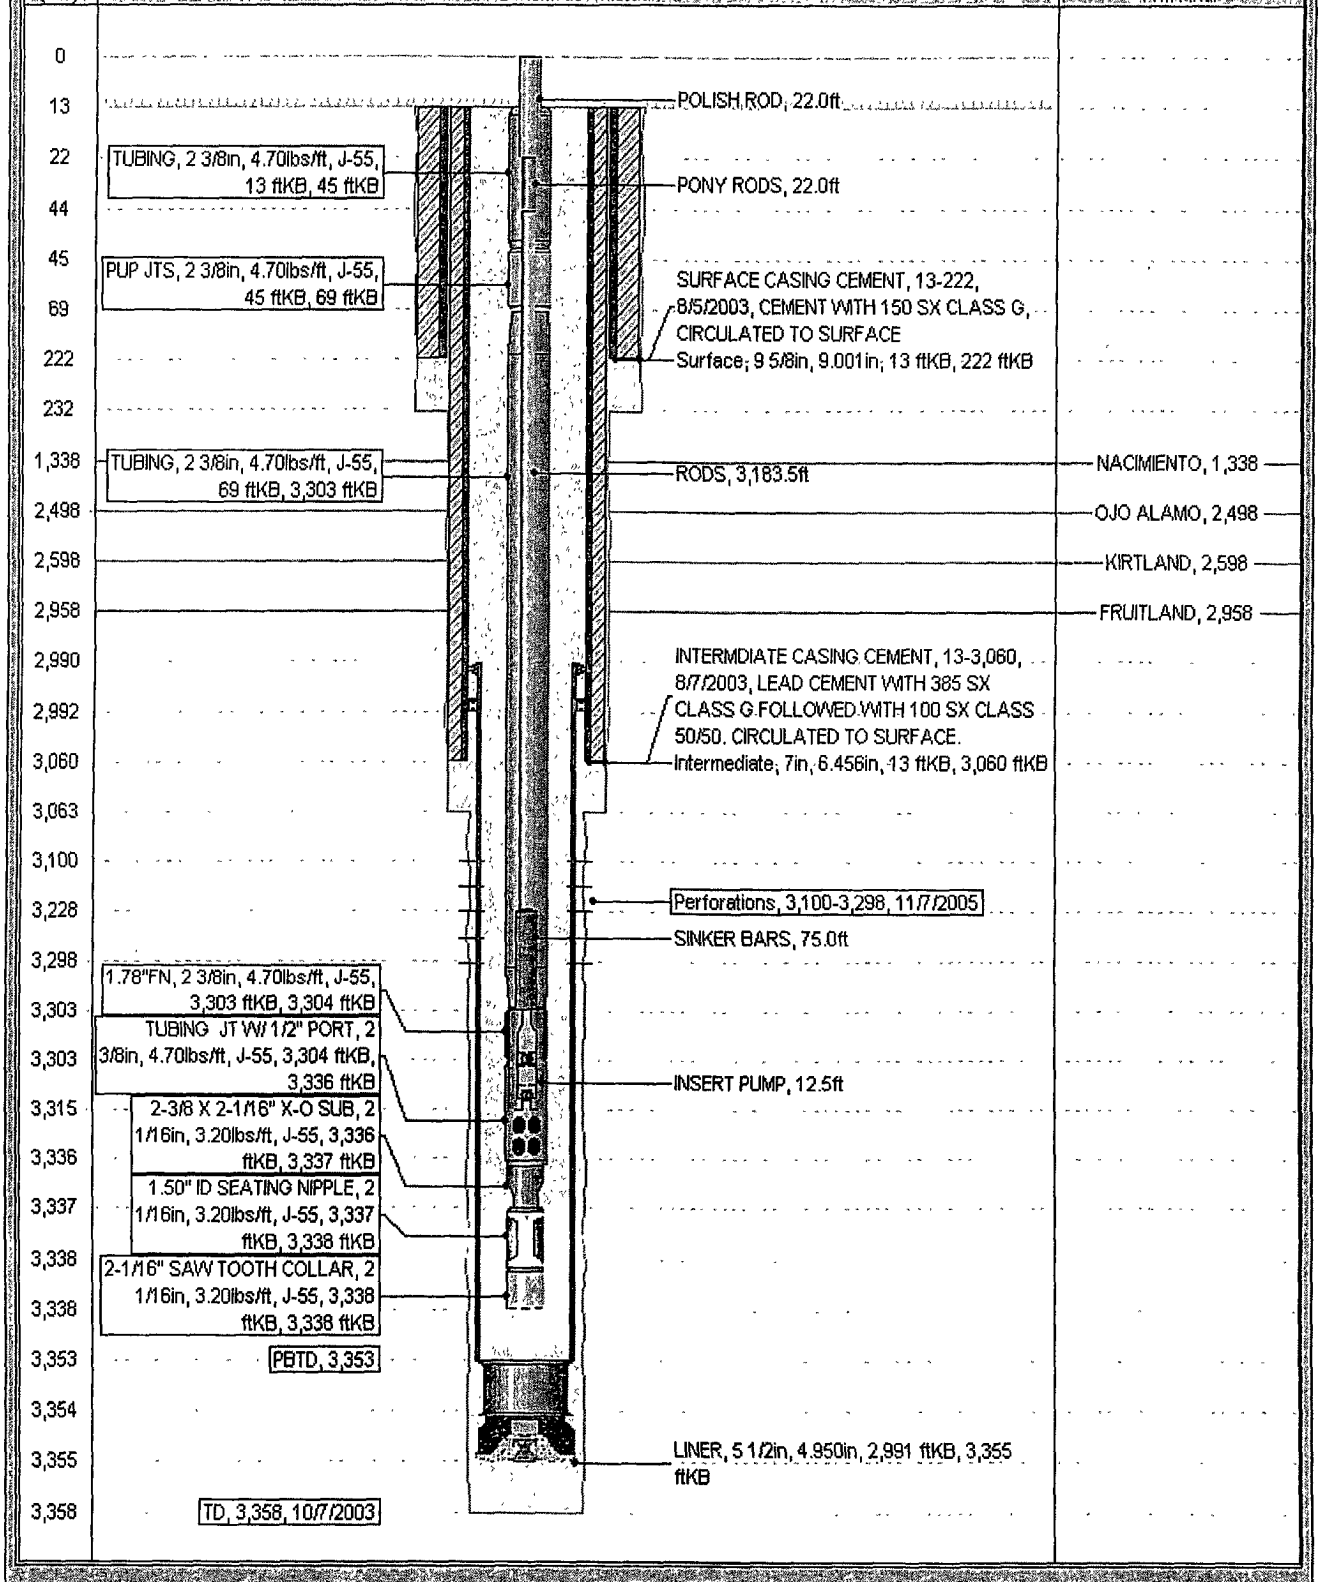




Report Printed: 4/7/2009